


10200 WINDTREE LN

11132205

5/17/07

duponbj

Groundwater and Wastewater Services File Imaging Project
May 2007
*Barcode Font = IDAutomationHC39M*

# CERTIFICATE OF COMPLETION/OPERATION PERMIT

**HEALTH DEPARTMENT**
**ENVIRONMENTAL HEALTH DIVISION**
**700 NORTH TRYON ST., SUITE 211**
**CHARLOTTE, NC 28202**
**PHONE (704) 336-5102**

FILE: 4280A DATE: 11-14-02

TC: 111-322-05 ☐ L ☐ CRT

SERIAL Nº 18964

Name of Owner ERIC WHEATLY Juris.: _____

Address of Property 10200 WINDTREE LANE

**Inspection Data:**

Tank Material 1500

Total Length of Drainfield 350'

Number of Lines 5 @ 70'

Cover Depth _____

Water Supply Source WELL


Distance to Water Source 95'

Excavation Inspected 11-14-02

Tank(s) Inspected 11-14-02

Wash Line Inspected —

High Water Alarm Inspected —

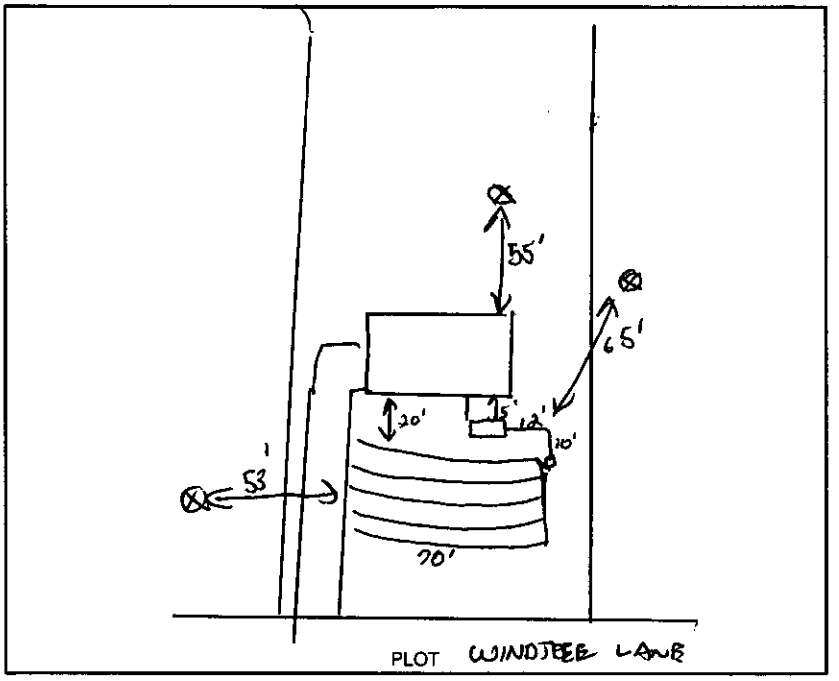


Design 1500 SJ 1600 SF INNOVATIVE 35% REDUCED INNOVATIVE CTR# BOB McCARVER

The undersigned has inspected the Septic Tank System described above, and certifies it has been

☐ installed or constructed ☐ altered or repaired
☐ in accordance with the permit issued ☑ as detailed in the plot above

and meets the provisions of I5A NCAC 18A. 1900, "Laws And Rules For Sewage Treatment and Disposal Systems" in effect on the date of issuance of the permit. This issuance of this

☐ Certificate of Completion ☑ Operation Permit

does not in any way guarantee that the system will operate properly or relieve any person now or hereafter owning, controlling, or using such system from any liability resulting from the failure of the system to operate properly. This document is issued subject to those restrictions and conditions shown on the permit(s) and the provisions of I5A NCAC 18A. 1990 in addition to those listed below under "COMMENTS." This document shall be null and void if any information contained in the application is untrue or if any additions are made to the property which would increase the requirements for said system.

**Notice:** Disturbance of the designated repair area may result in the suspension/revocation of this permit.

COMMENTS: TYPE III-G INNOVATIVE [INFILTRATOR] 35% REDUCTION SYSTEM

Environmental Health Specialist

Mecklenburg County services are available without regard to ethnic origin, sex, or disability.

# CERTIFICATE OF COMPLETION/OPERATION PERMIT

**HEALTH DEPARTMENT**
**ENVIRONMENTAL HEALTH DIVISION**
**700 NORTH TRYON ST., SUITE 211**
**CHARLOTTE, NC 28202**
**PHONE (704) 336-5102**

FILE: 4280 A DATE: 11-14-02

TC: 111-322-05 ☐ L ☐ CRT

SERIAL Nº 18964

Name of Owner ERIC WHEATLY Juris.: _____

Address of Property 10300 WINDTREE LANE

**Inspection Data:**

Tank Material 1500

Total Length of Drainfield 350'

Number of Lines 5 @ 70'

Cover Depth _____

Water Supply Source WELL


Distance to Water Source 95'

Excavation Inspected 11-14-02

Tank(s) Inspected 11-14-02

Wash Line Inspected —

High Water Alarm Inspected —

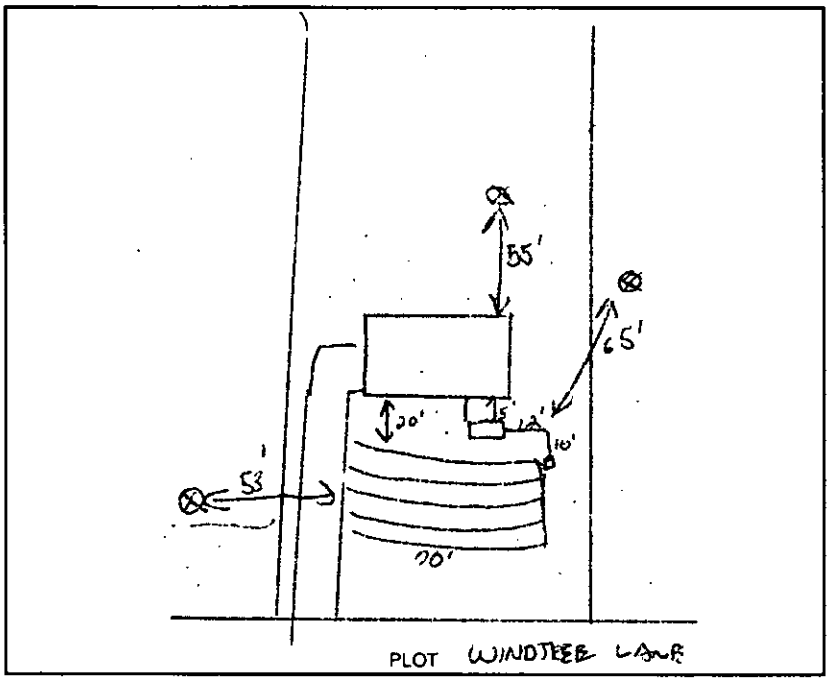


Design 1500 ST 1600 SF INNOVATIVE 35% REDUCED INNOVATIVE CTR# BOB McCARVER

The undersigned has inspected the Septic Tank System described above, and certifies it has been

☐ installed or constructed ☐ altered or repaired

☐ in accordance with the permit issued ☑ as detailed in the plot above

and meets the provisions of I5A NCAC 18A. 1900, "Laws And Rules For Sewage Treatment and Disposal Systems" in effect on the date of issuance of the permit. This issuance of this

☐ Certificate of Completion ☑ Operation Permit

does not in any way guarantee that the system will operate properly or relieve any person now or hereafter owning, controlling, or using such system from any liability resulting from the failure of the system to operate properly. This document is issued subject to those restrictions and conditions shown on the permit(s) and the provisions of I5A NCAC 18A. 1990 in addition to those listed below under "COMMENTS." This document shall be null and void if any information contained in the application is untrue or if any additions are made to the property which would increase the requirements for said system.

**Notice:** Disturbance of the designated repair area may result in the suspension/revocation of this permit.

COMMENTS: TYPE III-C INNOVATIVE [INFILTRATOR] 35% REDUCTION SYSTEM

Environmental Health Specialist

Mecklenburg County services are available without regard to ethnic origin, sex, or disability.

HOLD FOR

① ~~WARRANTY~~

② LETTER FROM HOMEOWNER REQUESTING CHANGE TO 35% REAR

INFILTRATOR® SYSTEMS INC

*Environmental Onsite Wastewater Solutions™*

Mecklenburg Cty

**North Carolina**
**Five Year Limited Warranty**
**Approved Effective April 24, 2002**

Infiltrator Systems Inc. (hereinafter "the Company") hereby extends, for a period of FIVE (5) YEARS, the following Limited Warranty to the system owner who acquires through an authorized Infiltrator Systems installer a new infiltrator nitrification trench system including each chamber, endplate, wedge, and other accessories manufactured by Infiltrator (herein after collectively the Units) located in the State of North Carolina. The Units are warranted to be free from defective materials and workmanship and to perform in accordance with the state performance requirements (15A NCAC 18A Section.1900) in effect on the date of installation. This Limited Warranty applies only to those Units with a trench length modification greater than a 25% reduction as compared to the sizing standard for a conventional gravel trench as permitted by the State of North Carolina. This Limited Warranty is subject to the terms and conditions stated below.

## I. WARRANTY ELIGIBILITY

The system owner is eligible for this Limited Warranty provided all of the terms and conditions of this Limited Warranty are strictly followed. The terms of this warranty shall transfer from the original system owner to subsequent system owners for the duration of this limited warranty. This Limited Warranty covers only the performance of the Units as manufactured and installed in accordance with the manufacturer's design specifications and current state regulatory approval.

## II. CONDITIONS OF LIMITED WARRANTY

This Limited Warranty shall only apply if the Units are installed for use with domestic strength effluent and located in the State of North Carolina and all of the following terms and conditions are satisfied:

(i) The design and installation of the Units is according to all applicable plumbing and building codes, ordinances, requirements and regulations.
(ii) The design and installation of the Units is strictly according to the rules and regulations of the North Carolina state agency or state-authorized agency that is responsible for inspection and approval.
(iii) The design and installation of the Units is strictly according to all applicable permitting procedures for the Units adopted by the North Carolina state agency or state authorized agency that is responsible for inspection and approval.
(iv) The Units are subject to use permitted by the applicable North Carolina rules and regulations for on-site systems.
(v) Only an authorized Infiltrator installer shall perform the installation of the Units.

## III. WHAT IS WARRANTED AND FOR HOW LONG

The Units are warranted for FIVE (5) YEARS from the date of issuance of the Certificate of Occupancy, or date of issuance of the Operation Permit, which ever is later.

If the Units fail within the five (5) year period of this Limited Warranty and all of the terms, conditions and requirements of this Limited Warranty have been met, the Company shall provide all materials and labor that may be necessary to provide a fully functional wastewater system at no cost to the Owner. This section shall not be construed to require that a manufacturer warrant an innovative wastewater system that is not properly sized to meet the design load required for a particular use, that is improperly installed, or that is improperly operated and maintained, in accordance with 15A NCAC 18A .1900 et. seq. Warranty repairs such as full replacement of the nitrification system , extension of the nitrification system or other repairs shall be completed pursuant to a repair Authorization to Construct to be issued by the local health department in accordance with Rule .1961(1).

A system failure is defined by North Carolina 15A NCAC 18A.1900 rules.

## IV. WHAT IS NOT COVERED BY THIS LIMITED WARRANTY

1. The septic tank and all septic tank filters, unless required to make the system fully functional.
2. Effluent distribution box(es) and headers, unless required to make the system fully functional.
3. Improper installation.
4. Failure due to excessive use or improper use as defined by state rules for on-site wastewater systems, including, but not limited to, excessive water usage, improper grease disposal, or failure to remove septic tank solids (digested sludge).
5. Landscaping costs other than those specified by rule.
6. Failure due to improper sizing as defined by state rules.
7. Repair work performed prior to a claim or which is done without the Company's authorization.
8. This Limited Warranty does not extend to incidental, consequential, special, indirect or punitive damages.
9. Drain fields repaired or modified by an unauthorized Infiltrator installer.

## V. THE COMPANY'S OBLIGATIONS:

No representative of the company has the authority to change this warranty in any manner whatsoever, or to extend this warranty. No warranty applies to any party other than the original system owner or subsequent system owner.

## VI. OWNER'S OBLIGATION:

1. Must have signed and dated Operation Permit from the duly authorized representative of the North Carolina state agency or state authorized agency that is responsible for inspection and approval of the Units.
2. Must have a Warranty Certificate from an authorized Infiltrator installer.
3. The system owner must notify the company in writing at its corporate headquarters with 90 days of being notified by an authorized agent of the state that the system has failed. Notice shall be sent to Infiltrator Systems Inc., 6 Business Park Road, P.O. Box 768, Old Saybrook, CT 06475.
4. The system owner must have the septic tank solids (digested sludge) properly removed in accordance with state rules for on-site systems.

## VII. DISCLAIMER AND LIMITATION ON IMPLIED WARRANTIES

ALL WARRANTIES AND REMEDIES CONTAINED HEREIN ARE EXCLUSIVE AND THERE ARE NO OTHER WARRANTIES. ANY IMPLIED WARRANTIES OF MECHANTABILITY AND OF FITNESS FOR A PARTICULAR PURPOSE, IMPOSED ON THE SALE OF THE UNITS TO THE NORTH CAROLINA SYSTEM OWNER, ARE, BY LAW, LIMITED TO FIVE (5) YEAR DURATION FOR THE UNITS AND THEIR CONSTITUENT PARTS, AND ARE SUBJECT TO THE TERMS AND CONDITIONS OF THIS LIMITED WARRANTY. THIS WARRANTY DOES NOT EXTEND TO INCIDENTAL, CONSEQUENTIAL, SPECIAL, DIRECT OR INDIRECT DAMAGES, WHETHER ARISING IN CONTRACT OR TORT. THE COMPANY SHALL NOT BE LIABLE FOR LOSS OR DAMAGE TO PERSONAL PROPERTY, PENALTIES OR LIQUIDATED DAMAGES, LOSS OF PRODUCTION AND PROFITS, OVEHEAD COSTS, OR OTHER LOSS OR EXPENSE. SPECIFICALLY EXCLUDED ARE DAMAGE DUE TO WATER DAMAGE, ORDINARY WEAR AND TEAR, ALTERATION, ACCIDENT, MISUSE, ABUSE, OR NEGLECT; THE UNITS BE SUBJECTED TO STRESSES OR VEHICULAR TRAFFIC GREATER THAN THOSE PRESCRIBED IN THE INSTALLATION INSTRUCTIONS OR OPERATION INSTRUCTIONS; FAILURE TO MAINTAIN THE MINIMUM GROUND COVERS SET FORTH IN THE OPERATION INSTRUCTIONS; THE; SYSTEM FAILURES DETERMINED TO BE DUE TO NONCOMPLIANCE WITH THE ON-SITE WASTEWATER LAW OR RULES (130A-133, et.seq.; 15A NCAC 18A Section .1900) INCLUDING BUT NOT LIMITED TO IMPROPER SITING, EXCESSIVE WATER USAGE, IMPROPER GREASE DISPOSAL, PLACEMENT OF IMPROPER MATERIALS INTO THE SYSTEM, IMPROPER OPERATION OR IMPROPER MAINTANENCE; OR ANY OTHER EVENT NOT CAUSED BY THE COMPANY. THIS PERMIT SHALL BE VOID IF THE SYSTEM OWNER FAILS TO COMPLY WITH ALL OF THE TERMS SET FORTH IN SECTION II AND IV OF THIS WARRANTY.

FURTHERMORE, IN NO EVENT SHALL THE COMPANY BE RESPONSIBLE FOR ANY LOSS OR DAMAGE TO THE ORIGINAL OR SUBSEQUENT SYSTEM OWNER(S), THE UNITS, OR ANY THIRD PARTY RESULTING FROM SHIPMENT OF THE UNITS, OR FROM ANY PRODUCT LIABILITY CLAIMS OF THE ORIGINAL OR SUBSEQUENT SYSTEM OWNER(S) OR ANY THIRD PARTY.

THIS LIMITED WARRANTY GIVES YOU SPECIFIC LEGAL RIGHTS, NORTH CAROLINA LAW MAY GIVE YOU CERTAIN SPECIFIC OTHER RIGHTS WHICH ARE NOT MENTIONED HEREIN.

## VIII. TRANSFER OF WARRANTY

This warranty extends to the original system owner and each subsequent owner of the system during the term of this limited warranty.

## IX. INSTALLER CERTIFICATION

"I acknowledge to the company and the system owner that the wastewater system and the Infiltrator have been installed in accordance with the installation instructions of the company, state wastewater laws and rules, the innovative wastewater system approval, the improvement permit and authorization to construct, and any conditions on the permit or authorization to construct, and other applicable laws and rules."

10200 Windtree Ln
Physical Address of System Installation or Lot Number

Charlotte NC

MA HOMES

MC Carver Construction
Business Name of Installer

Bobby MC Carver
Name of Person Signing (Print)

Bobby MC Carver 12-26-02
Signature Date

6 Business Park Road • P.O. Box 768 • Old Saybrook, CT 06475 • 800-221-4436 • 860-577-7000 • Fax 860-577-7001 • www.infiltratorsystems.com

White Copy: Department of Health  Yellow Copy: System Owner  Pink Copy: Infiltrator Systems

# INSTALLATION, CONSTRUCTION, ALTERATION, AND/OR REPAIR APPROVAL


HEALTH DEPARTMENT
ENVIRONMENTAL HEALTH DIVISION
700 NORTH TRYON ST., SUITE 211
CHARLOTTE, NC 28202
PHONE (704) 336-5102

FILE: 4280A DATE: 11-1-02

TC: 111-322-05 ☐ L

SERIAL 19150

Permission is hereby given to ___ Install or Construct, ___ Alter or Repair the individual septic tank wastewater treatment system with subsurface, soil absorption, effluent discharge as specified herein at the described location. This permit is granted based upon the information supplied in the application dated 5-14-02. All work shall be completed on or before 2-1-03, after which date this permit shall be null and void. The system shall meet all of the construction requirements of 15A NCAC 18A. 1900 which are in effect on the date of the granting of this permit. A Certificate of Completion or an Operation Permit must be obtained from the Mecklenburg County Health Department before any system can be covered up or placed into service. The issuance of this permit does not in any way guarantee that the system anticipated to be constructed will operate properly, or relieve any person now or hereafter owning, controlling or using such system from any liability resulting from the failure of the system to operate properly.

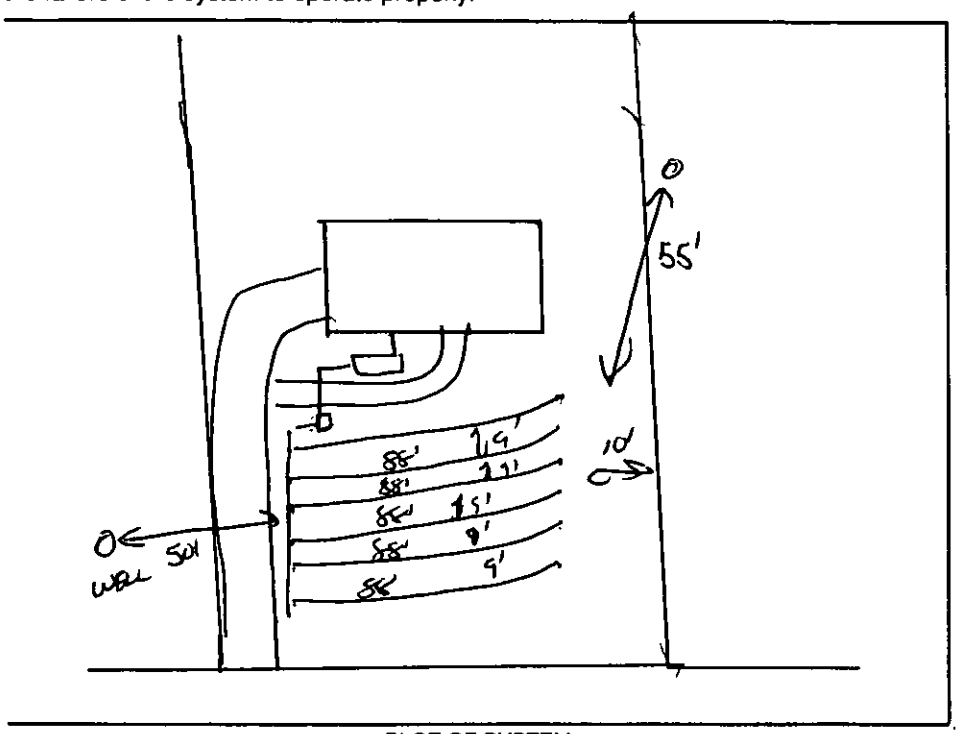


PLOT OF SYSTEM

Liquid Capacity of Septic Tank 1500 gallons

Liquid Capacity of Dosing Tank — gallons

Tank Construction PVC

Trench Depth 30"

Absorption and/or Nitrification Lines:

Trench Width 3 feet

Trench Walls Scored and Porous ___

Total Line Length 533' feet

Number of Lines 6

Depth of Stone 12" inches

Distance from House 5' feet

Distance from Property Line 10' feet

Distance from Well >50' feet

NOTICE: This system shall not be installed while soils are in a wet condition.

NAME OF OWNER ERIC WITEALY

LOCATION OF PROPERTY 10200 WINDTREE LANE

Comments: (1) SLEEVE PIPE UNDER ~~DT~~ SIDEWALK—

Environmental Health Specialist

WHITE - HEALTH DEPARTMENT's COPY • CANARY - E.H.S. COPY • PINK - OWNER OR AGENT's COPY

# PROPOSED PLOT PLAN

HEALTH DEPARTMENT
ENVIRONMENTAL HEALTH DIVISION
700 NORTH TRYON STREET
CHARLOTTE, NC 28202
PHONE (704) 336-5102


FILE: 4280A-

TC: 111 - 320-05

Draw in and name all roads adjoining the property. Draw in and accurately dimension the lot concerned. Accurately indicate property boundaries proposed and/or existing structures and driveways, underground utilities, and wells and springs within 100 feet of the proposed building or drainfield.

PERMIT FOR
10200 WINDTREE LANE

SCALE 1" = 50'

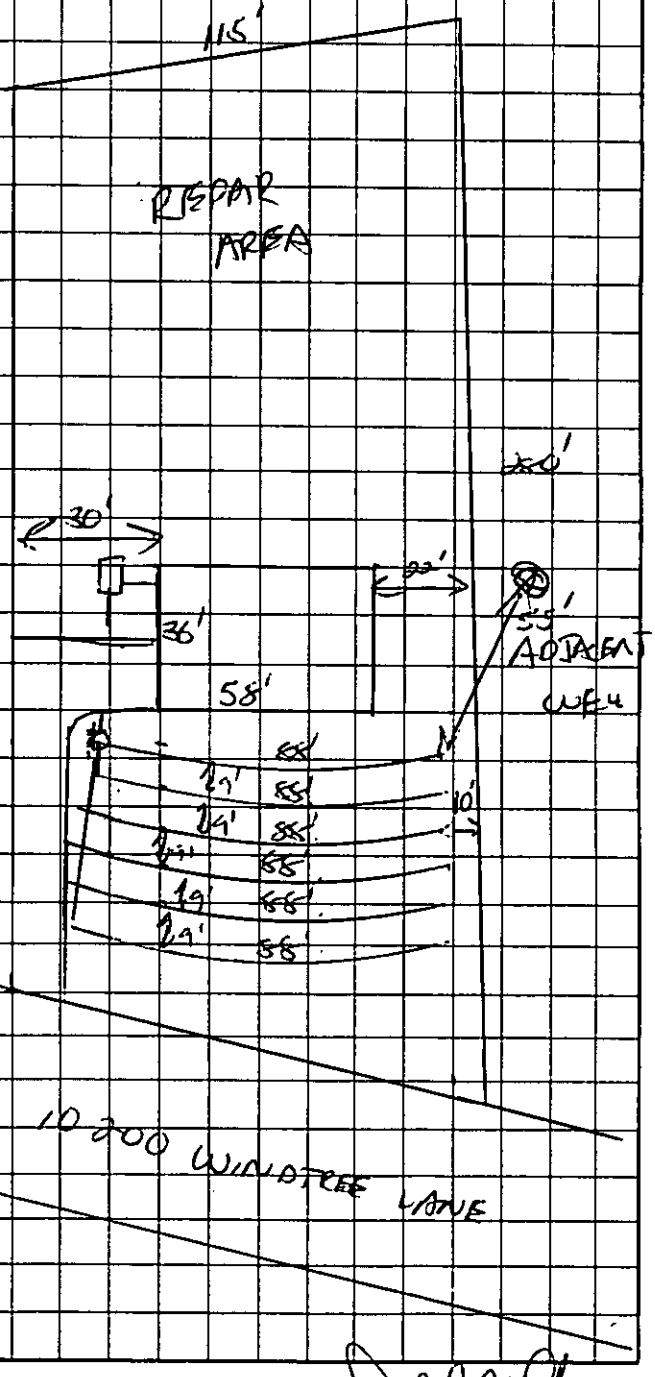


① LOCATE ALL WELLS AT LEAST 50' FROM ALL PARTS OF SEPTIC TANK SYSTEM.

② LINE FROM SEPTIC TANK TO J-BOX THAT IS UNDERNEATH DRIVE MUST BE SLEEVED IN 4" SCHEDULE 80' PIPE 238'

③ INSTALL DRAIN LINES SPACED (30") AND ON CONTOUR.

④ REPAIR AREA IS LOCATED @ BACK OF LOT. ADJACENT WELL

OWNER/AGENT SIGNATURE

DATE

APPROVAL DATE 6-26-02

White - Health Department's Copy  Canary - E.H.S. Copy  Pink - Owner's Copy

60 Rec'd 3050

FEE: 300 **AUTHORIZATION FOR WASTEWATER SYSTEM CONSTRUCTION**
DATE: 8/16/02 **VOID SIXTY (60) MONTHS FROM DATE OF ISSUANCE**

DATE: 6-28-02

PERMIT NO: ~~4633B~~ 4288A
PARCEL NO: 111-322-05

JOB LOCATION ADDRESS: 10200 WINDTREE LANE
PROPERTY OWNER: ERIC WHEATLY
BUILDING CONTRACTOR:
SUBDIVISION NAME: NORTH LAKE LOT #65
AUTHORIZATION ISSUED BY: _____ DATE: 6-28-02
DEHNR AUTHORIZED AGENT

## AUTHORIZATION CONDITIONS

1. WASTEWATER SYSTEM CONSTRUCTION AND INSTALLATION MUST MEET ALL CONDITIONS AND SPECIFICATIONS AS SET FORTH IN IMPROVEMENT PERMIT NO. 4288A ~~4633B~~, AND THE ATTACHED SITE PLAN WITH SYSTEM DETAILS. CONSTRUCTION AND INSTALLATION MUST ALSO MEET ALL REQUIREMENTS SET FORTH IN THE RULES GOVERNING SANITARY SEWAGE COLLECTION, TREATMENT, AND DISPOSAL AND ANY OTHER APPLICABLE RULES AND LAWS.

2. AN INSTALLATION, CONSTRUCTION, ALTERATION AND/OR REPAIR APPROVAL MUST BE SECURED **PRIOR** TO INSTALLATION OF THE SEPTIC TANK SYSTEM. THE INSTALLER OF THE SYSTEM SHALL BE A REGISTERED SEPTIC TANK CONTRACTOR WITH MECKLENBURG COUNTY HEALTH DEPARTMENT.

3. ANY ALTERATION IN SITE OR SOIL CONDITIONS (INCLUDING LOCATION OF STRUCTURES AND APPURTENANCES) OR MODIFICATION IN USE, DESIGN WASTEWATER FLOW, OR WASTEWATER CHARACTERISTICS AS SPECIFIED IN THE ASSOCIATED IMPROVEMENT PERMIT AND APPLICATION, MAY SUBJECT THIS AUTHORIZATION AND ASSOCIATED PERMIT(S) TO REVOCATION.

4. OTHER CONDITIONS: _____

## OWNER CERTIFICATION

I CERTIFY THAT THERE HAVE BEEN NO ALTERATIONS IN SITE OR SOIL CONDITIONS OR MODIFICATIONS TO FACILITY, WASTEWATER FLOW, OR WASTEWATER CHARACTERISTICS FROM THOSE SPECIFIED IN THE ORIGINAL APPLICATION OR ASSOCIATED IMPROVEMENT PERMIT UNLESS AUTHORIZED IN WRITING BY THE MECKLENBURG COUNTY HEALTH DEPARTMENT. I ALSO UNDERSTAND THAT ANY SUCH ALTERATIONS, MODIFICATIONS, OR FALSE INFORMATION ARE GROUNDS FOR REVOCATION OF PERMITS AND AUTHORIZATION TO CONSTRUCT.

X _____ X 8/16/02
SIGNATURE OF OWNER/OWNER'S REPRESENTATIVE DATE

CONDITIONS OF IMPROVEMENT PERMIT

Permit Number: 4280A

Tax Number: 111-322-05

The IMPROVEMENT PERMIT is subject to revocation if site plans or the intended use change. There is to be NO grading, filling or disturbance of the soil in the area of the septic tank system or repair area.

CONSTRUCTION AUTHORIZATION must be obtained prior to receiving a Building Permit. The Construction Authorization is NOT transferable. Do not clear, grade, fill or disturb soil prior to obtaining a Construction Authorization.

Domestic-type wastewater only. No industrial process wastewater may be discharged into the system.

| | | | | |
|---|---|---|---|---|
| Basement | ___ Yes | X No | ___ Partial Basement | |
| Type Primary Wastewater System<br>Type (circle one):<br>I (II) III IV V VI | X Conventional<br>___ Prefabricated, permeable block panel system<br>___ Shallow Placed Conventional | ___ Low Pressure Pipe<br>___ Large Diameter Pipe<br>___ Fill<br>___ Other | ___ Innovative or Experimental:<br>___ IWWS-93-1<br>___ IWWS-93-2<br>___ IWWS-94-1 | |
| 3 Long-term acceptance rate | 480 Max gallons/day wastewater flow | 1600 Absorption Area (sq ft) | 9' Trench spacing (min. on centers) | |
| yes Serviced by private well | 1500 Gallon septic tank | 533 Total trench length (ft) | 30' Maximum trench depth (At least 12" of provisionally suitable soil must remain between trench bottom and unsuitable soil conditions) | |
| 4 Bedrooms in residence | ___ Gallon pump tank | 12" Depth of stone | | |
| Any surface waters present: | Type: | Minimum separation distance: | | |
| Site modifications required: | | | | |
| Additional Conditions: | | | | |
| Repair Area System Type<br>Type (circle one):<br>I (II) III IV V VI | X Conventional<br>___ Prefabricated, permeable block panel system<br>___ Shallow Placed Conventional | ___ Low Pressure Pipe<br>___ Large Diameter Pipe<br>___ Fill<br>___ Other | ___ Innovative or Experimental:<br>___ IWWS-93-1<br>___ IWWS-93-2<br>___ IWWS-94-1 | |
| 400 Absorption Area (Sq ft)<br>533 Total Trench Length (Ft) | 12" Depth of Stone Trench | 9' Trench spacing (min. on centers) | 30' Maximum Trench Depth | |
| For existing system, enter the year originally installed: | | | | |

The undersigned, an authorized agent of the MECKLENBURG COUNTY HEALTH DEPARTMENT, certifies that the Department has approved the Request for th Job Location contained in this document. This approval is granted in accordance with the provisions of Laws and Rules For Sewage, Treatment and Disposal in effe at the time of issuance of the permit and is subject to the following provisions:

... No work shall be conducted on the septic tank system until an Installation, Construction, Alteration and/or Repair Approval is granted by this Departmen

... This Improvement permit is transferable.

6-26-02
DEHNR Authorized Agent Date

8/16/02
Owner/Agent Signature Date

MECKLENBURG COUNTY
HEALTH DEPARTMENT
ENVIRONMENTAL HEALTH DIVISION
c/o HAL MARSHALL CTR.
SUITE 211
700 N. TRYON ST.
CHARLOTTE, N.C. 28202.
(704) 336-5102

NORTH CAROLINA DEPARTMENT OF
ENVIRONMENTAL, HEALTH,
AND NATURAL RESOURCES
DIVISION OF ENVIRONMENTAL HEALTH
ON-SITE WASTEWATER SECTION

Department of Environment, Health, and Natural Resources
Division of Environmental Health
On-site Wastewater Section

Sheet: 1
Property ID: 111-322-05
Lot #: 69
File #: 4280A
Code: 1

ACS

# SOIL/SITE EVALUATION for ON-SITE WASTEWATER SYSTEM

Owner: Tara Jagtiani
Applicant: Erk D. Wheatley
Address: PO Box 23413, Charlotte, N. C. 28227
Date Evaluated: 05/16/2002
Proposed Facility: Residence
Design Flow (.1949): 480gpd
Property Size: .67a
Location of Site: 10200 Windtree Lane
Property Recorded:
Water Supply: [ ] Public [ x ] Individual [ x ] Well [ ] Spring [ ] Other
Evaluation Method: [ x ] Auger Boring [ ] Pit [ ] Cut
Type of Wastewater: [ x ] Sewage [ ] Industrial Process [ ] Mixed

| PROFILE # | 1940 Landscape Position/ Slope% | Horizon Depth (IN.) | SOIL MORPHOLOGY .1941 Structure/ Texture | SOIL MORPHOLOGY .1941 Consistence Mineralogy | OTHER PROFILE FACTORS .1942 Soil Wetness/ Color | .1943 Soil Depth (IN.) | .1956 Sapro Class | .1944 Restr Horiz. | Profile Class & LTAR |
|---|---|---|---|---|---|---|---|---|---|
| 1 | LS, 8 | 0-5 | GR/SCL | FR/SEXP/SS/SP | >48" TO SOIL WETNESS | 48+ | N/A | NONE | PS, IV .3GPD/FT$^2$ |
| | | 5-12 | SBK/SCL | " | | | | | |
| | | 12-41 | SBK/C | FI/SEXP/S/P | | | | | |
| | | 41-48+ | SBK/CL | FR/SEXP/SS/SP | | | | | |
| 2 | LS, 6 | 0-3 | GR/SCL | " | >50" TO SOIL WETNESS | 50+ | " | " | " |
| | | 3-50 | SBK/C | FI/SEXP/S/P | | | | | |
| 3 | LS, 8 | 0-8 | GR/SCL | FR/SEXP/SS/SP | " | " | " | " | " |
| | | 8-50+ | SBK/C | FI/SEXP/S/P | | | | | |
| | | | | | | | | | |
| | | | | | | | | | |
| Description | Initial System | Repair System |
|---|---|---|
| Available Space (.1945) | PS | PS |
| System Type(s) | | |
| Site LTAR | .3GPD/FT$^2$ | .3GPD/FT$^2$ |

Other Factors (.1946): _____
Site Classification (.1948): PROVISIONALLY SUITABLE
Evaluated By: W. R. Martin, LSS, 5/16/02 W R Martin
Others Present:


FILE # 42808

COMMENTS 100% Repair

| LANDSCAPE POSITION | GROUP | TEXTURE | .1955 LTAR |
|---|---|---|---|
| R-RIDGE | I | S-SAND | 1.2-0.8 |
| S-SHOULDER SLOPE | | LS-LOAMY SAND | |
| L-LINEAR SLOPE | | | |
| FS-FOOT SLOPE | II | SL-SANDY LOAM | 0.8-0.6 |
| N-NOSE SLOPE | | L-LOAM | |
| H-HEAD SLOPE | | | |
| CC-CONCLAVE SLOPE | III | SI-SILT | 0.6-0.3 |
| CV-CONVEX SLOPE | | SICL-SILTY CLAY LOAM | |
| T-TERRACE | | CL-CLAY LOAM | |
| FP-FLOOD PLAIN | | SCL-SANDY CLAY LOAM | |
| | IV | SC-SANDY CLAY | 0.4-0.1 |
| | | SIC-SILTY CLAY | |
| | | O-ORGANIC | |

| CONSISTENCE MOIST | WET |
|---|---|
| VFR-VERY FRIABLE | NS-NON-STICKY |
| FR-FRIABLE | SS-SLIGHTLYSTICKY |
| FI-FIRM | S-STICKY |
| VFI-VERY FIRM | VS-VERY STICKY |
| EFI-EXTREMELY FIRM | NP-NON-PLASTIC |
| | SP-SLIGHTLYSTICKY |
| | P-PLASTIC |
| | VP-VERY PLASTIC |

| STRUCTURE | MINERALOGY |
|---|---|
| SG-SINGLE GRAIN | SLIGHTLY EXPANSIVE |
| M-MASSIVE | |
| CR-CRUMB | EXPANSIVE |
| GR-GRANULAR | |
| SBK-SUBANGULAR BLOCKY | |
| ABK-ANGULAR BLOCKY | |
| PL-PLATY | |
| PR-PRISMATIC | |

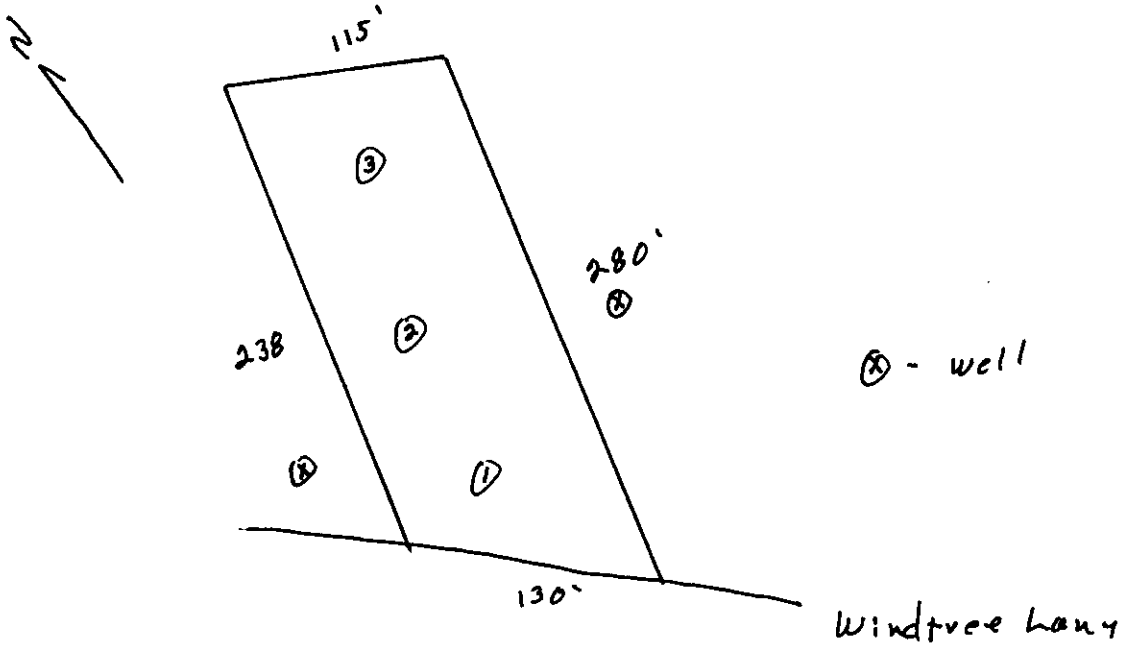

FEE: 200
DATE: 5/14/01

APPLICATION FOR IMPROVEMENT PERMIT
FOR RESIDENTIAL SITE
INDIVIDUAL WATER AND WASTEWATER
SYSTEMS PROGRAM

( ) CRT

TYPE APPLICATION: X NEW SYSTEM __ EXPANSION/ ALTERATION OF EXISTING SYSTEM __ REPAIR OF EXISTING SYSTEM

NORTH CAROLINA
DEPARTMENT OF ENVIRONMENT,
HEALTH, AND NATURAL RESOURCES
DIVISION OF ENVIRONMENTAL HEALTH
ON-SITE WASTEWATER SECTION

FILE #: 4280A

PROPERTY INFORMATION (FROM ENGINEERING FORM) FOR JOB LOCATION:

TAX/PARCEL NUMBER: 111-322-05

STREET ADDRESS: 10200 WINDTREE LANE

SUBDIVISION OR MOBILE HOME PARK NAME: NORTH LAKE

LOT NUMBER: 69

TOWNSHIP (CHECK ONE):

- ✓ 0 MECKLENBURG
- __ 1 CHARLOTTE
- __ 2 DAVIDSON
- __ 3 CORNELIUS
- __ 4 PINEVILLE
- __ 5 MATTHEWS
- __ 6 HUNTERSVILLE
- __ 7 MINT HILL

CLOSING DATE _____

TYPE OF BUILDING (CHECK ONE):

- __ SINGLE MOBILE HOME(S)
- __ DOUBLE WIDE (D)
- X HOUSE (H)
- __ MODULAR HOME (M)
- __ MULTIPLE FAMILY (U)
- __ OTHER (O)

HEATED SQUARE FOOTAGE: 2,300

NUMBER OF BEDROOMS: 4 NUMBER OF OCCUPANTS: 5

FOUNDATION FOR RESIDENCE:

- X WITHOUT BASEMENT ON SLAB
- X CRAWL SPACE
- __ WITH BASEMENT /PLUMBING
- __ WITH BASEMENT /NO PLUMBING

IF EXPANSION/ALTERATION OF EXISTING SYSTEM, DESCRIBE THE PROPOSED BUILDING ADDITION:

WILL THERE BE A HOME BUSINESS IN THE RESIDENCE: __ YES X NO TYPE: _____

WATER SUPPLY (CHECK ONE):

- __ COMMUNITY (C)
- __ MUNICIPAL (M)
- X PRIVATE WELL (P)
- __ SHARED WELL (S)
- __ OTHER 'SPRINGS' (O)

IF ANY OF THE FOLLOWING ARE LOCATED ON THE PROPERTY, PLEASE SHOW LOCATION ON PLAT:

| | | | |
|---|---|---|---|
| BURIED CABLES, LANDFILLS, STUMPHOLES | ✓ YES __ NO | WELL, SPRINGS OR WATERLINES | __ YES ✓ NO |
| EXISTING WASTEWATER SYSTEMS | __ YES ✓ NO | DESIGNATED WETLANDS | __ YES ✓ NO |
| EASTMENTS OR RIGHT-OF-WAYS | ✓ YES __ NO | | |

PROPERTY OWNER:

NAME: Jagtiani (LAST) TARA (FIRST) (MI)

ADDRESS: PO Box 23413

CITY: CHARLOTTE STATE: NC ZIP: 28227

DAYTIME PHONE: (704) 753 - 5081

LEGAL AGENT FOR PROPERTY OWNER, IF APPLICABLE:

NAME: WHEATLEY (LAST) ERK (FIRST) D (MI)

DAYTIME PHONE: (704) 672 - 2737 wk 704-563-9490 hm

WHAT DATE WAS THE PROPERTY ORIGINALLY DEEDED AND RECORDED? _____

An Improvement Permit is subject to suspension or revocation if site plans or the intended use change or if information submitted in this application is falsified or changed. The undersigned, owner, or legal agent for the owner, of the property described above as the "Job Location" has read the foregoing application, acknowledges that the contents of same are true, and authorizes agents of the Mecklenburg County Health Department to enter onto the property for the purpose of processing this request.

SIGNED: DATE:

MECKLENBURG COUNTY HEALTH DEPARTMENT
ENVIRONMENTAL HEALTH DIVISION
c/o HAL MARSHALL CTR., SUITE 211, 700 N. TRYON ST., CHARLOTTE, N.C. 28202., (704) 336-5102


# PROPOSED PLOT PLAN

HEALTH DEPARTMENT
ENVIRONMENTAL HEALTH DIVISION
700 NORTH TRYON STREET
CHARLOTTE, NC 28202
PHONE (704) 336-5102

FILE: 4280A

TC: 111·322.05

Draw in and name all roads adjoining the property. Draw in and accurately dimension the lot concerned. Accurately indicate property boundaries proposed and/or existing structures and driveways, underground utilities, and wells and springs within 100 feet of the proposed building or drainfield.

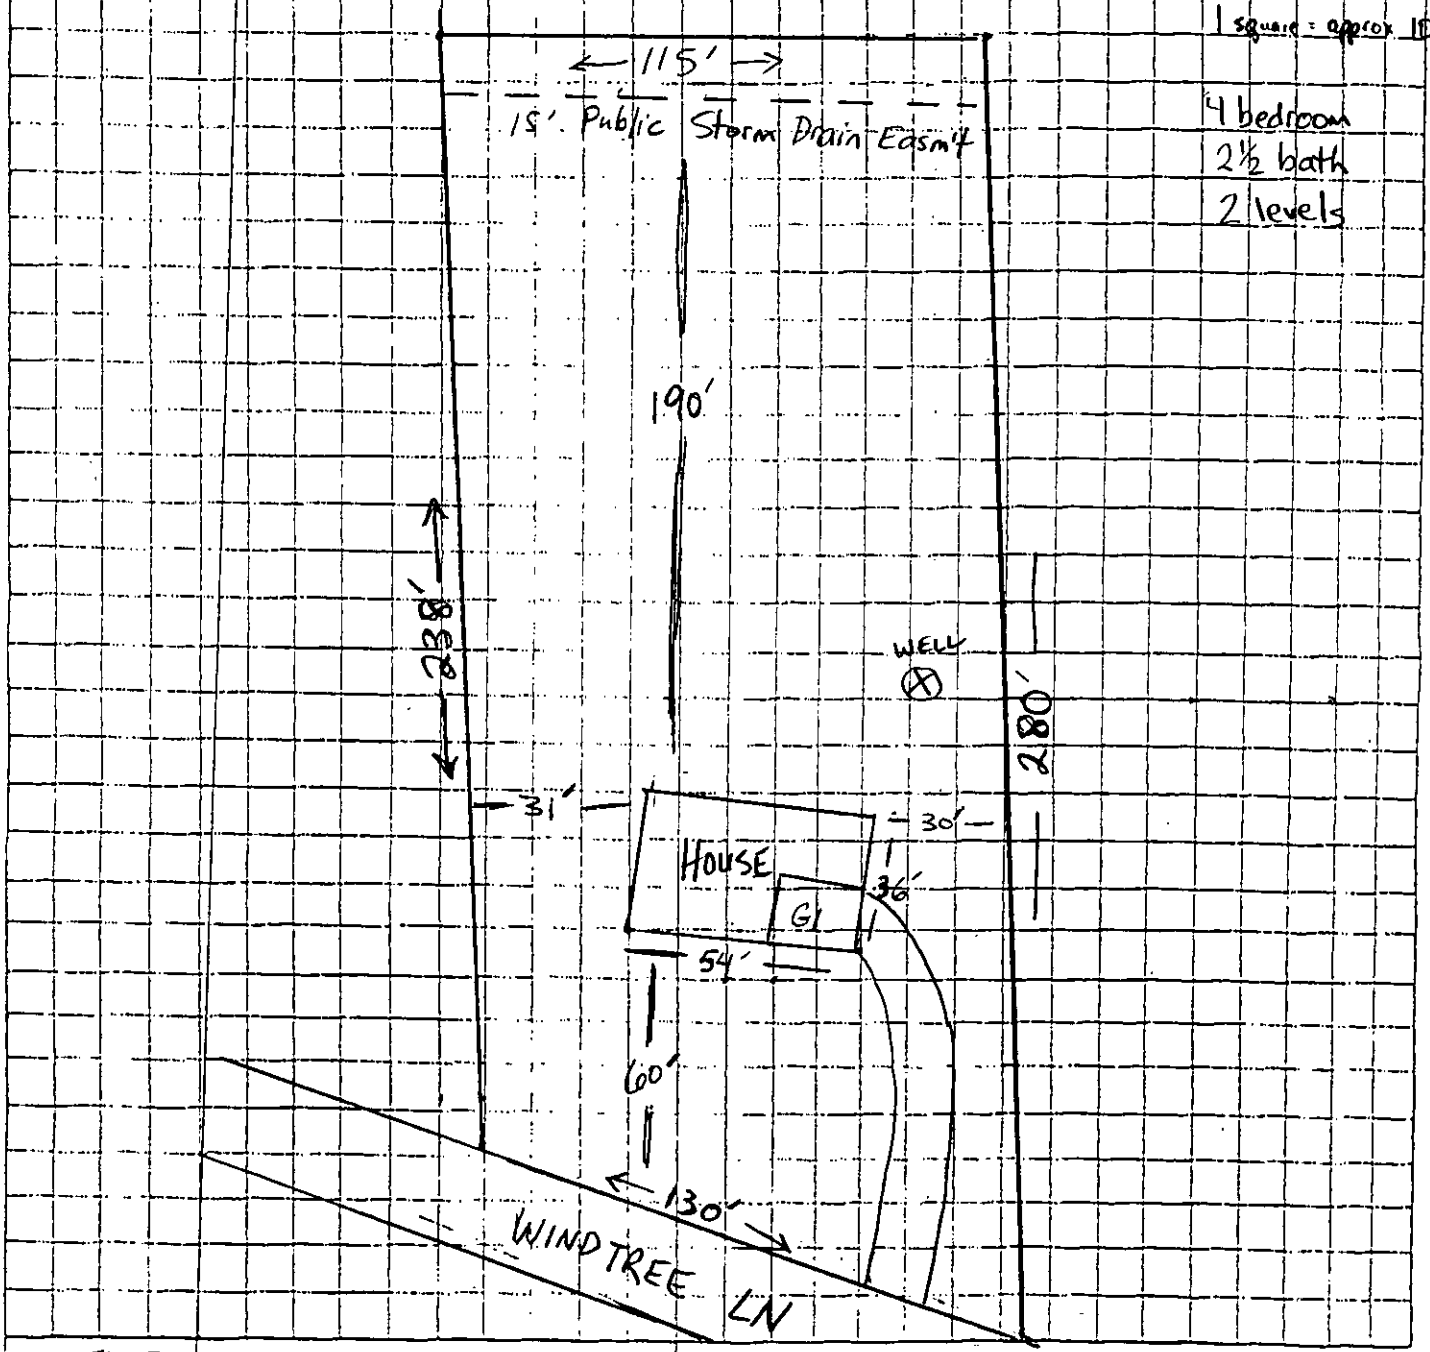


E Dale Hunter
OWNER/AGENT SIGNATURE

DATE 5/14/02

APPROVAL DATE _____

White - Health Department's Copy  Canary - E.H.S. Copy  Pink - Owner's Copy


# PROPOSED PLOT PLAN

HEALTH DEPARTMENT
ENVIRONMENTAL HEALTH DIVISION
700 NORTH TRYON STREET
CHARLOTTE, NC 28202
PHONE (704) 336-5102

FILE: 4280A

TC: 111.322.05

Draw in and name all roads adjoining the property. Draw in and accurately dimension the lot concerned. Accurately indicate property boundaries proposed and/or existing structures and driveways, underground utilities, and wells and springs within 100 feet of the proposed building or drainfield.

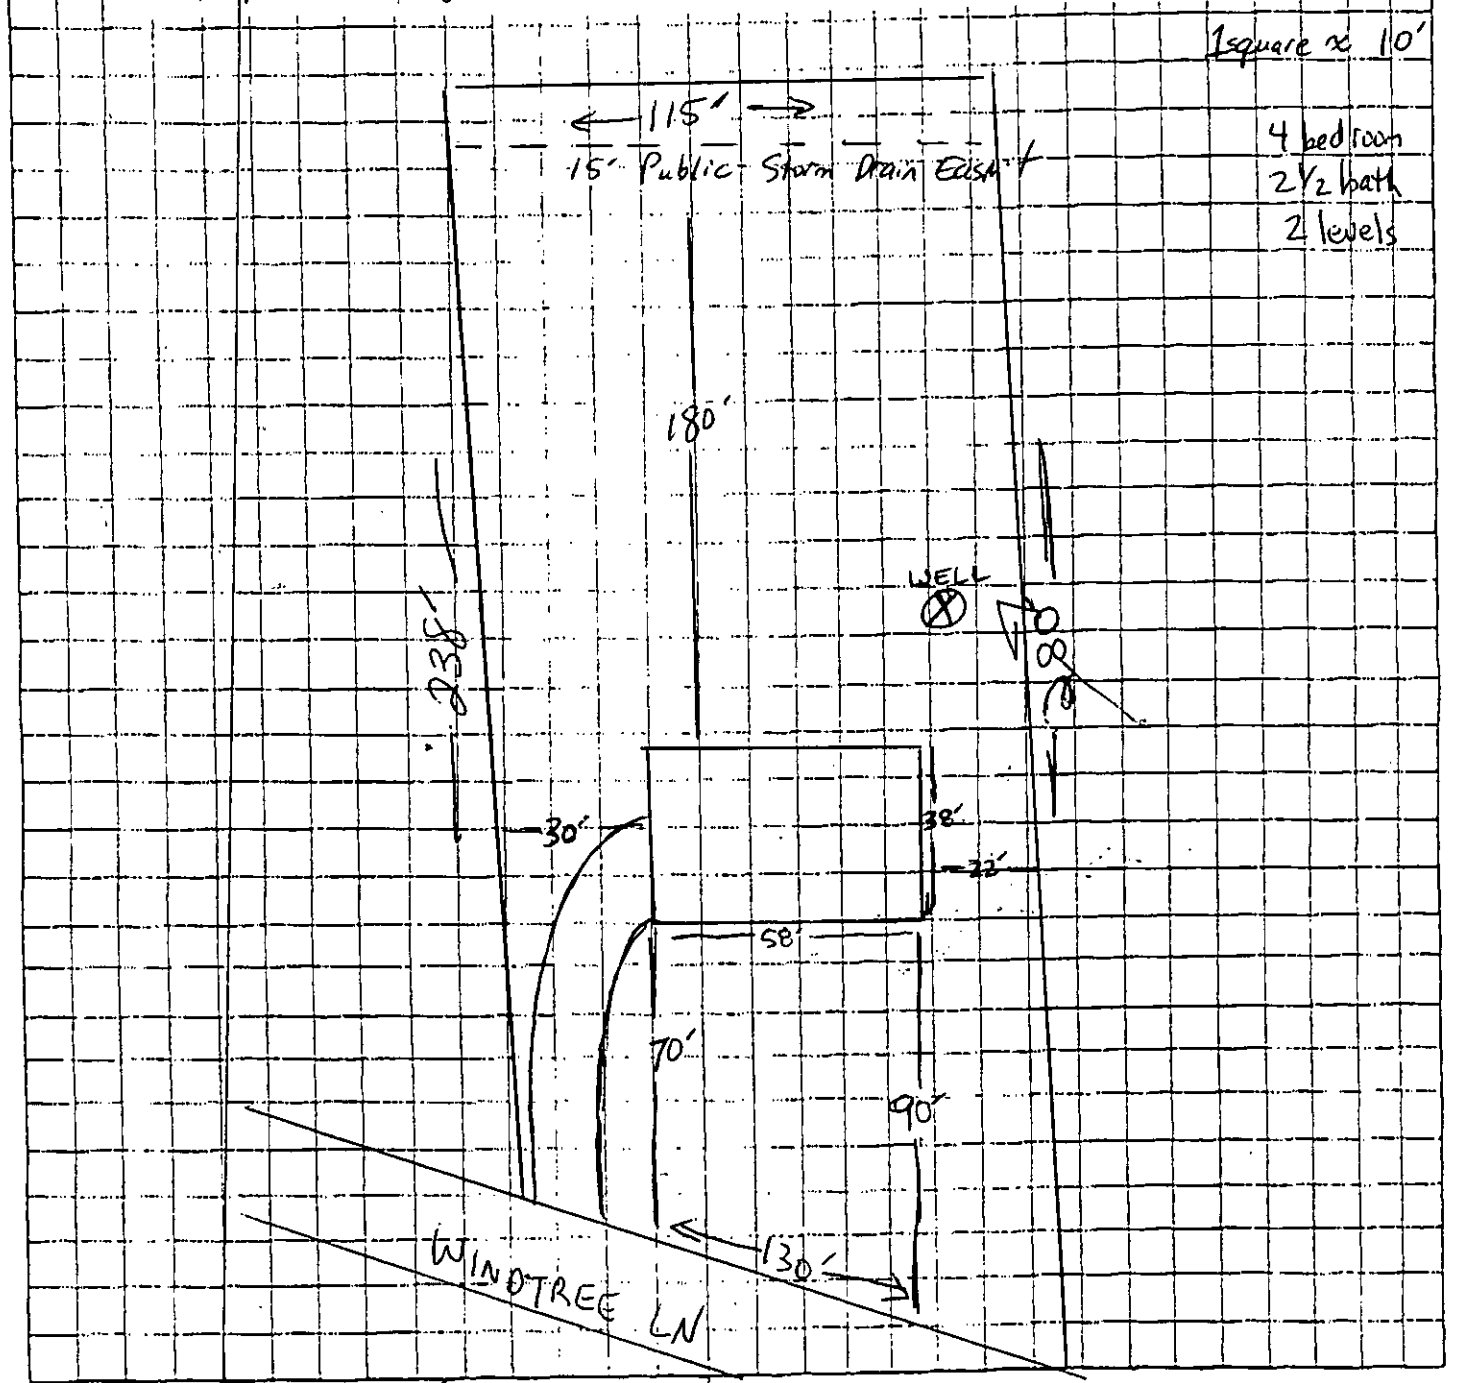


OWNER/AGENT SIGNATURE

DATE 6/12/02

APPROVAL DATE

ATTN: DA
FAX 523-6373

White - Health Department's Copy  Canary - E.H.S. Copy  Pink - Owner's Copy