

EXISTING 1st FLOOR PLAN

NTS

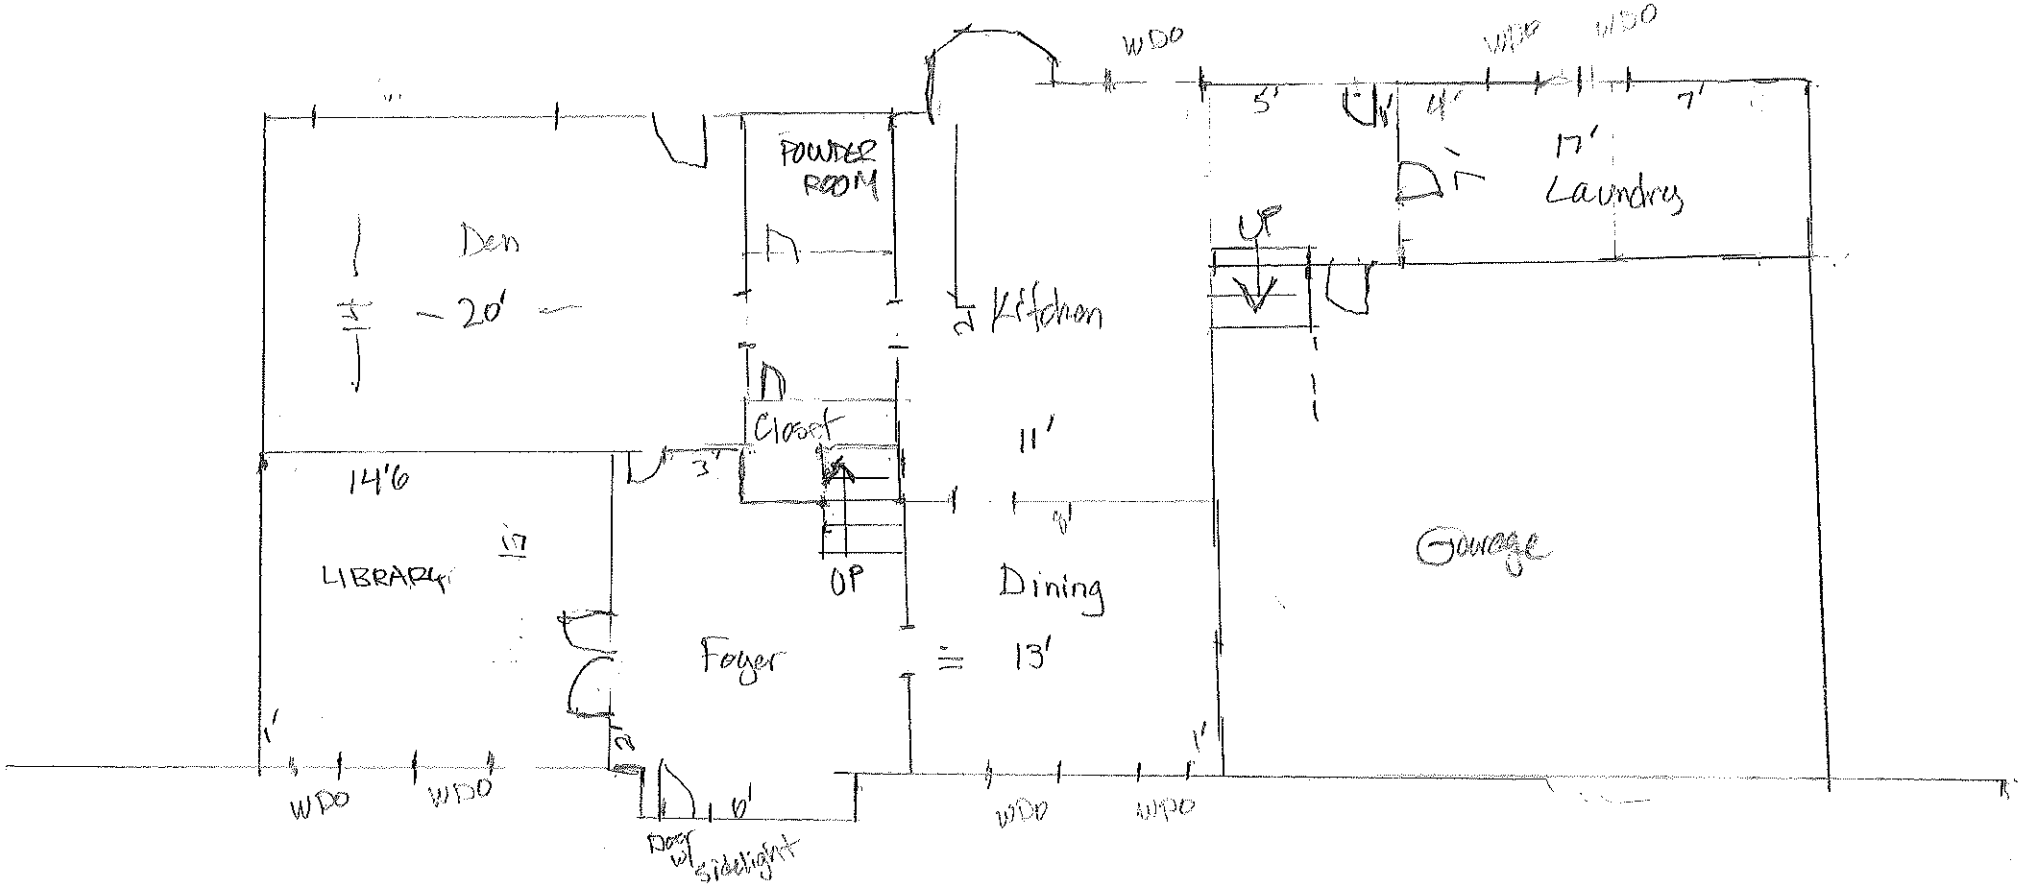

EXISTING 2nd FLOOR PLAN

NTS

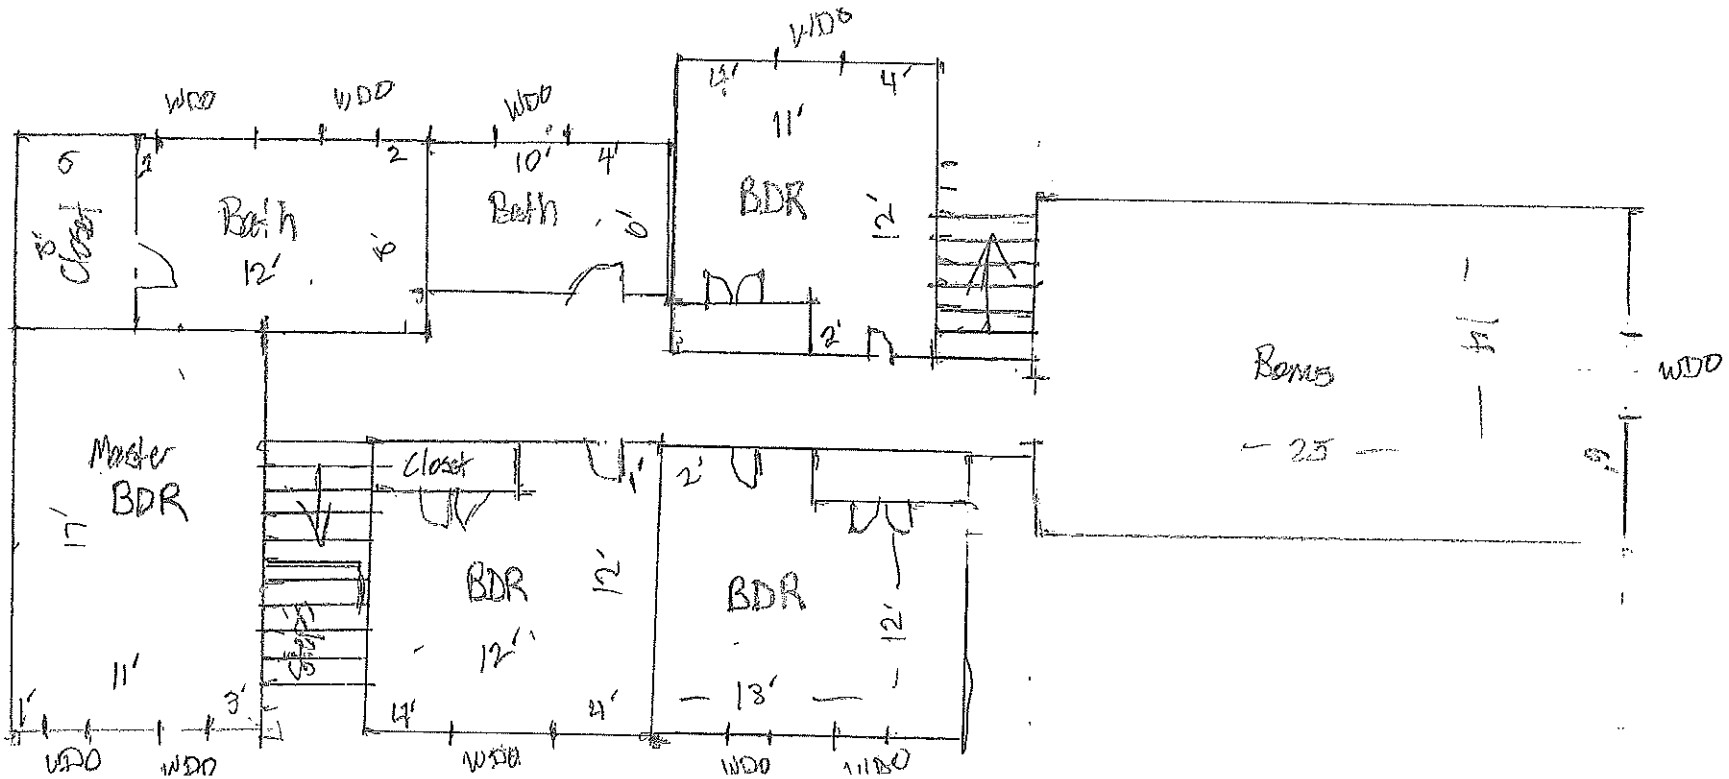

MODIFIED 2ND FLOOR PLAN

NTS

