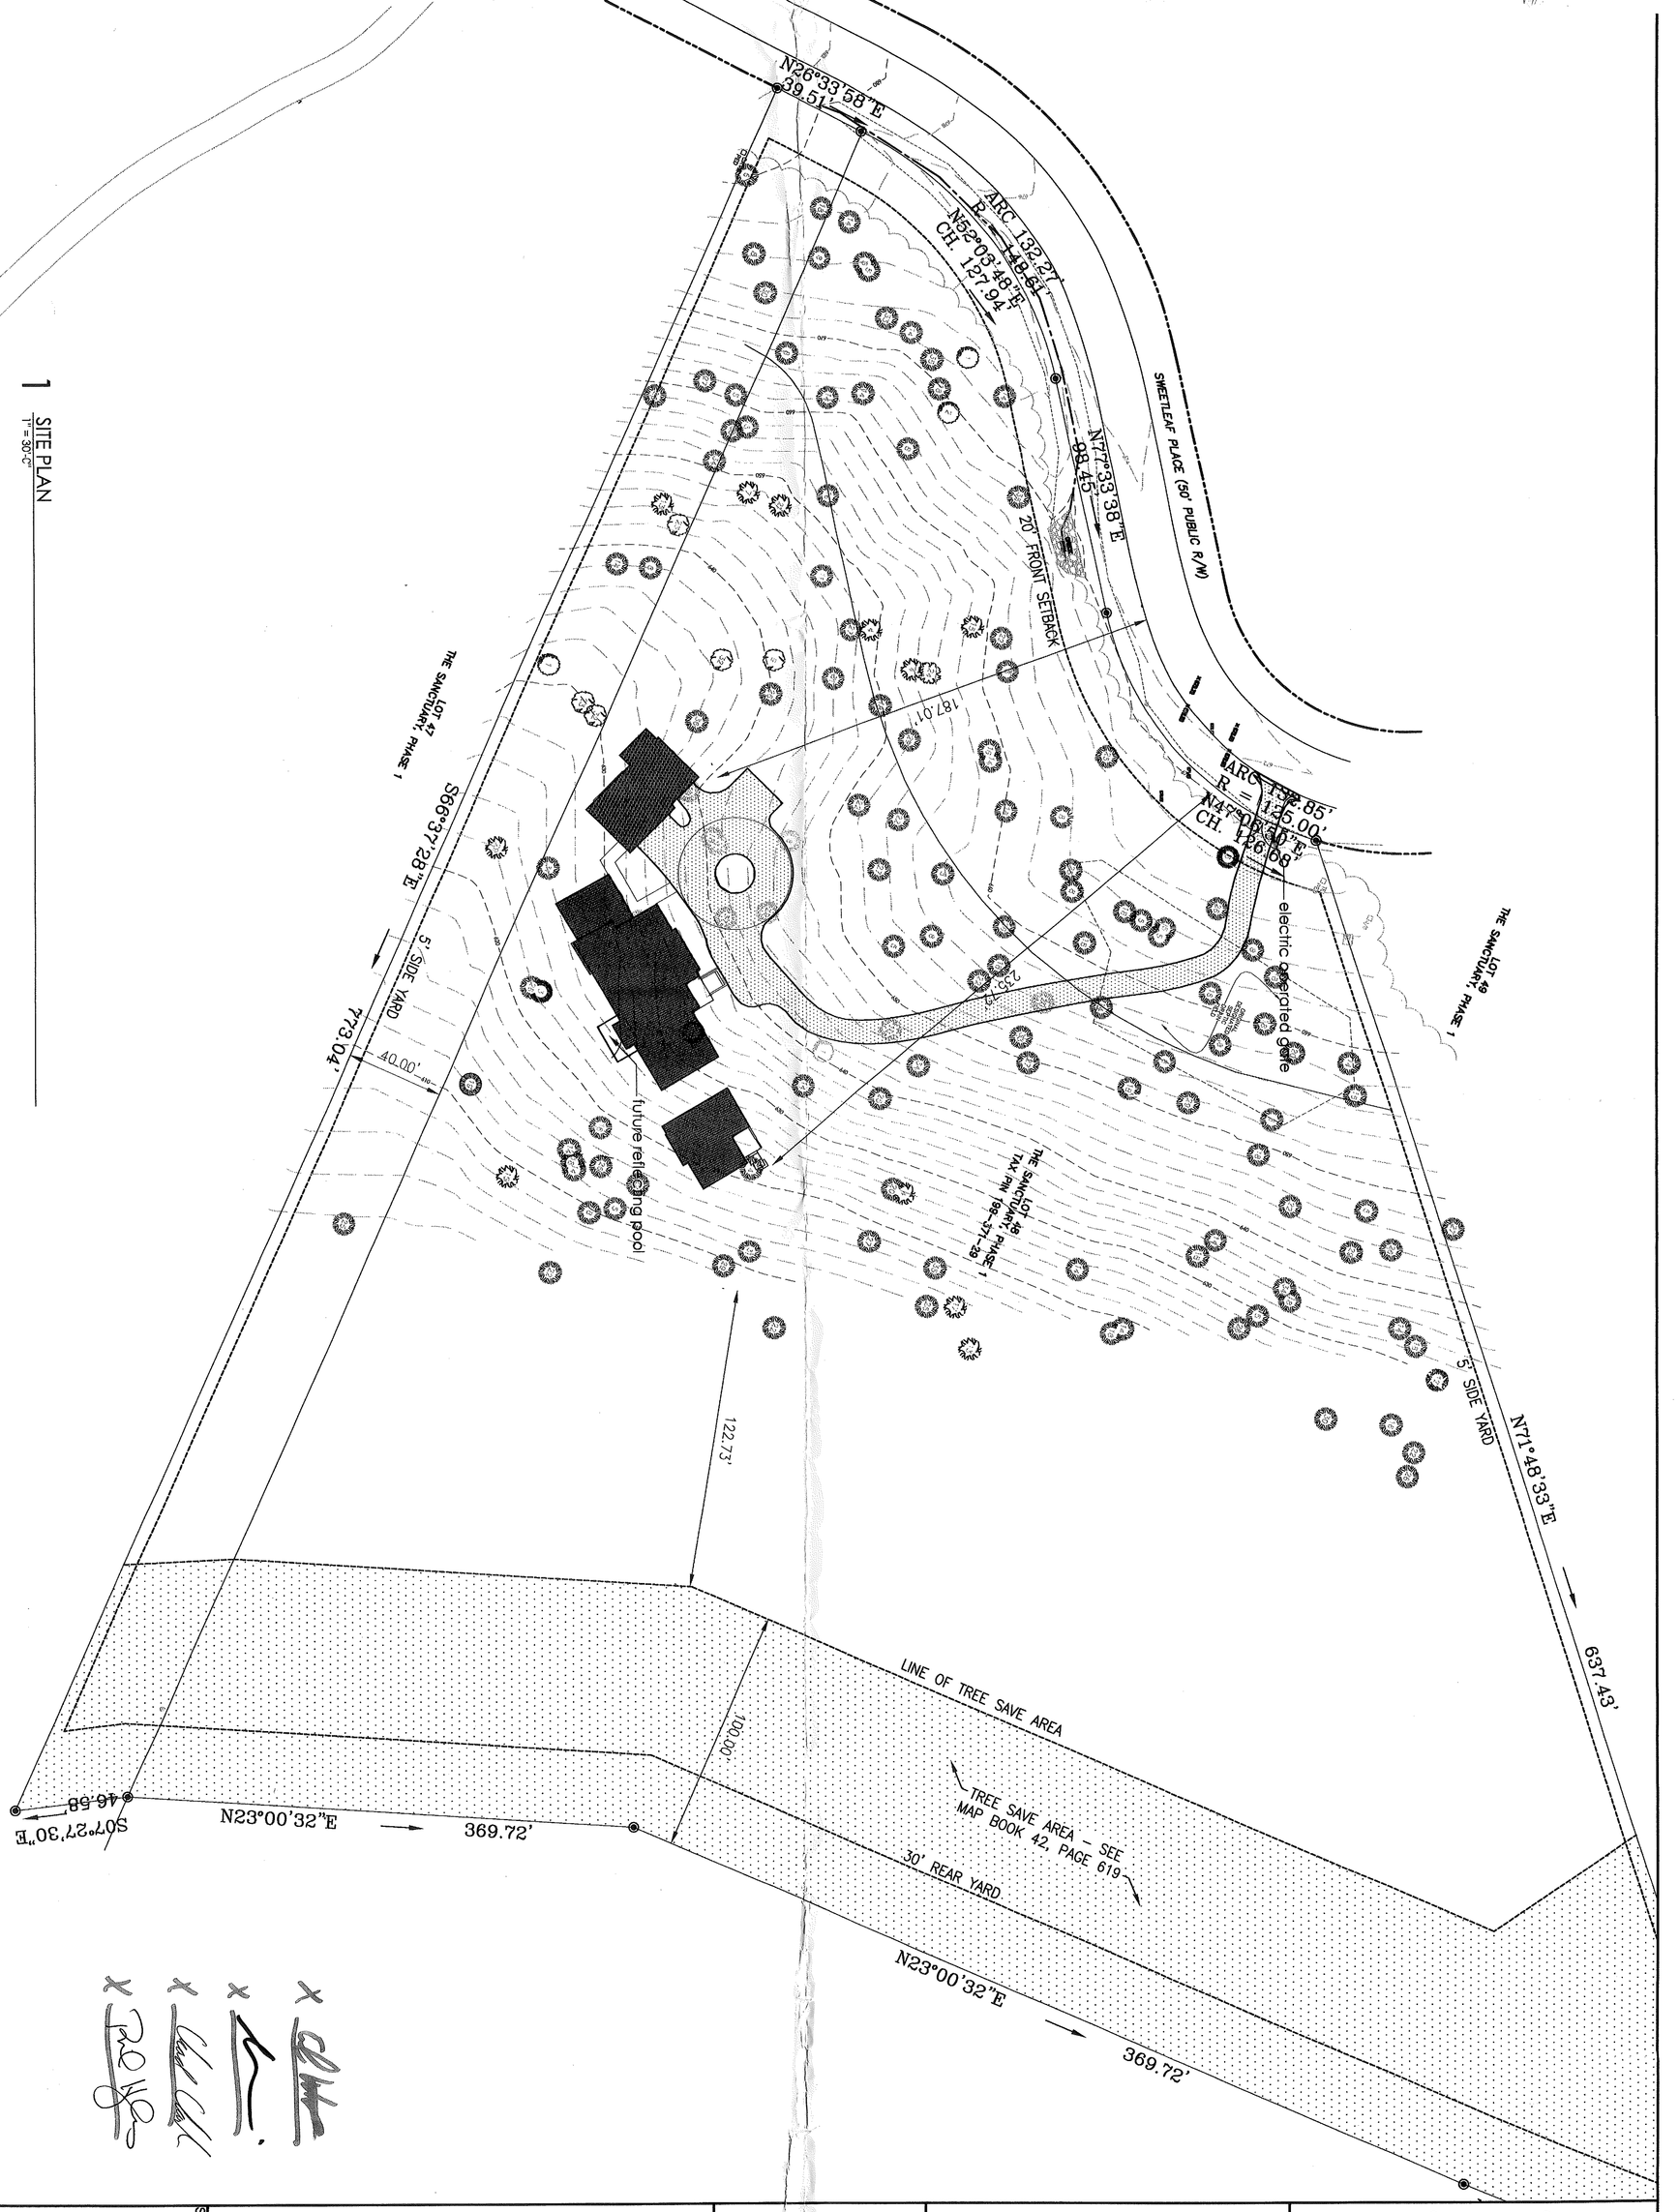


1 SITE PLAN
1" = 30'-0"

A0.1

SITE PLAN

The Clark Residence

Charlotte, North Carolina

DATE: May 24, 2011 **PROJECT # 10-015**

REVISION: July 19, 2011

LIQUID DESIGN, PC
REGISTERED ARCHITECTURAL CORPORATION
CERT NO. 51148
NORTH CAROLINA
CHARLOTTE, N.C.

MICHAEL LEE STANDLEY
REGISTERED ARCHITECT
7312
NORTH CAROLINA
CHARLOTTE, N.C.

ALL RIGHTS RESERVED BY LIQUID DESIGN, PC. THIS DOCUMENT IS THE PROPERTY OF LIQUID DESIGN, PC. IT IS TO BE USED ONLY FOR THE SPECIFIC PROJECT IDENTIFIED OR REFERRED TO HEREIN AND IS NOT TO BE USED ON OTHER PROJECTS OR EXTENSIONS TO THIS PROJECT, IN WHOLE OR PART, EXCEPT BY EXPRESS WRITTEN AGREEMENT WITH AND COMPENSATION TO LIQUID DESIGN, PC.

Liquid DESIGN
704.338.9980
1430 s. mint st. #105 charlotte nc 28203
ARCHITECTURE
PLANNING
INTERIOR DESIGN
PROJECT MANAGEMENT
www.liquiddesign.net