


2828-A

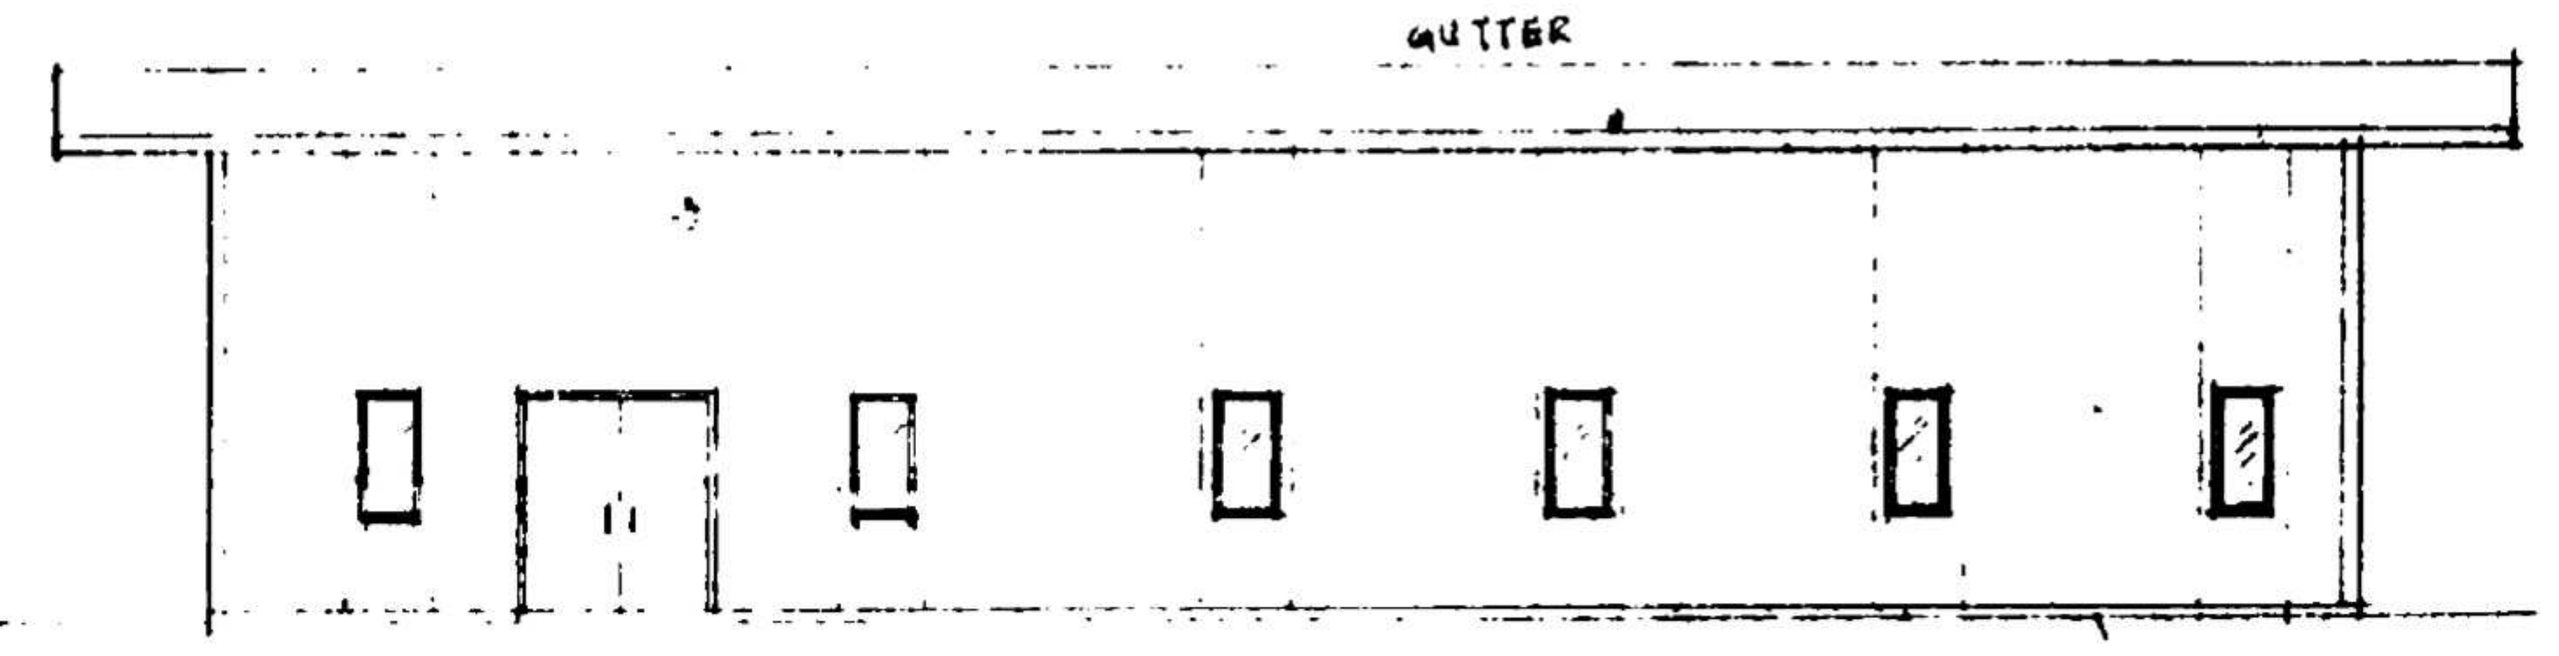


RIGHT SIDE ELEVATION 1/8:1-0

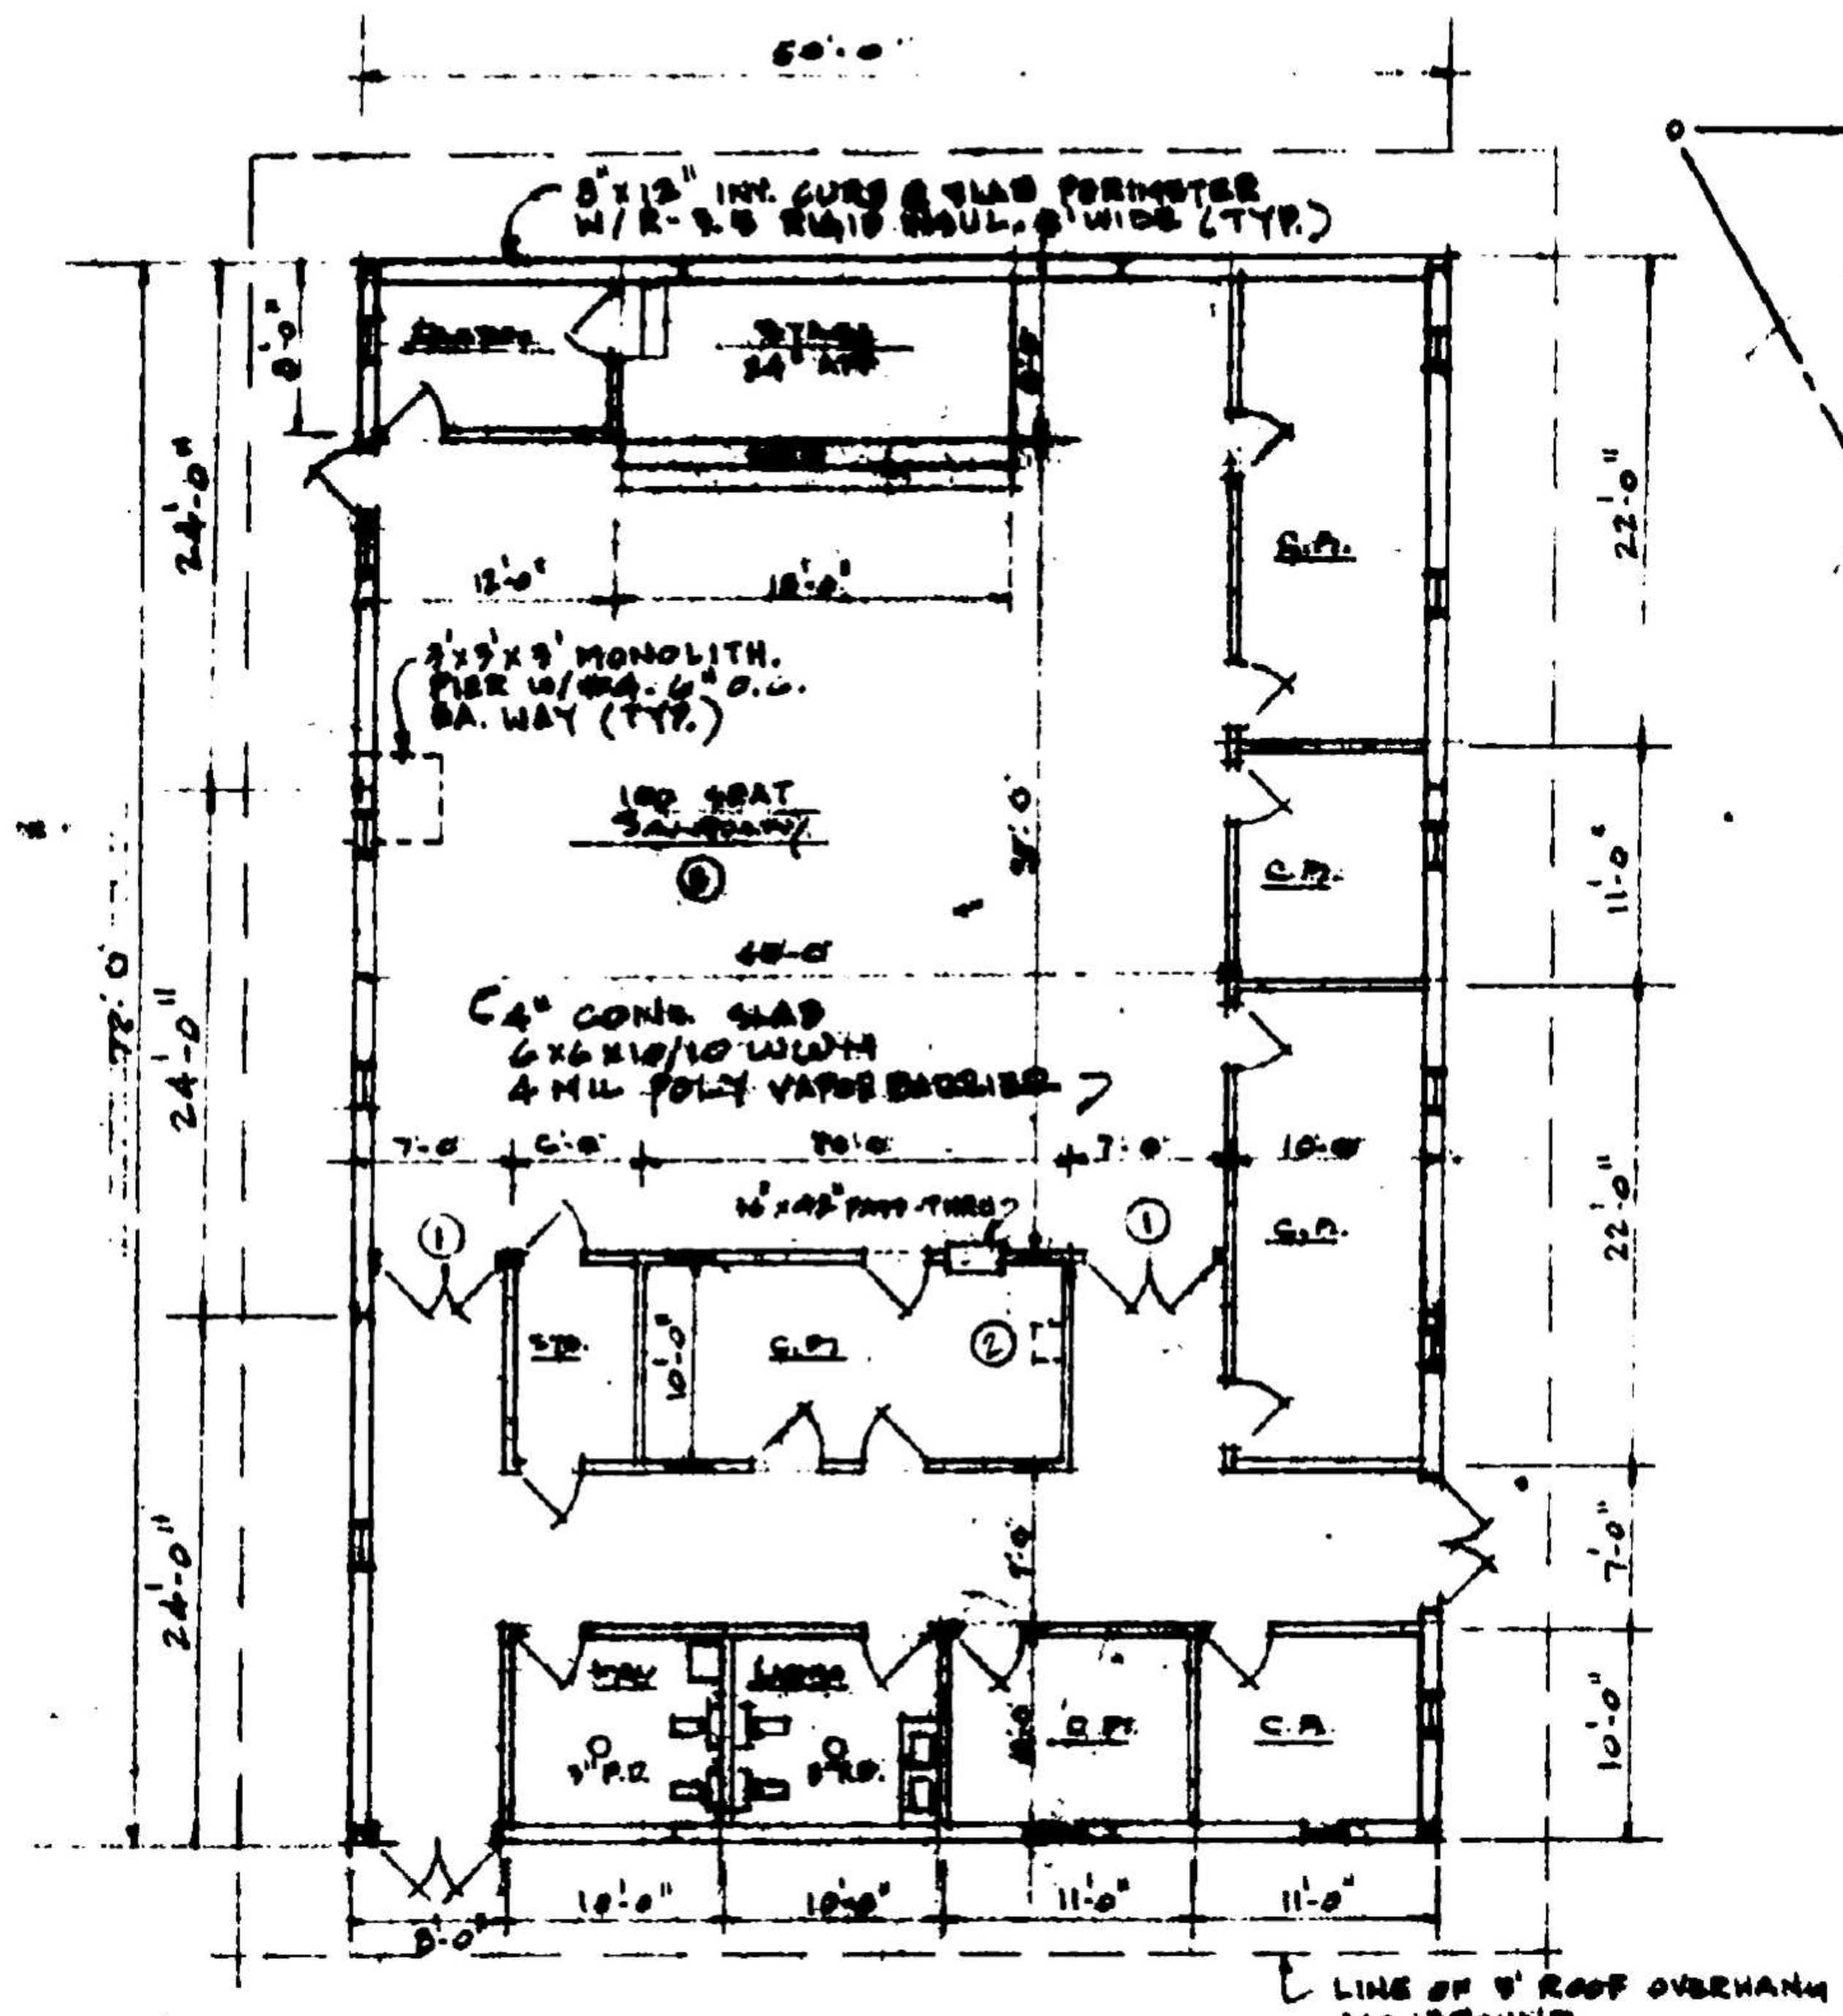


FLOOR PLAN 1/8:1-0

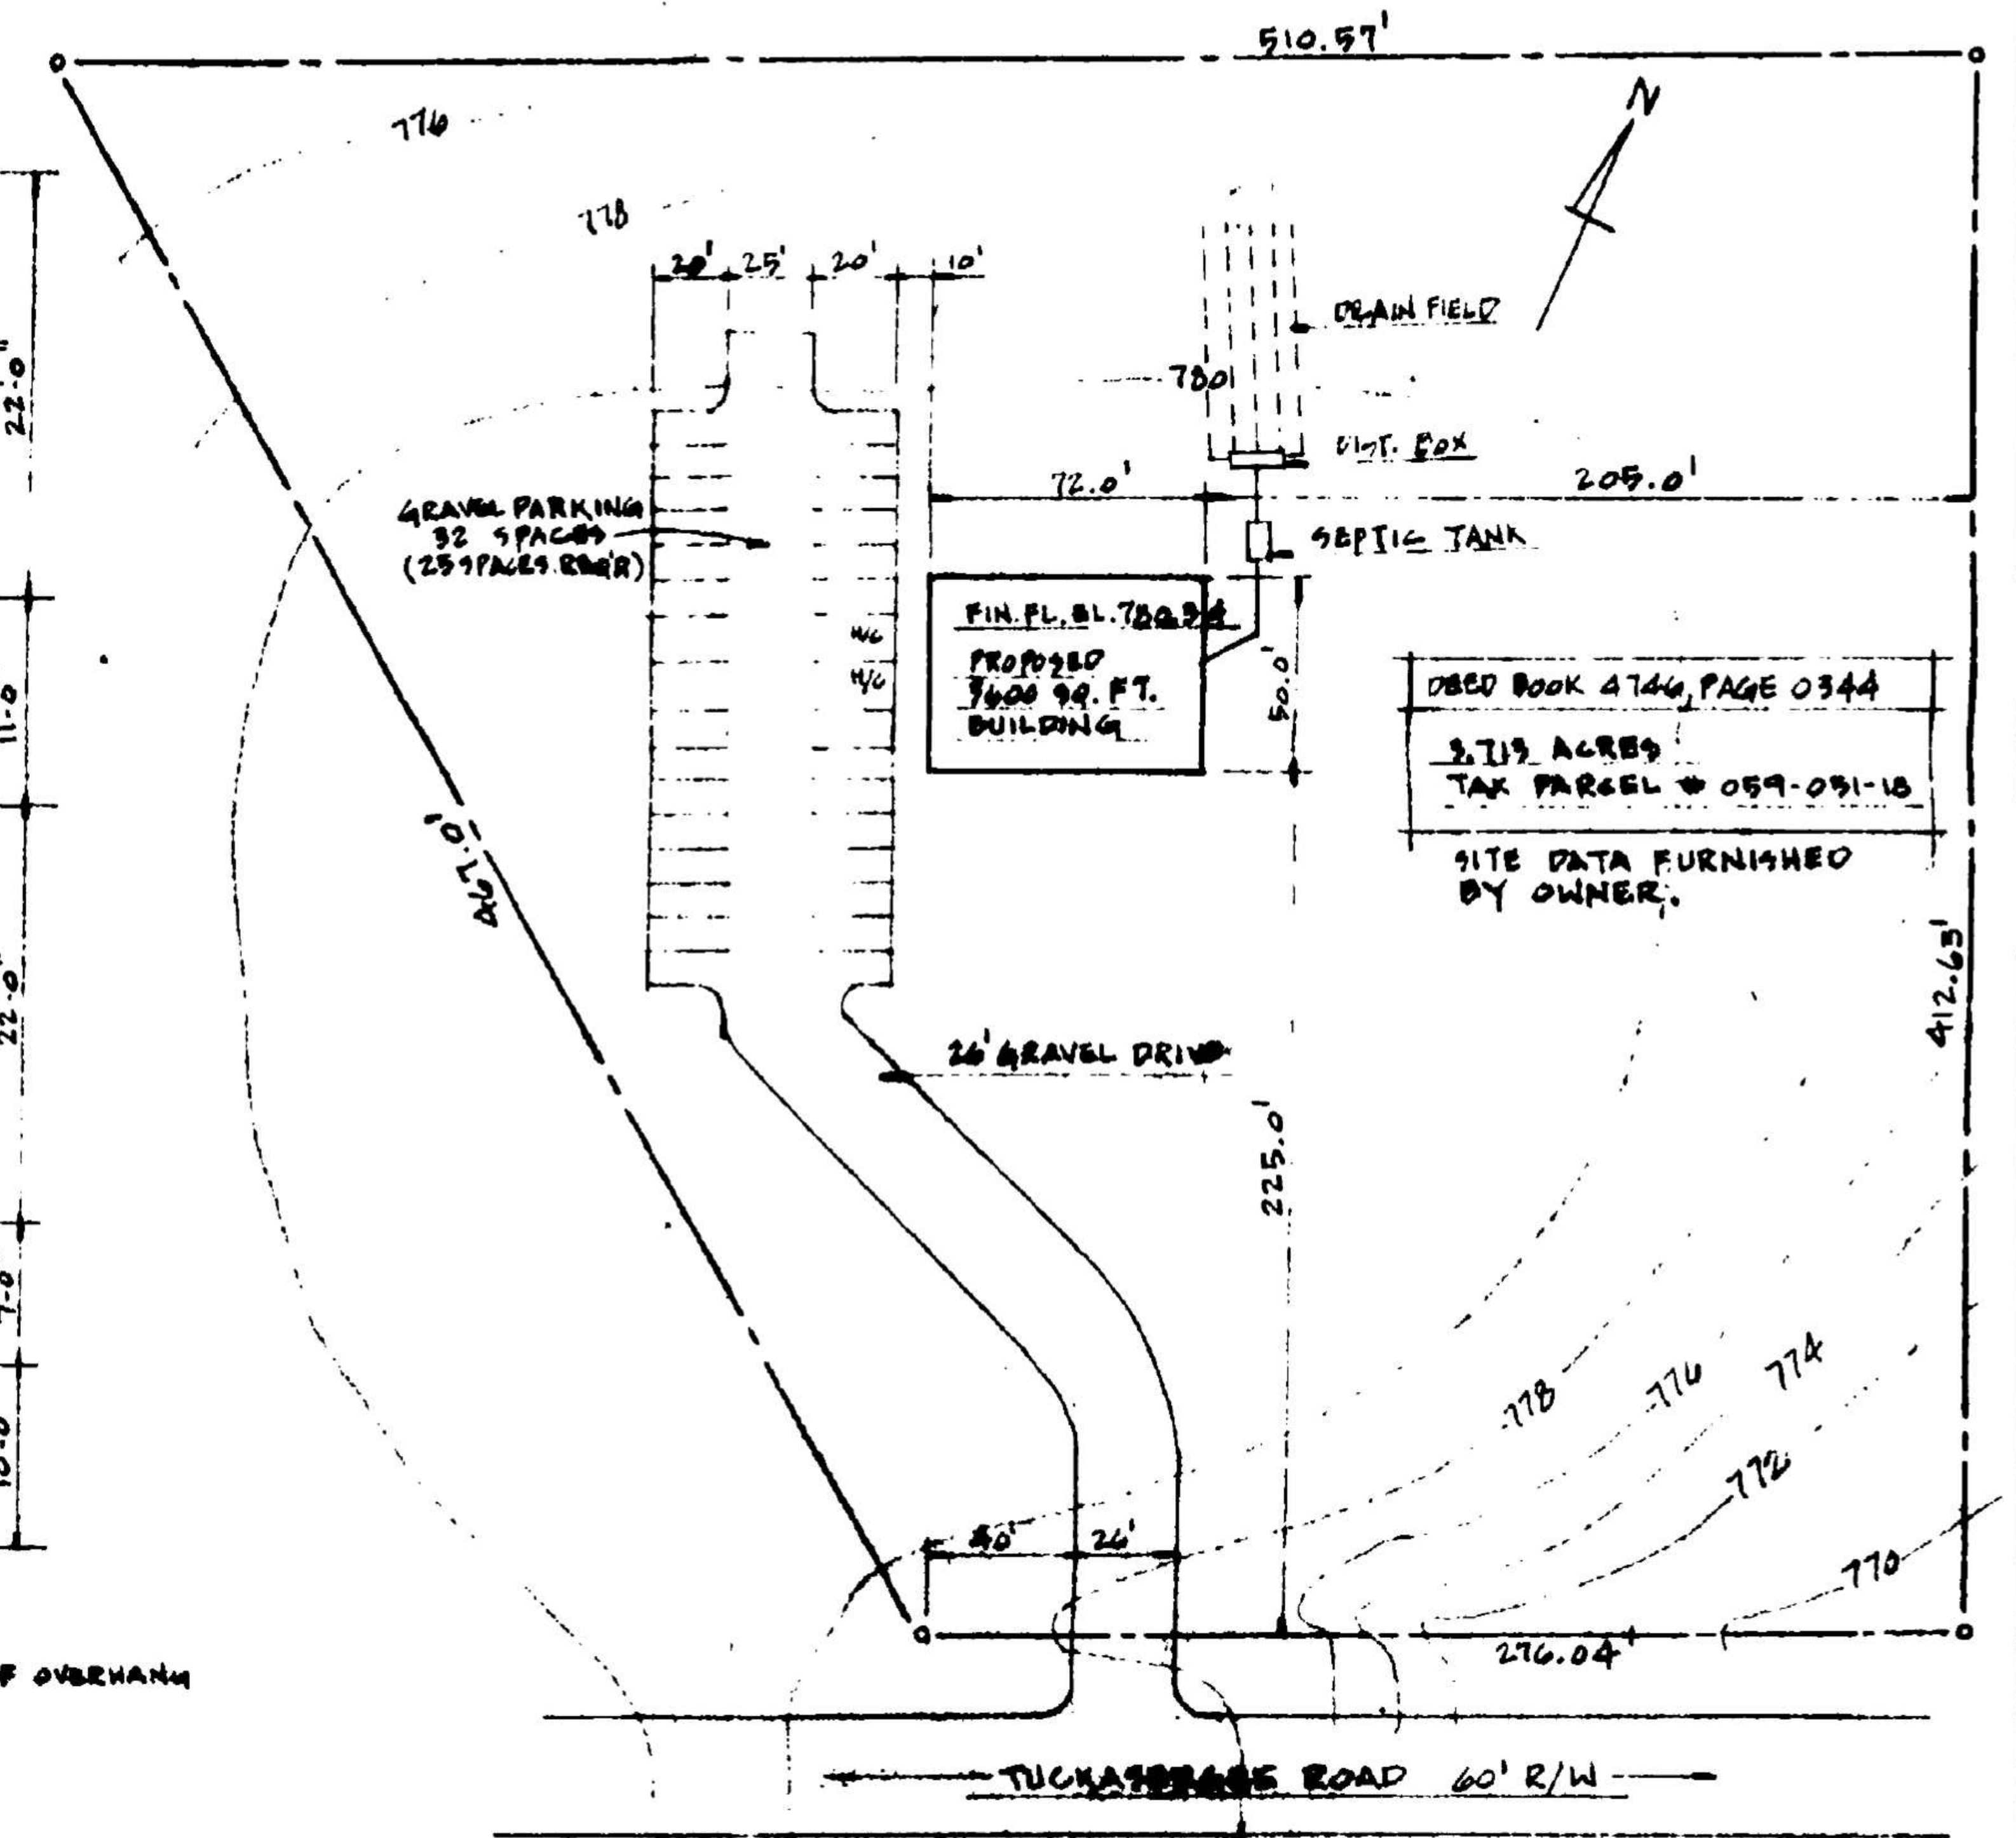

SITE PLAN 1"=40'

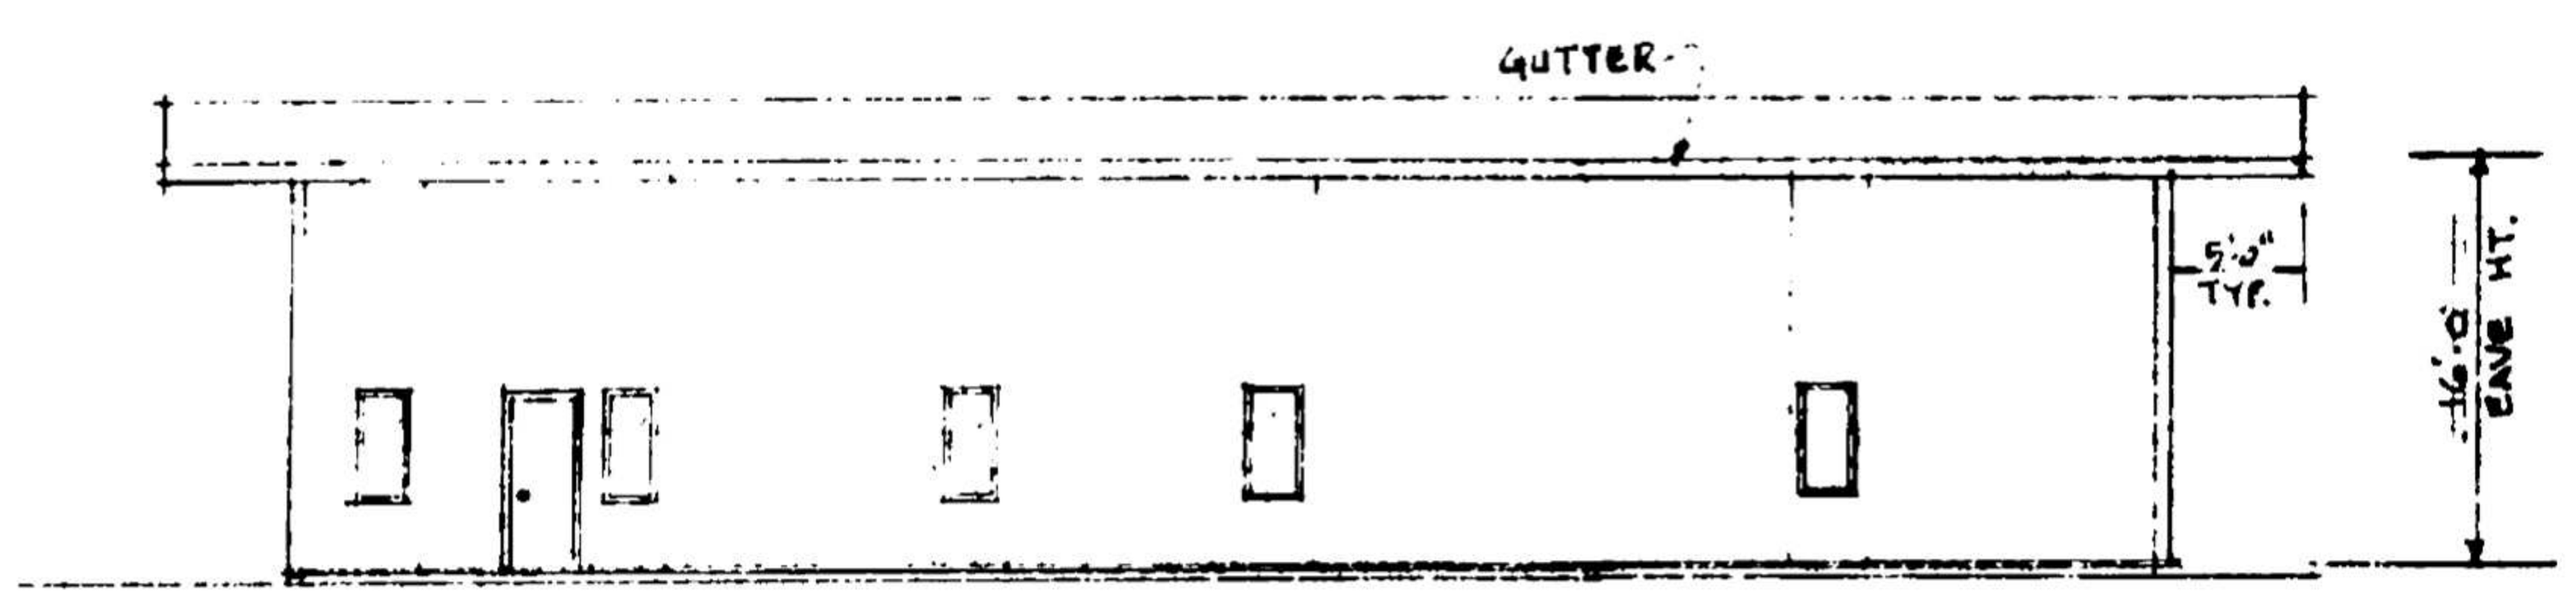

LEFT SIDE ELEVATION 1/8:1-0

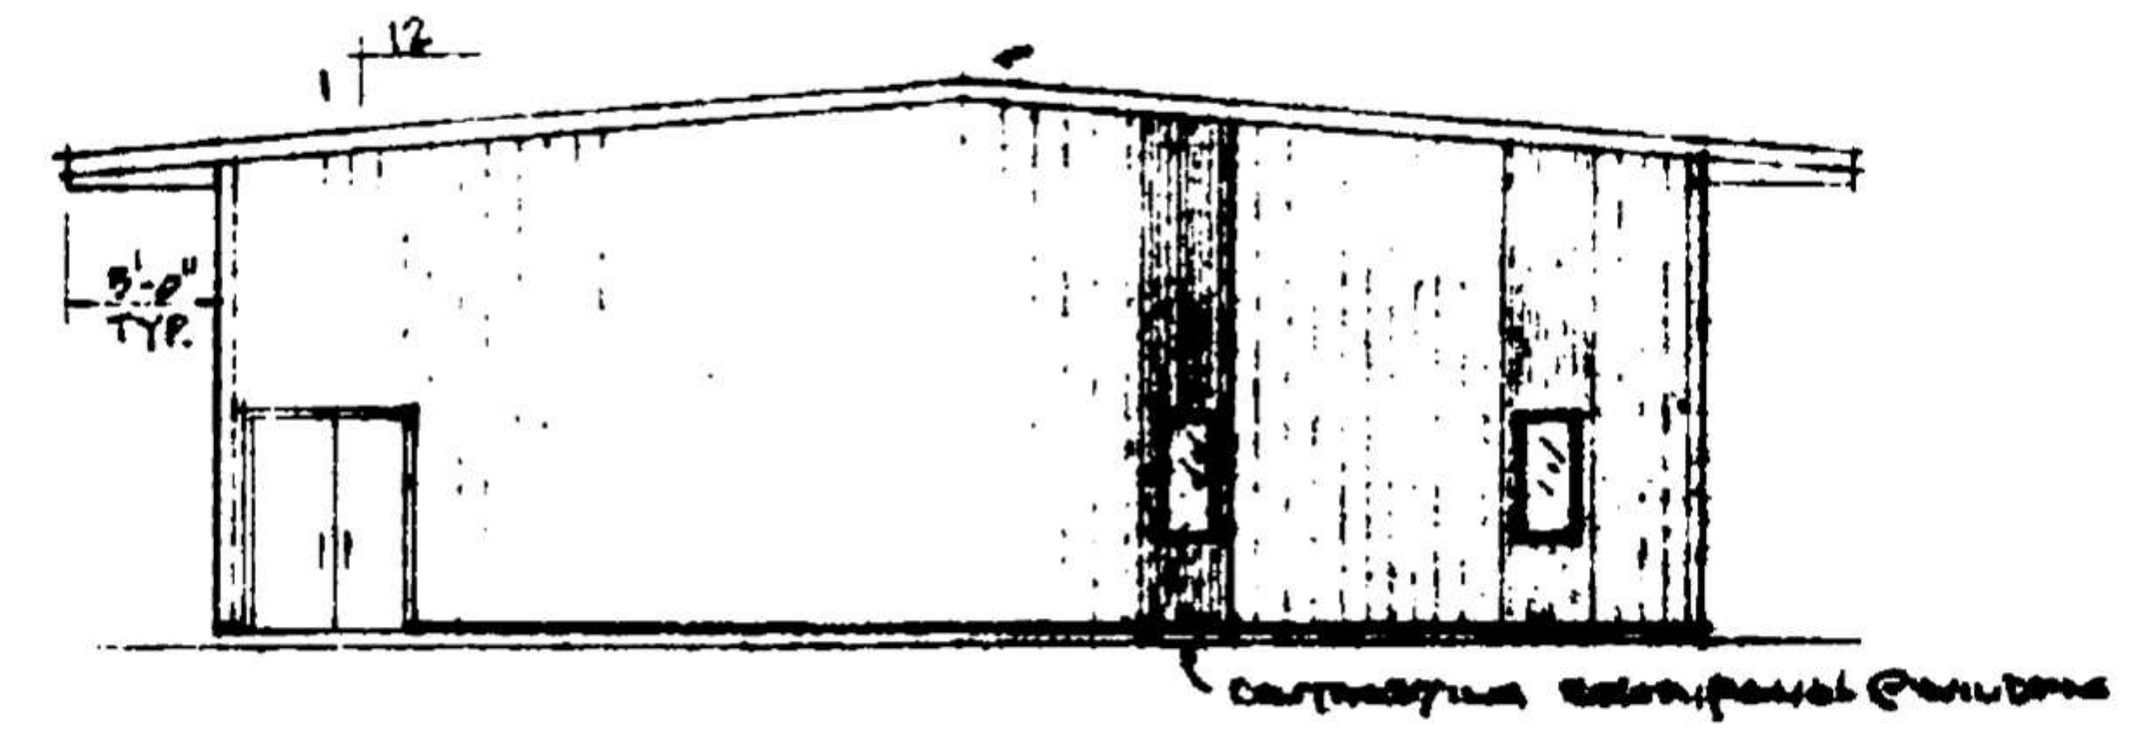

FRONT ELEVATION 1/8:1-0

NOTES.

BLDG. SHALL BE PRE-ENGINEERED BY USA INC. 20# LL 80 MPH WIND. 3" INSUL. IN WALLS & ROOF. GALVALUME ROOF. WALL COLOR LT. STONE, CONTRASTING SHEET COLOR BRONZE SLATE. TRIM COLOR DESERT SAND. 4" CONCRETE FLOOR SLAB. FLOOR BY OWNER. WALLS: 2x4 STUD W/ 5/8 F.C. SHEETROCK PAINTED. CEILINGS 2x4 ACOUSTICAL TILE. WINDOW SIZE 2'x4'. ALL DOORS 3'x6'8". WOOD INT. METAL EXT.

EXT. DOORS TO HAVE PANIC HDWE & CLOSERS.

(1) 2 - PR. DOORS SHOWN TO HAVE 12"x16" VIEW GLASS PANELS.

(2) ROUGH-IN PLUMBING FOR FUTURE WATER COOLER.

(3) SANCTUARY CLG. TO BE 14'-0" HIGH. ALL OTHER CLGS. 8'-0".

A BUILDING FOR:
CHARLOTTE GRACE BRETHREN CHURCH
510 TUCKASEEGEE RD
CHARLOTTE, N.C.

HAMMSEY & ASSOC. INC.

1-6-87 | MATTHEWS, N.C. | C-123 SH. 1 OF 2

File
2828A