Date Issued 1/14/87 **Serial** 9053 C of A (s) No. 21857

T. C. No. 053.092.01 L 4CT

MECKLENBURG COUNTY
DEPARTMENT OF ENVIRONMENTAL HEALTH

CERTIFICATE OF APPROVAL

(Individual Septic Tank System with Subsurface, Soil Absorption, Effluent Discharge)

Name of Owner Dutton (LAST) Charles (FIRST) (MIDDLE)

Location of Property 1606 Hawfield Rd.

Application Number 21857 Permit Number

Inspection Data:

Liquid Capacity of Tank 1500 Tank Material PCC

Total Length of Drain Tile 270 Number of Lines 3

Depth of Filter Material 12" Cover Depth 18"

Water Supply Source Well Distance from Water Source 50' +

Excavation Inspected 1/14/87 (DATE) Tank Inspected 1/14/87 (DATE)

Nitrification Field Inspected 1/14/87 (DATE)

Washing Machine Line Inspected, If Applicable (DATE)

The undersigned has inspected the Individual Septic Tank System with subsurface, soil absorption, effluent discharge as described above and it has been ✓ installed or constructed, altered or repaired in accordance with the permit issued and the regulations of the Mecklenburg County Health Commission in effect on the date of issuance of the permit. The issuance of this Certificate of Approval does not in any way guarantee that the system will operate properly or relieve any person now or hereafter owning, controlling, or using such system from any liability resulting from the failure of the system to operate properly. This Certificate of Approval is issued subject to those restrictions and conditions shown on the permit(s) in addition to those listed below under comments. This Certificate of Approval shall be null and void if any information contained in the application is untrue or if any additions are made to the property which would increase the requirements for said system.

Comments System INSTALLED AS PERMITTED - System designed for 2 bedroom home

1250 gal Conc. Septic Tank, 270 Ft 12" Corr

Richard Rowe Contractor

Environmentalist


EHD-5-76

INSTALLATION, CONSTRUCTION, ALTERATION, AND/OR REPAIR PERMIT

MECKLENBURG COUNTY ENVIRONMENTAL HEALTH
1200 BLYTHE BOULEVARD
CHARLOTTE, NC 28203
PHONE (704) 376-4603

FILE: 21857 DATE: 10-23-86
PO
TC: 053-092-07 ☐ L
SERIAL № 10496

Permission is hereby given to ✓ Install or Construct, ____ Alter or Repair the individual septic tank wastewater treatment system with subsurface, soil absorption, effluent discharge as specified herein at the described location. This permit is granted based upon the information supplied in the application dated 2-18-85 . All work shall be completed on or before 11-23-86, after which date this permit shall be null and void. The system shall meet all of the construction requirements of 10 NCAC 10A .1900 which are in effect on the date of the granting of this permit. A Certificate of Completion or an Operation Permit must be obtained from the Mecklenburg County Department of Environmental Health before any system can be covered up or placed into service. The issuance of this permit does not in any way guarantee that the system anticipated to be constructed will operate properly, or relieve any person now or hereafter owning, controlling or using such system from any liability resulting from the failure of the system to operate properly.

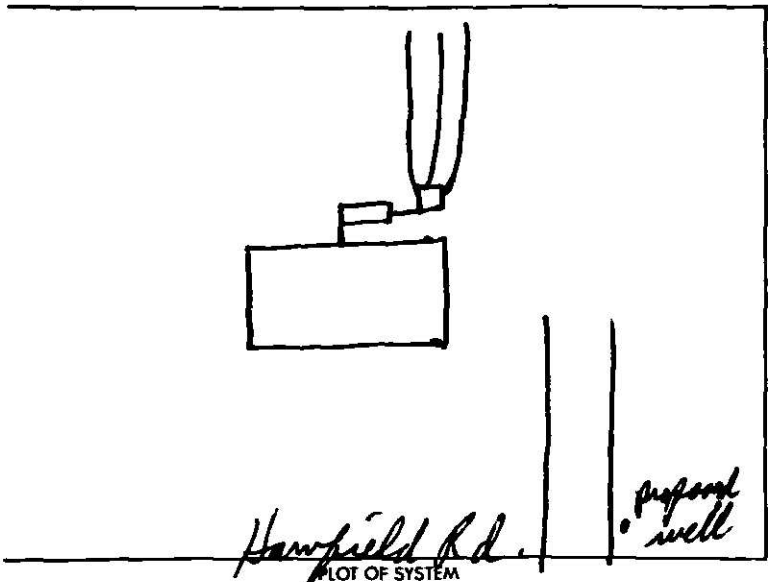

PLOT OF SYSTEM

Liquid Capacity of Septic Tank 1500 gallons
Liquid Capacity of Dosing Tank ____ gallons
Tank Construction Rec

Absorption and/or Nitrification Lines:
Trench Width 3 feet
Total Line Length 270 feet
Number of Lines 3
Depth of Stone 12 inches
Distance from House 5 feet
Distance from Property Line 10 feet
Distance from Well not in feet

NAME OF OWNER Charles Griffin
LOCATION OF PROPERTY 1606 Hawfield Rd.
Comments: 3 lines 3'X90'X12" stone

Division or Section Head

B. R. Ferguson
Environmentalist

* If this permit is for the installation or construction of a new system, it must be signed by the division or a section head of the Department of Environmental Health in order to be valid. Only the signature of the Environmentalist is required where an existing system is being altered or repaired.

WHITE - ENVIRONMENTAL HEALTH DEPARTMENT'S COPY ● CANARY - ENVIRONMENTALIST'S COPY ● PINK - OWNER OR AGENTS COPY

Date Issued 2-26-85

Serial No. 8235

SIR No. 21857

T. C. No. PO 053-092-07

Map Date L CRT

MECKLENBURG COUNTY
DEPARTMENT OF ENVIRONMENTAL HEALTH

TO THE BUILDING INSPECTION DEPARTMENT

APPROVAL OF LOT FOR INSTALLATION OF AN INDIVIDUAL SEPTIC TANK WITH SUBSURFACE, SOIL ABSORPTION, EFFLUENT DISCHARGE

NAME OF OWNER Griffin, (LAST) Charles (FIRST) Wilson (MIDDLE)

ADDRESS OF OWNER Rt. 5, Box 1023, Charlotte, NC ZIP 28214

LOCATION OF LOT 1606 Hawfield Road (STREET OR COUNTY ROAD)

SUBDIVISION _____ LOT NO. _____ BLOCK NO. _____

MAP BOOK NO. _____ PAGE NO. _____

The above specified lot is approved by the Mecklenburg County Department of Environmental Health for the installation of an individual septic tank system with subsurface, soil absorption, effluent discharge based on the soil investigation, on an on-site inspection of the said lot; and upon the information supplied in the "Application for an Installation, Construction, Alteration, and/or Repair Permit", number 21857 This approval is subject to the following terms and conditions:

1. That the nitrification field be installed, constructed, altered and/or repaired in the same area where the soil investigation was run.
2. That an "Installation, Construction, Alteration, and/or Repair Permit" be issued and in full force and effect when the system is installed, constructed, altered, and/or repaired and that the system be installed in accordance with same.

This approval may be revoked and the building inspection department requested to revoke any building permit (s) which have been issued to authorize construction on the said lot if at any time it is determined that any information contained in the "Application for an Installation, Construction, Alteration, and/or Repair Permit" is not correct or is untrue or that the septic-tank system is not being installed, constructed, altered and/or repaired in accordance with a valid Installation, Construction, Alteration, and/or Repair Permit.

D. R. Ferguson
Environmentalist

Eric D. Hardister Jr.
Environmental Health Director, or Authorized Section Head

EHD-S-76

Environmental Health Department's Copy

Date Received 2-18-85

RECEIVED
FEB 18 1985
ENVIRONMENTAL HEALTH

ICAR(S) Application No. 21857

T. C. No. PO 053-092-07


Map Date L

MECKLENBURG COUNTY
DEPARTMENT OF ENVIRONMENTAL HEALTH

Application for an
Installation, Construction, Alteration, and/or Repair Permit
(Individual Septic Tank System with Subsurface, Soil Absorption, Effluent Discharge)

The owner of that property described hereinafter hereby applies to the Mecklenburg County Department of Environmental Health for a permit to

1) ✓ Install or Construct 2) Alter or Repair an individual septic tank wastewater treatment system with a subsurface, soil absorption, effluent discharge

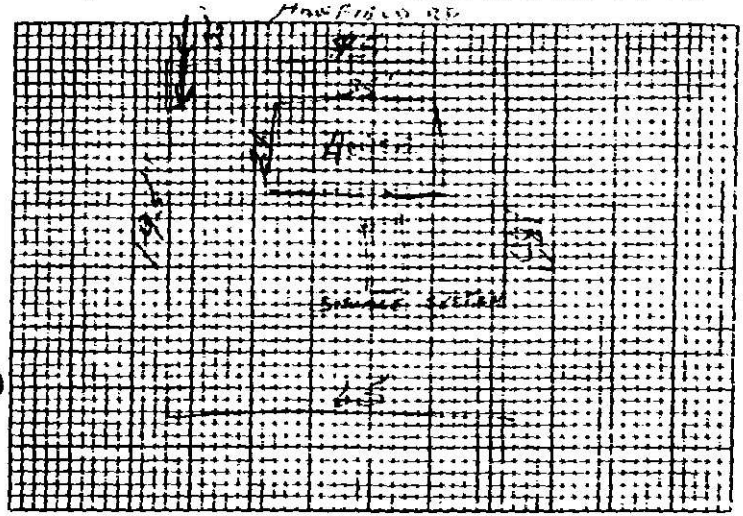

3) PLOT PLAN (ACCURATELY DIMENSIONED)

Mobile Home ____Yes ____No
Residence ✓ Yes ____No

4) No of Bedrooms 2
5) Business Use — Max No Employees N/A
6) Washing Machine ____Yes ✓ No
7) Garbage Disposal ____Yes ✓ No
8) Dishwasher ____Yes ✓ No
9) Water Supply
A) Individual Well ✓
B) Governmental System ____
C) Community System ____
1 Well source PRIVATE
2 Governmental source ____
10) Sewage System
House located within 200 feet of public sewer ____Yes ✓ No
House located within 200 feet of community sewer ____Yes ✓ No
11) FHA Case No ____
12 VA Case No ____

13) NAME OF OWNER [illegible] Charles Wilson
LAST FIRST MIDDLE

14) ADDRESS OF OWNER [illegible] 28214

15) PHONE NO. Home [illegible] Office ____

16) LOCATION OF SYSTEM 1606 Hamilton Rd
STREET OR COUNTY ROAD

17) SUBDIVISION ____ Lot No. 23 Block No. ____

Map Book No. ____ Page No. ____

18) DEED REFERENCE — DEED BOOK ____ AT PAGE ____

19) HAS A SOIL INVESTIGATION BEEN RUN? ____ YES ____ NO DATE RUN ____

20) PTR NUMBER (See Instructions) ____

The undersigned person hereby agrees that he has read the foregoing application and that the contents of same are true. It is understood that any permit applied for herein shall be void and of no effect if any of the above facts are not true.

DATE OF APPLICATION

Charles W Wilson
OWNER

EHD-S-76

MECKLENBURG COUNTY
DEPARTMENT OF ENVIRONMENTAL HEALTH
1200 BLYTHE BOULEVARD
CHARLOTTE, NORTH CAROLINA 28203

SIR. NO. 21857
T.C. NO. PO 053-092-07
DATE: 2-14-85

Charles W. Griffin
Route 5, Box 1023
Charlotte, NC 28214

RE: Property located at Hawfield Road, Lot # 3 1/2 Ac.

Dear Mr. Griffin:

At your request, a field investigation was conducted on the property designated above. The soils on the property were found to contain a limited area of provisionally suitable soil for the installation of a ground absorption sewage disposal system. A copy of the site evaluation report is enclosed for your information.

Should you desire to file for permission to install a ground absorption sewage disposal system, please submit plot plans for the proposed construction, well, and ground absorption sewage disposal system to this office. They will be reviewed and if it is found that there is an adequate area of provisionally suitable soil to accommodate the proposed installation, an Improvements Permit will be issued by this office.

If I may be of assistance, please feel free to call.

Sincerely,

Bill D. Hardister, Jr.
Environmental Health Supervisor

BDH/kbg

Enclosure

DEPARTMENT OF
ENVIRONMENTAL HEALTH
MECKLENBURG COUNTY,
NORTH CAROLINA

SITE EVALUATION

S.I.R. NO. 2857

T.C. NO. A 053-0224

(Ground Absorption Sewage Disposal)

OWNER: Charles H. Hopkins
ADDRESS: Rt. 5, Box 1423
Charlotte, N.C. 28214
LOCATION OF SITE: Hampton Road

PLAT NO: Lot # 5 Block
LOT SIZE: 14,250

FACTORS	AREA 1	AREA 2	AREA 3	AREA 4
1. SLOPE (%)	S PS 2-6 % U	S PS U	S PS U	S PS U
2. SOIL TEXTURE (12-36 inches) Sandy, Loamy, Clayey (Note 2-1 Clay)	S PS clay U	S PS U	S PS U	S PS U
3. SOIL STRUCTURE (12-36 inches)	S PS blocky U	S PS U	S PS U	S PS U
4. SOIL DEPTH (inches)	S PS 36 + U	S PS U	S PS U	S PS U
5. RESTRICTIVE HORIZONS (Inches) (Impervious strata, Rock)	S PS 72 + U	S PS U	S PS U	S PS U
6. SOIL DRAINAGE/GROUNDWATER (external and internal)	S 72 + PS U	S PS U	S PS U	S PS U
7. OTHER (Specify)	S very PS Limited U	S PS U	S PS U	S PS U
8. SOIL GROUP	2 #			
9. SITE CLASSIFICATION	# 2 suitable			
10. SOIL SERIES	Cecil Pacolet			

S - Suitable PS - Provisionally Suitable U - Unsuitable

**See Diagram on Back (includes: soil areas, property lines, roads, streams, gullies, wet areas, fill areas, wells, water bodies, slopes)

Recommendations/Comments: Lot only slightly over 14,000 sq ft.
Plans for house & system location would be acceptable

Described by: William R. Martin
Title: Soil Scientist

Date: 2-13-85

14

Date Received 1-30-85

RECEIVED
JAN 30 1985
ENVIRONMENTAL HEALTH

SIR No. 21857
T.P.No. 053-092-07
Map Date L

MECKLENBURG COUNTY
DEPARTMENT OF ENVIRONMENTAL HEALTH

APPLICATION FOR SOIL INVESTIGATION

1) NAME OF OWNER Griffin (LAST) Charles (FIRST) Wilson (MIDDLE)

2) ADDRESS OF OWNER RT 3 Box 1023 Charlotte ZIP 28214

3) PHONE NO. Home 399-1456 Office


4) LOCATION OF PROPERTY Hanfield Rd (STREET OR COUNTY ROAD)

5) SUBDIVISION LOT NO. 23 BLOCK NO.

MAP BOOK NO PAGE NO.

6) DEED REFERENCE DEED BOOK PAGE NO.

Application is hereby made to the Mecklenburg County Department of Environmental Health for the conduct of a soil investigation and an on site inspection of the lot hereinabove described for the purpose of determining if the lot is suitable for the installation of an individual septic tank wastewater treatment system with subsurface, soil absorption, effluent discharge

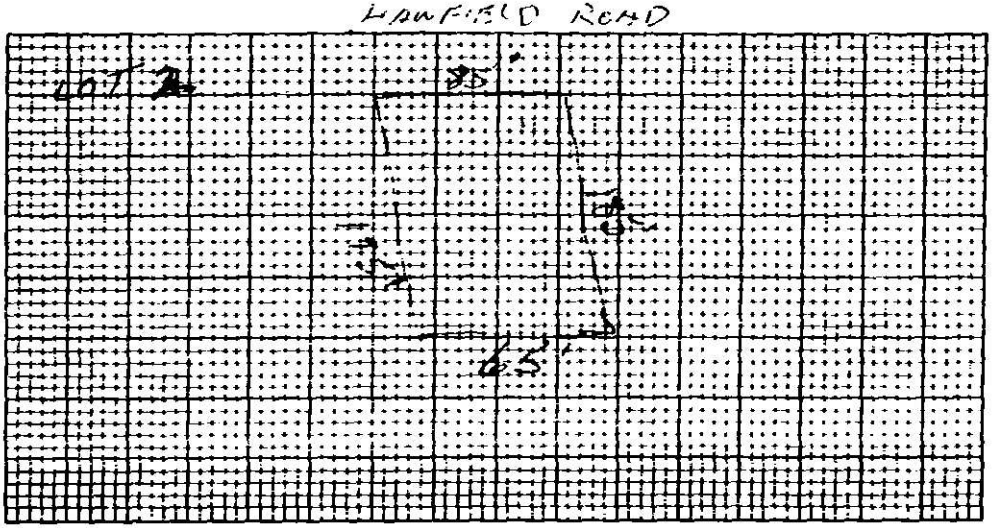

7) ACCURATELY DIAGRAM & DIMENSION LOT

Charles W Griffin
OWNER


EHB-5-76

Environmental Health Department's Copy

THIS IS TO CERTIFY THAT ON THE 24TH. DAY OF JANUARY 19 85 I SURVEYED THE PROPERTY SHOWN ON THIS PLAT, AND THAT THE TITLE LINES AND THE WALLS OF THE BUILDINGS IF ANY, ARE AS SHOWN HEREON.

SIGNED _____

NORTH CAROLINA
REGISTERED
L.S.
L 1190
JOHN D. CAMPBELL

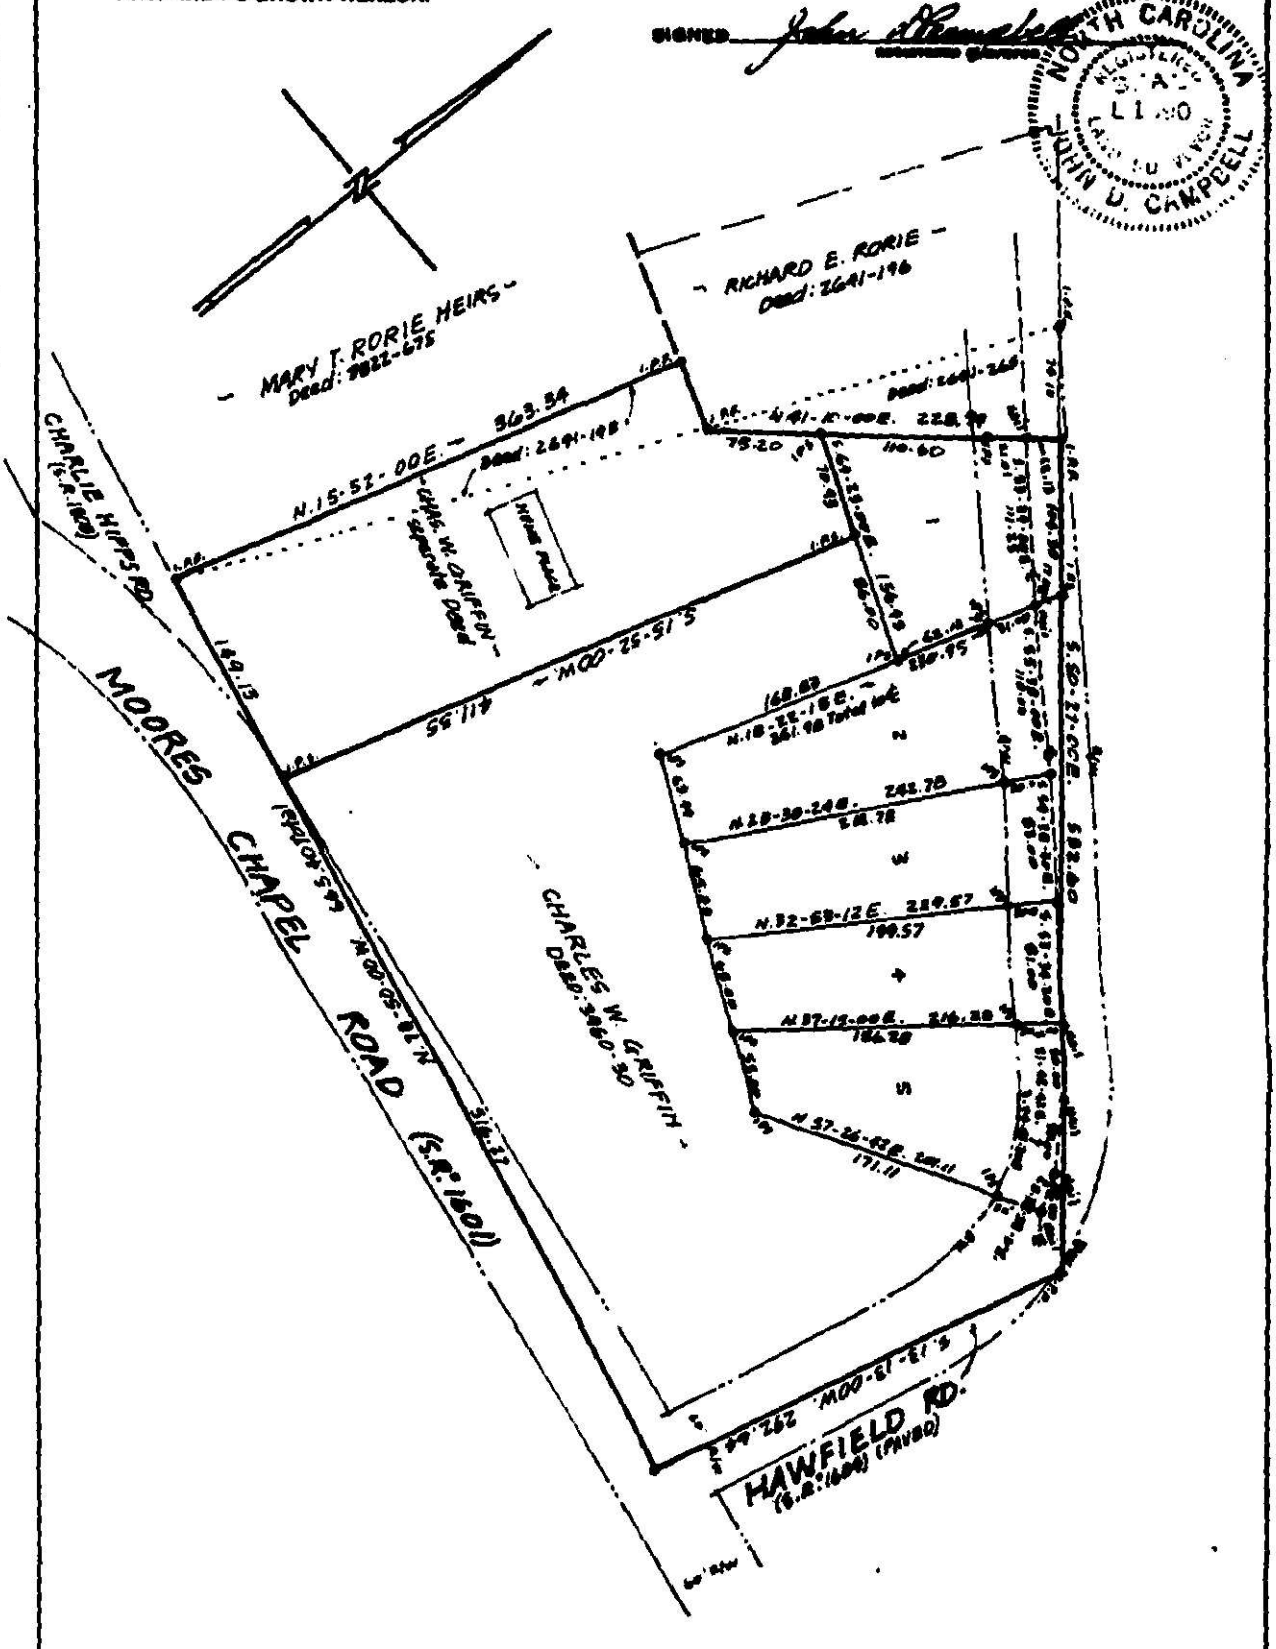

BOUNDARY & DIVISION **SURVEY**
OF

A PORTION OF CHARLES W. GRIFFIN PROPERTY

PAW CREEK TOWNSHIP, MECKLENBURG COUNTY, N.C.

SURVEY FOR CHARLES W. GRIFFIN

MAP RECORDED IN BOOK _____ AT PAGE _____ DEED RECORDED IN BOOK 3960 PAGE 330

SCALE 1" = 100' DRAWN BY JDC FIELD WORK JC/SS/MR FIELD BOOK # 61

PARCEL I.D. NO. 053-092-07 LAR = IRON PIN FOUND I.P.S. = IRON PIN SET