Supervisor/Administrative Professional Checklist

New Septic ☐ New Well ☐ Use Existing ☒ Alteration ☐ Modified Plot Plan ☐

New Septic Fees Paid

IP ($250.00) _____ Initials/Date

CA ($200.00) _____ Initials/Date

OP ($200.00) _____ Initials/Date

(CA and OP fees need to be paid before a building permit can be issued)

New Well Fee Paid: $550.00 _____ Initials/Date

Use Existing Fee Paid: $100.00 AS 9/5/17 Initials/Date

Alteration Fee Paid: $300.00 (Total) $200 (If use existing was paid)_____ Initials/Date

Modified Plot Plan Fee Paid: $100.00 _____ Initials/Date

Floor plans need to be submitted and reviewed before CA can be issued. ☐ Reviewed ☐ _____

This site is served by septic and well. Verify each is complete before final hold is released. ☐

Septic file completed. ☐ _____ Well file completed. ☐ _____

Send permit for signature. ☐ Signature received. ☐ _____

This septic system requires a certified operator contract before final hold is released. ☐

Certified operator contract is on file. ☐ _____

MECKLENBURG COUNTY
HEALTH DEPARTMENT

9814B

9134

APPLICATION FOR APPROVAL TO USE AN EXISTING ON-SITE WASTEWATER TREATMENT & DISPOSAL SYSTEM / WATER SUPPLY WELL

APPLICATION TYPE: ○ SEPTIC ONLY ○ WELL ONLY ✓ SEPTIC & WELL
○ ADDITION OR RENOVATION WITH OCCUPANCY INCREASE
✓ ADDITION OR RENOVATION WITH NO OCCUPANCY INCREASE
○ EXCHANGE MOBILE HOME (SAME # BEDROOMS)
○ COMMERCIAL OR INDUSTRIAL

PERSON FILING APPLICATION:
NAME: Michael Brumley
ADDRESS: 7213 Surrey Lane
CITY: Indian Trail
STATE: NC ZIP: 28079
PHONE: 704-221-8974
ALTERNATE PHONE:
E-MAIL: incentivebuilders@gmail.com

PROPERTY OWNER: ☐ SAME AS PERSON FILING APPLICATION
NAME: Roger Braswell
ADDRESS: 15732 Smith Boyd Rd
CITY: Charlotte
STATE: NC ZIP: 28273
PHONE: 704-905-9664
ALTERNATE PHONE:
E-MAIL:

JOB LOCATION INFORMATION
TAX PARCEL #: 21922107
STREET ADDRESS: 15232 Smith Boyd Rd
CITY: Charlotte
STATE: NC ZIP: 28223

SUBDIVISION OR MOBILE HOME PARK NAME:
LOT #:

WATER SUPPLY:
○ MUNICIPAL ✓ PRIVATE WELL ○ PUBLIC WELL ○ SHARED WELL ○ OTHER

RESIDENTIAL PROPERTY TYPE: ○ N/A
✓ HOUSE ○ MODULAR HOME ○ MULTIPLE FAMILY
○ SINGLE MOBILE HOME ○ DOUBLE WIDE
○ OTHER

OCCUPANCY (both fields are required):
NUMBER OF BEDROOMS: 3
NUMBER OF OCCUPANTS: 2

COMMERCIAL / INDUSTRIAL PROPERTY TYPE: ☐ N/A
TYPE OF BUSINESS:
EMPLOYEES PER SHIFT:
OF SHIFTS:
INDUSTRIAL WASTES? ○ YES ○ NO
UNDERGROUND STORAGE TANKS? ○ YES ○ NO

ADDITION/RENOVATION TYPE ATTACHED TO EXISTING STRUCTURE:
☐ BEDROOM ☐ BATHROOM ☐ KITCHEN ☐ DINING ROOM ✓ LIVING ROOM ☐ DEN
☐ GARAGE ☐ SUNROOM ✓ PORCH ☐ DECK ☐ OTHER

ADDITION/RENOVATION TYPE DETACHED FROM EXISTING STRUCTURE:
☐ DETACHED GARAGE ☐ DETACHED GARAGE WITH PLUMBING ☐ POOL HOUSE ☐ SHOP ☐ BARN
☐ STORAGE SHED ☐ DETACHED PORCH / DECK ☐ OTHER

*The undersigned, owner, or legal agent for the owner, of the property described above as the "Job Location" has read the foregoing application, acknowledges that the contents of same are true, and authorizes the Mecklenburg County Health Department to enter onto the property for the purpose of processing this request.

Roger Braswell — Owner's/Agent's Signature
9/6/2012 — Date

A PROPOSED PLOT PLAN (see page 2) is required to be submitted with each application.

MECKLENBURG COUNTY – GROUNDWATER & WASTEWATER SERVICES
700 N. TRYON ST. SUITE 211 CHARLOTTE, NC 28202, OFFICE: 704-336-5103, FAX: 704-336-6894


Revised on: 01/03/11

File #: _____

PROPOSED PLOT PLAN

A drawing showing the locations of the following items is required: existing and proposed property lines with dimensions, easements or right-of-ways, proposed building pad(s) or existing building footprint(s), all appurtenances (garage, driveway, deck, pool, etc.), location of existing or proposed well(s), location of existing or proposed sewer lines and sewage disposal systems, surface water bodies, and any aboveground or underground storage tanks. Provide names for all roads that adjoin the property.

Street Address: 15232 Smith Boyd Rd Tax Parcel #: 21927107

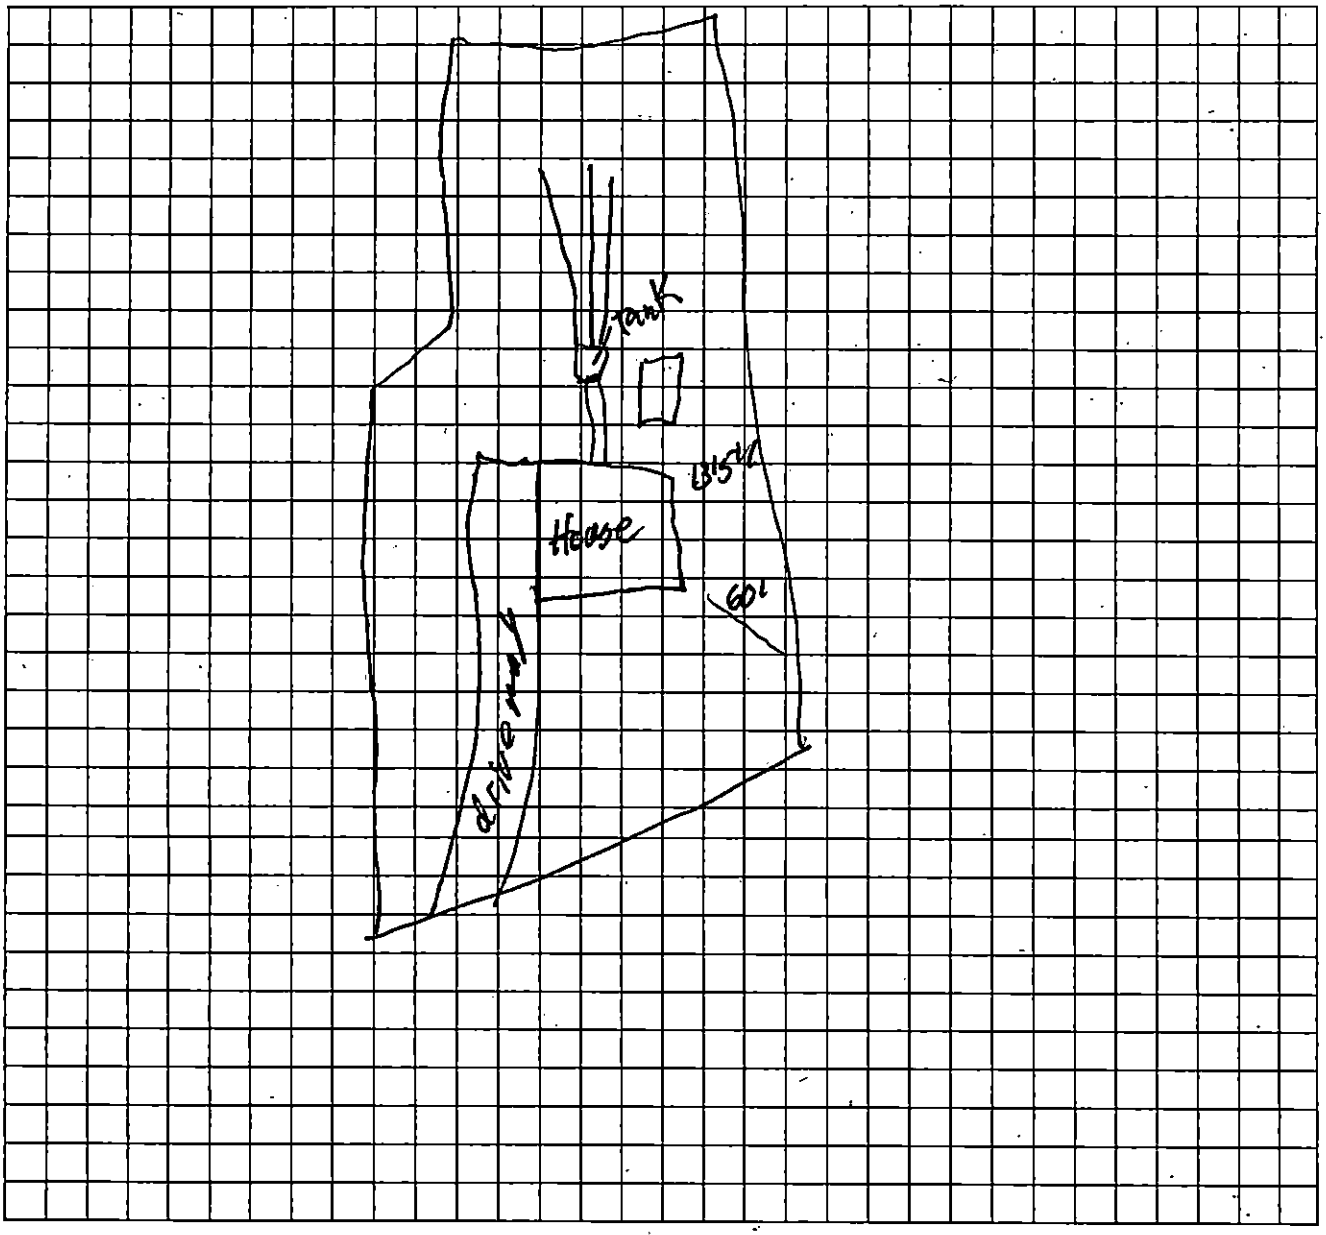

*The undersigned, an authorized agent of the Mecklenburg County Health Department, certifies that the Department has approved the Request for the "Job Location" contained in this document. This approval is granted in accordance with the provisions of Laws and Rules for Sanitary Sewage Collection, Treatment, and Disposal and Water Supply Wells in effect at the time of issuance of the permit and is subject to the following provisions:

- No work shall be conducted on the septic tank system until an installation, construction, alteration and/or repair approval is granted by this Department.
- This permit is not transferable.
- Addition/Renovation approval valid 1 year from issuance date
- Mobile home exchange approval valid 6 months from issuance date

15232 Smith Boyd Rd
Charlotte NC, 28223
Roger Braswell 9/15/2017
REHS Signature Date

MECKLENBURG COUNTY – GROUNDWATER & WASTEWATER SERVICES
700 N. TRYON ST. SUITE 211 CHARLOTTE, NC 28202, OFFICE: 704-336-5103, FAX: 704-336-6894

Revised on: 01/03/11

9/7/17 Permit approved. New construction will not impede on existing waste water systen Bradley W. Hallman

MECKLENBURG COUNTY
Health Department

E. Winters Mabry, MD
Director

(704) 432-3199

Addendum to Application for
New Well or Septic System Installation
Abandonment or Repair of Existing Well or Septic System

Your signature below confirms the following:


1. The information on the application is true, complete and accurate.
2. Authorized county and state officials are granted right of entry to conduct necessary inspections to determine compliances with applicable laws and rules.
3. I acknowledge that Michael Hunt is acting as my legal representative (agent) in the submittal of the application for a water supply well or septic permit located at

21937107
Number Street Town
(Or Parcel Number)

Roger Braswell
Property Owner (print name)

Roger Braswell
Property Owner (signature)

9/5/2017
Date

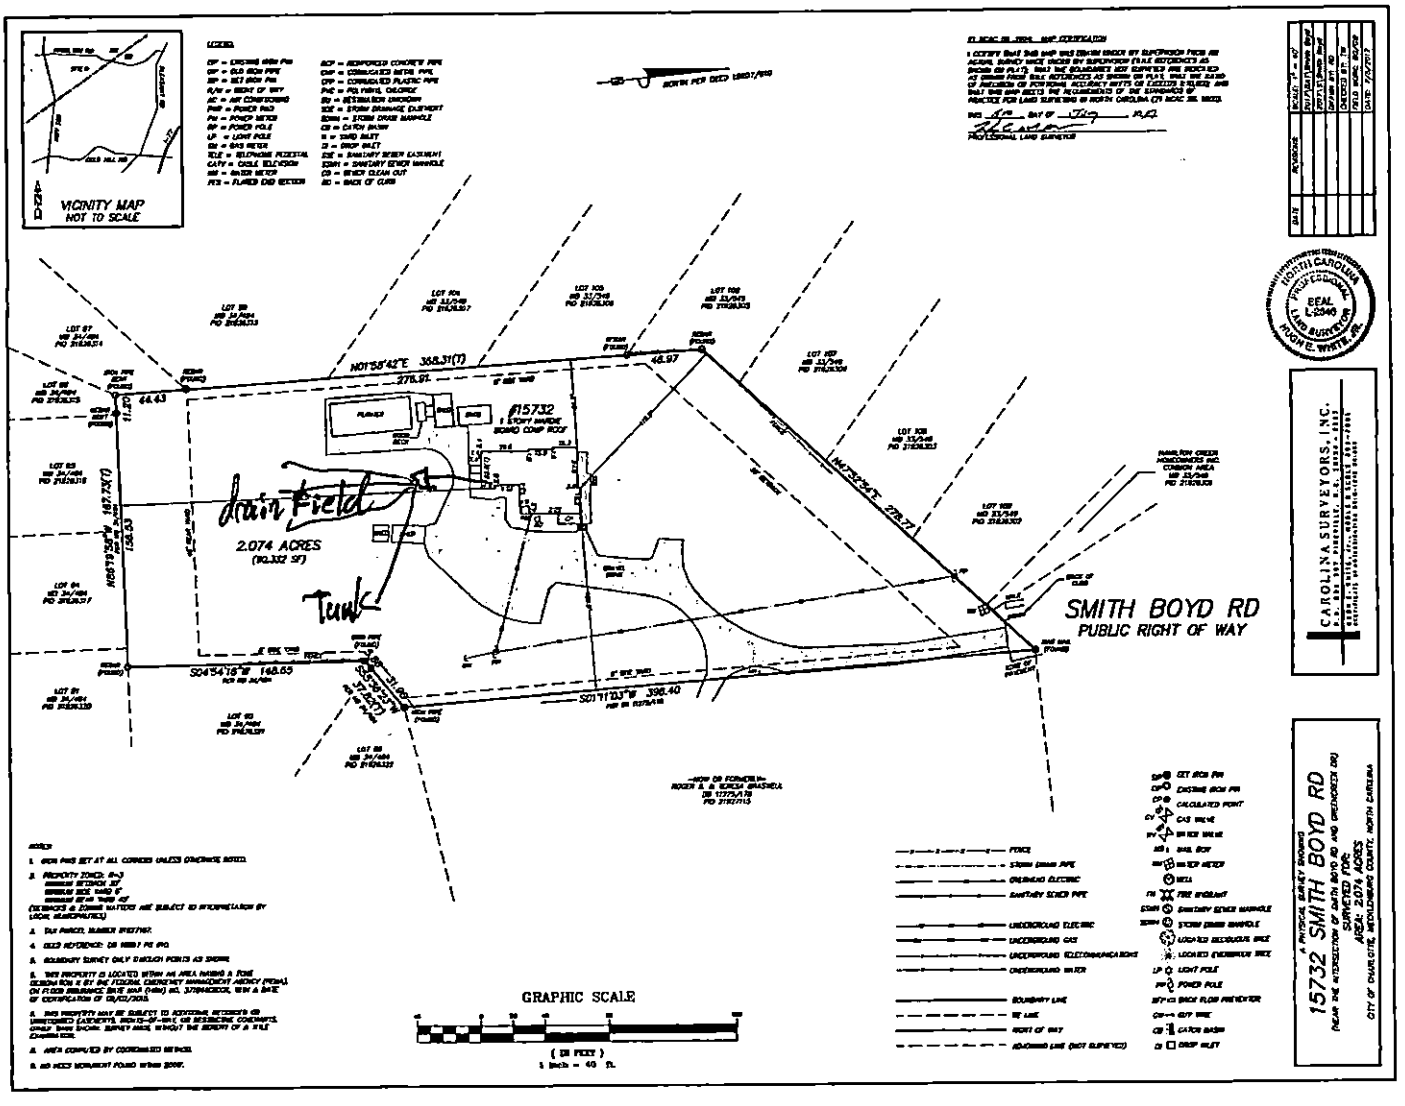
VICINITY MAP
NOT TO SCALE
15732
1 STORY WOOD
BOARD COMP ROOF
drain Field
2.074 ACRES
(90,332 SF)
Tank
SMITH BOYD RD
PUBLIC RIGHT OF WAY
N01°58'42"E 368.31(T)
276.91
48.97
N43°52'24"E 278.21
S04°54'18"W 148.05
S01°11'03"W 396.40
44.43
187.72(T)
156.53
GRAPHIC SCALE
(IN FEET)
1 inch = 40 ft.
NORTH CAROLINA
PROFESSIONAL
SEAL
L-2346
LAND SURVEYOR
HUGH E. WHITE, JR.
CAROLINA SURVEYORS, INC.
15732 SMITH BOYD RD
BEING THE INTERSECTION OF SMITH BOYD RD AND GROVECREST RD
SURVEYED FOR:
AREA: 2.074 ACRES
CITY OF CHARLOTTE, MECKLENBURG COUNTY, NORTH CAROLINA
A PHYSICAL SURVEY SHOWING

Payment Receipt

Mecklenburg County POS

Environmental Health
700 N. Tryon Street
Charlotte, NC 28202
Phone: 704-336-5100

Enter Account # or Customer Name Here:
MICHAEL HUNTLEY

Bill To:

MICHAEL HUNTLEY
7714 SURRY LN

Indian Trail, NC 28079

Single Payment

Transaction Date: 09/05/2017 7:25 AM Pacific Time
Pay Method: ********4904
Approval #: 009802
Trace Number: 978c6272-42a3-43ea-a803-b07e5576a8ff
Amount: $100.00

Payment Amount: $100.00

Total: $100.00

Thank you for your payment.

MECKLENBURG COUNTY
LAND USE AND ENVIRONMENTAL SERVICES
Payment Receipt

Receipt Information

Date:	09/05/17	**Amount:**	100.00
Receipt #:	107297	**Tendered:**	100.00
Check / Auth #:	MC 009802	**Returned:**	0.00
Received By:	ABDUSAI		

Account Information

Account #: 200000
Contractor: HUNTLEY, MICHAEL
Attn:
Address: 7714 SURRY LN
Address:
City/State/Zip: INDIAN TRAIL, NC 28079

Item	Description	Permit#	Quantity	Unit Price	Total Price
0705	Use Existing System 15732 SMITH BOYD RD		1	100.00	100.00

Outstanding Balances

Month-To-Date	Prior Month	30 Days	60 Days	90 Days	Balance