

11424 COBLE RD

13934215

6/28/2007

duponbj

Groundwater and Wastewater Services File Imaging Project
May 2007
Barcode Font = IDAutomationHC39M

CERTIFICATE OF COMPLETION/OPERATION PERMIT

HEALTH DEPARTMENT
ENVIRONMENTAL HEALTH DIVISION
1200 BLYTHE BOULEVARD
CHARLOTTE, NC 28203
PHONE (704) 376-4603

FILE: 7328A DATE: 9-12-91

TC: _____ ☐ L ☑ CRT

SERIAL Nº 13712

Name of Owner RALPH MILLER Juris.: _____

Address of Property 11424 CABLE RD.

Inspection Data:

Tank Material PCC

Total Length of Drainfield 400

Number of Lines 4 @ 100

Cover Depth 12

Water Supply Source WELL

Distance to Water Source ≥75'

Excavation Inspected 9-12

Tank(s) Inspected 9-12

Wash Line Inspected N/A

High Water Alarm Inspected N/A

PLOT

Design: 1991, 1500 GAL ST, CONC, 1200 SQ FT, 12" CECIL LIKE CTR# _____

The undersigned has inspected the Septic Tank System described above, and certifies it has been

☑ installed or constructed ☐ altered or repaired

☑ in accordance with the permit issued ☐ as detailed in the plot above

and meets the provisions of 10 NCAC 10A .1900, "Laws And Rules For Sanitary Sewage Collection, Treatment, And Disposal" in effect on the date of issuance of the permit. The issuance of this

☑ Certificate of Completion ☐ Operation Permit

does not in any way guarantee that the system will operate properly or relieve any person now or hereafter owning, controlling, or using such system from any liability resulting from the failure of the system to operate properly. This document is issued subject to those restrictions and conditions shown on the permit(s) and the provisions of 10 NCAC 10A .1900 in addition to those listed below under "COMMENTS." This document shall be null and void if any information contained in the application is untrue or if any additions are made to the property which would increase the requirements for said system.

COMMENTS: _____

Environmentalist

Mecklenburg County services are available without regard to ethnic origin, sex, or disability.

INSTALLATION, CONSTRUCTION, ALTERATION, AND/OR REPAIR PERMIT


HEALTH DEPARTMENT
ENVIRONMENTAL HEALTH DIVISION
1200 BLYTHE BOULEVARD
CHARLOTTE, NC 28203
PHONE (704) 376-4603

FILE: 7328A DATE: 8/29/91

TC: ☑ L

SERIAL Nº 13661

Permission is hereby given to ✓ Install or Construct, _____ Alter or Repair the individual septic tank wastewater treatment system with subsurface, soil absorption, effluent discharge as specified herein at the described location. This permit is granted based upon the information supplied in the application dated 8/29. All work shall be completed on or before 9/29, after which date this permit shall be null and void. The system shall meet all of the construction requirements of 10 NCAC 10A .1900 which are in effect on the date of the granting of this permit. A Certificate of Completion or an Operation Permit must be obtained from the Mecklenburg County Health Department before any system can be covered up or placed into service. The issuance of this permit does not in any way guarantee that the system anticipated to be constructed will operate properly, or relieve any person now or hereafter owning, controlling or using such system from any liability resulting from the failure of the system to operate properly.

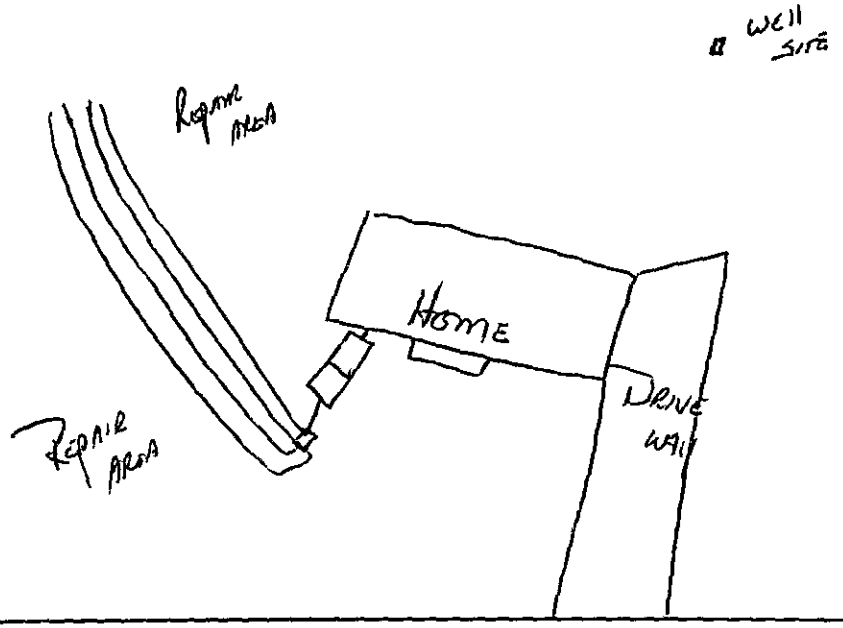

PLOT OF SYSTEM

Liquid Capacity of Septic Tank 1500 gallons

Liquid Capacity of Dosing Tank - gallons

Tank Construction PCC

Absorption and/or Nitrification Lines:

Trench Width 3 feet

Total Line Length 400 feet

Number of Lines 4

Depth of Stone 10 inches

Distance from House > 5 feet

Distance from Property Line > 10 feet

Distance from Well > 100 feet

NAME OF OWNER RALPH MILLER

LOCATION OF PROPERTY 11424 CABLE RD.

Comments: INSTALL 1500 GL, 4 TRENCHES @ 3'x100'

Division or Section Head

Environmentalist

* If this permit is for the installation or construction of a new system, it must be signed by the division or a section head of the Mecklenburg County Health Department in order to be valid. Only the signature of the Environmentalist is required where an existing system is being altered or repaired.

WHITE - HEALTH DEPARTMENT'S COPY • CANARY - ENVIRONMENTALIST'S COPY • PINK - OWNER OR AGENT'S COPY

INSTALLATION, CONSTRUCTION, ALTERATION, AND/OR REPAIR PERMIT


HEALTH DEPARTMENT
ENVIRONMENTAL HEALTH DIVISION
1200 BLYTHE BOULEVARD
CHARLOTTE, NC 28203
PHONE (704) 376-4603

FILE: 7328A DATE: 8/26/91

TC: 139-342-99 ☑ L

SERIAL Nº 13660

Permission is hereby given to ✓ Install or Construct, _____ Alter or Repair the individual septic tank wastewater treatment system with subsurface, soil absorption, effluent discharge as specified herein at the described location. This permit is granted based upon the information supplied in the application dated 8/26/91. All work shall be completed on or before 9/26/91, after which date this permit shall be null and void. The system shall meet all of the construction requirements of 10 NCAC 10A .1900 which are in effect on the date of the granting of this permit. A Certificate of Completion or an Operation Permit must be obtained from the Mecklenburg County Health Department before any system can be covered up or placed into service. The issuance of this permit does not in any way guarantee that the system anticipated to be constructed will operate properly, or relieve any person now or hereafter owning, controlling or using such system from any liability resulting from the failure of the system to operate properly.

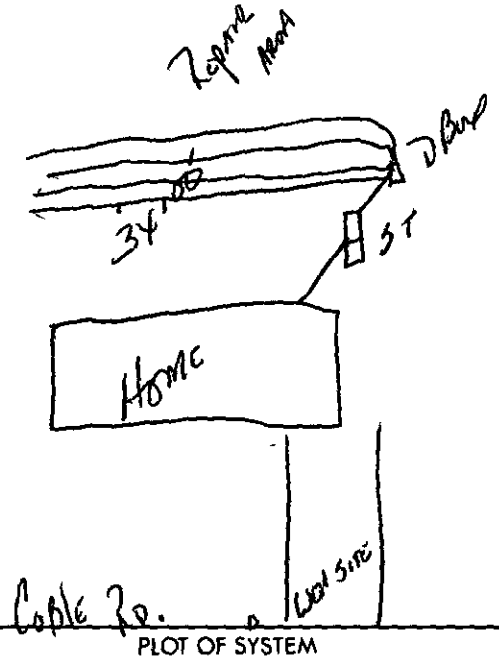

PLOT OF SYSTEM

Liquid Capacity of Septic Tank 1500 gallons

Liquid Capacity of Dosing Tank _____ gallons

Tank Construction Pcc

Absorption and/or Nitrification Lines:

Trench Width 3 feet

Total Line Length 400 feet

Number of Lines 4

Depth of Stone 12 inches

Distance from House >5 feet

Distance from Property Line >10 feet

Distance from Well >100 feet

NAME OF OWNER Ralph Miller

LOCATION OF PROPERTY 11424 Cable Rd.

Comments: INSTALL 1500G ST, 4 TRENCHES 3'x100'

Division or Section Head

Environmentalist

* If this permit is for the installation or construction of a new system, it must be signed by the division or a section head of the Mecklenburg County Health Department in order to be valid. Only the signature of the Environmentalist is required where an existing system is being altered or repaired.

WHITE - HEALTH DEPARTMENT'S COPY • CANARY - ENVIRONMENTALIST'S COPY • PINK - OWNER OR AGENT'S COPY


PROPOSED PLOT PLAN

HEALTH DEPARTMENT
ENVIRONMENTAL HEALTH DIVISION
1200 BLYTHE BOULEVARD
CHARLOTTE, NC 28203
PHONE (704) 376-4603

FILE: 7328-A

TC: 139-342-9980

Draw in and name all roads adjoining the property. Draw in and accurately dimension the lot concerned. Accurately indicate property boundaries, proposed and/or existing structures and driveways, underground utilities, and wells and springs within 100 feet of the proposed building or drainfield.

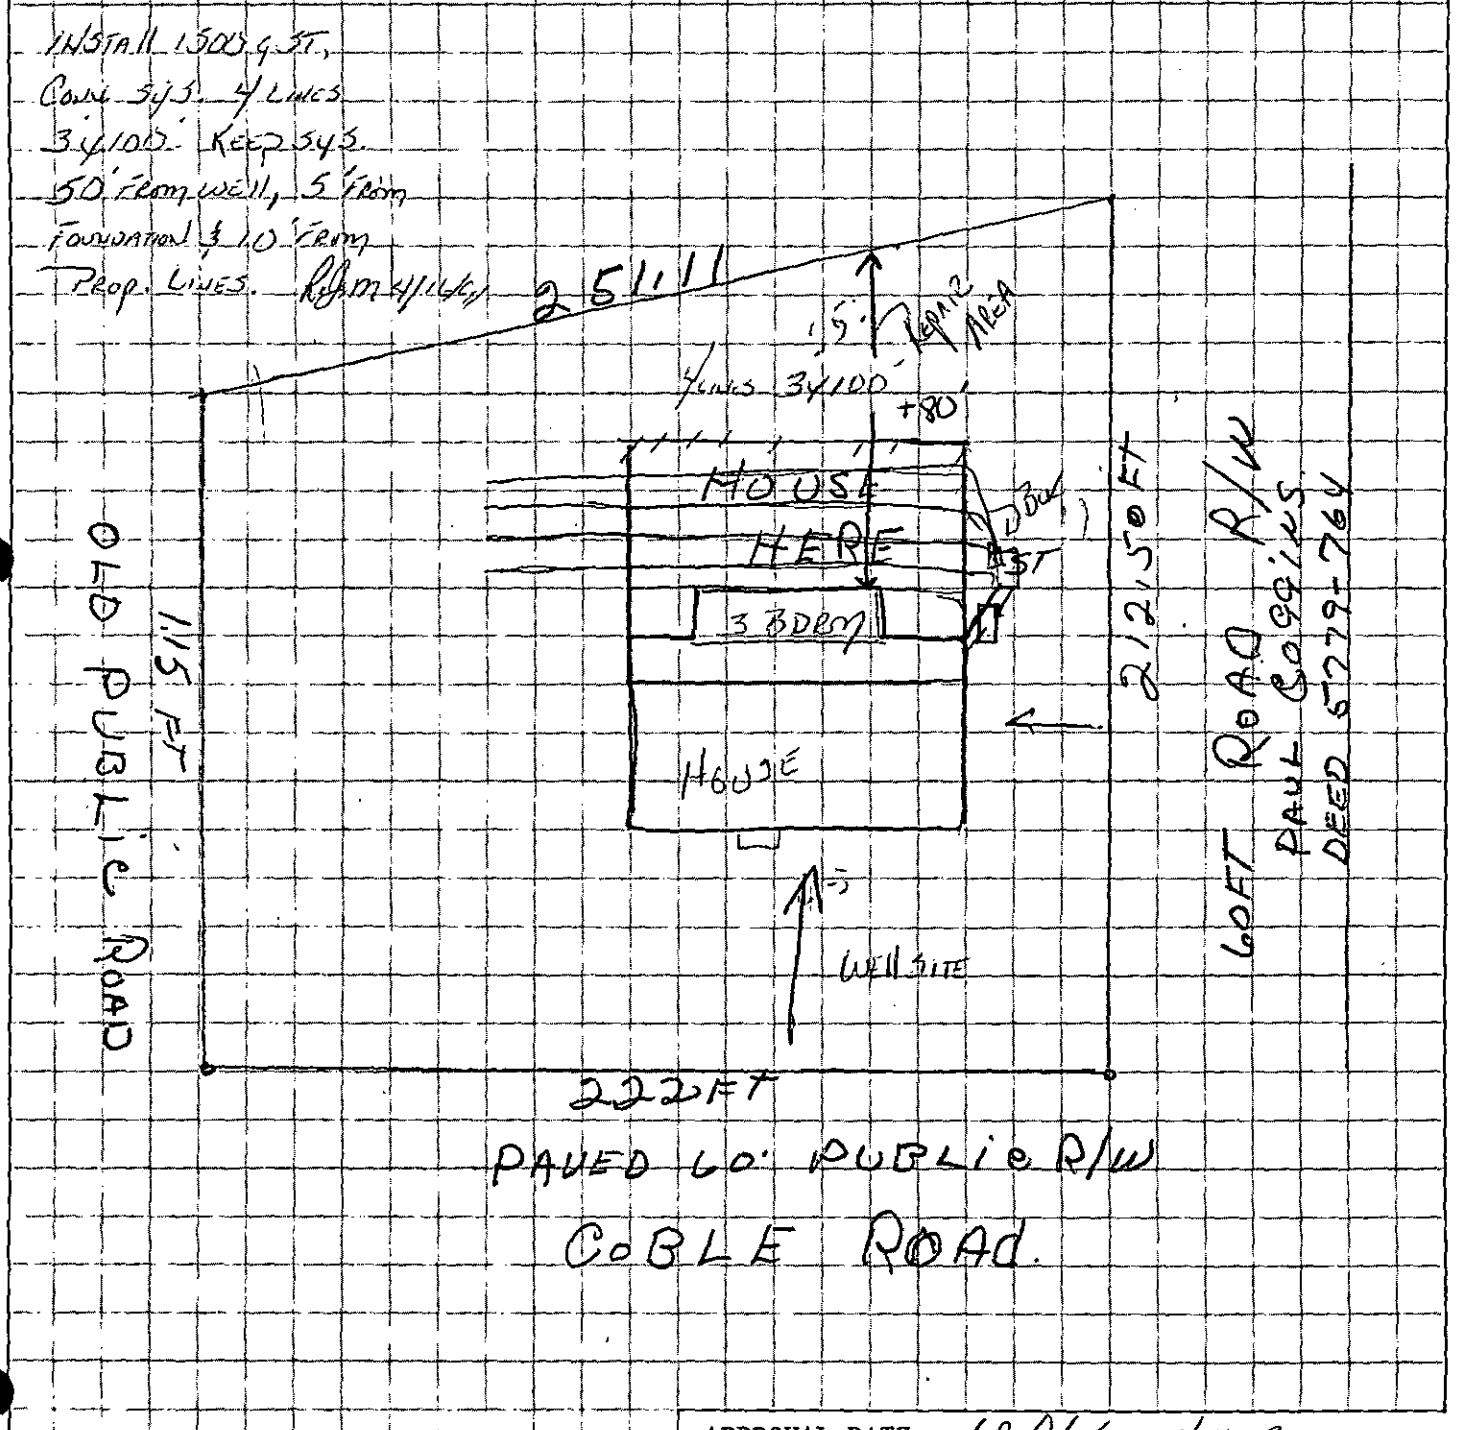

APPROVAL DATE 4-16-91

White - Health Department's Copy Canary - Environmentalist's Copy Pink - Owner's Copy

APPLICATION FOR AN IMPROVEMENT PERMIT

HEALTH DEPARTMENT
ENVIRONMENTAL HEALTH DIVISION
1200 BLYTHE BOULEVARD
CHARLOTTE, NC 28203
PHONE (704) 376-4603

Mecklenburg County services are available without regard to ethnic origin, sex, or disability.

(OFFICE USE ONLY)
FILE: 7328A
TC: _____
SERIAL: № 21789
☒ L ☐ CRT

JOB LOCATION

① ADDRESS: 11424 (STREET NO.) COBLE RD. (STREET) ② FILE: _____
③ JURISDICTION: _____ ④ TAX PARCEL NO.: 139-342-99 PO
⑤ SUBDIVISION: Clear Creek II ⑥ LOT: 5 ⑦ BLOCK: _____

OWNER

⑧ NAME: Paul (FIRST) Alexander (MIDDLE) Scoggins (LAST)
⑨ MAILING ADDRESS: 9607 Albemarle Rd.
⑩ CITY: Charlotte ⑪ STATE: NC ⑫ ZIP: 28227
⑬ PHONE: (WORK) 5686104 ⑭ (HOME) 545 7645

REQUEST

This request is for a(n):

⑮ ☒ New permit
⑯ ☐ Repair or alteration permit
⑰ ☐ Authorization for mobile home exchange
⑱ ☐ Other (specify) _____

DESIGN CRITERIA

System will serve:

⑲ ☒ Residence ⑳ ☒ Mobile home
㉑ ☐ Business or place of public assembly
㉒ Number of bedrooms? 3
㉕ Type? _____
㉓ Maximum occupancy? 2
㉖ Maximum number of employees? _____
㉔ Basement? ☐ yes ☒ no
㉗ Maximum number of seats? _____

WATER SUPPLY

㉘ Water supply from (present or proposed):

A ☒ Individual well
B ☐ Municipal system
C ☐ Community well
D ☐ Community system

㉙ The undersigned, owner of the property described above as the "JOB LOCATION" has read the foregoing application, acknowledges that the contents of same are true, and authorizes agents of the MECKLENBURG COUNTY HEALTH DEPARTMENT to enter onto the property for the purpose of processing this request.

Signed: Paul A Scoggins
Date: April 9 1991

IMPROVEMENT PERMIT

The undersigned, an authorized agent of the MECKLENBURG COUNTY HEALTH DEPARTMENT, certifies that the Department has approved the Request for the Job Location contained in this document. This approval is granted in accordance with the provisions of Laws And Rules For Sanitary Sewage Collection, Treatment And Disposal in effect at the time of issuance of the permit and is subject to the following provisions:

... No work shall be conducted on the septic tank system until an Installation, Construction, Alteration and/or Repair permit is issued by this Department.

... This permit is not transferable, and shall become null and void 60 months from the date of issuance.

Environmentalist 4-17-91 Date

Director or Authorized Section Head Date

*This permit must be signed by the Director of Mecklenburg County Health Department or an authorized section head in order to be valid.

BUILDING STANDARDS DEPT.
DEPT. OF ENVIRONMENTAL PROTECTION/
SOLID AND HAZARDOUS WASTE

FROM: COUNTY ENGINEERING DEPARTMENT

EHD FILE _____ JURISDICTION CODE Meck

PARCEL NUMBER 139-342-99 pc

ASSIGNED ADDRESS 11424 Cable Rd

EXISTING ADDRESS _____

PROJECT NAME N/A

THE ABOVE DESCRIBED LOCATION HAS BEEN CHECKED CONCERNING:

	APPROVED	DISAPPROVED
1. SUBDIVISION REGULATIONS	/ /	/ /*
2. FLOODWAY REGULATIONS	/ /	/ /*
3. EROSION CONTROL REGULATIONS	/ /	/ /*
4. PUBLIC UTILITY EASEMENT	/ /	/ /*

	PRESENT	NOT PRESENT
5. PUBLIC UTILITY EASEMENT	/ /*	/ /
6. PROPERTY FRONTS ON THOROUGHFARE	/ /*	/ /
7. DRIVEWAY PERMIT REQUIRED	/ /*	/ /

*If checked, further investigation will be required to determine whether a building permit can be issued by Building Standards for the site.

REMARKS: Septic tank

NOTE: THIS FORM MUST BE TURNED IN AT THE CASHIER'S OFFICE AT BUILDING STANDARDS WHEN PAYING PERMIT FEES.
A CERTIFICATE OF OCCUPANCY WILL NOT BE GRANTED UNTIL THE TRANSPORTATION DIVISION GRANTS FINAL APPROVAL ON DRIVEWAY(S).

SIGNED: _____

OPWEAR 06-88

NEW ADDRESS X/*

FORM 100

Mecklenburg County
Health Department

March 25th, 1991

Paul Alexander Scoggins
9607 Albemarle Road
Charlotte, NC 28227

RE: Property located at Coble Road Lot 5
FILE: 7328A
PARCEL: 139-342-99

Dear Sir:

At your request, a field investigation was conducted on the property designated above for the purpose of determining site suitability for the installation of a ground absorption sewage disposal system. The property was found to contain a limited area of soils which were classified as PROVISIONALLY SUITABLE for such an installation. A copy of the Site Evaluation Report (Serial Number 17065) is enclosed for your information.

Should you desire to file for permission to install a ground absorption sewage disposal system, please submit an Application For An Improvement Permit with an ACCURATELY dimensioned plot plan detailing the location of current and/or proposed buildings, wells and sewage disposal systems to this office. The plan will be reviewed and if it is found that the area of provisionally suitable soils is adequate for the proposed construction, an Improvement Permit will be issued by this Department.

If there are any questions concerning this matter, do not hesitate to contact me.

Sincerely,

Gene Vaughan, R.S., Supervisor
Individual Water and Wastewater Systems

Enclosure

MECKLENBURG COUNTY HEALTH DEPARTMENT
SITE EVALUATION REPORT
SERIAL NUMBER 17065

File: 7328A
Parcel: 139-342-99

Action 1

PC

Location:

Subdivision: Cobble Road


Lot: Lot 5 Block: Acres: .88

Owner:
Address: Paul Alexander Scoggins
9607 Albemarle Road
Charlotte, NC 28227

Comments: 100% Repair

Described by: William A. Medlin

Date: 3-22-91

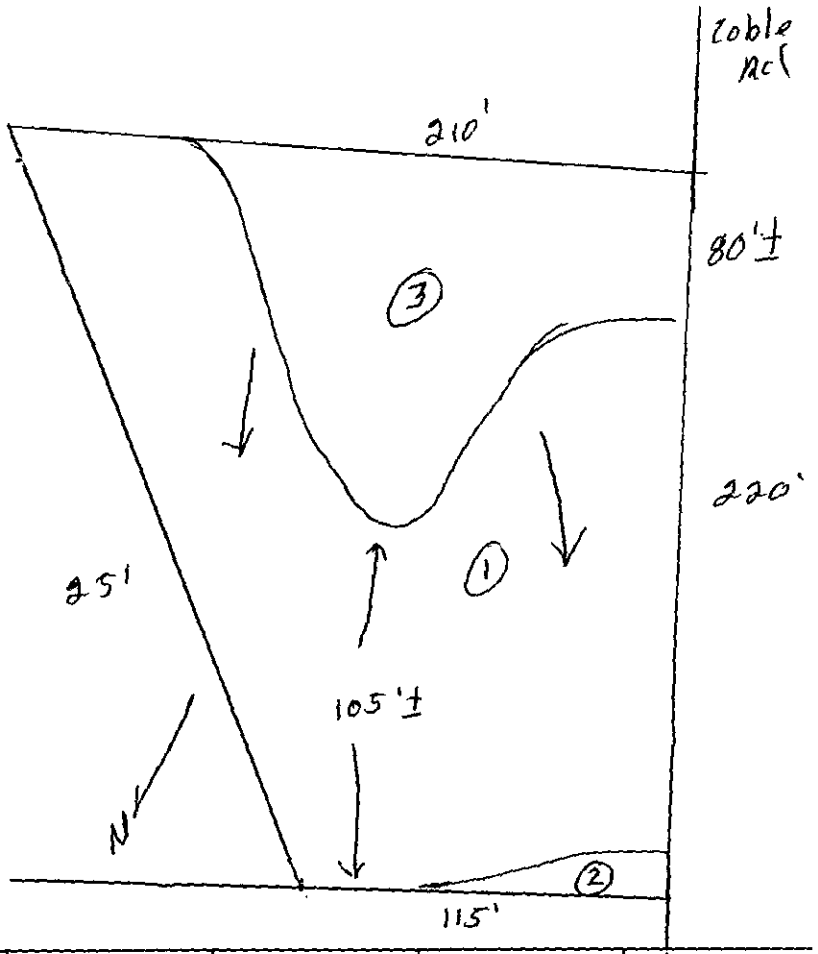

***** EVALUATION KEY *****

S = Suitable U = Unsuitable
PS = Provisionally Suitable
The "Area Classification" below indicates the suitability of areas in the diagram.

FACTORS	AREA 1	AREA 2	AREA 3	AREA 4	AREA 5	AREA 6
Topography	(S) PS U 2-8%	S PS (U) slight Depression	S PS (U) complex slopes/ pits	S PS U	S PS U	S PS U
Texture	S (PS) U Clay	S PS U —	S PS U —	S PS U	S PS U	S PS U
Structure	S (PS) U Blocky	S PS U —	S PS U —	S PS U	S PS U	S PS U
Drainage	(S) PS U 74" to water	S PS U —	S PS U —	S PS U	S PS U	S PS U
Depth	(S) PS U 48"+	S PS U —	S PS U —	S PS U	S PS U	S PS U
Restrictive Horizons	(S) PS U 74"	S PS U —	S PS U —	S PS U	S PS U	S PS U
Available Space	S (PS) U limited Area	S PS U —	S PS U —	S PS U	S PS U	S PS U
Other (specify)	S PS U	S PS U	S PS U	S PS U	S PS U	S PS U
Soil Group/Series	IV Cecil-Lilo	slight Depression	complex slopes/ pits			
Area Classification	S (PS) U	S PS (U)	S PS (U)	S PS U	S PS U	S PS U

APPLICATION FOR SOIL INVESTIGATION

HEALTH DEPARTMENT
ENVIRONMENTAL HEALTH DIVISION
1200 BLYTHE BOULEVARD
CHARLOTTE, NC 28203
PHONE (704) 376-4603

(OFFICE USE ONLY)

FILE: 11328A

TC: 139-342-99 PD

☐ PC ☐ REPT

JOB LOCATION

① ADDRESS: Cable Rd

② SUBDIVISION: Clear Creek Estates II ③ LOT: 5 ④ BLOCK: ____

⑤ PARCEL REFERENCE: BOOK NO.: ____ PAGE NO.: ____ PARCEL NO.: ____

⑥ DEED REFERENCE: BOOK NO.: 5779 PG 764 PAGE NO.: ____

OWNER


⑦ NAME: Paul (FIRST) Alexander (MIDDLE) Scoggins (LAST)

⑧ MAILING ADDRESS: 9607 Albermarle Rd.

⑨ CITY: Charlotte ⑩ STATE: N.C. ⑪ ZIP: 28227

⑫ PHONE: (WORK) 568-6104 (HOME) 545-7685

X ⑬ Accurately diagram and dimension lot.

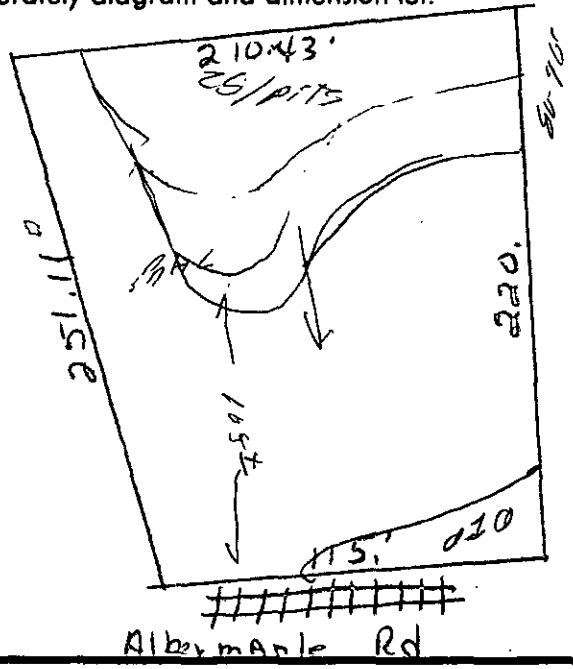

Limited, 100% Agree

Cable Road.

⑭ The undersigned, owner of the property described above as the "JOB LOCATION" has read the foregoing application, acknowledges that the contents of same are true, and authorizes agents of the MECKLENBURG COUNTY HEALTH DEPARTMENT to enter onto the property for the purpose of processing this request.

X Signed: Paul A Scoggins

Mecklenburg County services are available without regard to ethnic origin, sex, or disability.

X Date: March 16 1991

WHITE - HEALTH DEPARTMENT'S COPY • CANARY - ENVIRONMENTALIST'S COPY • PINK - OWNER'S COPY


THIS IS TO CERTIFY THAT ON THE 1ST DAY OF MARCH, 1991 I, SURVEYED THE PROPERTY SHOWN ON THIS PLAT, AND THAT THE TITLE LINES AND THE WALLS OF THE BUILDINGS IF ANY ARE SHOWN HEREON.

SIGNED Jack R. Christian

REGISTERED SURVEYOR
JACK R. CHRISTIAN & ASSOCIATES
413 1/2 N. TRYON ST. CHARLOTTE, N.C.
PHONE: 704-332-4783

FB# 38
FILE: "COBLE"

NORTH CAROLINA REGISTERED SEAL L-2624 LAND SURVEYOR JACK R. CHRISTIAN

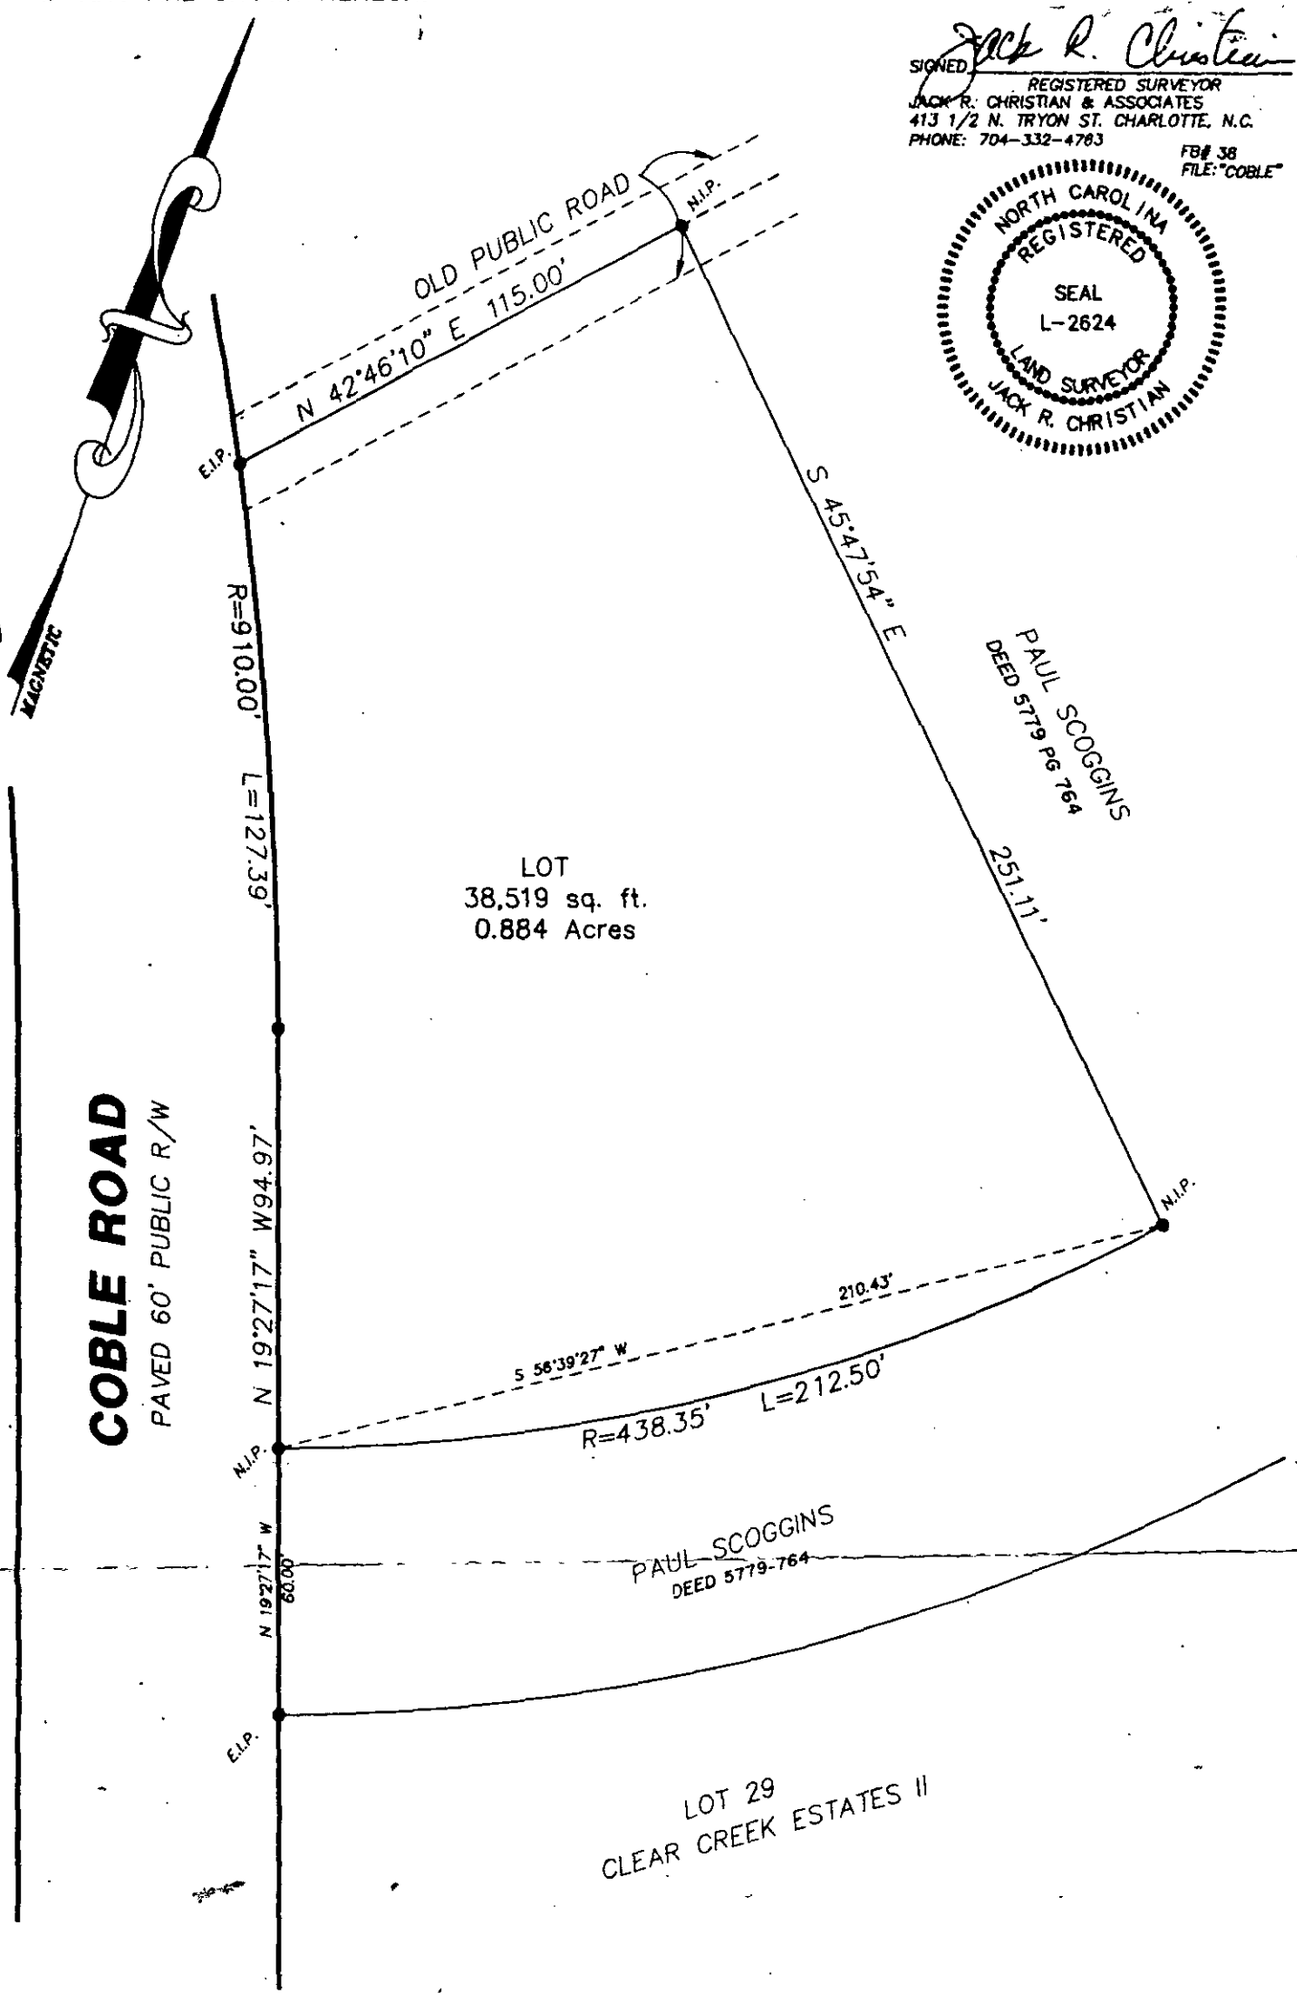

BOUNDARY SURVEY

OF

LOT AS SHOWN

SCALE 1"=40'

CLEAR CREEK TOWNSHIP, MECKLENBURG COUNTY, NORTH CAROLINA

THE PROPERTY OF: PAUL SCOGGINS
MAP RECORDED IN BOOK AT PAGE DEED RECORDED IN BOOK PAGE

$50.00 per acre

APPLICATION FOR SOIL INVESTIGATION

HEALTH DEPARTMENT
ENVIRONMENTAL HEALTH DIVISION
1200 BLYTHE BOULEVARD
CHARLOTTE, NC 28203
PHONE (704) 376-4603

(OFFICE USE ONLY)

FILE: 1328A

TC: 139-342-99 PO

☒ PC ☐ REPT

JOB LOCATION

① ADDRESS: Cable Rd

② SUBDIVISION: Clear Creek Estates II ③ LOT: 5 ④ BLOCK: _____

⑤ PARCEL REFERENCE: BOOK NO.: _____ PAGE NO.: _____ PARCEL NO.: _____

⑥ DEED REFERENCE: BOOK NO.: 5279 AG 764 PAGE NO.: _____

OWNER


⑦ NAME: Paul (FIRST) Alexander (MIDDLE) Scoggins (LAST)

⑧ MAILING ADDRESS: 9607 Albermarle Rd.

⑨ CITY: Charlotte ⑩ STATE: N.C. ⑪ ZIP: 28227

⑫ PHONE: (WORK) 568-6104 (HOME) 545-7645

⑬ Accurately diagram and dimension lot.

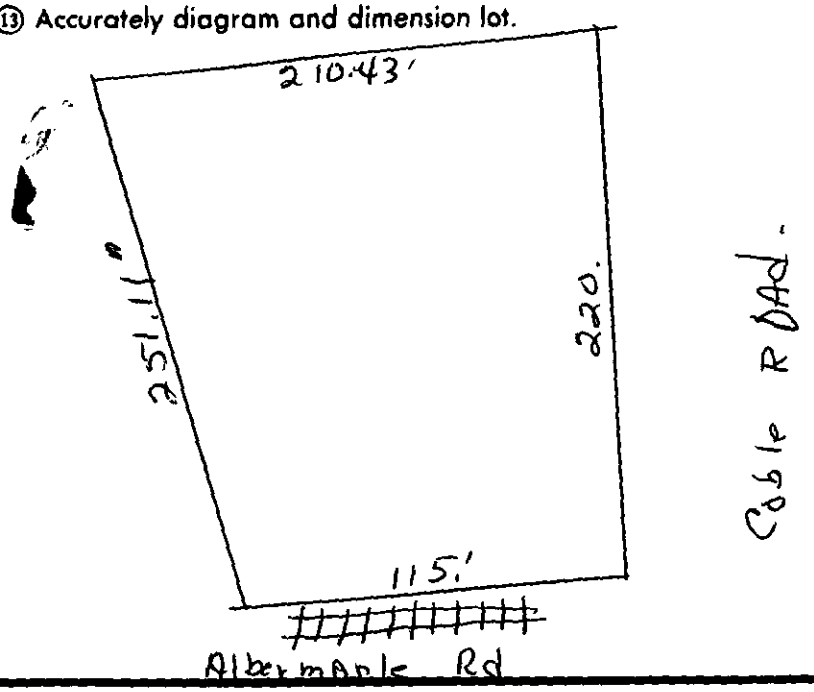

⑭ The undersigned, owner of the property described above as the "JOB LOCATION" has read the foregoing application, acknowledges that the contents of same are true, and authorizes agents of the MECKLENBURG COUNTY HEALTH DEPARTMENT to enter onto the property for the purpose of processing this request.

X Signed: Paul A Scoggins

Mecklenburg County services are available without regard to ethnic origin, sex, or disability.

X Date: March 14 1991

WHITE - HEALTH DEPARTMENT'S COPY • CANARY - ENVIRONMENTALIST'S COPY • PINK - OWNER'S COPY

MECKLENBURG COUNTY HEALTH DEPARTMENT
ENVIRONMENTAL HEALTH DIVISION

CHARGE SLIP

Date: 03/14/91

Name/Company: Paul Scoggins

Sanitation _____

Vector Control _____

O.P.W.D. ✓

Service: Lot
Cobb Road
Fee # 7328A

MECKLENBURG COUNTY
HEALTH DEPARTMENT
ENVIRONMENTAL HEALTH DIVISION
PAID

MAR 14 1991

Fee: $ 50.00

Chg
7-50.00

NOTICE:

A processing fee of $15.00 will be charged for all returned checks in accordance with N.C. General Statute 25-3-512.

Completed by

Collected by

APPLICATION FOR SOIL INVESTIGATION

HEALTH DEPARTMENT
ENVIRONMENTAL HEALTH DIVISION
1200 BLYTHE BOULEVARD
CHARLOTTE, NC 28203
PHONE (704) 376-4603

(OFFICE USE ONLY)

FILE: 132A

TC: 139-342-99 PC

☑ PC ☐ REPT

JOB LOCATION

① ADDRESS: Cable Rd

② SUBDIVISION: Clear Creek Estates II ③ LOT: 5 ④ BLOCK:

⑤ PARCEL REFERENCE: BOOK NO.: PAGE NO.: PARCEL NO.:

⑥ DEED REFERENCE: BOOK NO.: 5779 PG 764 PAGE NO.:

OWNER


⑦ NAME: Paul (FIRST) Alexander (MIDDLE) Scoggins (LAST)

⑧ MAILING ADDRESS: 9607 Albermarle Rd.

⑨ CITY: Charlotte ⑩ STATE: N.C. ⑪ ZIP: 28227

⑫ PHONE: (WORK) 588-6104 (HOME) 545-7685

⑬ Accurately diagram and dimension lot.

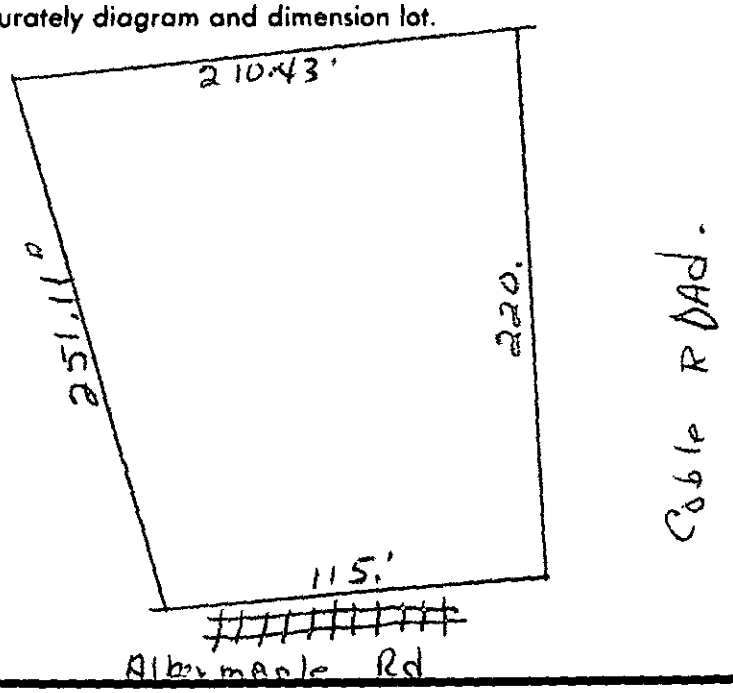

⑭ The undersigned, owner of the property described above as the "JOB LOCATION" has read the foregoing application, acknowledges that the contents of same are true, and authorizes agents of the MECKLENBURG COUNTY HEALTH DEPARTMENT to enter onto the property for the purpose of processing this request.

Signed: Paul A Scoggins

Mecklenburg County services are available without regard to ethnic origin, sex, or disability.

Date: March 14 1991

WHITE - HEALTH DEPARTMENT'S COPY • CANARY - ENVIRONMENTALIST'S COPY • PINK - OWNER'S COPY