

9810 OLD STATESVILLE RD

02718206

5/15/2007

duponbj

Groundwater and Wastewater Services File Imaging Project
May 2007
Barcode Font = IDAutomationHC39M

CERTIFICATE OF COMPLETION/OPERATION PERMIT

HEALTH DEPARTMENT
ENVIRONMENTAL HEALTH DIVISION
1200 BLYTHE BOULEVARD
CHARLOTTE, NC 28203
PHONE (704) 376-4603

FILE: 4052A DATE: 2/27/91

TC: 027-182-06 ☒ L ☐ CRT

SERIAL Nº 13671

Name of Owner North Mecklenburg Sanitation Inc Juris.:

Address of Property 9810 Old Statesville Rd

Inspection Data:

Tank Material –

Total Length of Drainfield Bed 280'

Number of Lines 4+4 @ 35'+35'

Cover Depth 8"

Water Supply Source well


Distance to Water Source >50

Excavation Inspected 2/27/91

Tank(s) Inspected NA

Wash Line Inspected NA

High Water Alarm Inspected NA

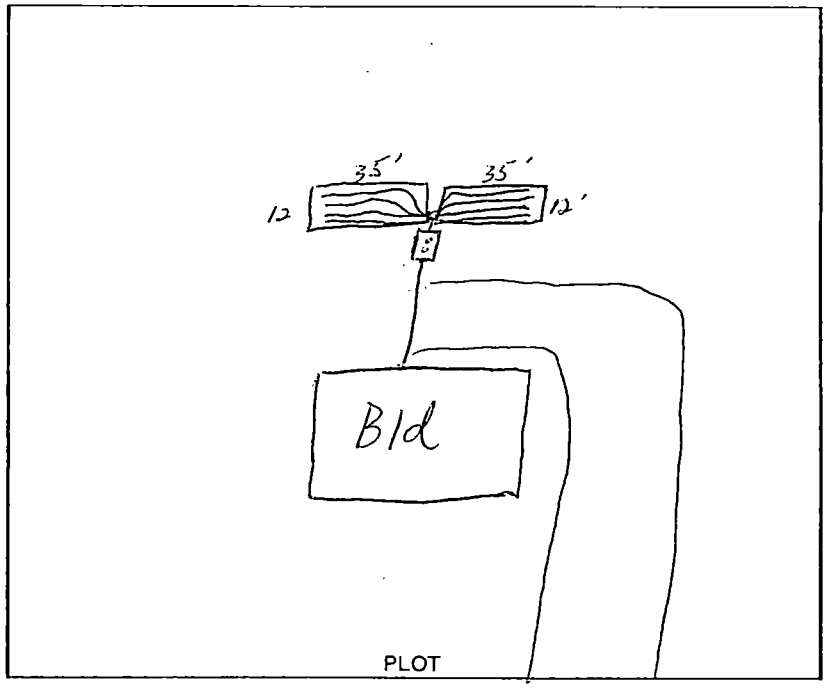

Design: 1990 Repair CTR# 68

The undersigned has inspected the Septic Tank System described above, and certifies it has been

☒ installed or constructed ☐ altered or repaired

☐ in accordance with the permit issued ☒ as detailed in the plot above

and meets the provisions of 10 NCAC 10A .1900, "Laws And Rules For Sanitary Sewage Collection, Treatment, And Disposal" in effect on the date of issuance of the permit. The issuance of this

☒ Certificate of Completion ☐ Operation Permit

does not in any way guarantee that the system will operate properly or relieve any person now or hereafter owning, controlling, or using such system from any liability resulting from the failure of the system to operate properly. This document is issued subject to those restrictions and conditions shown on the permit(s) and the provisions of 10 NCAC 10A .1900 in addition to those listed below under "COMMENTS." This document shall be null and void if any information contained in the application is untrue or if any additions are made to the property which would increase the requirements for said system.

COMMENTS: Bed system 12" wd x 35' x 12" stone

Thilo S. Walker R.S.
Environmentalist

Mecklenburg County services are available without regard to ethnic origin, sex, or disability.

INSTALLATION, CONSTRUCTION, ALTERATION, AND/OR REPAIR PERMIT


HEALTH DEPARTMENT
ENVIRONMENTAL HEALTH DIVISION
1200 BLYTHE BOULEVARD
CHARLOTTE, NC 28203
PHONE (704) 376-4603

FILE: 4052A DATE: 1/30/91

TC: 027-182-06 ☑ L

SERIAL Nº 14918

Permission is hereby given to ~~T~~ Install or Construct, ~~A~~ Alter or Repair the individual septic tank wastewater treatment system with subsurface, soil absorption, effluent discharge as specified herein at the described location. This permit is granted based upon the information supplied in the application dated 1-24-91. All work shall be completed on or before 2/3/91, after which date this permit shall be null and void. The system shall meet all of the construction requirements of 10 NCAC 10A .1900 which are in effect on the date of the granting of this permit. A Certificate of Completion or an Operation Permit must be obtained from the Mecklenburg County Health Department before any system can be covered up or placed into service. The issuance of this permit does not in any way guarantee that the system anticipated to be constructed will operate properly, or relieve any person now or hereafter owning, controlling or using such system from any liability resulting from the failure of the system to operate properly.

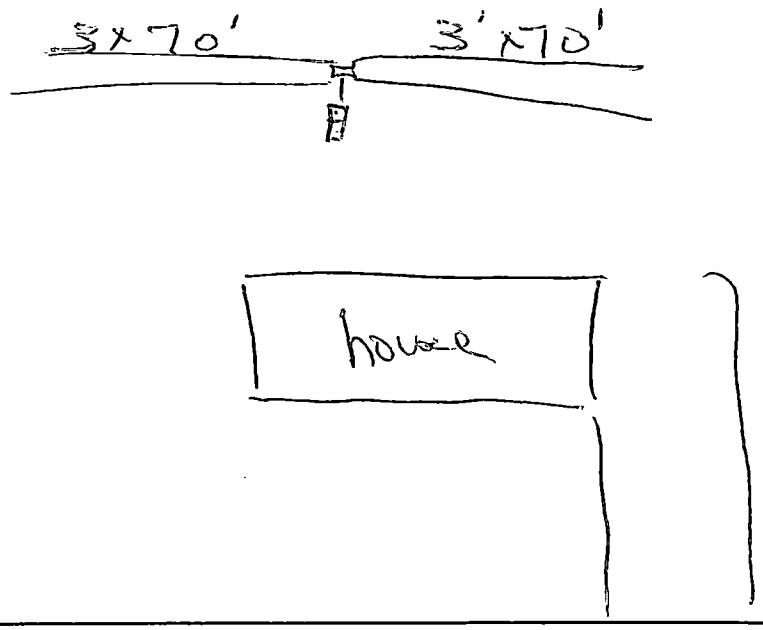

PLOT OF SYSTEM

Liquid Capacity of Septic Tank _____ gallons

Liquid Capacity of Dosing Tank _____ gallons

Tank Construction _____

Absorption and/or Nitrification Lines:

Trench Width 3 feet

Total Line Length 280' feet

Number of Lines 4

Depth of Stone 12 inches

Distance from House 5 feet

Distance from Property Line 10 feet

Distance from Well 50' feet

NAME OF OWNER North Mecklenburg SANITATION INC.

LOCATION OF PROPERTY 9810 Old Statesville Rd

Comments: INSTALL 4 Trenches 3'x70' 12" Stone

Division or Section Head

Environmentalist Judy J. Kuser R.S.

* If this permit is for the installation or construction of a new system, it must be signed by the division or a section head of the Mecklenburg County Health Department in order to be valid. Only the signature of the Environmentalist is required where an existing system is being altered or repaired.

WHITE - HEALTH DEPARTMENT'S COPY • CANARY - ENVIRONMENTALIST'S COPY • PINK - OWNER OR AGENT'S COPY

APPLICATION FOR AN IMPROVEMENT PERMIT

HEALTH DEPARTMENT
ENVIRONMENTAL HEALTH DIVISION
1200 BLYTHE BOULEVARD
CHARLOTTE, NC 28203
PHONE (704) 376-4603

Mecklenburg County services are available without regard to ethnic origin, sex, or disability.

(OFFICE USE ONLY)
FILE: 4052A
TC: 027-182-06
SERIAL: № 21653
☐ L ☐ CRT

OPEN DRIVE

JOB LOCATION

① ADDRESS: 9810 (STREET NO.) Old Statesville Rd. (STREET) ② FILE:
③ JURISDICTION: ④ TAX PARCEL NO.: 027-182-06
⑤ SUBDIVISION: ⑥ LOT: ⑦ BLOCK:

OWNER

⑧ NAME: North (FIRST) Mecklenburg (MIDDLE) Sanitation Inc. (GT Williamson) (LAST)
⑨ MAILING ADDRESS: Box Box 1305
⑩ CITY: Cornelius ⑪ STATE: NC ⑫ ZIP: 28031
⑬ PHONE: (WORK) 892-5108 ⑭ (HOME) 875-9515

REQUEST

This request is for a(n):

⑮ ☐ New permit
⑯ ☒ Repair or ~~alteration permit~~
⑰ ☐ Authorization for mobile home exchange
⑱ ☐ Other (specify)

DESIGN CRITERIA

System will serve:

⑲ ☒ Residence ⑳ ☐ Mobile home ㉑ ☐ Business or place of public assembly
㉒ Number of bedrooms? 2 ㉕ Type?
㉓ Maximum occupancy? 2 ㉖ Maximum number of employees?
㉔ Basement? ☐ yes ☒ no ㉗ Maximum number of seats?

WATER SUPPLY

㉘ Water supply from (present or proposed):

A ☒ Individual well
B ☐ Municipal system
C ☐ Community well
D ☐ Community system

㉙ The undersigned, owner of the property described above as the "JOB LOCATION" has read the foregoing application, acknowledges that the contents of same are true, and authorizes agents of the MECKLENBURG COUNTY HEALTH DEPARTMENT to enter onto the property for the purpose of processing this request.

Signed: [signature]
Date: 1-24-91

IMPROVEMENT PERMIT

The undersigned, an authorized agent of the MECKLENBURG COUNTY HEALTH DEPARTMENT, certifies that the Department has approved the Request for the Job Location contained in this document. This approval is granted in accordance with the provisions of Laws And Rules For Sanitary Sewage Collection, Treatment And Disposal in effect at the time of issuance of the permit and is subject to the following provisions:

... No work shall be conducted on the septic tank system until an Installation, Construction, Alteration and/or Repair permit is issued by this Department.

... This permit is not transferable, and shall become null and void ~~48~~ 60 months from the date of issuance.

Environmentalist / Date

Director or Authorized Section Head / Date

*This permit must be signed by the Director of Mecklenburg County Health Department or an authorized section head in order to be valid.


4052A

THIS IS TO CERTIFY THAT ON THE 23rd DAY OF JULY 19 90 I SURVEYED THE PROPERTY SHOWN ON THIS PLAT AND THAT THE TITLE LINES AND THE WALLS OF THE BUILDINGS IF ANY ARE SHOWN HEREON


SIGNED Robert J. Love REGISTERED SURVEYOR

BOX 11
DAVIDSON, N.C. 28036
N.C.R.L.S. L-2844

BASED ON
MAP BY
J.W. SPRATT
1935

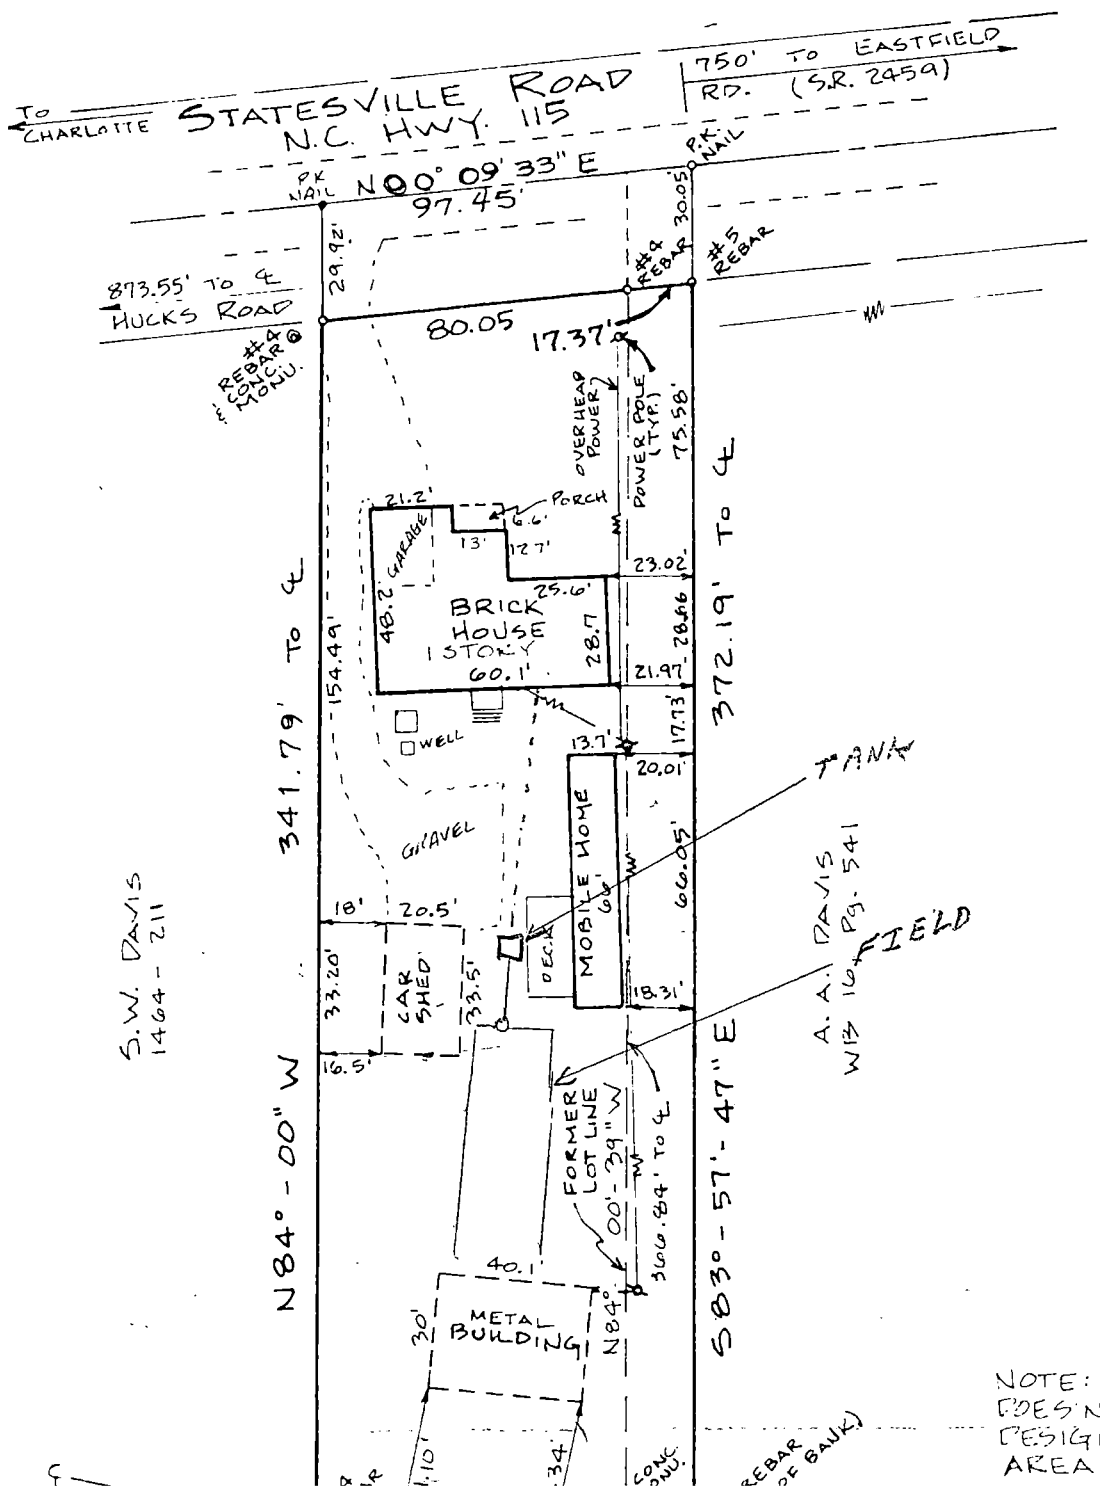

NOTE: THIS PROPERTY DOES NOT LIE IN A DESIGNATED FLOOD AREA.

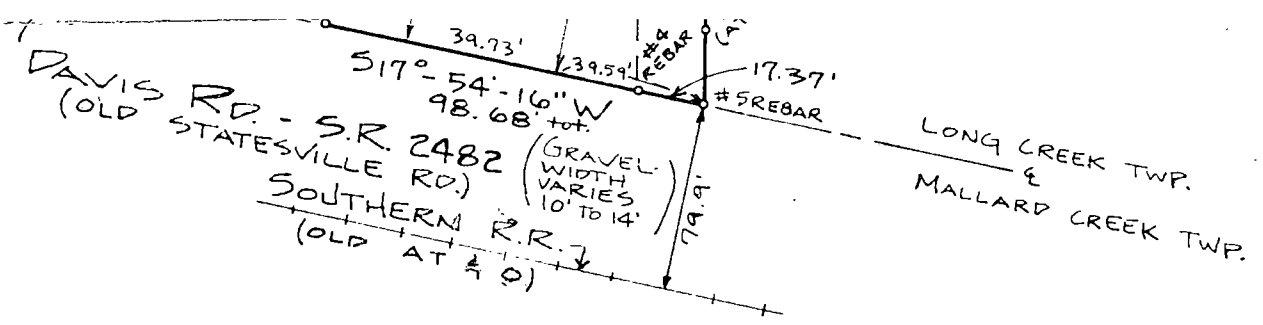

BOUNDARY SURVEY

OF

9810 OLD STATESVILLE ROAD

LONG CREEK TOWNSHIP, MECKLENBURG CO., N.C.

SCALE 1" = 50'

THE PROPERTY OF NORTH MECKLENBURG SANITATION, INC.

MAP RECORDED IN BOOK AT PAGE DEED RECORDED IN BOOK 27 PAGE 18

PREVIOUS D.B. 1801 - 58 & 6263-997

