

6324 SUNSET CR

03735413

1/3/2008

duponbj

Groundwater and Wastewater Services File Imaging Project
May 2007
Barcode Font = IDAutomationHC39M

WWW

INDIVIDUAL WATER AND WASTEWATER SYSTEMS PROGRAM
APPLICATION FOR SERVICES

3764B

$ # 50.00 10/10/95 # 245

CRT

Mecklenburg County Health Dept.
Environmental Health Division
c/o Hal Marshall Ctr., Suite 211
700 N. Tryon St.
Charlotte, NC 28202

(704)336-5102

PERSON FILING APPLICATION: ✓

NAME: Kerns (last) Jeff (first) A (mi)

ADDRESS: 6324 Sunset PHONE: (__) 3920004

CITY: Charlotte STATE: NC ZIPCODE: 28216

Date:

PROPERTY OWNER:

NAME: Same (last) (first) (mi)

ADDRESS: PHONE: (__)

CITY: STATE: ZIPCODE:

PROPERTY INFORMATION (FROM ENGINEERING FORM):

TAX/PARCEL NUMBER: 037 07139

STREET ADDRESS: 6324 SUNSET CIR

ZONING:

SUBDIVISION OR MOBILE HOME PARK NAME:

Township (check one):
[X] 0 Mecklenburg County [ ] 1 Charlotte [ ] 2 Davidson [ ] 3 Cornelius [ ] 4 Pineville [ ] 5 Matthews [ ] 6 Huntersville [ ] 7 Mint Hill

LOT NUMBER: 16 LOT SIZE (in acres):

TYPE APPLICATION (check one):

[ ] SOIL TEST - INDIVIDUAL LOT (D)
[ ] NEW CONSTRUCTION ON VACANT LOT - 4 BEDROOMS OR LESS (N)
[ ] EXCHANGE MOBILE HOME - SAME # BEDROOMS (Y)
[ ] ADDITION - INCREASE ROOMS/OCCUPANCY/MOBILE HOME SIZE (A or M)
[ ] COMMERCIAL OR INDUSTRIAL (N)
[ ] SOIL TEST DEVELOPMENT (P)
[X] ADDITION - GARAGE OR RENOVATION/NO MAJOR CHANGES (X) Extending Garage
[ ] MODIFIED /ALTERNATIVE/ OR RESIDENCE > 4 BEDROOMS (Z)
[ ] REPAIR TO SYSTEM (R)

RESIDENTIAL PROPERTY (Type Building, check one):
[ ] SINGLE MOBILE HOME (S) [X] HOUSE (H) [ ] MULTIPLE FAMILY (U)
[ ] DOUBLE WIDE (D) [ ] MODULAR HOME (M) [ ] OTHER _____ (O)

NUMBER BEDROOMS: 3 NUMBER OCCUPANTS: 4

SYSTEM CLASSIFICATION:

COMMERCIAL/INDUSTRIAL PROPERTY:
Type Business _____ # Employees ___ Per Shift ___ ___ ___
Industrial Wastes (Y/N) ___
Underground Storage Tanks On Property (Y/N) ___ Type _____

WATER SUPPLY (check one):
[ ] Community (C) [ ] Shared Well (S)
[X] Municipal (M) [ ] Other 'spring' (O)
[ ] Private Well (P)

FUTURE ADDITIONS - ALL PLANNED ADDITIONS MUST BE ENTERED (check all that apply):
[ ] Swimming Pool [ ] Jacuzzi [ ] Stable/Barn [ ] Workshop [ ] None
[ ] Garage [ ] Storage Building [ ] Deck/Patio [ ] Bedrooms [ ] Other

The undersigned, owner, or legal agent for the owner, of the property described above as the "JOB LOCATION" has read the foregoing application, acknowledges that the contents of same are true, and authorizes agents of the MECKLENBURG COUNTY HEALTH DEPARTMENT to enter onto the property for the purpose of processing this request.

Signed: ✓ Jeff Kerns Date: ✓ 10/10/95

NOTICE:

The undersigned, an authorized agent of the MECKLENBURG COUNTY HEALTH DEPARTMENT, certifies that the Department has approved the Request for the Job Location contained in this document. This approval is granted in accordance with the provisions of Laws And Rules For Sanitary Sewage Collection, Treatment And Disposal in effect at the time of issuance of the permit and is subject to the following provisions:

...No work shall be conducted on the septic tank system until an installation, Construction, Alteration and/or Repair approval is granted by this Department.

...This permit is not transferable.

...Use existing system for recessed garage to be built attached to existing garage, No plumbing.

Washing machine straight pipe removal & washing machine replumbed to existing washing machine nitrification line.

[ ] IMPROVEMENT PERMIT - VALID 60 MONTHS FROM ISSUANCE
[ ] MOBILE HOME EXCHANGE APPROVAL - VALID 6 MONTHS FROM ISSUANCE
[X] ADDITION/RENOVATION APPROVAL - VALID 1 YEAR FROM ISSUANCE
Recessed garage - No plumbing

Lisa B. Mialik, RS 10/17/95
Environmentalist Date

Director or Authorized Section Head Daniel Program Chief 10-24-95 Date

(Built 1968)

WWATER : 122791


PROPOSED PLOT PLAN

HEALTH DEPARTMENT
ENVIRONMENTAL HEALTH DIVISION
700 NORTH TRYON STREET
CHARLOTTE, NC 28202
PHONE (704) 336-5102

FILE: 3764B

TC: 037-071-39

Draw in and name all roads adjoining the property. Draw in and accurately dimension the lot concerned. Accurately indicate property boundaries proposed and/or existing structures and driveways, underground utilities, and wells and springs within 100 feet of the proposed building or drainfield.

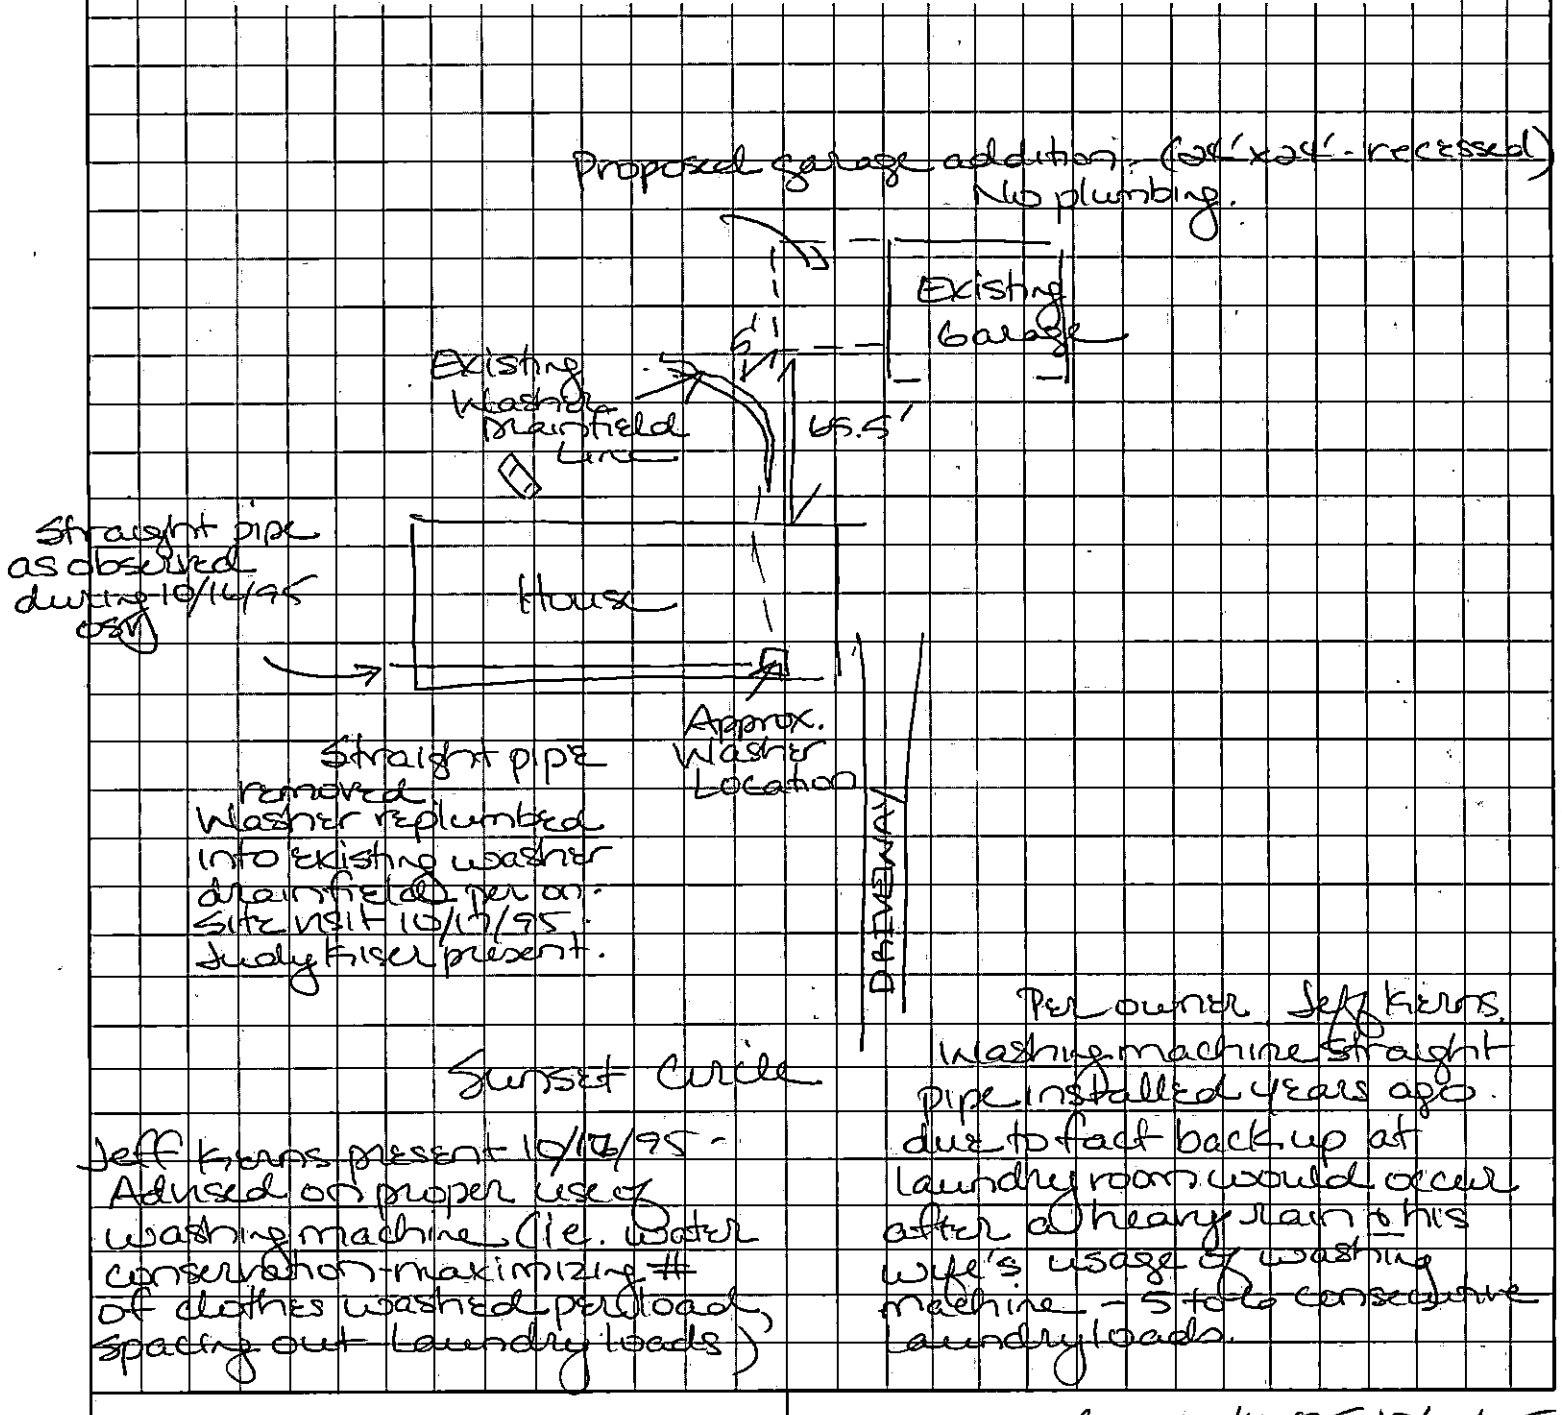

OWNER/AGENT SIGNATURE

DATE

APPROVAL DATE ~~10/16/95~~ 10/17/95

Use existing system for No plumbing recessed garage - See plot plan - Bldg Stds forth.

White - Health Department's Copy Canary - E.H.S. Copy Pink - Owner's Copy

• THIS APPLICATION BECOMES A PERMIT WHEN VALIDATED WITH A PERMIT NUMBER.
• COMPLETE THIS APPLICATION ACCURATELY, LEGIBLY AND CORRECT ERRORS ON ALL PAGES NEATLY. THIS IS A LEGAL DOCUMENT.
• SHADED AREAS FOR DEPARTMENT USE ONLY.

1400+

DATA FORMS OF CHARLOTTE, INC.

(3764B)

PLOT PLAN FOR PERMIT APPLICATION
ONE/TWO FAMILY, MODULAR, MOBILE HOME OR ZONING USE

LOCATION

STREET # (N,S,E,W) | STREET NAME | (AV,RD,ST, etc)

6324 | ~~6324~~ SUNSET CIR | CIR

SUITE/UNIT(S):


PERMIT #

TAX JURISDICTION: (Check One)
☑ 0-Mecklenburg ☐ 1-Charlotte ☐ 2-Davidson ☐ 3-Cornelius
☐ 4-Pineville ☐ 5-Matthews ☐ 6-Huntersville ☐ 7-Mint Hill

TAX PARCEL # 037-071-39

JOB #

EXAMPLES/PLOT PLAN

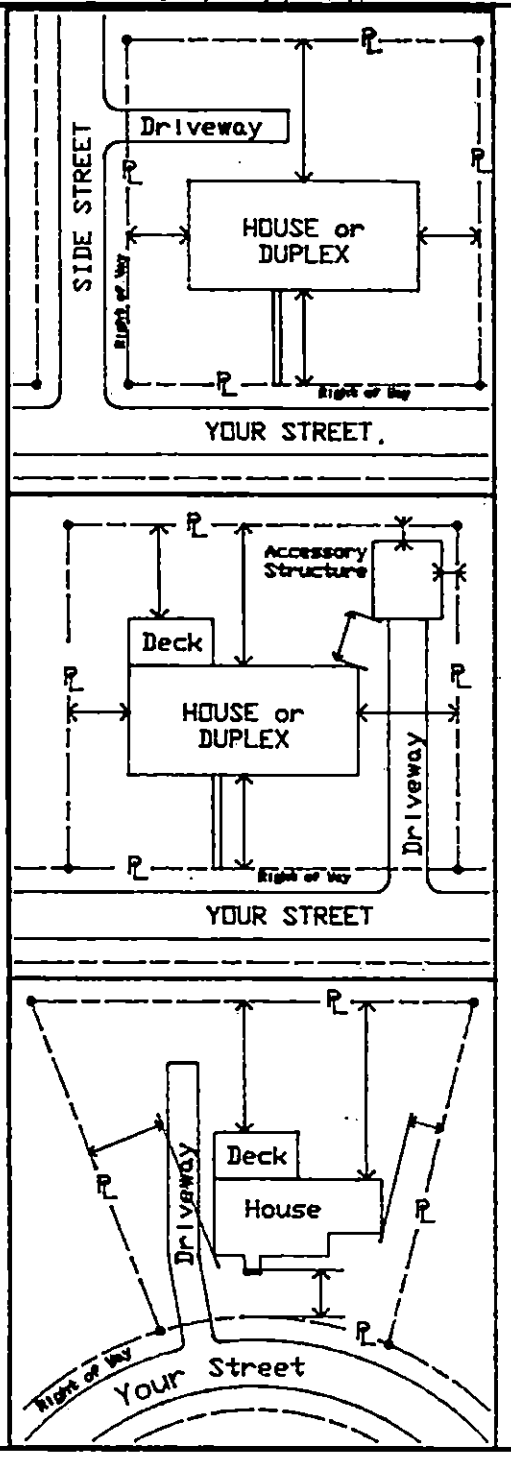


- INSTRUCTIONS -

In the space provided below, draw plot plan as neatly and accurately as possible, from survey if available.

1. Draw street(s) and right-of-way(s).
2. Draw property lines with dimensions.
3. Draw proposed and existing buildings showing any attached porch(es), deck(s), chimney(s), carport(s), or garage(s), etc...
4. Show distances of buildings from property lines or other structures.
5. Separate application and plot plan required for each building.

- PLOT PLAN -

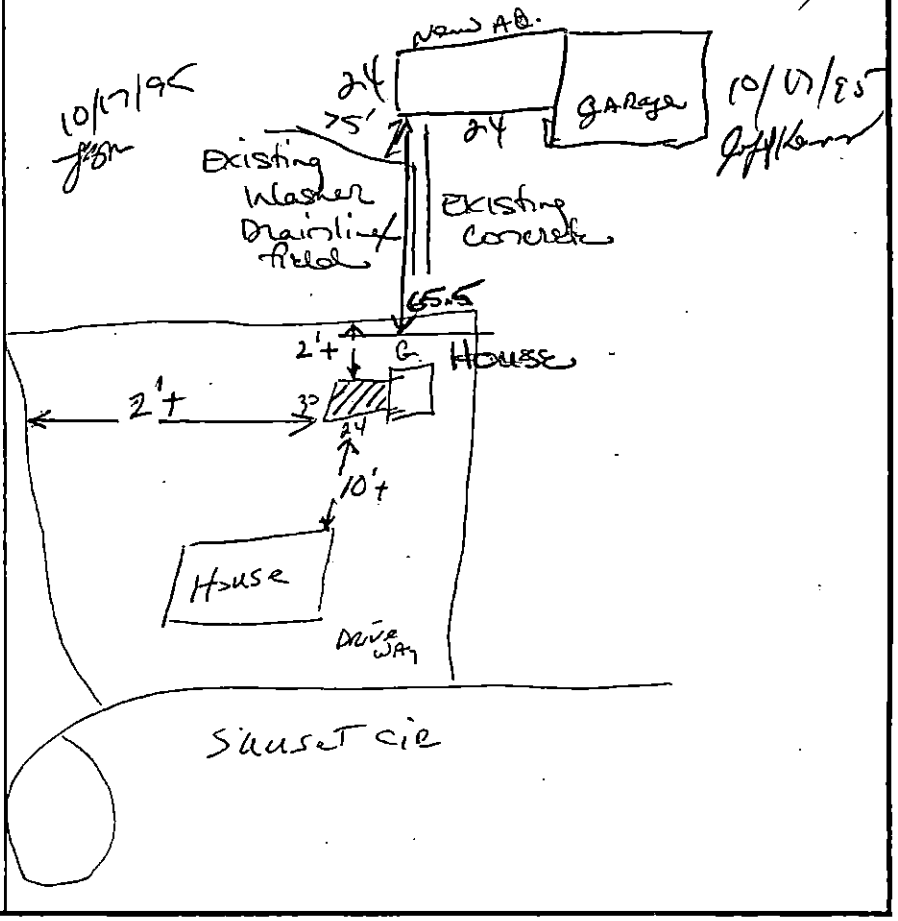

ALL EXISTING AND PROPOSED BUILDING(S) ON LOT ARE SHOWN WITH MEASUREMENTS INDICATED