SUPERVISOR/ADMINISTRATIVE PROFESSIONAL CHECKLIST

☐ NEW SEPTIC ☐ REPAIR ☑ USE EXISTING ☐ MODIFIED PLOT PLAN ☐ ALTERATION

File Number: 90368

Assigned Inspector: Troy

☐ IP $250.00: _____ Initial/Date

☐ IP Commercial $450.00: _____ Initial/Date

☐ CA & OP $400.00: _____ Initial/Date

☐ Alteration Fees $300: _____ Initial/Date

☐ Modified Plot Plan Fees $100.00: _____ Initial/Date

☑ Use Existing Fees $100.00: SM 1/29/26 Initial/Date

☒ Use Existing Approved ☐ Use Existing Denied

☐ Send IP permit for signature: _____ ☐ Signature received: _____

☐ Floor plans reviewed

☐ Generate CA ☐ Approve as Noted in Winchester

☐ This site is served by septic and well. Verify each is complete before final hold is released

☐ This septic system requires a certified operation contract before final hold is released

☐ Certified operator contract is on file: _____

☐ Septic file complete: _____

☐ Release final hold in Winchester: _____

Comments:

9036B

MECKLENBURG COUNTY
HEALTH DEPARTMENT

APPLICATION FOR APPROVAL TO USE AN EXISTING
ON-SITE WASTEWATER TREATMENT & DISPOSAL SYSTEM / WATER SUPPLY WELL #16129

APPLICATION TYPE: ○ SEPTIC ONLY ○ WELL ONLY ○ SEPTIC & WELL
○ ADDITION OR RENOVATION WITH OCCUPANCY INCREASE ○ EXCHANGE MOBILE HOME (SAME # BEDROOMS)
◉ ADDITION OR RENOVATION WITH NO OCCUPANCY INCREASE ○ COMMERCIAL OR INDUSTRIAL

PERSON FILING APPLICATION:
NAME: Scott S. Clinton
ADDRESS: 7916 Deerbridge St
CITY: Mint Hill
STATE: NC ZIP: 28227
PHONE: (704) 916-9749
ALTERNATE PHONE:
E-MAIL: SCHUSKERHAUS@gmail.com

PROPERTY OWNER: ☑ SAME AS PERSON FILING APPLICATION
NAME:
ADDRESS:
CITY:
STATE: ZIP:
PHONE:
ALTERNATE PHONE:
E-MAIL:

JOB LOCATION INFORMATION
TAX PARCEL #:
STREET ADDRESS: 7916 Deerbridge St
CITY: Mint Hill
STATE: NC **ZIP:** 28227

SUBDIVISION OR MOBILE HOME PARK NAME: Stonebridge
LOT #: 77

WATER SUPPLY:
◉ MUNICIPAL ○ PRIVATE WELL ○ PUBLIC WELL ○ SHARED WELL ○ OTHER

RESIDENTIAL PROPERTY TYPE: ○ N/A
◉ HOUSE ○ MODULAR HOME ○ MULTIPLE FAMILY
○ SINGLE MOBILE HOME ○ DOUBLE WIDE
○ OTHER

OCCUPANCY (both fields are required):
NUMBER OF BEDROOMS: 3
NUMBER OF OCCUPANTS: 2

COMMERCIAL / INDUSTRIAL PROPERTY TYPE: ☐ N/A
TYPE OF BUSINESS:
EMPLOYEES PER SHIFT:
OF SHIFTS:
INDUSTRIAL WASTES? ○ YES ○ NO
UNDERGROUND STORAGE TANKS? ○ YES ○ NO

ADDITION/RENOVATION TYPE ATTACHED TO EXISTING STRUCTURE:
☐ BEDROOM ☐ BATHROOM ☐ KITCHEN ☐ DINING ROOM ☐ LIVING ROOM ☐ DEN
☐ GARAGE ☐ SUNROOM ☐ PORCH ☒ DECK ☐ OTHER

ADDITION/RENOVATION TYPE DETACHED FROM EXISTING STRUCTURE:
☐ DETACHED GARAGE ☐ DETACHED GARAGE WITH PLUMBING ☐ POOL HOUSE ☐ SHOP ☐ BARN
☐ STORAGE SHED ☐ DETACHED PORCH / DECK ☐ OTHER

*The undersigned, owner, or legal agent for the owner, of the property described above as the "Job Location" has read the foregoing application, acknowledges that the contents of same are true, and authorizes the Mecklenburg County Health Department to enter onto the property for the purpose of processing this request.

Owner's/Agent's Signature — Date: 1/29/26

A PROPOSED PLOT PLAN (see page 2) is required to be submitted with each application.

MECKLENBURG COUNTY – GROUNDWATER & WASTEWATER SERVICES
700 N. TRYON ST. SUITE 211 CHARLOTTE, NC 28202, OFFICE: 704-336-5103, FAX: 704-336-6894


Revised on: 01/03/11

File #: 90368

PROPOSED PLOT PLAN

A drawing showing the locations of the following items is required: existing and proposed property lines with dimensions, easements or right-of-ways, proposed building pad(s) or existing building footprint(s), all appurtenances (garage, driveway, deck, pool, etc.), location of existing or proposed well(s), location of existing or proposed sewer lines and sewage disposal systems, surface water bodies, and any aboveground or underground storage tanks. Provide names for all roads that adjoin the property.

Street Address: 7916 Deerbridge St., Mint Hill, NC 28227 Tax Parcel #: _____

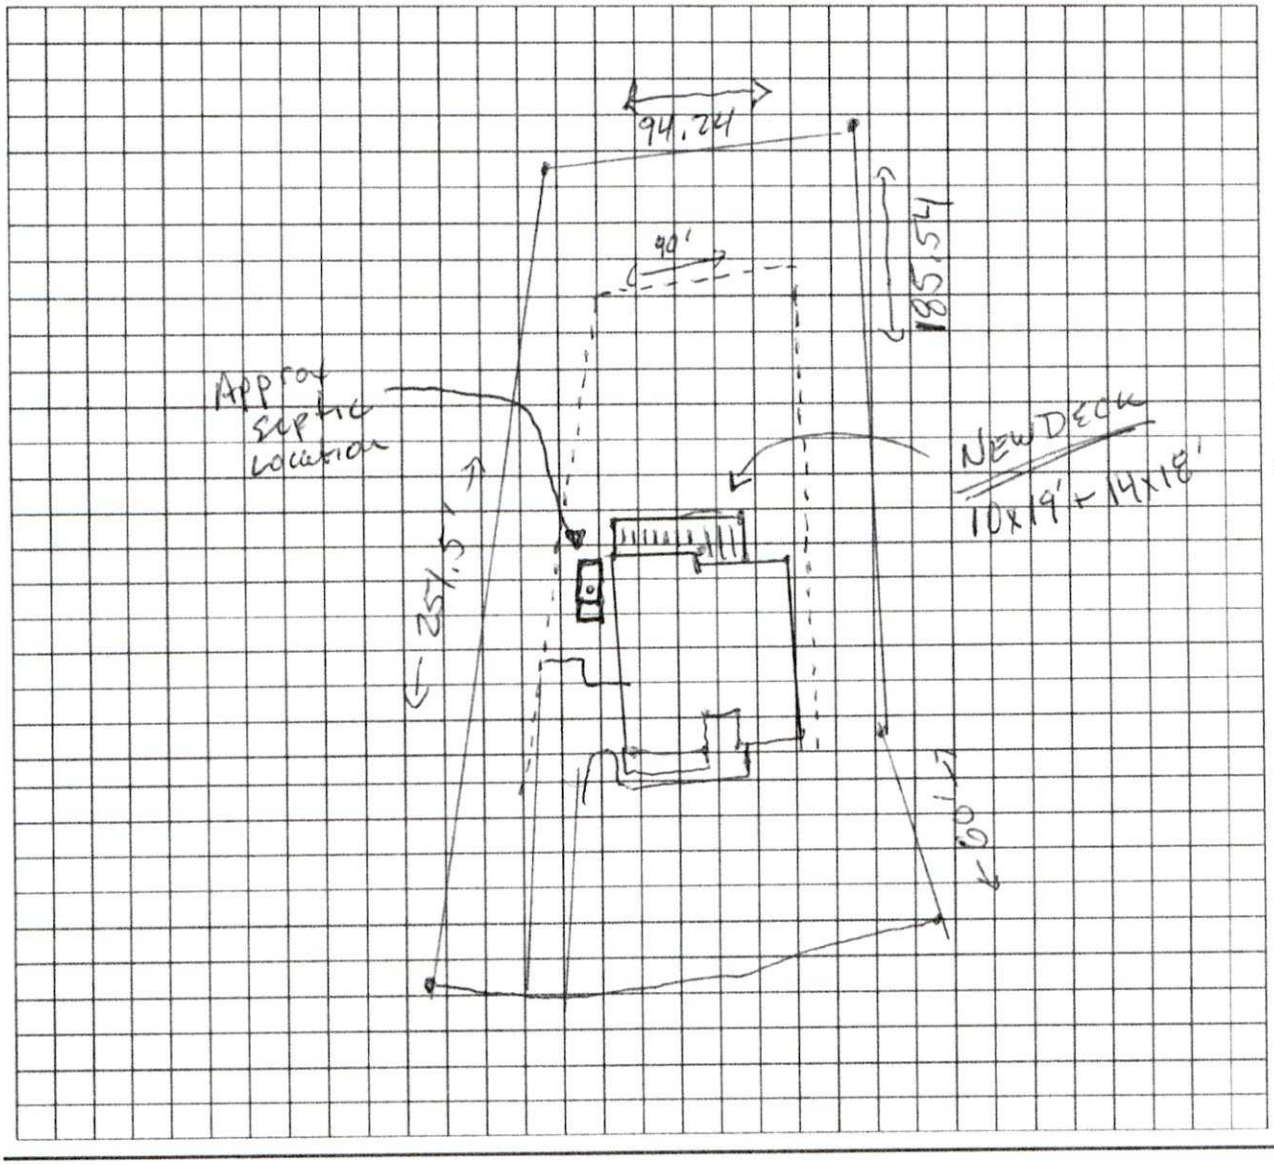


"The undersigned, an authorized agent of the Mecklenburg County Health Department, certifies that the Department has approved the Request for the "Job Location" contained in this document. This approval is granted in accordance with the provisions of Laws and Rules for Sanitary Sewage Collection, Treatment, and Disposal and Water Supply Wells in effect at the time of issuance of the permit and is subject to the following provisions:

- No work shall be conducted on the septic tank system until an installation, construction, alteration and/or repair approval is granted by this Department.
- This permit is not transferable.
- Addition/Renovation approval valid 1 year from issuance date
- Mobile home exchange approval valid 6 months from issuance date

REHS Signature _____ Date 2/17/26

MECKLENBURG COUNTY – GROUNDWATER & WASTEWATER SERVICES
700 N. TRYON ST. SUITE 211 CHARLOTTE, NC 28202, OFFICE: 704-336-5103, FAX: 704-336-6894

Revised on: 01/03/11

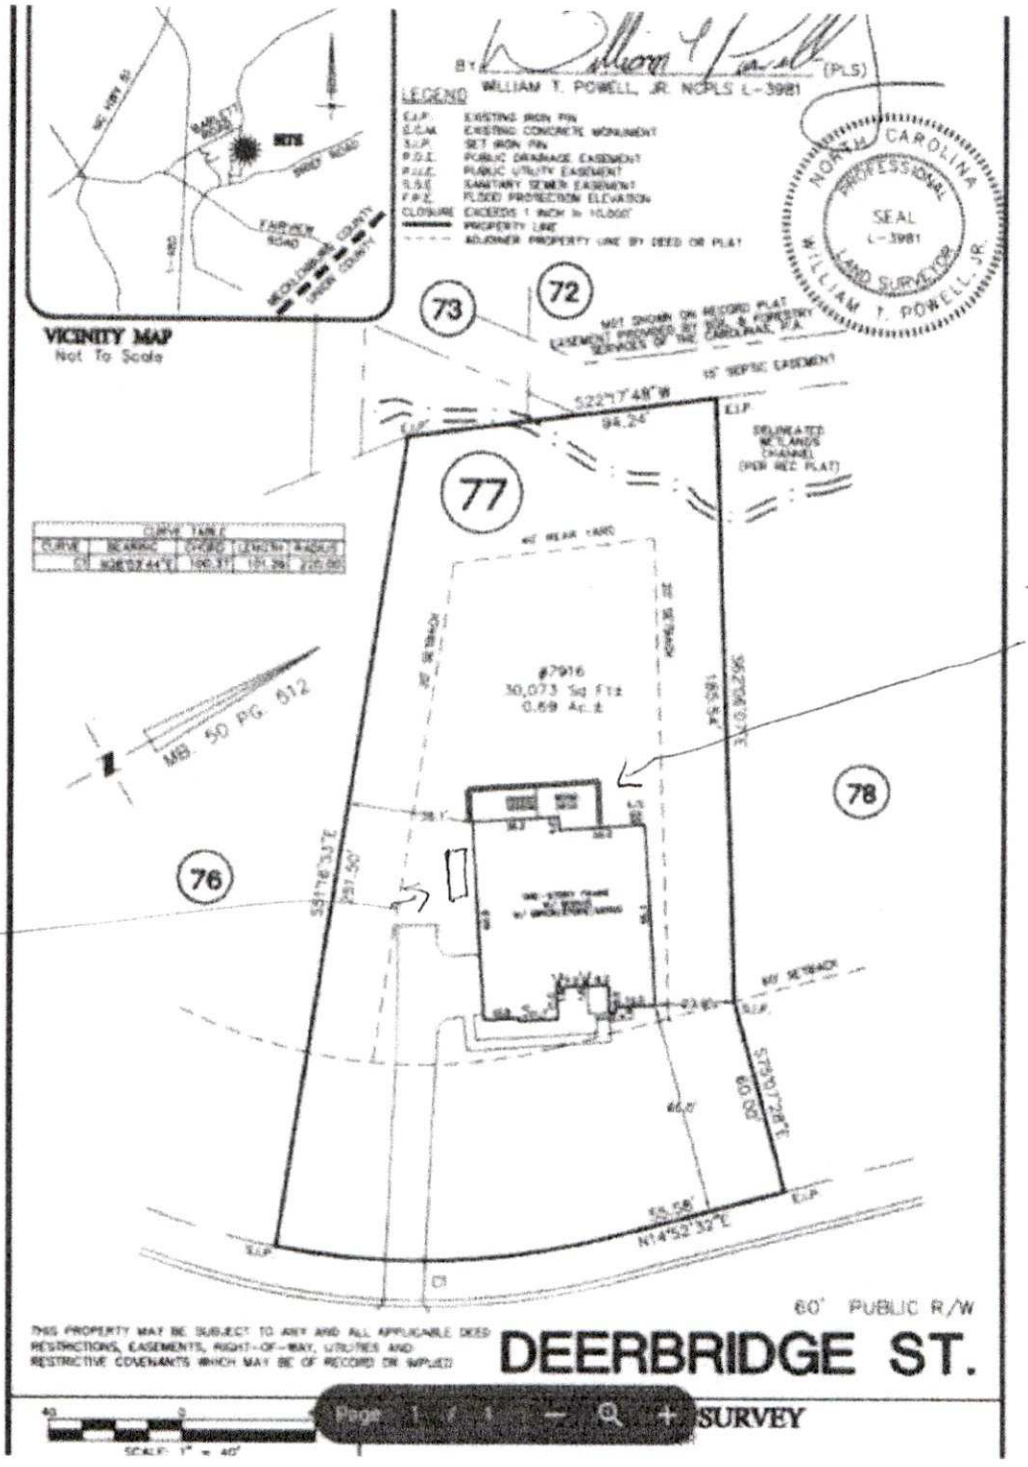
VICINITY MAP
Not To Scale
SITE
LEGEND
WILLIAM T. POWELL, JR. NCPLS L-3981
NORTH CAROLINA PROFESSIONAL SEAL L-3981 WILLIAM T. POWELL, JR. LAND SURVEYOR
73
72
77
78
76
#7916
30,073 Sq Ft±
0.69 Ac.±
MB. 50 PG. 612
S22°17'48"W
98.24'
15' SEPTIC EASEMENT
DELINEATED WETLANDS CHANNEL (PER REC PLAT)
S31°16'33"E
251.50'
S75°01'28"E
200.09'
N14°52'32"E
55.58'
46.0'
60' PUBLIC R/W
DEERBRIDGE ST.
THIS PROPERTY MAY BE SUBJECT TO ANY AND ALL APPLICABLE DEED RESTRICTIONS, EASEMENTS, RIGHT-OF-WAY, UTILITIES AND RESTRICTIVE COVENANTS WHICH MAY BE OF RECORD OR IMPLIED
SURVEY
SCALE: 1" = 40'
Proposed wood deck
Approx Septic Location

Raynard Washington, PhD, MPH
Health Director

MECKLENBURG COUNTY
Health Department

(704) 336-4700

Addendum to Application for
New Well or Septic System Installation
Abandonment or Repair of Existing Well or Septic System

Your signature below confirms the following:

1. The information on the application is true, complete and accurate.
2. Authorized county and state officials are granted right of entry to conduct necessary inspections to determine compliances with applicable laws and rules.
3. I acknowledge that _____ is acting as my legal representative (agent) in the submittal of the application for a water supply well or septic permit located at

   7916 Deerbridge St., Mint Hill, NC 28227.
   Number Street Town
   (Or Parcel Number)

Scott S. Clinton
Property Owner (print name)

Property Owner (signature)

29 January 2026
Date

MECKLENBURG COUNTY
LAND USE AND ENVIRONMENTAL SERVICES
Payment Receipt

Receipt Information

Date:	01/29/26	**Amount:**	100.00
Receipt #:	158891	**Tendered:**	100.00
Check / Auth #:	MC 59219Z	**Returned:**	0.00
Received By:	MOORES		

Account Information


Account #: 200000
Contractor: SCOTT CLINTON
Attn:
Address:
Address:
City/State/Zip: ,

Item	Description	Quantity	Unit Price	Total Price
0705	Use Existing System 7916 DEERBRIDGE	1	100.00	100.00

Permit#

----------Outstanding Balances----------

Month-To-Date	Prior Month	30 Days	60 Days	90 Days	Balance

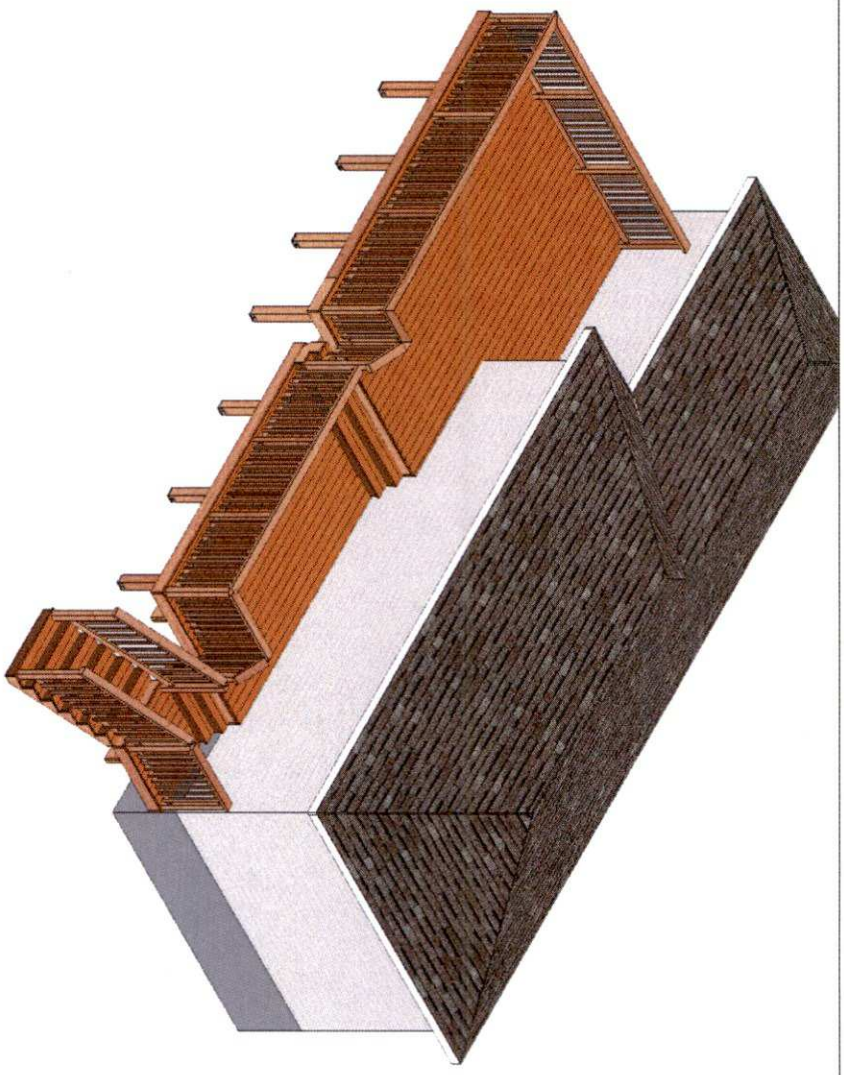

RedX Decks App

NAME
Scott Deck Build

ADDRESS

PHONE

1 Perspective
Scott Deck Build

UT LIST

BEL	QTY	SIZE	LENGTH	USE
G	9	2x8	13' 9"	FLOOR JOIST
H	6	2x8	117"	FLOOR JOIST
I	7	2x8	14 1/2"	FLOOR JOIST
J	1	2x8	144"	FLOOR JOIST
K	1	2x8	16' 0"	FLOOR JOIST
L	1	2x8	24"	FLOOR JOIST
M	1	2x8	72"	FLOOR JOIST
N	3	2x8	48"	FLOOR JOIST
S	4	2x8	45"	FLOOR JOIST
1	7	2x12	19 5/16"	STRINGER
2	4	2x8	65 1/4"	STRINGER

ATERIAL LIST


QTY	SIZE	LENGTH
10	2x8	16' 0" ft-in
6	2x8	10' 0" ft-in
5	2x8	8' 0" ft-in
1	2x8	12' 0" ft-in
2	2x12	8' 0" ft-in
4	2x8	8' 0" ft-in

ECK AREA: 244 ft² 22.7 m²
ECK PERIMETER: 79' 0"
ONCRETE VOLUME: 12 ft³
ONCRETE BAGS: 27 - 30kg Bags

ONNECTORS

ABA66 QTY: 6
BC6 QTY: 6

SCALE: 1/8" = 1' WHEN PRINTED ON 11X17 PAPER

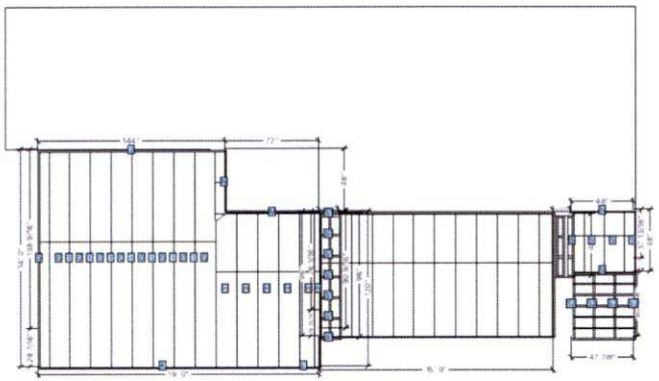

2 Joist Layout
Scott Deck Build

RedX Decks App


UT LIST

BEL	QTY	SIZE	LENGTH	USE
A	2	2x10	15' 9 1/4"	BEAM
B	2	2x10	26 3/4"	BEAM
N	2	2x10	48"	BEAM

ATERIAL LIST

QTY	SIZE	LENGTH
2	2x10	16' 0" ft-in
2	2x10	8' 0" ft-in

SCALE: 1/8" = 1' WHEN PRINTED ON 11X17 PAPER

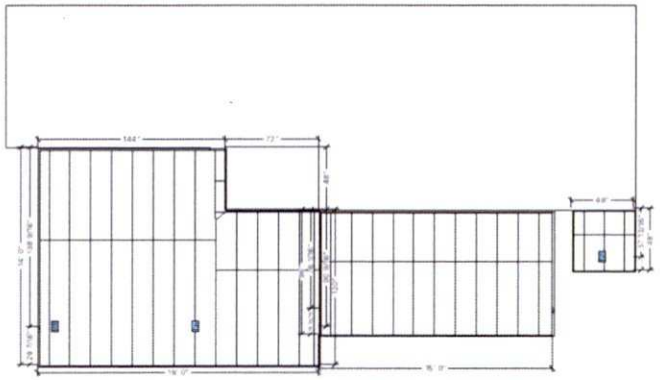

3 Beam Layout
Scott Deck Build

RedX Decks App

UT LIST

BEL	QTY	SIZE	LENGTH	USE
K	4	6x6	52 1/2"	POST
P	2	6x6	14 1/2"	POST

ATERIAL LIST

QTY	SIZE	LENGTH
4	6x6	8' 0" ft-in


SCALE: 1/8" = 1' WHEN PRINTED ON 11X17 PAPER







4 Post Layout
Scott Deck Build

RedX Decks App

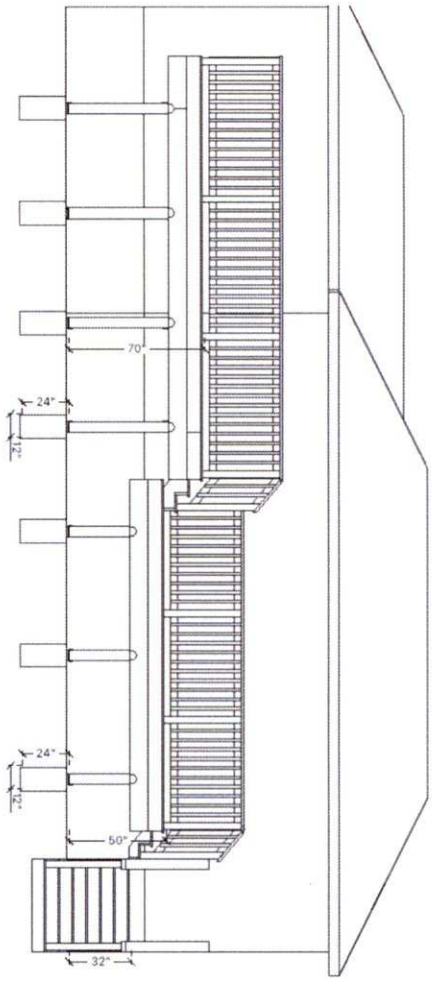
70"
24"
12"
24"
12"
50"
32"

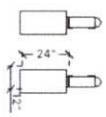
24"
12"

SCALE: 3/4" = 1' WHEN PRINTED ON 11X17 PAPER

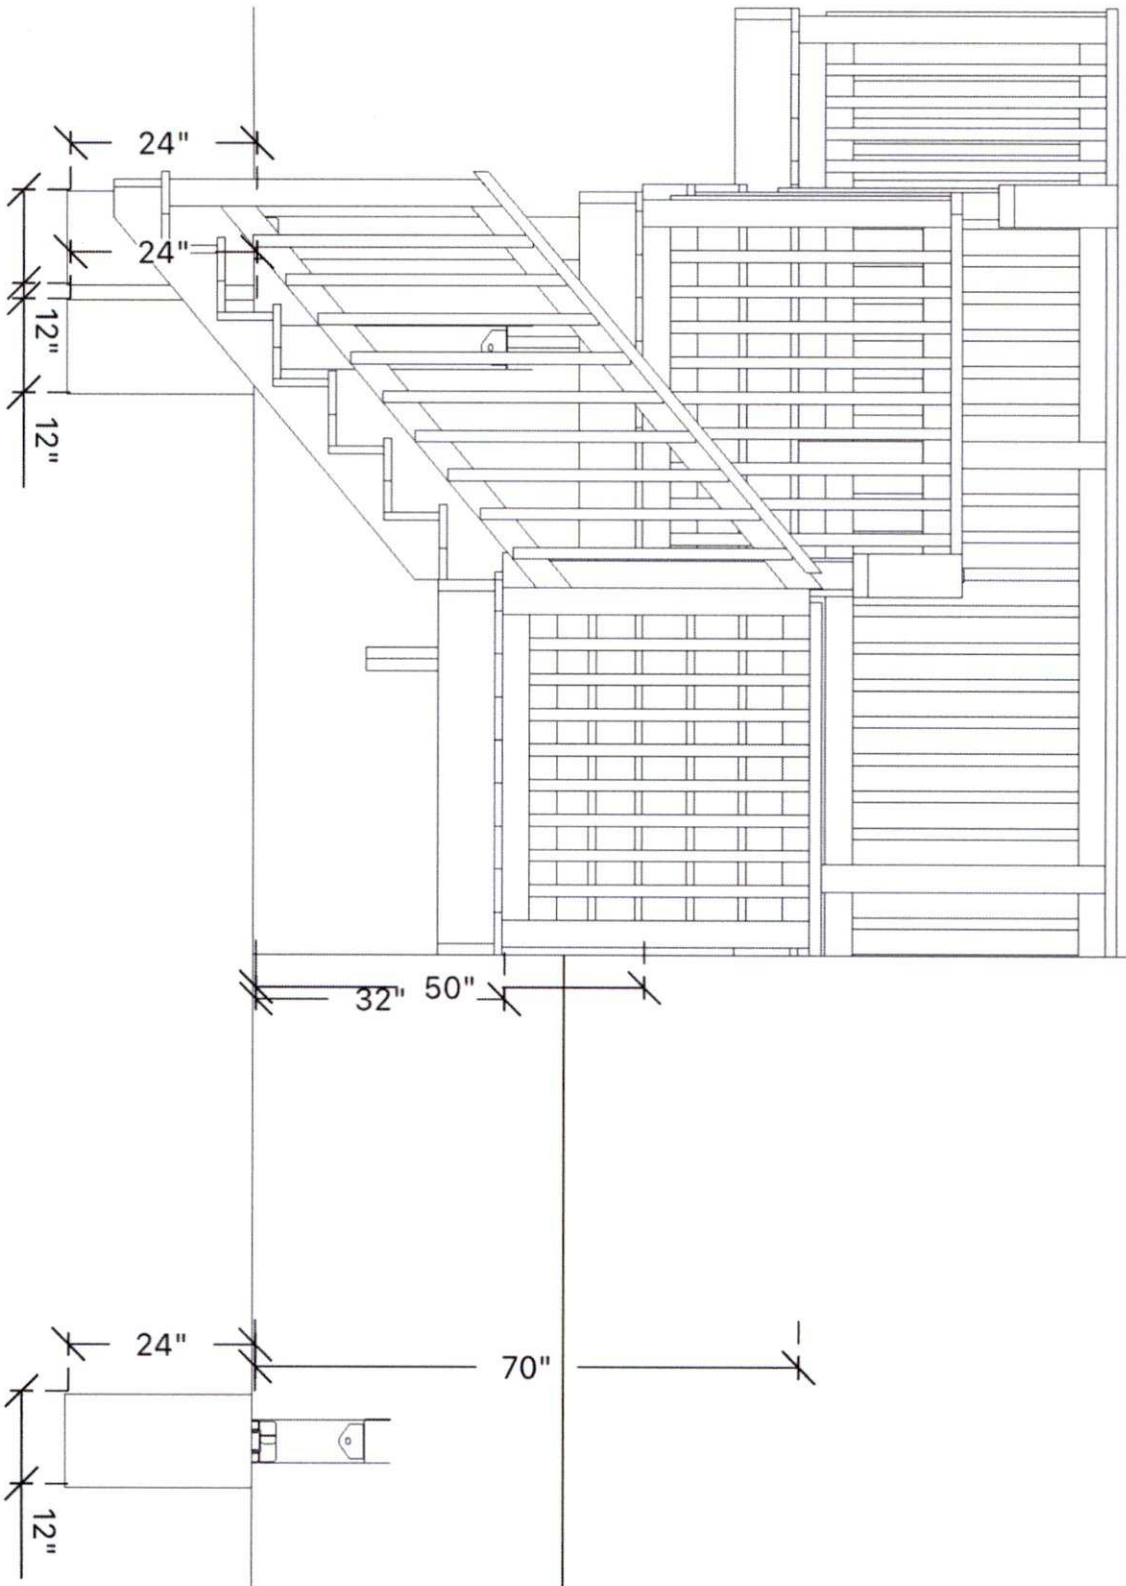

RedX Decks App

6 Side Elevation
Scott Deck Build