845B
#10168

12 FEB '19 AM 9:59

MECKLENBURG COUNTY
HEALTH DEPARTMENT

APPLICATION FOR APPROVAL TO USE AN EXISTING ON-SITE WASTEWATER TREATMENT & DISPOSAL SYSTEM / WATER SUPPLY WELL

APPLICATION TYPE: (●) SEPTIC ONLY ( ) WELL ONLY ( ) SEPTIC & WELL
( ) ADDITION OR RENOVATION WITH OCCUPANCY INCREASE
(●) ADDITION OR RENOVATION WITH NO OCCUPANCY INCREASE
( ) EXCHANGE MOBILE HOME (SAME # BEDROOMS)
( ) COMMERCIAL OR INDUSTRIAL

PERSON FILING APPLICATION:
NAME: Anne Schenk
ADDRESS: 6041 Amos Smith Rd
CITY: Charlotte
STATE: NC ZIP: 28214
PHONE: 704-718-6190
ALTERNATE PHONE: 704-363-0350
E-MAIL: annefschenk@gmail.com

PROPERTY OWNER: [✓] SAME AS PERSON FILING APPLICATION
NAME:
ADDRESS:
CITY:
STATE: ZIP:
PHONE:
ALTERNATE PHONE:
E-MAIL:

JOB LOCATION INFORMATION
TAX PARCEL #: 11308204
STREET ADDRESS: 6041 Amos Smith Rd
CITY: Charlotte
STATE: NC ZIP: 28214

SUBDIVISION OR MOBILE HOME PARK NAME:
LOT #:

WATER SUPPLY:
( ) MUNICIPAL (●) PRIVATE WELL ( ) PUBLIC WELL ( ) SHARED WELL ( ) OTHER

RESIDENTIAL PROPERTY TYPE: ( ) N/A
(●) HOUSE ( ) MODULAR HOME ( ) MULTIPLE FAMILY
( ) SINGLE MOBILE HOME ( ) DOUBLE WIDE
( ) OTHER

OCCUPANCY (both fields are required):
NUMBER OF BEDROOMS: 2
NUMBER OF OCCUPANTS: 2

COMMERCIAL / INDUSTRIAL PROPERTY TYPE: [✓] N/A
TYPE OF BUSINESS:
EMPLOYEES PER SHIFT:
OF SHIFTS:
INDUSTRIAL WASTES? ( ) YES ( ) NO
UNDERGROUND STORAGE TANKS? ( ) YES ( ) NO

ADDITION/RENOVATION TYPE ATTACHED TO EXISTING STRUCTURE:
[ ] BEDROOM [ ] BATHROOM [ ] KITCHEN [ ] DINING ROOM [ ] LIVING ROOM [ ] DEN
[ ] GARAGE [ ] SUNROOM [ ] PORCH [ ] DECK [X] OTHER Retaining Wall

ADDITION/RENOVATION TYPE DETACHED FROM EXISTING STRUCTURE:
[ ] DETACHED GARAGE [ ] DETACHED GARAGE WITH PLUMBING [ ] POOL HOUSE [ ] SHOP [ ] BARN
[ ] STORAGE SHED [ ] DETACHED PORCH / DECK [ ] OTHER

*The undersigned, owner, or legal agent for the owner, of the property described above as the "Job Location" has read the foregoing application, acknowledges that the contents of same are true, and authorizes the Mecklenburg County Health Department to enter onto the property for the purpose of processing this request.

Anne F. Schenk
Owner's/Agent's Signature

02/11/19
Date

A PROPOSED PLOT PLAN (see page 2) is required to be submitted with each application.

MECKLENBURG COUNTY – GROUNDWATER & WASTEWATER SERVICES
700 N. TRYON ST. SUITE 211 CHARLOTTE, NC 28202, OFFICE: 980-314-1680, FAX: 704-336-6894
Email: Wellreg@MecklenburgCountyNC.gov

Revised on: 4/20/17

File #: _____

PROPOSED PLOT PLAN

A drawing showing the locations of the following items is required: existing and proposed property lines with dimensions, easements or right-of-ways, proposed building pad(s) or existing building footprint(s), all appurtenances (garage, driveway, deck, pool, etc.), location of existing or proposed well(s), location of existing or proposed sewer lines and sewage disposal systems, surface water bodies, and any aboveground or underground storage tanks. Provide names for all roads that adjoin the property.

Street Address: 6041 Amos Smith Rd Tax Parcel #: 11308204

See next page for Drawing

*The undersigned, an authorized agent of the Mecklenburg County Health Department, certifies that the Department has approved the Request for the "Job Location" contained in this document. This approval is granted in accordance with the provisions of Laws and Rules for Sanitary Sewage Collection, Treatment, and Disposal and Water Supply Wells in effect at the time of issuance of the permit and is subject to the following provisions:

- No work shall be conducted on the septic tank system until an installation, construction, alteration and/or repair approval is granted by this Department.
- This permit is not transferable.
- Addition/Renovation approval valid 1 year from issuance date
- Mobile home exchange approval valid 6 months from issuance date

Meets all setbacks


April Burnam 2-18-19

REHS Signature Date

MECKLENBURG COUNTY – GROUNDWATER & WASTEWATER SERVICES
700 N. TRYON ST. SUITE 211 CHARLOTTE, NC 28202, OFFICE: 980-314-1680, FAX: 704-336-6894
Email: Wellreg@MecklenburgCountyNC.gov

Revised on: 4/20/17



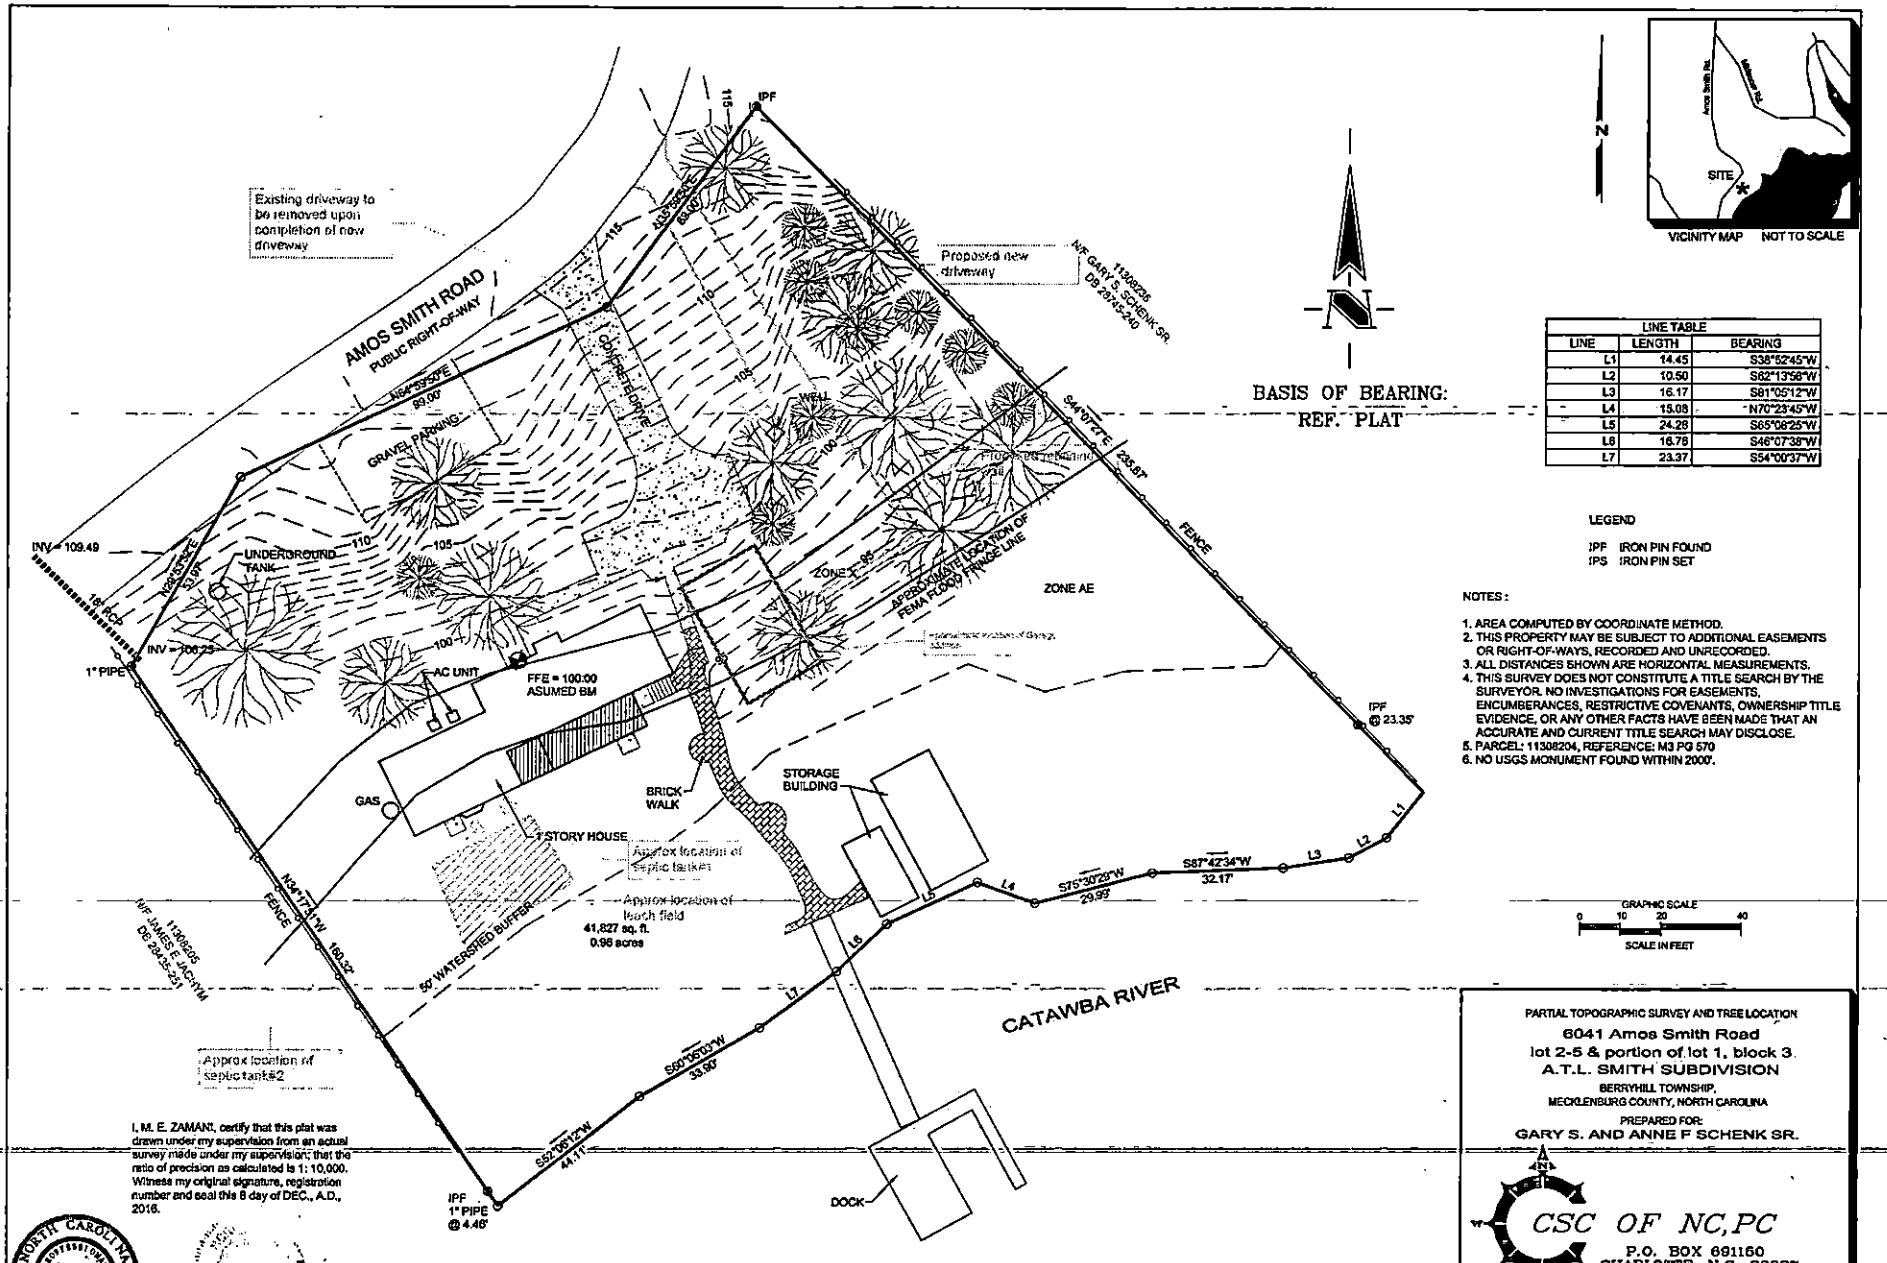

LINE TABLE		
LINE	LENGTH	BEARING
L1	14.45	S38°52'45"W
L2	10.50	S62°13'58"W
L3	16.17	S81°05'12"W
L4	15.08	N70°23'45"W
L5	24.28	S65°06'25"W
L6	16.76	S46°07'38"W
L7	23.37	S54°00'37"W

LEGEND

IPF IRON PIN FOUND
IPS IRON PIN SET

NOTES:

1. AREA COMPUTED BY COORDINATE METHOD.
2. THIS PROPERTY MAY BE SUBJECT TO ADDITIONAL EASEMENTS OR RIGHT-OF-WAYS, RECORDED AND UNRECORDED.
3. ALL DISTANCES SHOWN ARE HORIZONTAL MEASUREMENTS.
4. THIS SURVEY DOES NOT CONSTITUTE A TITLE SEARCH BY THE SURVEYOR. NO INVESTIGATIONS FOR EASEMENTS, ENCUMBERANCES, RESTRICTIVE COVENANTS, OWNERSHIP TITLE EVIDENCE, OR ANY OTHER FACTS HAVE BEEN MADE THAT AN ACCURATE AND CURRENT TITLE SEARCH MAY DISCLOSE.
5. PARCEL: 11308204, REFERENCE: M3 PG 570
6. NO USGS MONUMENT FOUND WITHIN 2000'.

I, M. E. ZAMANI, certify that this plat was drawn under my supervision from an actual survey made under my supervision; that the ratio of precision as calculated is 1: 10,000. Witness my original signature, registration number and seal this 8 day of DEC., A.D., 2016.

NORTH CAROLINA PROFESSIONAL SEAL L-4325 LAND SURVEYOR MOHAMMAD E. ZAMANI

Surveyor Registration Number, L-4325

PARTIAL TOPOGRAPHIC SURVEY AND TREE LOCATION

6041 Amos Smith Road

lot 2-5 & portion of lot 1, block 3.

A.T.L. SMITH SUBDIVISION

BERRYHILL TOWNSHIP,

MECKLENBURG COUNTY, NORTH CAROLINA

PREPARED FOR:

GARY S. AND ANNE F SCHENK SR.

CSC OF NC, PC

P.O. BOX 691160

CHARLOTTE, N.C. 28227

(704) 573-0112

FIRM LICENSE NO. C-2350

SCALE:	DATE:	JOB NO.:	DRAWN BY:
1"=20'	DEC. 8, 2016	CH1708-12-16	M. SMITH

Payment Receipt

Mecklenburg County POS

Environmental Health
700 N. Tryon Street
Charlotte, NC 28202
Phone: 704-336-5100

Enter Account # or Customer Name Here:
STUART LAFRANCIS

Bill To:

STUART LAFRANCIS
204 E TEXAS AVE

Bessemer City, NC 28016

Single Payment

Transaction Date: 02/12/2019 6:57 AM Pacific Time
Pay Method: **********7230
Approval #: 01016C
Trace Number: 28f8d6d3-8cc8-4230-af79-c1d27c7a846e
Amount: $100.00

Payment Amount: $100.00

Total: $100.00

Thank you for your payment.

MECKLENBURG COUNTY
LAND USE AND ENVIRONMENTAL SERVICES
Payment Receipt

Receipt Information

Date: 02/12/19
Receipt #: 115070
Check / Auth #: MC 01016C
Received By: ELLISLW

Amount: 100.00
Tendered: 100.00
Returned: 0.00

Account Information

Account #: 200000
Contractor: LAFRANCIS, STUART
Attn:
Address: 204 E TEXAS AVE
Address:
City/State/Zip: BESSEMER CITY, NC 28016

Item	Description	Permit#	Quantity	Unit Price	Total Price
0705	Use Existing System 6041 AMOS SMITH RD		1	100.00	100.00

Outstanding Balances

Month-To-Date	Prior Month	30 Days	60 Days	90 Days	Balance