

8736 VAGABOND RD

13927421

5/27/08

marliwr

Groundwater and Wastewater Services File Imaging Project
May 2007
Barcode Font = IDAutomationHC39M

CERTIFICATE OF COMPLETION/OPERATION PERMIT

HEALTH DEPARTMENT
ENVIRONMENTAL HEALTH DIVISION
700 NORTH TRYON ST., SUITE 211
CHARLOTTE, NC 28202
PHONE (704) 336-5102

FILE: 5328 DATE: 1-28-03

TC: 139-274-21 ☐ L ☑ CRT

SERIAL 19140

Name of Owner CHARLES ARROWWOOD Juris.:

Address of Property 8236 VAGABOND ROAD.

Inspection Data:

Tank Material PCC 1500 gal

Total Length of Drainfield 400

Number of Lines 4 @ 100'

Cover Depth 12" SOIL

Water Supply Source WELL

Distance to Water Source 100'

Excavation Inspected 1-28-03

Tank(s) Inspected 1-28-03

Wash Line Inspected —

High Water Alarm Inspected —

SEE INSTALLATION

PLOT

Design 1500 ST 1200SFT CON 12-6 CTR# BOBBY HOWELL

The undersigned has inspected the Septic Tank System described above, and certifies it has been

☐ installed or constructed ☐ altered or repaired

☐ in accordance with the permit issued ☐ as detailed in the plot above

and meets the provisions of 15A NCAC 18A. 1900, "Laws And Rules For Sewage Treatment and Disposal Systems" in effect on the date of issuance of the permit. This issuance of this

☐ Certificate of Completion ☐ Operation Permit

does not in any way guarantee that the system will operate properly or relieve any person now or hereafter owning, controlling, or using such system from any liability resulting from the failure of the system to operate properly. This document is issued subject to those restrictions and conditions shown on the permit(s) and the provisions of 15A NCAC 18A. 1990 in addition to those listed below under "COMMENTS." This document shall be null and void if any information contained in the application is untrue or if any additions are made to the property which would increase the requirements for said system.

Notice: Disturbance of the designated repair area may result in the suspension/revocation of this permit.

COMMENTS: TYPE II

Environmental Health Specialist

Mecklenburg County services are available without regard to ethnic origin, sex, or disability.

INSTALLATION, CONSTRUCTION, ALTERATION, AND/OR REPAIR APPROVAL


HEALTH DEPARTMENT
ENVIRONMENTAL HEALTH DIVISION
700 NORTH TRYON ST., SUITE 211
CHARLOTTE, NC 28202
PHONE (704) 336-5102

FILE: 5328 DATE: 4-17-03

TC: 139-204-21 X L

SERIAL 19270

Permission is hereby given to _____ Install or Construct, _____ Alter or Repair the individual septic tank wastewater treatment system with subsurface, soil absorption, effluent discharge as specified herein at the described location. This permit is granted based upon the information supplied in the application dated 1-26-99. All work shall be completed on or before _____, after which date this permit shall be null and void. The system shall meet all of the construction requirements of 15A NCAC 18A. 1900 which are in effect on the date of the granting of this permit. A Certificate of Completion or an Operation Permit must be obtained from the Mecklenburg County Health Department before any system can be covered up or placed into service. The issuance of this permit does not in any way guarantee that the system anticipated to be constructed will operate properly, or relieve any person now or hereafter owning, controlling or using such system from any liability resulting from the failure of the system to operate properly.

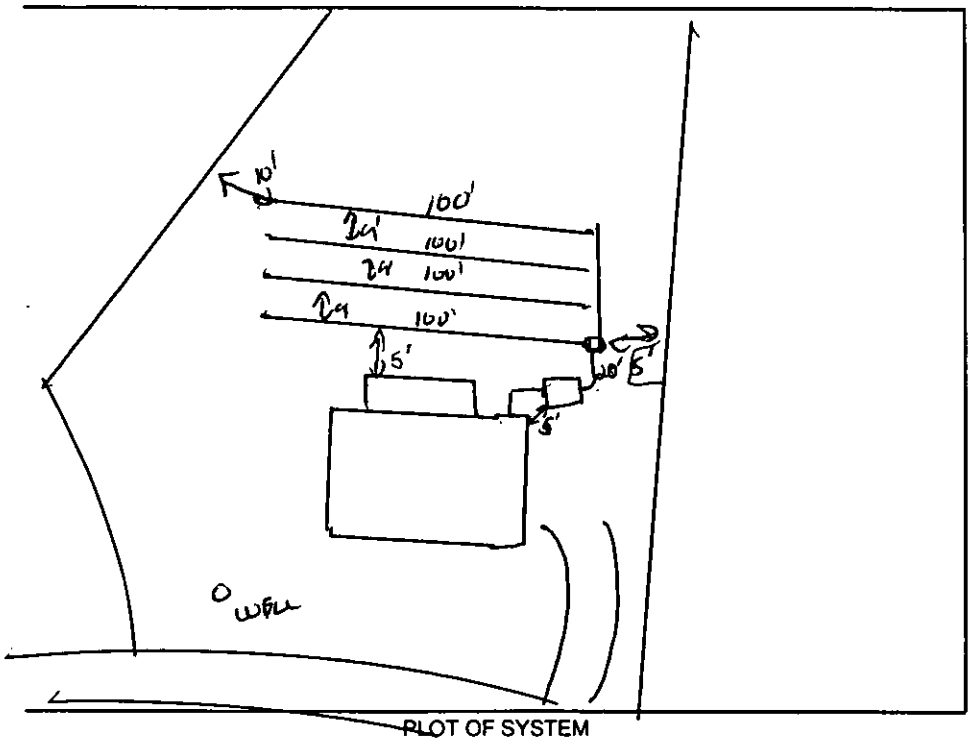

PLOT OF SYSTEM

Liquid Capacity of Septic Tank 1500 gallons

Liquid Capacity of Dosing Tank _____ gallons

Tank Construction PCC

Trench Depth 30"

Absorption and/or Nitrification Lines:

Trench Width 3 feet

Trench Walls Scored and Porous yes

Total Line Length 400 feet

Number of Lines 4

Depth of Stone 12" inches

Distance from House 5' feet

Distance from Property Line 10' feet

Distance from Well >50' feet

NOTICE: This system shall not be installed while soils are in a wet condition.

NAME OF OWNER CHARLES ARROWWOOD

LOCATION OF PROPERTY 8736 VAGABOND ROAD.

Comments: _____

Environmental Health Specialist

WHITE - HEALTH DEPARTMENT's COPY • CANARY - E.H.S. COPY • PINK - OWNER OR AGENT's COPY

Cash

(400) VAND 9/25/98

FEE: 100.00 /AUTHORIZATION FOR WASTEWATER SYSTEM CONSTRUCTION
DATE: 4/1/99 VOID SIXTY (60) MONTHS FROM DATE OF ISSUANCE

DATE: 3-31-99 PERMIT NO: 5328

PARCEL NO: 139-274-21

JOB LOCATION ADDRESS: 8736 VAGABOND ROAD

PROPERTY OWNER: CHRIS McGEE

BUILDING CONTRACTOR: "

SUBDIVISION NAME: HILLANDALE ESTATES

AUTHORIZATION ISSUED BY: _____ DATE: 3-31-99

DEHNR AUTHORIZED AGENT

AUTHORIZATION CONDITIONS

1. WASTEWATER SYSTEM CONSTRUCTION AND INSTALLATION MUST MEET ALL CONDITIONS AND SPECIFICATIONS AS SET FORTH IN IMPROVEMENT PERMIT NO. 5328, AND THE ATTACHED SITE PLAN WITH SYSTEM DETAILS. CONSTRUCTION AND INSTALLATION MUST ALSO MEET ALL REQUIREMENTS SET FORTH IN THE RULES GOVERNING SANITARY SEWAGE COLLECTION, TREATMENT, AND DISPOSAL AND ANY OTHER APPLICABLE RULES AND LAWS.

2. AN INSTALLATION; CONSTRUCTION, ALTERATION AND/OR REPAIR APPROVAL MUST BE SECURED **PRIOR** TO INSTALLATION OF THE SEPTIC TANK SYSTEM. THE INSTALLER OF THE SYSTEM SHALL BE A REGISTERED SEPTIC TANK CONTRACTOR WITH MECKLENBURG COUNTY HEALTH DEPARTMENT.

3. ANY ALTERATION IN SITE OR SOIL CONDITIONS (INCLUDING LOCATION OF STRUCTURES AND APPURTENANCES) OR MODIFICATION IN USE, DESIGN WASTEWATER FLOW, OR WASTEWATER CHARACTERISTICS AS SPECIFIED IN THE ASSOCIATED IMPROVEMENT PERMIT AND APPLICATION, MAY SUBJECT THIS AUTHORIZATION AND ASSOCIATED PERMIT(S) TO REVOCATION.

4. OTHER CONDITIONS: _____

OWNER CERTIFICATION

I CERTIFY THAT THERE HAVE BEEN NO ALTERATIONS IN SITE OR SOIL CONDITIONS OR MODIFICATIONS TO FACILITY, WASTEWATER FLOW, OR WASTEWATER CHARACTERISTICS FROM THOSE SPECIFIED IN THE ORIGINAL APPLICATION OR ASSOCIATED IMPROVEMENT PERMIT UNLESS AUTHORIZED IN WRITING BY THE MECKLENBURG COUNTY HEALTH DEPARTMENT. I ALSO UNDERSTAND THAT ANY SUCH ALTERATIONS, MODIFICATIONS, OR FALSE INFORMATION ARE GROUNDS FOR REVOCATION OF PERMITS AND AUTHORIZATION TO CONSTRUCT.

Chris J. McGee 4-1-99

SIGNATURE OF OWNER/OWNER'S REPRESENTATIVE DATE

CONDITIONS OF IMPROVEMENT PERMIT

Permit Number: 5328

Tax Number: 139-204-21

- The IMPROVEMENT PERMIT is subject to revocation if site plans or the intended use change. There is to be NO grading, filling or disturbance of the soil in the area of the septic tank system or repair area.
- CONSTRUCTION AUTHORIZATION must be obtained prior to receiving a Building Permit. The Construction Authorization is NOT transferable. Do not clear, grade, fill or disturb soil prior to obtaining a Construction Authorization.
- Domestic-type wastewater only. No industrial process wastewater may be discharged into the system.

Basement	___ Yes	X No	___ Partial Basement
Type Primary Wastewater System Type (circle one): I (II) III IV V VI	X Conventional ___ Prefabricated, permeable block panel system ___ Shallow Placed Conventional	___ Low Pressure Pipe ___ Large Diameter Pipe ___ Fill ___ Other	___ Innovative or Experimental: ___ IWWS-93-1 ___ IWWS-93-2 ___ IWWS-94-1
3 Long-term acceptance rate	360 Max gallons/day wastewater flow	1200 Absorption Area (sq ft)	5' Trench spacing (min. on centers)
YES Serviced by private well	1500 Gallon septic tank	400 Total trench length (ft)	30" Maximum trench depth (At least 12" of provisionally suitable soil must remain between trench bottom and unsuitable soil conditions)
3 Bedrooms in residence	___ Gallon pump tank	12" Depth of stone	
Any surface waters present:	Type:	Minimum separation distance:	
Site modifications required:			
Additional Conditions: (1) REPAIR AREA NOT REQUIRED ALTHOUGH IT IS AVAILABLE.			
Repair Area System Type Type (circle one): I II III IV V VI	___ Conventional ___ Prefabricated, permeable block panel system ___ Shallow Placed Conventional	___ Low Pressure Pipe ___ Large Diameter Pipe ___ Fill ___ Other	___ Innovative or Experimental: ___ IWWS-93-1 ___ IWWS-93-2 ___ IWWS-94-1
___ Absorption Area (Sq ft) ___ Total Trench Length (Ft)	___ Depth of Stone Trench	___ Trench spacing (min. on centers)	___ Maximum Trench Depth
For existing system, enter the year originally installed:			

The undersigned, an authorized agent of the MECKLENBURG COUNTY HEALTH DEPARTMENT, certifies that the Department has approved the Request for the Job Location contained in this document. This approval is granted in accordance with the provisions of Laws and Rules For Sewage, Treatment and Disposal in effect at the time of issuance of the permit and is subject to the following provisions:

- No work shall be conducted on the septic tank system until an Installation, Construction, Alteration and/or Repair Approval is granted by this Department.
- This Improvement permit is transferable.

DEHNR Authorized Agent — Date: 3-31-99

Owner/Agent Signature — Date: 4-1-99

MECKLENBURG COUNTY
HEALTH DEPARTMENT
ENVIRONMENTAL HEALTH DIVISION
c/o HAL MARSHALL CTR.
SUITE 211
700 N. TRYON ST.
CHARLOTTE, N.C. 28202.
(704) 336-5102

NORTH CAROLINA DEPARTMENT OF
ENVIRONMENTAL, HEALTH,
AND NATURAL RESOURCES
DIVISION OF ENVIRONMENTAL HEALTH
ON-SITE WASTEWATER SECTION

PROPOSED PLOT PLAN

HEALTH DEPARTMENT
ENVIRONMENTAL HEALTH DIVISION
700 NORTH TRYON STREET
CHARLOTTE, NC 28202
PHONE (704) 336-5102

FILE: 5328

TC: 139-274-21

Draw in and name all roads adjoining the property. Draw in and accurately dimension the lot concerned. Accurately indicate property boundaries proposed and/or existing structures and driveways, underground utilities, and wells and springs within 100 feet of the proposed building or drainfield.


SCALE 1" = 50'

(1) LOCATE ALL WELLS 100' FROM ALL PARTS OF SEPTIC TANK SYSTEM, AT NO TIME LESS THAN 50'

(2) INSTALL DRAINLINES SHALLOW 30" AND ON CONTOUR.

(3) IF CONTRACTOR CHOOSES TO USE ANY TYPE III-G SYSTEM, HE MUST SEND LETTER THAT STATES HE CHOOSES THIS SYSTEM, IT IS NOT A REQUIREMENT OF THE M.C. HEALTH DEPT.

HILLANDALE ACRES LOT 30

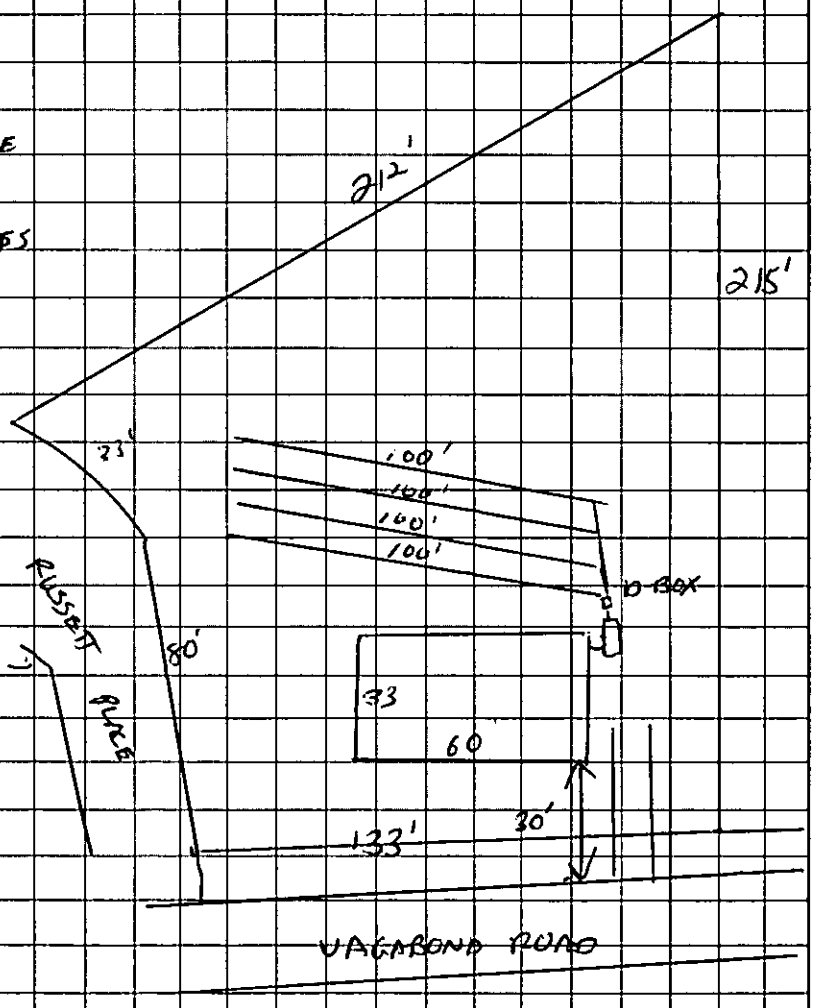

OWNER/AGENT SIGNATURE

DATE 4-1-99

APPROVAL DATE 3-31-99

White - Health Department's Copy Canary - E.H.S. Copy Pink - Owner's Copy

DATE: 09/25/2002

TO: CHARLOTTE-MECKLENBURG BUILDING STANDARDS
PERMIT ISSUING SECTION

FROM: MECKLENBURG COUNTY ENGINEERING

JURISDICTION: MECK
MINT(ETJ).

139-274-21

PARCEL NUMBER

8736 Vagabond Rd

ASSIGNED STREET ADDRESS (ADDRESS OF RECORD)

N/A

EXISTING STREET ADDRESS (IF DIFFERENT FROM ASSIGNED)

N/A

PROJECT NAME (IF APPLICABLE)

THE ABOVE DESCRIBED LOCATION HAS BEEN CHECKED CONCERNING:

1. SUBDIVISION REGULATIONS	_____ APPROVED	____NOT APPROVED
2. FLOODWAY REGULATIONS	_____ APPROVED	____NOT APPROVED
3. WATERSHED PROTECTION	_____ APPROVED	____NOT APPROVED
4. COMERCIAL DRAINAGE PLAN	_____ APPROVED	____NOT APPROVED
5. PUBLIC UTILITY EASEMENT	_____ PRESENT	____NOT PRESENT
6. PROPERTY FRONTS ON THOROUGHFARE	_____ YES	____NO
7. DRIVEWAY PERMIT REQUIRED	_____ YES	____NO
8. DOES PROJECT CONFLICT WITH ROAD PROJECT?	_____ YES	____NO

Remarks:

NOTE: THIS FORM MUST BE TURNED IN AT THE CASHIERS OFFICE WHEN PAYING PERMIT FEE. CERTIFICATE OF OCCUPANCY WILL NOT BE GRANTED UNTIL TRANSPORTATION DIVISION GRANTS FINAL APPROVAL ON DRIVEWAY(S).

ALL OTHER FORMAS OBSOLETE
___ NEW ADDRESS
REVISED 1/91

SIGNED: BL

TO: Chris McGEE / Gene Poore

FROM: Gregory Modzelewski acting Sophie Modzelewsk

You have my O.K. to perform a percolation test in the lots located on 8726 Vagabond, (Tax ID 139-274-20) 8736 Vagabon (139-274-21) and 10604 Russett (139-274-22)

Gregory Modzelewski

file # 5328

336-6891

FEE: 100.00 Check
DATE: 1/26/99 JC

APPLICATION FOR IMPROVEMENT PERMIT
FOR RESIDENTIAL SITE
INDIVIDUAL WATER AND WASTEWATER
SYSTEMS PROGRAM

[ ] CRT

TYPE APPLICATION: ✓ NEW SYSTEM __ EXPANSION/ ALTERATION OF EXISTING SYSTEM __ REPAIR OF EXISTING SYSTEM

NORTH CAROLINA
DEPARTMENT OF ENVIRONMENT,
HEALTH, AND NATURAL RESOURCES
DIVISION OF ENVIRONMENTAL HEALTH
ON-SITE WASTEWATER SECTION

FILE #: 5328

PROPERTY INFORMATION (FROM ENGINEERING FORM) FOR JOB LOCATION:

TAX/PARCEL NUMBER: 139-274-21

STREET ADDRESS: 8736 Vagabond Rd.

SUBDIVISION OR MOBILE HOME PARK NAME: Hollandale Acres

LOT NUMBER: 30

TYPE OF BUILDING (CHECK ONE):

__ SINGLE MOBILE HOME(S)
__ DOUBLE WIDE (D)
✓ HOUSE (H)
__ MODULAR HOME (M)
__ MULTIPLE FAMILY (U)
__ OTHER (O)

TOWNSHIP (CHECK ONE):

__ 0 MECKLENBURG
__ 1 CHARLOTTE
__ 2 DAVIDSON
__ 3 CORNELIUS
__ 4 PINEVILLE
__ 5 MATTHEWS
__ 6 HUNTERSVILLE
✓ 7 MINT HILL

HEATED SQUARE FOOTAGE: 2000

NUMBER OF BEDROOMS: 3 NUMBER OF OCCUPANTS:

CLOSING DATE _____

FOUNDATION FOR RESIDENCE:

__ WITHOUT BASEMENT
__ ON-SLAB
✓ CRAWL SPACE
__ WITH BASEMENT /PLUMBING
__ WITH BASEMENT /NO PLUMBING

IF EXPANSION/ALTERATION OF EXISTING SYSTEM, DESCRIBE THE PROPOSED BUILDING ADDITION:

WILL THERE BE A HOME BUSINESS IN THE RESIDENCE: __ YES ✓ NO TYPE: _____

WATER SUPPLY (CHECK ONE):

__ COMMUNITY (C)
✓ SHARED WELL (S)
__ MUNICIPAL (M)
__ OTHER 'SPRINGS' (O)
__ PRIVATE WELL (P)

IF ANY OF THE FOLLOWING ARE LOCATED ON THE PROPERTY, PLEASE SHOW LOCATION ON PLAT:

BURIED CABLES, LANDFILLS, STUMPHOLES __ YES ✓ NO
EXISTING WASTEWATER SYSTEMS __ YES ✓ NO
EASTMENTS OR RIGHT-OF-WAYS __ YES ✓ NO
WELL, SPRINGS OR WATERLINES __ YES ✓ NO
DESIGNATED WETLANDS __ YES ✓ NO

PROPERTY OWNER:	LEGAL AGENT FOR PROPERTY OWNER, IF APPLICABLE:
NAME: McGee Chris C (LAST) (FIRST) (MI)	NAME: MODZELEWSKI STANLEY (LAST) (FIRST) (MI)
ADDRESS: 4401 Concord Hwy	DAYTIME PHONE: ( ) --
CITY: Monroe STATE: NC ZIP: 28110	11911 Summers Rd
DAYTIME PHONE: ( ) 704- 534-7076 / 9361-8742	Chesterland OH 44026

WHAT DATE WAS THE PROPERTY ORIGINALLY DEEDED AND RECORDED? _____


An Improvement Permit is subject to suspension or revocation if site plans or the intended use change or if information submitted in this application is falsified or changed. The undersigned, owner, or legal agent for the owner, of the property described above as the "Job Location" has read the foregoing application, acknowledges that the contents of same are true, and authorizes agents of the Mecklenburg County Health Department to enter onto the property for the purpose of processing this request.

SIGNED: Chris L McGee DATE: 1-26-99

MECKLENBURG COUNTY HEALTH DEPARTMENT
ENVIRONMENTAL HEALTH DIVISION
c/o HAL MARSHALL CTR., SUITE 211, 700 N. TRYON ST., CHARLOTTE, N.C. 28202., (704) 336-5102

Surveyed By: Ben M. Flowe & Son;
11316 Brief Road
Charlotte, N.C.
28227
(704) 545-3060

File #
5328
139-274-21

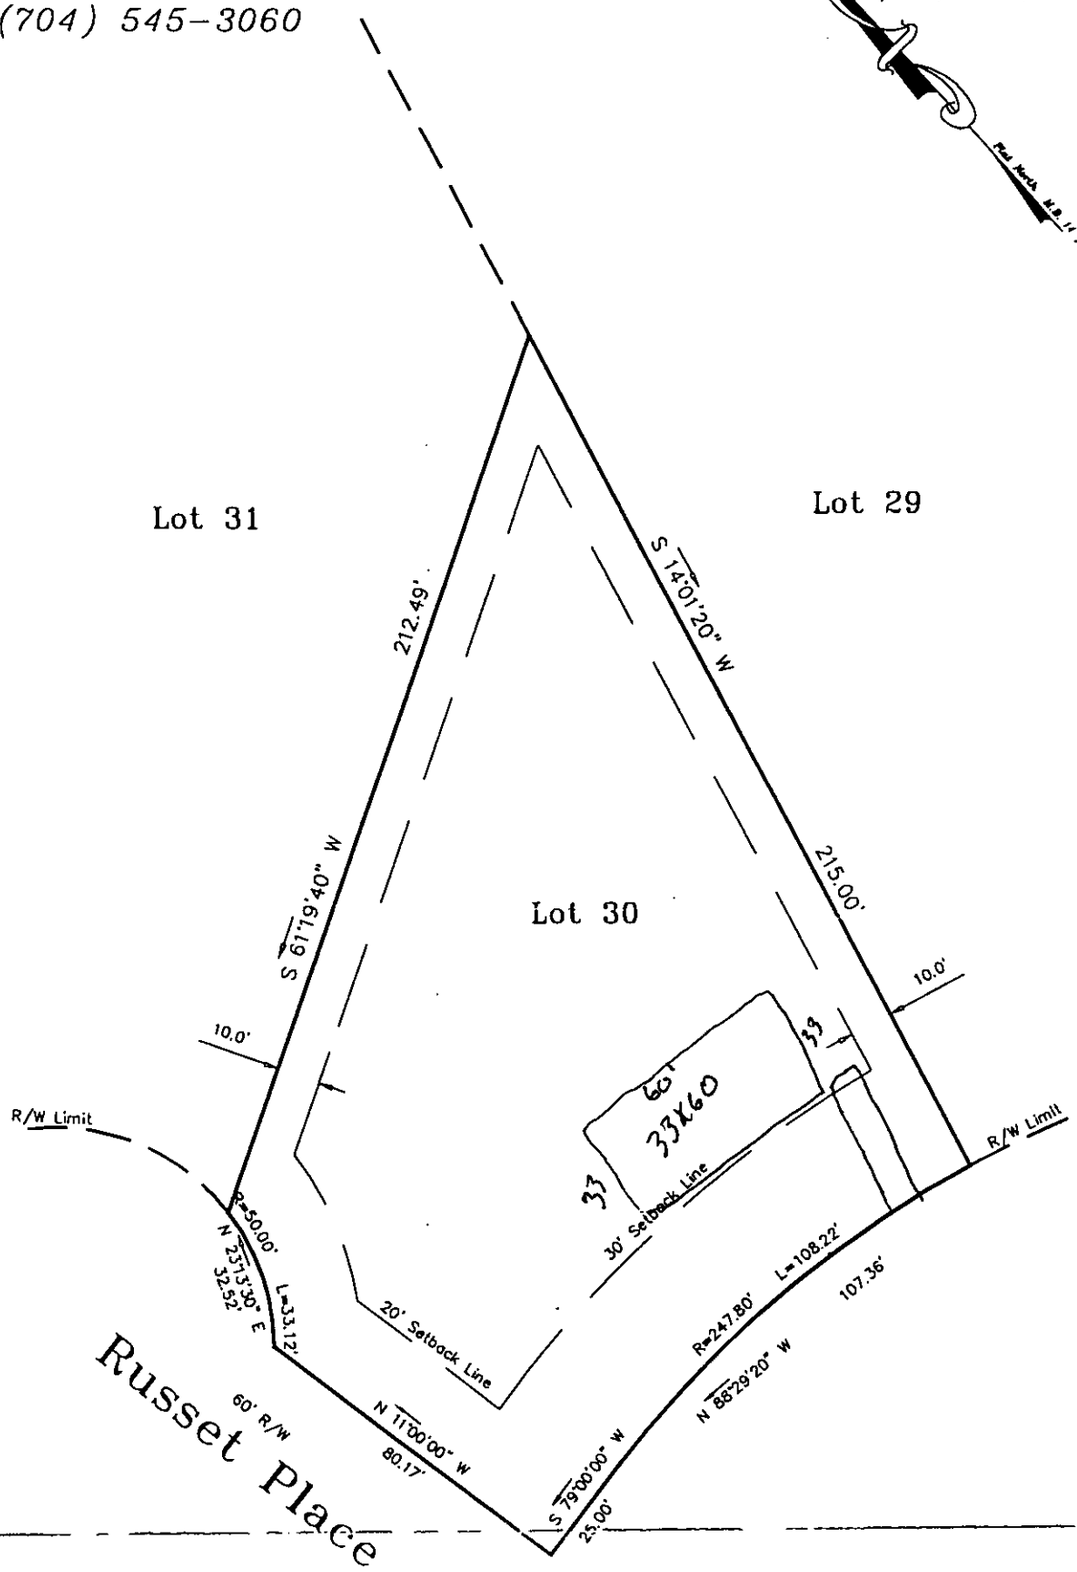

SUBJECT PROPERTY IS NOT LOCATED IN A SPECIAL FLOOD HAZARD AREA AS DETERMINED BY FLOOD INSURANCE RATE MAP.

NOTE:
THIS PLAT IS OF A SURVEY OF AN EXISTING PARCEL or PARCELS OF LAND.

Tax Parcel: 139-274-21

E.C. = 1' : 10,000' +

Deed Ref:
Map Book: 14 / 499

Location Map
(Not To Scale)

Chris J McGee 1-26-99

Preliminary Plot
Plan For

Chris McGee

Lot 30, Hillandale Acres
Clear Creek Township
Mecklenburg County, N.C.

Drawing No. 99108

Scale: 1" = 40'

January 11, 1999