

1930 LIGHT BRIGADE DR

21513254

7/29/08

marliwr

Groundwater and Wastewater Services File Imaging Project
May 2007
Barcode Font = IDAutomationHC39M

L.D. Tucker 6/10/09

Groundwater & Wastewater Services
Septic Project File & Data Review Worksheet

GWS File #: 16442 WASPS App #: 4225

Primary ES assigned to project: LT

Secondary ES assigned to project: _____

Project Type: New System ☐ Alteration ☐ Repair ☐ Modified Plot Plan ☐ UTS ☑

I. File Review:

Rule or Law				
	Permit Application			
.1937(d)	Is the Application complete	Yes ☑	No ☐	N/A ☐
.1937(d)	Is there a Site plan/Plat with application	Yes ☑	No ☐	N/A ☐
.1937(d)	Is the Facility shown?	Yes ☑	No ☐	N/A ☐
.1937(d)	Are appurtenances shown	Yes ☑	No ☐	N/A ☐
	Site Evaluation Information			
.1939 (a)(1)	Topography and Landscape Position Recorded?	Yes ☐	No ☐	N/A ☐
.1940 (a-g)	Slope % Recorded?	Yes ☐	No ☐	N/A ☐
.1939 (a)(2)	Texture Class Recorded?	Yes ☐	No ☐	N/A ☐
.1939 (a)(2)	Structure type Recorded?	Yes ☐	No ☐	N/A ☐
.1939 (a)(2)	Consistence Recorded?	Yes ☐	No ☐	N/A ☐
.1939 (a)(2)	Mineralogy Recorded?	Yes ☐	No ☐	N/A ☐
.1939 (a)(3)	Soil Wetness Condition Recorded?	Yes ☐	No ☐	N/A ☐
.1939 (a)(4)	Soil Depth to Rock or Parent Material Recorded When Encountered	Yes ☐	No ☐	N/A ☐
.1939 (a)(5)	Depth to Restrictive Horizons Recorded When Encountered?	Yes ☐	No ☐	N/A ☐
.1939 (a)(6)	Sufficient Available Space Recorded?	Yes ☐	No ☐	N/A ☐
.1937(m)	Are the Profile Locations Shown?			
.1939(a)	Are the S/PS Profiles in system & in repair area?	Yes ☐	No ☐	N/A ☐
& .1945(b)	Number of auger borings made: _____ Were sufficient auger borings made?	Yes ☐	No ☐	N/A ☐
.1939(d), .1955, .1956, .1957	LTAR	Yes ☐	No ☐	N/A ☐
	Improvement Permit/Construction Authorization			
.1937(g) 130A-336(a)	Proposed System Type stated-Initial	Yes ☐	No ☐	N/A ☐
.1945(b) 130A-336 (a)(3)	Proposed System Type stated-Repair System location identifiable by setbacks - Initial	Yes ☐	No ☐	N/A ☐
.1937(g) .1945(b)	System components shown – Initial	Yes ☐	No ☐	N/A ☐
.1945(b)	Repair area shown	Yes ☐	No ☐	N/A ☐
.1937 (f)(g)	Does System design match facility, flow & WWcharacteristics?	Yes ☐	No ☐	N/A ☐
.1937 (f)(g)	Is System design consistent with soil/site conditions?	Yes ☐	No ☐	N/A ☐
.1937 (f)(g)	Is the System located in the approved area?	Yes ☐	No ☐	N/A ☐
130A-336(a)	Is the Design flow (gpd) indicated?	Yes ☐	No ☐	N/A ☐

130A-336(a)	Number of Bedrooms, employees, seats, etc. indicated?	Yes ☐	No ☐	N/A ☐
.1937(g)	Trench depth indicated?	Yes ☐	No ☐	N/A ☐
.1937(g)	Trench width indicated?	Yes ☐	No ☐	N/A ☐
.1937(g)	Trench length indicated?	Yes ☐	No ☐	N/A ☐
130A-336(a)(1)	Proposed/existing well shown?	Yes ☐	No ☐	N/A ☐
130A-336(a)(1)	Property line lengths shown?	Yes ☐	No ☐	N/A ☐
130A-336(a)	Facility/appurtenance setbacks shown from fixed points?	Yes ☐	No ☐	N/A ☐
	Operation Permit			
.1937(i)	System type as described in table V(a) of rule .1961	Yes ☐	No ☐	N/A ☐
.1937(i)	Conditions for system performance, operation, maintenance, monitoring and reporting.	Yes ☐	No ☐	N/A ☐

II. WASPS Review:

Construction authorization issued	Yes ☐	No ☐	N/A ☐
Installation approval issued	Yes ☐	No ☐	N/A ☐
Operation permit issued	Yes ☐	No ☐	N/A ☐
Other related documentation	Yes ☐	No ☐	N/A ☐

Items requiring correction/modification: _____

Comments:

_____

_____

_____


_____

_____

IA issued date: _____

OP issued date: _____

Review performed by: ICR Date performed: 6-10-09

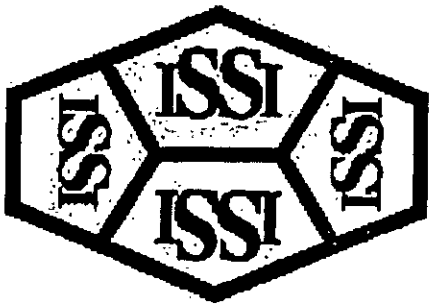

Imaging Solutions and Services, Inc

The following is a

Poor Original

The following document has been identified as a poor quality original (insufficient contrast, inadequate definition, obscured information, etc.) Prior to final document capture, every manual, hardware and software effort has been applied (extra document preparation, modification of document capture device set-up parameters and/or copying of the original) to obtain the highest possible image quality from this original.

ISSI Operations Center Staff

FEE: 100.00 BM
DATE: 6/3/09
CRT: 1

APPLICATION FOR APPROVAL TO USE AN EXISTING ON-SITE WASTEWATER TREATMENT & DISPOSAL SYSTEM
MECKLENBURG COUNTY - GROUNDWATER & WASTEWATER SERVICES
700 N. Tryon St., Suite 211 Charlotte, NC 28202
Phone: (704) 336-5103 Fax: (704) 336-6894

GWS – UES.APP 06/07

FILE #: 16447

TYPE APPLCATION: JAM 4225

- ☐ ADDITION - INCREASE ROOMS/OCCUPANCY/MOBILE HOME SIZE (A / M)
- ☐ ADDITION - RENOVATION OR GARAGE WITH NO MAJOR CHANGES (X)
- ☐ EXCHANGE MOBILE HOME - SAME # BEDROOMS (Y)
- ☐ COMMERCIAL OR INDUSTRIAL (N)

PERSON FILING APPLICATION:
NAME: SUE SCANLAND
ADDRESS: 1930 LIGHT BRIGADE DRIVE
CITY: MATTHEWS
STATE: NC ZIP: 28105
PHONE: 704-708-4527
ALTERNATE PHONE:

PROPERTY OWNER:
NAME: MICHAEL MATTS
ADDRESS: 1930 LIGHT BRIGADE DRIVE
CITY: MATTHEWS
STATE: NC ZIP: 28105
PHONE: 704-708-4527
ALTERNATE PHONE:

JOB LOCATION INFORMATION
TAX/PARCEL #: 215-132-54
STREET ADDRESS: 1930 LIGHT BRIGADE DRIVE
CITY: MATTHEWS
STATE: NC ZIP: 28105
SUBDIVISION OR MOBILE HOME PARK NAME: WINDROW II
LOT #: 13 - BLOCK Q 1983

TOWNSHIP:
- ☐ 0-MECKLENBURG
- ☐ 1-CHARLOTTE
- ☐ 2-DAVIDSON
- ☐ 3-CORNELIUS
- ☐ 4-PINEVILLE
- ☒ 5-MATTHEWS
- ☐ 6-HUNTERSVILLE
- ☐ 7-MINT HILL

WATER SUPPLY:
☐ MUNICIPAL (M) ☐ COMMUNITY (C) ☒ PRIVATE WELL (P) ☐ SHARED WELL (S) ☐ OTHER 'SPRINGS' (O)

RESIDENTIAL PROPERTY TYPE:
☒ HOUSE (H) ☐ MODULAR HOME (M) ☐ MULTIPLE FAMILY (U)
☐ SINGLE MOBILE HOME (S) ☐ DOUBLE WIDE (D)
☐ OTHER (O)

OCCUPANCY (both fields are required):
NUMBER OF BEDROOMS: 3
NUMBER OF OCCUPANTS: 2

COMMERCIAL / INDUSTRIAL PROPERTY TYPE:
TYPE OF BUSINESS:
EMPLOYEES PER SHIFT:
OF SHIFTS:
INDUSTRIAL WASTES? ☐ YES ☐ NO
UNDERGROUND STORAGE TANKS? ☐ YES ☐ NO

ADDITION TYPE ATTACHED TO EXISTING STRUCTURE:
☐ BEDROOM ☐ BATHROOM ☐ KITCHEN ☐ DINING ROOM ☐ LIVING ROOM ☐ DEN
☐ GARAGE ☐ SUNROOM ☐ PORCH ☐ DECK ☐ OTHER

ADDITION TYPE DETACHED FROM EXISTING STRUCTURE:
☐ DETACHED GARAGE ☐ DETACHED GARAGE WITH PLUMBING ☐ POOL HOUSE ☐ SHOP ☐ BARN
☒ STORAGE SHED ☐ DETACHED PORCH / DECK ☐ OTHER

"The undersigned, owner, or legal agent for the owner, of the property described above as the "Job Location" has read the foregoing application, acknowledges that the contents of same are true, and authorizes the Mecklenburg County Health Department to enter onto the property for the purpose of processing this request.

Sue E Scanland
Owner's/Agent's Signature

06-03-09
Date

"The undersigned, an authorized agent of the Mecklenburg County Health Department, certifies that the Department has approved the Request for the Job Location contained in this document. This approval is granted in accordance with the provisions of Laws and Rules for Sanitary Sewage Collection, Treatment and Disposal in effect at the time of issuance of the permit and is subject to the following provisions:

- No work shall be conducted on the septic tank system until an installation, construction, alteration and/or repair approval is granted y this Department.
- This permit is not transferable.

☐ ADDITION / RENOVATION APPROVAL - VALID 1 YEAR FROM ISSUANCE
☐ MOBILE HOME EXCHANGE APPROVAL - VALID 6 MONTHS FROM ISSUANCE

Septic tank & System meets required setbacks off out building
Jeremy Mutual 06-05-2009
EHS Signature Date


06/03/2009 09:04 MECK COUNTY LUE-SSWM 7045075674 1 1

Mecklenburg County
Land Use & Environmental Service Agency
Groundwater & Wastewater Services
700 N. Tryon St., Suite 211
Charlotte, NC 28202
Phone: (704) 336-5103
Fax: (704) 336-6894

File #_____
Date_____

PROPOSED PLOT PLAN

A map showing existing and proposed property lines and easements with dimensions, the location of the single family residence, non-single family residence, or other facility, and appurtenances, the site for the proposed well, and the location of existing or proposed sewer lines and/or sewage disposal systems, surface water bodies, aboveground or underground storage tanks. Name all roads adjoining the property. If this a repair indicate the type of repair.

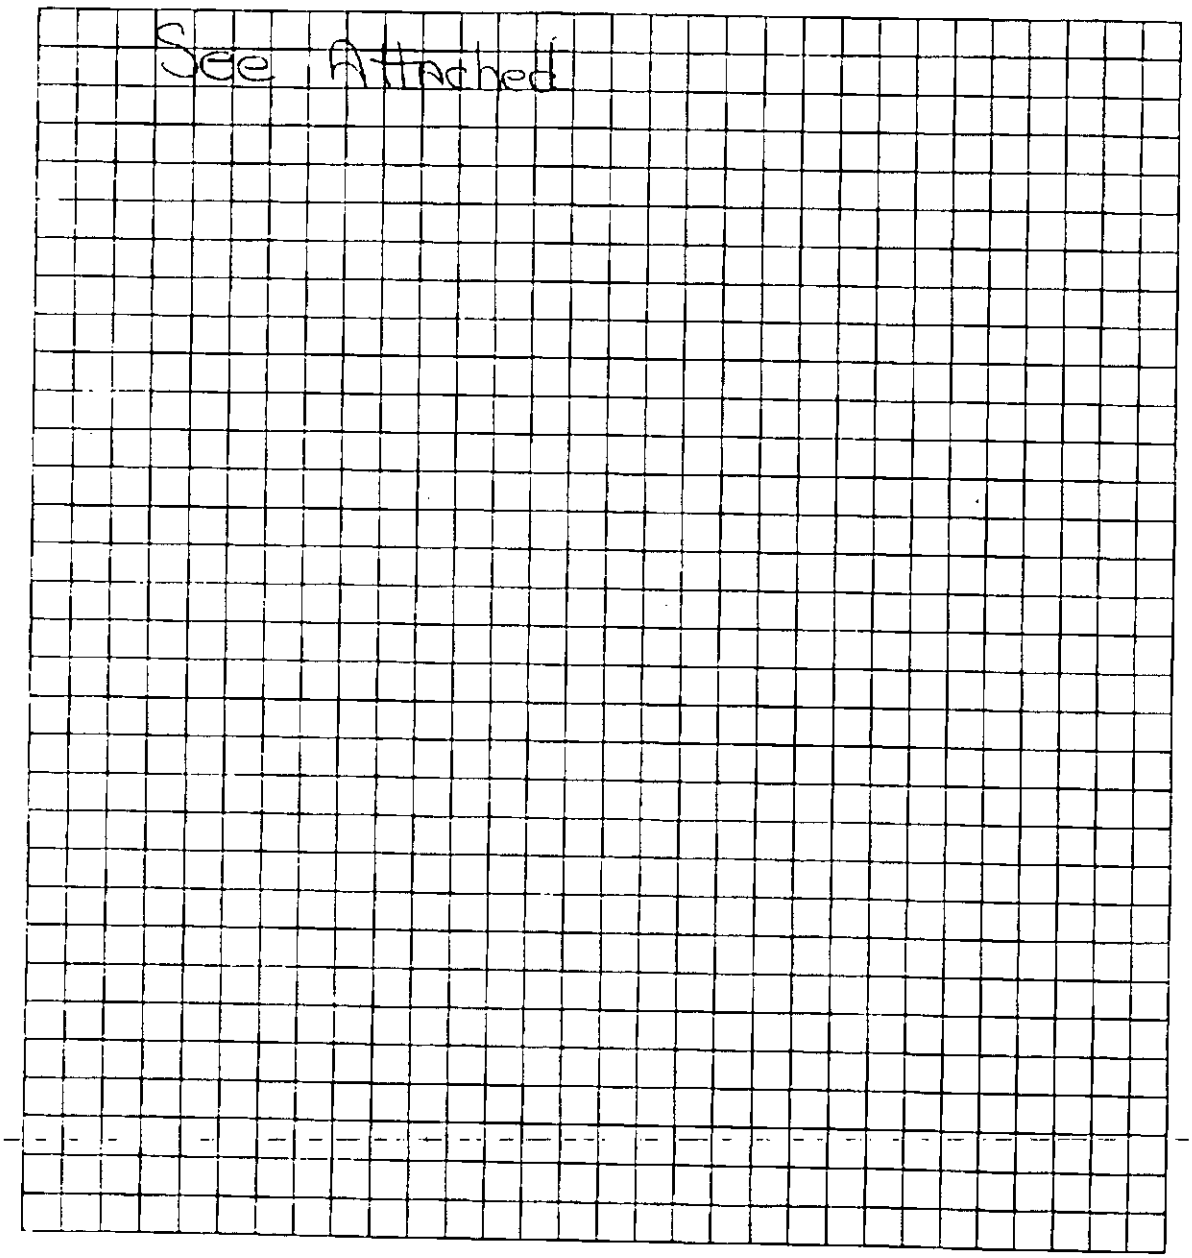


Owner/Agent Signature Sue E Scarborough

Date 06-03-09

LBC 12/15/04

06/03/2009 09:04 Mech County LUE-South 7049743971 2 4

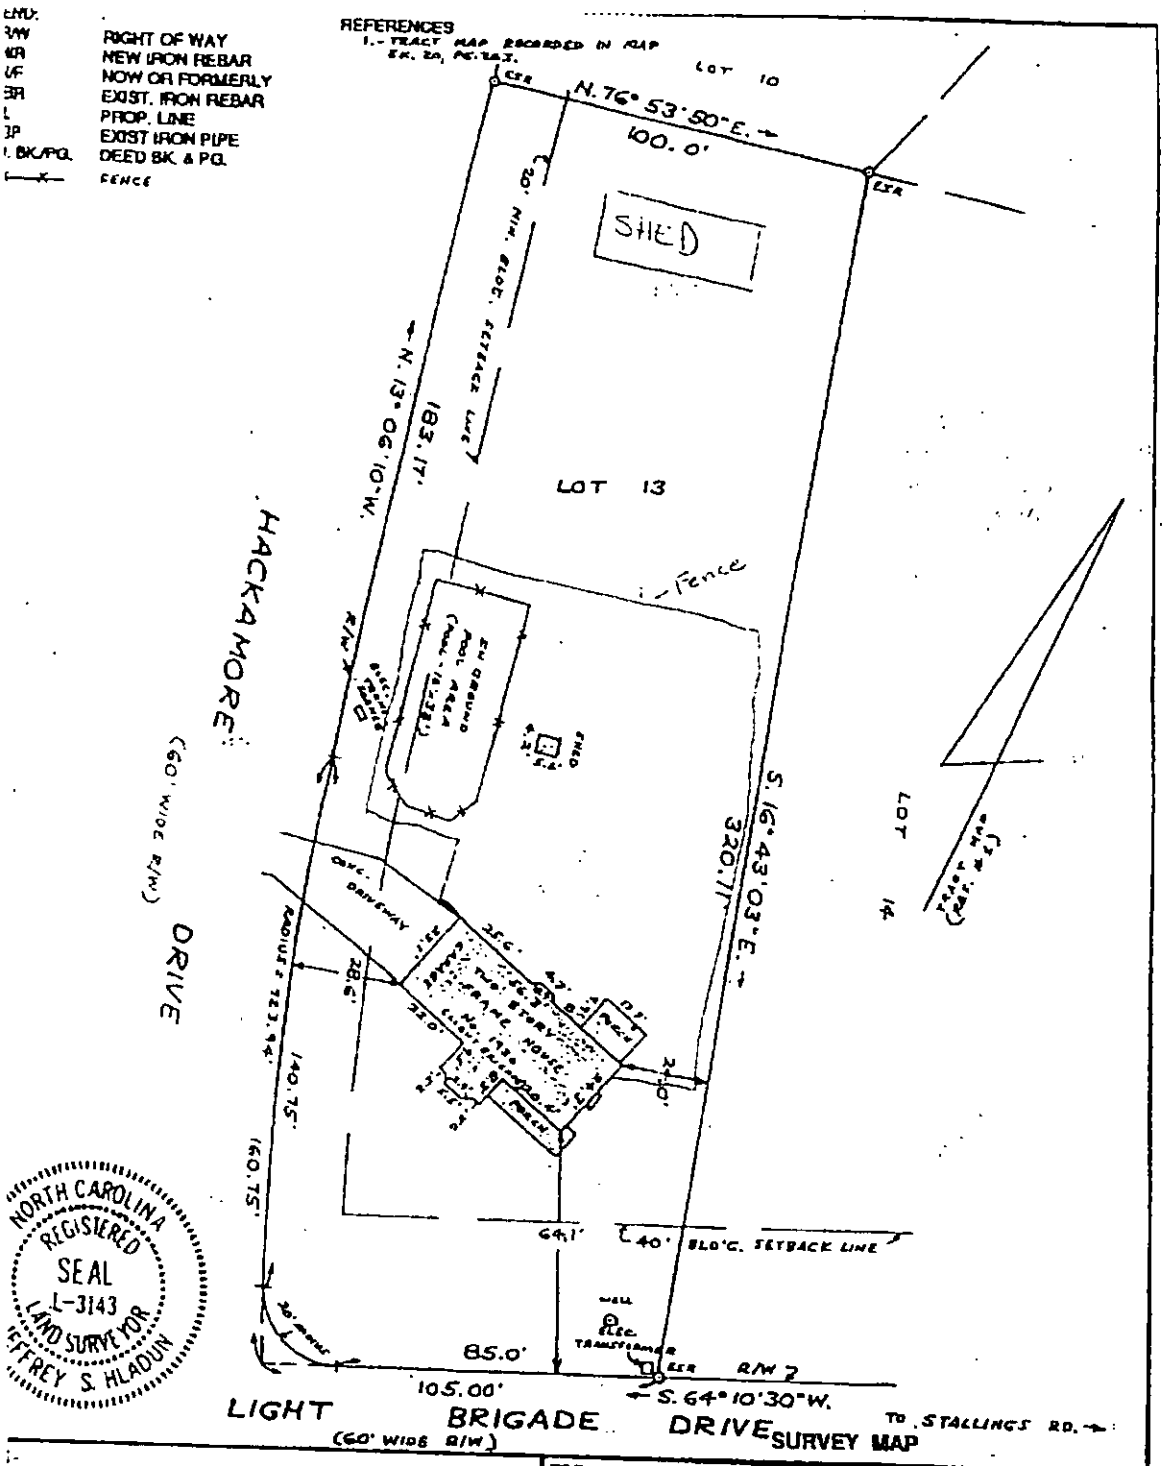

SURVEY MAP

NORTH CAROLINA REGISTERED SEAL L-3143 LAND SURVEYOR JEFFREY S. HLADUN

AREAS SHOWN HAVE BEEN CALCULATED FROM COORDINATES.
METHOD OF COMPUTATION.
LOT IS NOT SITUATED IN ANY FLOOD HAZARD ZONE.

I HEREBY CERTIFY THAT THIS PLAT WAS DRAWN FROM AN ACTUAL SURVEY MADE UNDER MY SUPERVISION ON THE 19th DAY OF NOVEMBER, 1993; THAT THE RATIO OF PRECISION OF THE UNADJUSTED SURVEY IS 1: 20,500 AND THAT THIS SURVEY CREATES AN ENCLOSED AREA AND THAT IT COMPLIES WITH THE STANDARDS OF PRACTICE FOR LAND SURVEYING IN NORTH CAROLINA.

J. S. Hladun — 11-22-93

HLADUN — N.C.R.L.S #3143 — DATE

THIS PLAT DOES NOT MEET N.C.G.S 47-30 STANDARDS AND IS NOT TO BE USED FOR RECORDING PURPOSES.

40 0 40 80
scale feet

FOR [redacted] → MATYS, MICHAEL J.

LOCATION
LOT No. 13 - BLOCK Q
WINDROW II
CITY OF MATTHEWS
MECK. Co., NORTH CAROLINA

OWNER
(SAME)

JEFF HLADUN
REG. LAND SURVEYOR
5848 LEBANON RD.
MINT HILL, N.C. 28227
PHONE: 545-8583

SCALE 1 INCH = 40 FT.

FILE # 89009.01

TAX PARCEL No. 215-172-54

06/03/2009 09:04

MECKLENBURG COUNTY
LAND USE AND ENVIRONMENTAL SERVICES
Payment Receipt


Receipt Information

Date:	06/03/09	**Amount:**	100.00
Receipt #:	63066	**Tendered:**	100.00
Check / Auth #:	CHECK 1717	**Returned:**	0.00
Received By:	MURRABJ		

Account Information

Account #: 200000
Contractor: SUE E. SCANLAND
Attn:
Address: 1930 LIGHT BRIGADE DR
Address:
City/State/Zip: MATTHEWS, NC 28105

Item	Description	Permit#	Quantity	Unit Price	Total Price
0705	MH Exc/Add/Repl w/o System Mod 21513254		1	100.00	100.00

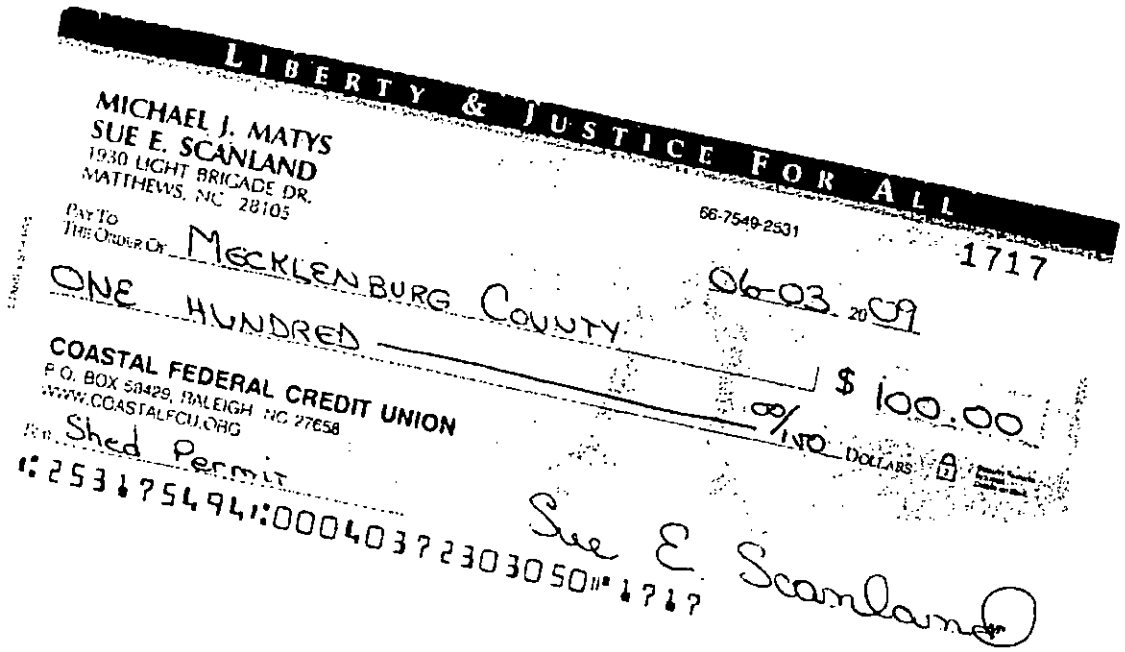

Outstanding Balances

Month-To-Date	Prior Month	30 Days	60 Days	90 Days	Balance
	160.00				