

12303 STATESVILLE RD

01720103

5/10/2007

duponbj

Groundwater and Wastewater Services File Imaging Project
May 2007
Barcode Font = IDAutomationHC39M

PROPOSED PLOT PLAN


MECKLENBURG COUNTY · ENVIRONMENTAL HEALTH ·

1200 BLYTHE BOULEVARD
CHARLOTTE, NC 28203
PHONE (704) 376-4603

FILE: 3920A

TC: 017-201-03

Draw in and name all roads adjoining the property. Draw in and accurately dimension the lot concerned. Accurately indicate property boundaries, proposed and/or existing structures and driveways, underground utilities, and wells and springs within 100 feet of the proposed building or drainfield.

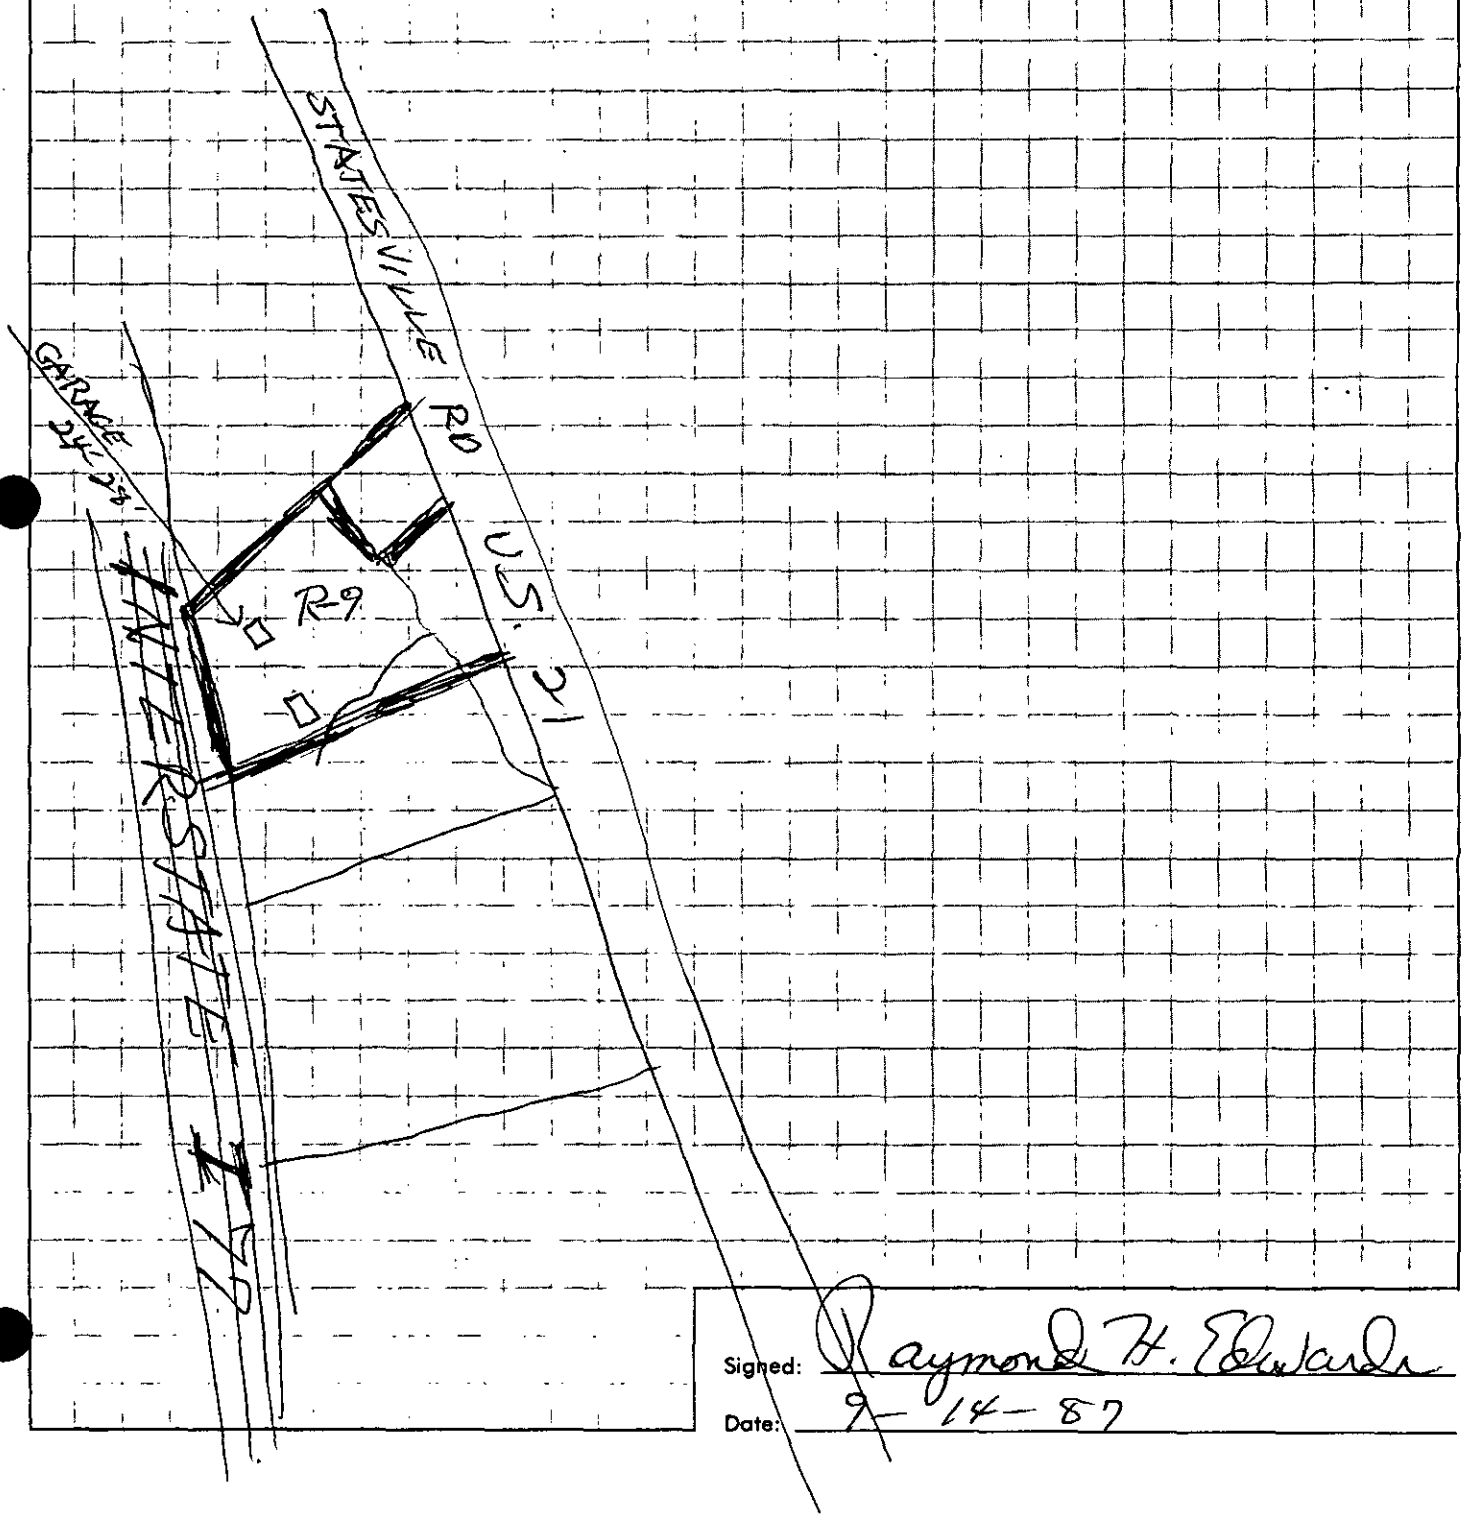

Signed: Raymond H. Edwards

Date: 9-14-87


PROPOSED PLOT PLAN

HEALTH DEPARTMENT
ENVIRONMENTAL HEALTH DIVISION
1200 BLYTHE BOULEVARD
CHARLOTTE, NC 28203
PHONE (704) 376-4603

FILE: _____

TC: _____

Draw in and name all roads adjoining the property. Draw in and accurately dimension the lot concerned. Accurately indicate property boundaries, proposed and/or existing structures and driveways, underground utilities, and wells and springs within 100 feet of the proposed building or drainfield.

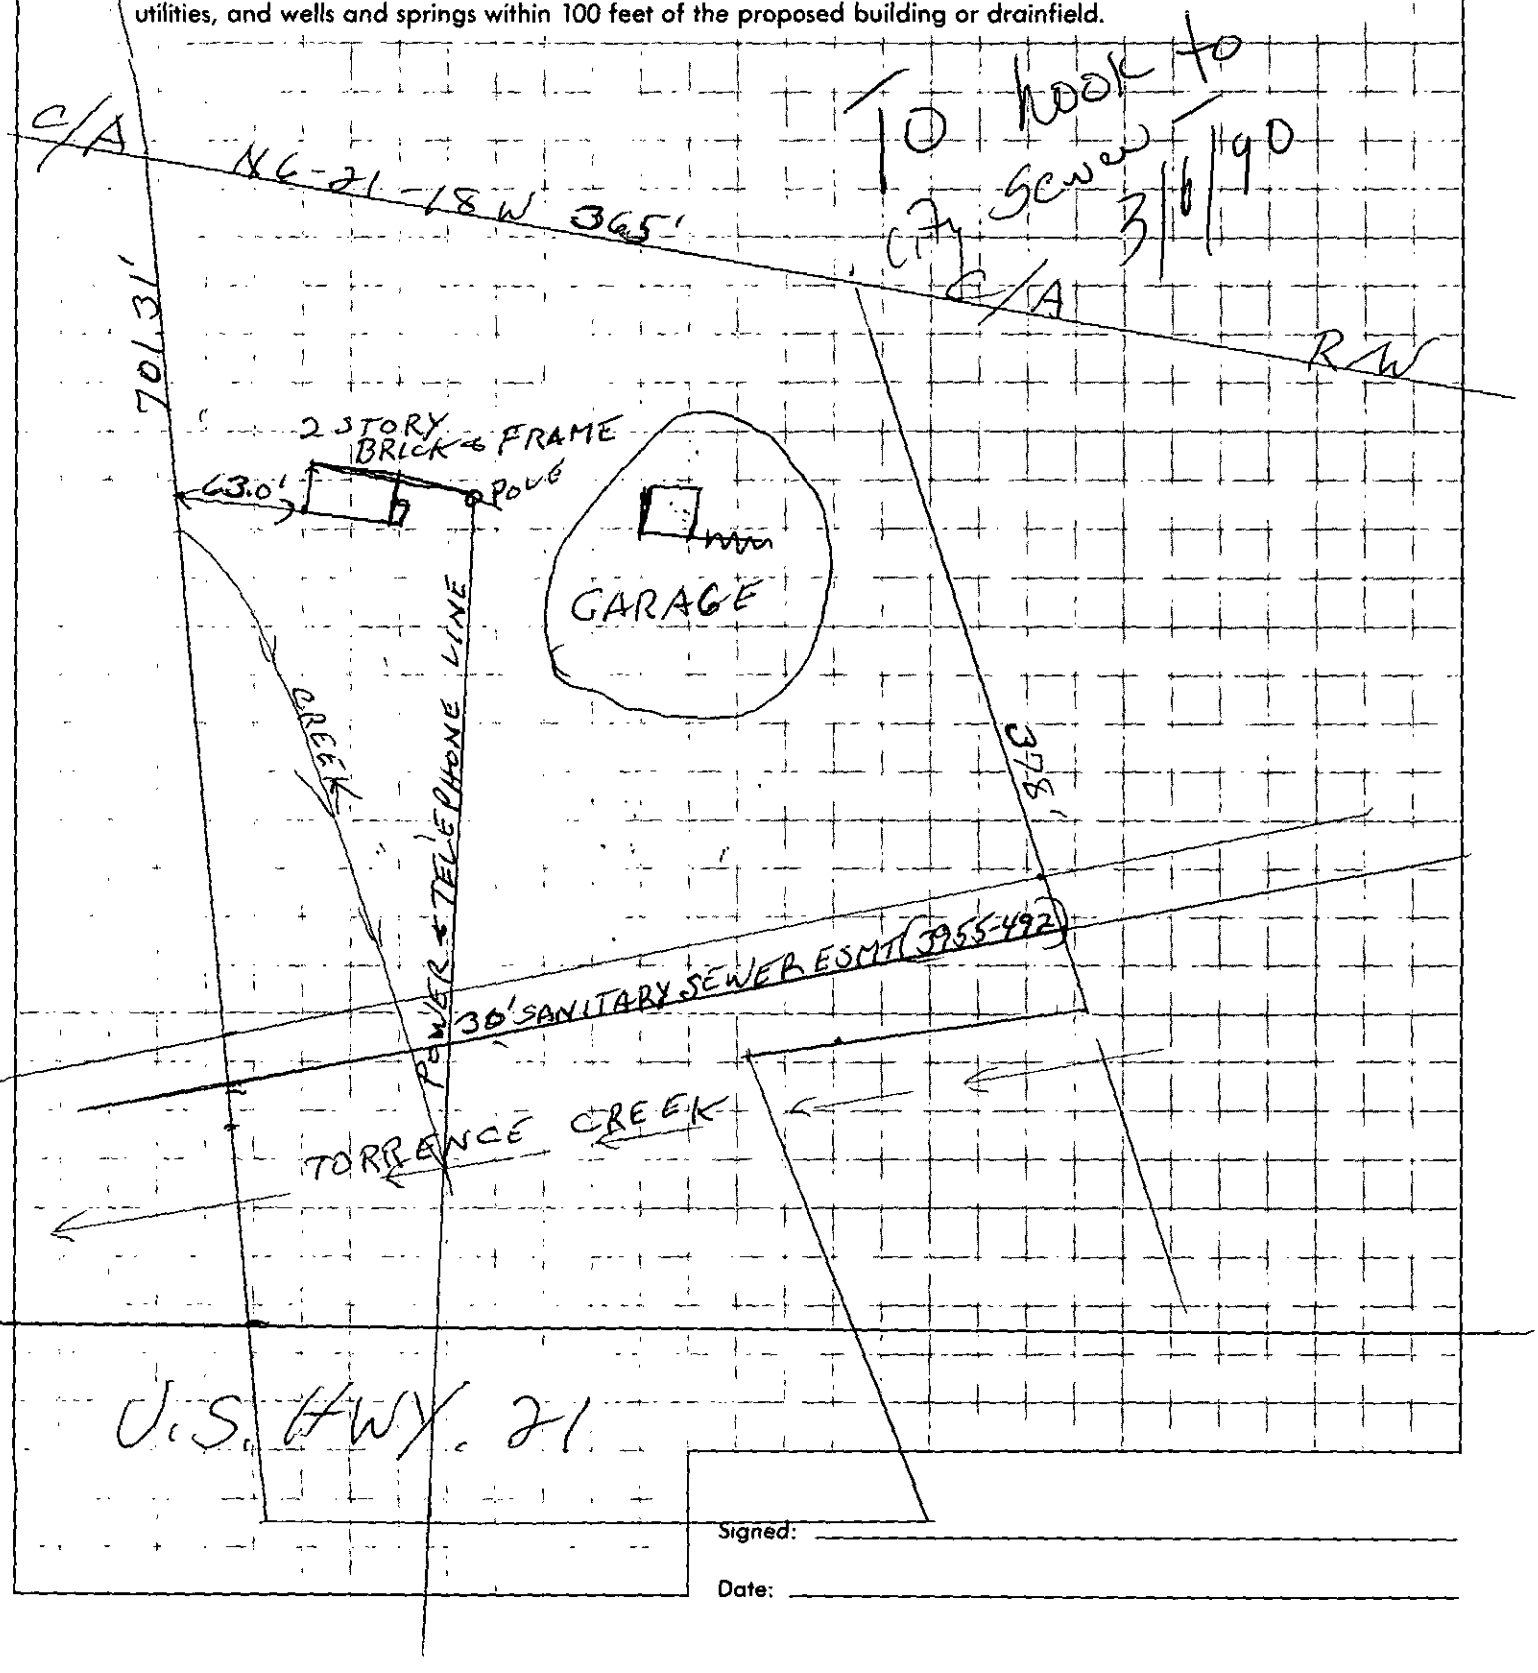

Signed: _____

Date: _____

APPLICATION FOR AN IMPROVEMENT PERMIT

MECKLENBURG COUNTY · ENVIRONMENTAL HEALTH ·

1200 BLYTHE BOULEVARD
CHARLOTTE, NC 28203
PHONE (704) 376-4603

Mecklenburg County services are available without regard to ethnic origin, sex, or disability.

(OFFICE USE ONLY)

FILE: 3920A

TC: 017-201-03

SERIAL: № 14495

SEP 1 ..

☐ L ☑ CRTH

JOB LOCATION

① ADDRESS: 12303 (STREET NO.) STATESVILLE RD. (STREET) HUNTERSVILLE, N.C. 28078 ② FILE: _____

③ JURISDICTION: _____ ④ TAX PARCEL NO.: 017-201-03

⑤ SUBDIVISION: _____ ⑥ LOT: _____ ⑦ BLOCK: _____

OWNER

⑧ NAME: RAYMOND (FIRST) HORACE (MIDDLE) EDWARDS (LAST)

⑨ MAILING ADDRESS: 12303 STATESVILLE RD.

⑩ CITY: HUNTERSVILLE ⑪ STATE: N.C. ⑫ ZIP: 28078

⑬ PHONE: (WORK) _____ ⑭ (HOME) 875-3053

REQUEST

This request is for a(n):

⑮ ☑ New permit

⑯ ☐ Repair or alteration permit

⑰ ☐ Authorization for mobile home exchange

⑱ ☑ Other (specify) ~~24'~~ 28', GARAGE

DESIGN CRITERIA

System will serve:

⑲ ☑ Residence ⑳ ☐ Mobile home

㉑ ☐ Business or place of public assembly

㉒ Number of bedrooms? 3

㉕ Type? _____

㉓ Maximum occupancy? 3

㉖ Maximum number of employees? _____

㉔ Basement? ☐ yes ☑ no

㉗ Maximum number of seats? _____

WATER SUPPLY

㉘ Water supply from (present or proposed):

A ☑ Individual well

B ☐ Municipal system

C ☐ Community well

D ☐ Community system

㉙ The undersigned, owner of the property described above as the "JOB LOCATION" has read the foregoing application, acknowledges that the contents of same are true, and authorizes agents of the MECKLENBURG COUNTY DEPARTMENT OF ENVIRONMENTAL HEALTH to enter onto the property for the purpose of processing this request.

Signed: Raymond H. Edwards

Date: 9-14-87

IMPROVEMENT PERMIT

The undersigned, an authorized agent of the MECKLENBURG COUNTY DEPARTMENT OF ENVIRONMENTAL HEALTH, certifies that the Department has approved the Request for the Job Location contained in this document. This approval is granted in accordance with the provisions of Laws And Rules For Sanitary Sewage Collection, Treatment And Disposal in effect at the time of issuance of the permit and is subject to the following provisions:

. . . No work shall be conducted on the septic tank system until an Installation, Construction, Alteration and/or Repair permit is issued by this Department.

. . . This permit is not transferable, and shall become null and void 36 months from the date of issuance.

Kelly Caudill, 9-15-87
Environmentalist Date

Jim Ennis, 9-16-87
Director or Authorized Section Head Date

This permit must be signed by the Director of Environmental Health or an authorized section head in order to be valid.