SUPERVISOR/ADMINISTRATIVE PROFESSIONAL CHECKLIST

☐ NEW SEPTIC ☐ REPAIR ☑ USE EXISTING ☐ MODIFIED PLOT PLAN ☐ ALTERATION

File Number: _____

Assigned Inspector: Bryan

☐ IP $250.00: _____ Initial/Date

☐ IP Commercial $450.00: _____ Initial/Date

☐ CA & OP $400.00: _____ Initial/Date

☐ Alteration Fees $300: _____ Initial/Date

☐ Modified Plot Plan Fees $100.00: _____ Initial/Date

☑ Use Existing Fees $100.00: CP 1/26/24 Initial/Date

☐ Use Existing Approved ☐ Use Existing Denied

☐ Send IP permit for signature: _____ ☐ Signature received: _____

☐ Floor plans reviewed

☐ Generate CA ☐ Approve as Noted in Winchester

☐ This site is served by septic and well. Verify each is complete before final hold is released

☐ This septic system requires a certified operation contract before final hold is released

☐ Certified operator contract is on file: _____

☐ Septic file complete: _____

☐ Release final hold in Winchester: _____

Comments:

8417 # 14381

25 JAN '24 a 11:54

MECKLENBURG COUNTY
HEALTH DEPARTMENT

APPLICATION FOR APPROVAL TO USE AN EXISTING ON-SITE WASTEWATER TREATMENT & DISPOSAL SYSTEM / WATER SUPPLY WELL

APPLICATION TYPE: ○ SEPTIC ONLY ○ WELL ONLY ○ SEPTIC & WELL
○ ADDITION OR RENOVATION WITH OCCUPANCY INCREASE
⊗ ADDITION OR RENOVATION WITH NO OCCUPANCY INCREASE
○ EXCHANGE MOBILE HOME (SAME # BEDROOMS)
○ COMMERCIAL OR INDUSTRIAL

PERSON FILING APPLICATION:
NAME: CARLYN E DINKLER
ADDRESS: 7310 TIMBER RIDGE DR
CITY: MINT HILL
STATE: NC ZIP: 28227
PHONE: 704 545 5261
ALTERNATE PHONE: 704-533-5714
E-MAIL: cdinkler@bellsouth.net

PROPERTY OWNER: ☒ SAME AS PERSON FILING APPLICATION
NAME: _____
ADDRESS: _____
CITY: _____
STATE: _____ ZIP: _____
PHONE: _____
ALTERNATE PHONE: _____
E-MAIL: _____

JOB LOCATION INFORMATION
TAX PARCEL #: 13536402
STREET ADDRESS: 7310 TIMBER RIDGE DR
CITY: MINT HILL
STATE: NC ZIP: 28227

SUBDIVISION OR MOBILE HOME PARK NAME:
FARM WOOD
LOT #: 7-N

WATER SUPPLY:
⊗ MUNICIPAL ○ PRIVATE WELL ○ PUBLIC WELL ○ SHARED WELL ○ OTHER _____

RESIDENTIAL PROPERTY TYPE: ○ N/A
⊗ HOUSE ○ MODULAR HOME ○ MULTIPLE FAMILY
○ SINGLE MOBILE HOME ○ DOUBLE WIDE
○ OTHER _____

OCCUPANCY (both fields are required):
NUMBER OF BEDROOMS: 4
NUMBER OF OCCUPANTS: 2

COMMERCIAL / INDUSTRIAL PROPERTY TYPE: ☒ N/A
TYPE OF BUSINESS: _____
EMPLOYEES PER SHIFT: _____
OF SHIFTS: _____
INDUSTRIAL WASTES? ○ YES ○ NO
UNDERGROUND STORAGE TANKS? ○ YES ○ NO

ADDITION/RENOVATION TYPE ATTACHED TO EXISTING STRUCTURE:
☐ BEDROOM ☐ BATHROOM ☐ KITCHEN ☐ DINING ROOM ☐ LIVING ROOM ☐ DEN
☐ GARAGE ☐ SUNROOM ☐ PORCH ☐ DECK ☐ OTHER _____

ADDITION/RENOVATION TYPE DETACHED FROM EXISTING STRUCTURE:
☐ DETACHED GARAGE ☐ DETACHED GARAGE WITH PLUMBING ☐ POOL HOUSE ☐ SHOP ☐ BARN
☒ STORAGE SHED ☐ DETACHED PORCH / DECK ☐ OTHER _____

*The undersigned, owner, or legal agent for the owner, of the property described above as the "Job Location" has read the foregoing application, acknowledges that the contents of same are true, and authorizes the Mecklenburg County Health Department to enter onto the property for the purpose of processing this request.

C E Dinkler
Owner's/Agent's Signature

01-25-2024
Date

A PROPOSED PLOT PLAN (see page 2) is required to be submitted with each application.

MECKLENBURG COUNTY – GROUNDWATER & WASTEWATER SERVICES
3205 Freedom Drive, Suite 8000, Charlotte, NC 28208
OFFICE: 980-314-1680, FAX: 704-336-6894


Revised on: 01/03/11

File #: _____

PROPOSED PLOT PLAN

A drawing showing the locations of the following items is required: existing and proposed property lines with dimensions, easements or right-of-ways, proposed building pad(s) or existing building footprint(s), all appurtenances (garage, driveway, deck, pool, etc.), location of existing or proposed well(s), location of existing or proposed sewer lines and sewage disposal systems, surface water bodies, and any aboveground or underground storage tanks. Provide names for all roads that adjoin the property.

Street Address: 7310 TIMBER RD DRIVE Tax Parcel #: 13536402

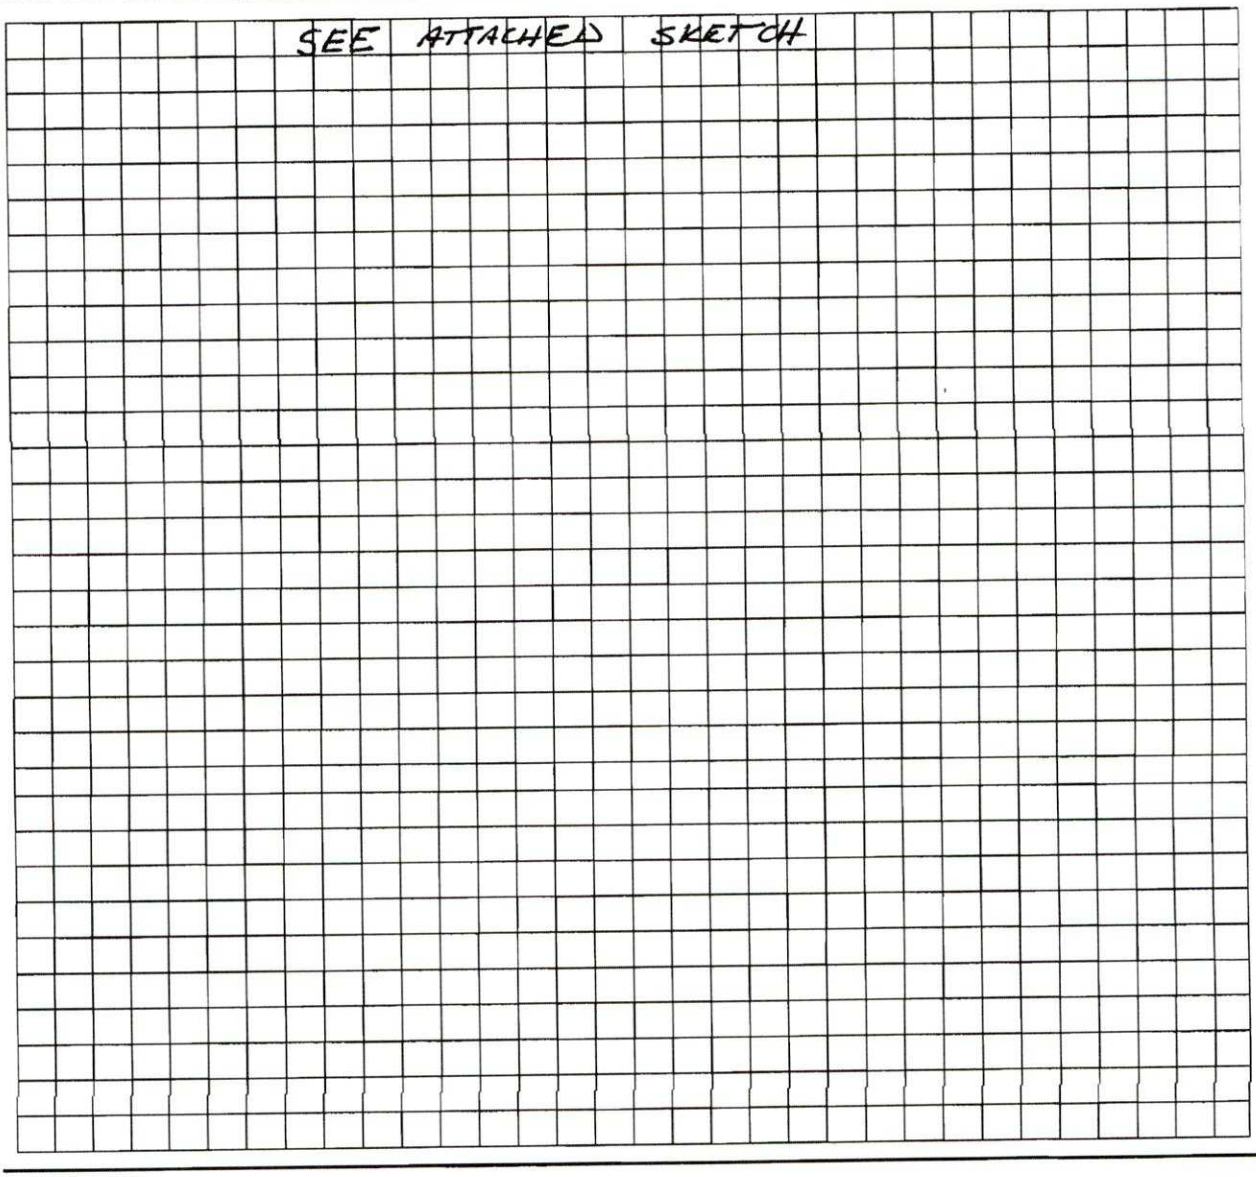

*The undersigned, an authorized agent of the Mecklenburg County Health Department, certifies that the Department has approved the Request for the "Job Location" contained in this document. This approval is granted in accordance with the provisions of Laws and Rules for Sanitary Sewage Collection, Treatment, and Disposal and Water Supply Wells in effect at the time of issuance of the permit and is subject to the following provisions:

- No work shall be conducted on the septic tank system until an installation, construction, alteration and/or repair approval is granted by this Department.
- This permit is not transferable.
- Addition/Renovation approval valid 1 year from issuance date
- Mobile home exchange approval valid 6 months from issuance date


Customer meets required set backs

Dayent
REHS Signature

1/30/24
Date

MECKLENBURG COUNTY – GROUNDWATER & WASTEWATER SERVICES
3205 Freedom Drive, Suite 8000, Charlotte, NC 28208
OFFICE: 980-314-1680, FAX: 704-336-6894

Revised on: 01/03/11

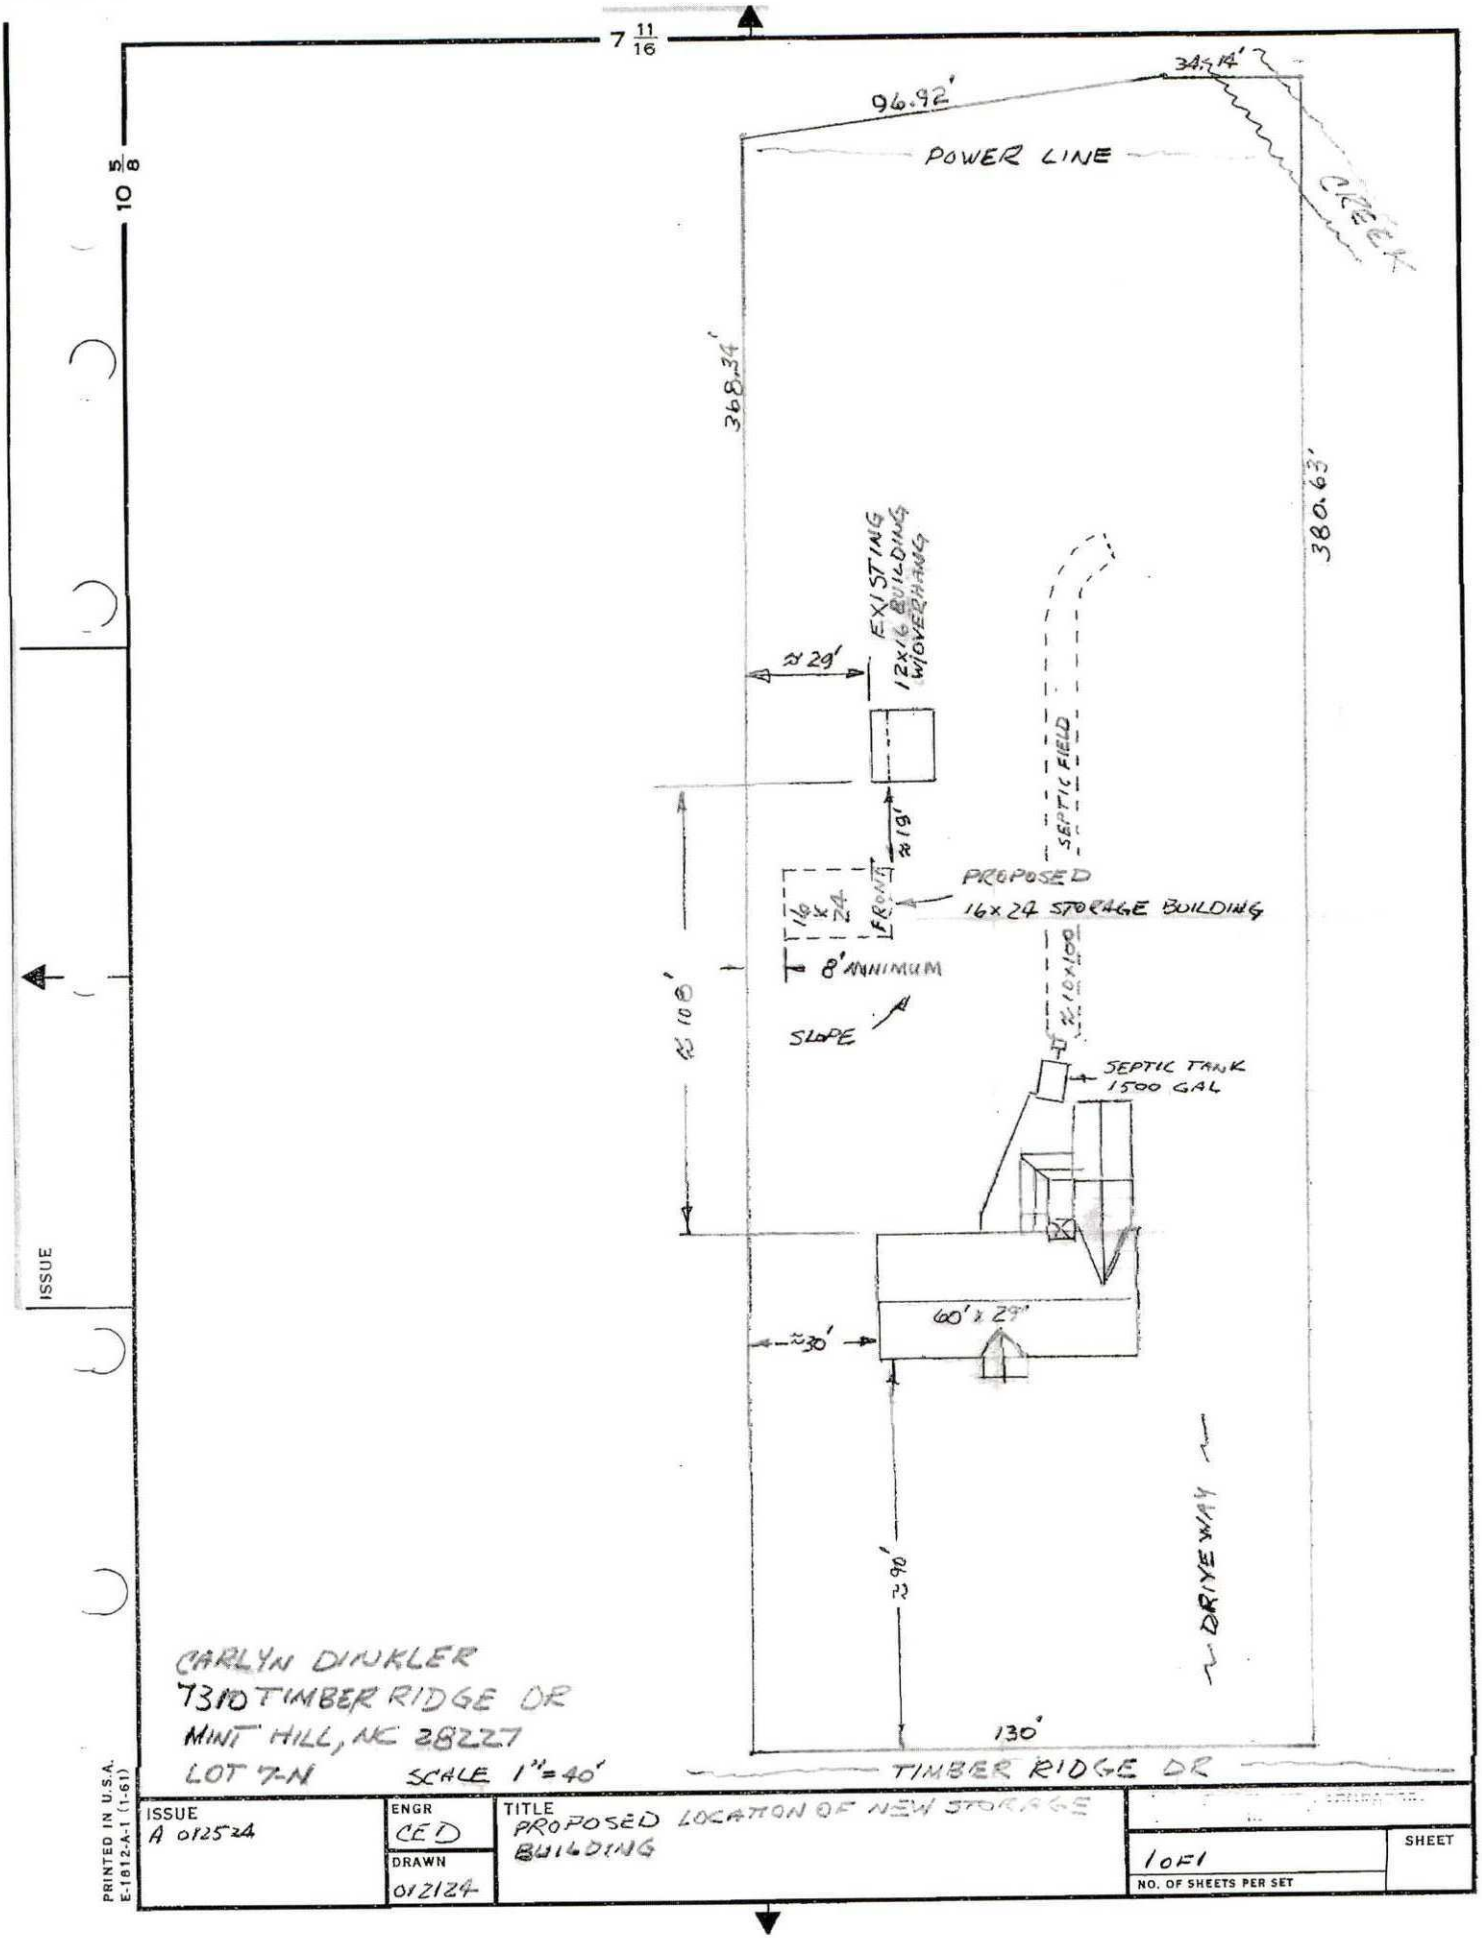
7 11/16
10 5/8
ISSUE
96.92'
POWER LINE
CREEK
368.34'
380.63'
EXISTING 12x16 BUILDING W/OVERHANG
≈ 29'
≈ 19'
SEPTIC FIELD
PROPOSED 16x24 STORAGE BUILDING
16 x 24
FRONT
8' MINIMUM
SLOPE
≈ 108'
≈ 10' x 100'
SEPTIC TANK 1500 GAL
60' x 29'
≈ 30'
≈ 90'
DRIVEWAY
130'
TIMBER RIDGE DR
CARLYN DINKLER
7310 TIMBER RIDGE DR
MINT HILL, NC 28227
LOT 7-N
SCALE 1"=40'
ISSUE
A 012524
ENGR
CED
DRAWN
012124
TITLE
PROPOSED LOCATION OF NEW STORAGE BUILDING
SHEET
1 OF 1
NO. OF SHEETS PER SET
PRINTED IN U.S.A.
E-1812-A-1 (1-61)

MECKLENBURG COUNTY
LAND USE AND ENVIRONMENTAL SERVICES
Payment Receipt

Receipt Information

Date: 01/25/24
Receipt #: 146200
Check / Auth #: VISA 02080C
Received By: PLACILJ

Amount: 100.00
Tendered: 100.00
Returned: 0.00

Account Information

Account #: 200000
Contractor: CARLYN E DINKLER
Attn:
Address:
Address:
City/State/Zip: ,

Item	Description	Quantity	Unit Price	Total Price
0705	Use Existing System 7310 TIMBER RIDGE DR	1	100.00	100.00

Permit#

----------Outstanding Balances----------

Month-To-Date	Prior Month	30 Days	60 Days	90 Days	Balance
1,200.00				555.00	