

13120 GRAYMIST DR

11123114

4/11/08

marliwr

Groundwater and Wastewater Services File Imaging Project
May 2007
Barcode Font = IDAutomationHC39M

FEE: 100.00 CC app 045584
DATE: 12/22/06
CK#: 1

1747

APPLICATION FOR APPROVAL TO USE AN EXISTING ON-SITE WASTEWATER TREATMENT & DISPOSAL SYSTEM
MECKLENBURG COUNTY - GROUNDWATER & WASTEWATER SERVICES
700 N. Tryon St., Suite 211 Charlotte, NC 28202
Phone: (704) 336-5103 Fax: (704) 336-6894

GWS – UES APP 01/05

FILE #: 268A

TYPE APPLICATION:
- ☐ ADDITION - INCREASE ROOMS/OCCUPANCY/MOBILE HOME SIZE (A / M)
- ☐ EXCHANGE MOBILE HOME - SAME # BEDROOMS (Y)
- ☒ ADDITION - RENOVATION OR GARAGE WITH NO MAJOR CHANGES (X)
- ☐ COMMERCIAL OR INDUSTRIAL (N)

Jeremy Michael for D.C.

PERSON FILING APPLICATION:
NAME: George B. & Elizabeth W. Scoville
ADDRESS: 13120 Graymist Drive
CITY: Charlotte
STATE: NC ZIP: 28215-6031
PHONE: 704 560 0630
ALTERNATE PHONE:

PROPERTY OWNER:
NAME: George B. & Elizabeth W. Scoville
ADDRESS: 13120 Graymist Drive
CITY: Charlotte
STATE: NC ZIP: 28215-6031
PHONE: 704 560 0630
ALTERNATE PHONE: 704 321 0371

WASP 1/10/07

JOB LOCATION INFORMATION
TAX/PARCEL #: 111-231-14
STREET ADDRESS: 13120 Graymist Drive
CITY: Charlotte
STATE: NC ZIP: 28215-6031
SUBDIVISION OR MOBILE HOME PARK NAME: Graystone

TOWNSHIP: Clear Creek
- XX 0-MECKLENBURG
- ☐ 1-CHARLOTTE
- ☐ 2-DAVIDSON
- ☐ 3-CORNELIUS
- ☐ 4-PINEVILLE
- ☐ 5-MATTHEWS
- ☐ 6-HUNTERSVILLE
- ☐ 7-MINT HILL

LOT #: 16 1988

WATER SUPPLY:
☐ MUNICIPAL (U) ☐ COMMUNITY (C) XX PRIVATE WELL (P) ☐ SHARED WELL (S) ☐ OTHER 'SPRINGS' (O)

RESIDENTIAL PROPERTY TYPE:
☒ HOUSE (H) ☐ MODULAR HOME (M) ☐ MULTIPLE FAMILY (U)
☐ SINGLE MOBILE HOME (S) ☐ DOUBLE WIDE (O)
☐ OTHER (O)

NUMBER OF BEDROOMS: 3
NUMBER OF OCCUPANTS: 2

COMMERCIAL / INDUSTRIAL PROPERTY TYPE:
TYPE OF BUSINESS:
EMPLOYEES PER SHIFT:
OF SHIFTS:
INDUSTRIAL WASTES? ☐ YES ☐ NO
UNDERGROUND STORAGE TANKS? ☐ YES ☐ NO

ADDITION TYPE ATTACHED TO EXISTING STRUCTURE:
☐ BEDROOM ☐ BATHROOM ☐ KITCHEN ☐ DINING ROOM ☐ LIVING ROOM ☐ DEN
☐ GARAGE ☐ SUNROOM ☐ PORCH ☐ DECK ☐ OTHER

ADDITION TYPE DETACHED FROM EXISTING STRUCTURE:
☒ DETACHED GARAGE ☐ DETACHED GARAGE WITH PLUMBING ☐ POOL HOUSE ☐ SHOP ☐ BARN
☐ STORAGE SHED ☐ DETACHED PORCH / DECK ☐ OTHER

*The undersigned, owner, or legal agent for the owner, of the property described above as the "Job Location" has read the foregoing application, acknowledges that the contents of same are true, and authorizes the Mecklenburg County Health Department to enter onto the property for the purpose of processing this request.

Owner/Agent's Signature — 12/20/06 Date

*The undersigned, an authorized agent of the Mecklenburg County Health Department, certifies that the Department has approved the Request for the Job Location contained in this document. This approval is granted in accordance with the provisions of Laws and Rules for Sanitary Sewage Collection, Treatment and Disposal in effect at the time of issuance of the permit and is subject to the following provisions:

- No work shall be conducted on the septic tank system until an installation, construction, alteration and/or repair approval is granted by this Department.
- This permit is not transferable.

☒ ADDITION / RENOVATION APPROVAL - VALID 1 YEAR FROM ISSUANCE
☐ MOBILE HOME EXCHANGE APPROVAL - VALID 6 MONTHS FROM ISSUANCE


EHS Signature — 12-28-06. Date

Mecklenburg County
Land Use & Environmental Service Agency
Groundwater & Wastewater Services
700 N. Tryon St., Suite 211
Charlotte, NC 28202
Phone: (704) 336-5103
Fax: (704) 336-6894

File # 268A
Date_____

PROPOSED PLOT PLAN

A map showing existing and proposed property lines and easements with dimensions, the location of the single family residence, non-single family residence, or other facility, and appurtenances, the site for the proposed well, and the location of existing or proposed sewer lines and/or sewage disposal systems, surface water bodies, aboveground or underground storage tanks. Name all roads adjoining the property. If this a repair indicate the type of repair.

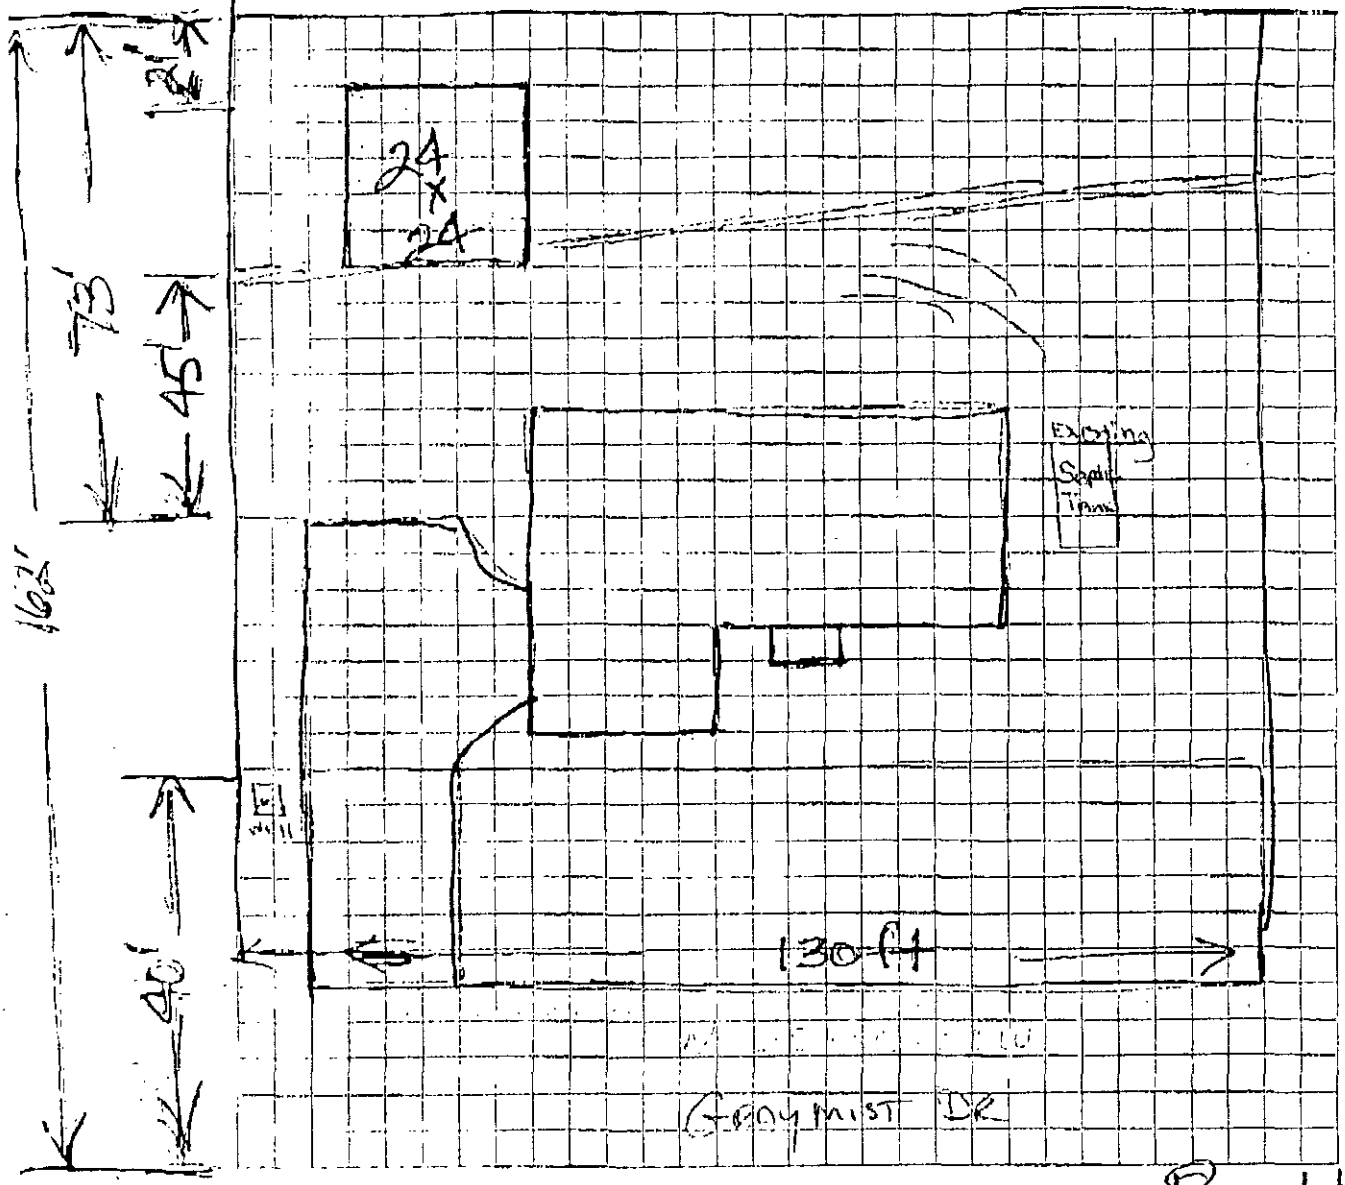

Owner/Agent Signature Teresa Sullivan
Date 12/20/06

PARCEL # 111-231-14

13120 GRAYMIST Drive Charlotte, NC 28215-6031
Adjacent Rd: Rocky River Church Road
OFF Albemarle Road.


LBC 12/15/04

12/21/2006 08:01 7043210372 BRUNO'S MASSE PAGE 02

THIS IS TO CERTIFY THAT ON THE 22nd DAY OF June 19 88 I, SURVEYED THE PROPERTY SHOWN ON THIS PLAT, AND THAT THE TITLE LINES AND THE WALLS OF THE BUILDINGS IF ANY ARE SHOWN HEREON.

SIGNED Bobby J. Raye REGISTERED SURVEYOR

NORTH CAROLINA REGISTERED SEAL L1108 LAND SURVEYOR BOBBY J. RAYE

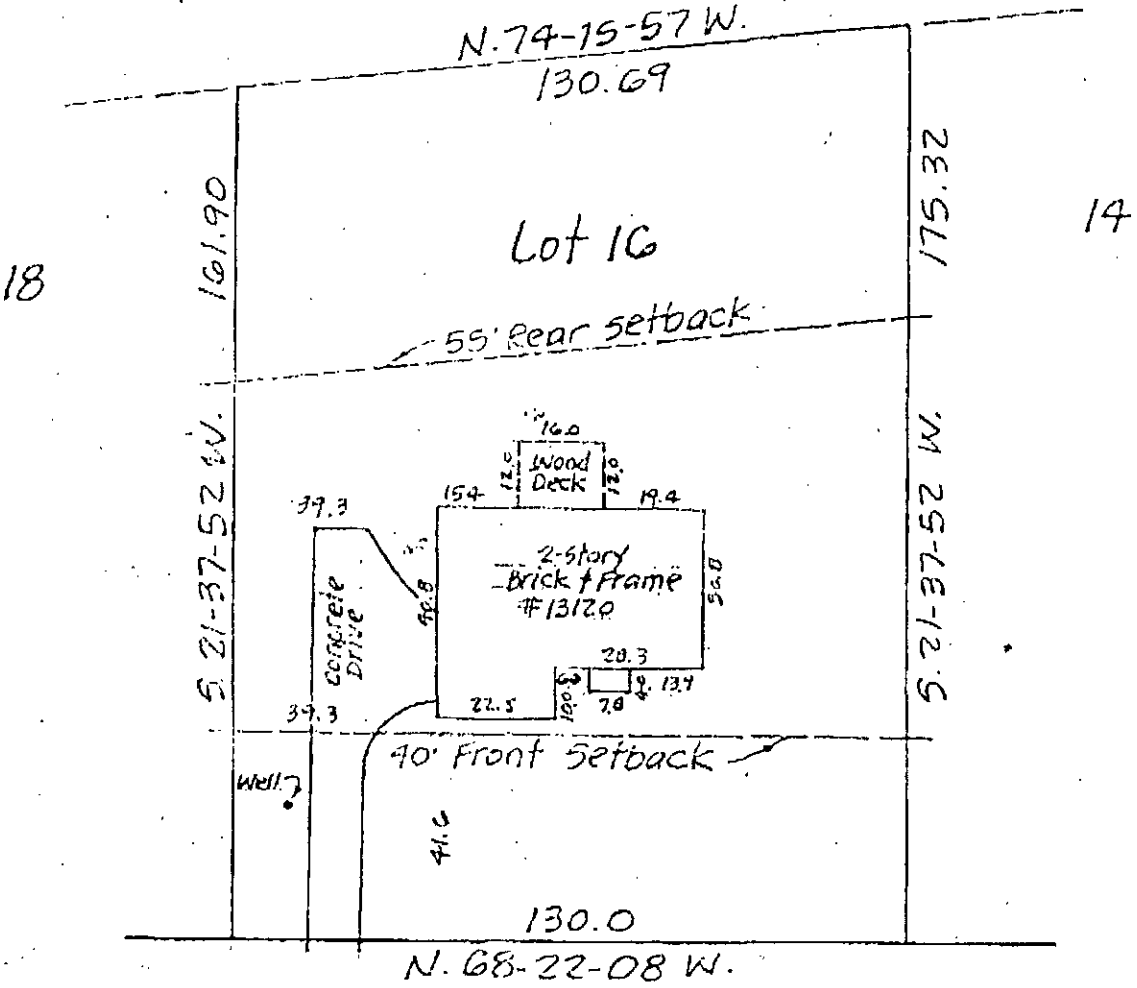

GRAYMIST DRIVE 50'

Physical SURVEY OF Lot 16 Graystone

SCALE 1"=30' Clear Creek Township, Mecklenburg Co., N.C.

THE PROPERTY OF George B. Scoville and wife Elizabeth W.

MAP RECORDED IN BOOK 21 AT PAGE 405 DEED RECORDED IN BOOK PAGE

12/21/2006 08:01 7043210372 BROOKCHASE PROP PAGE 04/04

Date: December 21, 2006
Pages: Four

To: Mecklenburg County-Groundwater & Wastewater Services
700 N. Tryon St., Ste 211
Charlotte, NC 28202
(p) 704 336 5103
(f) 704 336 6894

From: George & Elizabeth Scoville
13120 Graymist Drive
Charlotte, NC 28215-6031
(p) 704 560 0630
(f) 704 321 0372

Re: Application For Approval To Use An Existing On-Site
Wastewater Treatment & Disposal System

Attached is an Application for an Existing Wastewater Disposal System, a proposed Plot Plan and a survey of the lot. Please call me at 704 560 0630 and I will provide a credit card number for the $100.00 application fee.

Thank you,
Elizabeth W. Scoville

12/21/2006 08:01 7043210372 GRAYMIST PROP PAGE 01

MECKLENBURG COUNTY
LAND USE AND ENVIRONMENTAL SERVICES
Payment Receipt

Receipt Information

Date:	12/22/06	**Amount:**	100.00
Receipt #:	47323	**Tendered:**	0.00
Check / Auth #:	VISA 04558A	**Returned:**	0.00
Received By:	CRAIGGY		

Account Information

Account #:	200000
Contractor:	SCOVILLE ELIZABETH
Attn:	
Address:	13120 GRAYMIST DRIVE
Address:	
City/State/Zip:	CHARLOTTE, NC 28215

Item	Description	Permit#	Quantity	Unit Price	Total Price
0705	MH Exc/Add/Repl w/o System Mod 13120 GRAYMIST DR/FILE 268A		1	100.00	100.00

----------Outstanding Balances----------

Month-To-Date	Prior Month	30 Days	60 Days	90 Days	Balance

PW

INDIVIDUAL WATER AND WASTEWATER SYSTEMS PROGRAM
APPLICATION FOR SERVICES

1062 PD 50.00 9/24/97 CC [ ] CRT

268A

Mecklenburg County Health Dept.
Environmental Health Division
c/o Hal Marshall Ctr., Suite 211
700 N. Tryon St.
Charlotte, NC 28202.

(704)336-5102

Date: 9/24/97

PERSON FILING APPLICATION:
NAME: Scoville (last) GEORGE (first) B (mi)
ADDRESS: 13120 Graymist Dr PHONE: (704) 545-2760
CITY: Charlotte STATE: NC ZIPCODE: 28215

PROPERTY INFORMATION (FROM ENGINEERING FORM):
TAX/PARCEL NUMBER: 111-231-14
STREET ADDRESS: 13120 Graymist Dr
ZONING:

PROPERTY OWNER:
NAME: Scoville (last) GEORGE (first) B (mi)
ADDRESS: 13120 Graymist Dr PHONE: (704) 545-2760
CITY: Charlotte STATE: NC ZIPCODE: 28215

SUBDIVISION OR MOBILE HOME PARK NAME:

Township (check one):
[X] 0 Mecklenburg County [ ] 2 Davidson [ ] 4 Pineville [ ] 6 Huntersville
[ ] 1 Charlotte [ ] 3 Cornelius [ ] 5 Matthews [ ] 7 Mint Hill

TYPE APPLICATION (check one):

LOT NUMBER: 16 LOT SIZE (in acres): 1/2

[ ] EXCHANGE MOBILE HOME - SAME # BEDROOMS (Y)
[ ] ADDITION - INCREASE ROOMS/OCCUPANCY/MOBILE HOME SIZE (A or M)
[ ] COMMERCIAL OR INDUSTRIAL (N)
[X] ADDITION - GARAGE/OR RENOVATION/NO MAJOR CHANGES (X) Extending + replacing deck

RESIDENTIAL PROPERTY (Type Building, check one):
[ ] SINGLE MOBILE HOME (S) [X] HOUSE (H) [ ] MULTIPLE FAMILY (U)
[ ] DOUBLE WIDE (D) [ ] MODULAR HOME (M) [ ] OTHER _____ (O)

NUMBER BEDROOMS: 3 NUMBER OCCUPANTS: 3

SYSTEM CLASSIFICATION:

COMMERCIAL/INDUSTRIAL PROPERTY:
Type Business _____ # Employees ___ Per Shift ___ ___ ___
Industrial Wastes (Y/N) ___
Underground Storage Tanks On Property (Y/N) ___ Type _____

WATER SUPPLY (check one):
[ ] Community (C) [ ] Shared Well (S)
[ ] Municipal (M) [ ] Other 'spring' (O)
[X] Private Well (P)

FUTURE ADDITIONS - ALL PLANNED ADDITIONS MUST BE ENTERED (check all that apply):
[ ] Swimming Pool [ ] Jacuzzi [ ] Stable/Barn [ ] Workshop [ ] None
[ ] Garage [ ] Storage Building [X] Deck/Patio [ ] Bedrooms [ ] Other

The undersigned, owner, or legal agent for the owner, of the property described above as the "JOB LOCATION" has read the foregoing application, acknowledges that the contents of same are true, and authorizes agents of the MECKLENBURG COUNTY HEALTH DEPARTMENT to enter onto the property for the purpose of processing this request.

Signed: George B Scoville Date: 9/24/97

NOTICE:

The undersigned, an authorized agent of the MECKLENBURG COUNTY HEALTH DEPARTMENT, certifies that the Department has approved the Request for the Job Location contained in this document. This approval is granted in accordance with the provisions of Laws And Rules For Sanitary Sewage Collection, Treatment And Disposal in effect at the time of issuance of the permit and is subject to the following provisions:

...No work shall be conducted on the septic tank system until an installation, Construction, Alteration and/or Repair approval is granted by this Department.

...This permit is not transferable.

...Approval granted for Deck ~~Addition~~ Replacement use existing system

[ ] IMPROVEMENT PERMIT - VALID 60 MONTHS FROM ISSUANCE
[ ] MOBILE HOME EXCHANGE APPROVAL - VALID 6 MONTHS FROM ISSUANCE
[X] ADDITION/RENOVATION APPROVAL - VALID 1 YEAR FROM ISSUANCE

Phyllis Walker R.S. 9/26/97
Environmentalist Date

WWATER : 122791


PROPOSED PLOT PLAN

HEALTH DEPARTMENT
ENVIRONMENTAL HEALTH DIVISION
700 NORTH TRYON STREET
CHARLOTTE, NC 28202
PHONE (704) 336-5102

FILE: 268A

TC: 111-23-14

Draw in and name all roads adjoining the property. Draw in and accurately dimension the lot concerned. Accurately indicate property boundaries proposed and/or existing structures and driveways, underground utilities, and wells and springs within 100 feet of the proposed building or drainfield.

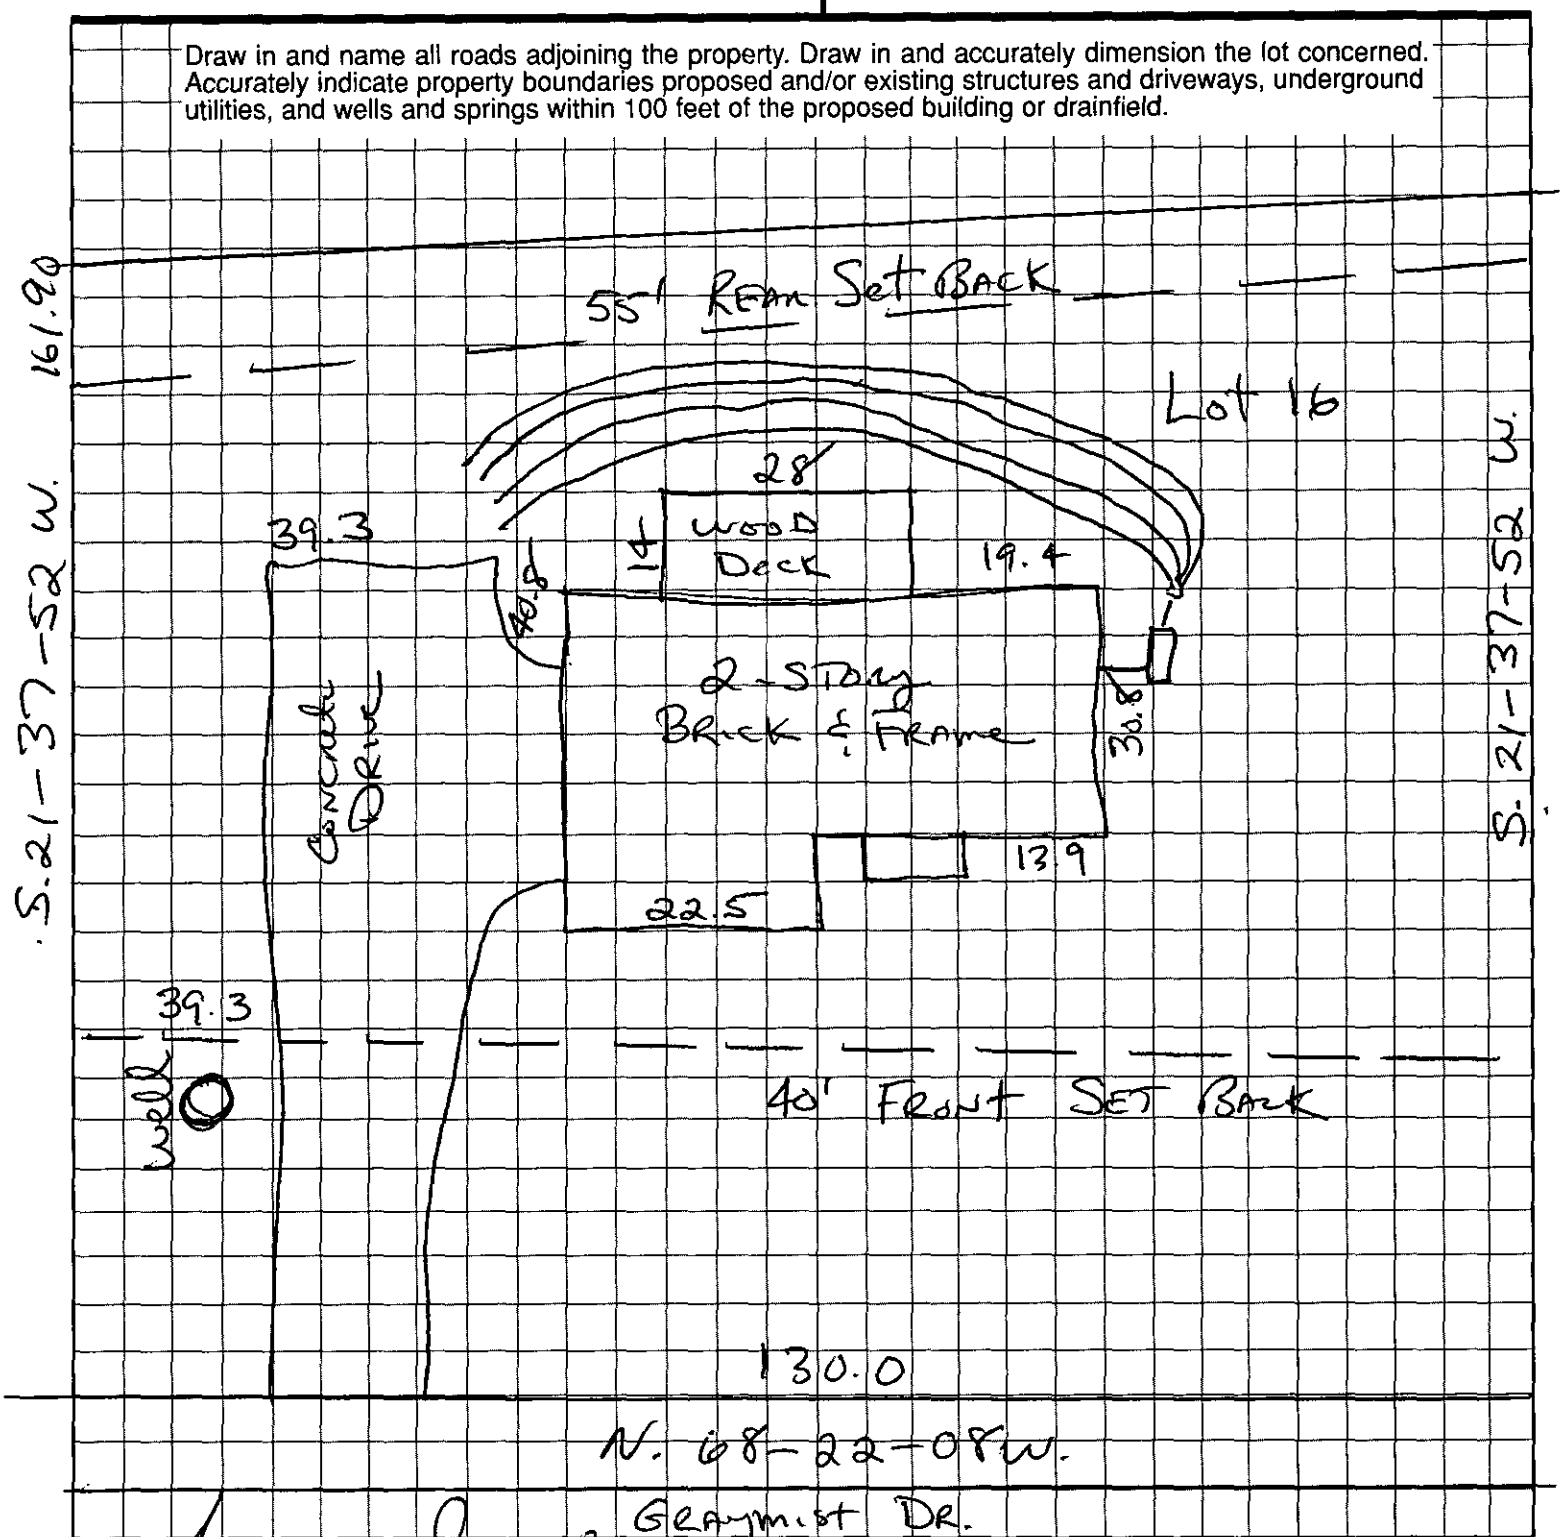

OWNER/AGENT SIGNATURE George B Sewell

DATE 9/24/97

APPROVAL DATE PSW 9/28/97


White - Health Department's Copy Canary - E.H.S. Copy Pink - Owner's Copy

INSTALLATION, CONSTRUCTION, ALTERATION, AND/OR REPAIR PERMIT

MECKLENBURG COUNTY · ENVIRONMENTAL HEALTH ·
1200 BLYTHE BOULEVARD
CHARLOTTE, NC 28203
PHONE (704) 376-4603

FILE: 268-A DATE: 5-25-88
LOT NO. 111-231-03 ☐ L
SERIAL № 11900

Permission is hereby given to ✓ Install or Construct, ____ Alter or Repair the individual septic tank wastewater treatment system with subsurface, soil absorption, effluent discharge as specified herein at the described location. This permit is granted based upon the information supplied in the application dated 3-1-88. All work shall be completed on or before 6-25-88, after which date this permit shall be null and void. The system shall meet all of the construction requirements of .10 NCAC 10A .1900 which are in effect on the date of the granting of this permit. A Certificate of Completion or an Operation Permit must be obtained from the Mecklenburg County Department of Environmental Health before any system can be covered up or placed into service. The issuance of this permit does not in any way guarantee that the system anticipated to be constructed will operate properly, or relieve any person now or hereafter owning, controlling or using such system from any liability resulting from the failure of the system to operate properly.

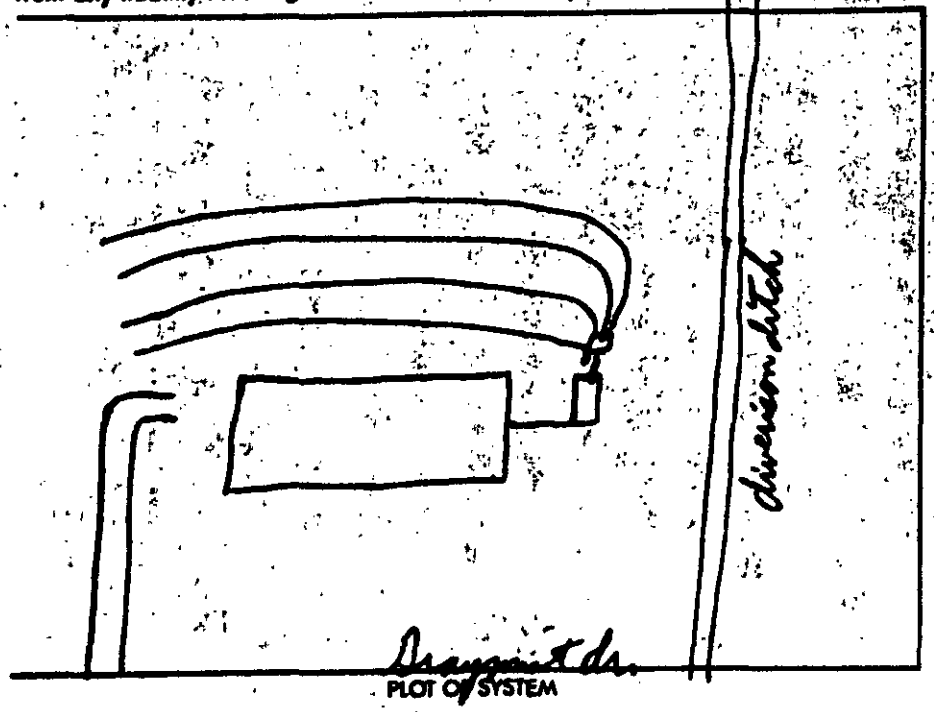

PLOT OF SYSTEM

Liquid Capacity of Septic Tank 1500 gallons
Liquid Capacity of Dosing Tank ____ gallons
Tank Construction PVC
Absorption and/or Nitrification Lines:
Trench Width 3 feet
Total Line Length 400 feet
Number of Lines 4
Depth of Stone 12 inches
Distance from House 5 feet
Distance from Property Line 10 feet
Distance from Well ~~spring~~ ____ feet

NAME OF OWNER Klutts Realty & Const.
LOCATION OF PROPERTY 13120 Dragonet Dr.
Comments: 4 lines 3'X100'X12" stone

Division or Section Head

D.R. Ferguson
Environmentalist

If this permit is for the installation or construction of a new system, it must be signed by the division or a section head of the Department of Environmental Health in order to be valid. Only the signature of the Environmentalist is required where an existing system is being altered or repaired.

WHITE - ENVIRONMENTAL HEALTH DEPARTMENT'S COPY ● CANARY - ENVIRONMENTALIST'S COPY ● PINK - OWNER OR AGENTS COPY