

8331 LOCHINVAR DR

13927192

1/8/2008

duponbj

Groundwater and Wastewater Services File Imaging Project
May 2007
Barcode Font = IDAutomationHC39M

CERTIFICATE OF COMPLETION/OPERATION PERMIT

HEALTH DEPARTMENT
ENVIRONMENTAL HEALTH DIVISION
700 NORTH TRYON ST., SUITE 211
CHARLOTTE, NC 28202
PHONE (704) 336-5102

FILE: 5528B DATE: 4-28-04

TC: 139-271-92 ☒ L ☐ CRT

SERIAL 19478

Name of Owner RIDGE VIEW HOMES Juris.:

Address of Property 8331 LOCHINVAR DRIVE

Inspection Data:

Tank Material 1500 PCC

Total Length of Drainfield 400

Number of Lines 3 @ 133'

Cover Depth 12"

Water Supply Source WELL


Distance to Water Source NOT INSTALLED.

Excavation Inspected 4-28-04

Tank(s) Inspected 4-28-04

Wash Line Inspected —

High Water Alarm Inspected —

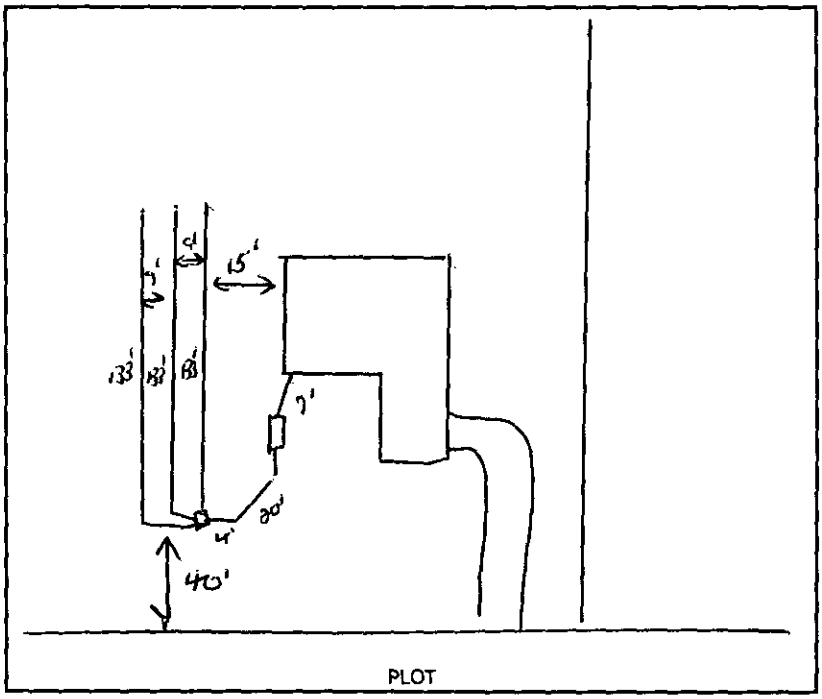

PLOT

Design 1500 ST 1200 SFT CONVENTIONAL, FIRE CMP AGGREGATE. CTR# BOB McCARVER

The undersigned has inspected the Septic Tank System described above, and certifies it has been

☒ installed or constructed ☐ altered or repaired

☐ in accordance with the permit issued ☐ as detailed in the plot above

and meets the provisions of 15A NCAC 18A. 1900, "Laws And Rules For Sewage Treatment and Disposal Systems" in effect on the date of issuance of the permit. This issuance of this

☐ Certificate of Completion ☒ Operation Permit

does not in any way guarantee that the system will operate properly or relieve any person now or hereafter owning, controlling, or using such system from any liability resulting from the failure of the system to operate properly. This document is issued subject to those restrictions and conditions shown on the permit(s) and the provisions of 15A NCAC 18A. 1990 in addition to those listed below under "COMMENTS." This document shall be null and void if any information contained in the application is untrue or if any additions are made to the property which would increase the requirements for said system.

Notice: Disturbance of the designated repair area may result in the suspension/revocation of this permit.

COMMENTS: TYPE II.

Environmental Health Specialist

Mecklenburg County services are available without regard to ethnic origin, sex, or disability.

INSTALLATION, CONSTRUCTION, ALTERATION, AND/OR REPAIR APPROVAL

HEALTH DEPARTMENT
ENVIRONMENTAL HEALTH DIVISION
700 NORTH TRYON ST., SUITE 211
CHARLOTTE, NC 28202
PHONE (704) 336-5102

FILE: 55288 DATE: 4-2-04

TC: 139-271-92 AL

SERIAL 19552

Permission is hereby given to ~~_____~~ Install or Construct, _____ Alter or Repair the individual septic tank wastewater treatment system with subsurface, soil absorption, effluent discharge as specified herein at the described location. This permit is granted based upon the information supplied in the application dated 3-3-04. All work shall be completed on or before _____, after which date this permit shall be null and void. The system shall meet all of the construction requirements of I5A NCAC 18A. 1900 which are in effect on the date of the granting of this permit. A Certificate of Completion or an Operation Permit must be obtained from the Mecklenburg County Health Department before any system can be covered up or placed into service. The issuance of this permit does not in any way guarantee that the system anticipated to be constructed will operate properly, or relieve any person now or hereafter owning, controlling or using such system from any liability resulting from the failure of the system to operate properly.

SEE IMPROVEMENT PERMIT

PLOT OF SYSTEM

Liquid Capacity of Septic Tank 1500 gallons

Liquid Capacity of Dosing Tank — gallons

Tank Construction pc

Trench Depth 30"

Absorption and/or Nitrification Lines:

Trench Width 3 feet

Trench Walls Scored and Porous yes

Total Line Length 400' feet

Number of Lines 3

Depth of Stone 12" inches

Distance from House 8' feet

Distance from Property Line 10' feet

Distance from Well 250' feet

NOTICE: This system shall not be installed while soils are in a wet condition.

NAME OF OWNER RIDGEVIEW HOMES

LOCATION OF PROPERTY 8331 LOCHINVAR DRIVE.

Comments: ① CONTRACTOR MAY USE TIRE CHIP AGGREGATE.

Environmental Health Specialist

WHITE - HEALTH DEPARTMENT's COPY • CANARY - E.H.S. COPY • PINK - OWNER OR AGENT's COPY

PROPOSED PLOT PLAN

HEALTH DEPARTMENT
ENVIRONMENTAL HEALTH DIVISION
700 NORTH TRYON STREET
CHARLOTTE, NC 28202
PHONE (704) 336-5102

FILE: 5528R

TC: 139-221-92


Draw in and name all roads adjoining the property. Draw in and accurately dimension the lot concerned. Accurately indicate property boundaries proposed and/or existing structures and driveways, underground utilities, and wells and springs within 100 feet of the proposed building or drainfield.

SCALE 1" = 40'

PERMIT FOR
8331 LOCHINVAR DRIVE
BUTTERFIELD PARK, LOT, 3 & 4

(1) LOCATE ALL PARTS OF SEPTIC TANK SYSTEM AT LEAST 50' FROM ALL WELLS.

(2) INSTALL DRAINLINES SIMILAR (30") AND ON CONTOUR.

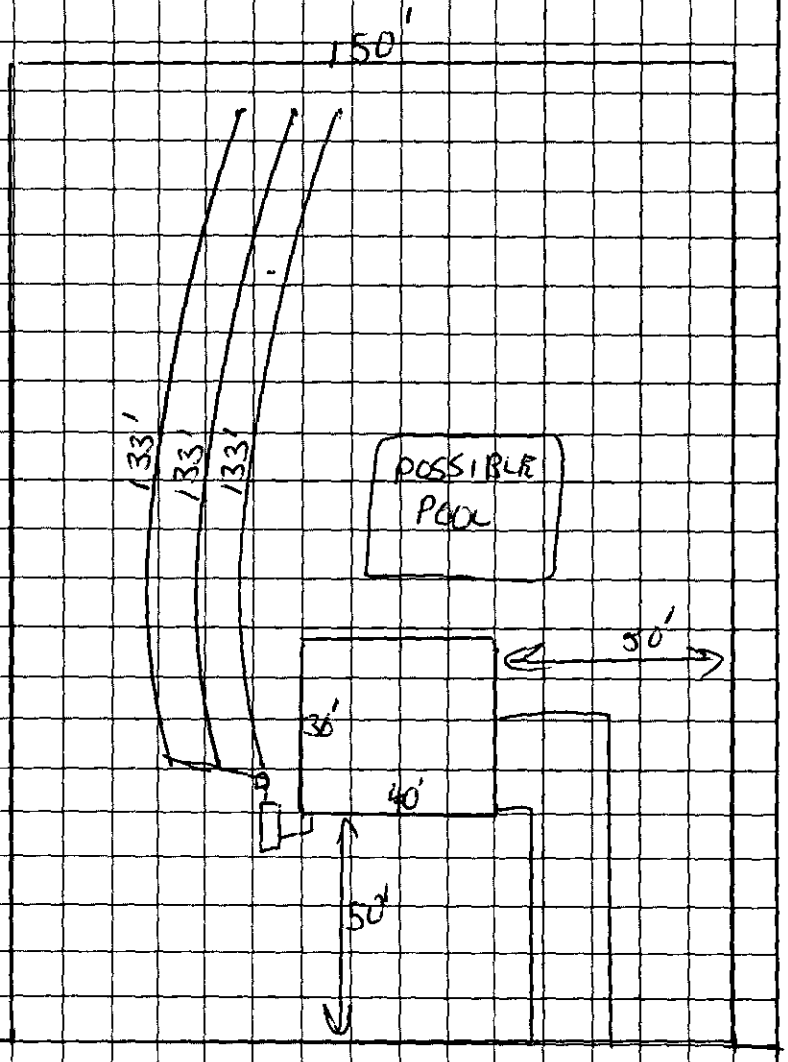

OWNER/AGENT SIGNATURE

DATE 4-1-04

APPROVAL DATE 3/31/04

White - Health Department's Copy Canary - E.H.S. Copy Pink - Owner's Copy

THIS MEMORANDUM is an acknowledgment that a Bill of Lading has been issued and is not the *Original Bill of Lading, nor* a copy or duplicate, covering the property named herein, and is intended solely for filing or records.

DESIGNATE WITH AN (X)
BY TRUCK ☐ FREIGHT ☐

RECEIVED, subject to the classifications and tariffs in effect on the date of issue of this Original Bill of Lading.
the property described below, in apparent good order, except as noted (contents and condition of contents of packages unknown), marked, consigned, *and destined as indicated below,* which said carrier (the word carrier being understood throughout this contract as meaning any person or corporation in possession of the property under the contract) agrees to carry to its usual place of delivery at said destination. If on its route, otherwise to deliver to another carrier on the route to said destination. It is mutually agreed, as to each carrier of all or any of said property over all or any portion of said route to destination, and as to each party at any time interested in all or any of said property, that every service to be performed hereunder shall be subject to all the terms and conditions of *the Uniform* Domestic Straight Bill of Lading set forth (1) in Official, Southern, Western and Illinois Freight Classifications in effect on the date hereof, if this is a rail or a rail-water shipment, or (2) in the applicable motor carrier classification or tariff if this is a motor carrier shipment.

Shipper hereby certifies that he is familiar with all the terms and conditions of the said bill of lading, including those on the back thereof, set forth in the classification or tariff which governs the transportation of this shipment, and the said terms and conditions are hereby agreed to by the shipper and accepted for himself and his assigns.

From U.S. TIRE RECYCLING
AT 6322 Poplar Tent Rd., Concord, NC 28027
(Mail or street address of consignee - For purposes of notification only.)

CONSIGNEE AND DESTINATION: McCarver Construction
14430 Cabarrus Station Rd.
Midland, NC 28107

DATE: 4-27-04
SHIPPER'S NO: 13360
CARRIER ↓
CARRIER'S NO.
BY: McCarver
DRIVER NAME: Bobby
DELIVERING CARRIER
CAR OR VEHICLE INITIALS & NO.: 1

NO. PACKAGES	DESCRIPTION OF ARTICLES, SPECIAL MARKS AND EXCEPTIONS	*WEIGHT (SUBJECT TO CORR.)	CLASS OR RATE	CHECK COLUMN
3	LOAD S DRAINFIELD MATERIAL FULL	25240		
	TARE			
	NET			
	THIS MATERIAL IS CERTIFIED			
	TO MEET DEHNR SPECIFICATIONS			
	FOR DRAINFIELD USE.			
	P.O. #			
TOTAL PIECES				

Subject to Section 7 of conditions of applicable bill of lading, if this shipment is to be delivered to the consignee without recourse on the consignor, the consignor shall sign the following statement.
The carrier shall not make delivery of this shipment without payment of freight and all other lawful charges
Per _____ (Signature of Consignor.)

If charges are to be prepaid, write or stamp here, "To be Prepaid."

Received $_____ to apply in prepayment of the charges on the property described hereon.
Agent or Cashier.
Per _____
(The signature here acknowledges only the amounts prepaid.)

Charges Advanced:
$

† The fibre boxes used for this shipment conform to the specifications set forth in the box maker's certificate thereon, and all other requirements of *Rule 41, of the Consolidated Freight Classification*

† This is to certify that the above-named articles are properly classified, described, packaged, marked, and labeled, and are in proper condition for transportation according to the applicable regulations of the Department of Transportation.
* If the shipment moves between two ports by a carrier by water, the law requires that *the bill of lading shall state whether it is "carrier's or shipper's weight."*
† Shipper's imprints in lieu of stamp; not a part of Bill of Lading approved by the Interstate Commerce Commission.
NOTE—Where the rate is dependent on value, shippers are required to state specifically in writing the agreed or declared value of the property.
The agreed or declared value of the property is hereby specifically stated by the shipper to be not exceeding _____

C.O.D. SHIPMENT
C.O.D. Amt. _____
Collection Fee _____
Total Charges _____

THIS SHIPMENT IS CORRECTLY DESCRIBED.
CORRECT WEIGHT IS _____ LBS.
Shipper
Per _____


U.S. TIRE RECYCLING
6322 Poplar Tent Rd., Concord, NC 28027

Shipper, Per Bobby McCarver **Agent, Per** _____

Permanent post offices address of shipper

Office Billing

4-28 04

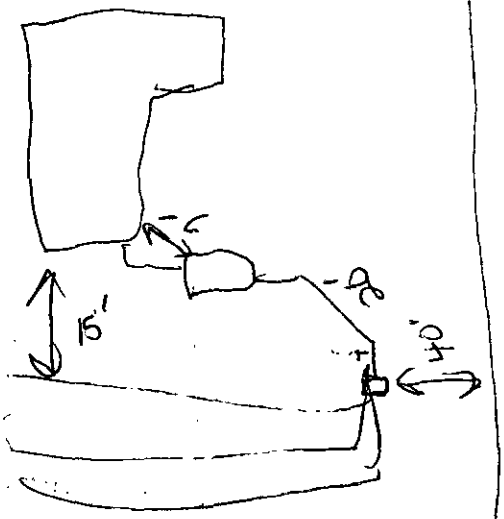

Visa Payment

FEE: 300.00 **AUTHORIZATION FOR WASTEWATER SYSTEM CONSTRUCTION**
DATE: 4-1-04 **VOID SIXTY (60) MONTHS FROM DATE OF ISSUANCE** I-D 113424

DATE: 3/31/04 **PERMIT NO:** 5528B
PARCEL NO: 139-22-92

JOB LOCATION ADDRESS: 8331 LOCHINVAR DRIVE
PROPERTY OWNER:
BUILDING CONTRACTOR:
SUBDIVISION NAME: BUTTERFIELD PARK, LOT 3 & 4
AUTHORIZATION ISSUED BY: [signature] **DATE:** 8/31/04
DEHNR AUTHORIZED AGENT

AUTHORIZATION CONDITIONS

1. WASTEWATER SYSTEM CONSTRUCTION AND INSTALLATION MUST MEET ALL CONDITIONS AND SPECIFICATIONS AS SET FORTH IN IMPROVEMENT PERMIT NO. 5528B, AND THE ATTACHED SITE PLAN WITH SYSTEM DETAILS. CONSTRUCTION AND INSTALLATION MUST ALSO MEET ALL REQUIREMENTS SET FORTH IN THE RULES GOVERNING SANITARY SEWAGE COLLECTION, TREATMENT, AND DISPOSAL AND ANY OTHER APPLICABLE RULES AND LAWS.

2. AN INSTALLATION, CONSTRUCTION, ALTERATION AND/OR REPAIR APPROVAL MUST BE SECURED **PRIOR** TO INSTALLATION OF THE SEPTIC TANK SYSTEM. THE INSTALLER OF THE SYSTEM SHALL BE A REGISTERED SEPTIC TANK CONTRACTOR WITH MECKLENBURG COUNTY HEALTH DEPARTMENT.

3. ANY ALTERATION IN SITE OR SOIL CONDITIONS (INCLUDING LOCATION OF STRUCTURES AND APPURTENANCES) OR MODIFICATION IN USE, DESIGN WASTEWATER FLOW, OR WASTEWATER CHARACTERISTICS AS SPECIFIED IN THE ASSOCIATED IMPROVEMENT PERMIT AND APPLICATION, MAY SUBJECT THIS AUTHORIZATION AND ASSOCIATED PERMIT(S) TO REVOCATION.

4. OTHER CONDITIONS:

OWNER CERTIFICATION

I CERTIFY THAT THERE HAVE BEEN NO ALTERATIONS IN SITE OR SOIL CONDITIONS OR MODIFICATIONS TO FACILITY, WASTEWATER FLOW, OR WASTEWATER CHARACTERISTICS FROM THOSE SPECIFIED IN THE ORIGINAL APPLICATION OR ASSOCIATED IMPROVEMENT PERMIT UNLESS AUTHORIZED IN WRITING BY THE MECKLENBURG COUNTY HEALTH DEPARTMENT. I ALSO UNDERSTAND THAT ANY SUCH ALTERATIONS, MODIFICATIONS, OR FALSE INFORMATION ARE GROUNDS FOR REVOCATION OF PERMITS AND AUTHORIZATION TO CONSTRUCT.

Danny Sullivan 4-1-04
SIGNATURE OF OWNER/OWNER'S REPRESENTATIVE DATE

CONDITIONS OF IMPROVEMENT PERMIT

Permit Number: **5528-B**

Tax Number: **139-271-92**

- The IMPROVEMNET PERMIT is subject to revocation if site plans or the intended use change. There is to be **NO** grading, filling, or disturbance of the soil in the area of the septic tank system or repair area.
- CONSTRUCTION AUTHORIZATION must be obtained prior to receiving as Building Permit. The Construction Authorization is **NOT** transferable. Do not clear, grade, fill or disturb soil prior to obtaining a Construction Authorization.
- Domestic-type wastewater only. No industrial process wastewater may be discharged into the system.

Basement ☐ Yes ☒ No ☐ Partial Basement

Primary Wastewater System

Type: ☐ I ☒ II ☐ III ☐ IV ☐ V ☐ VI

☒ Conventional
☐ Prefabricated, permeable block panel system
☐ Shallow Placed Conventional
☐ Low Pressure Pipe
☐ Large Diameter Pipe
☐ Fill
☐ Other
☐ Innovative or Experimental:

.3 Long-term acceptance rate (GPD/ft^2)	360 Max gallons/day wastewater flow	1200 Absorption Area (sq ft)	9 Trench spacing (min. on centers) (ft)
Serviced by private well: ☒ Yes ☐ No	1500 Gallon septic tank	400 Total trench length (ft)	36 Maximum trench depth (At least 12" of provisionally suitable soil must remain between trench bottom and unsuitable soil conditions.)
3 Bedrooms in residence	____ Gallon pump tank	12 Depth of stone (in)	

Any surface water present: Type: Minimum separation distance (ft):

Additional conditions: Locate all parts of septic tank system at least 50 feet from all wells

Repair Area System

Type: ☐ I ☒ II ☐ III ☐ IV ☐ V ☐ VI

☒ Conventional
☐ Prefabricated, permeable block panel system
☐ Shallow Placed Conventional
☐ Low Pressure Pipe
☐ Large Diameter Pipe
☐ Fill
☐ Other
☐ Innovative or Experimental:

1200 Absorption Area (sq ft) 400 Total trench length (ft)	12 Depth of stone (in)	9 Trench spacing (min. on centers) (ft)	36 Maximum trench depth (in)

The undersigned, an authorized agent of the MECKLENBURG COUNTY HELTH DEPARTMENT, certifies that the Department has approved the Request for the Job Location contained in this document. The approval is granted in accordance with the provisions of Laws and Rules For Sewage, Treatment and Disposal in effect at the time of issuance of the permit and is subject to the following provisions:

*** No work shall be conducted on the septic tank system until an Installation, Construction, Alteration and/or Repair Approval is granted by this Department.

*** This Improvement permit is transferable.

Josh O. Wilson 3/31/04
DEHNR Authorized Agent Date

MECKLENBURG COUNTY
HEALTH DEPARTMENT
ENVIRONMENTAL HEALTH DIVISION
C/o HAL MARSHALL CTR.
SUITE 211
700 N. TRYON ST.
CHARLOTTE, NC 28202
(704) 336-5103

Owner/Agent Signature 4-1-04
Date

NORTH CAROLINA DEPARTMENT OF
ENVIRONMENTAL, HEALTH, AND
NATURAL RESOURCES
DIVISION OF ENVIRONMENTAL HEALTH
ON-SITE WASTEWATER SECTION

Department of Environment, Health, and Natural Resources
Division of Environmental Health
On-Site Wastewater Section

Sheet: 1
Property ID: 139-271-92
Lot #: 3
File #: 5528B
Code: 1

A05

SOIL/SITE EVALUATION for ON-SITE WASTEWATER SYSTEM

Owner: Danny Phillips
Applicant:
Address: 9536 Brief Road, Charlotte, N. C. 28227
Date Evaluated: 03/10/2004
Proposed Facility: Residence
Design Flow (.1949): 360gpd
Property Size: 1.5a
Location of Site: 8331 Lochinvar Drive
Property Recorded:
Water Supply: [ ] Public [x] Individual [x] Well [ ] Spring [ ] Other
Evaluation Method: [x] Auger Boring [ ] Pit [ ] Cut
Type of Wastewater: [x] Sewage [ ] Industrial Process [ ] Mixed

PROFILE #	.1940 Landscape Position/ Slope%	Horizon Depth (IN.)	SOIL MORPHOLOGY .1941 .1941 Structure/ Texture	.1941 Consistence Mineralogy	OTHER PROFILE FACTORS .1942 Soil Wetness/ Color	.1943 Soil Depth (IN.)	.1956 Sapro Class	.1944 Restr Horiz	Profile Class & LTAR
1	LS, 10	0-4	GR/CL	FR/SEXP/SS/SP	>48" TO SOIL WETNESS	48	N/A	NONE	PS, IV .3GPD/FT^2
		4-48	SBK/ABK/C	FI/SEXP/S/P					
2	"	0-3	GR/CL	FR/SEXP/SS/SP	>49" TO SOIL WETNESS	49	"	"	"
		3-49	SBK/C	FI/SEXP/S/P					
3	"	0-2	GR/CL	FR/SEXP/SS/SP	"	"	"	"	"
		2-49	SBK/ABK/C	FI/SEXP/S/P					
4	"	0-4	GR/CL	FR/SEXP/SS/SP	>48" TO SOIL WETNESS	48	"	"	"
		4-48	SBK/C	FI/SEXP/S/P					

Description	Initial System	Repair System
Available Space (.1945)	PS	
System Type(s)		
Site LTAR	.3GPD/FT^2	


Other Factors (.1946): _____
Site Classification (.1948): PROVISIONALLY SUITABLE
Evaluated By: W. R. Marlin, LSS, 3/10/2004
Others Present:

FILE #5528B

COMMENTS: Does not appear to be 100% repair

LANDSCAPE POSITIONS	GROUP	TEXTURES	.1955 LTAR	CONSISTENCE MOIST	WET
R-RIDGE	I	S-SAND	1.2 - 0.8		
S-SHOULDER SLOPE		LS-LOAMY SAND		VFR-VERY FRIABLE	NS-NON-STICKY
L-LINEAR SLOPE				FR-FRIABLE	SS-SLIGHTLY STICKY
FS-FOOT SLOPE	II	SL-SANDY LOAM	0.8 – 0.6	FI-FIRM	S-STICKY
N-NOSE SLOPE		L-LOAM		VFI-VERY FIRM	VS-VERY STICKY
H-HEAD SLOPE				EFI-EXTREMELY FIRM	NP-NON-PLASTIC
CC-CONCLAVE SLOPE	III	SI-SILT-	0.6 – 0.3		SP-SLIGHTLY STICKY
CV-CONVEX SLOPE		SIL-SILT LOAM			P-PLASTIC
T-TERRACE		CL-CLAY LOAM			VP-VERY PLASTIC
FP-FLOOD PLAN		SCL-SANDY CLAY LOAM			
		SICL-SILTY CLAY LOAM			
	IV	SIC-SILTY CLAY	0.4 – 0.1		
		C-CLAY			
		SC-SANDY CLAY			

STRUCTURE	MINERALOGY
SG-SINGLE GRAIN	SLIGHTLY EXPANSIVE
M-MASSIVE	
CR-CRUMB	EXPANSIVE
GR-GRANULAR	
SBK-SUBANGULAR BLOCKY	
ABK-ANGULAR BLOCKY	
PL-PLATY	
PR-PRISMATIC	

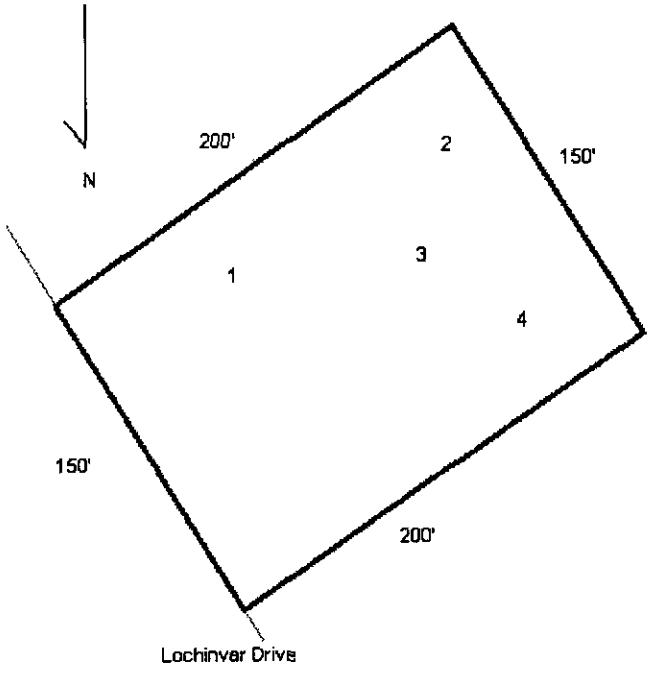

139-301-03

FEE: $200.00
DATE: 3-3-04
Check 1141 JKA

APPLICATION FOR IMPROVEMENT PERMIT FOR RESIDENTIAL SITE INDIVIDUAL WATER AND WASTEWATER SYSTEMS PROGRAM

LD 73424
[ ] CRT

TYPE APPLICATION: __ NEW SYSTEM __ EXPANSION/ ALTERATION OF EXISTING SYSTEM __ REPAIR OF EXISTING SYSTEM

NORTH CAROLINA
DEPARTMENT OF ENVIRONMENT,
HEALTH, AND NATURAL RESOURCES
DIVISION OF ENVIRONMENTAL HEALTH
ON-SITE WASTEWATER SECTION

Drew

FILE #: 55288

PROPERTY INFORMATION (FROM ENGINEERING FORM) FOR JOB LOCATION:

TAX/PARCEL NUMBER: 139-271-92

STREET ADDRESS: 8331 Lochinvar Drive

SUBDIVISION OR MOBILE HOME PARK NAME: Butterfield Park

LOT NUMBER: 314

TYPE OF BUILDING (CHECK ONE):

__ SINGLE MOBILE HOME(S)
__ DOUBLE WIDE (D)
✓ HOUSE (H)
__ MODULAR HOME (M)
__ MULTIPLE FAMILY (U)
__ OTHER (O)

TOWNSHIP (CHECK ONE):

__ 0 MECKLENBURG
✓ 1 CHARLOTTE
__ 2 DAVIDSON
__ 3 CORNELIUS
__ 4 PINEVILLE
__ 5 MATTHEWS
__ 6 HUNTERSVILLE
__ 7 MINT HILL

HEATED SQUARE FOOTAGE: 1540

NUMBER OF BEDROOMS: 3 | NUMBER OF OCCUPANTS: 1

CLOSING DATE 3-20-04

FOUNDATION FOR RESIDENCE:

__ WITHOUT BASEMENT
__ ON-SLAB
✓ CRAWL SPACE
__ WITH BASEMENT /PLUMBING
__ WITH BASEMENT /NO PLUMBING

IF EXPANSION/ALTERATION OF EXISTING SYSTEM, DESCRIBE THE PROPOSED BUILDING ADDITION:

WILL THERE BE A HOME BUSINESS IN THE RESIDENCE: __ YES ✓ NO TYPE: _____

WATER SUPPLY (CHECK ONE):

__ COMMUNITY (C)
__ MUNICIPAL (M)
✓ PRIVATE WELL (P)
__ SHARED WELL (S)
__ OTHER 'SPRINGS' (O)

IF ANY OF THE FOLLOWING ARE LOCATED ON THE PROPERTY, PLEASE SHOW LOCATION ON PLAT:

BURIED CABLES, LANDFILLS, STUMPHOLES __ YES ✓ NO
EXISTING WASTEWATER SYSTEMS __ YES ✓ NO
EASTMENTS OR RIGHT-OF-WAYS __ YES ✓ NO
WELL, SPRINGS OR WATERLINES __ YES ✓ NO
DESIGNATED WETLANDS __ YES ✓ NO

PROPERTY OWNER:	LEGAL AGENT FOR PROPERTY OWNER, IF APPLICABLE:
NAME: (LAST) Phillips (FIRST) Danny (MI) L	NAME: (LAST) (FIRST) (MI)
ADDRESS: 9534 Bain Rd	DAYTIME PHONE: ( ) -
CITY: Charlotte STATE: NC ZIP: 28227	
DAYTIME PHONE: (704) 545-7858	

WHAT DATE WAS THE PROPERTY ORIGINALLY DEEDED AND RECORDED? _____

An Improvement Permit is subject to suspension or revocation if site plans or the intended use change or if information submitted in this application is falsified or changed. The undersigned, owner, or legal agent for the owner, of the property described above as the "Job Location" has read the foregoing application, acknowledges that the contents of same are true, and authorizes agents of the Mecklenburg County Health Department to enter onto the property for the purpose of processing this request.

SIGNED: Rudyard Homer DATE: 3-3-04

MECKLENBURG COUNTY HEALTH DEPARTMENT
ENVIRONMENTAL HEALTH DIVISION
c/o HAL MARSHALL CTR., SUITE 211, 700 N. TRYON ST., CHARLOTTE, N.C. 28202., (704) 336-5102


PROPOSED PLOT PLAN

HEALTH DEPARTMENT
ENVIRONMENTAL HEALTH DIVISION
700 NORTH TRYON STREET
CHARLOTTE, NC 28202
PHONE (704) 336-5102

FILE: 5528B

TC: 139-271-92

Draw in and name all roads adjoining the property. Draw in and accurately dimension the lot concerned. Accurately indicate property boundaries proposed and/or existing structures and driveways, underground utilities, and wells and springs within 100 feet of the proposed building or drainfield.

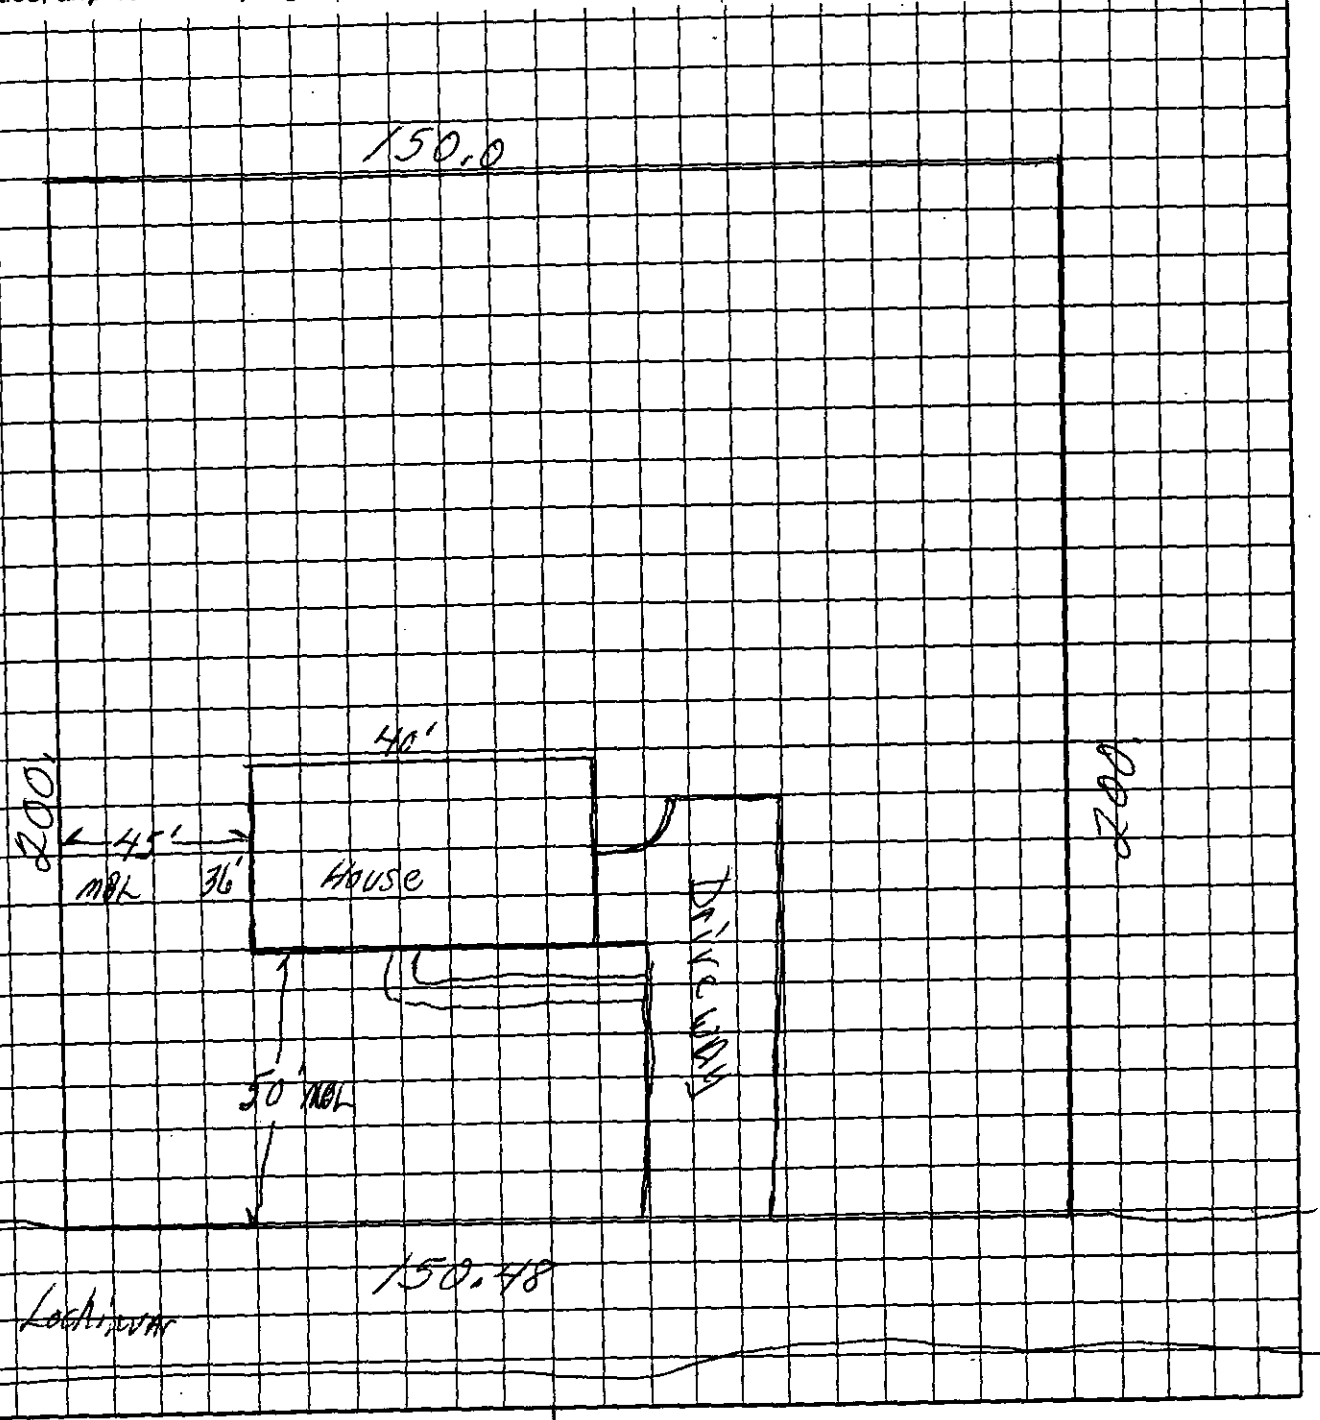

Lidwine Homes Inc.
OWNER/AGENT SIGNATURE

DATE 3-3-04

APPROVAL DATE _____

White - Health Department's Copy Canary - E.H.S. Copy Pink - Owner's Copy