

128 ANN MARIE DR

16714756

5/9/2007

duponbj

Groundwater and Wastewater Services File Imaging Project
May 2007
Barcode Font = IDAutomationHC39M


PROPOSED PLOT PLAN

1200 BLYTHE BOULEVARD
CHARLOTTE, NC 28203
PHONE (704) 376-4603

FILE: 3702 A

TC: _____

Draw in and name all roads adjoining the property. Draw in and accurately dimension the lot concerned. Accurately indicate property boundaries, proposed and/or existing structures and driveways, underground utilities, and wells and springs within 100 feet of the proposed building or drainfield.

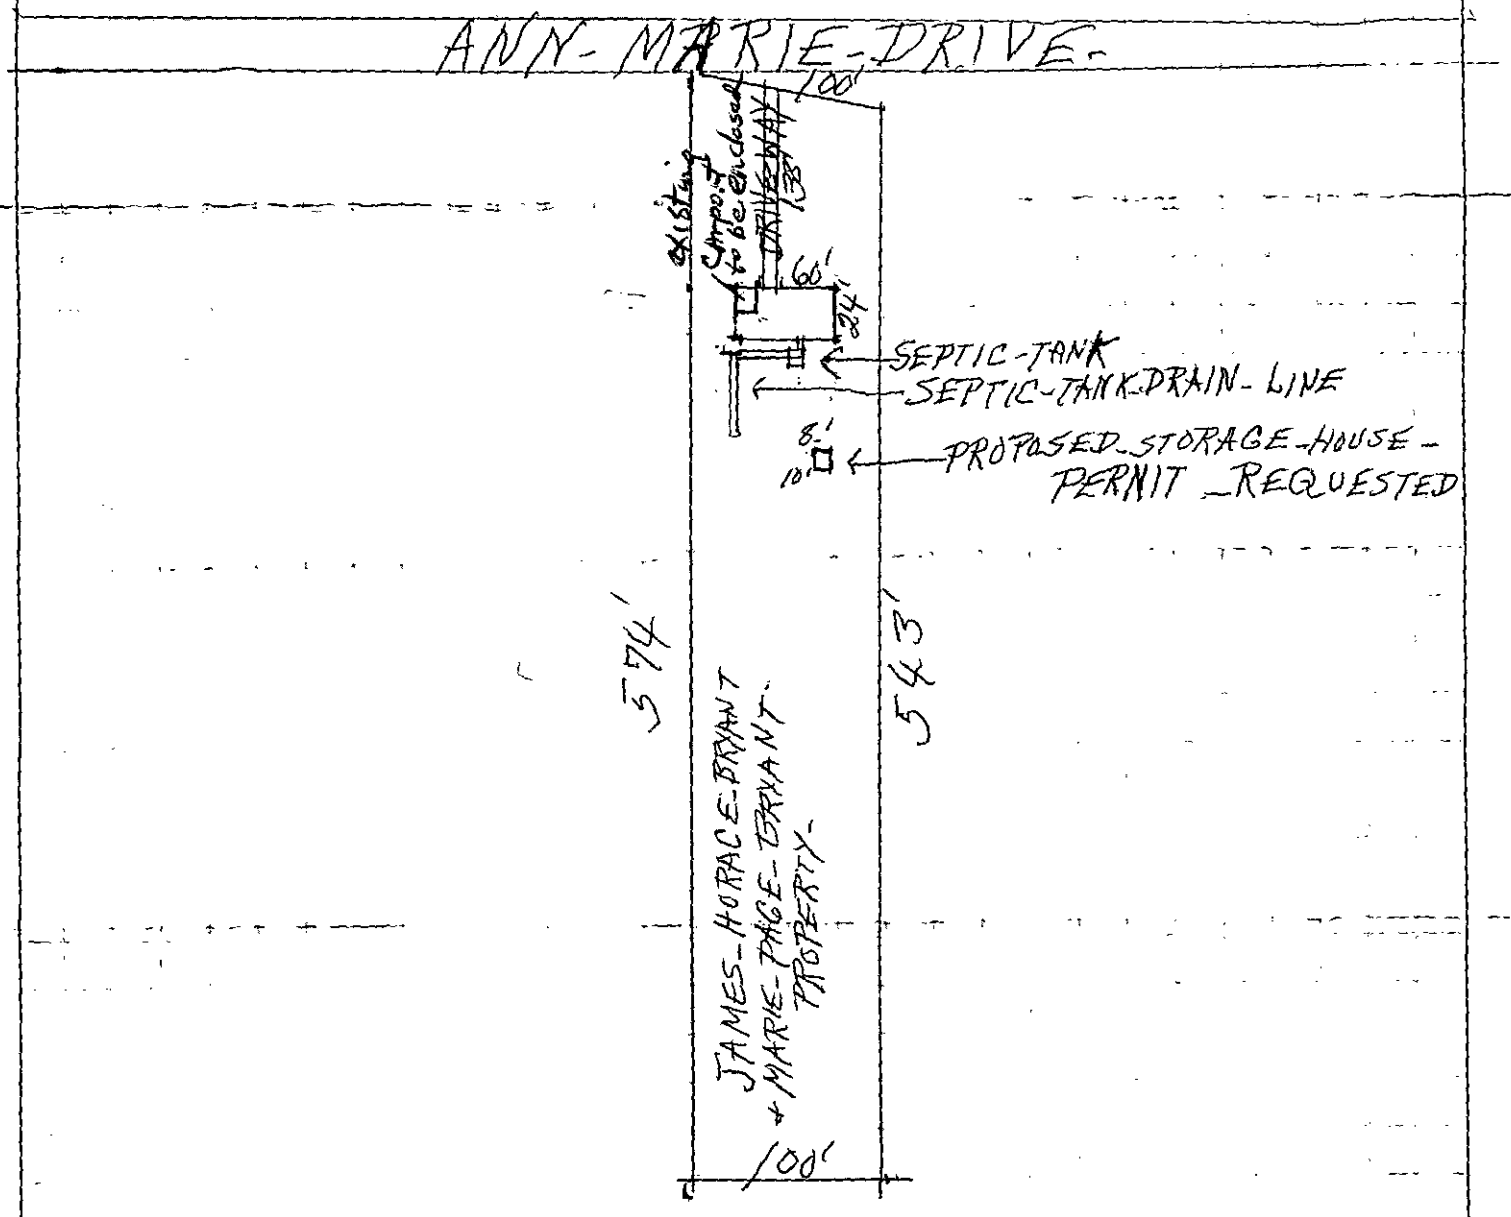

1" = 100'
SCALE-

Signed: James Horace Bryant

Date: 7-8-87

APPLICATION FOR AN IMPROVEMENT PERMIT

MECKLENBURG COUNTY DEPARTMENT OF ENVIRONMENTAL HEALTH

1200 BLYTHE BOULEVARD
CHARLOTTE, NC 28203
PHONE (704) 376-4603

Mecklenburg County services are available without regard to ethnic origin, sex, or disability.

RECEIVED
JUL 6 1987
MECK COUNTY DEPARTMENT OF ENVIRONMENTAL HEALTH

(OFFICE USE ONLY)
FILE: 3702A
TC:
SERIAL: Nº 13940

RECEIVED
JUL 7 1987
MECK COUNTY DEPARTMENT OF ENVIRONMENTAL HEALTH
☐ L ☑ CRT

JOB LOCATION

① ADDRESS: 128 ANN-MARIE DRIVE (STREET NO. / STREET) ② FILE: 1493-PAGE-158-
③ JURISDICTION: CITY-CHARLOTTE-N.C. ④ TAX PARCEL NO.: 162.145-16
⑤ SUBDIVISION: ⑥ LOT: #16 ⑦ BLOCK: #145

OWNER

⑧ NAME: JAMES (FIRST) HORACE (MIDDLE) BRYANT (LAST)
⑨ MAILING ADDRESS: 128-ANN-MARIE-DRIVE-
⑩ CITY: CHARLOTTE- ⑪ STATE: N.C. ⑫ ZIP: 28210
⑬ PHONE: (WORK) RETIRED- ⑭ (HOME) 5250558-

REQUEST

This request is for a(n):

⑮ ☐ New permit
⑯ ☐ Repair or alteration permit
⑰ ☐ Authorization for mobile home exchange
⑱ ☒ Other (specify) PERMIT-FOR-SMALL-STORAGE-HOUSE-IN-BACK-YARD-

DESIGN CRITERIA

System will serve: NO-NEED-
⑲ ☒ Residence ⑳ ☐ Mobile home
㉒ Number of bedrooms? 3
㉓ Maximum occupancy? 5
㉔ Basement? ☐ yes ☒ no

㉑ ☐ Business or place of public assembly NO-NEED-
㉕ Type?
㉖ Maximum number of employees?
㉗ Maximum number of seats?

WATER SUPPLY

㉘ Water supply from (present or proposed):

A ☐ Individual well
B ☒ Municipal system NO-NEED-
C ☐ Community well
D ☐ Community system

㉙ The undersigned, owner of the property described above as the "JOB LOCATION" has read the foregoing application, acknowledges that the contents of same are true, and authorizes agents of the MECKLENBURG COUNTY DEPARTMENT OF ENVIRONMENTAL HEALTH to enter onto the property for the purpose of processing this request.

Signed: James Horace Bryant
Date: 7-3-87-

IMPROVEMENT PERMIT

The undersigned, an authorized agent of the MECKLENBURG COUNTY DEPARTMENT OF ENVIRONMENTAL HEALTH, certifies that the Department has approved the Request for the Job Location contained in this document. This approval is granted in accordance with the provisions of Laws And Rules For Sanitary Sewage Collection, Treatment And Disposal in effect at the time of issuance of the permit and is subject to the following provisions:

. . . No work shall be conducted on the septic tank system until an Installation, Construction, Alteration and/or Repair permit is issued by this Department.

. . . This permit is not transferable, and shall become null and void 36 months from the date of issuance. May use existing system.

Judy J. Kiser R.S. 7/14/87
Environmentalist Date

Jim Ervin 7-15-87
Director or Authorized Section Head Date

*This permit must be signed by the Director of Environmental Health or an authorized section head in order to be valid.

APPLICATION FOR AN IMPROVEMENT PERMIT

MECKLENBURG COUNTY ENVIRONMENTAL HEALTH

1200 BLYTHE BOULEVARD
CHARLOTTE, NC 28203
PHONE (704) 376-4603

Mecklenburg County services are available without regard to ethnic origin, sex, or disability.

(OFFICE USE ONLY)

FILE: _____

TC: _____

SERIAL: Nº 13651 ☐ L ☐ CRT

JOB LOCATION

① ADDRESS: 128 (STREET NO.) ANN MARIE (STREET) Dr. ② FILE: 1493 page 158

③ JURISDICTION: CHARLOTTE NC city ④ TAX PARCEL NO.: 167-145-16

⑤ SUBDIVISION: _____ ⑥ LOT: #16 ⑦ BLOCK: #145

OWNER

⑧ NAME: JAMES (FIRST) Horace (MIDDLE) BRYANT (LAST)

⑨ MAILING ADDRESS: 128 ANN MARIE

⑩ CITY: Charlotte ⑪ STATE: NC ⑫ ZIP: 28217

⑬ PHONE: (WORK) None ⑭ (HOME) 525-0558

REQUEST

This request is for a(n):

⑮ ☐ New permit

⑯ ☐ Repair or alteration permit

⑰ ☐ Authorization for mobile home exchange

⑱ ☒ Other (specify) addition of Storage house + close in carport for SUV Room

DESIGN CRITERIA

System will serve:

⑲ ☒ Residence ⑳ ☐ Mobile home

㉑ ☐ Business or place of public assembly

㉒ Number of bedrooms? 3

㉓ Maximum occupancy? 6

㉔ Basement? ☐ yes ☒ no

㉕ Type? _____

㉖ Maximum number of employees? _____

㉗ Maximum number of seats? _____

WATER SUPPLY

㉘ Water supply from (present or proposed):

A ☐ Individual well

B ☒ Municipal system

C ☐ Community well

D ☐ Community system

㉙ The undersigned, owner of the property described above as the "JOB LOCATION" has read the foregoing application, acknowledges that the contents of same are true, and authorizes agents of the MECKLENBURG COUNTY DEPARTMENT OF ENVIRONMENTAL HEALTH to enter onto the property for the purpose of processing this request.

Signed: Marie P Bryant

Date: 2-3-87

IMPROVEMENT PERMIT

The undersigned, an authorized agent of the MECKLENBURG COUNTY DEPARTMENT OF ENVIRONMENTAL HEALTH, *certifies that the Department* has approved the Request for the Job Location contained in this document. This approval is granted in accordance with the provisions of Laws And Rules For Sanitary Sewage Collection, Treatment And Disposal in effect at the time of issuance of the permit and is subject to the following provisions:

. . . No work shall be conducted on the septic tank system *until an* Installation, Construction, Alteration and/or Repair permit is issued by this *Department.*

. . . This permit is not transferable, and shall become null and void 36 months from the date of issuance.

_____ / _____

Environmentalist Date

_____ / _____

Director or Authorized Section Head Date

*This permit must be signed by the Director of Environmental Health or an authorized section head in order to be valid.