3140B

16445 Poplar Tent Church RD


Huntersville NC

01130201

Groundwater and Wastewater Services File Imaging Project

April 1017

File #3160

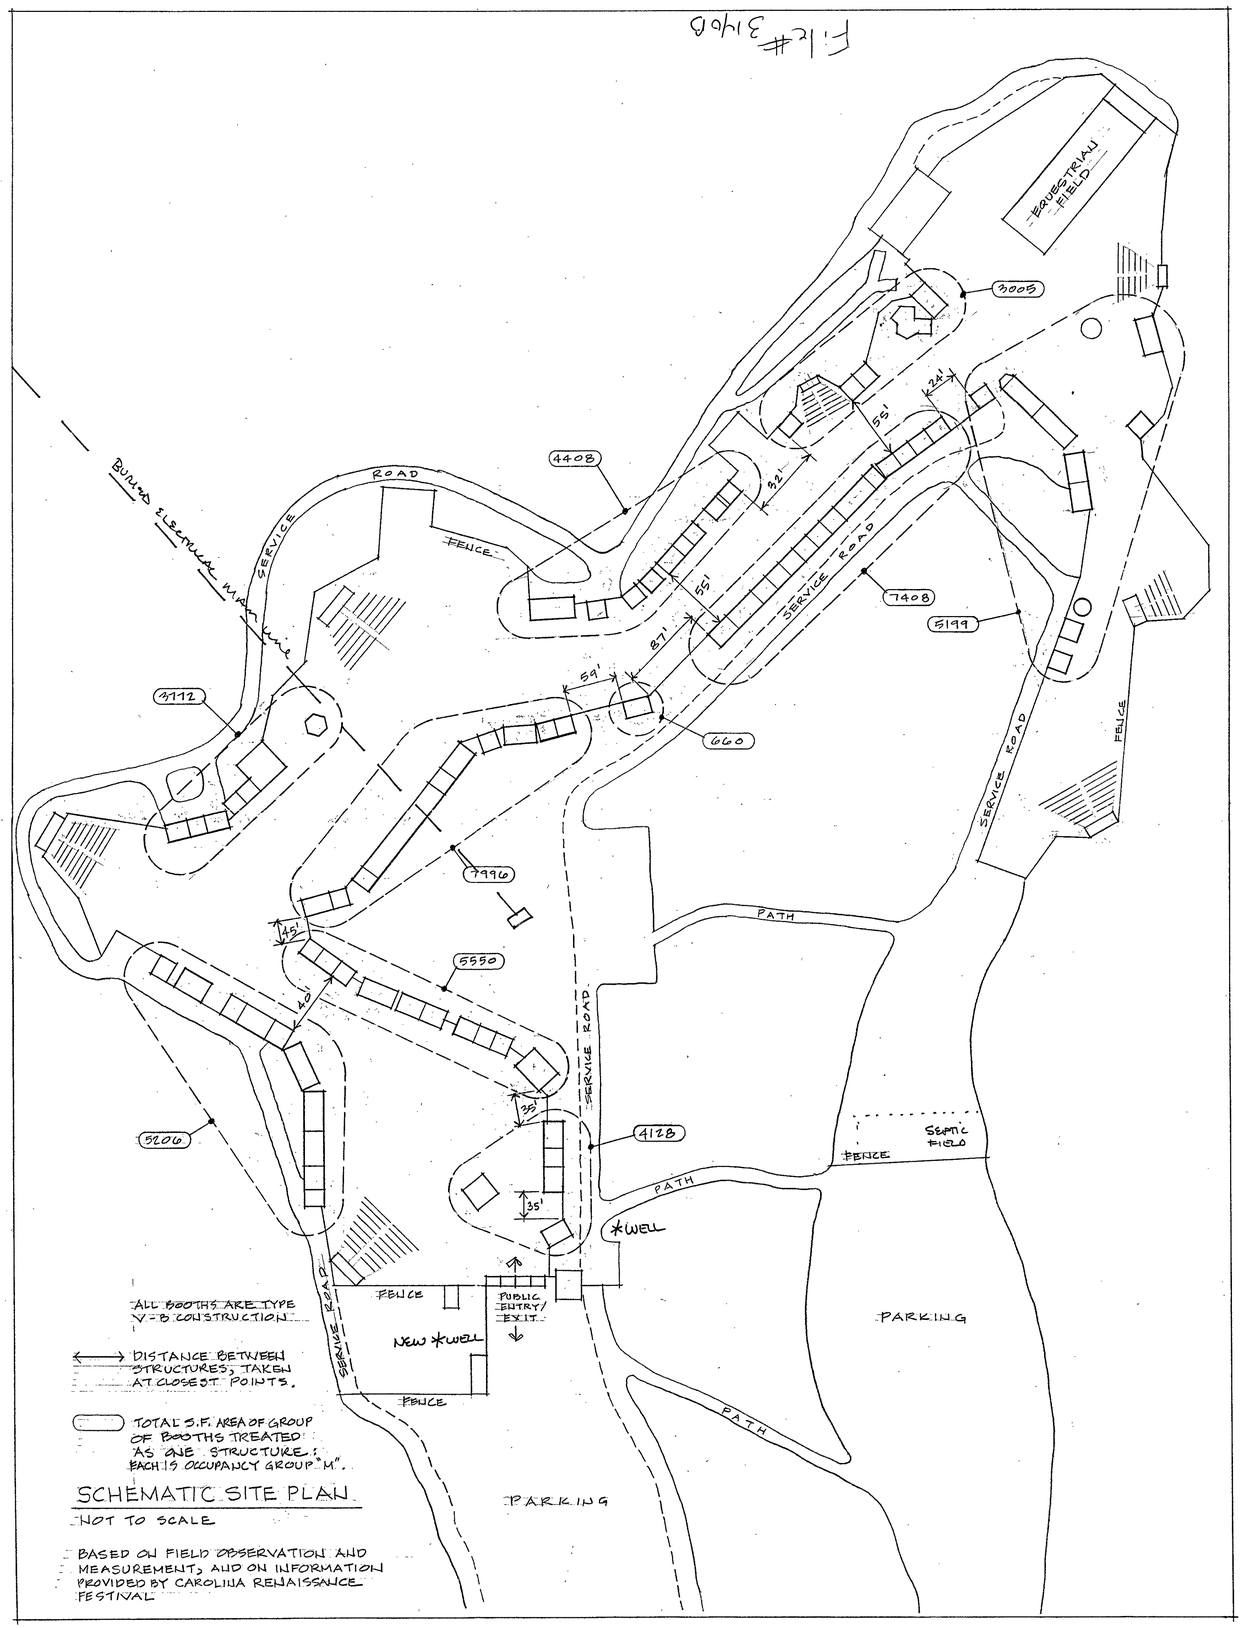

SCHEMATIC SITE PLAN

NOT TO SCALE

BASED ON FIELD OBSERVATION AND MEASUREMENTS, AND ON INFORMATION PROVIDED BY CAROLINA RENAISSANCE FESTIVAL

as.a

Andrew Steever Architecture

126 South Main Street
Post Office Box 87
Davidson NC 28036

704 896 8888
704 896 8824 FAX

CAROLINA RENAISSANCE FESTIVAL

Project

Drawn AS

Checked AS

Date

This drawing as an instrument of service shall remain the property of Andrew Steever Architecture. This drawing shall not be used on other projects, or for any purpose other than construction of the project for which it was specifically drawn, except be agreement in writing. Copyright 2000 © Andrew Steever Architecture

021031