

14338 BEATTIES FORD RD

01310106

12/27/2007

duponbj

Groundwater and Wastewater Services File Imaging Project
May 2007
Barcode Font = IDAutomationHC39M

Mecklenburg County

Health Department

Betty S. Snow, R.N., M.A.
Health Director

February 21, 1994

Anne M. Karriker
14207 Beatties Ford Road
Huntersville, NC 28078

RE: Property located at 14338 Beatties Ford Road
FILE: 2132B/9303A
PARCEL: 013-101-06

Dear Mr. Karriker:

At your request, a field investigation was conducted on the property designated above for the purpose of determining site suitability for the installation of a ground absorption sewage disposal system. The results of this investigation showed the property to be classified **UNSUITABLE** for the installation of such a system. A copy of the Site Evaluation Report (Serial Number 20200) is enclosed.

State regulations provide that sites originally classified unsuitable may be utilized for the installation of alternate or modified sewage disposal systems provided the requirements of 15A NCAC 18A .1948 (d) are met. A reprint of this section is enclosed for your information.

Should you desire to file for permission to install an alternate or modified sewage treatment system on the property, please submit an Application For An Improvement Permit with an **ACCURATELY** dimensioned plot plan detailing the location of current and/or proposed buildings, wells and sewage disposal systems to this office. They will be reviewed, and if it is determined that the proposed system may reasonably be expected to function satisfactorily, an Improvement Permit will be issued by the Department upon completion by you, of a formal request for lot reclassification.

If there are any questions, please contact Bill Marlin at 336-5574.

Sincerely,

Kelly Randall, R.S., Soil Scientist
Individual Water and Wastewater Systems


KR:lw
Enclosure (2)

MECKLENBURG COUNTY HEALTH DEPARTMENT
SITE EVALUATION REPORT
SERIAL NUMBER 20200

File: 2132 B1 9303A
Parcel: 013-101-06
Action 2
☐ PC

Location: 14 338 Beatties Ford Road
Subdivision:
Lot: Block: Acres: .03
Owner: Anne M. Hankins
Address: 14207 Beatties Ford Rd. Huntersville, N.C. 28078
Comments: 3 gal/ft/day LTAR

Described by: William R. Marlin
Date: 2-18-94

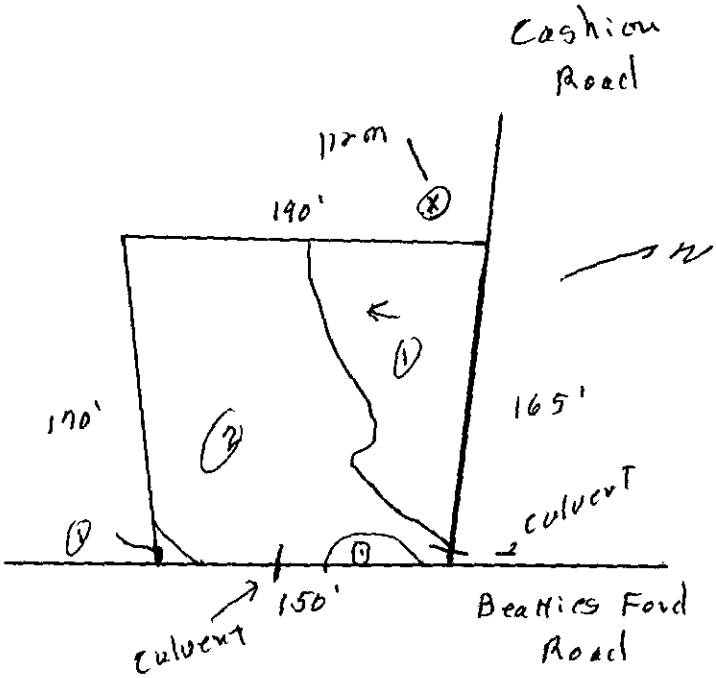

***** EVALUATION KEY *****
S = Suitable U = Unsuitable
PS = Provisionally Suitable
The "Area Classification" below indicates the suitability of areas in the diagram.

FACTORS	AREA 1	AREA 2	AREA 3	AREA 4	AREA 5	AREA 6
Topography	(S) PS U 2-6 %	S PS (U) Drainageway Depression	S PS U	S PS U	S PS U	S PS U
Texture	S (PS) U slightly Expansive clay	S PS U —	S PS U	S PS U	S PS U	S PS U
Structure	S (PS) U Sub-Blocky	S PS U —	S PS U	S PS U	S PS U	S PS U
Drainage	S (PS) U 7-40" to water	S PS U —	S PS U	S PS U	S PS U	S PS U
Depth	S (PS) U 7-40"+	S PS U —	S PS U	S PS U	S PS U	S PS U
Restrictive Horizons	S (PS) U 7-40"	S PS U	S PS U	S PS U	S PS U	S PS U
Available Space	S PS (U) Restricted	S PS U	S PS U	S PS U	S PS U	S PS U
Other (specify)	S PS U	S PS U	S PS U	S PS U	S PS U	S PS U
Soil Group/Series	IV Cecil-Lille	Drainageway-Depression				
Area Classification	S PS (U)	S PS (U)	S PS U	S PS U	S PS U	S PS U

MECKLENBURG COUNTY HEALTH DEPARTMENT
SITE EVALUATION REPORT
SERIAL NUMBER 20200

File: 213 181 (93 N)
Parcel: 113-101-61

Action 6

☐ PC

Location: NC 115 Beatties Ford Rd

Subdivision:


Lot: Block: Acres: .93

Owner: Anne M. Griffith
Address: 1021 Beatties Ford Rd.
Huntersville N.C.
28078

Comments: 3 bdrm septic LTAR

Described by: William F. Marlin

Date: 2-18-14

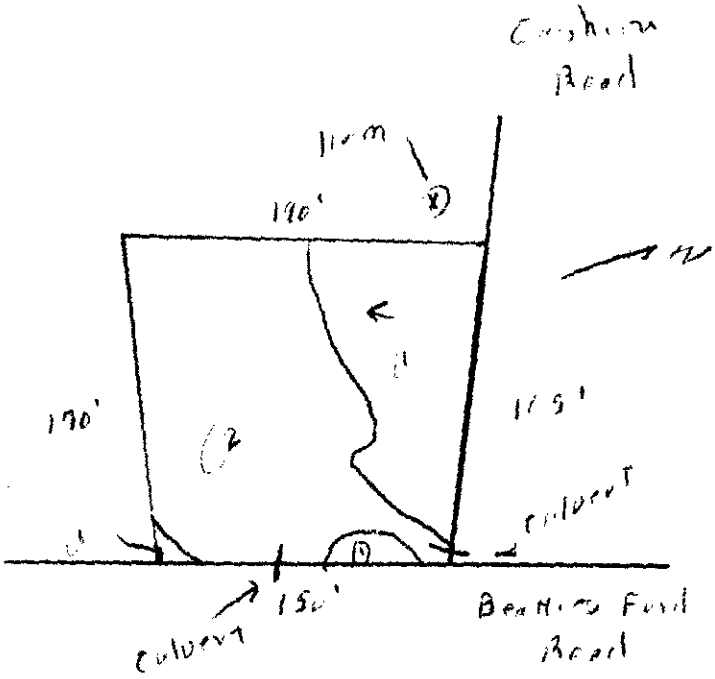

***** EVALUATION KEY *****

S = Suitable U = Unsuitable
PS = Provisionally Suitable
The "Area Classification" below indicates the suitability of areas in the diagram.

FACTORS	AREA 1	AREA 2	AREA 3	AREA 4	AREA 5	AREA 6
Topography	S PS U (S) 2-6 %	S PS U (S) Drainage Depression	S PS U	S PS U	S PS U	S PS U
Texture	S (PS) U Slightly Expansive clay	S PS U —	S PS U	S PS U	S PS U	S PS U
Structure	S (PS) U Sub & Blocky	S PS U —	S PS U	S PS U	S PS U	S PS U
Drainage	S (PS) U 7'40" to water	S PS U —	S PS U	S PS U	S PS U	S PS U
Depth	S (PS) U 7'40"+	S PS U —	S PS U	S PS U	S PS U	S PS U
Restrictive Horizons	S (PS) U 7'40"	S PS U	S PS U	S PS U	S PS U	S PS U
Available Space	S PS (U) Restricted	S PS U	S PS U	S PS U	S PS U	S PS U
Other (specify)	S PS U	S PS U	S PS U	S PS U	S PS U	S PS U
Soil Group/Series	IV Enoch-Lilla	Drainageway - Depression				
Area Classification	S PS (U)	S PS (U)	S PS U	S PS U	S PS U	S PS U

INDIVIDUAL WATER AND WASTEWATER SYSTEMS PROGRAM
APPLICATION FOR SERVICES

1/18/94

2132B 9303A

CK#0694 $500

[] CRT

Mecklenburg County Health Dept.
Environmental Health Division
c/o Hal Marshall Ctr., Suite 211
700 N. Tryon St.
Charlotte, NC 28202

(704)336-5102

PERSON FILING APPLICATION:

NAME: Karriker (last) Anne (first) M (mi) Executrix

ADDRESS: 14207 Beatties Ford Rd PHONE: (704) 875-2219

CITY: Huntersville STATE: NC ZIPCODE: 28078

Date: 1/18/94

PROPERTY OWNER:

NAME: Same (last) (first) (mi)

ADDRESS: _____ PHONE: (__) _____

CITY: STATE: ZIPCODE:

PROPERTY INFORMATION (FROM ENGINEERING FORM):

TAX/PARCEL NUMBER: 013-101-06

STREET ADDRESS: 14338 Beatties Ford Rd Huntersville NC 28078

ZONING:

Township (check one):
[X] 0 Mecklenburg County [] 2 Davidson [] 4 Pineville [] 6 Huntersville
[] 1 Charlotte [] 3 Cornelius [] 5 Matthews [] 7 Mint Hill

SUBDIVISION OR MOBILE HOME PARK NAME:

LOT NUMBER: LOT SIZE (in acres): .87

TYPE APPLICATION (check one):

[X] SOIL TEST - INDIVIDUAL LOT (O)
[] NEW CONSTRUCTION ON VACANT LOT - 4 BEDROOMS OR LESS (N)
[] EXCHANGE MOBILE HOME - SAME # BEDROOMS (Y)
[] ADDITION - INCREASE ROOMS/OCCUPANCY/MOBILE HOME SIZE (A or N)
[] COMMERCIAL OR INDUSTRIAL (N)
[] SOIL TEST DEVELOPMENT (P)
[] ADDITION - GARAGE OR RENOVATION/NO MAJOR CHANGES (X)
[] MODIFIED /ALTERNATIVE/ OR RESIDENCE > 4 BEDROOMS (Z)
[] REPAIR TO SYSTEM (R)

RESIDENTIAL PROPERTY (Type Building, check one):
[] SINGLE MOBILE HOME (S) [] HOUSE (H) [] MULTIPLE FAMILY (U)
[] DOUBLE WIDE (D) [] MODULAR HOME (M) [] OTHER _____ (O)

NUMBER BEDROOMS: NUMBER OCCUPANTS:

SYSTEM CLASSIFICATION:

COMMERCIAL/INDUSTRIAL PROPERTY:
Type Business _____ # Employees ___ Per Shift ___ ___ ___
Industrial Wastes (Y/N) ___
Underground Storage Tanks On Property (Y/N) ___ Type _____

WATER SUPPLY (check one):
[] Community (C) [] Shared Well (S)
[] Municipal (M) [] Other 'spring' (O)
[] Private Well (P)

FUTURE ADDITIONS - ALL PLANNED ADDITIONS MUST BE ENTERED (check all that apply):
[] Swimming Pool [] Jacuzzi [] Stable/Barn [] Workshop [] None
[] Garage [] Storage Building [] Deck/Patio [] Bedrooms [] Other

The undersigned, owner, or legal agent for the owner, of the property described above as the "JOB LOCATION" has read the foregoing application, acknowledges that the contents of same are true, and authorizes agents of the MECKLENBURG COUNTY HEALTH DEPARTMENT to enter onto the property for the purpose of processing this request.

Signed: Anne M Karriker Executrix Date: 1-18-94

NOTICE:

The undersigned, an authorized agent of the MECKLENBURG COUNTY HEALTH DEPARTMENT, certifies that the Department has approved the the Request for the Job Location contained in this document. This approval is granted in accordance with the provisions of Laws And Rules For Sanitary Sewage Collection, Treatment And Disposal in effect at the time of issuance of the permit and is subject to the following provisions:

...No work shall be conducted on the septic tank system until an installation, Construction, Alteration and/or Repair approval is granted by this Department.

...This permit is not transferable.


...

[] IMPROVEMENT PERMIT - VALID 60 MONTHS FROM ISSUANCE
[] MOBILE HOME EXCHANGE APPROVAL - VALID 6 MONTHS FROM ISSUANCE
[] ADDITION/RENOVATION APPROVAL - VALID 1 YEAR FROM ISSUANCE

_____ Environmentalist Date

_____ Director or Authorized Section Head Date

WWATER : 122791

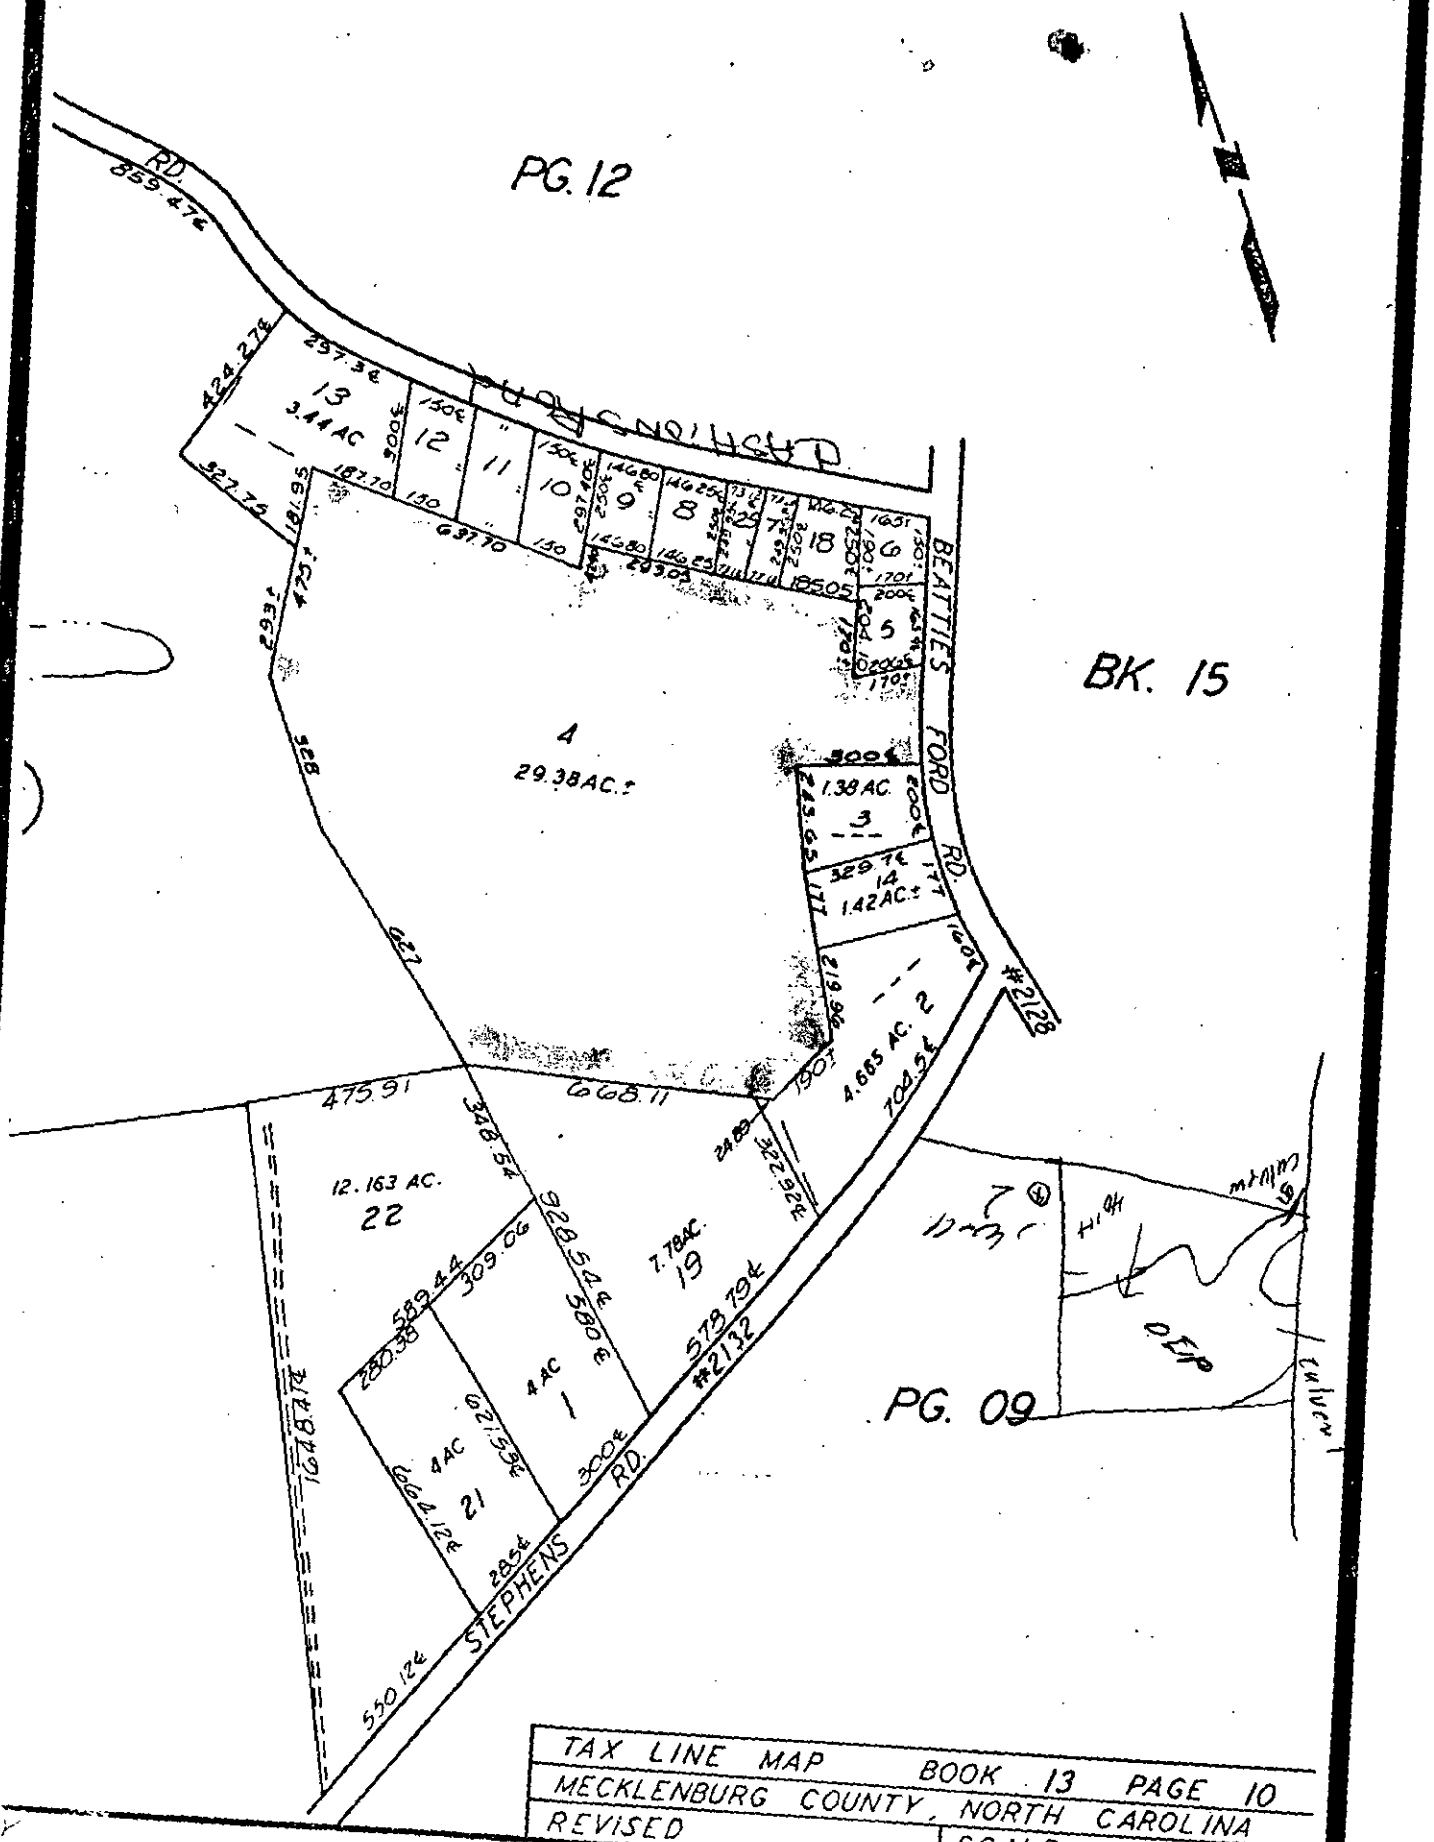

TAX LINE MAP	BOOK 13	PAGE 10
MECKLENBURG COUNTY, NORTH CAROLINA		
REVISED	SCALE 1" = 400'	

PROPOSED PLOT PLAN

HEALTH DEPARTMENT
ENVIRONMENTAL HEALTH DIVISION
700 NORTH TRYON STREET
CHARLOTTE, NC 28202
PHONE (704) 336-5102

FILE: 2132B1 9303A

TC: _____

Draw in and name all roads adjoining the property. Draw in and accurately dimension the lot concerned. Accurately indicate property boundaries, proposed and/or existing structures and driveways, underground utilities, and wells and springs within 100 feet of the proposed building or drainfield.

APPROVAL DATE _____

White - Health Department's Copy Canary - Environmentalist's Copy Pink - Owner's Copy

INDIVIDUAL WATER AND WASTEWATER SYSTEMS PROGRAM
APPLICATION FOR SERVICES

1/18/94
CK#0694 $500

2132B 9303A

[] CRT

Mecklenburg County Health Dept.
Environmental Health Division
c/o Hal Marshall Ctr., Suite 211
700 N. Tryon St.
Charlotte, NC 28202

(704)336-5102

PERSON FILING APPLICATION:

NAME: Karriker (last) Anne M (first) Executrix (mi)

ADDRESS: 14207 Beatties Ford Rd PHONE: (704) 875-2219

CITY: Huntersville STATE: NC ZIPCODE: 28078

Date:

PROPERTY OWNER:

NAME: same (last) (first) (mi)

ADDRESS: _____ PHONE: (___) _____

CITY: STATE: ZIPCODE:

PROPERTY INFORMATION (FROM ENGINEERING FORM):

TAX/PARCEL NUMBER: 013-101-06

STREET ADDRESS: 14338 Beatties Ford Rd Huntersville, NC 28078

ZONING:

Township (check one):
[X] 0 Mecklenburg County [] 2 Davidson [] 4 Pineville [] 6 Huntersville
[] 1 Charlotte [] 3 Cornelius [] 5 Matthews [] 7 Mint Hill

SUBDIVISION OR MOBILE HOME PARK NAME:

LOT NUMBER: LOT SIZE (in acres):

TYPE APPLICATION (check one):

[X] SOIL TEST - INDIVIDUAL LOT (D)
[] NEW CONSTRUCTION ON VACANT LOT - 4 BEDROOMS OR LESS (N)
[] EXCHANGE MOBILE HOME - SAME # BEDROOMS (Y)
[] ADDITION - INCREASE ROOMS/OCCUPANCY/MOBILE HOME SIZE (A or M)
[] COMMERCIAL OR INDUSTRIAL (N)
[] SOIL TEST DEVELOPMENT (P)
[] ADDITION - GARAGE OR RENOVATION/NO MAJOR CHANGES (X)
[] MODIFIED /ALTERNATIVE/ OR RESIDENCE > 4 BEDROOMS (Z)
[] REPAIR TO SYSTEM (R)

RESIDENTIAL PROPERTY (Type Building, check one):
[] SINGLE MOBILE HOME (S) [] HOUSE (H) [] MULTIPLE FAMILY (U)
[] DOUBLE WIDE (D) [] MODULAR HOME (M) [] OTHER _____ (O)

NUMBER BEDROOMS: NUMBER OCCUPANTS:

SYSTEM CLASSIFICATION:

COMMERCIAL/INDUSTRIAL PROPERTY:
Type Business _____ # Employees ___ Per Shift ___ ___ ___
Industrial Wastes (Y/N) ___
Underground Storage Tanks On Property (Y/N) ___ Type _____

WATER SUPPLY (check one):
[] Community (C) [] Shared Well (S)
[] Municipal (M) [] Other 'spring' (O)
[] Private Well (P)

FUTURE ADDITIONS - ALL PLANNED ADDITIONS MUST BE ENTERED (check all that apply):
[] Swimming Pool [] Jacuzzi [] Stable/Barn [] Workshop [] None
[] Garage [] Storage Building [] Deck/Patio [] Bedrooms [] Other

The undersigned, owner, or legal agent for the owner, of the property described above as the "JOB LOCATION" has read the foregoing application, acknowledges that the contents of same are true, and authorizes agents of the MECKLENBURG COUNTY HEALTH DEPARTMENT to enter onto the property for the purpose of processing this request.

Signed: Anne M. Karriker Executrix Date: 1-18-94

NOTICE:

The undersigned, an authorized agent of the MECKLENBURG COUNTY HEALTH DEPARTMENT, certifies that the Department has approved the the Request for the Job Location contained in this document. This approval is granted in accordance with the provisions of Laws And Rules For Sanitary Sewage Collection, Treatment And Disposal in effect at the time of issuance of the permit and is subject to the following provisions:

...No work shall be conducted on the septic tank system until an installation, Construction, Alteration and/or Repair approval is granted by this Department.

...This permit is not transferable.


...

[] IMPROVEMENT PERMIT - VALID 60 MONTHS FROM ISSUANCE
[] MOBILE HOME EXCHANGE APPROVAL - VALID 6 MONTHS FROM ISSUANCE
[] ADDITION/RENOVATION APPROVAL - VALID 1 YEAR FROM ISSUANCE

_____ Environmentalist Date

_____ Director or Authorized Section Head Date

WATER : 122791

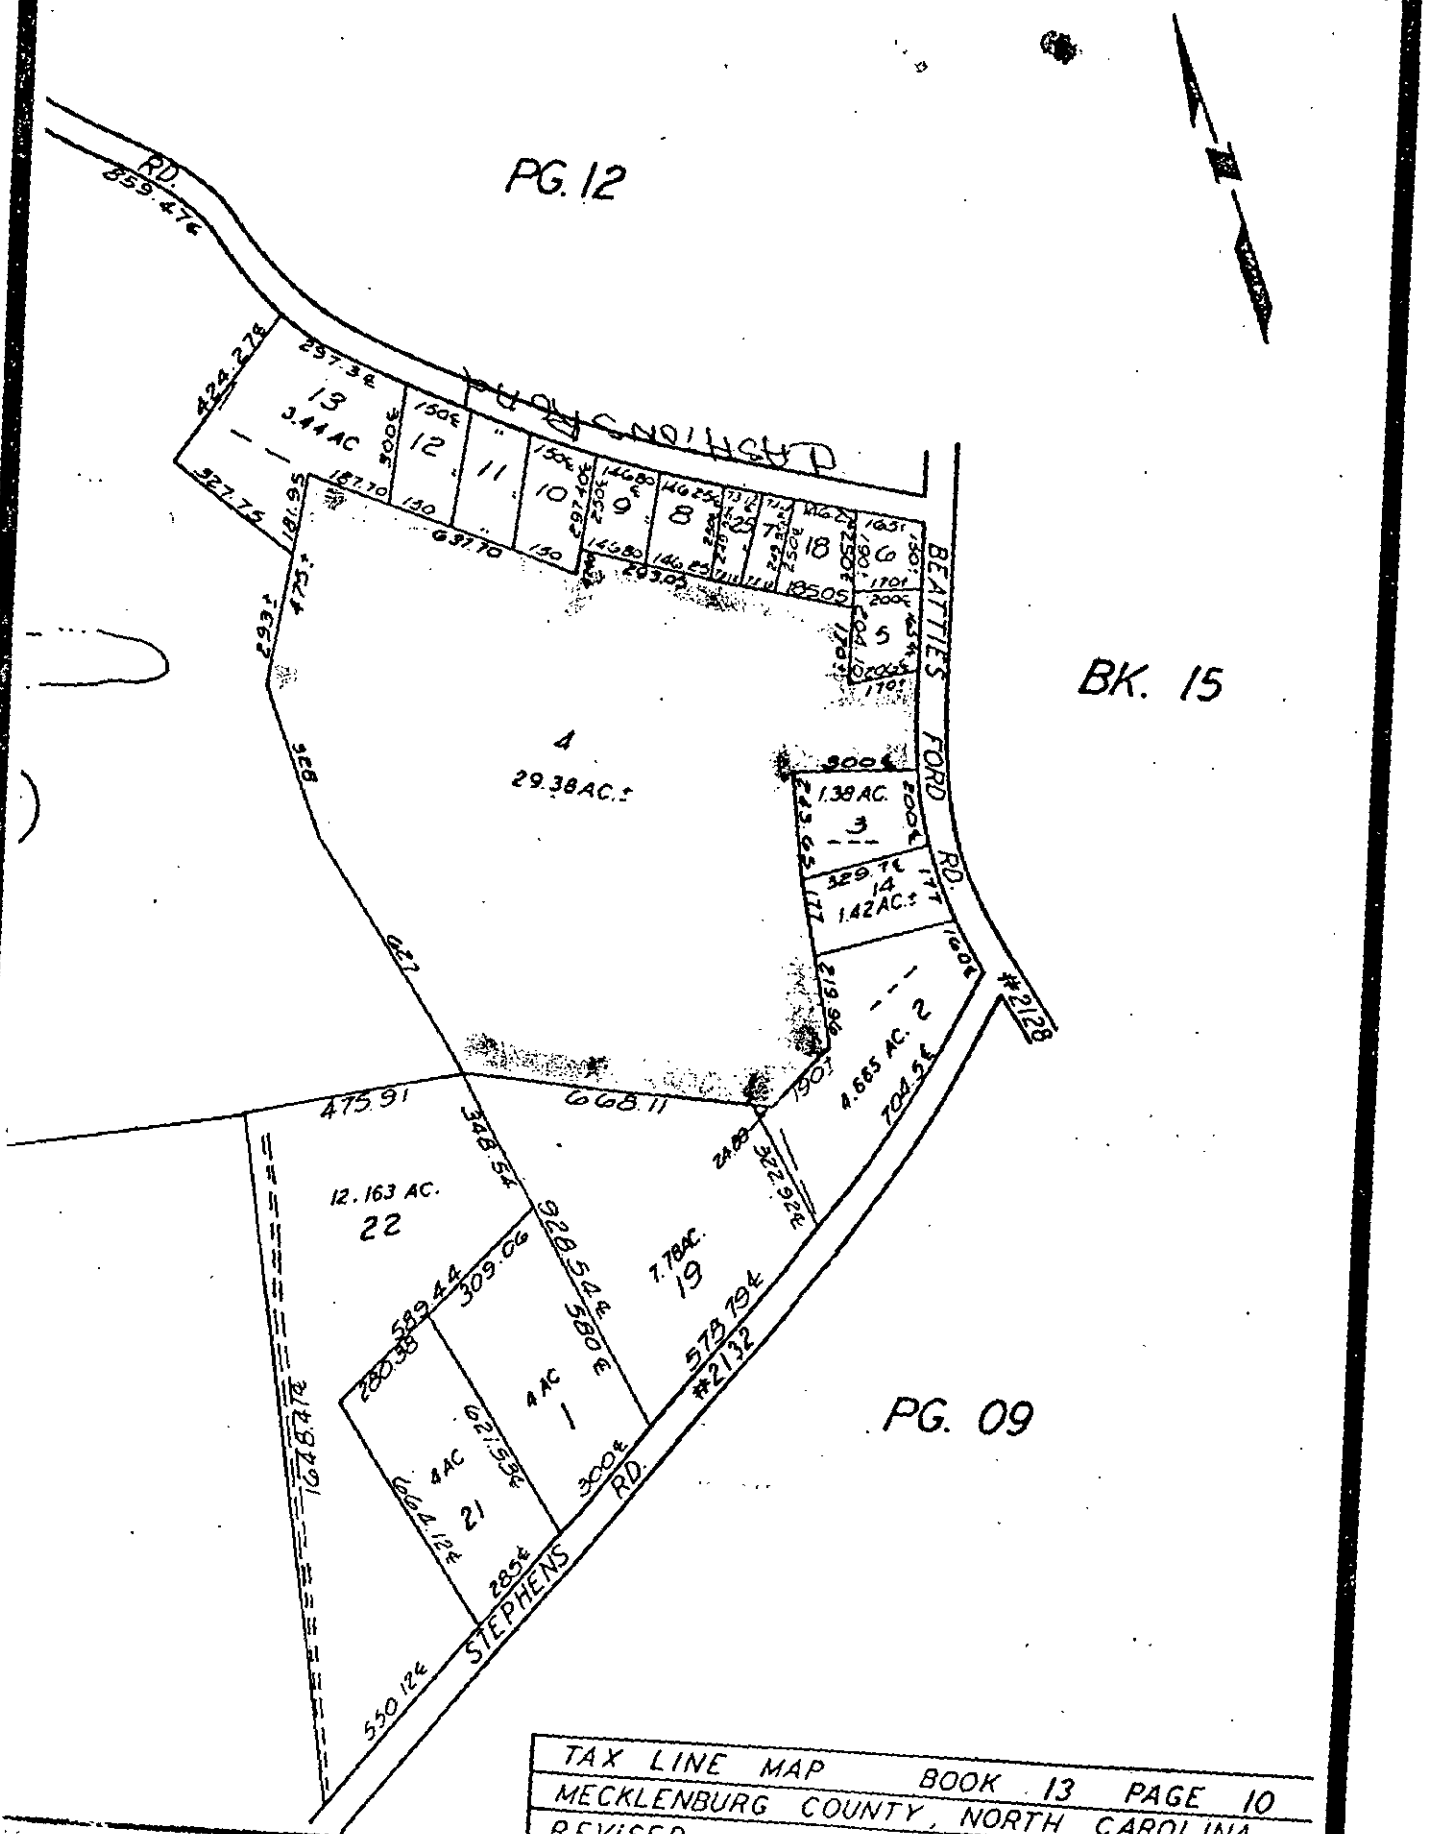

TAX LINE MAP BOOK 13 PAGE 10	
MECKLENBURG COUNTY, NORTH CAROLINA	
REVISED	SCALE 1" = 400'

STATE OF NORTH CAROLINA

Mecklenburg County

21328/9303A

91-E-1669

In The General Court Of Justice
Superior Court Division
Before The Clerk

In The Matter Of The Estate Of:	LETTERS
Name Walter Sherrill McDonald	TESTAMENTARY G.S. 28A-6-1

The Court in the exercise of its jurisdiction of the probate of wills and the administration of estates, and upon application of the fiduciary, has adjudged legally sufficient the qualification of the fiduciary named below and orders that Letters be issued in the above estate.

The fiduciary is fully authorized by the laws of North Carolina to receive and administer all of the assets belonging to the estate, and these Letters are issued to attest to that authority and to certify that it is now in full force and effect.

Witness my hand and the Seal of the Superior Court.

Name And Title Of Fiduciary Anne McDonald Karriker, Executrix	Date Of Qualification July 5, 1991
Address 14207 Beatties Ford Rd.	Clerk Of Superior Court Martha H. Curran
City, State, Zip Huntersville, N.C. 28078	EX OFFICIO JUDGE OF PROBATE
Name And Title Of Fiduciary	
Address	Date Of Issuance July 5, 1991
City, State, Zip	Signature Joyce B. Carpenter
SEAL	☐ Deputy CSC ☒ Assistant CSC

AOC-E-403
Rev. 6/87