


18125 BARNHARDT RD

00754101

6/18/08

marliwr

Groundwater and Wastewater Services File Imaging Project
May 2007
*Barcode Font = IDAutomationHC39M*

**Stewart Homes, Inc.**

August 30, 2004

Jeremy Michelone
Environmental Dept.

Dear Sir:

**We were informed by Larry Henkle of the changes made on the septic system at 18125 Barnhardt Road. He advised us that the system was no longer a gravel system. This was done in order to save more trees from being removed.**

Sincerely,

Rolf Boon
Property owner

Shannon Stewart
Builder

# CERTIFICATE OF COMPLETION/OPERATION PERMIT

HEALTH DEPARTMENT
ENVIRONMENTAL HEALTH DIVISION
700 NORTH TRYON ST., SUITE 211
CHARLOTTE, NC 28202
PHONE (704) 336-5102

FILE: 11290 DATE: 8/11/04

TC: 007-541-01 ☑ L ☐ CRT

SERIAL 19626

Name of Owner ROELOF J. BOON Juris.: _____

Address of Property 18125 BARNHARDT ROAD

**Inspection Data:**

Tank Material PCC

Total Length of Drainfield 300

Number of Lines 3 @ 100

Cover Depth 12"

Water Supply Source WELL


Distance to Water Source >75'

Excavation Inspected 8/11/04

Tank(s) Inspected 8/11/04

Wash Line Inspected —

High Water Alarm Inspected —

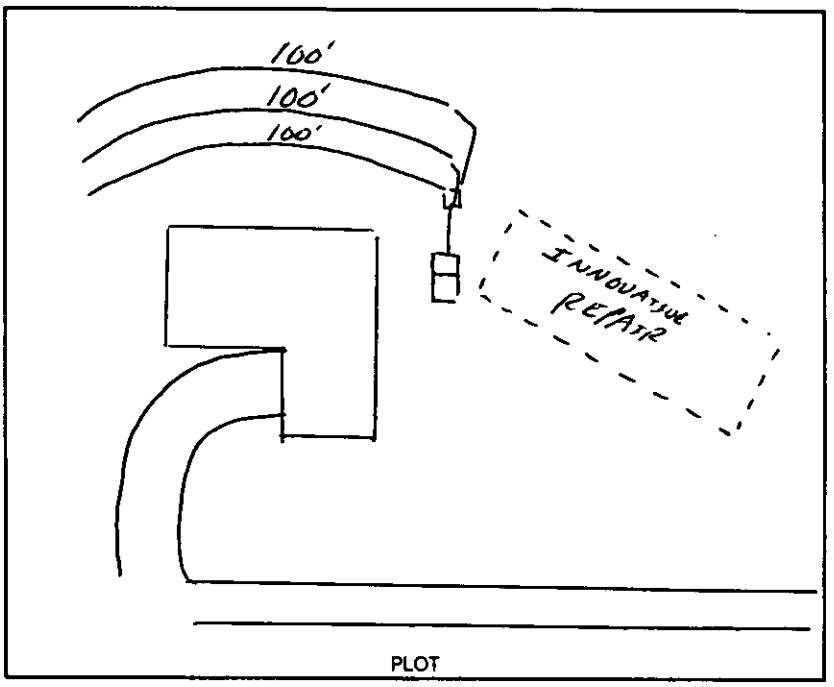


Design 1500 ST, 900 SAT, INNV., E-2 FLOW CTR# LARRY HENKLE

The undersigned has inspected the Septic Tank System described above, and certifies it has been

☒ installed or constructed ☐ altered or repaired

☐ in accordance with the permit issued ☒ as detailed in the plot above

and meets the provisions of I5A NCAC 18A. 1900, "Laws And Rules For Sewage Treatment and Disposal Systems" in effect on the date of issuance of the permit. This issuance of this

☐ Certificate of Completion ☒ Operation Permit

does not in any way guarantee that the system will operate properly or relieve any person now or hereafter owning, controlling, or using such system from any liability resulting from the failure of the system to operate properly. This document is issued subject to those restrictions and conditions shown on the permit(s) and the provisions of I5A NCAC 18A. 1990 in addition to those listed below under "COMMENTS." This document shall be null and void if any information contained in the application is untrue or if any additions are made to the property which would increase the requirements for said system.

**Notice:** Disturbance of the designated repair area may result in the suspension/revocation of this permit.

COMMENTS: THREE BEDROOM HOUSE
3 lines x 100' x 3'
Type IIIg Innovative System

Tommy Mickle R.S.
Environmental Health Specialist

Mecklenburg County services are available without regard to ethnic origin, sex, or disability.

# INSTALLATION, CONSTRUCTION, ALTERATION, AND/OR REPAIR APPROVAL


HEALTH DEPARTMENT
ENVIRONMENTAL HEALTH DIVISION
700 NORTH TRYON ST., SUITE 211
CHARLOTTE, NC 28202
PHONE (704) 336-5102

FILE: 11290 DATE: 8/10/04

TC: 007-541-01 ☑L

SERIAL 19482

Permission is hereby given to ✓ Install or Construct, _____ Alter or Repair the individual septic tank wastewater treatment system with subsurface, soil absorption, effluent discharge as specified herein at the described location. This permit is granted based upon the information supplied in the application dated 12/7/03. All work shall be completed on or before 9/10/04, after which date this permit shall be null and void. The system shall meet all of the construction requirements of 15A NCAC 18A. 1900 which are in effect on the date of the granting of this permit. A Certificate of Completion or an Operation Permit must be obtained from the Mecklenburg County Health Department before any system can be covered up or placed into service. The issuance of this permit does not in any way guarantee that the system anticipated to be constructed will operate properly, or relieve any person now or hereafter owning, controlling or using such system from any liability resulting from the failure of the system to operate properly.

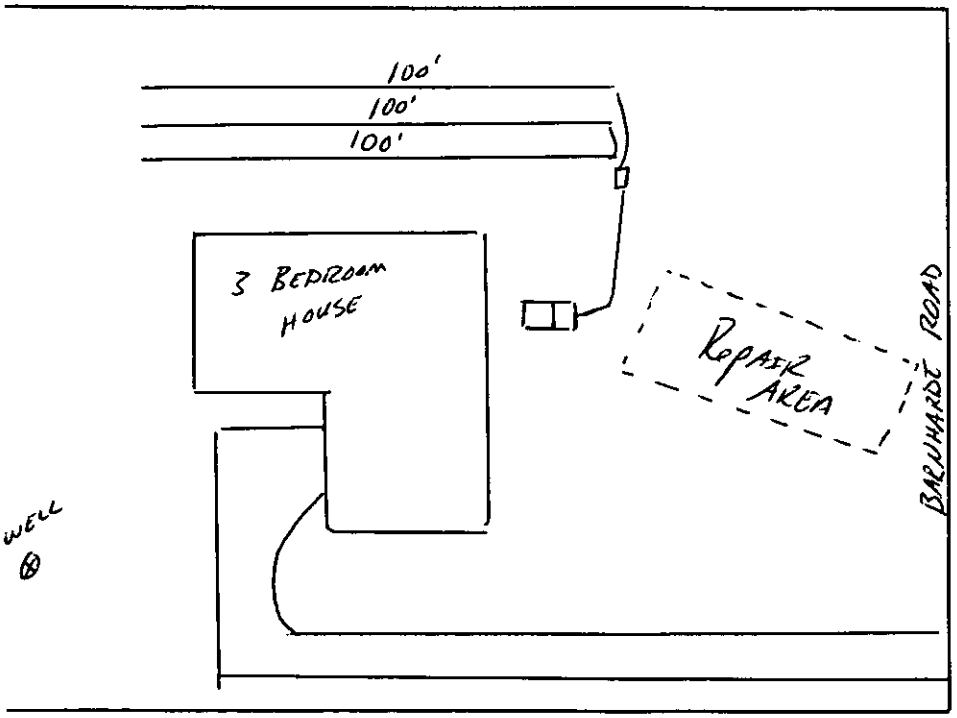


PLOT OF SYSTEM

Liquid Capacity of Septic Tank 1500 gallons

Liquid Capacity of Dosing Tank — gallons

Tank Construction PCC

Trench Depth 24-30"

Absorption and/or Nitrification Lines:

Trench Width 3' feet

Trench Walls Scored and Porous yes

Total Line Length 400' feet

Number of Lines 4 x 100'

Depth of Stone 12" inches

Distance from House > 5' feet

Distance from Property Line > 10' feet

Distance from Well > 100' feet

NOTICE: This system shall not be installed while soils are in a wet condition.

NAME OF OWNER Rolof J. Boon

LOCATION OF PROPERTY 18125 BARNHARDT ROAD

Comments: THREE BEDROOM HOUSE
INSTALL 4 Lines x 100' x 3' x 12" STONE
TYPE II CONVENTIONAL SYSTEM

Homeowner has option to USE 25% Reduction system.

Tommy Mabe R.S.
Environmental Health Specialist

WHITE - HEALTH DEPARTMENT's COPY • CANARY - E.H.S. COPY • PINK - OWNER OR AGENT's COPY

Check 2235 JKA

**FEE:** 300.00 **AUTHORIZATION FOR WASTEWATER SYSTEM CONSTRUCTION** MD 72168
**DATE:** 3/15/04 **VOID SIXTY (60) MONTHS FROM DATE OF ISSUANCE** ACS

**DATE:** _____ **PERMIT NO:** 11290

18125 Barnhardt
**PARCEL NO:** 007-541-01

**JOB LOCATION ADDRESS:** ~~12745~~ Hayes Road
**PROPERTY OWNER:** Roelof J. Boon
**BUILDING CONTRACTOR:** Michael S. Stewart
**SUBDIVISION NAME:** NA
**AUTHORIZATION ISSUED BY:** Tommy Mullet R.S. **DATE:** 3/15/04
DEHNR AUTHORIZED AGENT

## AUTHORIZATION CONDITIONS

1. WASTEWATER SYSTEM CONSTRUCTION AND INSTALLATION MUST MEET ALL CONDITIONS AND SPECIFICATIONS AS SET FORTH IN IMPROVEMENT PERMIT NO. 11290, AND THE ATTACHED SITE PLAN WITH SYSTEM DETAILS. CONSTRUCTION AND INSTALLATION MUST ALSO MEET ALL REQUIREMENTS SET FORTH IN THE RULES GOVERNING SANITARY SEWAGE COLLECTION, TREATMENT, AND DISPOSAL AND ANY OTHER APPLICABLE RULES AND LAWS.

2. AN INSTALLATION, CONSTRUCTION, ALTERATION AND/OR REPAIR APPROVAL MUST BE SECURED **PRIOR** TO INSTALLATION OF THE SEPTIC TANK SYSTEM. THE INSTALLER OF THE SYSTEM SHALL BE A REGISTERED SEPTIC TANK CONTRACTOR WITH MECKLENBURG COUNTY HEALTH DEPARTMENT.

3. ANY ALTERATION IN SITE OR SOIL CONDITIONS (INCLUDING LOCATION OF STRUCTURES AND APPURTENANCES) OR MODIFICATION IN USE, DESIGN WASTEWATER FLOW, OR WASTEWATER CHARACTERISTICS AS SPECIFIED IN THE ASSOCIATED IMPROVEMENT PERMIT AND APPLICATION, MAY SUBJECT THIS AUTHORIZATION AND ASSOCIATED PERMIT(S) TO REVOCATION.

4. OTHER CONDITIONS: _____

## OWNER CERTIFICATION

I CERTIFY THAT THERE HAVE BEEN NO ALTERATIONS IN SITE OR SOIL CONDITIONS OR MODIFICATIONS TO FACILITY, WASTEWATER FLOW, OR WASTEWATER CHARACTERISTICS FROM THOSE SPECIFIED IN THE ORIGINAL APPLICATION OR ASSOCIATED IMPROVEMENT PERMIT UNLESS AUTHORIZED IN WRITING BY THE MECKLENBURG COUNTY HEALTH DEPARTMENT. I ALSO UNDERSTAND THAT ANY SUCH ALTERATIONS, MODIFICATIONS, OR FALSE INFORMATION ARE GROUNDS FOR REVOCATION OF PERMITS AND AUTHORIZATION TO CONSTRUCT.

Michael Stewart — 3/15/04

SIGNATURE OF OWNER/OWNER'S REPRESENTATIVE — DATE

## CONDITIONS OF IMPROVEMENT PERMIT

Permit Number: 11290 Tax Number: 007-541-01

- The IMPROVEMNET PERMIT is subject to revocation if site plans or the intended use change. There is to be **NO** grading, filling, or disturbance of the soil in the area of the septic tank system or repair area.
- CONSTRUCTION AUTHORIZATION must be obtained prior to receiving as Building Permit. The Construction Authorization is **NOT** transferable. Do not clear, grade, fill or disturb soil prior to obtaining a Construction Authorization.
- Domestic-type wastewater only. No industrial process wastewater may be discharged into the system.

Basement ☐ Yes ☒ No ☐ Partial Basement

**Primary Wastewater System**

Type: ☐ I ☒ II ☐ III ☐ IV ☐ V ☐ VI

☒ Conventional
☐ Prefabricated, permeable block panel system
☐ Shallow Placed Conventional
☐ Low Pressure Pipe
☐ Large Diameter Pipe
☐ Fill
☐ Other
☐ Innovative or Experimental:

| | | | |
|---|---|---|---|
| 0.30 Long-term acceptance rate (GPD/ft^2) | 360 Max gallons/day wastewater flow | 1200 Absorption Area (sq ft) | 9 Trench spacing (min. on centers) (ft) |
| Serviced by private well: ☒ Yes ☐ No | 1500 Gallon septic tank | 400 Total trench length (ft) | 24 Maximum trench depth (At least 12" of provisionally suitable soil must remain between trench bottom and unsuitable soil conditions.) |
| 3 Bedrooms in residence | NA Gallon pump tank | 12 Depth of stone (in) | |

Any surface water present: NO Type: Minimum separation distance (ft):

Additional conditions:

**Repair Area System**

Type: ☐ I ☒ II ☐ III ☐ IV ☐ V ☐ VI

☒ Conventional
☐ Prefabricated, permeable block panel system
☐ Shallow Placed Conventional
☐ Low Pressure Pipe
☐ Large Diameter Pipe
☐ Fill
☐ Other
☐ Innovative or Experimental:

| | | | |
|---|---|---|---|
| 1200 Absorption Area (sq ft) 400 Total trench length (ft) | 12 Depth of stone (in) | 9 Trench spacing (min. on centers) (ft) | 24 Maximum trench depth (in) |

The undersigned, an authorized agent of the MECKLENBURG COUNTY HELTH DEPARTMENT, certifies that the Department has approved the Request for the Job Location contained in this document. The approval is granted in accordance with the provisions of Laws and Rules For Sewage, Treatment and Disposal in effect at the time of issuance of the permit and is subject to the following provisions:

*** No work shall be conducted on the septic tank system until an Installation, Construction, Alteration and/or Repair Approval is granted by this Department.

*** This Improvement permit is transferable.

Tammy Mock R.S. 3/15/04
DEHNR Authorized Agent Date

MECKLENBURG COUNTY
HEALTH DEPARTMENT
ENVIRONMENTAL HEALTH DIVISION
C/o HAL MARSHALL CTR.
SUITE 211
700 N. TRYON ST.
CHARLOTTE, NC 28202
(704) 336-5103

Michael Stewart 3/15/04
Owner/Agent Signature Date

NORTH CAROLINA DEPARTMENT OF
ENVIRONMENTAL, HEALTH, AND
NATURAL RESOURCES
DIVISION OF ENVIRONMENTAL HEALTH
ON-SITE WASTEWATER SECTION

~~12745 MAYES RD.~~


# PROPOSED PLOT PLAN 18125 Barnhardt

HEALTH DEPARTMENT
ENVIRONMENTAL HEALTH DIVISION
700 NORTH TRYON STREET
CHARLOTTE, NC 28202
PHONE (704) 336-5102

FILE: 11290

TC: 007-541-01

Draw in and name all roads adjoining the property. Draw in and accurately dimension the lot concerned. Accurately indicate property boundaries proposed and/or existing structures and driveways, underground utilities, and wells and springs within 100 feet of the proposed building or drainfield.

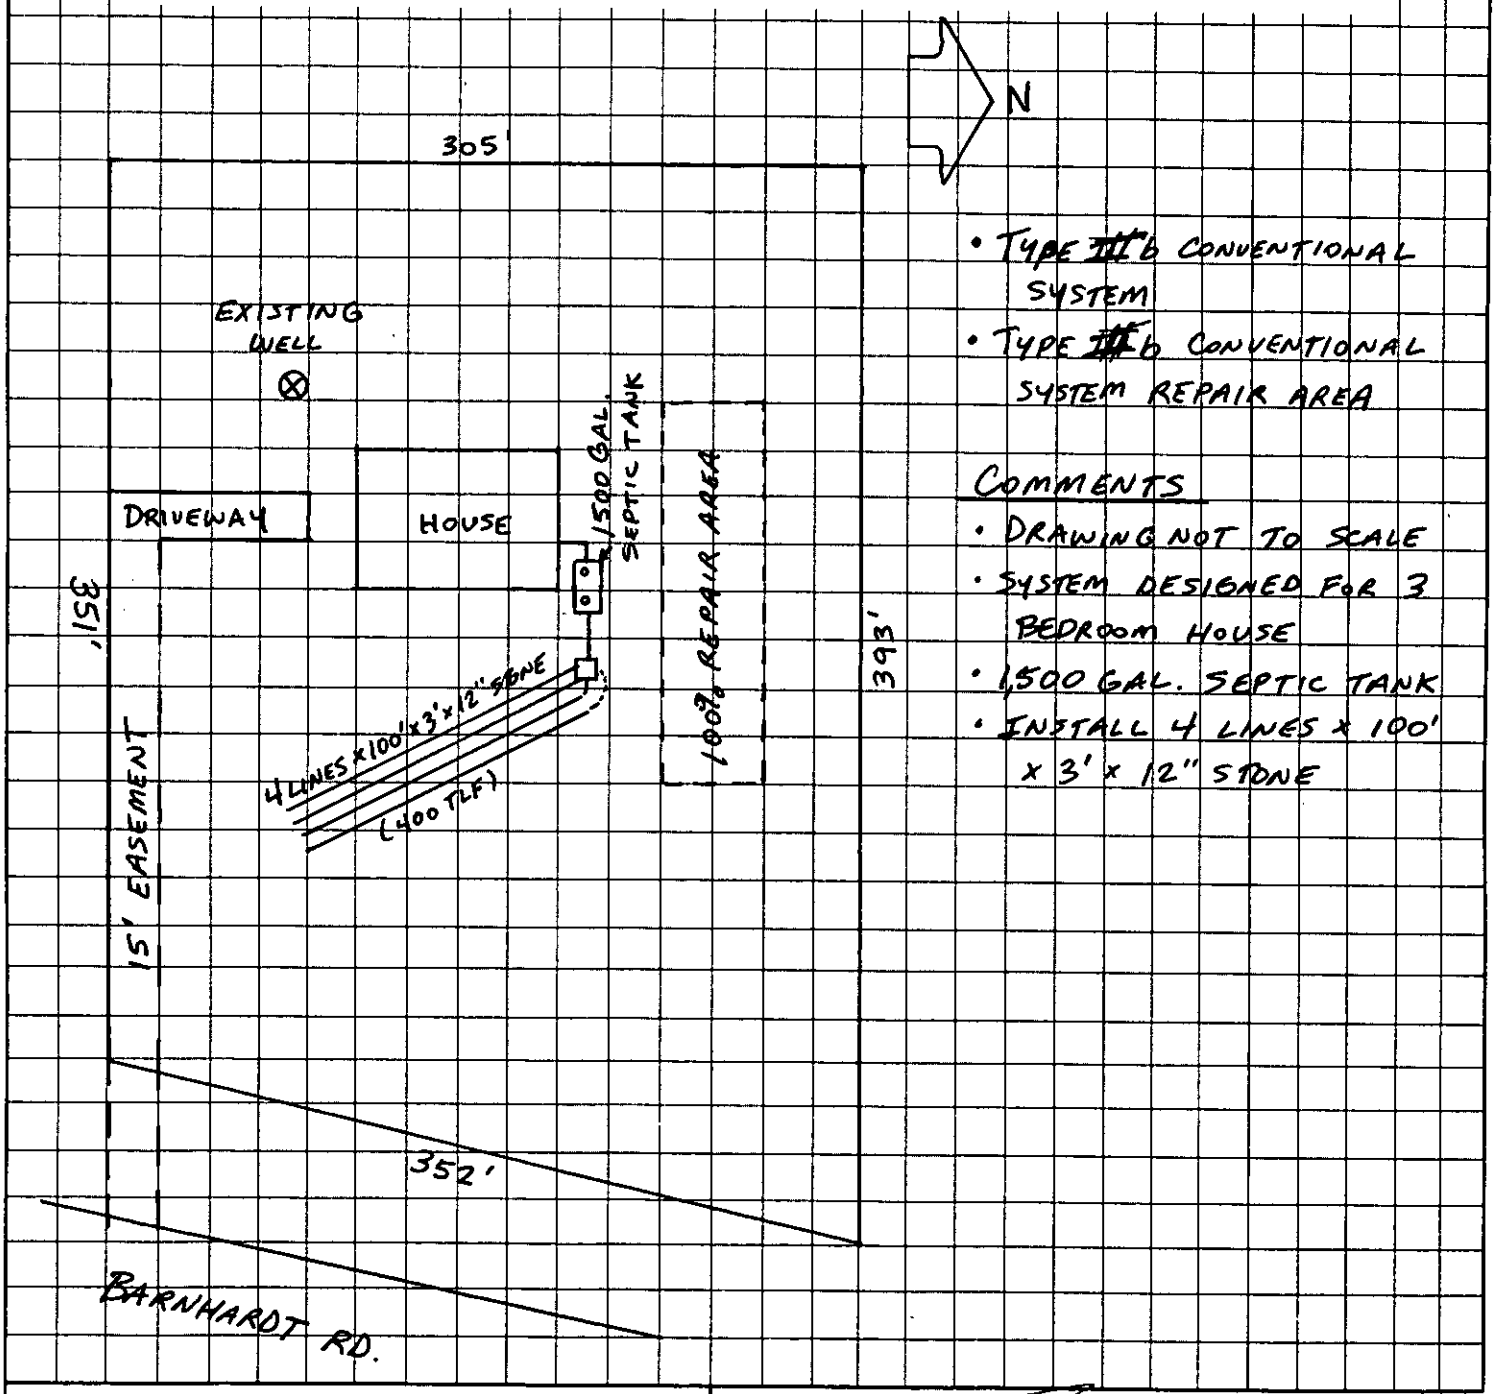


- ~~Type III~~ b CONVENTIONAL SYSTEM
- ~~Type III~~ b CONVENTIONAL SYSTEM REPAIR AREA

COMMENTS

- DRAWING NOT TO SCALE
- SYSTEM DESIGNED FOR 3 BEDROOM HOUSE
- 1,500 GAL. SEPTIC TANK
- INSTALL 4 LINES x 100' x 3' x 12" STONE

Michael Stewart
OWNER/AGENT SIGNATURE

DATE 3/15/04

APPROVAL DATE Tammy McKee R.S. 3/15/04

White - Health Department's Copy  Canary - E.H.S. Copy  Pink - Owner's Copy

Department of Environment, Health, and Natural Resources
Division of Environmental Health
On-site Wastewater Section

Sheet: 1
Property ID: 007-541-01
Lot #:
File #: 11290
Code: 1

AGS

# SOIL/SITE EVALUATION for ON-SITE WASTEWATER SYSTEM

Owner: Roelof J. Boon
Applicant: Micheal S. Stewart
Address: 12801 Mayes Road, Huntersville, N. C. 28078
Date Evaluated: 12/11/2003
Proposed Facility: Residence
Design Flow (.1949): 360gpd
Property Size: 1.0a inv.
Location of Site: Barnhardt Road
Property Recorded:
Water Supply: [ ] Public [ x ] Individual [ x ] Well [ ] Spring [ ] Other
Evaluation Method: [ x ] Auger Boring [ ] Pit [ ] Cut
Type of Wastewater: [ x ] Sewage [ ] Industrial Process [ ] Mixed

| PROFILE # | .1940 Landscape Position/ Slope% | Horizon Depth (IN.) | SOIL MORPHOLOGY .1941 .1941 Structure/ Texture | .1941 Consistence Mineralogy | OTHER PROFILE FACTORS .1942 Soil Wetness/ Color | .1943 Soil Depth (IN.) | .1956 Sapro Class | .1944 Restr Horiz | Profile Class & LTAR |
|---|---|---|---|---|---|---|---|---|---|
| 1 | LS, 8 | 0-6 | GR/SCL | FR/SEXP/SS/SP | >48" TO SOIL WETNESS | 48 | N/A | NONE | PS, IV .3GPD/FT$^2$ |
| | | 6-48 | SBK/SC | FI/SEXP/S/P | | | | | |
| 2 | " | 0-7 | GR/SCL | FR/SEXP/SS/SP | " | " | " | " | " |
| | | 7-48 | SBK/SC | FI/SEXP/S/P | | | | | |
| 3 | " | 0-8 | GR/SCL | FR/SEXP/SS/SP | " | " | " | " | " |
| | | 8-50 | SBK/C | FI/SEXP/S/P | | | | | |
| 4 | " | 0-4 | GR/SCL | FR/SEXP/SS/SP | " | " | " | " | " |
| | | 4-41 | SBK/C | FI/SEXP/S/P | | | | | |
| | | 41-48 | SBK/CL | FR/SEXP/SS/SP | | | | | |
| | | | | | | | | | |
| | | | | | | | | | |
| Description | Initial System | Repair System |
|---|---|---|
| Available Space (.1945) | PS | PS |
| System Type(s) | | |
| Site LTAR | .3GPD/FT$^2$ | .3GPD/FT$^2$ |


Other Factors (.1946): _____
Site Classification (.1948): PROVISIONALLY SUITABLE
Evaluated By: W. R. Marlin, LSS, 12/12/2003, W. R. Marlin
Others Present:

FILE # 11290

COMMENTS: Does not appear to be 100% repair

| LANDSCAPE POSITIONS | GROUP | TEXTURES | .1955 LTAR | CONSISTENCE MOIST | WET |
|---|---|---|---|---|---|
| R-RIDGE | I | S-SAND | 1.2 - 0.8 | | |
| S-SHOULDER SLOPE | | LS-LOAMY SAND | | VFR-VERY FRIABLE | NS-NON-STICKY |
| L-LINEAR SLOPE | | | | FR-FRIABLE | SS-SLIGHTLY STICKY |
| FS-FOOT SLOPE | II | SL-SANDY LOAM | 0.8 – 0.6 | FI-FIRM | S-STICKY |
| N-NOSE SLOPE | | L-LOAM | | VFI-VERY FIRM | VS-VERY STICKY |
| H-HEAD SLOPE | | | | EFI-EXTREMELY FIRM | NP-NON-PLASTIC |
| CC-CONCLAVE SLOPE | III | SI-SILT- | 0.6 – 0.3 | | SP-SLIGHTLY STICKY |
| CV-CONVEX SLOPE | | SIL-SILT LOAM | | | P-PLASTIC |
| T-TERRACE | | CL-CLAY LOAM | | | VP-VERY PLASTIC |
| FP-FLOOD PLAN | | SCL-SANDY CLAY LOAM | | | |
| | | SICL-SILTY CLAY LOAM | | | |
| | IV | SIC-SILTY CLAY | 0.4 – 0.1 | | |
| | | C-CLAY | | | |
| | | SC-SANDY CLAY | | | |

| STRUCTURE | MINERALOGY |
|---|---|
| SG-SINGLE GRAIN | SLIGHTLY EXPANSIVE |
| M-MASSIVE | |
| CR-CRUMB | EXPANSIVE |
| GR-GRANULAR | |
| SBK-SUBANGULAR BLOCKY | |
| ABK-ANGULAR BLOCKY | |
| PL-PLATY | |
| PR-PRISMATIC | |

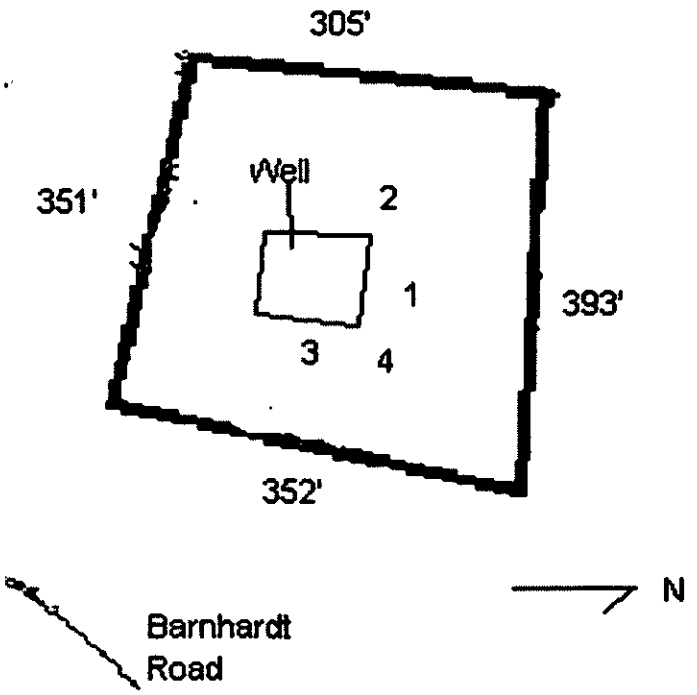

FEE: 200.00
DATE: 12-8-03
Check 1058 JKA

# APPLICATION FOR IMPROVEMENT PERMIT FOR RESIDENTIAL SITE INDIVIDUAL WATER AND WASTEWATER SYSTEMS PROGRAM

[ ] CRT

TYPE APPLICATION: ___ NEW SYSTEM ___ EXPANSION/ ALTERATION OF EXISTING SYSTEM ___ REPAIR OF EXISTING SYSTEM

NORTH CAROLINA
DEPARTMENT OF ENVIRONMENT,
HEALTH, AND NATURAL RESOURCES
DIVISION OF ENVIRONMENTAL HEALTH
ON-SITE WASTEWATER SECTION

Jeremy

FILE #: 11290

PROPERTY INFORMATION (FROM ENGINEERING FORM) FOR JOB LOCATION: ~~007-151-11~~

TAX/PARCEL NUMBER: 00754101 Meck. Cty.

STREET ADDRESS: ~~12745 Mayes Rd.~~ 12125 Barnhardt

SUBDIVISION OR MOBILE HOME PARK NAME:

LOT NUMBER:

TYPE OF BUILDING (CHECK ONE):

___ SINGLE MOBILE HOME(S)
___ DOUBLE WIDE (D)
✓ HOUSE (H)
___ MODULAR HOME (M)
___ MULTIPLE FAMILY (U)
___ OTHER (O)

TOWNSHIP (CHECK ONE):

✓ 0 MECKLENBURG
___ 1 CHARLOTTE
___ 2 DAVIDSON
___ 3 CORNELIUS
___ 4 PINEVILLE
___ 5 MATTHEWS
___ 6 HUNTERSVILLE
___ 7 MINT HILL

HEATED SQUARE FOOTAGE: 1800

NUMBER OF BEDROOMS: 3 NUMBER OF OCCUPANTS: 2

CLOSING DATE _____

FOUNDATION FOR RESIDENCE:

✓ WITHOUT BASEMENT ON SLAB
✓ CRAWL SPACE
___ WITH BASEMENT /PLUMBING
___ WITH BASEMENT /NO PLUMBING

IF EXPANSION/ALTERATION OF EXISTING SYSTEM, DESCRIBE THE PROPOSED BUILDING ADDITION:

WILL THERE BE A HOME BUSINESS IN THE RESIDENCE: ___ YES ✓ NO TYPE: _____

WATER SUPPLY (CHECK ONE):

___ COMMUNITY (C)
___ MUNICIPAL (M)
✓ PRIVATE WELL (P)
___ SHARED WELL (S)
___ OTHER 'SPRINGS' (O)

IF ANY OF THE FOLLOWING ARE LOCATED ON THE PROPERTY, PLEASE SHOW LOCATION ON PLAT:

BURIED CABLES, LANDFILLS, STUMPHOLES ___ YES ___ NO
EXISTING WASTEWATER SYSTEMS ___ YES ___ NO
EASTMENTS OR RIGHT-OF-WAYS ___ YES ___ NO
WELL, SPRINGS OR WATERLINES ✓ YES ___ NO
DESIGNATED WETLANDS ___ YES ___ NO

PROPERTY OWNER:

NAME: (LAST) Boon (FIRST) Roelof (MI) J

ADDRESS: 12801 Mayes Rd.

CITY: Huntersville STATE: NC ZIP: 28078

DAYTIME PHONE: (704) 650 - 5180

LEGAL AGENT FOR PROPERTY OWNER, IF APPLICABLE:

NAME: (LAST) Stewart (FIRST) Michael (MI) S (contractor)

DAYTIME PHONE: (704) 363 - 6644

WHAT DATE WAS THE PROPERTY ORIGINALLY DEEDED AND RECORDED? 1974

An Improvement Permit is subject to suspension or revocation if site plans or the intended use change or if information submitted in this application is falsified or changed. The undersigned, owner, or legal agent for the owner, of the property described above as the "Job Location" has read the foregoing application, acknowledges that the contents of same are true, and authorizes agents of the Mecklenburg County Health Department to enter onto the property for the purpose of processing this request.

SIGNED: M. Shawn Stewart DATE: 12/7/03

MECKLENBURG COUNTY HEALTH DEPARTMENT
ENVIRONMENTAL HEALTH DIVISION
c/o HAL MARSHALL CTR., SUITE 211, 700 N. TRYON ST., CHARLOTTE, N.C. 28202., (704) 336-5102


# PROPOSED PLOT PLAN

HEALTH DEPARTMENT
ENVIRONMENTAL HEALTH DIVISION
700 NORTH TRYON STREET
CHARLOTTE, NC 28202
PHONE (704) 336-5102

FILE: 11290

TC: 007-541-01

Draw in and name all roads adjoining the property. Draw in and accurately dimension the lot concerned. Accurately indicate property boundaries proposed and/or existing structures and driveways, underground utilities, and wells and springs within 100 feet of the proposed building or drainfield.

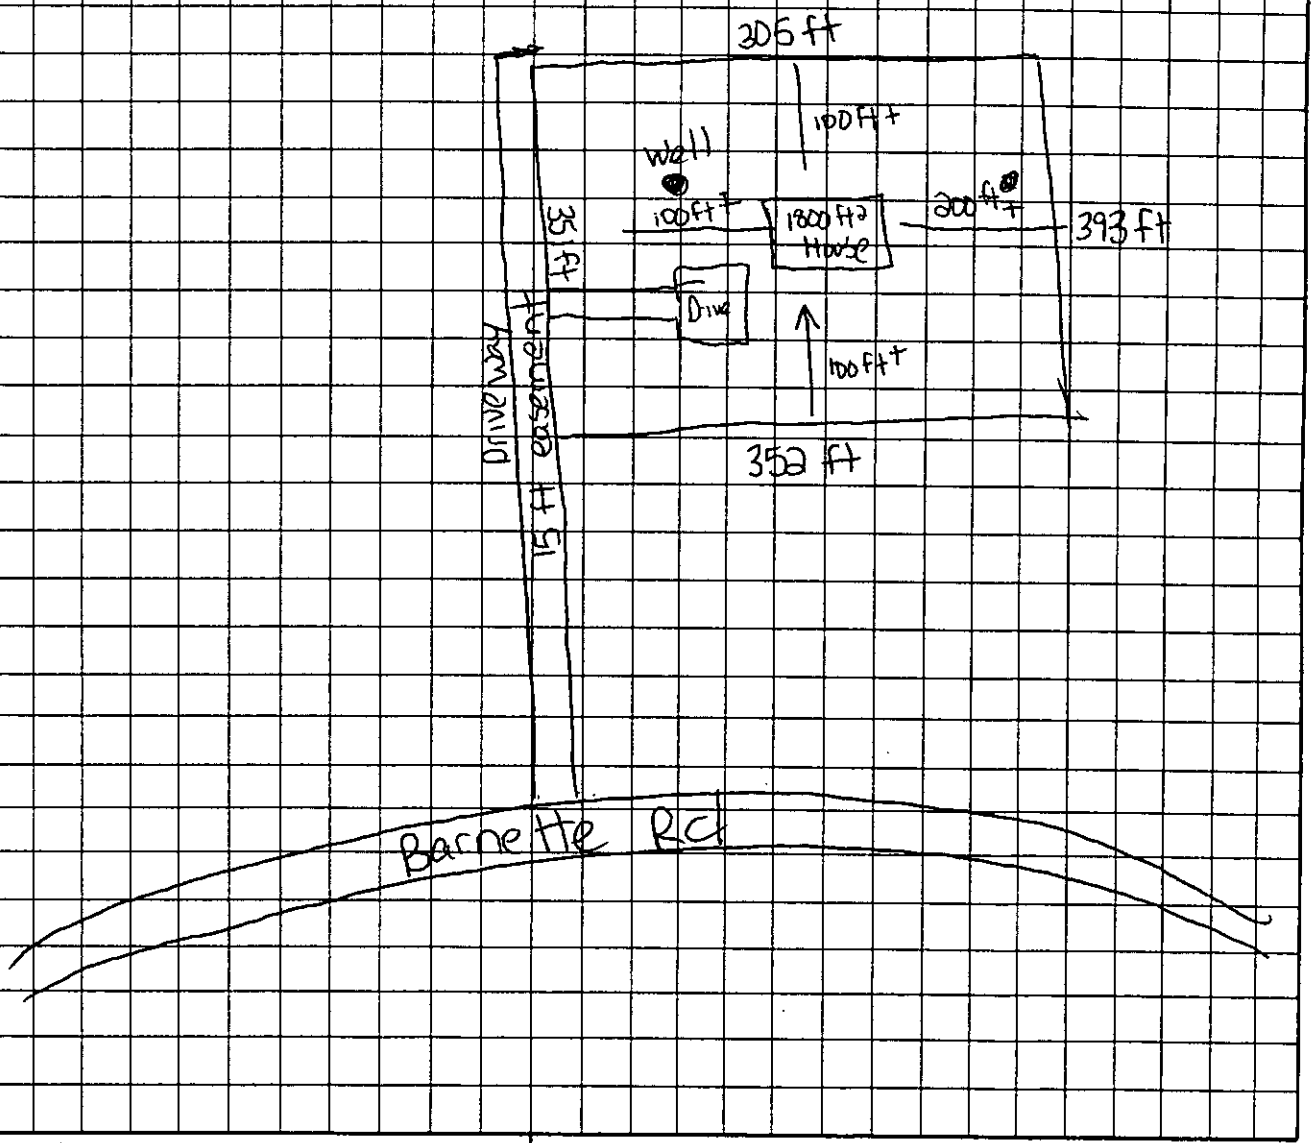


M. Shawn Stewart
OWNER/AGENT SIGNATURE

DATE 2/6/03

APPROVAL DATE _____

White - Health Department's Copy  Canary - E.H.S. Copy  Pink - Owner's Copy