

4026 ROCKWOOD RD

11316133

6/19/2007

duponbj

Groundwater and Wastewater Services File Imaging Project
May 2007
Barcode Font = IDAutomationHC39M

APPLICATION FOR AN IMPROVEMENT PERMIT

HEALTH DEPARTMENT
ENVIRONMENTAL HEALTH DIVISION
1200 BLYTHE BOULEVARD
CHARLOTTE, NC 28203
PHONE (704) 376-4603

Mecklenburg County services are available without regard to ethnic origin, sex, or disability.

(OFFICE USE ONLY)
FILE: 6696A
TC: 113-161-33
SERIAL: № 20745
☑ L ☑ CRT

JOB LOCATION

① ADDRESS: 4026 (STREET NO.) Rockwood (STREET) Rd. ② FILE:
③ JURISDICTION: ④ TAX PARCEL NO.: 113-161-33
⑤ SUBDIVISION: ⑥ LOT: ⑦ BLOCK:

OWNER

⑧ NAME: Timothy (FIRST) Frederick (MIDDLE) Severs (LAST)
⑨ MAILING ADDRESS: 9225 Walkers Ferry Rd
⑩ CITY: Charlotte ⑪ STATE: NC ⑫ ZIP: 28214
⑬ PHONE: (WORK) 399-5763 ⑭ (HOME) 588-2734

REQUEST

This request is for a(n):

⑮ ☒ New permit
⑯ ☐ Repair or alteration permit
⑰ ☐ Authorization for mobile home exchange
⑱ ☐ Other (specify)

DESIGN CRITERIA

System will serve:

⑲ ☒ Residence ⑳ ☐ Mobile home ㉑ ☐ Business or place of public assembly
㉒ Number of bedrooms? 3 ㉕ Type?
㉓ Maximum occupancy? 6 ㉖ Maximum number of employees?
㉔ Basement? ☐ yes ☑ no ㉗ Maximum number of seats?

WATER SUPPLY

㉘ Water supply from (present or proposed):

A ☑ Individual well
B ☐ Municipal system
C ☐ Community well
D ☐ Community system

㉙ The undersigned, owner of the property described above as the "JOB LOCATION" has read the foregoing application, acknowledges t[illegible]he contents of same are true, and authorizes agents of the [illegible]CKLENBURG COUNTY HEALTH DEPARTMENT to enter onto the property for the purpose of processing this request.

Signed: Tim Severs
Date: 4-27-90

IMPROVEMENT PERMIT

The undersigned, an authorized agent of the MECKLENBURG COUNTY HEALTH DEPARTMENT, certifies that the Department has approved the Request for the Job Location contained in this document. This approval is granted in accordance with the provisions of Laws And Rules For Sanitary Sewage Collection, Treatment And Disposal in effect at the time of issuance of the permit and is subject to the following provisions:
... No work shall be conducted on the septic tank system until an Installation, Construction, Alteration and/or Repair permit is issued by this Department.
... This permit is not transferable, and shall become null and void 36 months from the date of issuance.

B.R. Ferguson — Environmentalist — 5-7-90 — Date

Director or Authorized Section Head — Date

*This permit must be signed by the Director of Mecklenburg County Health Department or an authorized section head in order to be valid.

INSTALLATION, CONSTRUCTION, ALTERATION, AND/OR REPAIR PERMIT


HEALTH DEPARTMENT
ENVIRONMENTAL HEALTH DIVISION
1200 BLYTHE BOULEVARD
CHARLOTTE, NC 28203
PHONE (704) 376-4603

FILE: 6696-A DATE: 8-31-90

TC: 113-161-33 L

SERIAL Nº 14687

Permission is hereby given to ✓ Install or Construct, _____ Alter or Repair the individual septic tank wastewater treatment system with subsurface, soil absorption, effluent discharge as specified herein at the described location. This permit is granted based upon the information supplied in the application dated 4-27-90. All work shall be completed on or before 9-31-90, after which date this permit shall be null and void. The system shall meet all of the construction requirements of 10 NCAC 10A .1900 which are in effect on the date of the granting of this permit. A Certificate of Completion or an Operation Permit must be obtained from the Mecklenburg County Health Department before any system can be covered up or placed into service. The issuance of this permit does not in any way guarantee that the system anticipated to be constructed will operate properly, or relieve any person now or hereafter owning, controlling or using such system from any liability resulting from the failure of the system to operate properly.

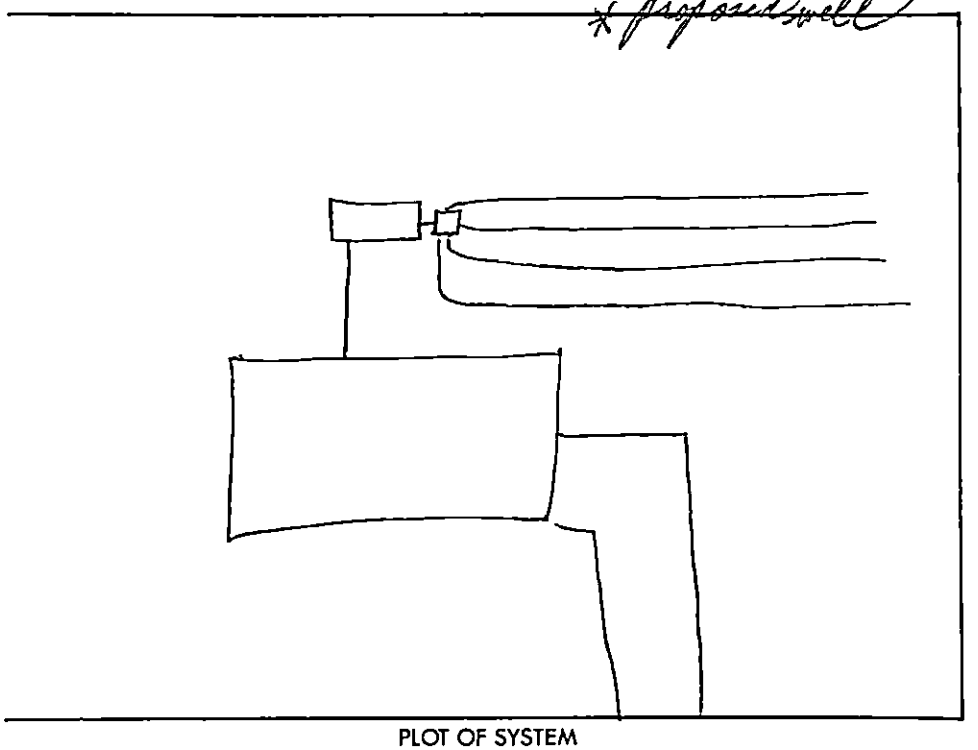

PLOT OF SYSTEM

Liquid Capacity of Septic Tank 1500 gallons

Liquid Capacity of Dosing Tank _____ gallons

Tank Construction PCC

Absorption and/or Nitrification Lines:

Trench Width 3 feet

Total Line Length 400 feet

Number of Lines 4

Depth of Stone 12 inches

Distance from House 5 feet

Distance from Property Line 10 feet

Distance from Well ~~not in~~ deep min 50' feet

NAME OF OWNER Timothy Severs

LOCATION OF PROPERTY 4026 Rockwood Rd.

Comments: 4 lines 3'X100'X12" stone

Division or Section Head _____

B. R. Ferguson
Environmentalist

* If this permit is for the installation or construction of a new system, it must be signed by the division or a section head of the Mecklenburg County Health Department in order to be valid. Only the signature of the Environmentalist is required where an existing system is being altered or repaired.

CERTIFICATE OF COMPLETION/OPERATION PERMIT

HEALTH DEPARTMENT
ENVIRONMENTAL HEALTH DIVISION
1200 BLYTHE BOULEVARD
CHARLOTTE, NC 28203
PHONE (704) 376-4603

FILE: 6696-A DATE: 9-6-90

TC: 113-161-33 ☑ L ☐ CRT

SERIAL № 13489

Name of Owner Timothy Lewis Juris.:

Address of Property 4026 Rockwood Rd.

Inspection Data:

Tank Material PVC

Total Length of Drainfield 400'

Number of Lines 4 @ 100'

Cover Depth 18"-32"

Water Supply Source well

Distance to Water Source 100'+

Excavation Inspected 9-6-90

Tank(s) Inspected 9-6-90

Wash Line Inspected

High Water Alarm Inspected

PLOT

Design: 1990, 1500ST, CON, 1200SFT, 12", cecil CTR# 189

The undersigned has inspected the Septic Tank System described above, and certifies it has been

☑ installed or constructed ☐ altered or repaired

☑ in accordance with the permit issued ☐ as detailed in the plot above

and meets the provisions of 10 NCAC 10A .1900, "Laws And Rules For Sanitary Sewage Collection, Treatment, And Disposal" in effect on the date of issuance of the permit. The issuance of this

☑ Certificate of Completion ☐ Operation Permit

does not in any way guarantee that the system will operate properly or relieve any person now or hereafter owning, controlling, or using such system from any liability resulting from the failure of the system to operate properly. This document is issued subject to those restrictions and conditions shown on the permit(s) and the provisions of 10 NCAC 10A .1900 in addition to those listed below under "COMMENTS." This document shall be null and void if any information contained in the application is untrue or if any additions are made to the property which would increase the requirements for said system.

COMMENTS: Installed for 3 bedrooms

D. R. Ferguson
Environmentalist

Mecklenburg County services are available without regard to ethnic origin, sex, or disability.

MECKLENBURG COUNTY HEALTH DEPARTMENT
SITE EVALUATION REPORT
SERIAL NUMBER 17797

File: 6696 A Action 1

Parcel: 113-161-33 PC

Location: Rockwood Rd.

Subdivision:


Lot: Block: Acres: 1.0

Owner: Timothy F. Severs
Address: 9225 Walkers Ferry Rd.
Charlotte, N. C.

Comments: _____

Described by: William R. Marlin

Date: 4-25-90

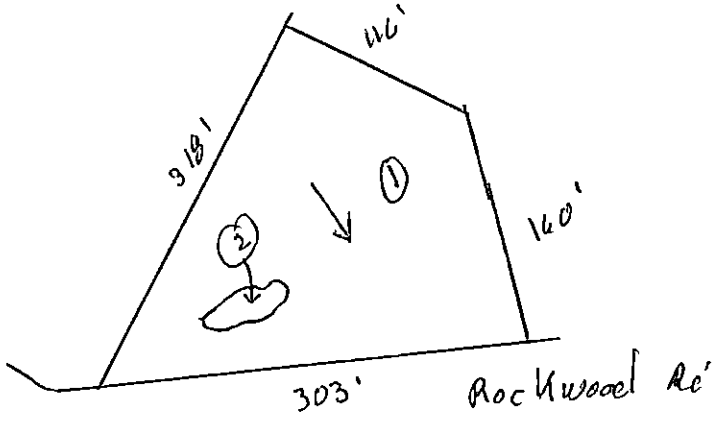

***** EVALUATION KEY *****

S = Suitable U = Unsuitable
PS = Provisionally Suitable
The "Area Classification" below indicates the suitability of areas in the diagram.

FACTORS	AREA 1	AREA 2	AREA 3	AREA 4	AREA 5	AREA 6
Topography	(S) PS U 6-15%	S PS (U) Depression	S PS U	S PS U	S PS U	S PS U
Texture	S (PS) U Clay	S PS U	S PS U	S PS U	S PS U	S PS U
Structure	S (PS) U Blocky	S PS U	S PS U	S PS U	S PS U	S PS U
Drainage	S (PS) U >36" To Water	S PS U	S PS U	S PS U	S PS U	S PS U
Depth	S (PS) U >36"	S PS U	S PS U	S PS U	S PS U	S PS U
Restrictive Horizons	S (PS) U >36"	S PS U	S PS U	S PS U	S PS U	S PS U
Available Space	S (PS) U	S PS U	S PS U	S PS U	S PS U	S PS U
Other (specify)	S PS U	S PS U	S PS U	S PS U	S PS U	S PS U
Soil Group/Series	IE Cecil-Lloyd	Depression				
Area Classification	S PS U	S PS (U)	S PS U	S PS U	S PS U	S PS U

APPLICATION FOR SOIL INVESTIGATION

HEALTH DEPARTMENT
ENVIRONMENTAL HEALTH DIVISION
1200 BLYTHE BOULEVARD
CHARLOTTE, NC 28203
PHONE (704) 376-4603

(OFFICE USE ONLY)

FILE: 669684

TC: 113-101 33

☐ PC ☐ REPT

JOB LOCATION

① ADDRESS: Rockwood

② SUBDIVISION: _____ ③ LOT: _____ ④ BLOCK: _____

⑤ PARCEL REFERENCE: BOOK NO.: _____ PAGE NO.: _____ PARCEL NO.: _____

⑥ DEED REFERENCE: BOOK NO.: _____ PAGE NO.: _____

OWNER

⑦ NAME: Michael (FIRST) Frederick (MIDDLE) Hughes (LAST)

⑧ MAILING ADDRESS: 2125 WA Kerr Terrace Rd


⑨ CITY: Charlotte ⑩ STATE: NC ⑪ ZIP: 28

⑫ PHONE: (WORK) 399-5763 (HOME) 588-7341

392-8966

⑬ Accurately diagram and dimension lot.

call when ready

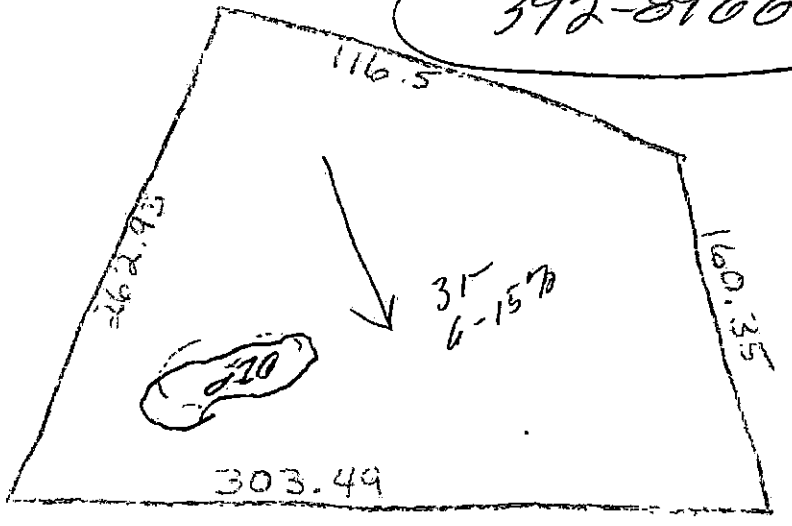


⑭ The undersigned, owner of the property described above as the "JOB LOCATION" has read the foregoing application, acknowledges that the contents of same are true, and authorizes agents of the MECKLENBURG COUNTY HEALTH DEPARTMENT to enter onto the property for the purpose of processing this request.

Signed: Michael F. Hughes

Date: 4-24-90

Mecklenburg County services are available without regard to ethnic origin, sex, or disability.

WHITE - HEALTH DEPARTMENT'S COPY • CANARY - ENVIRONMENTALIST'S COPY • PINK - OWNER'S COPY

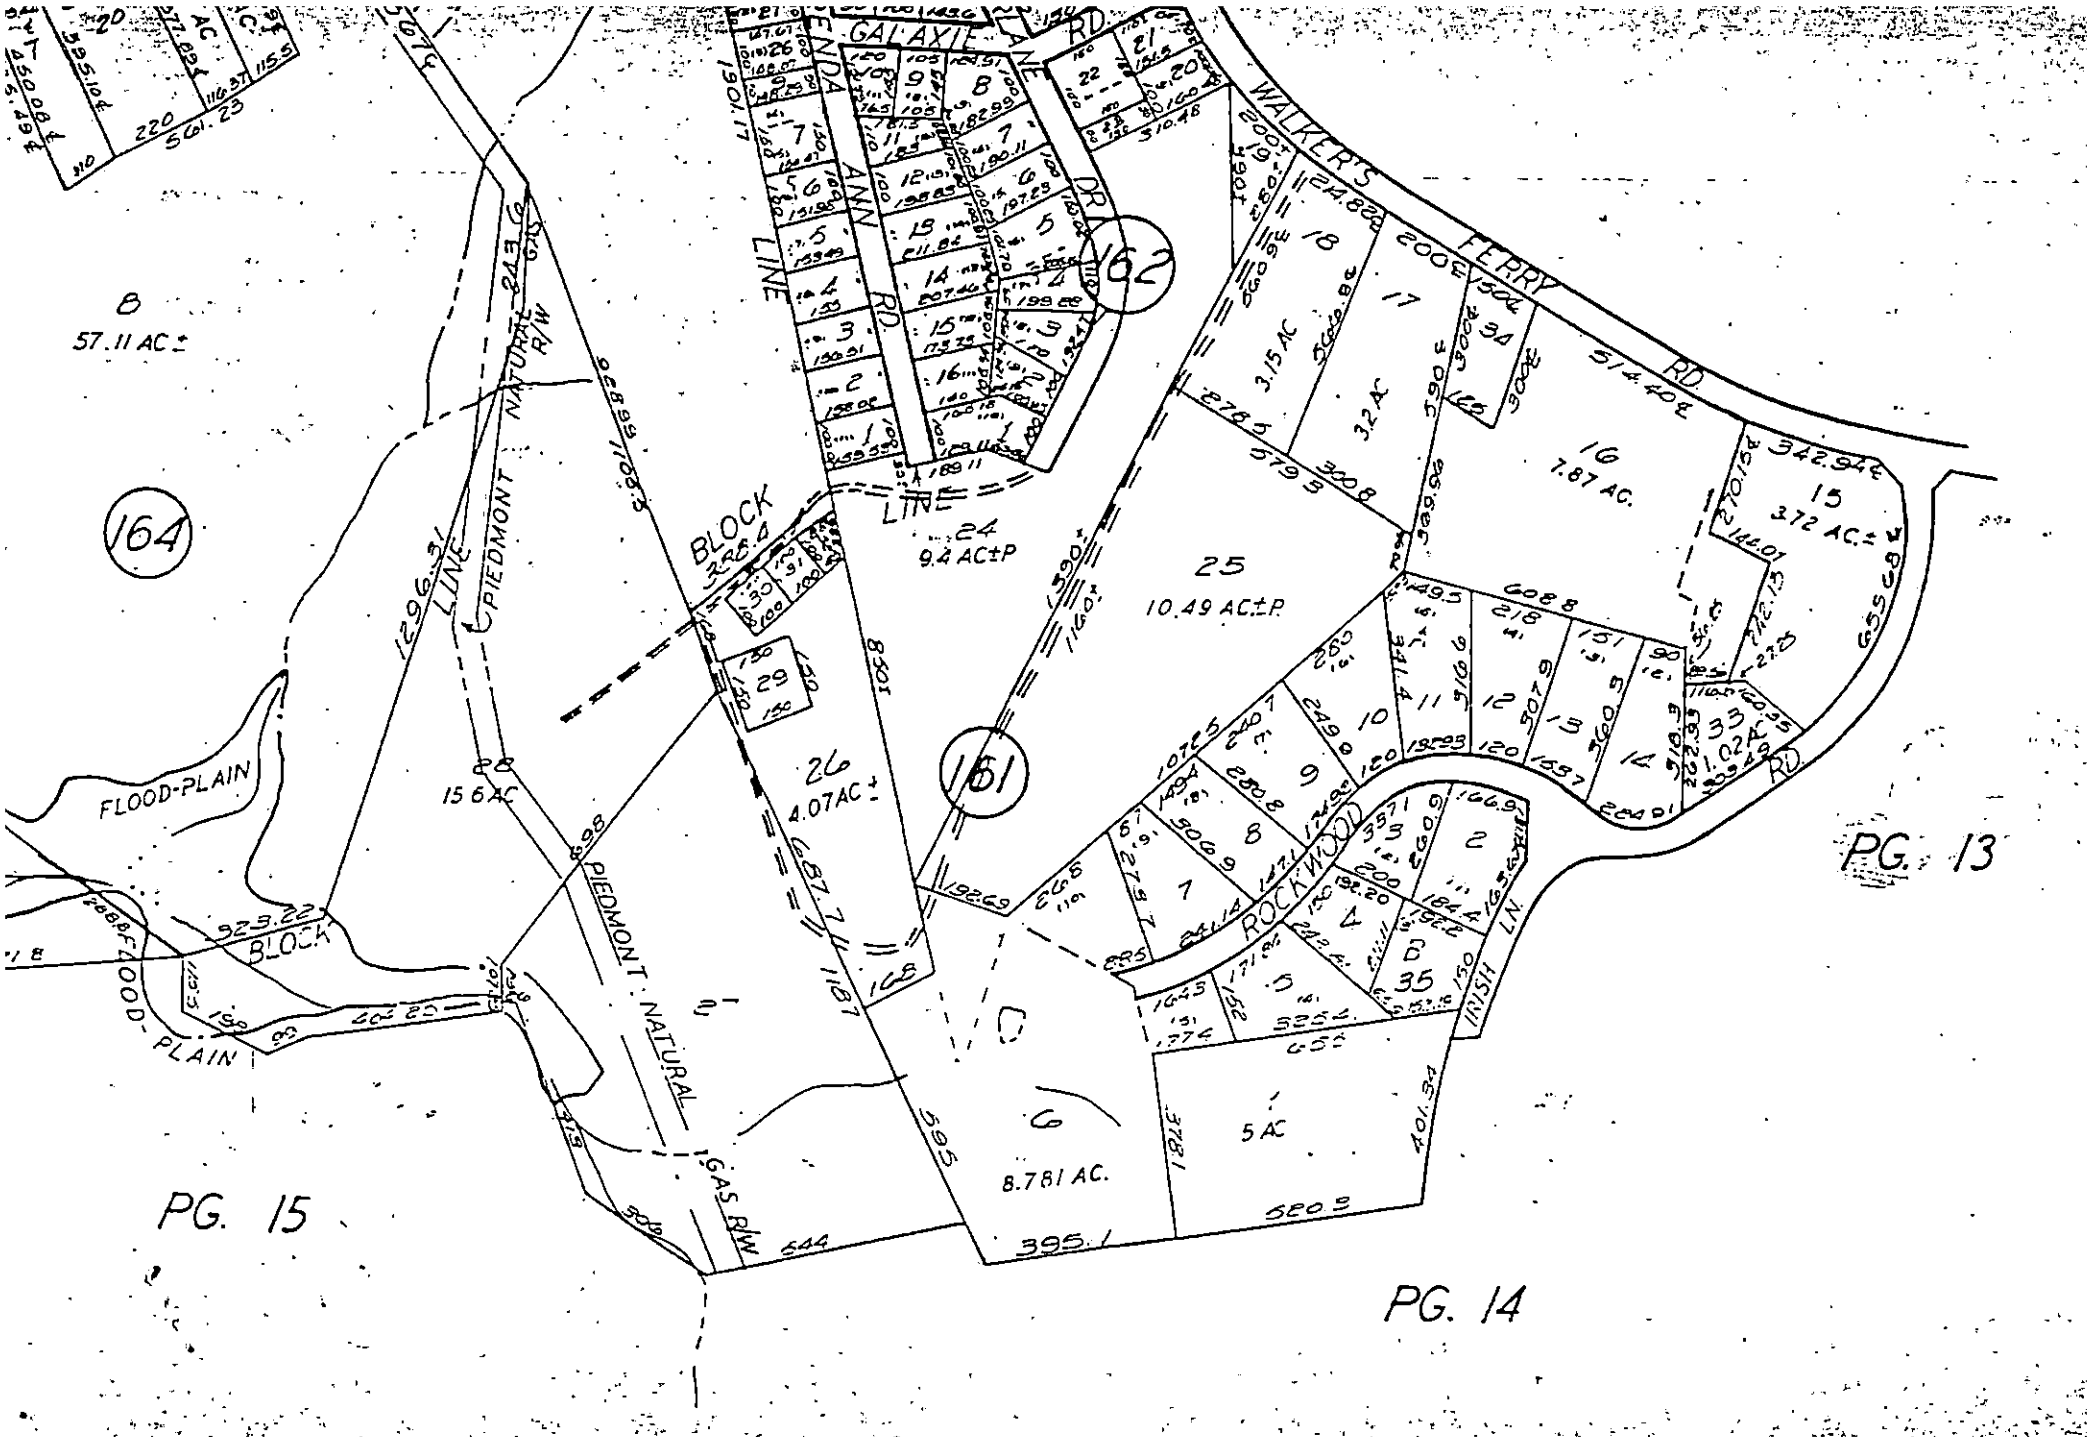

TAX LINE MAP	BOOK 113	PAGE 16
MECKLENBURG COUNTY	NORTH CAROLINA	
REVISED	SCALE 1" = 400'	

Mecklenburg County
Health Department

April 26th, 1990

Timothy Frederick Severs
9225 Walkers Ferry Rd.
Charlotte, NC 28214

RE: Property located at Rockwood
FILE: 6696A
PARCEL: 11316133

Dear Sir:

At your request, a field investigation was conducted on the property designated above for the purpose of determining site suitability for the installation of a ground absorption sewage disposal system. The property was found to contain a limited area of soils which were classified as PROVISIONALLY SUITABLE for such an installation. A copy of the Site Evaluation Report (Serial Number 17797) is enclosed for your information.

Should you desire to file for permission to install a ground absorption sewage disposal system, please submit an Application For An Improvement Permit with an ACCURATELY dimensioned plot plan detailing the location of current and/or proposed buildings, wells and sewage disposal systems to this office. The plan will be reviewed and if it is found that the area of provisionally suitable soils is adequate for the proposed construction, an Improvement Permit will be issued by this Department.

If I may be of assistance, please do not hesitate to contact me.

Very truly yours,

Gene Vaughan, R.S., Supervisor
On Premises Waste Disposal & Water Supply

Enclosure

Environmental Health Division
1200 Blythe Boulevard • Charlotte, North Carolina 28203 • (704) 376-4603


PROPOSED PLOT PLAN

HEALTH DEPARTMENT
ENVIRONMENTAL HEALTH DIVISION
1200 BLYTHE BOULEVARD
CHARLOTTE, NC 28203
PHONE (704) 376-4603

FILE: 6696A

TC: 113-161-33

Draw in and name all roads adjoining the property. Draw in and accurately dimension the lot concerned. Accurately indicate property boundaries, proposed and/or existing structures and driveways, underground utilities, and wells and springs within 100 feet of the proposed building or drainfield.

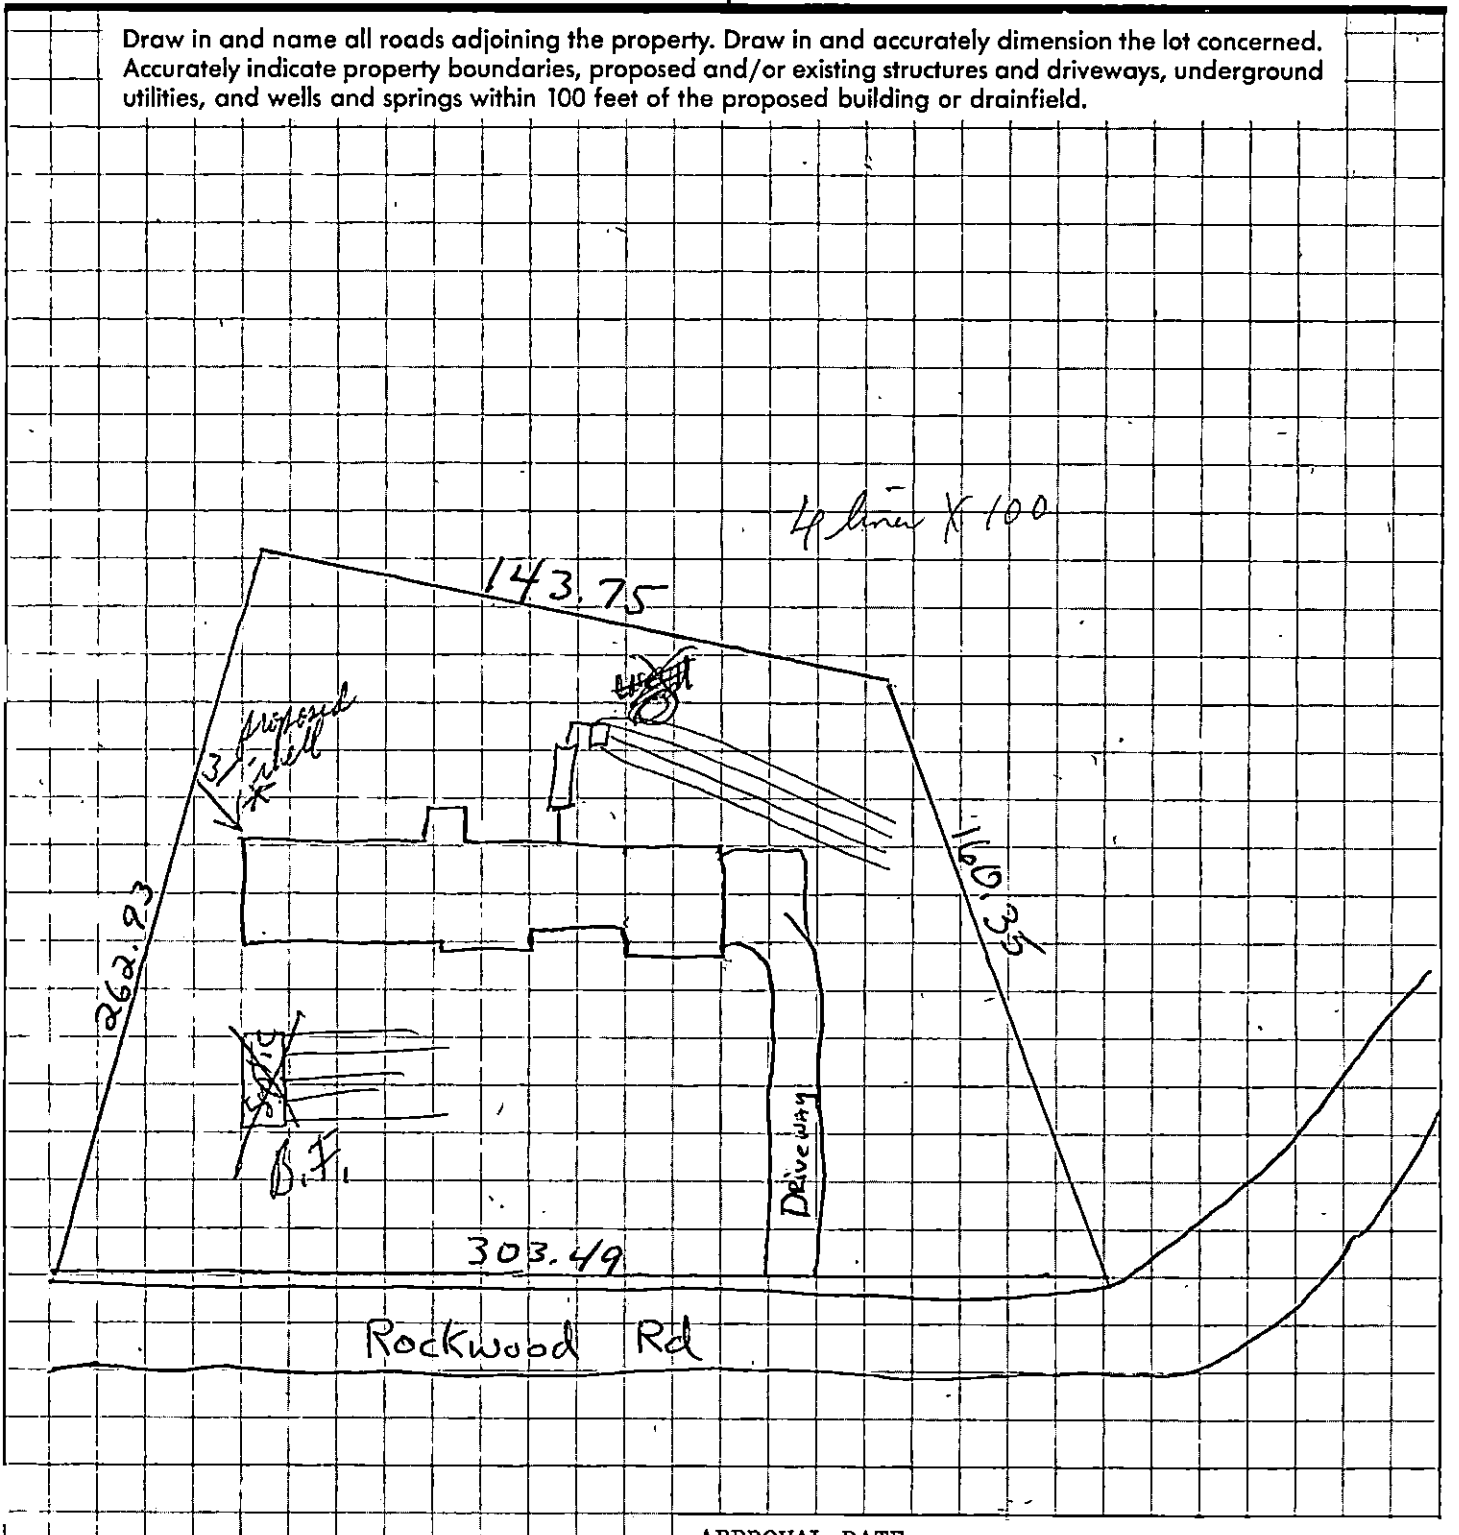

APPROVAL DATE _____

White - Health Department's Copy Canary - Environmentalist's Copy Pink - Owner's Copy

APPLICATION FOR SOIL INVESTIGATION

HEALTH DEPARTMENT
ENVIRONMENTAL HEALTH DIVISION
1200 BLYTHE BOULEVARD
CHARLOTTE, NC 28203
PHONE (704) 376-4603

(OFFICE USE ONLY)

FILE: 66968

TC: 113-161-33

☒ PC ☐ REPT

JOB LOCATION

① ADDRESS: Rockwood

② SUBDIVISION: _____ ③ LOT: _____ ④ BLOCK: _____

⑤ PARCEL REFERENCE: BOOK NO.: _____ PAGE NO.: _____ PARCEL NO.: _____

⑥ DEED REFERENCE: BOOK NO.: _____ PAGE NO.: _____

OWNER


⑦ NAME: Timothy (FIRST) Frederick (MIDDLE) Severs (LAST)

⑧ MAILING ADDRESS: 9225 Walkers Ferry Rd

⑨ CITY: Charlotte ⑩ STATE: NC ⑪ ZIP: 28214

⑫ PHONE: (WORK) 399-5763 (HOME) 588-2734

⑬ Accurately diagram and dimension lot.

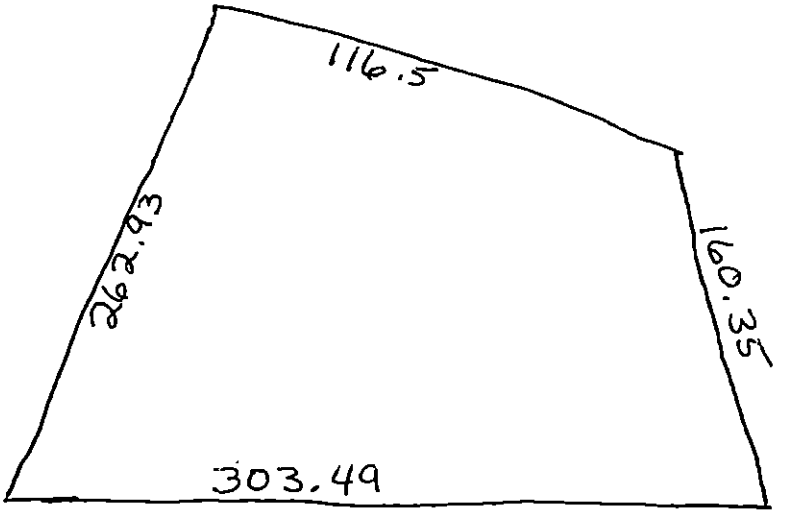

⑭ The undersigned, owner of the property described above as the "JOB LOCATION" has read the foregoing application, acknowledges that the contents of same are true, and authorizes agents of the MECKLENBURG COUNTY HEALTH DEPARTMENT to enter onto the property for the purpose of processing this request.

Signed: Tim Severs

Date: 4-24-90

Mecklenburg County services are available without regard to ethnic origin, sex, or disability.

WHITE - HEALTH DEPARTMENT'S COPY • CANARY - ENVIRONMENTALIST'S COPY • PINK - OWNER'S COPY

TO: ENVIRONMENTAL HEALTH DEPT.
BUILDING STANDARDS DEPT.
DEPT. OF ENVIRONMENTAL PROTECTION/
SOLID AND HAZARDOUS WASTE

DATE 4-24-90

S/T is here

FROM: COUNTY ENGINEERING DEPARTMENT

EHD FILE _____ JURISDICTION CODE Meck

PARCEL NUMBER 113-161-33

ASSIGNED ADDRESS 4026 Rockwood Rd

EXISTING ADDRESS _____

PROJECT NAME N/A

THE ABOVE DESCRIBED LOCATION HAS BEEN CHECKED CONCERNING:

	APPROVED	DISAPPROVED
1. SUBDIVISION REGULATIONS	/ /	/ /*
2. FLOODWAY REGULATIONS	/ /	/ /*
3. EROSION CONTROL REGULATIONS	/ /	/ /*
4. PUBLIC UTILITY EASEMENT	/ /	/ /*

	PRESENT	NOT PRESENT
5. PUBLIC UTILITY EASEMENT	/ /*	/ /
6. PROPERTY FRONTS ON THOROUGHFARE	/ /*	/ /
7. DRIVEWAY PERMIT REQUIRED	/ /*	/ /

*If checked, further investigation will be required to determine whether a building permit can be issued by Building Standards for the site.

REMARKS: Well septic

NOTE: THIS FORM MUST BE TURNED IN AT THE CASHIER'S OFFICE AT BUILDING STANDARDS WHEN PAYING PERMIT FEES.
A CERTIFICATE OF OCCUPANCY WILL NOT BE GRANTED UNTIL THE TRANSPORTATION DIVISION GRANTS FINAL APPROVAL ON DRIVEWAY(S).

SIGNED: _____

OPWEAR 06-88

NEW ADDRESS / /*

FORM 100

MECKLENBURG COUNTY HEALTH DEPARTMENT
ENVIRONMENTAL HEALTH DIVISION

CHARGE SLIP

Date: 4/24/20

Name/Company: Dorothy Seneca

c/o in name K.T. Dawson

Sanitation _____

Vector Control _____

O.P.W.D. ✓

K.T.

Service: Soil

Perc

6696A

Fee: $ 400

$91.40

NOTICE:

A processing fee of $15.00 will be charged for all returned checks in accordance with N.C. General Statute 25-3-512.

Completed by

Collected by

MECKLENBURG COUNTY HEALTH DEPARTMENT
ENVIRONMENTAL HEALTH DIVISION

CHARGE SLIP

Date: 4-27-90

Name/Company: Tim Sweet

K.T. Denver

Sanitation _____

Vector Control _____

O.P.W.D. ✓

9225 Harris Farm Rd
Charlotte, NC
28214

Service: Apply for Tim Taylor

Pam T

MECKLENBURG COUNTY
HEALTH DEPARTMENT
ENVIRONMENTAL HEALTH DIVISION
PAID

APR 27 1990

Fee: $ 200.00

EG 6696A

Ck# 2526
$200.00

NOTICE:

A processing fee of $15.00 will be charged for all returned checks in accordance with N.C. General Statute 25-3-512.

Completed by

Collected by