

6917 LEBANON RD

13519103

5/21/2007

duponbj

Groundwater and Wastewater Services File Imaging Project
May 2007
Barcode Font = IDAutomationHC39M

5/31/88 Pd 50 - ck # 713 JK

APPLICATION FOR AN IMPROVEMENT PERMIT

HEALTH DEPARTMENT
ENVIRONMENTAL HEALTH DIVISION
1200 BLYTHE BOULEVARD
CHARLOTTE, NC 28203
PHONE (704) 376-4603

Mecklenburg County services are available without regard to ethnic origin, sex, or disability.

(OFFICE USE ONLY)
FILE: 4600A
TC: 135-191-03
SERIAL: No 16327
☐ L ☑ CRT

JOB LOCATION

① ADDRESS: 6917 (STREET NO.) Lebanon Road (STREET) ② FILE:
③ JURISDICTION: ④ TAX PARCEL NO.:
⑤ SUBDIVISION: ⑥ LOT: ⑦ BLOCK:

OWNER

⑧ NAME: Barbara (FIRST) E. (MIDDLE) Smith (LAST)
⑨ MAILING ADDRESS: 6917 Lebanon Rd
⑩ CITY: Charlotte ⑪ STATE: N.C. ⑫ ZIP: 28212
⑬ PHONE: (WORK) 594-1958 ⑭ (HOME) 545-7330

REQUEST

This request is for a(n):

⑮ ☐ New permit
⑯ ☐ Repair or alteration permit
⑰ ☐ Authorization for mobile home exchange
⑱ ☒ Other (specify) Adding Footings & foundation for Front Porch 8'x40', Sun Room 12x12 & Bathroom ext 4'x8' & 14x14' slab for patio.

DESIGN CRITERIA

System will serve:

⑲ ☑ Residence ⑳ ☐ Mobile home ㉑ ☐ Business or place of public assembly
㉒ Number of bedrooms? 2 ㉕ Type?
㉓ Maximum occupancy? 2 ㉖ Maximum number of employees?
㉔ Basement? ☐ yes ☑ no ㉗ Maximum number of seats?

WATER SUPPLY

㉘ Water supply from (present or proposed):

A ☑ Individual well
B ☐ Municipal system
C ☐ Community well
D ☐ Community system

㉙ The undersigned, owner of the property described above as the "JOB LOCATION" has read the foregoing application, acknowledges that the contents of same are true, and authorizes agents of the MECKLENBURG COUNTY HEALTH DEPARTMENT to enter onto the property for the purpose of processing this request.

Signed: Kenneth C. Grant
Date: 5-31-88

IMPROVEMENT PERMIT

The undersigned, an authorized agent of the MECKLENBURG COUNTY HEALTH DEPARTMENT, certifies that the Department has approved the Request for the Job Location contained in this document. This approval is granted in accordance with the provisions of Laws And Rules For Sanitary Sewage Collection, Treatment And Disposal in effect at the time of issuance of the permit and is subject to the following provisions:

... No work shall be conducted on the septic tank system until an Installation, Construction, Alteration and/or Repair permit is issued by this Department.

... This permit is not transferable, and shall become null and void ~~36~~ months from the date of issuance. Use existing system

B.R. Ferguson — Environmentalist — 6-3-88 — Date

Director or Authorized Section Head — 6-6-88 — Date


*This permit must be signed by the Director of Mecklenburg County Health Department or an authorized section head in order to be valid.

4600A

THIS IS TO CERTIFY THAT ON THE 7th DAY OF JULY 19 87 I SURVEYED THE PROPERTY SHOWN ON THIS PLAT, AND THAT THE TITLE LINES AND THE WALLS OF THE BUILDINGS IF ANY ARE AS SHOWN HEREON.

SIGNED R. B. PHARR

R. B. PHARR & ASSOCIATES, REGISTERED SURVEYORS

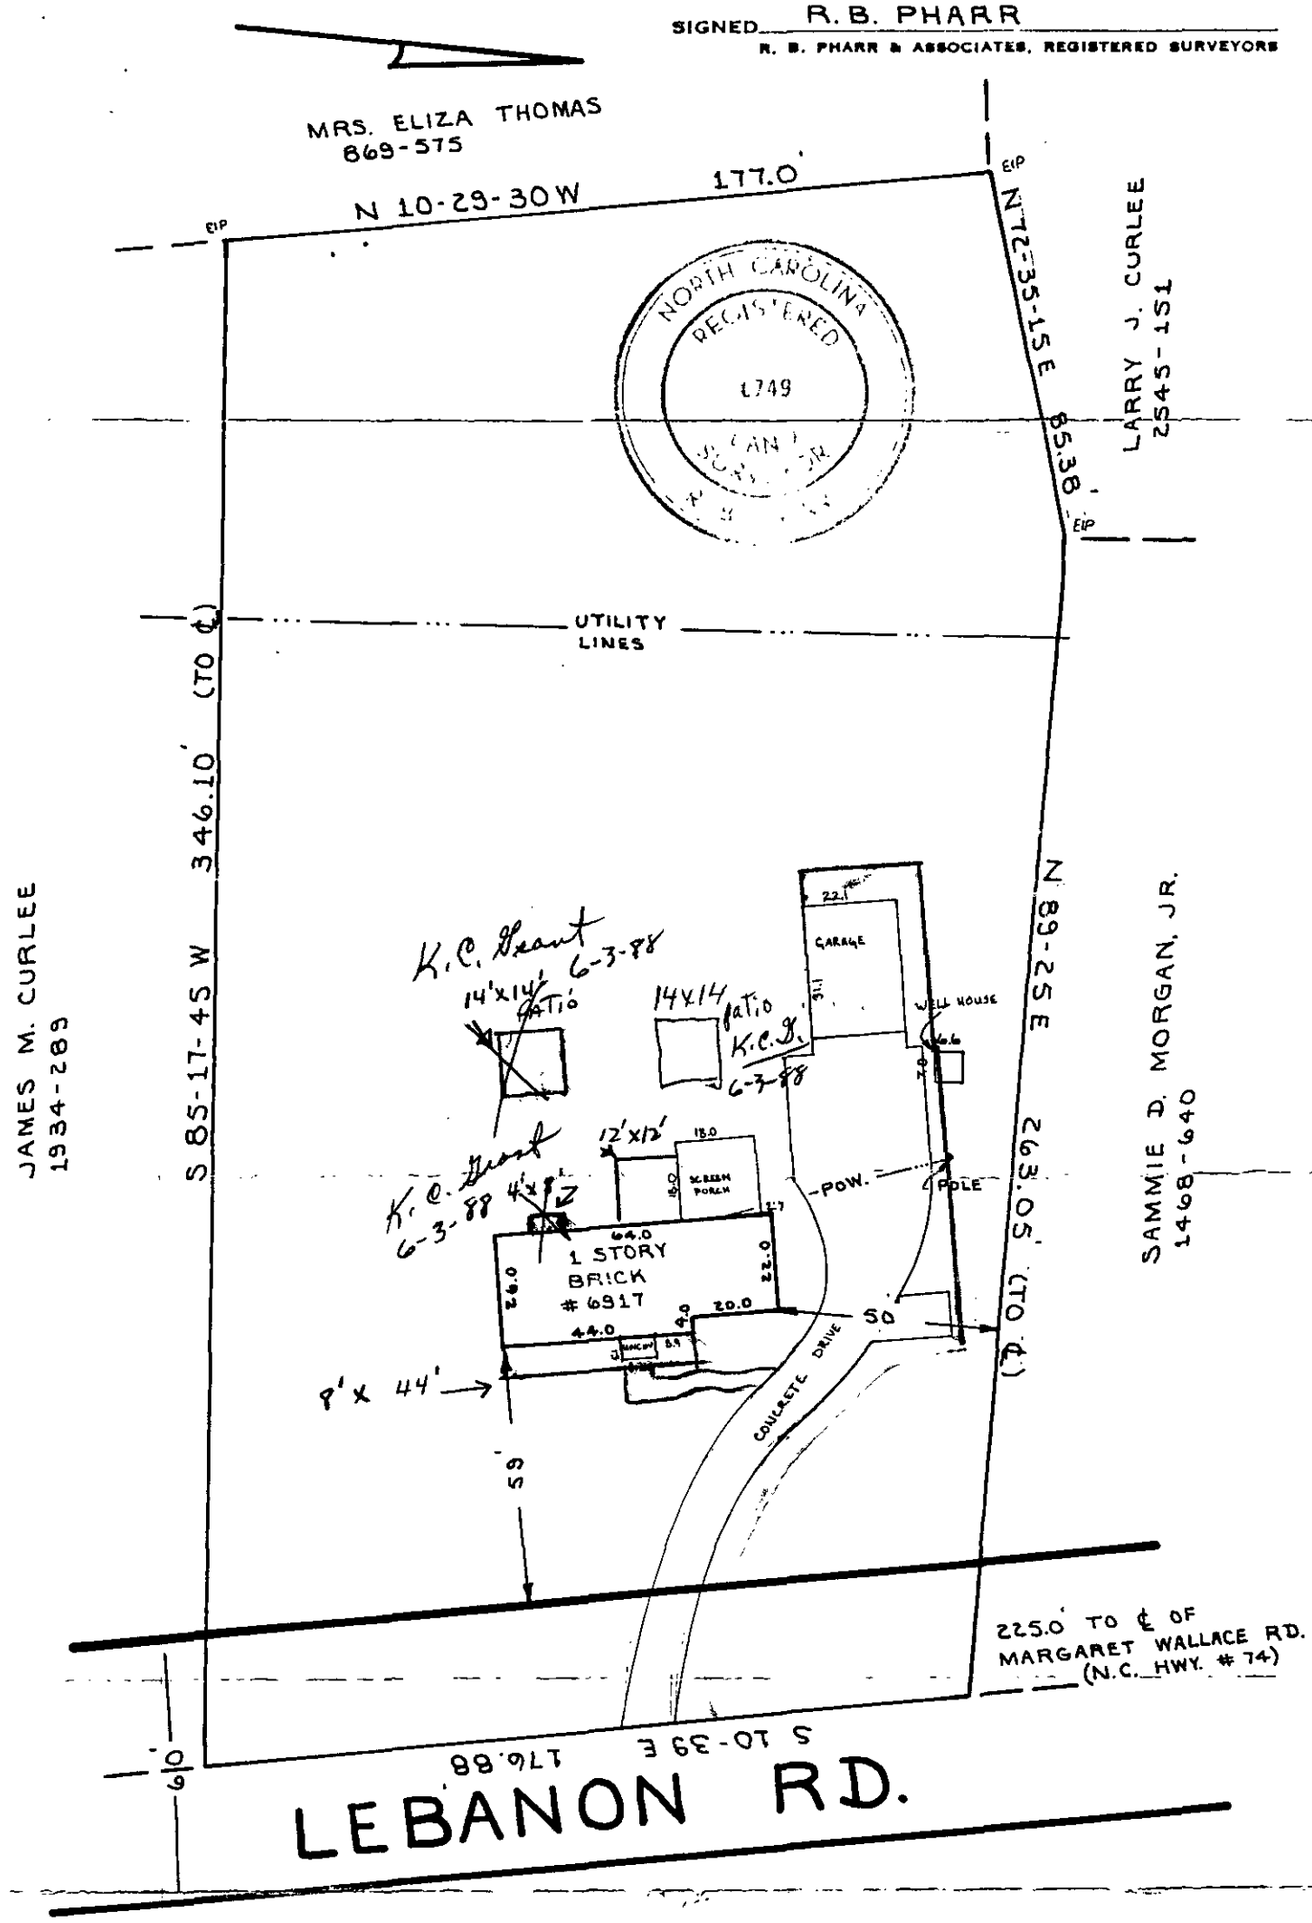

PHYSICAL SURVEY OF

PROPERTY AS SHOWN ABOVE

SCALE 1" = 40'

CHARLOTTE, N. C.

THE PROPERTY OF BARBARA E. SMITH

MAP RECORDED IN BOOK ____ AT PAGE ____ DEED RECORDED IN BOOK 1933 PAGE 256

BRUNING 40-22 22208-4