

5317 LEBANON RD

13531630

5/17/2007

duponbj

Groundwater and Wastewater Services File Imaging Project
May 2007
Barcode Font = IDAutomationHC39M

400 W

Pd 300.00
Ck# 1718
2-4-92

APPLICATION FOR AN IMPROVEMENT PERMIT

MECKLENBURG COUNTY · ENVIRONMENTAL HEALTH ·

1200 BLYTHE BOULEVARD
CHARLOTTE, NC 28203
PHONE (704) 376-4603

Mecklenburg County services are available without regard to ethnic origin, sex, or disability.

(OFFICE USE ONLY)

FILE: 4221-A

TC: _____

SERIAL: Nº 14718

☒ L ☐ CRT

JOB LOCATION

① ADDRESS: 5317 LEBANON RD (STREET NO. / STREET) ② FILE: _____

③ JURISDICTION: MINT HILL ④ TAX PARCEL NO.: 135.312.12

⑤ SUBDIVISION: HIDDEN HILLS ⑥ LOT: 22 ⑦ BLOCK: 3

OWNER

⑧ NAME: RANDOLPH (FIRST) G. (MIDDLE) GOERS (LAST)

⑨ MAILING ADDRESS: 9343 CAMBERWELL RD.

⑩ CITY: CHARLOTTE ⑪ STATE: NC ⑫ ZIP: 28227

⑬ PHONE: (WORK) 336 2591 ⑭ (HOME) 545 1748

REQUEST

This request is for a(n):

⑮ ☒ New permit

⑯ ☐ Repair or alteration permit

⑰ ☐ Authorization for mobile home exchange

⑱ ☐ Other (specify) _____

DESIGN CRITERIA

System will serve:

⑲ ☒ Residence ⑳ ☐ Mobile home

㉑ ☐ Business or place of public assembly

㉒ Number of bedrooms? 4

㉕ Type? _____

㉓ Maximum occupancy? 8

㉖ Maximum number of employees? _____

㉔ Basement? ☐ yes ☒ no

㉗ Maximum number of seats? _____

WATER SUPPLY

㉘ Water supply from (present or proposed):

A ☐ Individual well

B ☐ Municipal system

C ☒ Community well

D ☐ Community system

㉙ The undersigned, owner of the property described above as the "JOB LOCATION" has read the foregoing application, acknowledges that the contents of same are true, and authorizes agents of the MECKLENBURG COUNTY DEPARTMENT OF ENVIRONMENTAL HEALTH to enter onto the property for the purpose of processing this request.

Signed: _____

Date: 2-3-92

IMPROVEMENT PERMIT

The undersigned, an authorized agent of the MECKLENBURG COUNTY DEPARTMENT OF ENVIRONMENTAL HEALTH, certifies that the Department has approved the Request for the Job Location contained in this document. This approval is granted in accordance with the provisions of Laws And Rules For Sanitary Sewage Collection, Treatment And Disposal in effect at the time of issuance of the permit and is subject to the following provisions:

. . . No work shall be conducted on the septic tank system until an Installation, Construction, Alteration and/or Repair permit is issued by this Department.

. . . This permit is not transferable, and shall become null and void 36 months from the date of issuance.

Environmentalist / Date

Director or Authorized Section Head 2-04-92 Date

*This permit must be signed by the Director of Environmental Health or an authorized section head in order to be valid.

PROPOSED PLOT PLAN


MECKLENBURG COUNTY · ENVIRONMENTAL HEALTH ·

1200 BLYTHE BOULEVARD
CHARLOTTE, NC 28203
PHONE (704) 376-4603

FILE: 4221A

TC: _____

Draw in and name all roads adjoining the property. Draw in and accurately dimension the lot concerned. Accurately indicate property boundaries, proposed and/or existing structures and driveways, underground utilities, and wells and springs within 100 feet of the proposed building or drainfield.

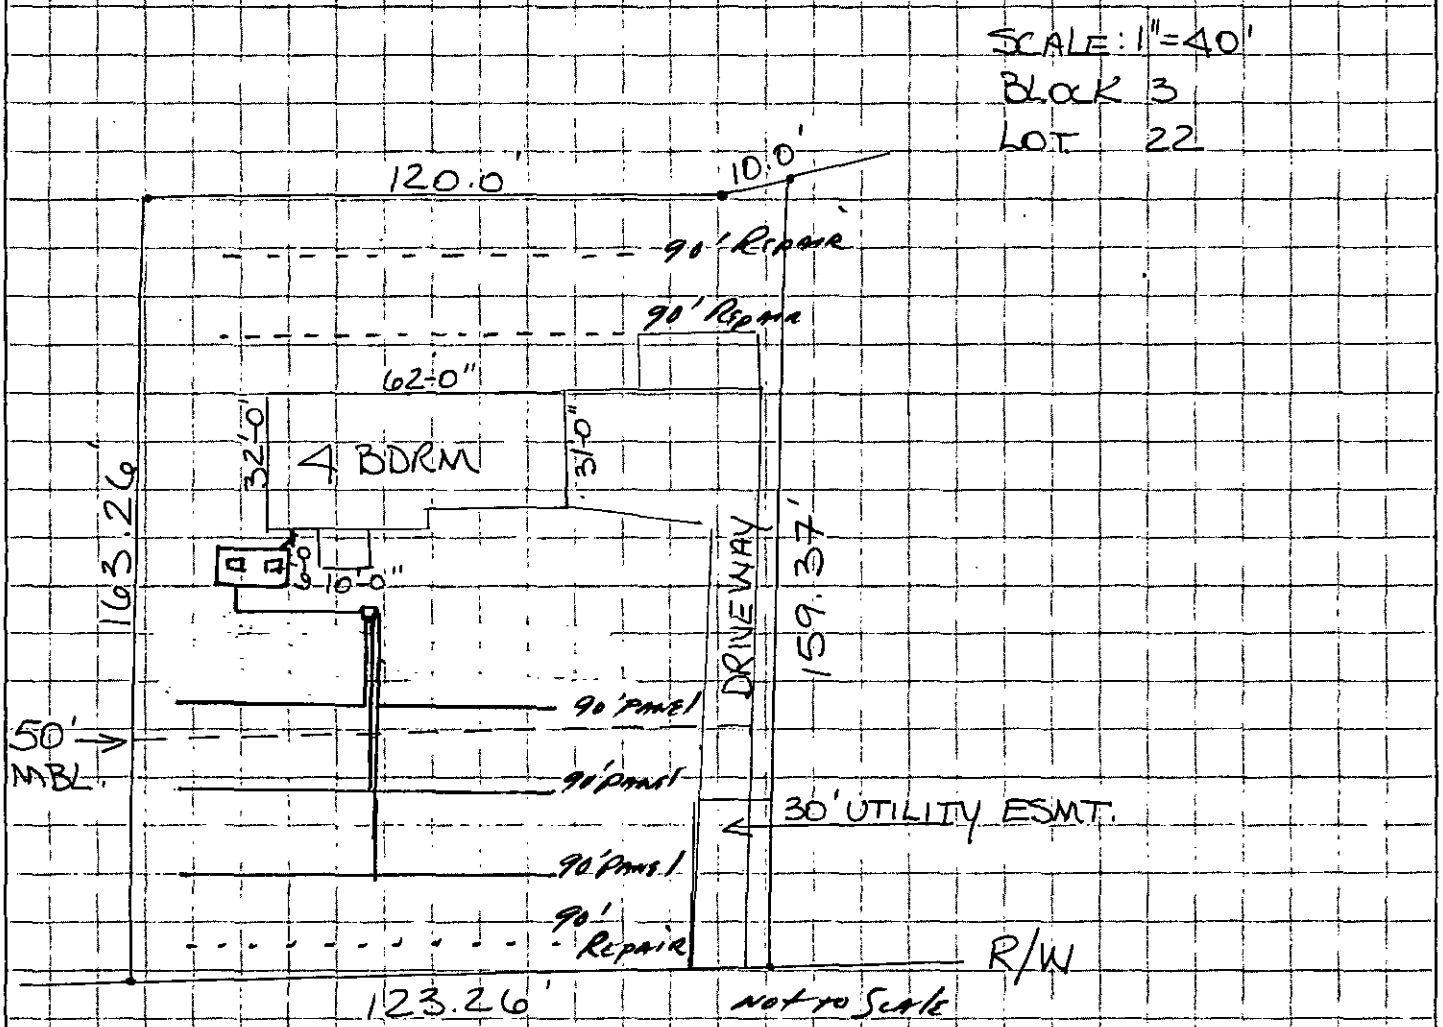

5317 LEBANON RD.

Signed: _____

Date: 2-3-92

CERTIFICATE OF COMPLETION/OPERATION PERMIT

HEALTH DEPARTMENT
ENVIRONMENTAL HEALTH DIVISION
1200 BLYTHE BOULEVARD
CHARLOTTE, NC 28203
PHONE (704) 376-4603

FILE: 4021A DATE: 2/3/92

TC: ___ ☐ CRT

SERIAL № 14021

Name of Owner RANDY GOERS Juris.:

Address of Property 5317 LEBANON RD.

Inspection Data:

Tank Material PCC

Total Length of Drainfield 270

Number of Lines 3 @ 90 pvc

Cover Depth 18"

Water Supply Source COMM WATER

Distance to Water Source N/A

Excavation Inspected 2/3/92

Tank(s) Inspected 2/3/92

Wash Line Inspected N/A

High Water Alarm Inspected N/A

PLOT

Design: 1992, 1500 GST, 270 LINEAR FT. PANEL SYS, MOD., CONV CTR#

The undersigned has inspected the Septic Tank System described above, and certifies it has been

☑ installed or constructed ☐ altered or repaired

☑ in accordance with the permit issued ☐ as detailed in the plot above

and meets the provisions of 10 NCAC 10A .1900, "Laws And Rules For Sanitary Sewage Collection, Treatment, And Disposal" in effect on the date of issuance of the permit. The issuance of this

☑ Certificate of Completion ☐ Operation Permit

does not in any way guarantee that the system will operate properly or relieve any person now or hereafter owning, controlling, or using such system from any liability resulting from the failure of the system to operate properly. This document is issued subject to those restrictions and conditions shown on the permit(s) and the provisions of 10 NCAC 10A .1900 in addition to those listed below under "COMMENTS." This document shall be null and void if any information contained in the application is untrue or if any additions are made to the property which would increase the requirements for said system.

COMMENTS: STUB

Environmentalist

Mecklenburg County services are available without regard to ethnic origin, sex, or disability.

INSTALLATION, CONSTRUCTION, ALTERATION, AND/OR REPAIR PERMIT


HEALTH DEPARTMENT
ENVIRONMENTAL HEALTH DIVISION
1200 BLYTHE BOULEVARD
CHARLOTTE, NC 28203
PHONE (704) 376-4603

FILE: 4021A DATE: 1/28/82

TC: ☑ L

SERIAL Nº 14103

Permission is hereby given to ✓ Install or Construct, _____ Alter or Repair the individual septic tank wastewater treatment system with subsurface, soil absorption, effluent discharge as specified herein at the described location. This permit is granted based upon the information supplied in the application dated 1/28/82. All work shall be completed on or before 02/28/82, after which date this permit shall be null and void. The system shall meet all of the construction requirements of 10 NCAC 10A .1900 which are in effect on the date of the granting of this permit. A Certificate of Completion or an Operation Permit must be obtained from the Mecklenburg County Health Department before any system can be covered up or placed into service. The issuance of this permit does not in any way guarantee that the system anticipated to be constructed will operate properly, or relieve any person now or hereafter owning, controlling or using such system from any liability resulting from the failure of the system to operate properly.

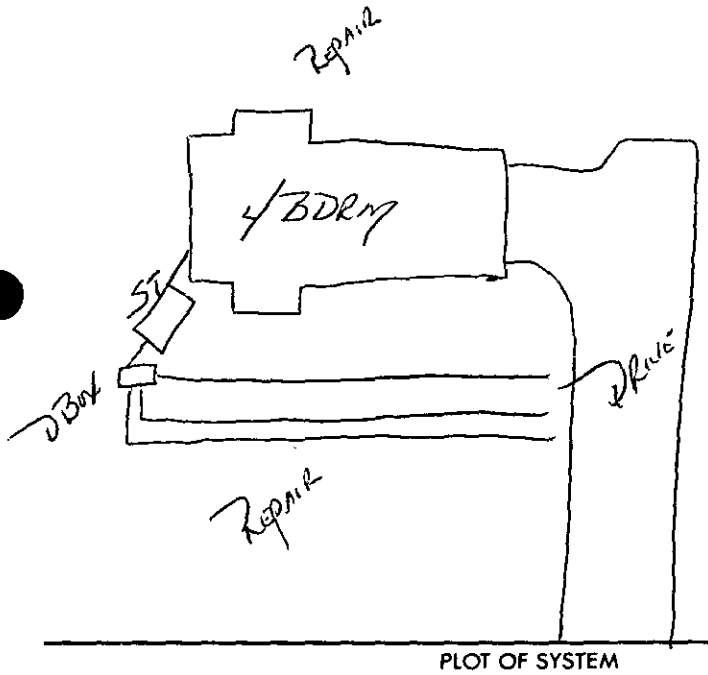

PLOT OF SYSTEM

Liquid Capacity of Septic Tank 1500 gallons

Liquid Capacity of Dosing Tank - gallons

Tank Construction PCC

Absorption and/or Nitrification Lines:

Trench Width 2 feet

Total Line Length 270 feet

Number of Lines 3/20 PANELS EA.

Depth of Stone _____ inches

Distance from House ~5 feet

Distance from Property Line ~10 feet

Distance from Well N/A feet

NAME OF OWNER RANDY GOERS

LOCATION OF PROPERTY 5317 LEBANON RD.

Comments: INSTALL QUALITY T & J PANEL SYS 20 PANELS PER LINE, 3 LINES @ 90'

Division or Section Head

Environmentalist

* If this permit is for the installation or construction of a new system, it must be signed by the division or a section head of the Mecklenburg County Health Department in order to be valid. Only the signature of the Environmentalist is required where an existing system is being altered or repaired.

WHITE - HEALTH DEPARTMENT'S COPY • CANARY - ENVIRONMENTALIST'S COPY • PINK - OWNER OR AGENT'S COPY

Jerry Stahl inspector
336-5572

PROPOSED PLOT PLAN


Randy Socks

HEALTH DEPARTMENT
ENVIRONMENTAL HEALTH DIVISION
1200 BLYTHE BOULEVARD
CHARLOTTE, NC 28203
PHONE (704) 376-4603

FILE: 4221 A


TC: _____

Draw in and name all roads adjoining the property. Draw in and accurately dimension the lot concerned. Accurately indicate property boundaries, proposed and/or existing structures and driveways, underground utilities, and wells and springs within 100 feet of the proposed building or drainfield.

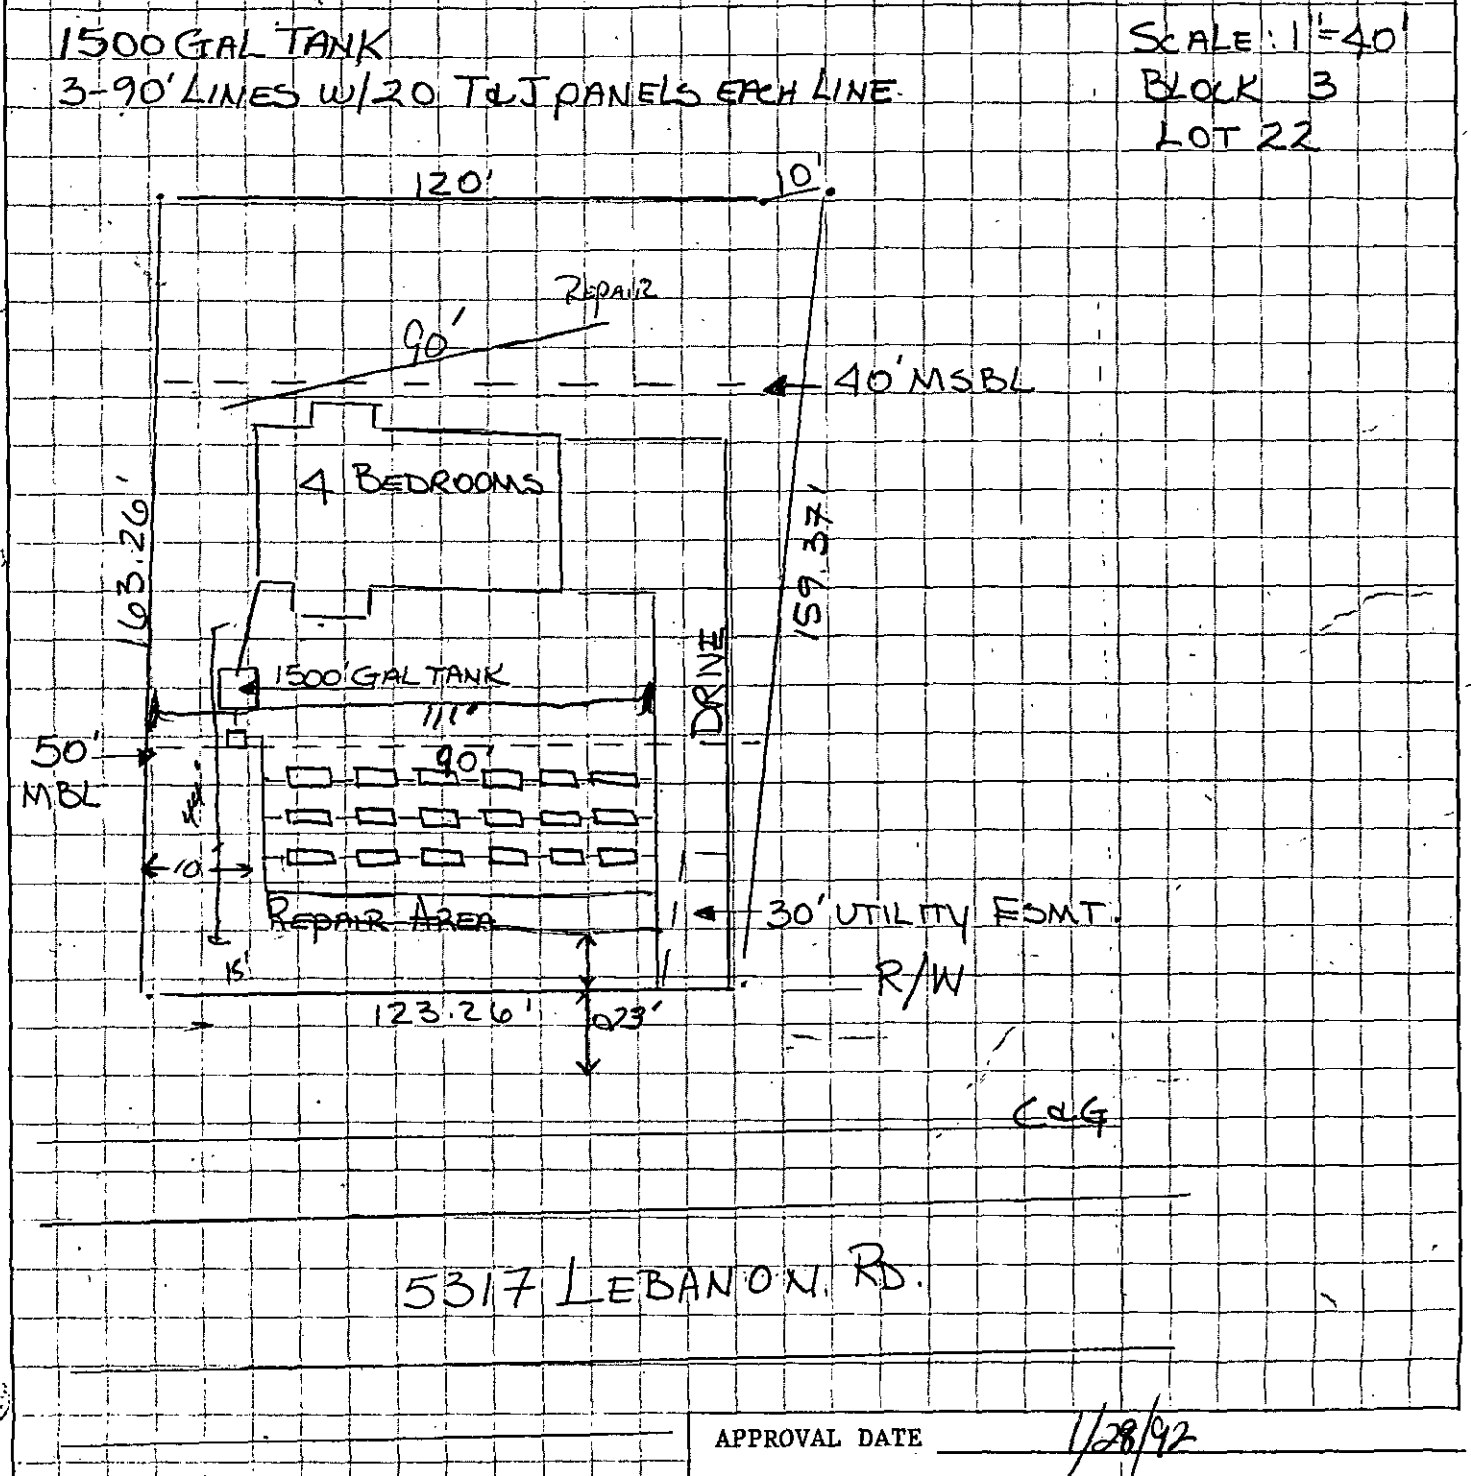

APPROVAL DATE 1/28/92

White - Health Department's Copy Canary - Environmentalist's Copy Pink - Owner's Copy

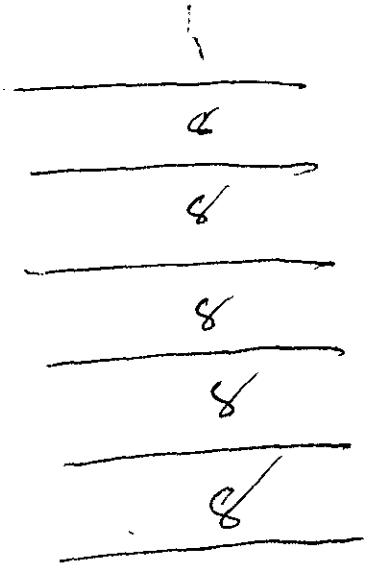
40
5
10
55

MECKLENBURG HEALTH DEPART... ENVIRONMENTAL HEALTH ...
PAID

APPLICATION FOR AN IMPROVEMENT PERMIT

MECKLENBURG COUNTY · ENVIRONMENTAL HEALTH ·

1200 BLYTHE BOULEVARD
CHARLOTTE, NC 28203
PHONE (704) 376-4603

Mecklenburg County services are available *without regard to ethnic origin, sex, or disability.*

(OFFICE USE ONLY)
FILE: 4221A
TC:
SERIAL: № 15485

AUG 26 1988
Dee Rec'd #26
☒ L ☑ CRT

JOB LOCATION

① ADDRESS: 5317 LEBANON RD. (STREET NO. / STREET) ② FILE: 4221 A
③ JURISDICTION: MINT HILL ④ TAX PARCEL NO.: 135.312.12
⑤ SUBDIVISION: HIDDEN HILLS ⑥ LOT: 22 ⑦ BLOCK: 3

OWNER

⑧ NAME: FIRSTMARK DEVELOPMENT CORPORATION (FIRST / MIDDLE / LAST)
⑨ MAILING ADDRESS: 6035 FLORENCE AVE., SUITE
⑩ CITY: CHARLOTTE ⑪ STATE: N.C. ⑫ ZIP: 28212
⑬ PHONE: (WORK) 536-1495 ⑭ (HOME) N/A

REQUEST

This request is for a(n):

⑮ ☒ New permit
⑯ ☐ Repair or alteration permit
⑰ ☐ Authorization for mobile home exchange
⑱ ☐ Other (specify)

DESIGN CRITERIA

System will serve:

⑲ ☒ Residence ⑳ ☐ Mobile home ㉑ ☐ Business or place of public assembly
㉒ Number of bedrooms? 4 ㉕ Type?
㉓ Maximum occupancy? 8 ㉖ Maximum number of employees?
㉔ Basement? ☐ yes ☒ no ㉗ Maximum number of seats?

WATER SUPPLY

㉘ Water supply from (present or proposed):

A ☐ Individual well
B ☑ Municipal system
C ☐ Community well
D ☐ Community system

㉙ The undersigned, owner of the property described above as the "JOB LOCATION" has read the foregoing application, acknowledges that the contents of same are true, and authorizes agents of the MECKLENBURG COUNTY DEPARTMENT OF ENVIRONMENTAL HEALTH to enter onto the property for the purpose of processing this request.

Signed: Richard Williams
Date: 7-27-88

IMPROVEMENT PERMIT

The undersigned, an authorized agent of the MECKLENBURG COUNTY DEPARTMENT OF ENVIRONMENTAL HEALTH, certifies that the Department *has approved the Request for the* Job Location contained in this document. This approval is granted in accordance with the provisions of Laws And Rules For Sanitary Sewage Collection, Treatment And Disposal in effect at the time of issuance of the permit and is subject to the following provisions:

. . . *No work shall be conducted on the septic tank system* until an Installation, Construction, Alteration and/or Repair permit is issued by this Department.

. . . This permit is not transferable, and shall become null and void 36 months from the date of issuance.

Lift station required

Environmentalist — 12-28-88 Date

Director or Authorized Section Head — 12-28-88 Date

*This permit must be signed by the Director of Environmental Health or an authorized section head in order to be valid.

PROPOSED PLOT PLAN


MECKLENBURG COUNTY · ENVIRONMENTAL HEALTH ·

1200 BLYTHE BOULEVARD
CHARLOTTE, NC 28203
PHONE (704) 376-4603

FILE: 4221 A

TC: _____

Draw in and name all roads adjoining the property. Draw in and accurately dimension the lot concerned. Accurately indicate property boundaries, proposed and/or existing structures and driveways, underground utilities, and wells and springs within 100 feet of the proposed building or drainfield.

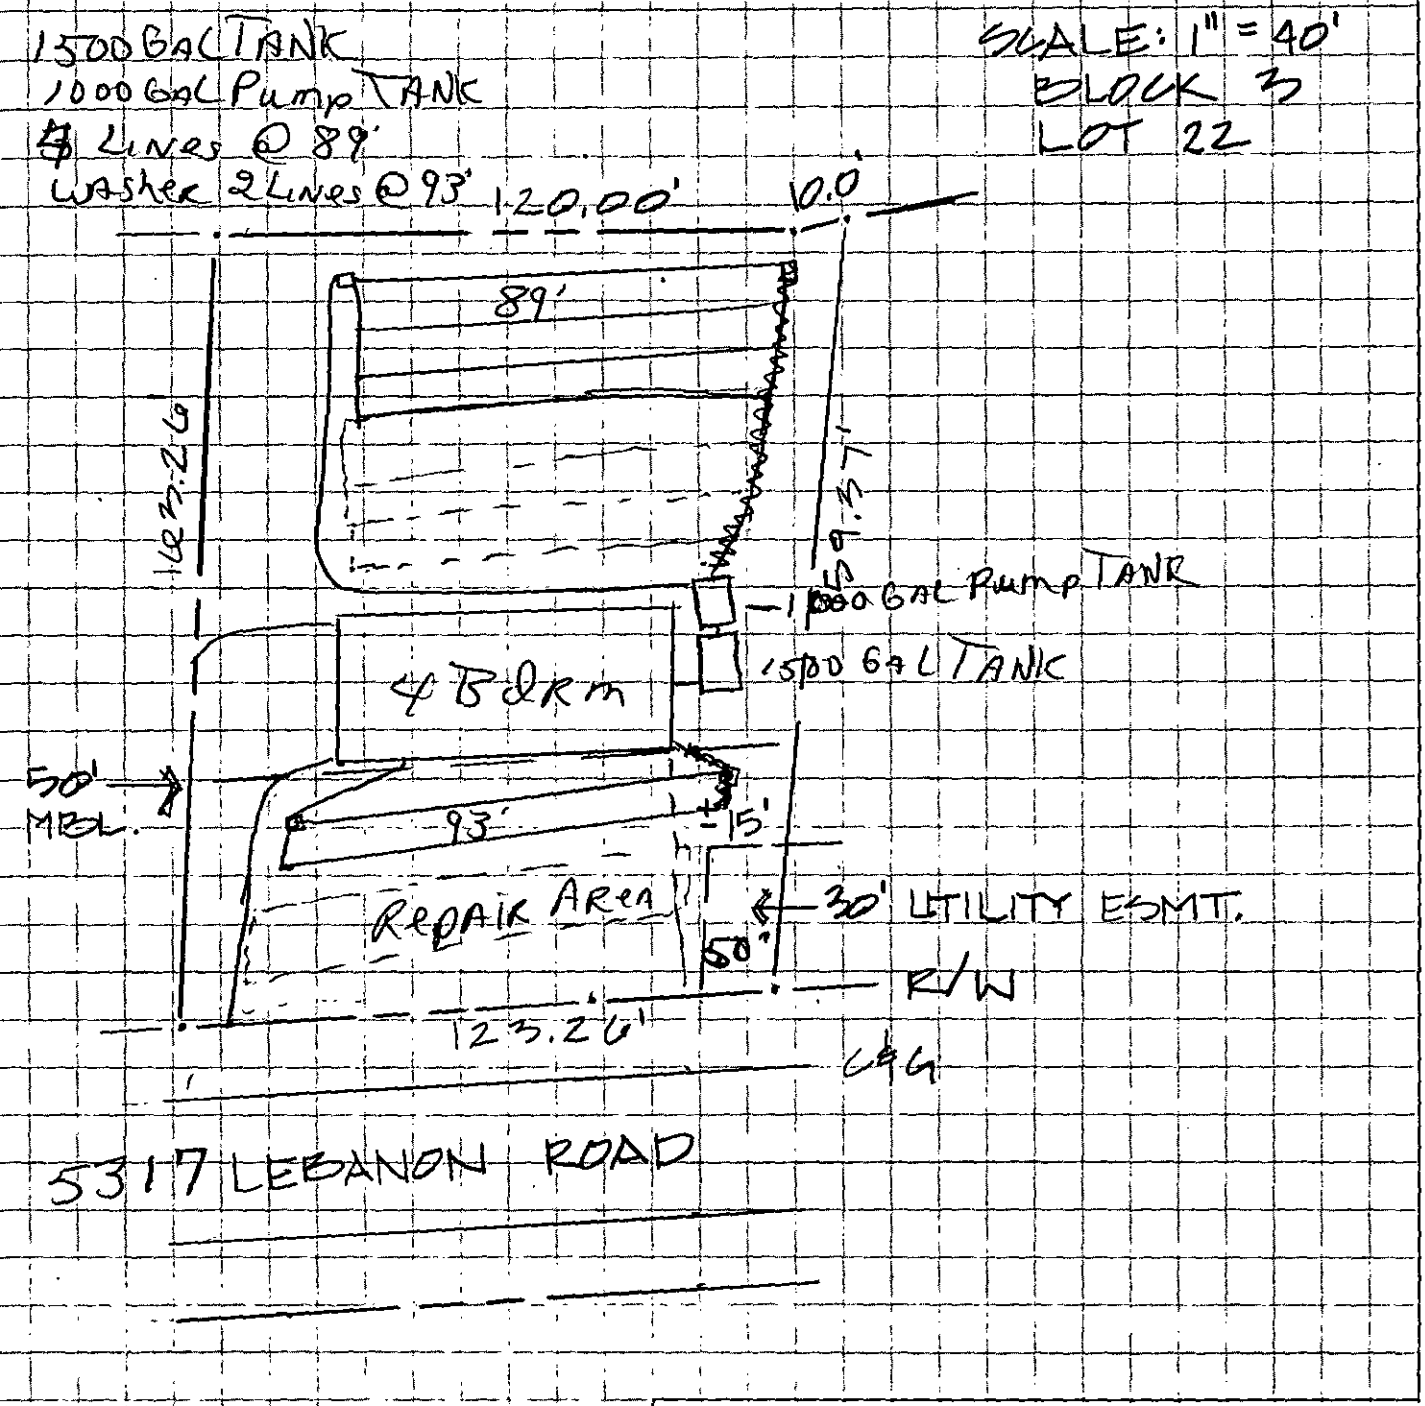

SCALE: 1" = 40'
BLOCK 3
LOT 22

Signed: Richard Williams

Date: 7-22-88

MECKLENBURG COUNTY ENVIRONMENTAL HEALTH · File: 4221A Action 1

SITE EVALUATION REPORT

SERIAL NUMBER 14884 Parcel: 13531212 PO ☐ PC

Location: Lebanon Road

Subdivision:


Lot: 22-3 Block: Acres: ,47

Owner: Firstmark Development Corp.
Address: 6035 Forence Avenue, Suite 100
Charlotte, NC 28212

Comments: _____

Described by: William A. Marlin

Date: 12-14-07

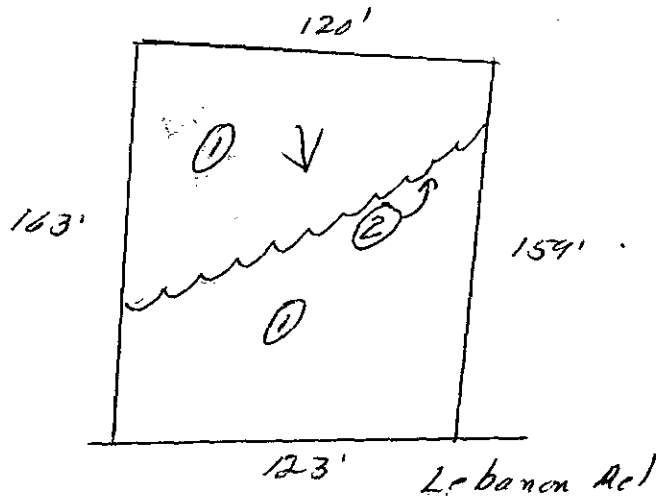

***** EVALUATION KEY *****

S = Suitable U = Unsuitable
PS = Provisionally Suitable
The "Area Classification" below indicates the suitability of areas in the diagram.

FACTORS	AREA 1	AREA 2	AREA 3	AREA 4	AREA 5	AREA 6
Topography	(S) PS U 2-10%	S PS (U) complex slopes	S PS U	S PS U	S PS U	S PS U
Texture	S (PS) U Clay	S PS U —	S PS U	S PS U	S PS U	S PS U
Structure	S (PS) U Blocky	S PS U —	S PS U	S PS U	S PS U	S PS U
Drainage	S (PS) U 7 36" To water	S PS U —	S PS U	S PS U	S PS U	S PS U
Depth	S (PS) U 7 36"	S PS U —	S PS U	S PS U	S PS U	S PS U
Restrictive Horizons	S (PS) U 7 36"	S PS U —	S PS U	S PS U	S PS U	S PS U
Available Space	S (PS) U very limited	S PS U —	S PS U	S PS U	S PS U	S PS U
Other (specify)	S PS U	S PS U	S PS U	S PS U	S PS U	S PS U
Soil Group/Series	10A Cecil-Pacolet	complex slopes				
Area Classification	S (PS) U	S PS (U)	S PS U	S PS U	S PS U	S PS U

APPLICATION FOR SOIL INVESTIGATION

MECKLENBURG COUNTY ENVIRONMENTAL HEALTH

1200 BLYTHE BOULEVARD
CHARLOTTE, NC 28203
PHONE (704) 376-4603

(OFFICE USE ONLY)

FILE: 4221A

TC: _____

☐ PC ☐ REPT

MECK COUNTY DEPARTMENT
RECEIVED
JUL 21 1987
ENVIRONMENTAL HEALTH

JOB LOCATION

① ADDRESS: Lebanon Road [illegible], Mint Hill

② SUBDIVISION: Hidden Hills ③ LOT: 22 ④ BLOCK: 3

⑤ PARCEL REFERENCE: BOOK NO.: 135 PAGE NO.: 312 PARCEL NO.: 12

⑥ DEED REFERENCE: BOOK NO.: 3339 PAGE NO.: 081

OWNER


⑦ NAME: Firstmark Development Corp.
(FIRST) (MIDDLE) (LAST)

⑧ MAILING ADDRESS: 6035 Florence Ave. Suite 100

⑨ CITY: Charlotte ⑩ STATE: NC ⑪ ZIP: 28212

⑫ PHONE: (WORK) 536-1495 (HOME) _____

⑬ *Accurately diagram and dimension lot.*

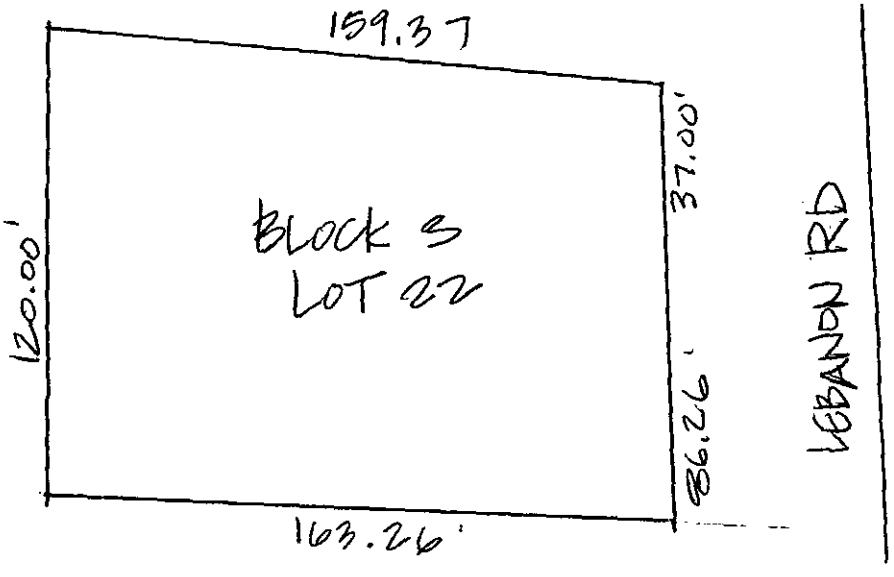

⑭ The undersigned, owner of the property described above as the "JOB LOCATION" has read the foregoing application, acknowledges that the contents of same are true, and authorizes agents of the MECKLENBURG COUNTY DEPARTMENT OF ENVIRONMENTAL HEALTH to enter onto the property for the purpose of processing this request.

Signed: Glenn Caldwell

Mecklenburg County services are available without regard to ethnic origin, sex, or disability.

Date: 7/16/87

WHITE - ENVIRONMENTAL HEALTH DEPARTMENT'S COPY ● CANARY - ENVIRONMENTALIST'S COPY ● PINK - OWNER'S COPY

MECKLENBURG COUNTY
Department of Environmental Health

December 14th, 1987

Firstmark Development Corp.
6035 Forence Avenue, Suite 100
Charlotte, NC 28212

RE: Property located at Lebanon Road 22-3
FILE: 4221A
PARCEL: 13531212 PO

Dear Sir:

At your request, a field investigation was conducted on the property designated above for the purpose of determining site suitability for the installation of a ground absorption sewage disposal system. The property was found to contain a limited area of soils which were classified as provisionally suitable for such an installation. A copy of the Site Evaluation Report (Serial Number 14884) is enclosed for your information.

Should you desire to file for permission to install a ground absorption sewage disposal system, please submit an Application For An Improvement Permit with an ACCURATELY dimensioned plot plan detailing the location of current and/or proposed buildings, wells and sewage disposal systems to this office. The plan will be reviewed and if it is found that the area of provisionally suitable soils is adequate for the proposed construction, an Improvement Permit will be issued by this Department.

If I may be of assistance, please do not hesitate to contact me.

Sincerely,

Sylvia D. Daniel

Sylvia D. Daniel, R.S.
Environmental Health Supervisor
Environmental Resources Division

Enclosure