SUPERVISOR/ADMINISTRATIVE PROFESSIONAL CHECKLIST

NEW SEPTIC ☑ NEW WELL ☐ USE EXISTING ☐ MODIFIED PLOT PLAN ☐

New Septic Fees Paid

IP ($250.00) 10/14/19 LE Initial/Date

CA ($200.00) _____ Initial/Date

OP ($200.00) _____ Initial/Date

* Septic system denied. Please mail the denial letters. Thank You, Jenny

(CA and OP fees need to be paid before a building permit can be issued)

New Well Fees Paid: $550.00 _____ Initial/Date

Use Existing Fees Paid: $100.00 _____ Initial/Date

Alteration Fees Paid: $300 Total $200 _____ Initial/Date (If use existing was part of payment)

Modified Plot Plan Fees Paid: $100.00 _____ Initial/Date

Floor plans need to be submitted and reviewed before CA can be issued ☐ Review ☐

This site is served by septic and well. Verify each is complete before final hold is released ☐

Septic file complete ☐ _____ Well complete ☐ _____

Send permit for signature ☐ Signature received ☐ _____

This septic system requires a certified operation contract before final hold is released ☐

Certified operator contract is on file ☐ _____

MECKLENBURG COUNTY
Public Health

Gibbie Harris, MSPH, BSN
Health Director

(704) 336-4700

November 27, 2019

Dennis Marunko
7050 Adare Mews Rd
Charlotte, NC 28217

Re: Application for improvement permit for: 3 Bedroom House
Property Location: 10920 Leyton Pl, Charlotte, NC 28227 (PID 139-128-01)
Health Department File Number: **10129B (App ID 10790)**

Dear Property Owner or Owner's Agent:

The Mecklenburg County Health Department, Environmental Health Division on November 25, 2019 evaluated the above-referenced property at the site designated on the site plan that accompanied your improvement permit application. According to your application the site is to serve a 3 Bedroom Residence, with a daily design flow of 360 gallons per day. The evaluation was done in accordance with the laws and rules governing wastewater systems in North Carolina General Statute 130A-333 and related statutes and Title 15A, Subchapter 18A, of the North Carolina Administrative Code, Rule .1900 and related rules.

Based on the criteria set out in Title 15A, Subchapter 18A, of the North Carolina Administrative Code, Rules .1940 through .1948, the evaluation indicated that the site is **UNSUITABLE** for a ground absorption sewage system. Therefore, your request for an improvement permit is **DENIED.** A copy of the site evaluation is enclosed. The site is unsuitable based on the following:

- ☒ Unsuitable soil topography and/or landscape position (Rule .1940)
- ☒ Unsuitable soil characteristics (structure or clay mineralogy) (Rule .1941)
- ☒ Unsuitable soil wetness condition (Rule .1942)
- ☐ Unsuitable soil depth (Rule .1943)
- ☐ Presence of restrictive horizon (Rule .1944)
- ☒ Insufficient space for septic system and repair area (Rule .1945)
- ☐ Unsuitable for meeting required setbacks (Rule .1950)
- ☐ Other (Rule .1946)

These severe soil or site limitations could cause premature system failure, leading to the discharge of untreated sewage on the ground surface, into surface waters, directly to ground water or inside your structure.

The site evaluation included consideration of possible site modifications, and modified, innovative or alternative systems. However, the Health Department has determined that none of the above options will overcome the severe conditions on this site. A possible option might be a system designed to dispose of sewage to another area of suitable soil or off-site to additional property.

MECKLENBURG COUNTY

Gibbie Harris, MSPH, BSN
Health Director

Public Health

(704) 336-4700

For the reasons set out above, the property is currently classified **UNSUITABLE,** and an improvement permit shall not be issued for this site in accordance with Rule .1948 (c).

However, the site classified as **UNSUITABLE** may be classified as **PROVISIONALLY SUITABLE** if written documentation is provided that meets the requirements of Rule .1948(d). A copy of this rule is enclosed. You may hire a consultant to assist you if you wish to try to develop a plan under which your site could be reclassified as **PROVISIONALLY SUITABLE.**

You have a right to an informal review of this decision. You may request an informal review by the soil scientist or environmental health supervisor at the local health department. You may also request an informal review by the N. C. Department of Health and Human Services regional soil specialist. A request for informal review must be made in writing to the local health department.

You also have a right to a formal appeal of this decision. To pursue a formal appeal, you must file a petition for a contested case hearing with the Office of Administrative Hearings, 6714 Mail Center, Raleigh, NC 27699-6714. To get a copy of a petition form, you may write the Office of Administrative Hearings or call the office at (919) 431-3000 or from the OAH web site at http://www.oah.state.nc.us/hearings. The petition for a contested case hearing must be filed in accordance with the provision of North Carolina General Statutes 130A-24 and 150B-23 and all other applicable provisions of Chapter 150B. N. C. General Statue 130A-335(g) provides that your hearing would be held in the county where your property is located.

Please note: If you wish to pursue a formal appeal, you must file the petition form with the Office of Administrative Hearings **WITHIN 30 DAYS OF THE DATE OF THIS LETTER.** The date of this letter is November 27, 2019. Meeting the 30-day deadline is critical to your right to a formal appeal. Beginning a formal appeal within 30 days will not interfere with any informal review that you might request. Do not wait for the outcome of any informal review if you wish to file a formal appeal.

If you file a petition for a contested case hearing with the Office of Administrative Hearings, you are required by law (N.C. General Statute 150B-23) to send a copy of your petition to the North Carolina Department of Environment and Natural Resources. Send the copy to: Office of General Counsel, N. C. Department of Environment and Natural Resources, 1601 Mail Service Center, Raleigh, NC. 27699-1601. Do **NOT** send the copy of the petition to your local health department. Sending a copy of your petition to the local health department will **NOT** satisfy the legal requirement in N.C. General Statute 150B-23 that you send a copy to the Office of General Counsel, NCDENR.

You may call or write the local health department if you need any additional information or assistance.

Sincerely,

Jacob Presley, REHS, LSS 980-314-1646
Soil Scientist/Sr. Environmental Specialist
Encl: (2)

Department of Environment, Health, and Natural Resources
Division of Environmental Health
On-site Wastewater Section

Sheet: 1 of 2
Property ID: 139-128-01
Lot #: NA
File #: 10129B
AppID: 10790

SOIL/SITE EVALUATION for ON-SITE WASTEWATER SYSTEM

Property Owner: Allen & Ladaria Byram
Address: 1605 Belvedere Ave, Charlotte, NC 28205
Proposed Facility: 4 Bedroom House
Design Flow (.1949): 480 GPD
Location: 10920 Leyton Pl, Charlotte, NC 28227
Water Supply: [ ] Public [X] Individual [X] Well [ ] Spring [ ] Municipal
Evaluation Method: [x] Auger Boring [ ] Pit [ ] Cut
Type of Wastewater: [X] Sewage [ ] Industrial Process [ ] Mixed

Applicant: TyNorth, LLC
Date Evaluated: 11/6/2018 & 11/25/2019
Property Size: 0.45 ac
Property Recorded: Unknown

PROFILE #	.1940 Landscape Position/ Slope%	Horizon Depth (IN.)	SOIL MORPHOLOGY .1941 .1941 Structure/ Texture	.1941 Consistence Mineralogy	b PROFILE FACTORS .1942 Soil Wetness/ Color	.1943 Soil Depth (IN.)	.1956 Sapro Class	.1944 Restr Horiz	General Comments	Profile Class & LTAR	Maximum Trench Bottom Depth for 3' Wide Conventional Trench
Boring #1	FS 3%	0 - 5	gr CL	SS SP FR SEXP							
		5 - 18	sbk CL	SS P FR SEXP	10 YR 6/2	24	NA	NA		US	NA
		18 - 24	sbk C	S P FR SEXP	at 18"					(Drip 0.05)	
Boring #2	FS 2%	0 - 4	gr CL	SS SP FR SEXP	10 YR 6/2						
		4 - 15	sbk CL	SS P FR SEXP	and apparent	26	NA	NA		US	NA
		15 - 26	sbk C	S P FR SEXP	water at 23"					(Drip 0.05)	
Boring #A	FS 3%	0 - 13	sbk CL	SS SP FR SEXP							
		13 - 24	sbk C	S P FR SEXP	10YR 7/2	24	NA	NA		US	NA
					at 17"						
Boring #B	FS 2%	0 - 4	sbk CL	SS SP FR SEXP							
		4 - 22	sbk C	S P FR SEXP	10YR 8/1	22	NA	NA		US	NA
					at 14"						

Description	Initial System	Repair System
Available Space (.1945)	US	US
System Type(s)	NA	NA
Site LTAR (gpd/sq ft)	Drip 0.05	Drip 0.05


Other Factors (.1946): NA
Soil Evaluation By: Jacob Presley, REHS, LSS
Others Present:
Site Classification (.1948): Unsuitable
Site Evaluation By: Jacob Presley, REHS, LSS
Others Present:

COMMENTS:

Landscape Position	Group	Texture	.1955 LTAR	Structure
R-Ridge	I	S-Sand	1.2 - 0.8	sg-Single Grain
SS-Shoulder Slope		LS-Loamy Sand		mass-Massive
LS-Linear Slope				cr-Crumb
FS-Foot Slope	II	SL-Sandy Loam	0.8 - 0.6	gr-Granular
NS-Nose Slope		L-Loam		sbk-Subangular Blocky
HS-Head Slope				abk-Angular Blocky
CC-Concave Slope	III	Si-Silt	0.6 - 0.3	pl-Platy
		SiCL-Silty Clay Loam		
CV-Convex Slope				pr-Prismatic
T-Terrace				Sap-Saprolite
FP-Flood Plain		CL-Clay Loam		**Structure Prefixes**
D-Drainage Way		SCL-Sandy Clay Loam		w-weak
				m-moderate
				s-strong f-fine
				m-medium
		Silt		c-coarse
	IV	SC-Sandy Clay	0.4 - 0.1	
		SiC-Silty Clay		
		C-Clay		

Consistence Moist	Consistence Wet	Mineralogy
VFR-Very Friable	SS-Slightly Sticky	SEXP-Slightly Expansive
FR-Friable	S-Sticky	EXP-Expansive
FI-Firm	VS-Very Sticky	
VFI-Very Firm	NP-Non-Plastic	**Classification**
EFI-Extremely Firm	SP-Slightly Plastic	US-Unsuitable
	P-Plastic	PS-Provisionally Suitable
	VP-Very Plastic	S-Suitable
		NA-Not Applicable

Soil Boring Location Sketch

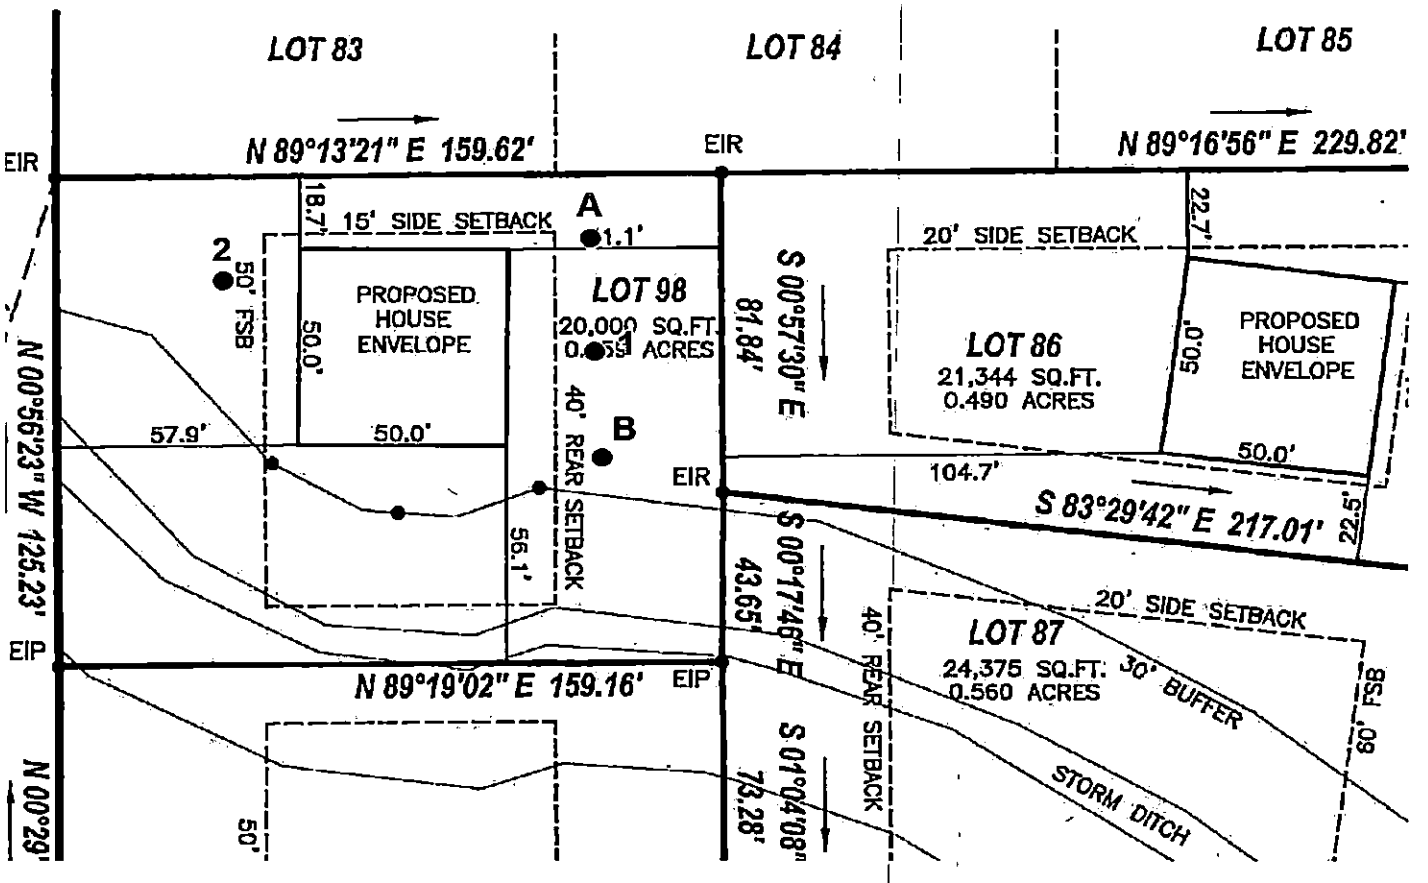

History Note: *Authority G.S. 130A-335(e);*
Eff. July 1, 1982;
Amended Eff. January 1, 1990.

15A NCAC 18A .1947 DETERMINATION OF OVERALL SITE SUITABILITY

All of the criteria in Rules .1940 through .1946 of this Section shall be determined to be SUITABLE, PROVISIONALLY SUITABLE, or UNSUITABLE, as indicated. If all criteria are classified the same, that classification will prevail. Where there is a variation in classification of the several criteria, the most limiting uncorrectable characteristics shall be used to determine the overall site classification.

History Note: *Authority G.S. 130A-335(e);*
Eff. July 1, 1982;
Amended Eff. January 1, 1990.

15A NCAC 18A .1948 SITE CLASSIFICATION

(a) Sites classified as SUITABLE may be utilized for a ground absorption sewage treatment and disposal system consistent with these Rules. A suitable classification generally indicates soil and site conditions favorable for the operation of a ground absorption sewage treatment and disposal system or have slight limitations that are readily overcome by proper design and installation.

(b) Sites classified as PROVISIONALLY SUITABLE may be utilized for a ground absorption sewage treatment and disposal system consistent with these Rules but have moderate limitations. Sites classified Provisionally Suitable require some modifications and careful planning, design, and installation in order for a ground absorption sewage treatment and disposal system to function satisfactorily.

(c) Sites classified UNSUITABLE have severe limitations for the installation and use of a properly functioning ground absorption sewage treatment and disposal system. An improvement permit shall not be issued for a site which is classified as UNSUITABLE. However, where a site is UNSUITABLE, it may be reclassified PROVISIONALLY SUITABLE if a special investigation indicates that a modified or alternative system can be installed in accordance with Rules .1956 or .1957 of this Section.

(d) A site classified as UNSUITABLE may be used for a ground absorption sewage treatment and disposal system specifically identified in Rules .1955, .1956, or .1957 of this Section or a system approved under Rule .1969 if written documentation, including engineering, hydrogeologic, geologic or soil studies, indicates to the local health department that the proposed system can be expected to function satisfactorily. Such sites shall be reclassified as PROVISIONALLY SUITABLE if the local health department determines that the substantiating data indicate that:

(1) a ground absorption system can be installed so that the effluent will be non-pathogenic, non-infectious, non-toxic, and non-hazardous;
(2) the effluent will not contaminate groundwater or surface water; and
(3) the effluent will not be exposed on the ground surface or be discharged to surface waters where it could come in contact with people, animals, or vectors.

The State shall review the substantiating data if requested by the local health department.

History Note: *Authority G.S. 130A-335(e);*
Eff. July 1, 1982;
Amended Eff. April 1, 1993; January 1, 1990.

15A NCAC 18A .1949 SEWAGE FLOW RATES FOR DESIGN UNITS

(a) In determining the volume of sewage from dwelling units, the flow rate shall be 120 gallons per day per bedroom. The minimum volume of sewage from each dwelling unit shall be 240 gallons per day and each additional bedroom above two bedrooms shall increase the volume of sewage by 120 gallons per day. In determining the number of bedrooms in a dwelling unit, each bedroom and any other room or addition that can reasonably be expected to function as a bedroom shall be

10129B
#10790

MECKLENBURG COUNTY
HEALTH DEPARTMENT

APPLICATION FOR A RESIDENTIAL SITE IMPROVEMENT PERMIT/ CONSTRUCTION AUTHORIZATION FOR AN ON-SITE WASTEWATER SYSTEM, NEW WELL INSTALLATION, OR REPAIR OF EXISTING WELL

1. **SEPTIC / TYPE APPLICATION:** ○ N/A ◉ NEW SYSTEM ○ ALTERATION ○ REPAIR ○ MODIFIED PLOT PLAN

2. **WELL / TYPE APPLICATION:** ○ N/A ◉ NEW WELL ○ MAJOR REPAIR ○ ABANDONMENT

3. **JOB LOCATION INFORMATION:**

TAX PARCEL NUMBER: 13912801
STREET ADDRESS: 10920 Leyton Place
CITY: Charlotte
STATE: NC ZIP: 28227
SUBDIVISION NAME: Arlington Forest
LOT #: 98 LOT SIZE (acres): 0.45
TOWNSHIP:

○ MECKLENBURG ○ CORNELIUS ○ HUNTERSVILLE
○ DAVIDSON ○ CHARLOTTE ○ PINEVILLE
○ MATTHEWS ◉ MINT HILL

4. **BUILDING INFORMATION:**

BUILDING TYPE:

○ SINGLE MOBILE HOME ○ MODULAR HOME
○ DOUBLE WIDE ○ MULTIPLE FAMILY
◉ HOUSE ○ OTHER _____

HEATED SQUARE FOOTAGE: 2,000
NUMBER OF BEDROOMS: 3
NUMBER OF OCCUPANTS: 6
FOUNDATION TYPE:

◉ CONCRETE SLAB ○ BASEMENT WITH PLUMBING
○ CRAWL SPACE ○ BASEMENT WITH NO PLUMBING

5. **IF PLANNING TO EXPAND OR ALTER THE EXISTING SEPTIC SYSTEM PLEASE COMPLETE THE FOLLOWING SECTION:** ☑ N/A

NUMBER OF BEDROOMS TO BE ADDED: _____ NUMBER OF ADDITIONAL OCCUPANTS IN THE RESIDENCE: _____

6. **WATER SUPPLY:** ○ MUNICIPAL ◉ PRIVATE WELL ○ PUBLIC WELL ○ SHARED WELL ○ OTHER _____

7. **PROPOSED USE OF WELL:** ◉ N/A ○ IRRIGATION ○ POTABLE (DRINKING WATER) ○ OTHER _____

8. **PLEASE INDICATE AND RANK DESIRED SEPTIC SYSTEM TYPE(S) IN ORDER OF PREFERENCE** *(1-MOST DESIRED 5-LEAST DESIRED):*

☐ N/A ☐ ANY TYPE ☑ CONVENTIONAL ☑ ACCEPTED ☑ INNOVATIVE ☑ ALTERNATIVE ☑ OTHER _____

8A. **RANK:** 1 2 3 4 5

9. **DO ANY OF THE FOLLOWING APPLY TO THE PROPERTY IN QUESTION? IF "YES" PLEASE ATTACH SUPPORTING DOCUMENTATION.**

BURIED CABLES, LANDFILLS, STUMPHOLES	○ YES ◉ NO	GRADING/SOIL REMOVAL PERFORMED	○ YES ◉ NO
EXISTING WASTEWATER (SEPTIC) SYSTEMS	○ YES ◉ NO	JURISDICTIONAL WETLANDS	○ YES ◉ NO
WELLS, SPRINGS, OR WATER LINES	○ YES ◉ NO	APPROVAL REQUIRED BY ANY OTHER PUBLIC AGENCY	○ YES ◉ NO
EASEMENTS OR RIGHT-OF-WAYS	○ YES ◉ NO	WASTEWATER OTHER THAN DOMESTIC SEWAGE	○ YES ◉ NO
CHEMICAL/PETROLEUM STORAGE TANKS	○ YES ○ NO	KNOWN UNDERGROUND CONTAMINATION	○ YES ◉ NO
WASTE STORAGE	○ YES ◉ NO	GROUNDWATER USE RESTRICTIONS/VARIANCES	○ YES ◉ NO

10. **WHAT DATE WAS THE PROPERTY ORIGINALLY DEEDED AND RECORDED?** _____ ☑ UNKNOWN

11. **WHAT IS THE ANTICIPATED CLOSING DATE FOR THIS PROPERTY?** _____ ☑ N/A

12. **PROPERTY OWNER:**

NAME: Dennis Marunko
ADDRESS: 7050 Adare Mews road
CITY: Charlotte
STATE: NC ZIP: 28217
WORK PHONE: _____
MOBILE PHONE: (919) 357-4076
FAX: _____
E-MAIL: _____

13. **OWNER'S LEGAL REPRESENTATIVE, IF APPLICABLE:**

NAME: Pinnacle HOmes USA, LLC
ADDRESS: 4389 Indian Trail Fairview Road
CITY: Indian Trail
STATE: NC ZIP: 28079
WORK PHONE: (704) 288-7826
MOBILE PHONE: _____
FAX: _____
E-MAIL: office@pinnaclehomesusa.net

MECKLENBURG COUNTY – GROUNDWATER & WASTEWATER SERVICES
3205 Freedom Dr. Suite 8000, Charlotte, NC 28208 OFFICE: (980) 314-1680, FAX: 704-336-6894

Revised on: 03/27/19

14. SEPTIC SYSTEM PERMIT APPLICATION:

If the information in this application is falsified, changed, or the site is altered, then the Improvement Permit and Authorization to Construct shall become invalid. I have read this application and certify that the information provided herein is true, complete and correct. Authorized county and state officials are granted right of entry to conduct necessary inspections to determine compliance with applicable laws and rules. I understand that I am solely responsible for the proper identification and labeling of all property lines and corners and making the site accessible so that a complete site evaluation can be performed. The permit is valid for either sixty (60) months or is non-expiring depending upon the documentation submitted: complete site plan = 60 months, complete plat = non-expiring.

_____ (Initial here for septic system applications)

15. WELL PERMIT APPLICATION:

If the information in this application is falsified, changed, or the site is altered, then the Well Permit shall become invalid. I have read this application and certify that the information provided herein is true, complete and correct. Authorized county and state officials are granted right of entry to conduct necessary inspections to determine compliance with applicable laws and rules. I understand that I am solely responsible for the proper identification and labeling of all property lines and corners and making the site accessible so that a complete site evaluation can be performed. The permit is valid for a period of twelve (12) months from the date of issuance.

_____ (Initial here for well applications)

16. APPLICATION SIGNATURE SECTION:

ONLY COMPLETE APPLICATIONS WILL BE PROCESSED. A proper signature is required in order to process your application. Please review the application carefully and sign in the space provided below. A PROPOSED PLOT PLAN is required to be submitted with each application.

Property Owner's or Owner's Legal Representative Signature

10-11-19
Date

OFFICE USE ONLY

O SURVEY PLAT TO SCALE SUBMITTED O SCALED SITE PLAN SUBMITTED O UN-SCALED SITE PLAN SUBMITTED

SEPTIC APPLICATION FEE RECEIVED: $ _____ DATE FEE RECEIVED: _____

WELL APPLICATION FEE RECEIVED: $ _____ DATE FEE RECEIVED: _____

APPLICATION PROCESSED BY: _____

GWS FILE NUMBER ASSIGNED: _____

APPLICATION ID NUMBER ASSIGNED: _____

COMMENTS:

MECKLENBURG COUNTY – GROUNDWATER & WASTEWATER SERVICES
3205 Freedom Dr. Suite 8000, Charlotte, NC 28208 OFFICE: (980) 314-1680, FAX: 704-336-6894

Revised on: 03/27/19

MECKLENBURG COUNTY
Health Department

E. Winters Mabry, MD
Director

(704) 432-3199

Addendum to Application for
New Well or Septic System Installation
Abandonment or Repair of Existing Well or Septic System

Your signature below confirms the following:

1. The information on the application is true, complete and accurate.
2. Authorized county and state officials are granted right of entry to conduct necessary inspections to determine compliances with applicable laws and rules.
3. I acknowledge that Pinnacle Homes USA, LLC is acting as my legal representative (agent) in the submittal of the application for a water supply well or septic permit located at

   10920 Leyton Place Charlotte
   Number Street Town
   (Or Parcel Number)

Dennis Marunko
Irina Poroshina
Property Owner (print name)

Dennis Marunko
Irina Poroshina
Property Owner (signature)


10/11/19
Date

THIS IS TO CERTIFY THAT ON THE 25th DAY OF SEPTEMBER 20 19 AN ACTUAL SURVEY WAS MADE UNDER MY SUPERVISION OF THE PROPERTY SHOWN ON THIS PLAT, AND THAT THE BOUNDARY LINES AND THE IMPROVEMENTS, IF ANY, ARE AS SHOWN HEREON. THIS PLAT MEETS THE MINIMUM STANDARDS OF PRACTICE FOR LAND SURVEYING IN NORTH CAROLINA, BOARD RULE .1600 (21 NCAC 56) AND THE RATIO OF PRECISION DOES NOT EXCEED AN ERROR OF CLOSURE OF ONE (1) FOOT PER 10,000 FEET OF PERIMETER SURVEYED NOR 20 SECONDS TIMES THE SQUARE ROOT OF THE NUMBER OF ANGLES TURNED.

SIGNED E. Daniel Wooten

WOOTEN SURVEYING & ASSOCIATES, PLLC
119 SMITH CIRCLE
MATTHEWS, NC 28104
TEL (980) 328-2977
WWW.WOOTENSURVEYING.COM

CREW:	DRAWN:	REVISED:
DW	DW	

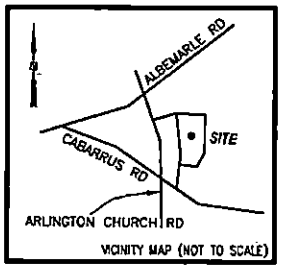

NOTES

1. ZONING R
2. SURVEY PERFORMED WITHOUT BENEFIT OF TITLE COMMITMENT REPORT.
3. WOOTEN SURVEYING & ASSOCIATES DOES NOT CLAIM THAT ALL MATTERS OF RECORD ARE SHOWN HEREON.

0 40 80

NORTH CAROLINA PROFESSIONAL SEAL L-4341 LAND SURVEYOR E. DANIEL WOOTEN


LEGEND

EIR – EXISTING IRON ROD
FSB – FRONT SETBACK
EIP – EXISTING IRON PIPE
EP – EDGE PAVEMENT
R/W – RIGHT-OF-WAY
PKN – PK NAIL

REFERENCE: MAP 10-139

SETBACKS (PER ZONING)

FRONT SETBACK – 50'
SIDE SETBACK – 15'
REAR SETBACK – 40'

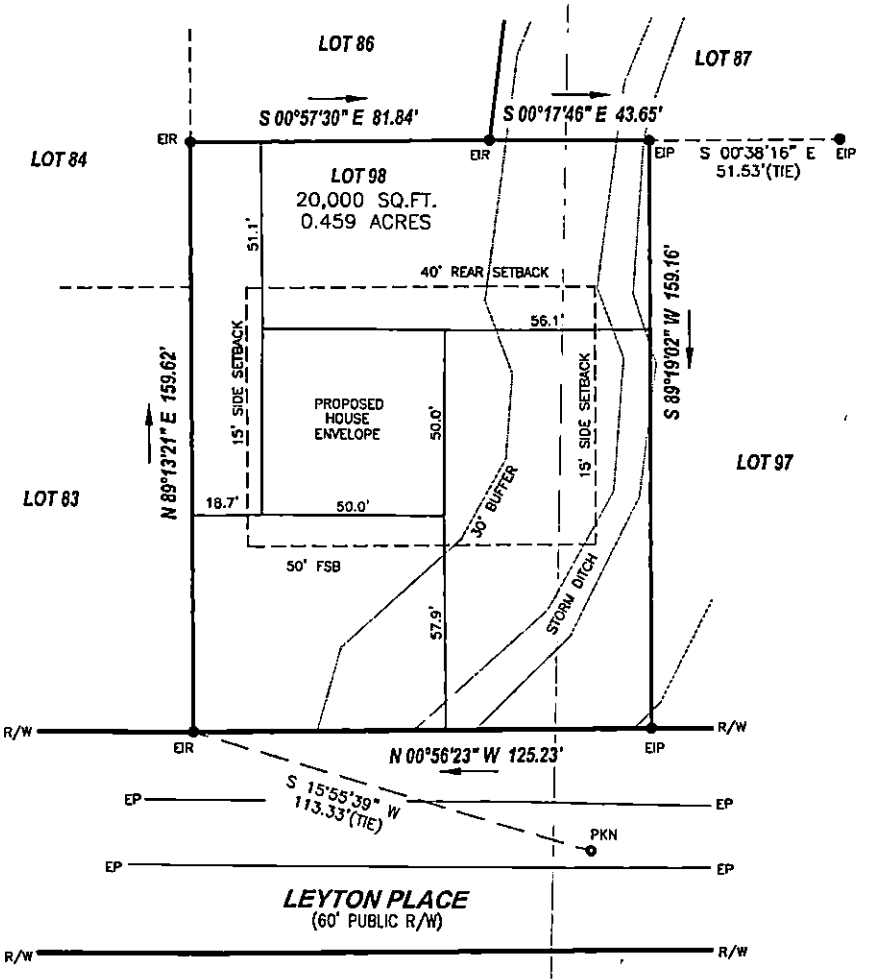

BOUNDARY/PHYSICAL SURVEY OF:
LOT 98, BLOCK B, ARLINGTON FOREST
CLEAR CREEK TOWNSHIP, MECKLENBURG COUNTY, NORTH CAROLINA

PREPARED FOR **PINNACLE HOMES USA, LLC**

SCALE 1" = 40'

MAP BOOK 10 PAGES 139

DEED BOOK 33016 PAGE 915

TAX NO. 139-128-01

FLOOD CERTIFICATION

THIS IS TO CERTIFY THAT THE SUBJECT PROPERTY IS NOT LOCATED IN A SPECIAL FLOOD HAZARD AREA AS SHOWN ON MAPS PREPARED BY THE FEDERAL EMERGENCY MANAGEMENT AGENCY, FEDERAL INSURANCE ADMINISTRATION.

15019AUGUSTLN.DWG

MECKLENBURG COUNTY
LAND USE AND ENVIRONMENTAL SERVICES
Payment Receipt

Receipt Information

Date:	10/14/19	**Amount:**	250.00
Receipt #:	118980	**Tendered:**	250.00
Check / Auth #:	VISA 03121G	**Returned:**	0.00
Received By:	ELLISLW		

Account Information

Account #: 200000
Contractor: PINNACLE HOMES USA, LLC
Attn: JENNIFER TRULL
Address: 4389 INDIAN TRAIL FAIRVIEW RD
Address:
City/State/Zip: INDIAN TRAIL, NC 28079

Item	Description	Permit#	Quantity	Unit Price	Total Price
0701	Improvment Permit App-Residen 10920 LEYTON PLACE		1	250.00	250.00

Outstanding Balances

Month-To-Date	Prior Month	30 Days	60 Days	90 Days	Balance