

1920 GREY RD

00314103

5/22/08

marliwr

Groundwater and Wastewater Services File Imaging Project
May 2007
Barcode Font = IDAutomationHC39M

FEE: 100.00
DATE: 11/12/07
CRT [ ]

First

X 3257

APPLICATION FOR APPROVAL TO USE AN EXISTING ON-SITE WASTEWATER TREATMENT & DISPOSAL SYSTEM
MECKLENBURG COUNTY - GROUNDWATER & WASTEWATER SERVICES
700 N. Tryon St., Suite 211 Charlotte, NC 28202
Phone: (704) 336-5103 Fax: (704) 336-6894

GWS – UES.APP 06/07

FILE #: 3826

2982 P9

TYPE APPLCATION:

- ☐ ADDITION - INCREASE ROOMS/OCCUPANCY/MOBILE HOME SIZE (A / M)
- ☑ ADDITION - RENOVATION OR GARAGE WITH NO MAJOR CHANGES (X)
- ☐ EXCHANGE MOBILE HOME - SAME # BEDROOMS (Y)
- ☐ COMMERCIAL OR INDUSTRIAL (N)

PERSON FILING APPLICATION:

NAME: Sherwood F. Lapping
ADDRESS: POB 11212
CITY: Charlotte
STATE: NC ZIP: 28220
PHONE: 704-906-8538
ALTERNATE PHONE: 704-375-8711

PROPERTY OWNER:

NAME: Mervil Paylor
ADDRESS: 1917 Lennox Ave
CITY: Charlotte
STATE: NC ZIP: 28203
PHONE:
ALTERNATE PHONE: 704-375-4435

JOB LOCATION INFORMATION

TAX/PARCEL #: 003-141-03
STREET ADDRESS: 1920 Grey Rd
CITY: Davidson
STATE: NC **ZIP:** NC 28036
SUBDIVISION OR MOBILE HOME PARK NAME:

LOT #:

TOWNSHIP:

- ☐ 0-MECKLENBURG
- ☐ 1-CHARLOTTE
- ☑ 2-DAVIDSON
- ☐ 3-CORNELIUS
- ☐ 4-PINEVILLE
- ☐ 5-MATTHEWS
- ☐ 6-HUNTERSVILLE
- ☐ 7-MINT HILL

WATER SUPPLY:

☐ MUNICIPAL (M) ☐ COMMUNITY (C) ☑ PRIVATE WELL (P) ☐ SHARED WELL (S) ☐ OTHER 'SPRINGS' (O)

RESIDENTIAL PROPERTY TYPE:

- ☑ HOUSE (H)
- ☐ MODULAR HOME (M)
- ☐ MULTIPLE FAMILY (U)
- ☐ SINGLE MOBILE HOME (S)
- ☐ DOUBLE WIDE (D)
- ☐ OTHER (O)

OCCUPANCY (both fields are required):

NUMBER OF BEDROOMS: 4
NUMBER OF OCCUPANTS: 3

COMMERCIAL / INDUSTRIAL PROPERTY TYPE:

TYPE OF BUSINESS:
EMPLOYEES PER SHIFT:
OF SHIFTS:

INDUSTRIAL WASTES? ☐ YES ☐ NO
UNDERGROUND STORAGE TANKS? ☐ YES ☐ NO

ADDITION TYPE ATTACHED TO EXISTING STRUCTURE:

☐ BEDROOM ☐ BATHROOM ☐ KITCHEN ☐ DINING ROOM ☐ LIVING ROOM ☐ DEN
☐ GARAGE ☐ SUNROOM ☐ PORCH ☐ DECK ☐ OTHER

ADDITION TYPE DETACHED FROM EXISTING STRUCTURE:

☐ DETACHED GARAGE ☐ DETACHED GARAGE WITH PLUMBING ☐ POOL HOUSE ☑ SHOP (1) ☐ BARN
☑ STORAGE SHED (2) ☐ DETACHED PORCH / DECK ☐ OTHER

*The undersigned, owner, or legal agent for the owner, of the property described above as the "Job Location" has read the foregoing application, acknowledges that the contents of same are true, and authorizes the Mecklenburg County Health Department to enter onto the property for the purpose of processing this request.

Sherwood F. Lapping — Owner's/Agent's Signature
11/12/07 — Date

*The undersigned, an authorized agent of the Mecklenburg County Health Department, certifies that the Department has approved the Request for the Job Location contained in this document. This approval is granted in accordance with the provisions of Laws and Rules for Sanitary Sewage Collection, Treatment and Disposal in effect at the time of issuance of the permit and is subject to the following provisions:

- No work shall be conducted on the septic tank system until an installation, construction, alteration and/or repair approval is granted y this Department.
- This permit is not transferable.

☐ ADDITION / RENOVATION APPROVAL - VALID 1 YEAR FROM ISSUANCE
☐ MOBILE HOME EXCHANGE APPROVAL - VALID 6 MONTHS FROM ISSUANCE


EHS Signature Date

Mecklenburg County
Land Use & Environmental Service Agency
Groundwater & Wastewater Services
700 N. Tryon St., Suite 211
Charlotte, NC 28202
Phone: (704) 336-5103
Fax: (704) 336-6894

File # 3826
Date_____

PROPOSED PLOT PLAN

A map showing existing and proposed property lines and easements with dimensions, the location of the single family residence, non-single family residence, or other facility, and appurtenances, the site for the proposed well, and the location of existing or proposed sewer lines and/or sewage disposal systems, surface water bodies, aboveground or underground storage tanks. Name all roads adjoining the property. If this a repair indicate the type of repair.

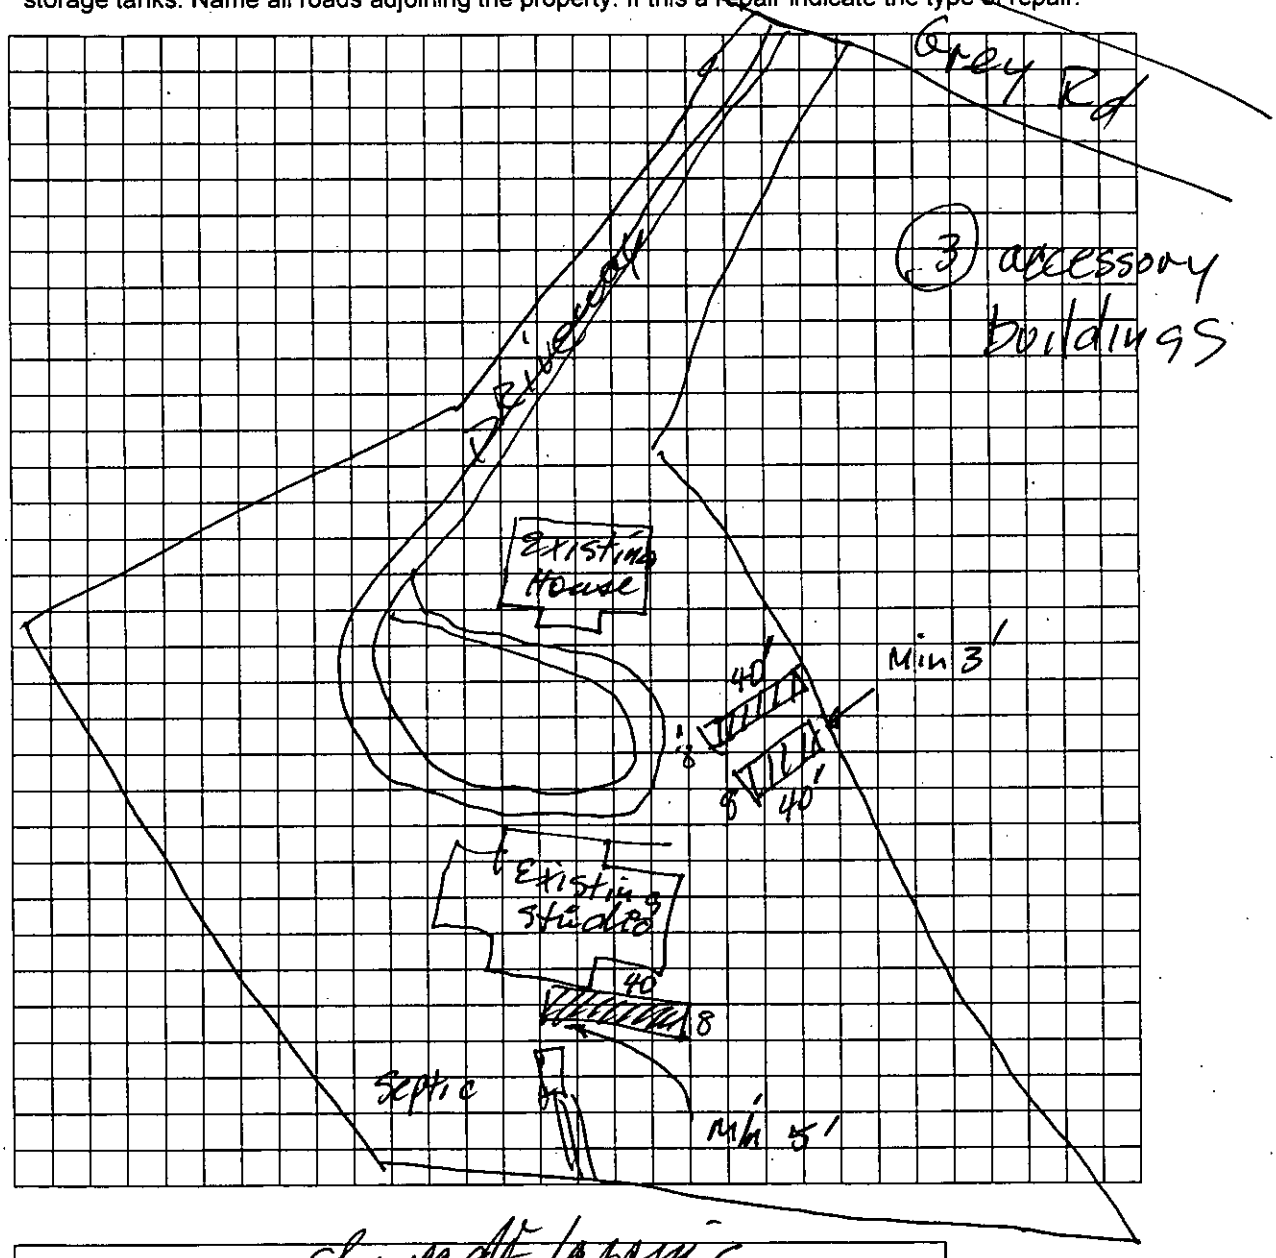

Owner/Agent Signature	Steven Attaway
Date	11/12/07

LBC 12/15/04

MECKLENBURG COUNTY
LAND USE AND ENVIRONMENTAL SERVICES
Payment Receipt

Receipt Information

Date:	11/12/07	**Amount:**	100.00
Receipt #:	53609	**Tendered:**	0.00
Check / Auth #:	CHARGE	**Returned:**	0.00
Received By:	CRAIGGY		

Account Information

Account #: X32574
Contractor: LAPPING SHERWOOD F INC
Attn:
Address: P O BOX 11212
Address:
City/State/Zip: CHARLOTTE, NC 28220-1212

Item	Description	Permit#	Quantity	Unit Price	Total Price
0705	MH Exc/Add/Repl w/o System Mod 1920 Grey Road/file 3826		1	100.00	100.00

----------Outstanding Balances----------

Month-To-Date	Prior Month	30 Days	60 Days	90 Days	Balance
100.00	1,224.25				

1824 JPM 1172 LD 2149794

FEE: 100.00
DATE: 1/17/07
CRT ( ) V32574
JKA

APPLICATION FOR APPROVAL TO USE AN EXISTING ON-SITE WASTEWATER TREATMENT & DISPOSAL SYSTEM
MECKLENBURG COUNTY - GROUNDWATER & WASTEWATER SERVICES
700 N. Tryon St., Suite 211 Charlotte, NC 28202
Phone: (704) 336-5103 Fax: (704) 336-6894

GWS – UES.APP 01/05

FILE #: 3826

TYPE APPLCATION:

☐ ADDITION - INCREASE ROOMS/OCCUPANCY/MOBILE HOME SIZE (A / M)
☐ ADDITION - RENOVATION OR GARAGE WITH NO MAJOR CHANGES (X)
☐ EXCHANGE MOBILE HOME - SAME # BEDROOMS (Y)
☐ COMMERCIAL OR INDUSTRIAL (N)

PERSON FILING APPLICATION:

NAME: Sherwood F. Lapping
ADDRESS: PO Box 11212
CITY: Charlotte
STATE: NC ZIP: 28220
PHONE: 704-906-8538
ALTERNATE PHONE: 704-375-8711

PROPERTY OWNER:

NAME: Mervil Paylor
ADDRESS: 1917 Lennox Ave
CITY: Charlotte
STATE: NC ZIP: 28203
PHONE: 704-375-4435
ALTERNATE PHONE: 704-577-0580

JOB LOCATION INFORMATION

TAX/PARCEL #: 003-141-03
STREET ADDRESS: 1920 Grey Rd
CITY: Davidson
STATE: NC ZIP:
SUBDIVISION OR MOBILE HOME PARK NAME:
LOT #:

TOWNSHIP:

☐ 0-MECKLENBURG ☐ 4-PINEVILLE
☐ 1-CHARLOTTE ☐ 5-MATTHEWS
☑ 2-DAVIDSON ☐ 6-HUNTERSVILLE
☐ 3-CORNELIUS ☐ 7-MINT HILL

House (3) baths (2) occupants

WATER SUPPLY:

☐ MUNICIPAL (M) ☐ COMMUNITY (C) ☑ PRIVATE WELL (P) ☐ SHARED WELL (S) ☐ OTHER 'SPRINGS' (O)

Studio

RESIDENTIAL PROPERTY TYPE:

☐ HOUSE (H) ☐ MODULAR HOME (M) ☐ MULTIPLE FAMILY (U)
☐ SINGLE MOBILE HOME (S) ☐ DOUBLE WIDE (D)
☑ OTHER (O) Interior Renovation

NUMBER OF BEDROOMS: 0
NUMBER OF OCCUPANTS: 1

COMMERCIAL / INDUSTRIAL PROPERTY TYPE:

TYPE OF BUSINESS:
EMPLOYEES PER SHIFT:
OF SHIFTS:

INDUSTRIAL WASTES? ☐ YES ☐ NO
UNDERGROUND STORAGE TANKS? ☐ YES ☐ NO

ADDITION TYPE ATTACHED TO EXISTING STRUCTURE: House

☐ BEDROOM ☐ BATHROOM ☑ KITCHEN ☐ DINING ROOM ☐ LIVING ROOM ☐ DEN
☐ GARAGE ☐ SUNROOM ☐ PORCH ☐ DECK ☐ OTHER

ADDITION TYPE DETACHED FROM EXISTING STRUCTURE:

☐ DETACHED GARAGE ☐ DETACHED GARAGE WITH PLUMBING ☐ POOL HOUSE ☐ SHOP ☐ BARN
☐ STORAGE SHED ☐ DETACHED PORCH / DECK ☐ OTHER

*The undersigned, owner, or legal agent for the owner, of the property described above as the "Job Location" has read the foregoing application, acknowledges that the contents of same are true, and authorizes the Mecklenburg County Health Department to enter onto the property for the purpose of processing this request.

Sherwood F. Lapping — 1/12/07
Owner's/Agent's Signature — Date

*The undersigned, an authorized agent of the Mecklenburg County Health Department, certifies that the Department has approved the Request for the Job Location contained in this document. This approval is granted in accordance with the provisions of Laws and Rules for Sanitary Sewage Collection, Treatment and Disposal in effect at the time of issuance of the permit and is subject to the following provisions:


- No work shall be conducted on the septic tank system until an installation, construction, alteration and/or repair approval is granted y this Department.
- This permit is not transferable.

☐ ADDITION / RENOVATION APPROVAL - VALID 1 YEAR FROM ISSUANCE
☐ MOBILE HOME EXCHANGE APPROVAL - VALID 6 MONTHS FROM ISSUANCE

O.K. to use existing system to renovate the Studio and add a kitchen to the house

EHS Signature — Date

Jenny Mull, R.S. 1/22/07

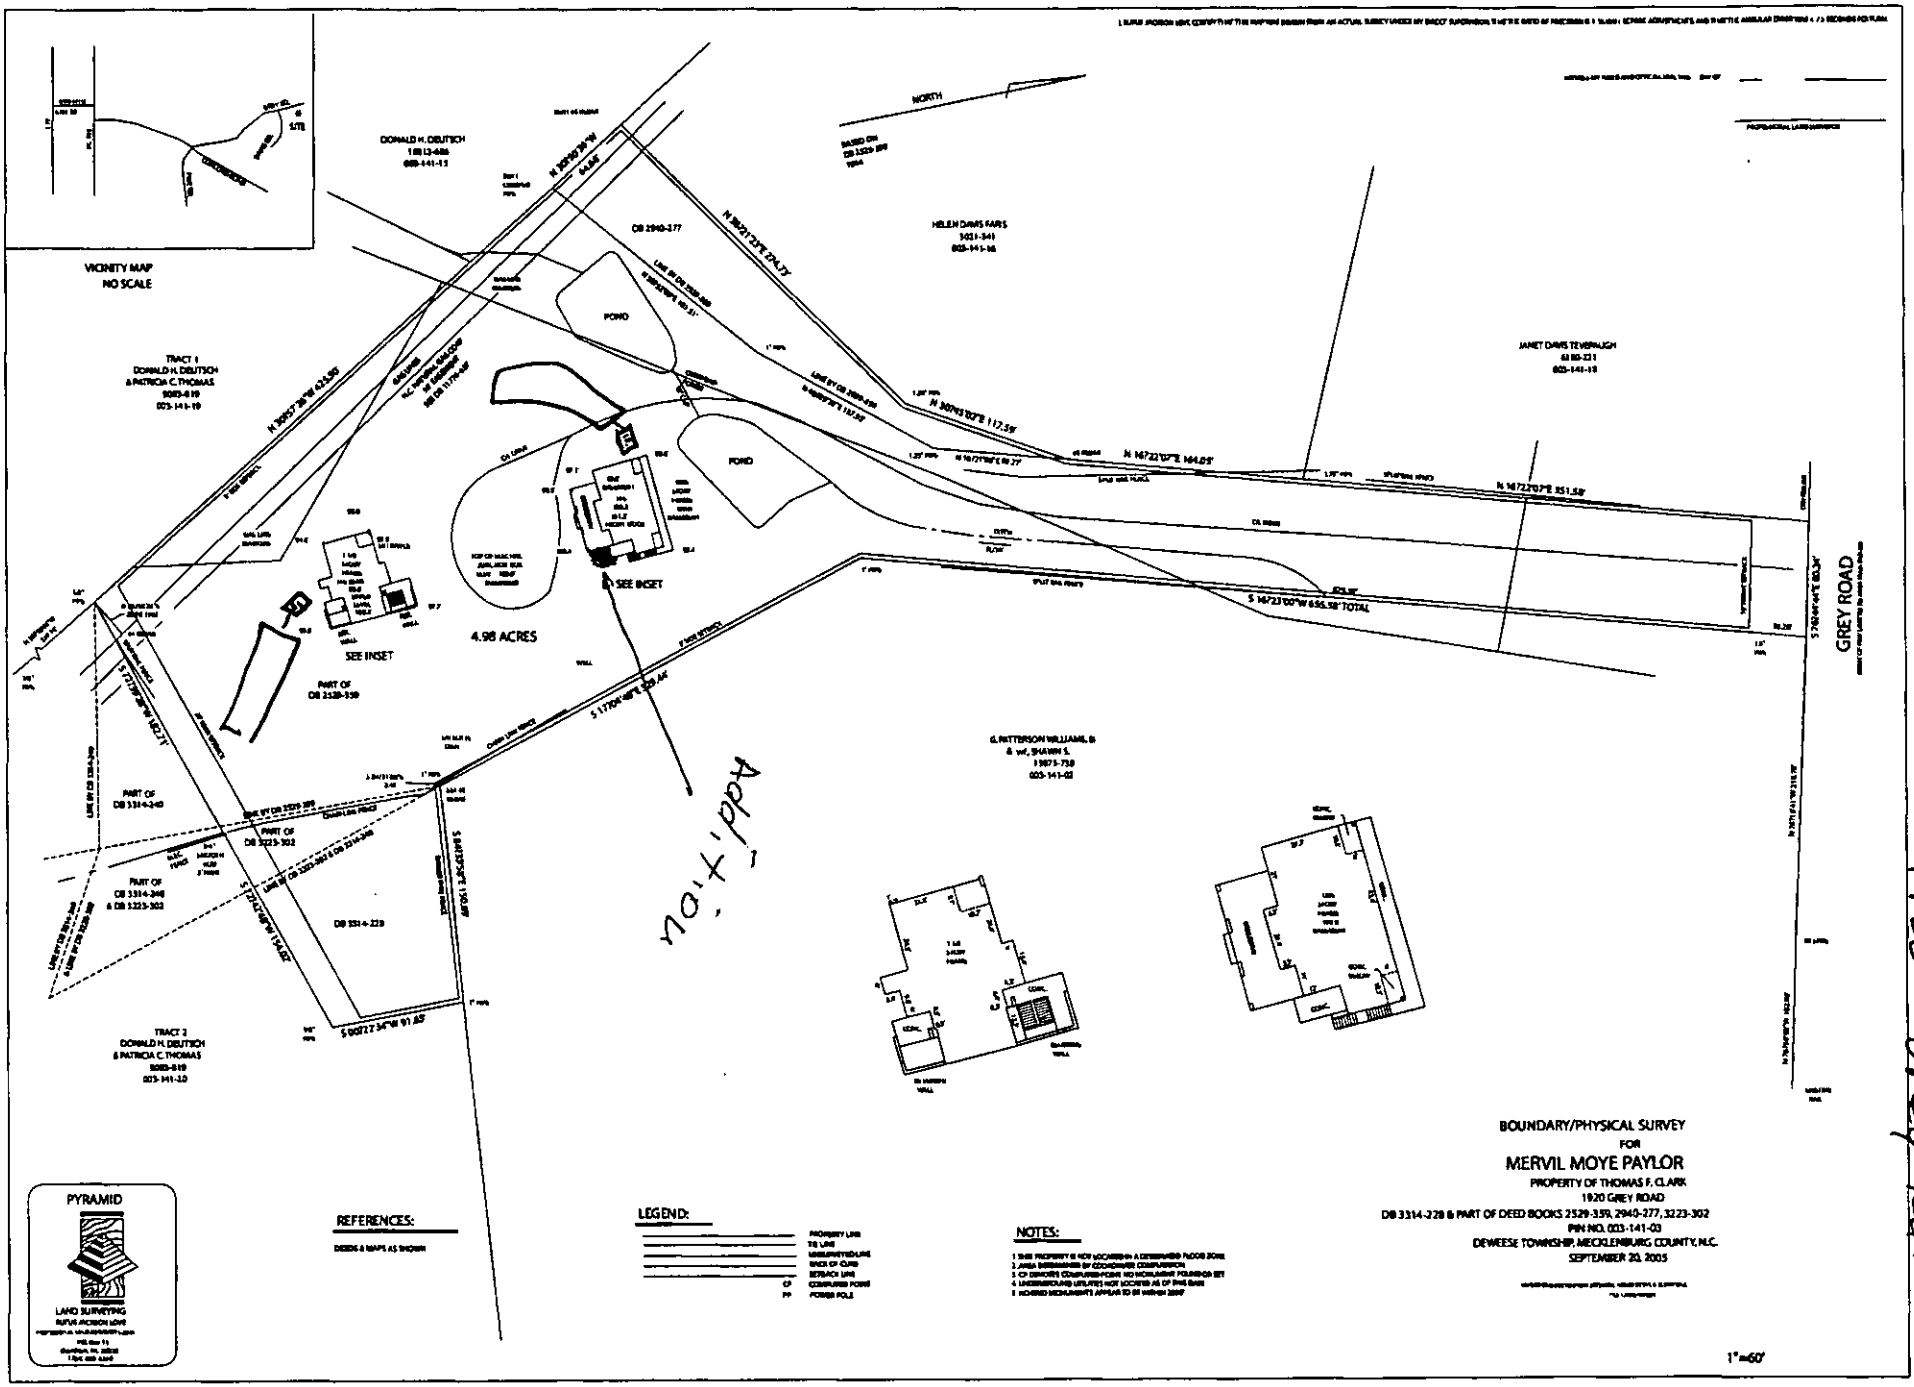
VICINITY MAP
NO SCALE
NORTH
GREY ROAD
4.98 ACRES
SEE INSET
SEE INSET
POND
POND
DONALD H. DEUTSCH
TRACT 1
DONALD H. DEUTSCH & PATRICIA C. THOMAS
TRACT 2
DONALD H. DEUTSCH & PATRICIA C. THOMAS
HELEN DAVIS FARIS
JANET DAVIS TEMBENLIGH
G. PATTERSON WILLIAMS, III & wf, SHAWN S.
PART OF DB 3538-599
PART OF DB 3314-240
PART OF DB 3225-302
PART OF DB 3314-240 & DB 3225-302
DB 3314-228
N 30°57'28"W 425.90'
N 30°50'28"W 64.68'
N 30°21'23"E 274.77'
N 30°43'10"E 117.59'
N 16°22'07"E 144.69'
N 16°22'07"E 351.58'
S 16°23'00"W 655.58' TOTAL
S 17°04'48"E 239.44'
S 72°34'42"W 214.62'
S 00°27'34"W 97.45'
S 72°11'08"W 167.71'
Add 1920
1920 Grey Rd.
PYRAMID
LAND SURVEYING
REFERENCES:
DEEDS & MAPS AS SHOWN
LEGEND:
NOTES:
BOUNDARY/PHYSICAL SURVEY
FOR
MERVIL MOYE PAYLOR
PROPERTY OF THOMAS F. CLARK
1920 GREY ROAD
DB 3314-228 & PART OF DEED BOOKS 2529-359, 2940-277, 3223-302
PIN NO. 023-141-03
DEWEESE TOWNSHIP, MECKLENBURG COUNTY, N.C.
SEPTEMBER 20, 2005
1"=60'

Mecklenburg County, North Carolina
POLARIS
Parcel Ownership and GIS Summary
Date and Time: 1/18/2007 11:09:34 AM

Parcel ID #: 00314103 GIS ID #: 00314103	
Owner Name:	MERVIL MOYE PAYLOR
Mailing Address:	1917 LENNOX AV CHARLOTTE, NC 28203
Property Characteristics	
Legal Desc.:	NA
Land Area:	4.93AC
Fire District:	06-DAVIDSON / NORTH STAR
Special District:	FIRE SERVICE C
Account Type:	INDIVIDUAL
Municipality:	0-MECKLENBURG COUNTY-UNINCORPORATED
Property Use:	SINGLE-FAM
Deed Reference(s) and Sales Price	
19404-287 (9/28/2005) $565,000.00 02529-359 (1/1/1975) $0.00	
Situs Addresses Tied to This Parcel	
1920 GREY RD	
Site Location Information	
Zoning Boundaries:	Contact Appropriate Planning Department or See Map.
ETJ Area: DAVIDSON	
Charlotte Historic Districts: NO	
Within Charlotte 6/30/2007 Annexation Area: NO	
Census Tract #: 64.01	
Parcel Falls Inside SWIM Buffer?: NO	
FEMA Flood Information	
FEMA Panel #:	37050307E
FEMA Flood Zone:	OUT
FEMA Panel Date:	02/04/2004
Community Flood Information	
Community Flood Zone:	OUT
Regulated Watershed Information	
Watershed Name:	ROCKY RIVER
Watershed Class:	

Building Photography

PHOTO #1
Location: 1920 GREY RD

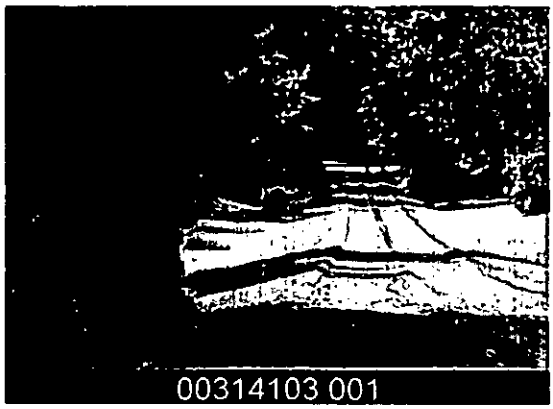


PHOTO #2
Location: 1920 GREY RD



Information contained within this photo may be used as a visual aid and to generally locate, identify, and inventory parcels in Mecklenburg County, North Carolina. There are inherent errors and limitations associated with this type of electronic medium. Mecklenburg County cannot warrant or guarantee the information contained herein including but not limited to its accuracy or completeness.

Powered by

MECKLENBURG COUNTY GIS

The information provided by this program is prepared for the inventory of real property within Mecklenburg County and is compiled from recorded deeds, plats, tax maps, surveys, and other public records and data. Users of this map data are hereby notified that the aforementioned public primary information sources should be consulted for verification of the information. Mecklenburg County and its mapping contractors assume no legal responsibility for the information contained herein.



Print

Close

Parcel Information

Parcel ID	Account	Parent	Previous
00314103	INDIVIDUAL		00314103

Owner(s)

Owner Name	Mailing Address	City/State
PAYLOR MERVIL MOYE	1917 LENNOX AV	CHARLOTTE NC 28203

Legal Information

Legal	Municipality	Annexed	Special District	Fire District	Acreage
NA	MECKLENBURG COUNTY-UNINCORPORATED		FIRE SERVICE C	DAVIDSON / NORTH STAR	4.93

Total Parcel Assessment & Exemptions

Building	Land	Features	Total	Exemption	Year Approved	Review Date	Amount
377200	117800	1000	496000				

Sales Information

Sale	Price	Stamps	Qualify	V/I	DeedBook	Type	Legal Ref.	Grantor
Sep 28 2005	565000	1130.0000		IMP	19404 - 287	WARRANTY D	19404-287	CLARK,THOMAS F
Jan 1 1975	0			IMP	02529 - 359	WARRANTY D	02529-359	

Land Use

Use	Units	Type	Neighborhood	Assessment
R120	4.93	AC	A301	117800

Building Information

Bldg	Description	Type	Year Built	Property Location
1	Single-Fam	RES	1965	1920 GREY RD UNINC
2	Single-Fam	RES	1972	1920 GREY RD UNINC

Bldg	Story	Units	Total SqFt	Heated	Foundation	Ext. Wall	Grade	Value
1	1 STORY	1	4534	3263	CRAWL SPACE	CEDAR,RDWD - STONE	GOOD 03	213600
2	2.0 STORY	1	2920	2050	SLAB-RES	CEDAR,RDWD -	GOOD 03	163600

Bldg	Heat	Fuel	FirePlace	AC	Fixtures	Bedrooms	Full Baths	3/4 Baths	1/2 Baths
1	AIR-DUCTED	GAS	1 - FP3	AC-CENTRAL		5	3		0
2	AIR-DUCTED	ELECTRIC	1 - FP6	AC-CENTRAL		4	3		0

Sub Areas

Bldg	Description	Size
1	BASE (FIRST FLOOR)	1844
1	CARPORT - FINISHED	516
1	PORCH - OPEN - FINISHED	435
1	BASE - SEMI-FINISHED	1419
1	BASEMENT - UNFINISHED	320
2	BASE (FIRST FLOOR)	1072
2	PORCH - OPEN - FINISHED	90
2	PORCH - OPEN - FINISHED	42
2	BASE (FIRST FLOOR)	336
2	PORCH - OPEN - FINISHED	192
2	PORCH - OPEN - FINISHED	90
2	UTILITY - FINISHED	84
2	PORCH - OPEN - FINISHED	90
2	UPPER STORY - FINISHED	642
2	PORCH - OPEN - FINISHED	90
2	PORCH - OPEN - FINISHED	192

Depreciation

Bldg	Physical	Functional	Economic	Special	Override
1	AV - 17%				
2	AV - 17%				

Special Features & Yard Items

Bldg	Built	Type	Quantity	Units	Value

1	1965	PATIO	1	10X43	600
2	1972	PATIO	1	250	400

Value Changes

Notice Date	Tax Year	Reason	Changed To	Deferred
Apr 11 2006	2006	Correction of Land Area: Acreage/Sw ftg/	496000	0
Jan 17 2003	2003	Countywide Revaluation	490100	0
Jan 5 1998	1998	Countywide Revaluation	440610	
Jul 24 1991	1991	Equalization of Value	378610	
Jan 2 1991	1991	Countywide Revaluation	402240	

Mecklenburg County, North Carolina

POLARIS

Property Ownership Land Records Information System

Date Printed: Thu Jan 18 10:54:58 EST 2007



This map is prepared for the inventory of real property within Mecklenburg County and is compiled from recorded deeds, plats, tax maps, surveys, planimetric maps, and other public records and data. Users of this map are hereby notified that the aformentioned public primary information sources should be consulted for verification. Mecklenburg County and its mapping contractors assume no legal responsibility for the information contained herein.

Date Issued 8 Jun 72

Serial No. 2482

ICAR(S) Permit No. 3826

T. C. No. 003-141-03

Map Date 25 May 71


MECKLENBURG COUNTY HEALTH DEPARTMENT

ENVIRONMENTAL HEALTH DIVISION

INSTALLATION, CONSTUCTION, ALTERATION, AND/OR REPAIR PERMIT

(Individual Septic Tank System with Subsurface, Soil Absorption, Effluent Discharge)

Permission is hereby given to ✓ Install or Construct, ____ Alter or Repair the individual septic tank wastewater treatment system with subsurface, soil absorption, effluent discharge as specified herein at the described location. This permit is granted based upon the information supplied in application 3826, dated 11 May 72 and this permit shall be void and of no effect if the information provided in the application is not true or is erroneous. All work shall be completed on or before 15 July 72, after which date this permit shall be null and void.

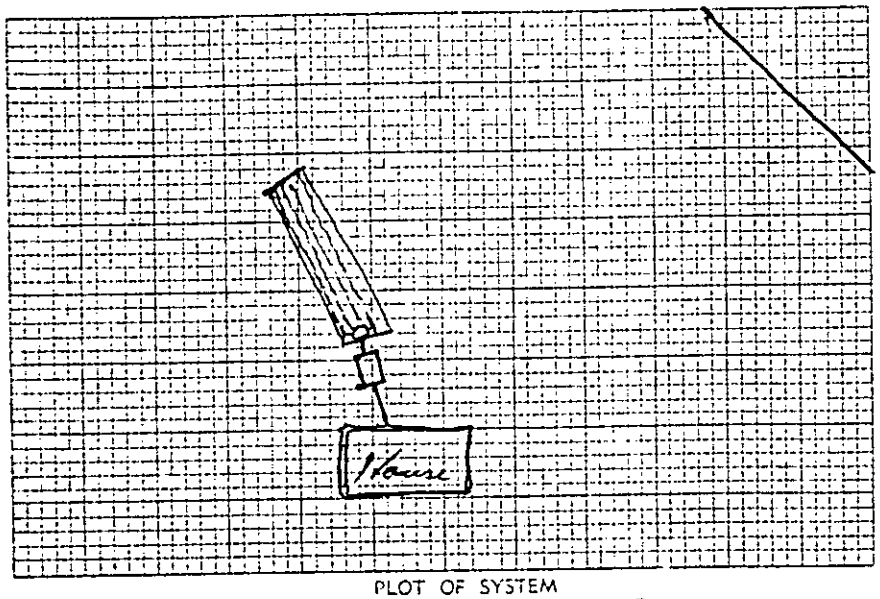

PLOT OF SYSTEM

Percolation Rate 60

Liquid Capacity of Tank 1000

Tank Construction PC

Absorption and/or Nitrification Lines:

Total Line Lenght 300'

Number of Lines 4 (10'X75'X17")

Distance from House 25'

Distance from Property Line 100'

Distance from Well 100'

NAME OF OWNER Clark, Thomas D.

LOCATION OF PROPERTY Guy Road,

The system shall meet all of the construction requirements as set forth in the Regulations of the Mecklenburg County Board of Health which are in effect on the date of the granting of this permit. A certificate of approval must be issued by the Health Director before any system can be covered up or otherwise rendered uninspectable or can be used.

Comments: Slight (Coats)

Division or Section Head

M. A. Kirby
Environmentalist

* If this permit is for the installation or construction of a new system, it must be signed by the division or a section head of the Environmental Health Division in order to be valid. Only the signature of the Environmentalist is required where an existing system is being altered or repaired.

FORM NO. E-5-4-1-71

HEALTH DEPARTMENT'S COPY

Date Issued 21 July 72 Serial No. 2282 C of A (s) No. 3826

T. C. No. 003-141-03

Map Date 25 May 71

MECKLENBURG COUNTY HEALTH DEPARTMENT

ENVIRONMENTAL HEALTH DIVISION

CERTIFICATE OF APPROVAL

(Individual Septic Tank System with Subsurface, Soil Absorption, Effluent Discharge)

Name of Owner [illegible] (LAST) [illegible] (FIRST) [illegible] (MIDDLE)

Location of Property [illegible] Rd (Charlotte)

Application Number 3826 Permit Number 3826

~~Inspection Date~~:

Liquid Capacity of Tank 1000 Tank Material PC

Total Length of Drain Tile 300' Number of Lines 4(10'x75'x12")

Depth of Filter Material 12" Cover Depth 18"

Water Supply Source Public Distance from Water Source 100'

Excavation Inspected 21 July 71 (DATE) Tank Inspected 21 July 72 (DATE)

Nitrification Field Inspected 21 July 71 (DATE)

Washing Machine Line Inspected, If Applicable N.A. (DATE)

The undersigned has inspected the Individual Septic Tank System with subsurface, soil absorption, effluent discharge as described above and it has been ✓ installed or constructed, _____ altered or repaired in accordance with the permit issued and the regulations of the Mecklenburg County Board of Health in effect on the date of issuance of the permit. The issuance of this Certificate of Approval does not in any way guarantee that the system will operate properly or relieve any person now or hereafter owning, controlling, or using such system from any liability resulting from the failure of the system to operate properly. This Certificate of Approval is issued subject to those restrictions and conditions shown on the permit(s) in addition to those listed below under comments. This Certificate of Approval shall be null and void if any information contained in the application is untrue or if any additions are made to the property which would increase the requirements for said system.

Comments: Septic (Conti)

M. A. Hinkley
Environmentalist

FORM NO. E-6-4-1-71

HEALTH DEPARTMENT'S COPY

C of A (s) No. 2769-A

Date Issued 1-14-87 Serial 9121 T. C. No. 023-141-03

MECKLENBURG COUNTY
DEPARTMENT OF ENVIRONMENTAL HEALTH

CERTIFICATE OF APPROVAL

(Individual Septic Tank System with Subsurface, Soil Absorption, Effluent Discharge)

Name of Owner Clark Thomas
LAST FIRST MIDDLE

Location of Property 1920 Drey Rd.

Application Number — Permit Number —

Inspection Date:

Liquid Capacity of Tank repair/septic Tank Material —

Total Length of Drain Tile 99' Number of Lines 3

Depth of Filter Material 17" Cover Depth 24"

Water Supply Source well Distance from Water Source 100

Excavation Inspected 1-14-87 Tank Inspected —
DATE DATE

Nitrification Field Inspected 1-14-87
DATE

Washing Mochine Line Inspected, If Applicable —
DATE

The undersigned has inspected the Individual Septic Tank System with subsurface, soil absorption, effluent discharge as described above and it has been installed or constructed, altered or repaired in accordance with the permit issued and the regulations of the Mecklenburg County Health Commission in effect on the date of issuance of the permit The issuance of this Certificate of Approval does not in any way guarantee that the system will operate properly or relieve any person now or hereafter owning, controlling, or using such system from any liability resulting from the failure of the system to operate properly This Certificate of Approval is issued subject to those restrictions and conditions shown on the permit(s) in addition to those listed below under comments. This Certificate of Approval shall be null and void if any information contained in the application is untrue or if any additions are made to the property which would increase the requirements for said system.

Comments 1987- repair septic

B. R. Ferguson
Environmentalist

EHD-5-76

Environmental Health Department's Copy

INSTALLATION, CONSTRUCTION, ALTERATION, AND/OR REPAIR PERMIT


MECKLENBURG COUNTY ENVIRONMENTAL HEALTH
1200 BLYTHE BOULEVARD
CHARLOTTE, NC 28203
PHONE (704) 376-4603

FILE: 2769-A DATE: 1-13-87

TC: 003-141-03 ☐ L

SERIAL № 10605

Permission is hereby given to _____ Install or Construct, X Alter or Repair the individual septic tank wastewater treatment system with subsurface, soil absorption, effluent discharge as specified herein at the described location. This permit is granted based upon the information supplied in the application dated 12-16-86. All work shall be completed on or before 2-13-87, after which date this permit shall be null and void. The system shall meet all of the construction requirements of 10 NCAC 10A .1900 which are in effect on the date of the granting of this permit. A Certificate of Completion or an Operation Permit must be obtained from the Mecklenburg County Department of Environmental Health before any system can be covered up or placed into service. The issuance of this permit does not in any way guarantee that the system anticipated to be constructed will operate properly, or relieve any person now or hereafter owning, controlling or using such system from any liability resulting from the failure of the system to operate properly.

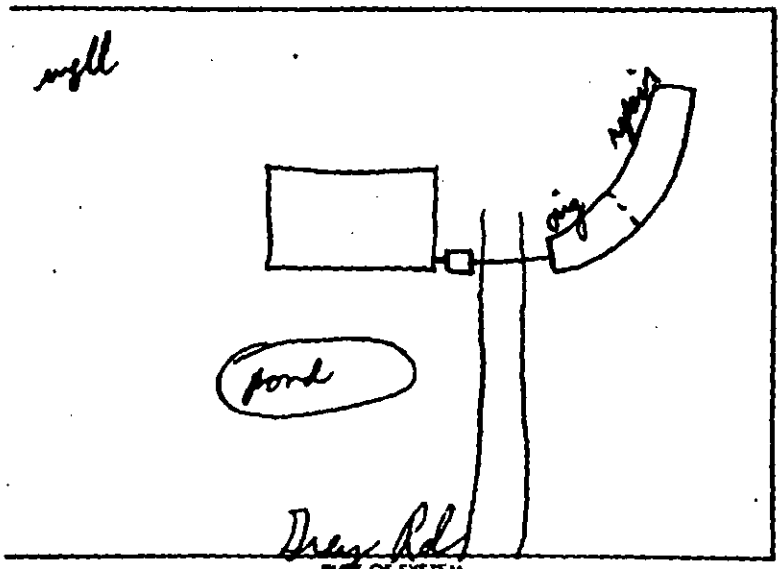

PLOT OF SYSTEM

Liquid Capacity of Septic Tank Approved septic gallons

Liquid Capacity of Dosing Tank _____ gallons

Tank Construction _____

Absorption and/or Nitrification Lines:

Trench Width 9 feet

Total Line Length 99 feet

Number of Lines 3

Depth of Stone 17 inches

Distance from House 5 feet

Distance from Property Line 10 feet

Distance from Well 100 feet

NAME OF OWNER Thomas Clark

LOCATION OF PROPERTY 1920 Drey Rd.

Comments: Shed 9'X33'X17" Stone

Division or Section Head

B.R. Ferguson
Environmentalist

* If this permit is for the installation or construction of a new system, it must be signed by the division or a section head of the Department of Environmental Health in order to be valid. Only the signature of the Environmentalist is required where an existing system is being altered or repaired.

WHITE - ENVIRONMENTAL HEALTH DEPARTMENT'S COPY ● CANARY - ENVIRONMENTALIST'S COPY ● PINK - OWNER OR AGENTS COPY

APPLICATION FOR AN IMPROVEMENT PERMI

MECKLENBURG COUNTY ENVIRONMENTAL HEALTH

1200 BLYTHE BOULEVARD
CHARLOTTE, NC 28203
PHONE (704) 376-4603

(OFFICE USE ONLY)
FILE: 2769A
TC: 003-141-03
SERIAL: No 12031

MECK COUNTY DEPARTMENT OF
RECEIVED
DEC 18 1986
ENVIRONMENTAL HEALTH

☐ L ☐ CRT

JOB LOCATION

① ADDRESS: 1920 Grey Road (STREET NO / STREET) Davidson, NC 28036 ② FILE: 2769A

③ JURISDICTION: _____ ④ TAX PARCEL NO.: 003-141-03

⑤ SUBDIVISION: _____ ⑥ LOT: _____ ⑦ BLOCK: _____

OWNER

⑧ NAME: Thomas (FIRST) F. (MIDDLE) Clark (LAST)

⑨ MAILING ADDRESS: P.O. Box 489

⑩ CITY: Davidson ⑪ STATE: N.C. ⑫ ZIP: 28036

⑬ PHONE: (WORK) 704-892-4008 ⑭ (HOME) 704 892-5644

REQUEST

This request is for a(n):

⑮ ☐ New permit ⑰ ☐ Authorization for mobile home exchange

⑯ ☑ Repair or alteration permit ⑱ ☐ Other (specify) _____

DESIGN CRITERIA

System will serve:

⑲ ☑ Residence ⑳ ☐ Mobile home ㉑ ☐ Business or place of public assembly

㉒ Number of bedrooms? 2 / 4 ㉕ Type? _____

㉓ Maximum occupancy? _____ ㉖ Maximum number of employees? _____

㉔ Basement? ☑ yes ☐ no ㉗ Maximum number of seats? _____

WATER SUPPLY

㉘ Water supply from (present or proposed):

A ☑ Individual well

B ☐ Municipal system

C ☐ Community well

D ☐ Community system

㉙ The undersigned, owner of the property described above as the "JOB LOCATION" has read the foregoing application, acknowledges that the contents of same are true, and authorizes agents of the MECKLENBURG COUNTY DEPARTMENT OF ENVIRONMENTAL HEALTH to enter onto the property for the purpose of processing this request.

Signed: Thomas F Clark

Date: 12-16-86

IMPROVEMENT PERMIT

The undersigned, an authorized agent of the MECKLENBURG COUNTY DEPARTMENT OF ENVIRONMENTAL HEALTH, certifies that the Department has approved the Request for the Job Location contained in this document. This approval is granted in accordance with the provisions of Laws And Rules For Sanitary Sewage Collection, Treatment And Disposal in effect at the time of issuance of the permit and is subject to the following provisions:

. . . No work shall be conducted on the septic tank system until an Installation, Construction, Alteration and/or Repair permit is issued by this Department.

. . . This permit is not transferable, and shall become null and void 36 months from the date of issuance.

Environmentalist Date

Director or Authorized Section Head Date

*This permit must be signed by the Director of Environmental Health or an authorized section head in order to be valid.

8826

MECKLENBURG COUNTY DEPARTMENT OF ENVIRONMENTAL HEALTH

APPLICATION FOR SOIL INVESTIGATION

5 1986

[illegible] BLYTHE BOULEVARD
CHARLOTTE, NC 28203
PHONE (704) 376-4603

(OFFICE USE ONLY)

FILE: 2769A

TC: _____

☐ PC ☐ REPT

MECK COUNTY DEPARTMENT OF
RECEIVED
NOV 24 1986
ENVIRONMENTAL HEALTH

JOB LOCATION

① ADDRESS: 1920 Grey Road Davidson, NC 28036

② SUBDIVISION: _____ ③ LOT: _____ ④ BLOCK: _____

[redacted] BOOK NO.: 003 PAGE NO.: 141 PARCEL NO.: 03 [illegible]

⑤ DEED REFERENCE: BOOK NO.: _____ PAGE NO.: _____

OWNER

⑦ NAME: Thomas (FIRST) F. (MIDDLE) Clark (LAST)

⑧ MAILING ADDRESS: P.O. Box 489

⑨ CITY: Davidson ⑩ STATE: N.C. ⑪ ZIP: 28036

⑫ PHONE: (WORK) 892-4008 (HOME) 892-5644

⑬ Accurately diagram and dimension lot.

Facing

⑭ The undersigned, owner of the property described above as the "JOB LOCATION" has read the foregoing application, acknowledges that the contents of same are true, and authorizes agents of the MECKLENBURG COUNTY DEPARTMENT OF ENVIRONMENTAL HEALTH to enter onto the property for the purpose of processing this request.

Signed: Thomas F. Clark

Mecklenburg County services are available without regard to ethnic origin, sex, or disability.

Date: Nov. 18, 1986

WHITE - ENVIRONMENTAL HEALTH DEPARTMENT'S COPY ● CANARY - ENVIRONMENTALIST'S COPY ● PINK - OWNER'S COPY