FEE: 100
DATE: 6/9/09
CRT 1

APPLICATION FOR APPROVAL TO USE AN EXISTING ON-SITE WASTEWATER TREATMENT & DISPOSAL SYSTEM
MECKLENBURG COUNTY - GROUNDWATER & WASTEWATER SERVICES
700 N. Tryon St., Suite 211 Charlotte, NC 28202
Phone: (704) 336-5103 Fax: (704) 336-6894

GWS – UES.APP 06/07

FILE #: 14941

TYPE APPLCATION: J.J. 4250

- ☐ ADDITION - INCREASE ROOMS/OCCUPANCY/MOBILE HOME SIZE (A / M)
- ☒ ADDITION - RENOVATION OR GARAGE WITH NO MAJOR CHANGES (X)
- ☐ EXCHANGE MOBILE HOME - SAME # BEDROOMS (Y)
- ☐ COMMERCIAL OR INDUSTRIAL (N)

PERSON FILING APPLICATION:
NAME: DAVID JAMES
ADDRESS: 10108 WOODVIEW CIR
CITY: Charlotte,
STATE: NC ZIP: 28277
PHONE: 704-846-2134
ALTERNATE PHONE: 980-722-0739

PROPERTY OWNER:
NAME: David & Viola James
ADDRESS: 10108 Woodview CIR
CITY: Charlotte
STATE: NC ZIP: 28277
PHONE: 704-846-2134
ALTERNATE PHONE: 980-722-0739

JOB LOCATION INFORMATION
TAX/PARCEL #: 225-251-02
STREET ADDRESS: 10108 WOODVIEW CIR
CITY: Charlotte
STATE: NC ZIP: 28277
SUBDIVISION OR MOBILE HOME PARK NAME: QUAIL ACRES
LOT #: 2 Sec 2 1979

TOWNSHIP:
- ☒ 0-MECKLENBURG
- ☒ 1-CHARLOTTE
- ☐ 2-DAVIDSON
- ☐ 3-CORNELIUS
- ☐ 4-PINEVILLE
- ☐ 5-MATTHEWS
- ☐ 6-HUNTERSVILLE
- ☐ 7-MINT HILL

WATER SUPPLY:
- ☒ MUNICIPAL (M)
- ☐ COMMUNITY (C)
- ☐ PRIVATE WELL (P)
- ☐ SHARED WELL (S)
- ☐ OTHER 'SPRINGS' (O)

RESIDENTIAL PROPERTY TYPE:
- ☒ HOUSE (H)
- ☐ MODULAR HOME (M)
- ☐ MULTIPLE FAMILY (U)
- ☐ SINGLE MOBILE HOME (S)
- ☐ DOUBLE WIDE (D)
- ☐ OTHER (O)

OCCUPANCY (both fields are required):
NUMBER OF BEDROOMS: 4
NUMBER OF OCCUPANTS: 4

COMMERCIAL / INDUSTRIAL PROPERTY TYPE:
TYPE OF BUSINESS:
EMPLOYEES PER SHIFT:
OF SHIFTS:
INDUSTRIAL WASTES? ☐ YES ☐ NO
UNDERGROUND STORAGE TANKS? ☐ YES ☐ NO

ADDITION TYPE ATTACHED TO EXISTING STRUCTURE:
- ☐ BEDROOM
- ☐ BATHROOM
- ☐ KITCHEN
- ☐ DINING ROOM
- ☐ LIVING ROOM
- ☐ DEN
- ☐ GARAGE
- ☐ SUNROOM
- ☐ PORCH
- ☒ DECK
- ☐ OTHER

ADDITION TYPE DETACHED FROM EXISTING STRUCTURE:
- ☐ DETACHED GARAGE
- ☐ DETACHED GARAGE WITH PLUMBING
- ☐ POOL HOUSE
- ☐ SHOP
- ☐ BARN
- ☐ STORAGE SHED
- ☐ DETACHED PORCH / DECK
- ☐ OTHER

*The undersigned, owner, or legal agent for the owner, of the property described above as the "Job Location" has read the foregoing application, acknowledges that the contents of same are true, and authorizes the Mecklenburg County Health Department to enter onto the property for the purpose of processing this request.


David James — 6/8/09
Owner's/Agent's Signature — Date

*The undersigned, an authorized agent of the Mecklenburg County Health Department, certifies that the Department has approved the Request for the Job Location contained in this document. This approval is granted in accordance with the provisions of Laws and Rules for Sanitary Sewage Collection, Treatment and Disposal in effect at the time of issuance of the permit and is subject to the following provisions:

- No work shall be conducted on the septic tank system until an installation, construction, alteration and/or repair approval is granted y this Department.
- This permit is not transferable.

☐ ADDITION / RENOVATION APPROVAL - VALID 1 YEAR FROM ISSUANCE
☐ MOBILE HOME EXCHANGE APPROVAL - VALID 6 MONTHS FROM ISSUANCE

Use existing Approved for Deck addition
Tracy Yelton 6/9/09
EHS Signature — Date

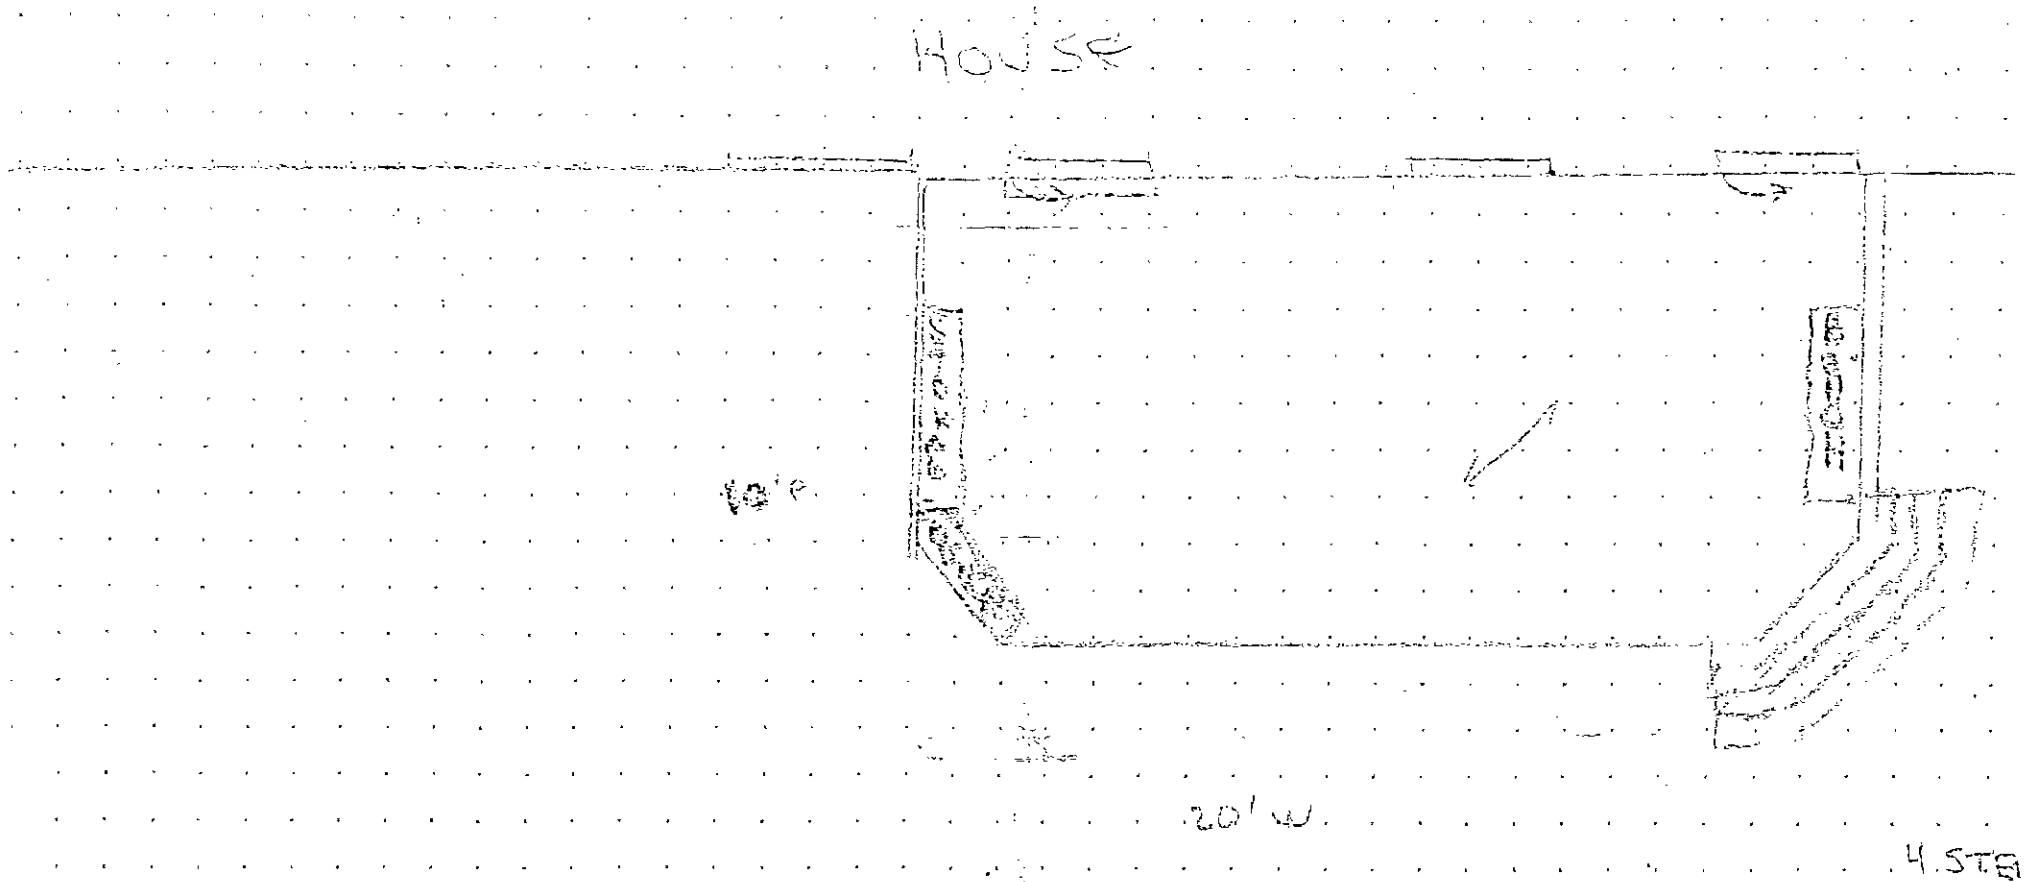

1. DEMO EXISTING DECK COMPLETELY
2. P.T WOOD DECK 10'P x 20'W (200 SQ.FT.)
3. 4 STEPS TO GRADE
4. 2 BENCHES PER DRAWING
5. ADD 1 STEP DOWN FROM LEFT HOUSE DOOR

This design is the exclusive property of Archadeck of Charlotte and is protected by law. Reproduction or distribution is expressly prohibited.

SIGNATURE 7043335875 06/29/2009 12:25