

10411 GREEN HERON CT

19935345

1/10/2008

duponbj

Groundwater and Wastewater Services File Imaging Project
May 2007
Barcode Font = IDAutomationHC39M

GWS – RES. APP 07/05

SEPTIC FEE: 900.00
DATE: 2/14/06
CRT [ ] Check # 009426
JKH

PERMIT APPLICATION FOR A RESIDENTIAL SITE IMPROVEMENT PERMIT / CONSTRUCTION AUTHORIZATION FOR ON-SITE WASTEWATER SYSTEM NEW WELL INSTALLATION OR REPAIR OF EXISTING WELL MECKLENBURG COUNTY GROUNDWATER & WASTEWATER SERVICES

FILE # 6344B

WELL FEE: _____
DATE: _____
CRT [ ]

SEPTIC / TYPE APPLICATION: ☐ NONE ☐ NEW SYSTEM ☐ ALTERATION ☐ REPAIR ☐ MODIFY PLOT PLAN

WELL / TYPE APPLICATION: ☐ NONE ☐ NEW WELL ☐ MAJOR REPAIR ☐ ABANDONMENT

JOB LOCATION INFORMATION:

TAX/PARCEL #: 19935302
STREET ADDRESS: Sage Thrasher Lane
CITY: Charlotte
STATE: NC **ZIP:** 28278
SUBDIVISION OR MOBILE HOME PARK NAME: The Sanctuary
LOT #: 105
TOWNSHIP:

☒ 0-MECKLENBURG ☐ 4-PINEVILLE
☐ 1-CHARLOTTE ☐ 5-MATTHEWS
☐ 2-DAVIDSON ☐ 6-HUNTERSVILLE
☐ 3-CORNELIUS ☐ 7-MINT HILL

BUILDING INFORMATION:

TYPE OF BUILDING:

☐ SINGLE MOBILE HOME (S) ☐ MODULAR HOME (M)
☐ DOUBLE WIDE (D) ☐ MULTIPLE FAMILY (U)
☒ HOUSE (H) ☐ OTHER

HEATED SQUARE FOOTAGE:
NUMBER OF BEDROOMS: 5
NUMBER OF OCCUPANTS:

FOUNDATION FOR RESIDENCE:

☐ CONCRETE SLAB ☒ BASEMENT WITH PLUMBING
☐ CRAWLSPACE ☐ BASEMENT WITH NO PLUMBING

IF PLANNING TO EXPAND/ALTER THE EXISTING SYSTEM INDICATE THE FOLLOWING CHANGES:

NUMBER OF BEDROOMS TO BE ADDED: NUMBER OF ADDITIONAL OCCUPANTS IN THE RESIDENCE:

WILL THERE BE A HOME BUSINESS IN THE RESIDENCE? ☐ YES ☐ NO TYPE:

WATER SUPPLY:

☐ MUNICIPAL (M) ☒ PUBLIC (C) ☐ PRIVATE WELL (P) ☐ SHARED WELL (S) ☐ OTHER 'SPRINGS' (O)

PROPOSED USE OF WELL: ☐ N/A ☐ IRRIGATION ☐ POTABLE ☐ GEOTHERMAL ☐ OTHER

ARE ANY OF THE FOLLOWING LOCATED ON THE PROPERTY? IF SO, PLEASE SHOW LOCATION ON SITE PLAN/PLAT.

BURIED CABLES, LANDFILLS, STUMPHOLES	☐ YES	☒ NO	WELLS, SPRINGS, OR WATER LINES	☐ YES	☒ NO
EXISTING WASTEWATER SYSTEMS	☐ YES	☒ NO	DESIGNATED WETLANDS	☐ YES	☐ NO
EASEMENTS OR RIGHT-OF-WAYS	☐ YES	☒ NO	GRADING/SOIL REMOVAL PERFORMED	☐ YES	☒ NO

PROPERTY OWNER:

NAME: The Sanctuary of Lake Wylie, LLC
ADDRESS: 11104 Limehurst Place
CITY: Charlotte
STATE: NC ZIP: 28278
HOME PHONE: — WORK PHONE: 295-1106
MOBILE PHONE: — FAX: —

LEGAL AGENT FOR PROPERTY OWNER, IF APPLICABLE:

NAME: Paul Penninger, S&ME, Inc
ADDRESS: 385 Timber Rd suite 104
CITY: Mooresville
STATE: NC ZIP: 28115
HOME PHONE: WORK PHONE: 662-8625
MOBILE PHONE: 996-6330 FAX: 662-8735

WHAT DATE WAS THE PROPERTY ORIGINALLY DEEDED AND RECORDED? 2005
WHAT IS THE ANTICIPATED CLOSING DATE FOR THIS PROPERTY? ~ 120 days

*An Improvement Permit is subject to suspension or revocation if site plans or the intended use change or if information submitted in this application is falsified or changed. The undersigned, owner, or legal agent for the owner, of the property described above as the "Job Location" has read the foregoing application, acknowledges that the contents of same are true, and authorizes the Mecklenburg County Health Department to enter onto the property for the purpose of processing this request.

2-13-06

Owner's/Agent's Signature Date

NORTH CAROLINA DEPARTMENT OF
ENVIRONMENT & NATURAL RESOURCES DIVISION
OF ENVIRONMENTAL HEALTH ON-SITE
WASTEWATER SECTION

*A Well Permit is subject to suspension or revocation if site plans or the intended use change or if information submitted in this application is falsified or changed. The undersigned, owner, or legal agent for the owner, of the property described above as the "Job Location" has read the foregoing application, acknowledges that the contents of same are true, and authorizes the Mecklenburg County Health Department to enter onto the property for the purpose of processing this request.

Owner's/Agent's Signature Date

MECKLENBURG COUNTY HEALTH DEPARTMENT
GROUNDWATER & WASTEWATER SERVICES
700 N. TRYON ST., SUITE 211
CHARLOTTE, NC 28202 704-336-5103 / FAX: 704-336-6894

MECKLENBURG COUNTY
LAND USE AND ENVIRONMENTAL SERVICES
Payment Receipt

Receipt Information

Date:	02/14/06	**Amount:**	1,000.00
Receipt #:	41266	**Tendered:**	1,000.00
Check / Auth #:	CHECK 9426	**Returned:**	0.00
Received By:	AIDOOJK		

Account Information

Account #: 200000
Contractor: S&ME
Attn:
Address: 3718 OLD BATTLEGROUND ROAD
Address:
City/State/Zip: GREENSBORO, NC 27410

Item	Description	Permit#	Quantity	Unit Price	Total Price
0701	Improvment Permit App-Residen THE SANTUARY LOTS 96-98, 104&105		1	1,000.00	1,000.00

----------Outstanding Balances----------

Month-To-Date	Prior Month	30 Days	60 Days	90 Days	Balance

Department of Environment, Health, and Natural Resources
Division of Environmental Health
On-site Wastewater Section

Sheet: 1 of 2
Property ID: PO 199-353-02
Lot #: 105
File #: 6344B
Code: 1

SOIL/SITE EVALUATION
for ON-SITE WASTEWATER SYSTEM

Owner: The Sanctuary at Lake Wylie, LLC
Applicant: Paul Penninger
Address: 11104 Limehurst Place, Charlotte, N. C. 29278
Date Evaluated: 3/31/06
Proposed Facility: Residence
Design Flow (.1949): 600gpd
Property Size: Approx. .75a inv.
Location of Site: Green Heron Ct.
Property Recorded:
Water Supply: [x] Public [ ] Individual [ ] Well [ ] Spring [ ] Other
Evaluation Method: [x] Auger Boring [ ] Pit [ ] Cut
Type of Wastewater: [x] Sewage [ ] Industrial Process [ ] Mixed

PROFILE #	.1940 Landscape Position/ Slope%	Horizon Depth (IN.)	SOIL MORPHOLOGY .1941 .1941 Structure/ Texture	.1941 Consistence Mineralogy	OTHER PROFILE FACTORS .1942 Soil Wetness/ Color	.1943 Soil Depth (IN.)	.1956 Sapro Class	.1944 Restr Horiz	Profile Class & LTAR
1	LS, 10	0-7	GR/CL	FR/SEXP/SS/SP	>48" TO SOIL WETNESS	48+	N/A	NONE	PS, IV
		7-48	SBK/C	FI/SEXP/S/P					.3GPD/FT^2
2	LS, 5	0-5	GR/CL	FR/SEXP/SS/SP	>50" TO SOIl WETNESS	50+	"	"	"
		5-50	SBK/C	FI/SEXP/S/P					
3	LS, 10	0-4	GR/CL	FR/SEXP/SS/SP	>48" TO SOIL WETNESS	48+	"	"	"
		4-48	SBK/C	FI/SEXP/S/P					
4	NS, 10	0-3	GR/CL	FR/SEXP/SS/SP	"	"	"	"	"
		3-30	SBK/C	FI/SEXP/S/P					
		30-48	SBK/CL	FR/SEXP/SS/SP					
5	NS, 8	0-4	GR/CL	"	>49" TO SOIL WETNESS	49+	"	"	"
		4-26	SBK/C	FI/SEXP/S/P					
		26-49	SBK/CL	FR/SEXP/SS/SP					

Description	Initial System	Repair System
Available Space (.1945)	PS	PS
System Type(s)		
Site LTAR	.3GPD/FT	.3GPD/FT^2


Other Factors (.1946):
Site Classification (.1948): PROVISONALLY SUITABLE
Evaluated By: W. R. Marlin, LSS, 4/3/2006, W. R. Marlin
Others Present:

COMMENTS:
100% repair required

Landscape Position	Group	Texture	.1955 LTAR	Structure
R-Ridge	I	S-Sand	1.2 - 0.8	SG-Single Grain
SS-Shoulder Slope		LS-Loamy Sand		M-Massive
LS-Linear Slope				CR-Crumb
FS-Food Slope	II	SL-Sandy Loam	0.8 - 0.6	GR-Granular
NS-Nose Slope		L-Loam		SBK-Subangular Blocky
HS-Head Slope				ABK-Angular Blocky
CC-Concave Slope	III	SI-Silt	0.6 - 0.3	PL-Platy
CV-Convex Slope		SICL-Silty Clay Loam		PR-Prismatic
T-Terrace		CL-Clay Loam		
FP-Flood Plain		SCL-Sandy Clay Loam		
	IV	SC-Sandy Clay	0.4 - 0.1	
		SIC-Silty Clay		
		C-Clay		

Consistence Moist	Consistence Wet	Mineralogy
VFR-Very Friable	NS-Non-Sticky	SEXP-Slightly Expansive
FR-Friable	SS-Slightly Sticky	EXP-Expansive
FI-Firm	S-Sticky	
VFI-Very Firm	VS-Very Sticky	
EFI-Extremely Firm	NP-Non-Plastic	
	SP-Slightly Plastic	
	P-Plastic	
	VP-Very Plastic	

Sketch of Soil Evaluation Locations

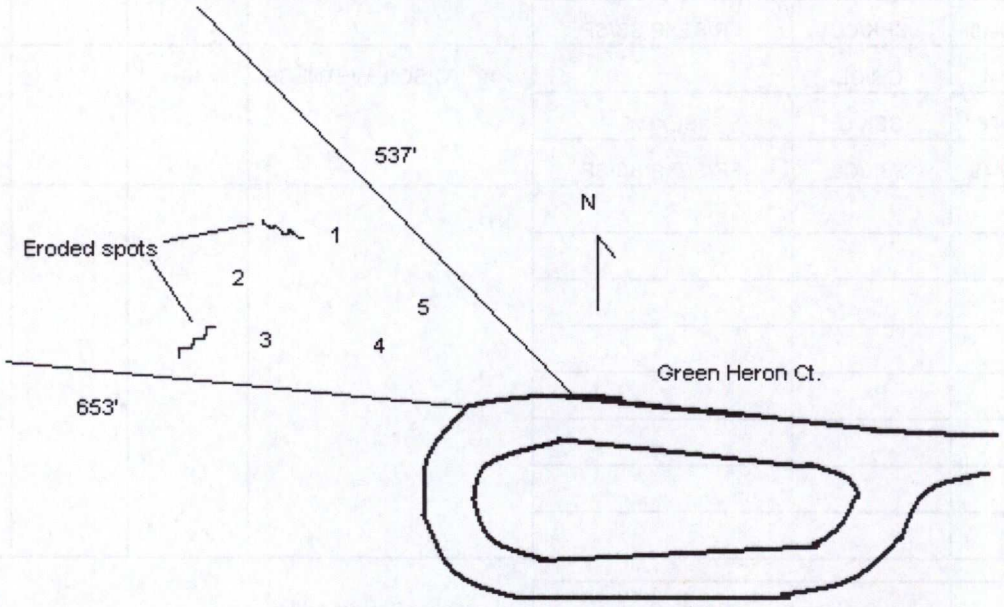

Department of Environment, Health, and Natural Resources
Division of Environmental Health
On-site Wastewater Section

Sheet: 1 of 2
Property ID: PO 199-353-02
Lot #: 105
File #: 6344B
Code: 1

SOIL/SITE EVALUATION for ON-SITE WASTEWATER SYSTEM

Owner: The Sanctuary at Lake Wylie, LLC
Applicant: Paul Penninger
Address: 11104 Limehurst Place, Charlotte, N. C. 29278
Date Evaluated: 3/31/06
Proposed Facility: Residence
Design Flow (.1949): 600gpd
Property Size: Approx. .75a inv.
Location of Site: Green Heron Ct.
Property Recorded:
Water Supply: [x] Public [ ] Individual [ ] Well [ ] Spring [ ] Other
Evaluation Method: [x] Auger Boring [ ] Pit [ ] Cut
Type of Wastewater: [x] Sewage [ ] Industrial Process [ ] Mixed

PROFILE #	.1940 Landscape Position/ Slope%	Horizon Depth (IN.)	SOIL MORPHOLOGY .1941		OTHER PROFILE FACTORS				Profile Class & LTAR
			.1941 Structure/ Texture	.1941 Consistence Mineralogy	.1942 Soil Wetness/ Color	.1943 Soil Depth (IN.)	.1956 Sapro Class	.1944 Restr Horiz	
1	LS, 10	0-7	GR/CL	FR/SEXP/SS/SP	>48" TO SOIL WETNESS	48+	N/A	NONE	PS, IV
		7-48	SBK/C	FI/SEXP/S/P					.3GPD/FT^2
2	LS, 5	0-5	GR/CL	FR/SEXP/SS/SP	>50" TO SOIl WETNESS	50+	"	"	"
		5-50	SBK/C	FI/SEXP/S/P					
3	LS, 10	0-4	GR/CL	FR/SEXP/SS/SP	>48" TO SOIL WETNESS	48+	"	"	"
		4-48	SBK/C	FI/SEXP/S/P					
4	NS, 10	0-3	GR/CL	FR/SEXP/SS/SP	"	"	"	"	"
		3-30	SBK/C	FI/SEXP/S/P					
		30-48	SBK/CL	FR/SEXP/SS/SP					
5	NS, 8	0-4	GR/CL	"	>49" TO SOIL WETNESS	49+	"	"	"
		4-26	SBK/C	FI/SEXP/S/P					
		26-49	SBK/CL	FR/SEXP/SS/SP					

Description	Initial System	Repair System
Available Space (.1945)	PS	PS
System Type(s)		
Site LTAR	.3GPD/FT	.3GPD/FT^2


Other Factors (.1946):
Site Classification (.1948): PROVISONALLY SUITABLE
Evaluated By: W. R. Marlin, LSS, 4/3/2006,
Others Present:

COMMENTS:
100% repair required

Landscape Position	Group	Texture	.1955 LTAR	Structure
R-Ridge	I	S-Sand	1.2 - 0.8	SG-Single Grain
SS-Shoulder Slope		LS-Loamy Sand		M-Massive
LS-Linear Slope				CR-Crumb
FS-Food Slope	II	SL-Sandy Loam	0.8 - 0.6	GR-Granular
NS-Nose Slope		L-Loam		SBK-Subangular Blocky
HS-Head Slope				ABK-Angular Blocky
CC-Concave Slope	III	SI-Silt	0.6 - 0.3	PL-Platy
CV-Convex Slope		SICL-Silty Clay Loam		PR-Prismatic
T-Terrace		CL-Clay Loam		
FP-Flood Plain		SCL-Sandy Clay Loam		
	IV	SC-Sandy Clay	0.4 - 0.1	
		SIC-Silty Clay		
		C-Clay		

Consistence Moist	Consistence Wet	Mineralogy
VFR-Very Friable	NS-Non-Sticky	SEXP-Slightly Expansive
FR-Friable	SS-Slightly Sticky	EXP-Expansive
FI-Firm	S-Sticky	
VFI-Very Firm	VS-Very Sticky	
EFI-Extremely Firm	NP-Non-Plastic	
	SP-Slightly Plastic	
	P-Plastic	
	VP-Very Plastic	

Sketch of Soil Evaluation Locations

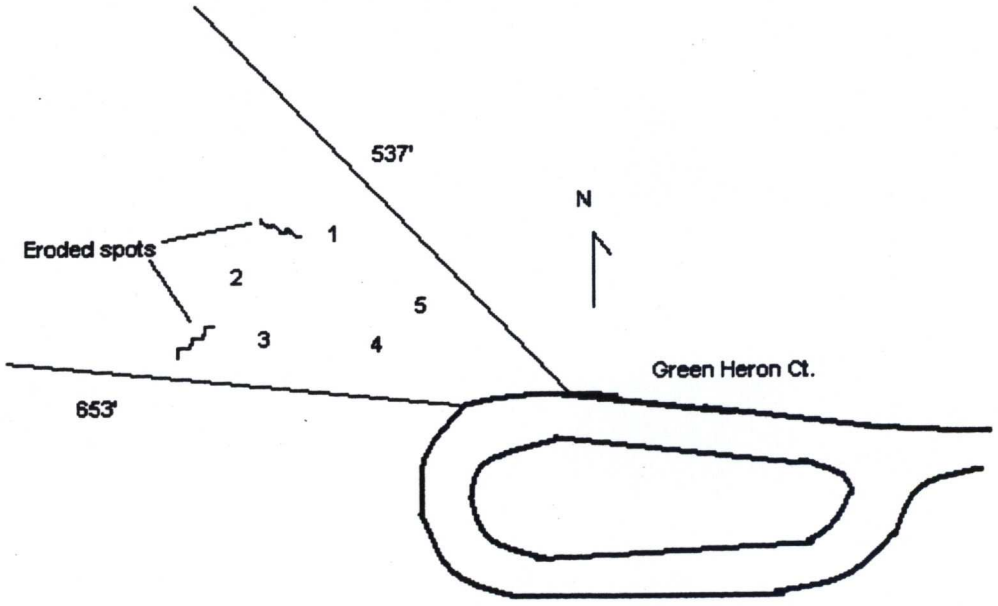

Mecklenburg County Groundwater & Wastewater Services
700 N. Tryon St, Suite 211 Charlotte, NC 28202
Phone: (704) 336-5103 Fax: (704) 336-6894

NC DENR
Division of Environmental Health
On-Site Wastewater Section

IMPROVEMENT PERMIT for a RESIDENTIAL ON-SITE WASTEWATER TREATMENT & DISPOSAL SYSTEM

Permit #: **30000413** GWS File #: **6344B** Tax Parcel #: **199-353-02**

- This IMPROVEMENT PERMIT is subject to revocation if site plans or the intended use change. There is to be **NO** grading, filling, or disturbance of the soil in the area of the septic tank system or repair area.
- CONSTRUCTION AUTHORIZATION must be obtained prior to receiving a Building Permit. The Construction Authorization is **NOT** transferable. Do not clear, grade, fill or disturb soil prior to obtaining a Construction Authorization.
- Domestic-type wastewater only. No industrial process wastewater may be discharged into the system.

I. This Improvement Permit Shall: Expire in Five (5) Years **Expiration Date (If Applicable):** 7/17/2011

Type of Installation: Residential - New System Lot Number: 105

Structure Type: HOUSE Size (ft^2): 0 # Bedrooms: 5 # Occupants: 10

Building Foundation: Basement With Plumbing Water Supply: Community

II. Initial System Type: PPBPS (pressurized) **System Classification:** IVa

Initial System Specifications:

Design Flow (gpd):	600	LTAR (gpd/ft^2):	0.3	Septic Tank Size (gal):	1500	Pump Tank Size (gal):	1500
Trench Width (ft):	3	Trench Spacing (ft):	9	Absorption Area (ft^2):	999	Total Trench Length (ft):	333
Maximum Trench Depth (in):	40	Depth of Media (in):	N/A	Distribution Device:	Manifold (LPP Distri		

III. Repair System Type: PPBPS (pressurized) **System Classification:** IVa

Repair System Specifications:

Design Flow (gpd):	600	LTAR (gpd/ft^2):	0.3	Septic Tank Size (gal):	1500	Pump Tank Size (gal):	1500
Trench Width (ft):	3	Trench Spacing (ft):	9	Absorption Area (ft^2):	999	Total Trench Length (ft):	333
Maximum Trench Depth (in):	40	Depth of Media (in):	N/A	Distribution Device:	N/A		

IV. Permit Conditions/Comments:

(Please See the Following Page for Permit Conditions.)

The undersigned, an authorized agent of the MECKLENBURG COUNTY HEALTH DEPARTMENT, certifies that the Department is issuing an IMPROVEMENT PERMIT for the above referenced property. This permit is being issued in accordance with the *Laws and Rules For Sewage Treatment, and Disposal Systems* and is subject to the following provisions:

- No work shall be conducted on the septic system until an INSTALLATION APPROVAL is granted by the Department.
- The septic system installer shall be a registered septic contractor with Mecklenburg County Health Department.
- The permitted system shall be installed in accordance with the included PLOT PLAN.
- This IMPROVEMENT PERMIT is transferable.

DENR Authorized Agent: Zach Petersen

Signature: _____

Date Issued: 7/17/2006

Owner/Legal Agent: PAUL PENNINGTON
Print Name

Signature: _____

Mecklenburg County Groundwater & Wastewater Services
700 N. Tryon St, Suite 211 Charlotte, NC 28202
Phone: (704) 336-5103 Fax: (704) 336-6894

NC DENR
Division of Environmental Health
On-Site Wastewater Section

IMPROVEMENT PERMIT for a RESIDENTIAL ON-SITE WASTEWATER TREATMENT & DISPOSAL SYSTEM

Permit #: **30000413** GWS File #: **6344B**

IV. Permit Conditions/Comments:

- This type of septic system requires an inspection once every 3 years by our office. The system owner is responsible for any fees, as determined by the Mecklenburg County Board of Commissioners, associated with this inspection.
- This type of septic systems requires a Certified Operator to maintain the system. A system maintenance contract with a Certified Operator must be on file prior to issuance of an Operation Permit.
- The septic system shall be installed in accordance with the plans submitted by the wastewater system design consultant.
- All components of the septic system must be installed in accordance with the required setbacks listed on the corresponding plot plan.

The undersigned, an authorized agent of the MECKLENBURG COUNTY HEALTH DEPARTMENT, certifies that the Department is issuing an IMPROVEMENT PERMIT for the above referenced property. This permit is being issued in accordance with the *Laws and Rules For Sewage Treatment and Disposal Systems* and is subject to the following provisions:

- No work shall be conducted on the septic system until an INSTALLATION APPROVAL is granted by the Department.
- The septic system installer shall be a registered septic contractor with Mecklenburg County Health Department.
- The permitted system shall be installed in accordance with the included PLOT PLAN.
- This IMPROVEMENT PERMIT is transferable.

DENR Authorized Agent: Zach Petersen

Signature: Zach Petersen

Date Issued: 7/17/2006

Owner/Legal Agent: Print Name

Signature:

S&ME

Date: June 23, 2006

To: Mr. Zach Petersen, R.S.
Mecklenburg County Env. Health Dept.

From: Paul G. Penninger, LSS
Kathleen Saunders, LSSIT

RE: Request for an Improvement Permit for Lot 105 at The Sanctuary:
MCHD File #6344B

The Sanctuary at Lake Wylie is requesting an Improvement Permit for the above referenced lot. Mr. Bill Marlin has evaluated the soils (see attached MCHD soil sheets) and S&ME, Inc. has flagged the system and repair on the lot. The septic lines have been located by the surveyor and are shown on the attached maps provided by LandDesign Engineering. The attached sketch and specifications are not an Improvement Permit and are intended only to assist the MCHD in permitting the referenced lot at The Sanctuary.

We understand that a building permit cannot be issued until your office issues an Authorization to Construct (ATC). The buyer will apply for the ATC. If the buyer's house pad does not fit in the "building envelope" shown on the Improvement Permit, we understand that the proposed system may have to be modified prior to your office issuing the ATC. **No grading shall take place on the lot prior to obtaining the ATC from the MCHD.**

Tri-County Wastewater (TCWW) is under contract to supply maintenance services for each septic system installed at The Sanctuary. TCWW will have a list of preferred septic contractors for the subdivision and will also have requirements for septic system installation that are greater than the MCHD and State requirements. It will be the responsibility of TCWW to enforce any requirements above State requirements or the MCHD conditions on the Improvement Permit.

Please review the attached system sketch and design specifications for the Improvement Permit. Any additions or revisions you feel are necessary can be made on the Improvement Permit. Please call in you have and questions or comments.

Design Specifications for Lot 105 at The Sanctuary
MCHD File # 6344B

Daily Design Flow:	600 gpd
Number Bedrooms:	5 bdr.
Basement or Crawlspace:	Basement
Septic Tank Size:	1500 gal
Pump Tank Size:	1500 gal
Primary System Loading Rate:	0.3 gpd/ft^2
Primary System:	LP PPBPS
Number and length of laterals:	3 @ 114 ft. endfed
Total ft. of primary system:	342 ft.
Number of T&J Panels:	26 per 114 ft. line for a total of 78 panels
Flow Rate through system:	39 gpm – use ~~3/16~~ 5/32 in. holes with 3 ft. head pressure
Pump Requirements:	to be calculated by installer when specific house and pump tank locations are available
Dosing Volume:	approx. 288 gal. – (3.6 gal per panel)*
Depth of effluent pumped per dose:	calculated to specific tank by measure or dealer engineering specifications (1 cubic ft. of water equals 7.48 gal.)
Check Valve:	yes
Siphon break hole:	yes
Repair System Loading Rate:	0.3 gpd/ft^2
Repair System:	LP PPBPS
Total ft. of repair	495 ft. (334 required)


Notes: Before placement of cap block, one panel on each line, near the center of the field should be observed filling to male certain that it does not overflow the top chamber into the air chambers. If overflow occurs, reduce floats by 25 gallons and reset until no overflow is observed.

S&ME
ENGINEERING · TESTING
ENVIRONMENTAL SERVICES

LOT 105
THE SANCTUARY
MECKLENBURG COUNTY, NORTH CAROLINA

SCALE: AS SHOWN	DRAWN BY: JBP	CHECKED BY: PGP
JOB NO. 1588-05-067	DATE: JUNE, 2006	FIGURE NO. 2

LOT 105
THE SANCTUARY
MECKLENBURG COUNTY, NORTH CAROLINA
SCALE: AS SHOWN
JOB NO. 1588-05-067
DRAWN BY: JBP
DATE: JUNE, 2006
CHECKED BY: PGP
FIGURE NO. 1
S&ME
ENGINEERING · TESTING
ENVIRONMENTAL SERVICES
105
233,225 sq.ft.
5.35 acres
105
233,998.092 sq.ft.
5.371 acres
4.89 acres
213,070 sq
S39°01'34"E
678.56'
N82°43'19"W
695.15'
5' SIDE YARD SETBACK
5' SIDE YARD SETBACK
SOFT SURFACE TRAIL
1817.62
GRAPHIC SCALE
SCALE: 1" = 50'

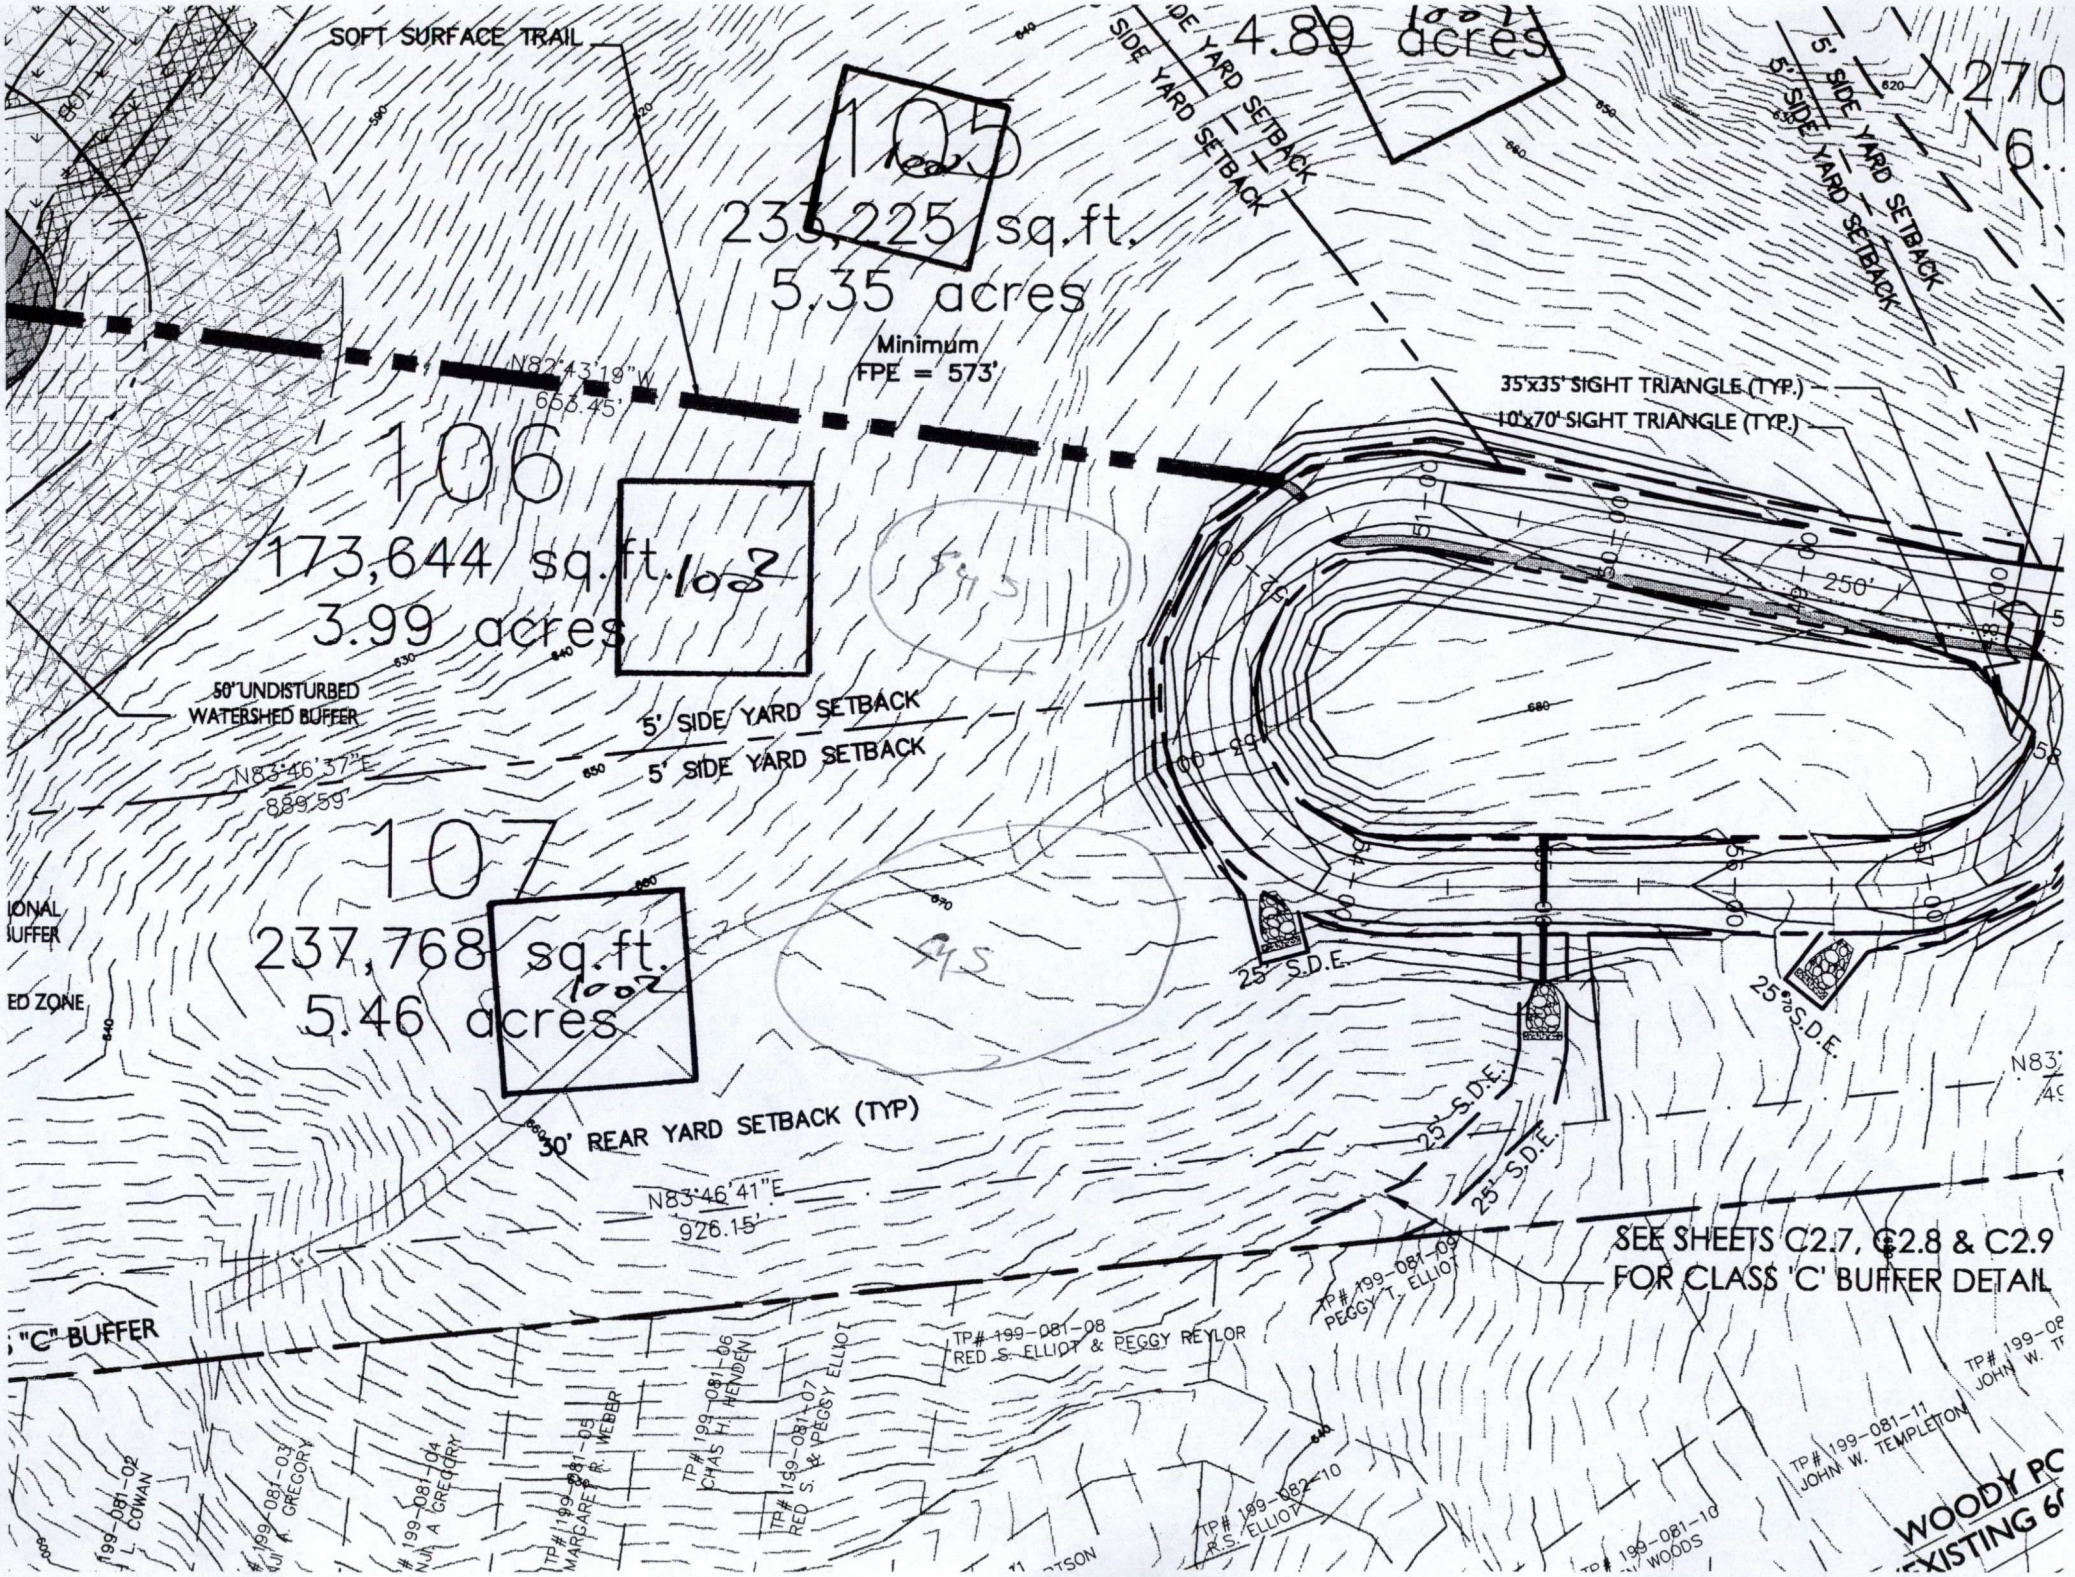
SOFT SURFACE TRAIL
105
233,225 sq.ft.
5.35 acres
Minimum
FPE = 573'
N82°43'19"W
655.45'
106
173,644 sq.ft.
3.99 acres
50' UNDISTURBED
WATERSHED BUFFER
5' SIDE YARD SETBACK
5' SIDE YARD SETBACK
N83°46'37"E
889.59'
107
237,768 sq.ft.
5.46 acres
30' REAR YARD SETBACK (TYP)
N83°46'41"E
926.15'
4.89 acres
5' SIDE YARD SETBACK
5' SIDE YARD SETBACK
35'x35' SIGHT TRIANGLE (TYP.)
10'x70' SIGHT TRIANGLE (TYP.)
250'
25' S.D.E.
25' S.D.E.
25' S.D.E.
25' S.D.E.
SEE SHEETS C2.7, C2.8 & C2.9
FOR CLASS 'C' BUFFER DETAIL
"C" BUFFER
TP# 199-081-08
RED S. ELLIOT & PEGGY REYLOR
TP# 199-081-09
PEGGY T. ELLIOT
TP# 199-081-11
JOHN W. TEMPLETON
TP# 199-081-10
WOODS
TP# 199-082-10
R.S. ELLIOT
TP# 199-081-07
RED S. & PEGGY ELLIOT
TP# 199-081-06
CHAS H. HENDEN
TP# 199-081-05
MARGARET R. WEBER
199-081-04
N.J.A. GREGORY
199-081-03
GREGORY
199-081-02
L. COWAN
WOODY PC
EXISTING 6