

4311 EAGLE CHASE DR

02311218

4/14/08

marliwr

Groundwater and Wastewater Services File Imaging Project
May 2007
Barcode Font = IDAutomationHC39M

CERTIFICATE OF COMPLETION/OPERATION PERMIT

HEALTH DEPARTMENT
ENVIRONMENTAL HEALTH DIVISION
700 NORTH TRYON ST., SUITE 211
CHARLOTTE, NC 28202
PHONE (704) 336-5102

FILE: 455A DATE: 3/28/01

TC: 023 112 18 ☒ L ☒ CRT

SERIAL Nº 18568

Name of Owner James Bennett Juris.: _____

Address of Property 4311 Eagle Chase Dr

Inspection Data:

Tank Material PCC

Total Length of Drainfield 400'

Number of Lines 4 @ 100'

Cover Depth 12"

Water Supply Source proposed well

Distance to Water Source > 50' not installed

Excavation Inspected 3/28/01

Tank(s) Inspected 3/28/01

Wash Line Inspected plumb to tank

High Water Alarm Inspected NA

PLOT

Design 2001, 1500 ST, INOV 400 EZ Flow, Drop Boxes CTR# Claudius Morrison

The undersigned has inspected the Septic Tank System described above, and certifies it has been

☒ installed or constructed ☐ altered or repaired

☐ in accordance with the permit issued ☒ as detailed in the plot above

and meets the provisions of I5A NCAC 18A. 1900, "Laws And Rules For Sewage Treatment and Disposal Systems" in effect on the date of issuance of the permit. This issuance of this

☐ Certificate of Completion ☒ Operation Permit

does not in any way guarantee that the system will operate properly or relieve any person now or hereafter owning, controlling, or using such system from any liability resulting from the failure of the system to operate properly. This document is issued subject to those restrictions and conditions shown on the permit(s) and the provisions of I5A NCAC 18A. 1990 in addition to those listed below under "COMMENTS." This document shall be null and void if any information contained in the application is untrue or if any additions are made to the property which would increase the requirements for said system.

Notice: Disturbance of the designated repair area may result in the suspension/revocation of this permit.

COMMENTS: Septic System designed for a 4 bedroom residence Type IIIg. Drop Boxes Installed

Philo S. Walker R.S.
Environmental Health Specialist

Mecklenburg County services are available without regard to ethnic origin, sex, or disability.

INSTALLATION, CONSTRUCTION, ALTERATION, AND/OR REPAIR APPROVAL


HEALTH DEPARTMENT
ENVIRONMENTAL HEALTH DIVISION
700 NORTH TRYON ST., SUITE 211
CHARLOTTE, NC 28202
PHONE (704) 336-5102

FILE: 455A DATE: 3/23/01

TC: 023 112 18 ☒ L

SERIAL Nº 18596

Permission is hereby given to ✓ Install or Construct, _____ Alter or Repair the individual septic tank wastewater treatment system with subsurface, soil absorption, effluent discharge as specified herein at the described location. This permit is granted based upon the information supplied in the application dated 2/26/01. All work shall be completed on or before 4/23/01, after which date this permit shall be null and void. The system shall meet all of the construction requirements of I5A NCAC 18A. 1900 which are in effect on the date of the granting of this permit. A Certificate of Completion or an Operation Permit must be obtained from the Mecklenburg County Health Department before any system can be covered up or placed into service. The issuance of this permit does not in any way guarantee that the system anticipated to be constructed will operate properly, or relieve any person now or hereafter owning, controlling or using such system from any liability resulting from the failure of the system to operate properly.

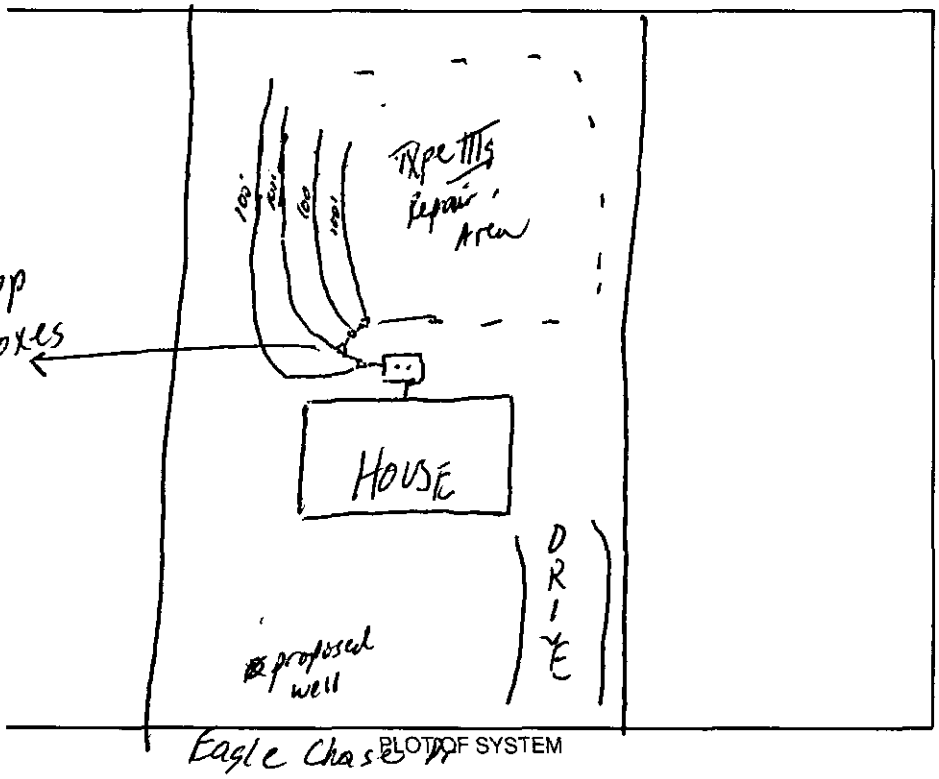

Eagle Chase Dr PLOT OF SYSTEM

Liquid Capacity of Septic Tank 1500 gallons

Liquid Capacity of Dosing Tank NA gallons

Tank Construction PCC

Trench Depth 24"

Absorption and/or Nitrification Lines:

Trench Width 3' feet

Trench Walls Scored and Porous yes

Total Line Length 400' feet

Number of Lines 4 (100')

Depth of Stone NA inches

Distance from House 5' feet

Distance from Property Line 10' feet

Distance from Well >100' feet
50' Min

NOTICE: This system shall not be installed while soils are in a wet condition.

NAME OF OWNER James Bennett

LOCATION OF PROPERTY 4311 Eagle Chase Dr

Comments: Innovative Septic System 4 lines x 100'/ea x 3'wd Install Drop boxes Keep lines on contour of the land

Phila A. Walker RS
Environmental Health Specialist

WHITE - HEALTH DEPARTMENT's COPY • CANARY - E.H.S. COPY • PINK - OWNER OR AGENT's COPY

paid $300 each on 3/12 RP

FEE: _____ **AUTHORIZATION FOR WASTEWATER SYSTEM CONSTRUCTION** TCS
DATE: _____ **VOID SIXTY (60) MONTHS FROM DATE OF ISSUANCE**

DATE: 2/28/01 PERMIT NO: 455A

PARCEL NO: 023 112 18

JOB LOCATION ADDRESS: 4311 Eagle Chase Dr

PROPERTY OWNER: James & Sharon Bennett

BUILDING CONTRACTOR: –

SUBDIVISION NAME: –

AUTHORIZATION ISSUED BY: Phila S. Walker RS DATE: 2/28/01

DEHNR AUTHORIZED AGENT

AUTHORIZATION CONDITIONS

1. WASTEWATER SYSTEM CONSTRUCTION AND INSTALLATION MUST MEET ALL CONDITIONS AND SPECIFICATIONS AS SET FORTH IN IMPROVEMENT PERMIT NO. 455A, AND THE ATTACHED SITE PLAN WITH SYSTEM DETAILS. CONSTRUCTION AND INSTALLATION MUST ALSO MEET ALL REQUIREMENTS SET FORTH IN THE RULES GOVERNING SANITARY SEWAGE COLLECTION, TREATMENT, AND DISPOSAL AND ANY OTHER APPLICABLE RULES AND LAWS.

2. AN INSTALLATION, CONSTRUCTION, ALTERATION AND/OR REPAIR APPROVAL MUST BE SECURED **PRIOR** TO INSTALLATION OF THE SEPTIC TANK SYSTEM. THE INSTALLER OF THE SYSTEM SHALL BE A REGISTERED SEPTIC TANK CONTRACTOR WITH MECKLENBURG COUNTY HEALTH DEPARTMENT.

3. ANY ALTERATION IN SITE OR SOIL CONDITIONS (INCLUDING LOCATION OF STRUCTURES AND APPURTENANCES) OR MODIFICATION IN USE, DESIGN WASTEWATER FLOW, OR WASTEWATER CHARACTERISTICS AS SPECIFIED IN THE ASSOCIATED IMPROVEMENT PERMIT AND APPLICATION, MAY SUBJECT THIS AUTHORIZATION AND ASSOCIATED PERMIT(S) TO REVOCATION.

4. OTHER CONDITIONS: Innovative Septic System Approval

OWNER CERTIFICATION

I CERTIFY THAT THERE HAVE BEEN NO ALTERATIONS IN SITE OR SOIL CONDITIONS OR MODIFICATIONS TO FACILITY, WASTEWATER FLOW, OR WASTEWATER CHARACTERISTICS FROM THOSE SPECIFIED IN THE ORIGINAL APPLICATION OR ASSOCIATED IMPROVEMENT PERMIT UNLESS AUTHORIZED IN WRITING BY THE MECKLENBURG COUNTY HEALTH DEPARTMENT. I ALSO UNDERSTAND THAT ANY SUCH ALTERATIONS, MODIFICATIONS, OR FALSE INFORMATION ARE GROUNDS FOR REVOCATION OF PERMITS AND AUTHORIZATION TO CONSTRUCT.

× James Bennett 3/9/01

SIGNATURE OF OWNER/OWNER'S REPRESENTATIVE DATE

CONDITIONS OF IMPROVEMENT PERMIT

Permit Number: 4554 Tax Number: 023 112 18

- The IMPROVEMENT PERMIT is subject to revocation if site plans or the intended use change. There is to be NO grading, filling or disturbance of the soil in the area of the septic tank system or repair area.
- CONSTRUCTION AUTHORIZATION must be obtained prior to receiving a Building Permit. The Construction Authorization is NOT transferable. Do not clear, grade, fill or disturb soil prior to obtaining a Construction Authorization.
- Domestic-type wastewater only. No industrial process wastewater may be discharged into the system.

Basement	___ Yes	✓ No	___ Partial Basement	
Type Primary Wastewater System Type (circle one): I II (III) IV V VI	___ Conventional ___ Prefabricated, permeable block panel system ___ Shallow Placed Conventional	___ Low Pressure Pipe ___ Large Diameter Pipe ___ Fill ___ Other	✓ Innovative or Experimental: ___ IWWS-93-1 ___ IWWS-93-2 ___ IWWS-94-1	
.3 Long-term acceptance rate	480 Max gallons/day wastewater flow	1200 Absorption Area (sq ft)	9' Trench spacing (min. on centers)	
community Serviced by private well	1500 Gallon septic tank	400' Total trench length (ft)	24" Maximum trench depth (At least 12" of provisionally suitable soil must remain between trench bottom and unsuitable soil conditions)	
4 Bedrooms in residence	NA Gallon pump tank	NA Depth of stone		
Any surface waters present: NO Type:		Minimum separation distance:		
Site modifications required:				
Additional Conditions: Innovative Septic System Approval, Agreement forms shall be recorded and on file prior to cons. authorization release.				
Repair Area System Type Type (circle one): I II III IV V VI	___ Conventional ___ Prefabricated, permeable block panel system ___ Shallow Placed Conventional	___ Low Pressure Pipe ___ Large Diameter Pipe ___ Fill ___ Other	✓ Innovative or Experimental: ___ IWWS-93-1 ___ IWWS-93-2 ___ IWWS-94-1	
1200 Absorption Area (Sq ft) 400 Total Trench Length (Ft)	NA Depth of Stone Trench	9' Trench spacing (min. on centers)	24" Maximum Trench Depth	
For existing system, enter the year originally installed:				

The undersigned, an authorized agent of the MECKLENBURG COUNTY HEALTH DEPARTMENT, certifies that the Department has approved the Request for the Job Location contained in this document. This approval is granted in accordance with the provisions of Laws and Rules For Sewage, Treatment and Disposal in effect at the time of issuance of the permit and is subject to the following provisions:

- No work shall be conducted on the septic tank system until an Installation, Construction, Alteration and/or Repair Approval is granted by this Department.
- This Improvement permit is transferable.

Philo S. Walker Reg. 2/28/01
DEHNR Authorized Agent Date

x [signature] 3/9/01
Owner/Agent Signature Date

MECKLENBURG COUNTY
HEALTH DEPARTMENT
ENVIRONMENTAL HEALTH DIVISION
c/o HAL MARSHALL CTR.
SUITE 211
700 N. TRYON ST.
CHARLOTTE, N.C. 28202.
(704) 336-5102

NORTH CAROLINA DEPARTMENT OF
ENVIRONMENTAL, HEALTH,
AND NATURAL RESOURCES
DIVISION OF ENVIRONMENTAL HEALTH
ON-SITE WASTEWATER SECTION

FEE: 100 Cash
DATE: 2/26/01 gc

APPLICATION FOR IMPROVEMENT PERMIT
FOR RESIDENTIAL SITE
INDIVIDUAL WATER AND WASTEWATER
SYSTEMS PROGRAM

[ ] CRT 2/2/01

TYPE APPLICATION: ✓ NEW SYSTEM __ EXPANSION/ ALTERATION OF EXISTING SYSTEM __ REPAIR OF EXISTING SYSTEM

Philip

NORTH CAROLINA
DEPARTMENT OF ENVIRONMENT,
HEALTH, AND NATURAL RESOURCES
DIVISION OF ENVIRONMENTAL HEALTH
ON-SITE WASTEWATER SECTION

Chg in plot plan new P.O.

FILE #: 455A

PROPERTY INFORMATION (FROM ENGINEERING FORM) FOR JOB LOCATION:

TAX/PARCEL NUMBER: 023-112-18

STREET ADDRESS: 4311 Eagle Chase Dr

SUBDIVISION OR MOBILE HOME PARK NAME:

LOT NUMBER: 7

TYPE OF BUILDING (CHECK ONE):

__ SINGLE MOBILE HOME(S)
__ DOUBLE WIDE (D)
__ HOUSE (H)
✓ MODULAR HOME (M)
__ MULTIPLE FAMILY (U)
__ OTHER (O)

TOWNSHIP (CHECK ONE):

✓ 0 MECKLENBURG
__ 1 CHARLOTTE
__ 2 DAVIDSON
__ 3 CORNELIUS
__ 4 PINEVILLE
__ 5 MATTHEWS
__ 6 HUNTERSVILLE
__ 7 MINT HILL

HEATED SQUARE FOOTAGE: 2077

NUMBER OF BEDROOMS: 4 NUMBER OF OCCUPANTS: 7

CLOSING DATE _____

FOUNDATION FOR RESIDENCE:

__ WITHOUT BASEMENT
__ ON SLAB
✓ CRAWL SPACE
__ WITH BASEMENT /PLUMBING
__ WITH BASEMENT /NO PLUMBING

IF EXPANSION/ALTERATION OF EXISTING SYSTEM, DESCRIBE THE PROPOSED BUILDING ADDITION:

WILL THERE BE A HOME BUSINESS IN THE RESIDENCE: __ YES ✓ NO TYPE: _____

WATER SUPPLY (CHECK ONE):

✓ COMMUNITY (C)
__ MUNICIPAL (M)
__ PRIVATE WELL (P)
__ SHARED WELL (S)
__ OTHER 'SPRINGS' (O)

IF ANY OF THE FOLLOWING ARE LOCATED ON THE PROPERTY, PLEASE SHOW LOCATION ON PLAT:

BURIED CABLES, LANDFILLS, STUMPHOLES __ YES ✓ NO
EXISTING WASTEWATER SYSTEMS __ YES ✓ NO
EASTMENTS OR RIGHT-OF-WAYS __ YES ✓ NO
WELL, SPRINGS OR WATERLINES __ YES ✓ NO
DESIGNATED WETLANDS __ YES ✓ NO

PROPERTY OWNER:

NAME: Bennett (LAST) James Sharon (FIRST) M. L. (MI)

ADDRESS: 2805 Tuckaseegee Rd

CITY: Charlotte STATE: N.C. ZIP: 28208

DAYTIME PHONE: (704) 391 -2854

LEGAL AGENT FOR PROPERTY OWNER, IF APPLICABLE:

NAME: (LAST) (FIRST) (MI)

DAYTIME PHONE: ( ) --

WHAT DATE WAS THE PROPERTY ORIGINALLY DEEDED AND RECORDED? _____

An Improvement Permit is subject to suspension or revocation if site plans or the intended use change or if information submitted in this application is falsified or changed. The undersigned, owner, or legal agent for the owner, of the property described above as the "Job Location" has read the foregoing application, acknowledges that the contents of same are true, and authorizes agents of the Mecklenburg County Health Department to enter onto the property for the purpose of processing this request.

SIGNED: Sharon L. Bennett DATE: 2-26-01

MECKLENBURG COUNTY HEALTH DEPARTMENT
ENVIRONMENTAL HEALTH DIVISION
c/o HAL MARSHALL CTR., SUITE 211, 700 N. TRYON ST., CHARLOTTE, N.C. 28202., (704) 336-5102

PROPOSED PLOT PLAN

HEALTH DEPARTMENT
ENVIRONMENTAL HEALTH DIVISION
700 NORTH TRYON STREET
CHARLOTTE, NC 28202
PHONE (704) 336-5102

FILE: 455A

TC: 023-112-18

Draw in and name all roads adjoining the property. Draw in and accurately dimension the lot concerned. Accurately indicate property boundaries proposed and/or existing structures and driveways, underground utilities, and wells and springs within 100 feet of the proposed building or drainfield.

COMMENTS 4 Bedroom Residence LOT 7

Change of Plot Plan


1500 Gal. Innovative Septic System Approval. Agreement forms shall be recorded and on file prior to cons. Authorization release

Install 4 lines x 100 long x 3' wd 400 LF Type IIIg Repair Area

Keep the septic system >100' (50' min) from the septic system

30' from the front left house corner to the front property

30' from the front left house corner to the left property line

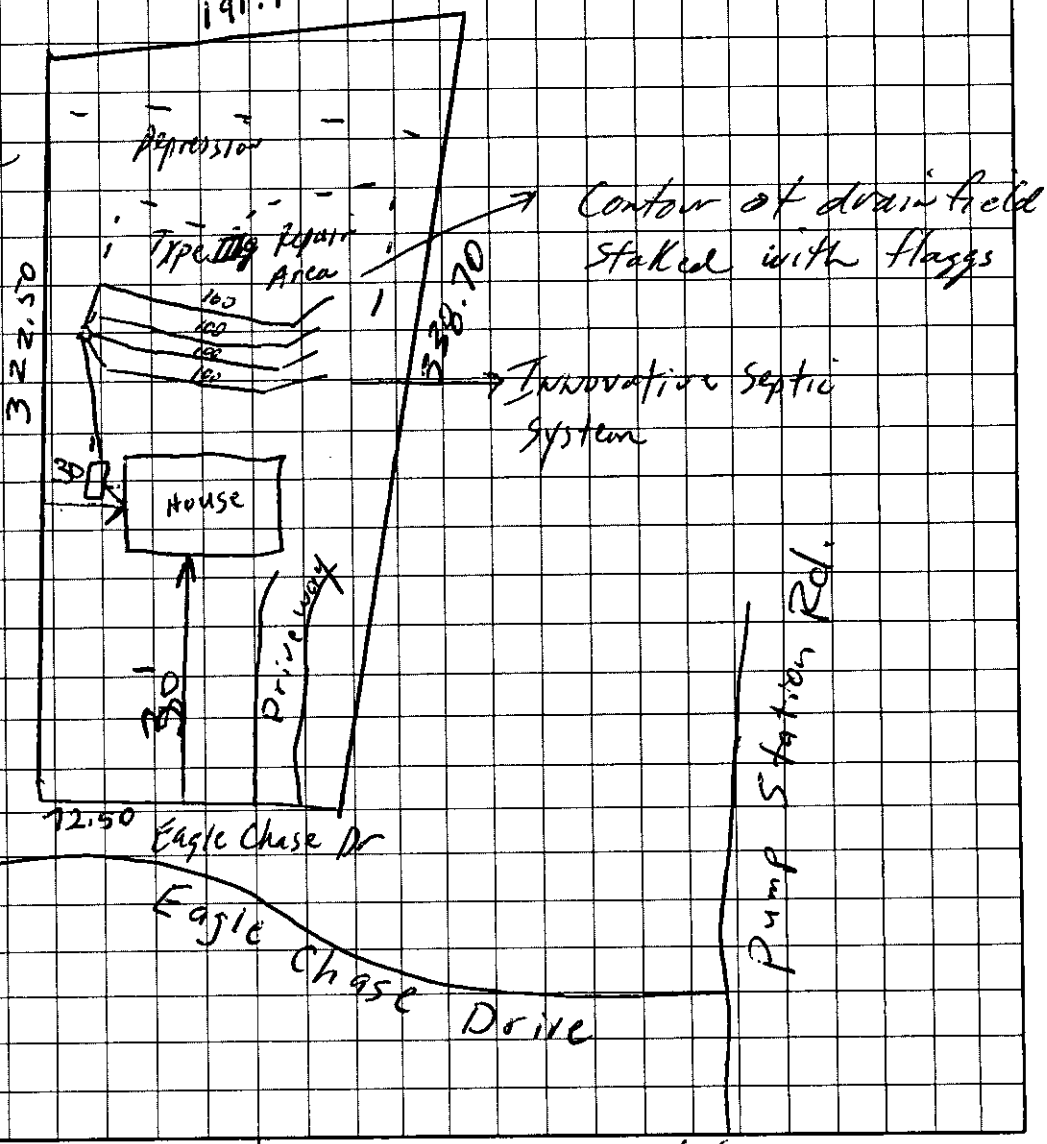

James & Sharon Bennett
OWNER/AGENT SIGNATURE

DATE 2-26-01

APPROVAL DATE DW 3/1/01

White - Health Department's Copy Canary - E.H.S. Copy Pink - Owner's Copy

FOR REGISTRATION JUDITH A. GIBSON
REGISTER OF DEEDS
MECKLENBURG COUNTY, NC
2001 MAR 07 03:21 PM
BOOK:11999 PAGE:538-541 FEE:$12.00
INSTRUMENT # 2001034248

STATE OF NORTH CAROLINA

COUNTY OF MECKLENBURG

WASTEWATER TREATMENT AND DISPOSAL SYSTEM DESIGN AGREEMENT: 15A NCAC 18A .1948 AND ANY OF THE FOLLOWING RULES: .1956; .1957(a); .1957(b); or .1957(c); OR .1969

FILE # 455A
PARCEL # 023 112 18

The undersigned, James McArthur Bennett Sr. James McArthur Bennett Shaun Logan Bennett owner of property located at 4311 Eagle Chase Dr., (the "site") and described in an instrument recorded in Book 21 at Page 65, Mecklenburg Public Registry, hereby acknowledges that the undersigned applied to the Mecklenburg County Health Department (the "Department") for a permit to install a septic tank sewage disposal system on the site; that the Department evaluated the site for suitability for such a system in accordance with the regulations promulgated by the North Carolina Commission for Health Services as 15A NCAC 18A .1900 et seq.; that the Department originally classified the site as "unsuitable" pursuant to the standards set forth in the regulations; that the undersigned requested that the Department reclassify the site as "provisionally suitable" in light of the particular septic tank system proposed by the undersigned; that the Department considered various studies, data, and other information which indicate to the Department that the septic tank system proposed by the undersigned is allowed by the rules; and that the Department therefore reclassified the site as "provisionally suitable" and issued an appropriate permit for such proposed septic tank system.

The undersigned further acknowledges that the proper design, construction, operation and maintenance of such septic tank system is the responsibility of the designer, owner, developer, installer, or user of the system, as applicable, and that neither the Department nor its officials, employees, or agents warrant or guarantee that the said system installed pursuant to the permit issued by the Department will function in a satisfactory manner for any given period of time or that the Department, its officials, employees or agents assume any liability for any damages of any kind which are caused, or which may be caused, by a malfunction of such system.

The undersigned further acknowledges that the following conditions will apply to the site:

- Any changes on the property may make the Improvement Permit Null and void and may make the Improvement Permit subject to revocation.

This instrument was prepared by: _____
Mail after recording to: 2805 Tuckaseegee Rd
Char. N.C. 28208

- Do not grade, cut, fill, pave, construct a building or deck, dig a well, install a swimming pool or otherwise cover or disturb the soil (except for planting and maintaining grass or other ground covers) in a manner which will adversely affect the repair area or area where the septic tank system is located.

- When a private certified operator is required, no improvement permit for the designated repair shall be issued unless there is a private certified operator to carry out this management program in the service area where the proposed system is to be located. (Refer to Rule .1961, "Maintenance of Sewage Systems," for further information.)

- Additional fees will be required according to the Mecklenburg County user fee schedule applicable at the time for the issuance of a repair permit for any subsequent repairs to the sewage treatment and disposal system or for installation of a replacement system.

- At the time repairs to the sewage treatment and disposal system are to be made or a replacement system installed, the regulations in effect at that time will govern the repairs or installation of a replacement system.

The undersigned further agrees for himself, his heirs and assigns that he shall indemnify and hold harmless the Department, its employees, and officials, as well as Mecklenburg County and its employees and officials, for any damages or other claims of any person or persons whatsoever arising out of the installation, operation, or failure of said septic tank system.

Use of the singular masculine pronoun forms herein shall be deemed to also include the plural and feminine forms as the context may require.

This document shall be placed on the public records of the Register of Deeds of Mecklenburg County and indexed therein under the Grantor Index in the name or names of the undersigned, and the foregoing acknowledgements shall henceforth be binding on all persons claiming any right, title, or interest in the site.

IN WITNESS WHEREOF, the undersigned has hereunto set his hand and seal, or if corporate, has caused this instrument to be signed in its corporate name by its duly authorized officers and its seal to be hereunto affixed by authority of its Board of Directors, this _____ day of _____, 199__.

_____ (SEAL)
(Corporate Name)

By: _____

_____ President

ATTEST:

_____

_____ Secretary

(Corporate Seal)

James McArthur Bennett (SEAL)

Sharon Logan Bennett (SEAL)

_____ (SEAL)

_____ (SEAL)

STATE OF NORTH CAROLINA
COUNTY OF Meck

I, Joseph W. Morrison, a Notary Public for said County and State, do hereby certify that James McArthur Bennett & Sharon Logan Bennett personally appeared before me this date and acknowledged the due execution of the foregoing instrument.

WITNESS my hand and notarial seal, this 28 day of Feb, ~~199~~ 2001

Joseph W. Morrison
Notary Public

My Commission Expires:
April 30 - 2001

JOSEPH W. MORRISON
NOTARY PUBLIC, MECKLENBURG CO., NORTH CAROLINA
MY COMMISSION EXPIRES

JUDITH A. GIBSON
REGISTER OF DEEDS , MECKLENBURG COUNTY
COUNTY & COURTS OFFICE BUILDING
720 EAST FOURTH STREET
CHARLOTTE NC 28202

****

Filed For Registration: 03/07/2001 03:21 PM

Book: RE 11999 Page: 538-541

Document No.: 2001034248

ESMT 4 PGS $12.00

Recorder: STEPHANIE LINDSEY

****

State of North Carolina, County of Mecklenburg

The foregoing certificate of JOSEPH W. MORRISON Notary is certified to be correct. This 7TH of March 2001

JUDITH A. GIBSON, REGISTER OF DEEDS By: Stephanie Lindsey
Deputy/Assistant Register of Deeds

****

2001034248

DATE		FEE	PAYMENT	ADJUST-MENT	BALANCE	✓	PREVIOUS BALANCE	NAME
								◆ IF USING MORE THAN ONE PAGE TODAY PLACE PRECEEDING PAGE TOTALS ON THIS
9/16/99	2nd site visit	100 00	100 00	0	0		0	DNA Design Assoc
9/16/99	New/Auth/ Fi. del	500 @	500 @	0	0		0	Stanton Shipyard Ho
9/16/99	Copies	30	30	0	0		0	
9/16/99	Auth to Const / CO	250 00	250 00	0	0		0	Amy Roberts
9/16/99	Well Water Testing	50 @	50 @	0	0		0	New Covenant Fellowship

Who paid $500 (4311)
File # 9551 lot 7 Eagle Chase Dr
Collected 9-16-99
Chk # 186439

Respond to
Joe Collins ~ 847-4297

573 8108
Spoonridge Lane

509-1342
N. Tryon St.



PAGE TOTALS

TODAY'S GRAND TOTALS

PREVIOUS DAY M-T-D TOTALS

MONTH-TO-DATE TOTALS

← Carry totals to top of page

SYSTEM
CALL YOUR SAF

TODAY'S PROOF OF POSTING		RECEIPTS PROOF	
Column E Total	$	Column 5 (Cr. Card)	$
+ Column A Total	$	+ Column 6 (Cash)	$
- Column B Total	$	+ Column 7 (Checks)	$
- Column C Total	$	= Column B (Paym't)	$
= Column D Total	$		

IF THE TOTAL ADJUSTMENT AMOUNT IS BRACKETED ( ), ADD THIS AMOUNT RATHER THAN SUBTRACT.

SAFEGUARD AMBASSADOR LINE®
AJHC-2-2

LINE	QUICK CLAIM NUMBER	RECEIPT NUMBER	1	2	3	4	5 CREDIT CARD	6 CASH	DEPOSIT LISTINGS REFERENCE	7 CHECK AMOUNT
1	3720	M	13401 Lancaster Hwy				GC		12531	100 00
2	3720-200 3721-150 3722-150	13161	Eagle Chase Dr #7				MC		186439	500
3	3735	NA	Cyprus				GC	30		
4	3721(000) 3722(150)	13162	10635 Walker Ferry Rd				GC		2337	250 00
5	3726	M	15948 Lancaster Hwy				MC		9180	50 00
6										
7										
									PAGE TOTALS	
									TODAY'S GRAND TOTALS	
									PREVIOUS DAY M-T-D TOTALS	
									MONTH-TO-DATE TOTALS	

DAILY ACCOUNTS RECEIVABLE CONTROL

Total A/R Balance (Previous Day)	
+ Today's Total Fees (Col. A)	
– Today's Total Payments (Col. B)	
– Today's Total Adjust (Col. C)	
= Today's Total A/R Balance	

THIS TOTAL A/R BALANCE SHOULD EQUAL THE TOTAL LEDGER CARD BALANCES OF TODAY'S ACTIVITY.

MONTH-TO-DATE PROOF ACCOUNTS RECEIVABLE

* Total A/R Balance From Beginning of Month	
+ Month-To-Date Fees (Col. F)	
– Month-To-Date Payments (Col. G)	
– Month-To-Date Adjustments (Col. H)	
= Today's Total A/R Balance	

THIS TOTAL A/R BALANCE SHOULD EQUAL THE TOTAL LEDGER CARD BALANCES OF TODAY'S ACTIVITY.

* THIS FIGURE REMAINS CONSTANT SAME FIGURE THROUGHOUT

CHANGE FUND CONTROL

Beginning Cash on Hand	
+ Payments Rec'd From Patients	
+ Other Income	
– Cash Paid Out	
– Deposits	
= Ending Cash on Hand	

CASH PAID OUT

DESCRIPTION	

OTHER INCOME

DESCRIPTION	

BANK DEPOSIT

Total Check	
+ Total Cash	
+ Total Credit Card	
– Cash Paid Out	
= Total Deposit	

TOTAL DEPOSIT AE SHOULD BE RECONCILED W BANK STATEMENT AND MA TOTAL PAYMENTS COLUMN PAID OUT, PLUS OTHER INC

(USE DS-M2 DEPOSIT SLIP)

DAY Thurs | DATE 9/16/1999 | PAGE NO.

If next page if more than one is used per day →

QUESTIONS? SAFEGUARD DISTRIBUTOR

DAY SHEET
RECORD OF CHARGES AND PAYMENTS

Safeguard business systems
LANSDALE, PA · LOS ANGELES · CHICAGO · ATLANTA
Form No. AJHC-2-2

© Safeguard Business Systems, Inc. 1989

REORDER FROM YOUR LOCAL SAFEGUARD DISTRIBUTOR, IF THE NUMBER HAS BEEN MISPLACED CALL 1-800-523-2422

DEPARTMENT OF ENVIRONMENT, HEALTH, AND NATURAL RESOURCES
DIVISION OF ENVIRONMENTAL HEALTH
ON-SITE WASTEWATER SECTION

#2

Sheet: _____
Property ID: 023-112-14
Lot #: 7
File #: 455A

SOIL/SITE EVALUATION
for ON-SITE WASTEWATER SYSTEM

OWNER: Land Finance, Inc. APPLICANT: Russell Miller
ADDRESS: 5201 Monroe Road, Charlotte DATE EVALUATED: 9-30-99
PROPOSED FACILITY: residence PROPOSED DESIGN FLOW (.1949) 360gpd/ PROPERTY SIZE: 1.15
LOCATION OF SITE: 4311 Eagle Chase Dr PROPERTY RECORDED: _____
WATER SUPPLY: ☐Private ☐Public ☐Well ☐Spring ☐Other probably well, none listed
EVALUATION METHOD: ☑Augur Boring ☐Pit ☐Cut
TYPE OF WASTEWATER: ☑Sewage ☐Industrial Process ☐Mixed

PROFILE #	Slopes 6-15% 15-30% .1940 Landscape Position/ Slope %	Horizon Depth (IN.)	SOIL MORPHOLOGY (.1941) .1941 STRUCTURE/ TEXTURE	SOIL MORPHOLOGY (.1941) .1941 CONSISTENCE MINERALOGY	OTHER PROFILE FACTORS .1942 SOIL WETNESS/ COLOR	OTHER PROFILE FACTORS .1943 SOIL DEPTH	OTHER PROFILE FACTORS .1956 SAPRO CLASS	OTHER PROFILE FACTORS .1944 RESTR HORIZ	PROFILE CLASS &LTAR
1	LS	0-2"	gr/sl	Fr/SE XPl NS/NP	>44" TO soil wetness	44"	N/A	None	PS .391 Pz IV
		2-25"	SBK/C	Fi/SE XPl S/P					
		25-44"	SBK/cl	Fr/SE XPl SS/SP					
2	LS	0-3"	gr/scl	Fr/SE XPl SS/SP	>34" TO soil wetness	34"	N/A	None	US .391 Pz IV
		3-28"	SBK/C	Fi/SE XPl S/P					
		28-34"	SBK/cl	Fr/SE XPl SS/SP					
3	LS	0-2"	gr/scl	Fr/SE XPl SS/SP	>34" TO soil wetness	34"	N/A	None	US .391 Pz IV
		2-26"	SBK/C	Fi/SE XPl S/P					
		26-34"	SBK/cl	Fr/SE XPl SS/SP					
4	LS	0-4"	gr/scl	Fr/SE XPl SS/SP	>33" TO soil wetness	33"	N/A	None	US .391 Pz IV
		4-24"	SBK/C	Fi/SE XPl S/P					
		24-33"	SBK/cl	Fr/SE XPl SS/SP					

DESCRIPTION	INITIAL SYSTEM	REPAIR SYSTEM
Available Space (.1945)	US	US
System Type(s)		
Site LTAR		

OTHER FACTORS (.1946): _____
SITE CLASSIFICATION (.1948): Unsuitable
EVALUATED BY: W. R. Mauli 9-30-99
OTHER(S) PRESENT: LSS

FILE # 4557

COMMENTS Probably HOA Repair

LANDSCAPE POSITION	GROUP	TEXTURE	.1955 LTAR
R-RIDGE	I	S-SAND	1.2-0.8
S-SHOULDER SLOPE		LS-LOAMY SAND	
L-LINEAR SLOPE			
FS-FOOT SLOPE	II	SL-SANDY LOAM	0.8-0.6
N-NOSE SLOPE		L-LOAM	
H-HEAD SLOPE			
CC-CONCLAVE SLOPE	III	SI-SILT	0.6-0.3
CV-CONVEX SLOPE		SICL-SILTY CLAY LOAM	
T-TERRACE		CL-CLAY LOAM	
FP-FLOOD PLAIN		SCL-SANDY CLAY LOAM	
	IV	SC-SANDY CLAY	0.4-0.1
		SIC-SILTY CLAY	
		O-ORGANIC	

CONSISTENCE	
MOIST	WET
VFR-VERY FRIABLE	NS-NON-STICKY
FR-FRIABLE	SS-SLIGHTLYSTICKY
FI-FIRM	S-STICKY
VFI-VERY FIRM	VS-VERY STICKY
EFI-EXTREMELY FIRM	NP-NON-PLASTIC
	SP-SLIGHTLYSTICKY
	P-PLASTIC
	VP-VERY PLASTIC


STRUCTURE

SG-SINGLE GRAIN
M-MASSIVE
CR-CRUMB
GR-GRANULAR
SBK-SUBANGULAR BLOCKY
ABK-ANGULAR BLOCKY
PL-PLATY
PR-PRISMATIC

MINERALOGY

SLIGHTLY EXPANSIVE

EXPANSIVE

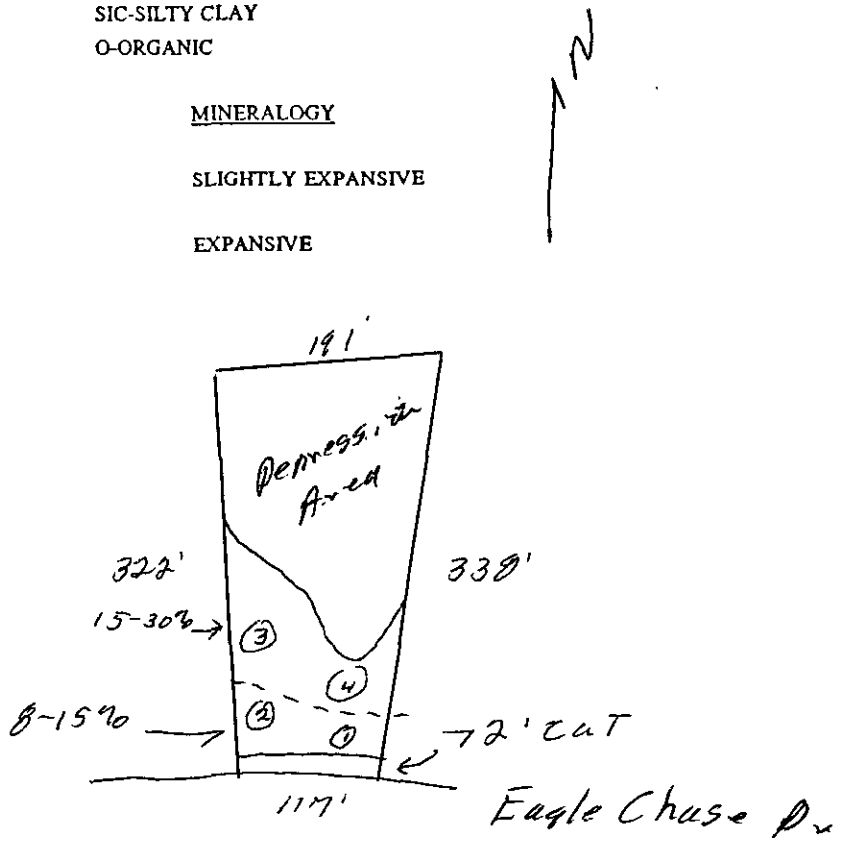

FEE: _____ **AUTHORIZATION FOR WASTEWATER SYSTEM CONSTRUCTION**
DATE: _____ **VOID SIXTY (60) MONTHS FROM DATE OF ISSUANCE** AJS

DATE: _____ PERMIT NO: 455-A
PARCEL NO: 023-112-18

JOB LOCATION ADDRESS: 4311 Eagle Chase Drive
PROPERTY OWNER: Land Finance Inc.
BUILDING CONTRACTOR: _____
SUBDIVISION NAME: _____
AUTHORIZATION ISSUED BY: Jeff A. Knight DATE: 12/13/99
DEHNR AUTHORIZED AGENT

AUTHORIZATION CONDITIONS

1. WASTEWATER SYSTEM CONSTRUCTION AND INSTALLATION MUST MEET ALL CONDITIONS AND SPECIFICATIONS AS SET FORTH IN IMPROVEMENT PERMIT NO. 455-A, AND THE ATTACHED SITE PLAN WITH SYSTEM DETAILS. CONSTRUCTION AND INSTALLATION MUST ALSO MEET ALL REQUIREMENTS SET FORTH IN THE RULES GOVERNING SANITARY SEWAGE COLLECTION, TREATMENT, AND DISPOSAL AND ANY OTHER APPLICABLE RULES AND LAWS.

2. AN INSTALLATION, CONSTRUCTION, ALTERATION AND/OR REPAIR APPROVAL MUST BE SECURED PRIOR TO INSTALLATION OF THE SEPTIC TANK SYSTEM. THE INSTALLER OF THE SYSTEM SHALL BE A REGISTERED SEPTIC TANK CONTRACTOR WITH MECKLENBURG COUNTY HEALTH DEPARTMENT.

3. ANY ALTERATION IN SITE OR SOIL CONDITIONS (INCLUDING LOCATION OF STRUCTURES AND APPURTENANCES) OR MODIFICATION IN USE, DESIGN WASTEWATER FLOW, OR WASTEWATER CHARACTERISTICS AS SPECIFIED IN THE ASSOCIATED IMPROVEMENT PERMIT AND APPLICATION, MAY SUBJECT THIS AUTHORIZATION AND ASSOCIATED PERMIT(S) TO REVOCATION.

4. OTHER CONDITIONS: * See plot plan and Improvement Permit.

OWNER CERTIFICATION

I CERTIFY THAT THERE HAVE BEEN NO ALTERATIONS IN SITE OR SOIL CONDITIONS OR MODIFICATIONS TO FACILITY, WASTEWATER FLOW, OR WASTEWATER CHARACTERISTICS FROM THOSE SPECIFIED IN THE ORIGINAL APPLICATION OR ASSOCIATED IMPROVEMENT PERMIT UNLESS AUTHORIZED IN WRITING BY THE MECKLENBURG COUNTY HEALTH DEPARTMENT. I ALSO UNDERSTAND THAT ANY SUCH ALTERATIONS, MODIFICATIONS, OR FALSE INFORMATION ARE GROUNDS FOR REVOCATION OF PERMITS AND AUTHORIZATION TO CONSTRUCT.

12-22-99

SIGNATURE OF OWNER/OWNER'S REPRESENTATIVE DATE

Permit Number 455-A Tax Number 023-112-18

The IMPROVEMENT PERMIT is subject to revocation if site plans or the intended use change. There is to be NO grading, filling or disturbance of the soil in the area of the septic tank system or repair area.

CONSTRUCTION AUTHORIZATION must be obtained prior to receiving a Building Permit. The Construction Authorization is NOT transferable. Do not clear, grade, fill or disturb soil prior to obtaining a Construction Authorization.

Domestic-type wastewater only. No industrial process wastewater may be discharged into the system.

Basement	___ Yes	X No		___ Partial Basement
Type Primary Wastewater System Type (circle one): I II (III) IV V VI	___ Conventional ___ Prefabricated, permeable block panel system ___ Shallow Placed Conventional	___ Low Pressure Pipe ___ Large Diameter Pipe ___ Fill ___ Other	X Innovative or Experimental: ___ IWWS-93-1 ___ IWWS-93-2 ___ IWWS-94-1	
.3 Long-term acceptance rate	360 Max gallons/day wastewater flow	900 Absorption Area (sq ft)	9' Trench spacing (min. on centers)	
Yes Serviced by private well	1500 Gallon septic tank	300 Total trench length (ft)	20" Maximum trench depth (At least 12" of provisionally suitable soil must remain between trench bottom and unsuitable soil conditions)	
3 Bedrooms in residence	N/A Gallon pump tank	N/A Depth of stone		

Any surface waters present: No Type: Minimum separation distance:

Site modifications required:

Additional Conditions: 1) See plot plan. 2) A riser should be placed over the outlet end of the septic tank to facilitate filter maintenance. 3) Agreement forms must be completed and recorded prior to installation approval.

Repair Area System Type Type (circle one): I II (III) IV V VI	___ Conventional ___ Prefabricated, permeable block panel system ___ Shallow Placed Conventional	___ Low Pressure Pipe ___ Large Diameter Pipe ___ Fill ___ Other	X Innovative or Experimental: ___ IWWS-93-1 ___ IWWS-93-2 ___ IWWS-94-1	
900 Absorption Area (Sq ft) 300 Total Trench Length (Ft)	N/A Depth of Stone Trench	9' Trench spacing (min. on centers)	20" Maximum Trench Depth	

For existing system, enter the year originally installed:

The undersigned, an authorized agent of the MECKLENBURG COUNTY HEALTH DEPARTMENT, certifies that the Department has approved the Request for the Job Location contained in this document. This approval is granted in accordance with the provisions of Laws and Rules For Sewage, Treatment and Disposal in effect at the time of issuance of the permit and is subject to the following provisions:

- No work shall be conducted on the septic tank system until an Installation, Construction, Alteration and/or Repair Approval is granted by this Department.
- This Improvement permit is transferable.

Jeff A. Knight 12/13/99
DEHM Authorized Agent Date

Owner/Agent Signature 12-22-99
Date

MECKLENBURG COUNTY
HEALTH DEPARTMENT
ENVIRONMENTAL HEALTH DIVISION
c/o HAL MARSHALL CTR.
SUITE 211
700 N. TRYON ST.
CHARLOTTE, N.C. 28202.
(704) 336-5102

NORTH CAROLINA DEPARTMENT OF
ENVIRONMENTAL, HEALTH,
AND NATURAL RESOURCES
DIVISION OF ENVIRONMENTAL HEALTH
ON-SITE WASTEWATER SECTION

IWWS-100125


PROPOSED PLOT PLAN

HEALTH DEPARTMENT
ENVIRONMENTAL HEALTH DIVISION
700 NORTH TRYON STREET
CHARLOTTE, NC 28202
PHONE (704) 336-5102

FILE: 455-A

TC: 023-112-18

Draw in and name all roads adjoining the property. Draw in and accurately dimension the lot concerned. Accurately indicate property boundaries proposed and/or existing structures and driveways, underground utilities, and wells and springs within 100 feet of the proposed building or drainfield.

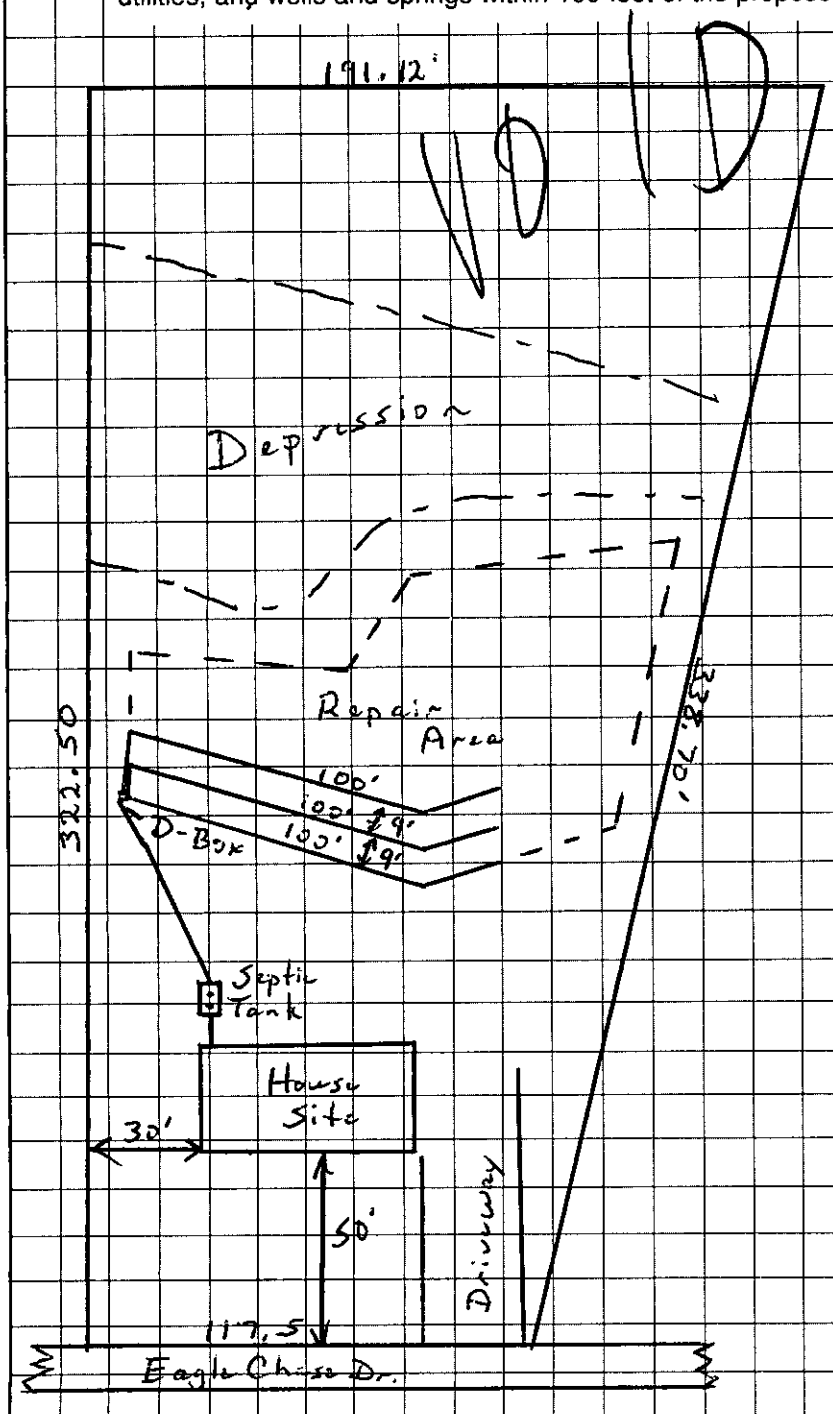

Comments

1) Scale 1" = 50'
2) Keep lines level and on contour of land.
3) Keep trenches shallow - 20" maximum.
4) Keep all parts of septic system the minimum distance from the following:
   A) Well - 100ft
   B) Property Line - 10ft
   C) Building Foundation - 5ft

OWNER/AGENT SIGNATURE

DATE

APPROVAL DATE 12-22-99

White - Health Department's Copy Canary - E.H.S. Copy Pink - Owner's Copy

Date Issued 5-3-86 Serial No. 09018 ICAR(S) Permit No. 455-A


T. C. No. PO 023112-

Map Date

VOID

MECKLENBURG COUNTY
DEPARTMENT OF ENVIRONMENTAL HEALTH
INSTALLATION, CONSTUCTION, ALTERATION, AND/OR REPAIR PERMIT
(Individual Septic Tank System with Subsurface, Soil Absorption, Effluent Discharge)

Permission is hereby given to ✓ Install or Construct, ____ Alter or Repair the individual septic tank wastewater treatment system with subsurface, soil absorption, effluent discharge as specified herein at the described location. This permit is granted based upon the information supplied in application 455-A dated 5-19-85 and this permit shall be void and of no effect if the information provided in the application is not true or is erroneous. All work shall be completed on or before 5-3-86 after which date this permit shall be null and void.

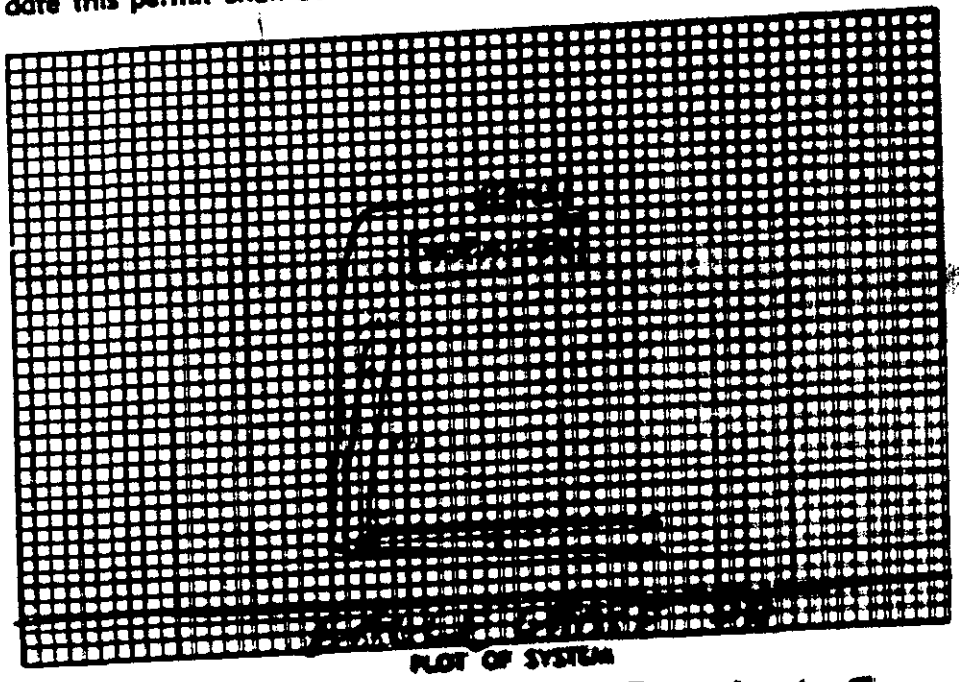

PLOT OF SYSTEM

Permeability Rate PS

Liquid Capacity of Tank ST 1500 PT 1000

Tank Construction PCC

Absorption and/or Nitrification Lines:

Total Line Length 400'

Number of Lines 4

Distance from House 5'-1"

Distance from Property Line 10'-4"

Distance from Well 50'-1"

NAME OF OWNER LAND FINANCE

LOCATION OF PROPERTY 4311 EAGLE CHASE DR

The system shall meet all of the construction requirements as set forth in the Regulations of the Mecklenburg County Health Commission which are in effect on the date of the granting of this permit. A certificate of approval must be issued by the Environmental Health Director before any system can be covered up or otherwise rendered uninspectable or can be used. The issuance of this permit does not in any way guarantee that the system anticipated to be constructed will operate properly, or relieve any person now or hereafter owning, controlling or using such system from any liability resulting from the failure of the system to operate properly.

4 line x 100' long x 3' wide x 12" stone

Comments:

Division or Section Head

Environmentalist

* If this permit is for the installation or construction of a new system, it must be signed by the division or section head of the Department of Environmental Health in order to be valid. Only the signature of the environmentalist is required where an existing system is being altered or repaired.

EHD-3-76

Environmental Health Department's Copy

FEE: 200 W&W Rd Well

DATE: 9-16-99

CK# 180439

APPLICATION FOR IMPROVEMENT PERMIT FOR RESIDENTIAL SITE INDIVIDUAL WATER AND WASTEWATER SYSTEMS PROGRAM

[ ] CRT

TYPE APPLICATION: ✓ NEW SYSTEM ___ EXPANSION/ ALTERATION OF EXISTING SYSTEM ___ REPAIR OF EXISTING SYSTEM

NORTH CAROLINA
DEPARTMENT OF ENVIRONMENT,
HEALTH, AND NATURAL RESOURCES
DIVISION OF ENVIRONMENTAL HEALTH
ON-SITE WASTEWATER SECTION

FILE #: 4558

PROPERTY INFORMATION (FROM ENGINEERING FORM) FOR JOB LOCATION:

TAX/PARCEL NUMBER: 5081 / 0204 023-112-18

STREET ADDRESS: 4311 Lot #7 Eagle Chase Drive

SUBDIVISION OR MOBILE HOME PARK NAME: Eagle Chase

LOT NUMBER: Lot # 7

TYPE OF BUILDING (CHECK ONE):

___ SINGLE MOBILE HOME(S)
___ DOUBLE WIDE (D)
___ HOUSE (H)
✓ MODULAR HOME (M)
___ MULTIPLE FAMILY (U)
___ OTHER (O)

TOWNSHIP (CHECK ONE):

___ 0 MECKLENBURG
___ 1 CHARLOTTE
___ 2 DAVIDSON
___ 3 CORNELIUS
___ 4 PINEVILLE
___ 5 MATTHEWS
___ 6 HUNTERSVILLE
___ 7 MINT HILL

HEATED SQUARE FOOTAGE: 1386

NUMBER OF BEDROOMS: 3 NUMBER OF OCCUPANTS: 3

CLOSING DATE _____

FOUNDATION FOR RESIDENCE: Cement

✓ WITHOUT BASEMENT
___ ON SLAB
___ CRAWL SPACE
___ WITH BASEMENT /PLUMBING
___ WITH BASEMENT /NO PLUMBING

IF EXPANSION/ALTERATION OF EXISTING SYSTEM, DESCRIBE THE PROPOSED BUILDING ADDITION:

WILL THERE BE A HOME BUSINESS IN THE RESIDENCE: ___ YES ✓ NO TYPE: _____

WATER SUPPLY (CHECK ONE):
___ COMMUNITY (C) ___ MUNICIPAL (M) ___ PRIVATE WELL (P)
___ SHARED WELL (S) ___ OTHER 'SPRINGS' (O)

IF ANY OF THE FOLLOWING ARE LOCATED ON THE PROPERTY, PLEASE SHOW LOCATION ON PLAT:

BURIED CABLES, LANDFILLS, STUMPHOLES ___ YES ✓ NO
EXISTING WASTEWATER SYSTEMS ___ YES ✓ NO
EASTMENTS OR RIGHT-OF-WAYS ___ YES ✓ NO
WELL, SPRINGS OR WATERLINES ___ YES ✓ NO
DESIGNATED WETLANDS ___ YES ✓ NO

PROPERTY OWNER: Land Finance, Inc

NAME: ~~Rose~~ Eagle (LAST) ~~(FIRST)~~ (MI)

ADDRESS: ~~3138 Mary Street~~ 520 Monroe Rd

CITY: Charlotte STATE: N. Car. ZIP: 28205

DAYTIME PHONE: ( ) ~~704-398-0544~~ ✓

LEGAL AGENT FOR PROPERTY OWNER, IF APPLICABLE:

NAME: Miller (LAST) Russell (FIRST) J. (MI)

DAYTIME PHONE: ( ) 800 - 747-1042 work,
9121 Nathaniel Russel Lane
Charlotte, N. Car. 28227

WHAT DATE WAS THE PROPERTY ORIGINALLY DEEDED AND RECORDED? _____

An Improvement Permit is subject to suspension or revocation if site plans or the intended use change or if information submitted in this application is falsified or changed. The undersigned, owner, or legal agent for the owner, of the property described above as the "Job Location" has read the foregoing application, acknowledges that the contents of same are true, and authorizes agents of the Mecklenburg County Health Department to enter onto the property for the purpose of processing this request.

SIGNED: Russell James Miller DATE: 9-16-99

MECKLENBURG COUNTY HEALTH DEPARTMENT
ENVIRONMENTAL HEALTH DIVISION
c/o HAL MARSHALL CTR., SUITE 211, 700 N. TRYON ST., CHARLOTTE, N.C. 28202., (704) 336-5102


PROPOSED PLOT PLAN

HEALTH DEPARTMENT
ENVIRONMENTAL HEALTH DIVISION
700 NORTH TRYON STREET
CHARLOTTE, NC 28202
PHONE (704) 336-5102

FILE: 455A

TC: 023-112-18

Draw in and name all roads adjoining the property. Draw in and accurately dimension the lot concerned. Accurately indicate property boundaries proposed and/or existing structures and driveways, underground utilities, and wells and springs within 100 feet of the proposed building or drainfield.

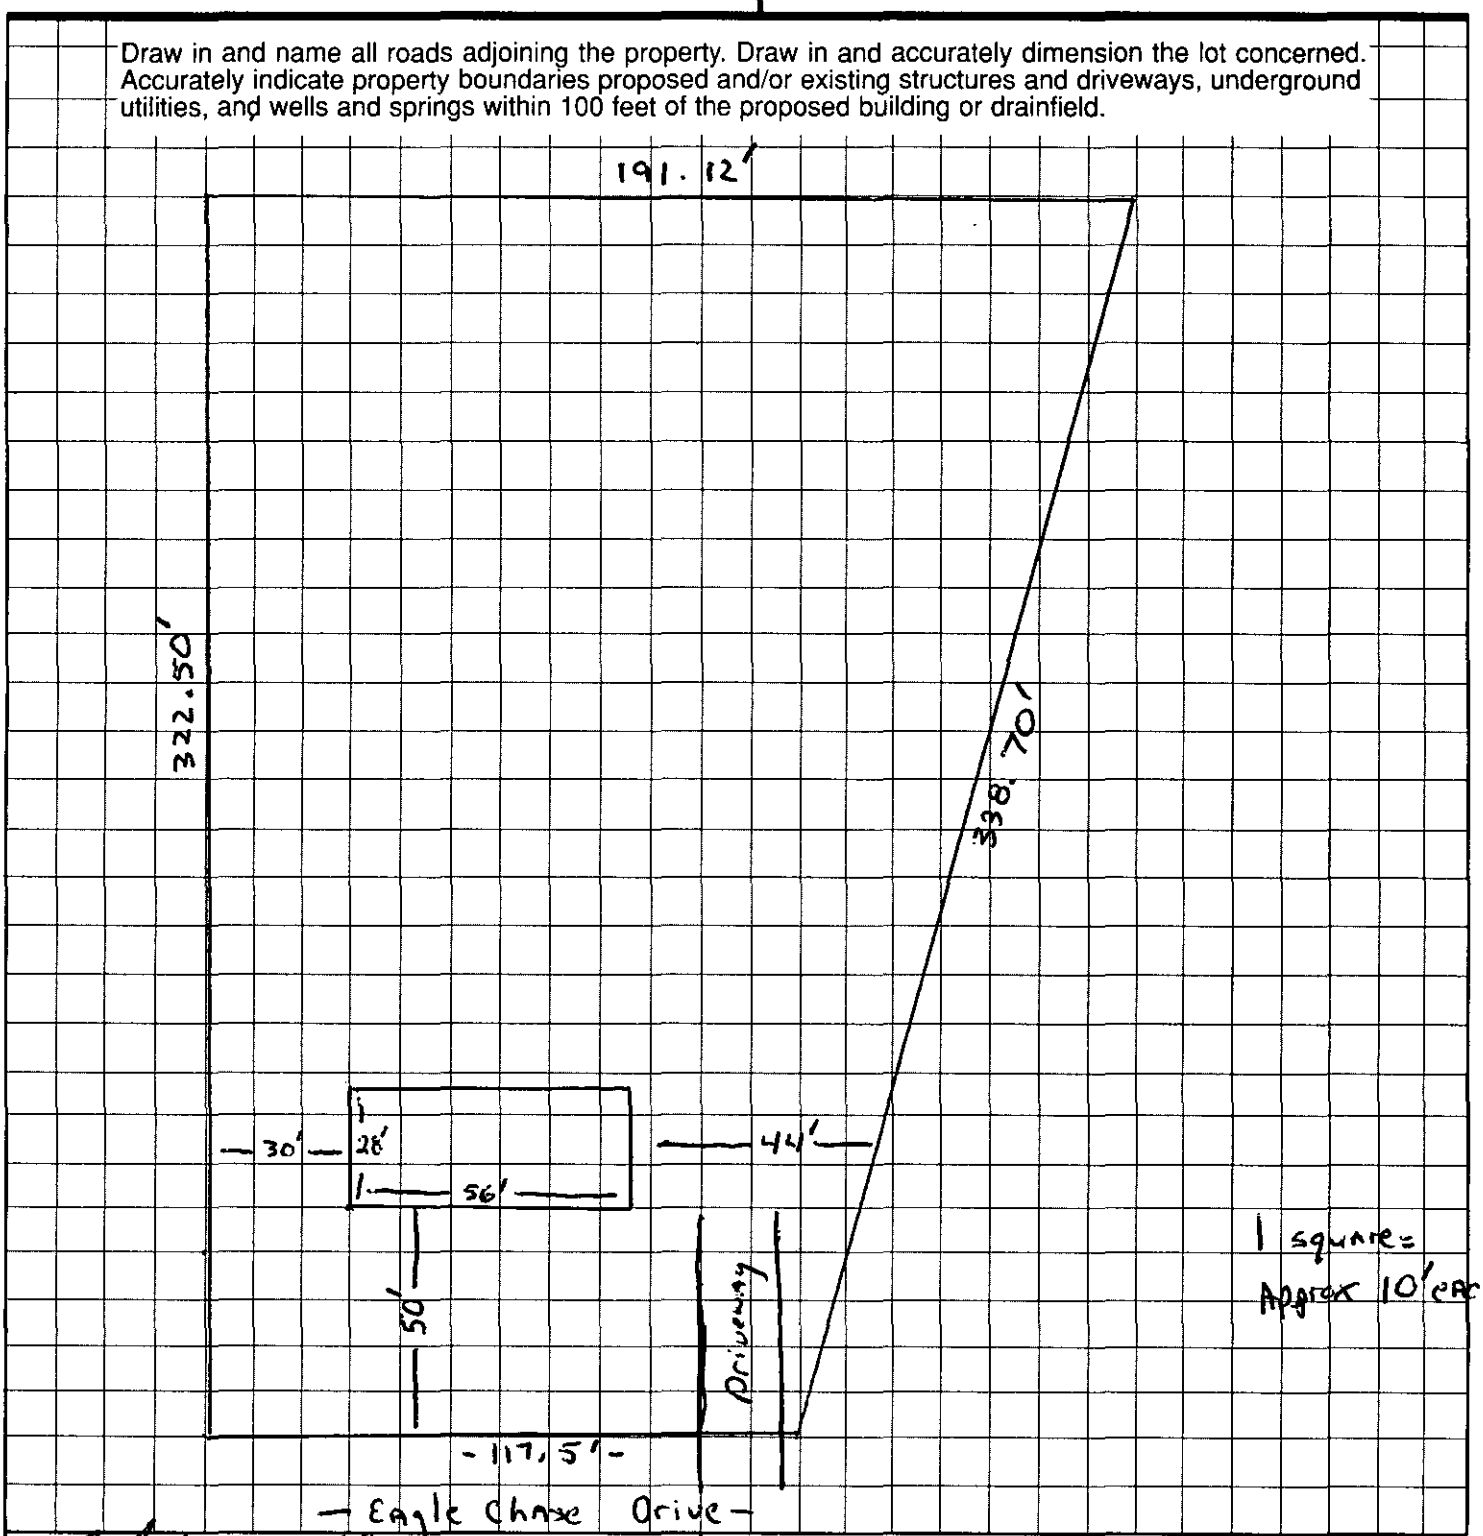

OWNER/AGENT SIGNATURE

DATE 9-16-99

APPROVAL DATE _____

White - Health Department's Copy Canary - E.H.S. Copy Pink - Owner's Copy