Enclosed is the transcript of the Recorded Statement on 9/17/2020

Insured: PAK PROPERTIES LLC PAK PROPERTIES D/B/A
Claim Number: A00002461346
Statement of: JEREMY MICHELONE
Adjuster: SEAN RAGLAND
Transcribed by: Denise Mims
Date of Transcription: 3/21/2023

Conducted a Deposition on 1/9/2024 about the same exact situation.

This is Sean Ragland of Erie Insurance. This is an over the phone interview being taken on September 17, 2020 at 9:38 Eastern Time concerning a fire loss which took place on February 21, 2020, at 11101 Mount Holly Road, Charlotte, North Carolina 28214. Erie Insurance claim number is A00002461346.

Q: Mr. Michelone, do I have your permission and do you have, do you understand this interview is being recorded and do I have your permission to record it?

A: Yes sir.

Q: Can you state your full name and spell your last name?

A: My name is Jeremy Michelone and that's ah spelled M-I-C-H-E-L-O-N-E.

Q: All right can you tell me what your role is, what your job is?

A: My role is the Environmental Health Supervisor over the Well and Septic Permitting Program for Mecklenburg County, in North Carolina.

Q: And how long have you been employed by Mecklenburg County?

A: I've been employed, this January will be 22 years.

Q: Congratulations.

A: Thank you.

Q: So the reason why I'm calling you today Mr. Michelone is I received a letter from our insured, um Mr. Ahmad concerning um it was dated September 16, 2020 concerning a letter from you about an application to use an existing on-site waste water treatment and disposal system, ah this letter that I received I emailed to you. Did you confirm that this letter is actually from you?

A: That letter is from me yes.

Q: Okay when did you send that letter?

A: I actually sent the letter just yesterday and ah I can explain what happened unless you want to wait until later in the conversation, but yes I did send that letter yesterday.

Q: Okay, well yeah let's just go back from the beginning, just, just take me back through um cause I'm looking at the letter here and it says it's dated September 27, 2018 so obviously this has been back two years ago ah before the letter that was sent yesterday, just kind of walk me through how you become involved in this whole process for Mr. Ahmad and PAK Properties over at 11101 Mount Holly Road?

A: So, back in September of 2018 um we received the application, ah it was a vacant lot and so he wanted, apparently there was an old house on this property and the property that I'm speaking of, address was 11033 and ah I just looked there cause ah after speaking with him yesterday he kept saying 11101 or whatever and um, but addresses do change sometimes when there's no house there and everything and so I went back in my notes and looked in our computer system and I had a note in there, could not locate, I don't have it exact. I did send you exactly what I had written in an email Sean, but basically I couldn't find anything cause basically it's a vacant lot. I probed all around, I couldn't find a septic tank, couldn't find a drainfield system and they were wanting to build like a ah Quick Lube type Oil Changing station and so what I had

instructed the owners was either hire a septic contractor to come out and see if they locate it, bring a backhoe, dig around, cause he was trying to tie into an existing septic system and we couldn't, and then I just had notes on there will wait to hear back from um the owner and so two years have gone by and I got a call from Mr. Mr. Ahmad yesterday saying he needed the denial letter and in my notes I said I can send a denial letter, so I did a denial letter from him yesterday and as I was typing I was like man this is weird, it's 11033 on the application, but he's asking for a denial letter at 110 so I just appeased him and I said well I guess that's the new address, no big deal, but looking back I probably shouldn't have done that, I should have directly put it as 11033, and um also Sean I did forward you the entire file in another email stating that it was 11033, so if that's the case I was not on that property 11011, I was only one the, the lot next door, which was vacant and I think it probably should still be vacant to this day.

Q: Okay, so, so…

A: I hope that makes sense.

Q: It does, so you, you got involved once you received an application from Mr. Ahmad correct?

A: Yes sir.

Q: And so that application you sent to me for my review through email correct?

A: Yes sir.

Q: All right, but his application says, you know and I don't want to put words in your mouth, the, so repeat again the application that he sent in, so what was the date of the application? Do you have the date of the application that he sent in?

A: I don't have it in front of me but I believe it was September 25th of 2018 and I believe I went out two days later on September 27, 2018 if I'm not mistaken.

Q: Okay, so do you recall kind of ah, ah, ah, a green house that was there cause I, I, I emailed you a copy of the Charlotte Water Plan and I wanted you to review that before our phone call here, did you see the satellite image of the plan with the house there that was not on one of the named lots?

A: Yes I did see that.

Q: Okay, do you, do you remember that house or anything? Is that where you tested or did you test anywhere around that house?

A: We tested just on the vacant lot, so we were never on, on the, if you're standing on Mount Holly Road looking, the house was on the right, we were on the lot on the left. We, we never once stepped foot on the other lot.

Q: Okay, so in between the time, so when you looked at this in 2018 and you probed the lot and stuff what did you do after that point? Did you have communications with Mr. Ahmad telling him something else or how, how did that transpire? What, what happened from the day you got the applications, when you looked at it and then you found nothing, then what happened?

A: I recall meeting someone on site, I believe I made at least two trips out there. I mean this is two years ago, but I know I went out by myself solo and then I think I, and I'm talking about pure memory here, and then I called the owner. I'm not sure if Mr. Ahmad was there or not, but I do remember meeting two gentlemen and we, and I explained to them, like look I can't find anything. You need to either hire a consultant to

maybe look at doing soil work and installing a new, designing a new septic system or um see if we can't find something else and two years have gone by and then I got the call from him yesterday asking for the denial letter and I was like sure I can do that and um, that's where the address changed. I don't know, I don't, that's the part I'm kind of confused.

Q: Okay, so he called you yesterday and so explain to me what wanted.

A: Yes, he wanted the denial letter and I, so I was like good, I've been waiting to close this project out, I said no problem.

Q: Was he specific in what he needed the denial for?

A: For the ah 11101 and, cause after speaking with him I remember, I'm like oh okay I remember being on that property and he just said I just really need a denial letter. I believe to get sewer city if I'm not, and, and that's a common thing that we do, um it's ah we send them a notice of violation a lot of times, but um the denial letter I, I don't know why he needed that, probably to prove that he couldn't use a septic system and needed the ah city sewer and so um it, it's pretty common practice. They, they'll take that letter and give it to Charlotte Water and a lot of times I can speed up the process to get that sewer tap installed.

Q: Okay, did he mention on the phone call with you asking for the denial letter anything about insurance?

A: No, nothing about insurance. No sir.

Q: Okay, so when I called you today this is the first you've heard about the insurance claim and ERIE and, and the…

A: Yes, yes sir.

Q: Okay, did you know anything about the fire to the house on the lot at 11101 Mount Holly Road?

A: Not until speaking with you, no sir.

Q: Okay, couple more questions here so looking at your letter, um it looks like The ERIE is why you're denying this, is you have marked an X on there, the existing on-site waste water treatment and disposal system was not functioning properly at the time. The site evaluation was conducted and the second one is the proposed plans do not meet the required set backs for the on-site waste water treatment and the disposal system serving the property. Is that standard language you all use for evaluations?

A: That is standard, but there really isn't anywhere, it's a formatted letter and there is nothing on there to say, no septic is on site, so I just tried to choose the closest thing to it, cause ah we don't know where it is, if there even is one.

Q: Okay.

A: So that's why I just chose those.

Q: All right as far as this last question ah, you know dealing with Charlotte Water, did you um meet with Charlotte Water? Did you have any conversations with Charlotte Water, ah as far as this connection from the sewer or anything of that from Mr. Ahmad?

A: No sir, I, I called him back and whenever, I said well really you're best option is to get city sewer, ah because there's a Food Lion across the street and I was like there's gotta be sewer in the vicinity cause like

the soil is not very good, it doesn't part I guess and ah I said really (inaudible) option.

Q: Okay, all right Mr. Michelone is there anything else you'd like to add regarding this recorded statement today?

A: No sir.

Q: Mr. Michelone did you understand all the questions I've asked of you today?

A: Yes I did.

Q: Have all of your answers been true and correct to the best of your knowledge?

A: Yes sir.

Q: You understand this interview was recorded and has been with your permission?

A: Yes sir.

Q: And do I have your permission to turn off this recorder?

A: Yes sir.

Q: All right this is Sean Ragland with Erie Insurance turning off the recorder on September 17, 2020 at 9:50 a.m. Eastern Standard Time.

DM
Transcribed: 03/21/2023

From: Michelone, Jeremy
Sent: Thu, 4 Feb 2021 20:11:32 +0000
To: Barr, Corey D.
Subject:FW: [External]11101 Mt Holly Rd - Erie Insurance Claim #A00002461346

Good afternoon Corey. I am going through my emails and will forward you everything I can find.

Jeremy Michelone, REHS
Environmental Health Supervisor
Groundwater & Wastewater Systems
Mecklenburg County Public Health
3205 Freedom Dr., Ste. 8000
Charlotte, NC 28208
C: (704) 201-7414
Jeremy.Michelone@mecknc.gov

CONFIDENTIALITY NOTICE: This message and any attachments included are from the Mecklenburg County Health Department and are for sole use by the intended recipient(s). The information contained herein may include confidential or privileged information. Unauthorized review, forwarding, printing, copying, distributing, or using such information is strictly prohibited and may be unlawful. If you received this message in error, or have reason to believe you are not authorized to receive it, please contact the sender by reply email and destroy all copies of the original message. Thank you!

From: Michelone, Jeremy
Sent: Thursday, September 17, 2020 9:33 AM
To: 'Ragland, Sean D.' <Sean.Ragland@ERIeInsurance.com>
Subject: RE: [External]11101 Mt Holly Rd - Erie Insurance Claim #A00002461346

Good morning Sean. The following is what I had documented in our computer system back in 2018. I was waiting for the owner to have the septic system located because I could not find anything. I will try to send over the application that they had submitted back in 2018. That is the letter that I sent him yesterday.

" Met with the owners of the property. I could not locate the septic system after the house has been demolished and have no reference point to even begin. I instructed the applicants to either try to locate the system themselves or hire a consultant to design a new system. UES denied. Could not locate septic ".

Jeremy Michelone, REHS
Environmental Health Supervisor
Groundwater & Wastewater Systems
Mecklenburg County Public Health
3205 Freedom Dr., Ste. 8000
Charlotte, NC 28208
C: (704) 201-7414
Jeremy.Michelone@mecknc.gov

CONFIDENTIALITY NOTICE: This message and any attachments included are from the Mecklenburg County Health Department and are for sole use by the intended recipient(s). The information contained herein may include confidential or privileged information. Unauthorized review, forwarding, printing, copying, distributing, or using such information is strictly prohibited and may be unlawful. If you received this message in error, or have reason to believe you are not authorized to receive it, please contact the sender by reply email and destroy all copies of the original message. Thank you!

From: Ragland, Sean D. <Sean.Ragland@ERieInsurance.com>
Sent: Thursday, September 17, 2020 9:14 AM
To: Michelone, Jeremy <Jeremy.Michelone@mecklenburgcountync.gov>
Cc: Ragland, Sean D. <Sean.Ragland@ERieInsurance.com>
Subject: [External]11101 Mt Holly Rd - Erie Insurance Claim #A00002461346
Importance: High

CAUTION: This email originated from outside of the organization. Do not click links or open attachments unless you recognize the sender and know the content is safe.

Jeremy,

Per our conversation. Please review all these documents and verify if the Meck County HD letter is from you.

Please call once you have reviewed.

865 279-5241

Sean D. Ragland
Sr. Property Claims Specialist / Claims Department / 865-392-1609 Office





Disclaimer: This message (and any attachments) is confidential and is intended only for the addressee(s). This message may contain information that is protected by one or more legally recognized privileges. If the reader of this message is not the intended recipient, I did not intend to waive, and I do not waive, any legal privilege or the confidentiality of the message. If you receive this message in error, please notify me immediately by return e-mail and delete this message from your computer and network without saving it in any manner. The unauthorized use, dissemination, distribution, or reproduction of this message, including attachments, is prohibited and may be unlawful.

From: Ahmad A <value786@gmail.com>
Sent: Wednesday, September 9, 2020 2:17 PM
To: Ragland, Sean D. <Sean.Ragland@ERieInsurance.com>
Subject: 11101 Mt Holly Rd

Mr Sean

Just update you about regarding project so far waiting to approve the blue paint from county.

This is latest update if you have any questions please let me know.

Ahmad

Disclaimer

This message (and any attachments) is confidential and is intended only for the addressee(s). This message may contain information that is protected by one or more legally recognized privileges. If the reader of this message is not the intended recipient, I did not intend to waive, and I do not waive, any legal privilege or the confidentiality of the message. If you receive this message in error, please notify me immediately by return e-mail and delete this message from your computer and network without saving it in any manner. The unauthorized use, dissemination, distribution, or reproduction of this message, including attachments, is prohibited and may be unlawful.

From: Michelone, Jeremy
Sent: Thu, 4 Feb 2021 20:17:25 +0000
To: Barr, Corey D.
Subject:FW: Scan-to-Me
Attachments:michejp_2-4-2021_15-07-41.pdf

I just scanned what we have on file. To the best of my knowledge, nobody from this office was ever on the property of 11101 Mt. Holly Road. I think everything we did was for 11033 Mt. Holly Road.

Jeremy Michelone, REHS

Environmental Health Supervisor
Groundwater & Wastewater Systems
Mecklenburg County Public Health
3205 Freedom Dr., Ste. 8000
Charlotte, NC 28208
C: (704) 201-7414
Jeremy.Michelone@mecknc.gov

CONFIDENTIALITY NOTICE: This message and any attachments included are from the Mecklenburg County Health Department and are for sole use by the intended recipient(s). The information contained herein may include confidential or privileged information. Unauthorized review, forwarding, printing, copying, distributing, or using such information is strictly prohibited and may be unlawful. If you received this message in error, or have reason to believe you are not authorized to receive it, please contact the sender by reply email and destroy all copies of the original message. Thank you!

From: Jeremy.Michelone@mecklenburgcountync.gov <Jeremy.Michelone@mecklenburgcountync.gov>
Sent: Thursday, February 4, 2021 3:08 PM
To: Michelone, Jeremy <Jeremy.Michelone@mecklenburgcountync.gov>
Subject: Scan-to-Me

MECKLENBURG COUNTY
HEALTH DEPARTMENT

1653 #9922

APPLICATION FOR APPROVAL TO USE AN EXISTING ON-SITE WASTEWATER TREATMENT & DISPOSAL SYSTEM / WATER SUPPLY WELL

25 SEP '18 PM 3:22

APPLICATION TYPE: (X) SEPTIC ONLY ( ) WELL ONLY ( ) SEPTIC & WELL
( ) ADDITION OR RENOVATION WITH OCCUPANCY INCREASE
( ) ADDITION OR RENOVATION WITH NO OCCUPANCY INCREASE
( ) EXCHANGE MOBILE HOME (SAME # BEDROOMS)
(X) COMMERCIAL OR INDUSTRIAL

PERSON FILING APPLICATION:
NAME: Aqeel Ahmad
ADDRESS: 1128 Pennybrook Pl
CITY: Charlotte
STATE: NC ZIP: 28205
PHONE: 860-294-2507
ALTERNATE PHONE:
E-MAIL:

PROPERTY OWNER: [ ] SAME AS PERSON FILING APPLICATION
NAME: Pak Properties LLC
ADDRESS: 11033 Mt Holly Rd
CITY: Charlotte
STATE: NC ZIP: 28214
PHONE: 860-294-2507
ALTERNATE PHONE:
E-MAIL: Valhe786@gmail.com

JOB LOCATION INFORMATION
TAX PARCEL #: 05304109
STREET ADDRESS: 11033 Mt Holly Rd
CITY: Charlotte
STATE: NC ZIP: 28214

SUBDIVISION OR MOBILE HOME PARK NAME:
LOT #:

WATER SUPPLY:
(X) MUNICIPAL ( ) PRIVATE WELL ( ) PUBLIC WELL ( ) SHARED WELL ( ) OTHER

RESIDENTIAL PROPERTY TYPE: ( ) N/A
( ) HOUSE ( ) MODULAR HOME ( ) MULTIPLE FAMILY
( ) SINGLE MOBILE HOME ( ) DOUBLE WIDE
(X) OTHER use to be house

OCCUPANCY (both fields are required):
NUMBER OF BEDROOMS:
NUMBER OF OCCUPANTS:

COMMERCIAL / INDUSTRIAL PROPERTY TYPE: [ ] N/A
TYPE OF BUSINESS: going to be Auto Shop
EMPLOYEES PER SHIFT: 1 or 2
OF SHIFTS: 1 Shift

INDUSTRIAL WASTES? ( ) YES (X) NO
UNDERGROUND STORAGE TANKS? ( ) YES (X) NO

ADDITION/RENOVATION TYPE ATTACHED TO EXISTING STRUCTURE:
[ ] BEDROOM [ ] BATHROOM [ ] KITCHEN [ ] DINING ROOM [ ] LIVING ROOM [ ] DEN
[ ] GARAGE [ ] SUNROOM [ ] PORCH [ ] DECK [X] OTHER

ADDITION/RENOVATION TYPE DETACHED FROM EXISTING STRUCTURE:
[ ] DETACHED GARAGE [ ] DETACHED GARAGE WITH PLUMBING [ ] POOL HOUSE [ ] SHOP [ ] BARN
[ ] STORAGE SHED [ ] DETACHED PORCH / DECK [ ] OTHER

*The undersigned, owner, or legal agent for the owner, of the property described above as the "Job Location" has read the foregoing application, acknowledges that the contents of same are true, and authorizes the Mecklenburg County Health Department to enter onto the property for the purpose of processing this request.

Owner's/Agent's Signature

9-25-18
Date

A PROPOSED PLOT PLAN (see page 2) is required to be submitted with each application.

MECKLENBURG COUNTY – GROUNDWATER & WASTEWATER SERVICES
700 N. TRYON ST. SUITE 211 CHARLOTTE, NC 28202, OFFICE: 704-336-5103, FAX: 704-336-6894


Revised on: 01/03/11

File #: _____

PROPOSED PLOT PLAN

A drawing showing the locations of the following items is required: existing and proposed property lines with dimensions, easements or right-of-ways, proposed building pad(s) or existing building footprint(s), all appurtenances (garage, driveway, deck, pool, etc.), location of existing or proposed well(s), location of existing or proposed sewer lines and sewage disposal systems, surface water bodies, and any aboveground or underground storage tanks. Provide names for all roads that adjoin the property.

Street Address: _____ Tax Parcel #: _____

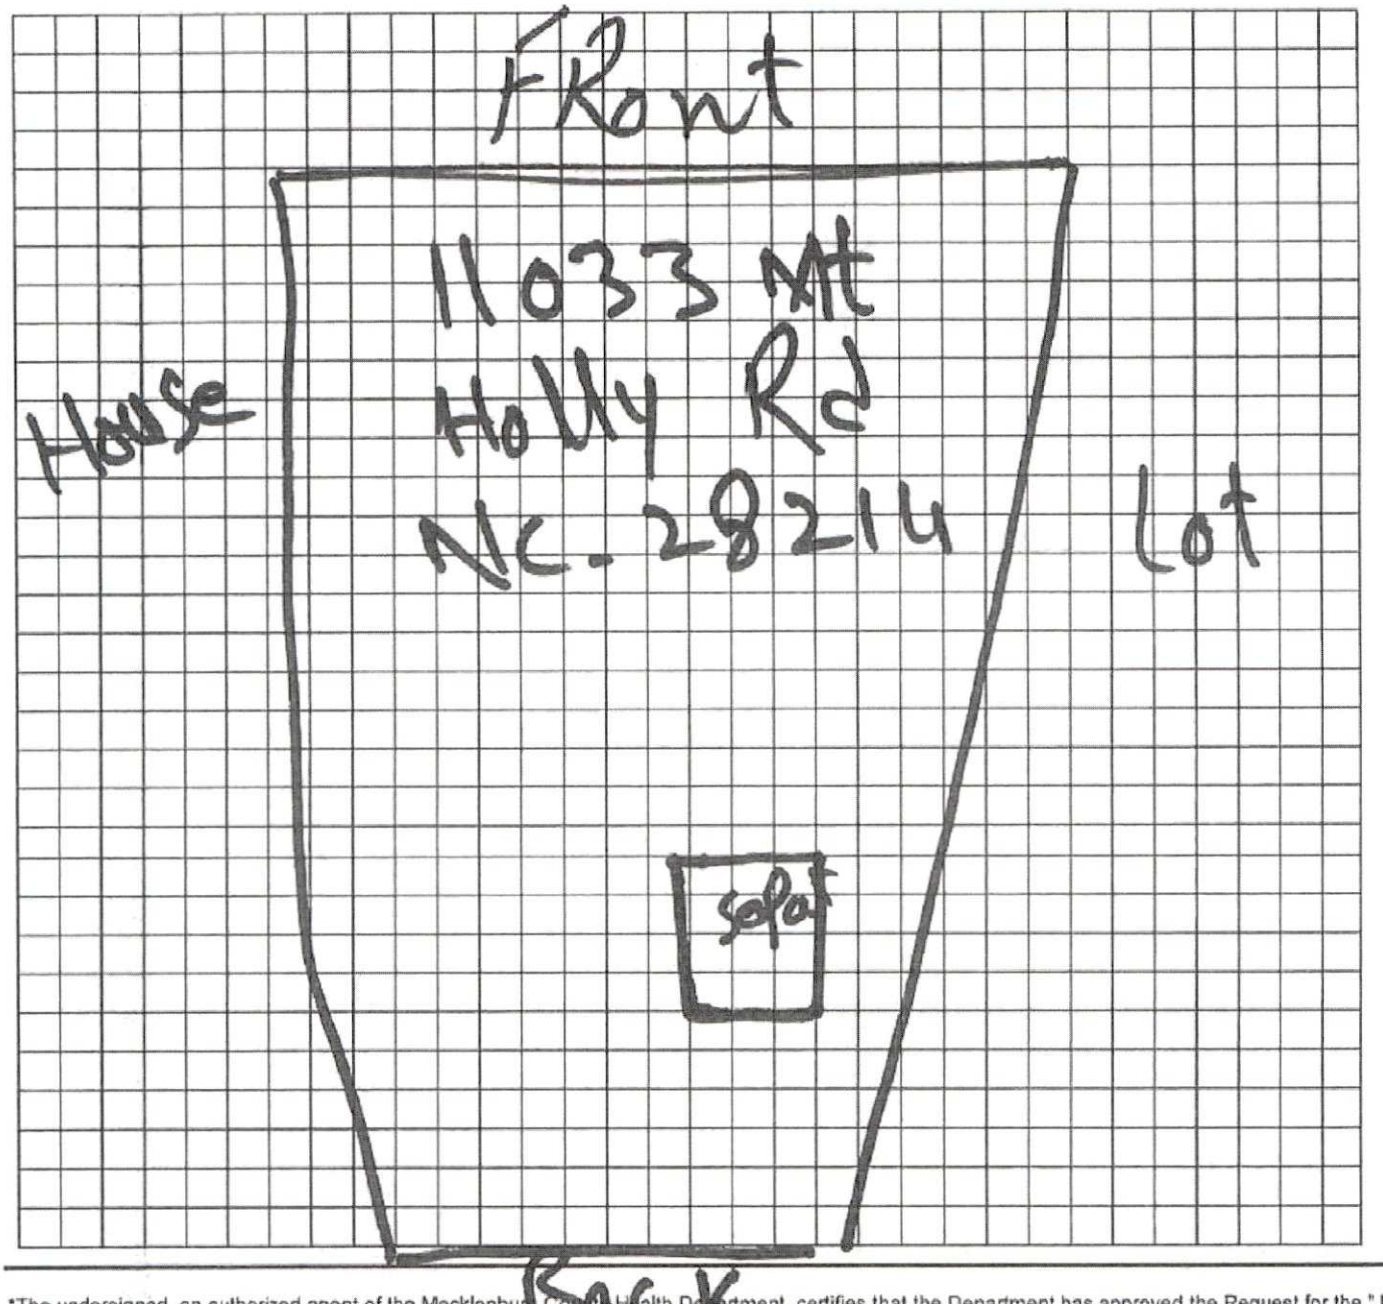

*The undersigned, an authorized agent of the Mecklenburg County Health Department, certifies that the Department has approved the Request for the "Job Location" contained in this document. This approval is granted in accordance with the provisions of Laws and Rules for Sanitary Sewage Collection, Treatment, and Disposal and Water Supply Wells in effect at the time of issuance of the permit and is subject to the following provisions:

- No work shall be conducted on the septic tank system until an installation, construction, alteration and/or repair approval is granted by this Department.
- This permit is not transferable.
- Addition/Renovation approval valid 1 year from issuance date
- Mobile home exchange approval valid 6 months from issuance date

Use Existing System Denied.
Could Not locate Existing System

REHS Signature — Date 9/27/11

MECKLENBURG COUNTY – GROUNDWATER & WASTEWATER SERVICES
700 N. TRYON ST. SUITE 211 CHARLOTTE, NC 28202, OFFICE: 704-336-5103, FAX: 704-336-6894

Revised on: 01/03/11

MECKLENBURG COUNTY
HEALTH DEPARTMENT

~~DOC~~B 1653
#9731

18 JUN '18 PM 4:59

APPLICATION FOR A COMMERCIAL SITE IMPROVEMENT PERMIT/ CONSTRUCTION AUTHORIZATION FOR AN ON-SITE WASTEWATER SYSTEM, NEW WELL INSTALLATION, OR REPAIR OF EXISTING WELL

1. SEPTIC / TYPE APPLICATION: ○ N/A ☑ NEW SYSTEM ○ ALTERATION ○ REPAIR ○ MODIFIED PLOT PLAN

2. WELL / TYPE APPLICATION: ☑ N/A ○ NEW WELL ○ MAJOR REPAIR ○ ABANDONMENT

3. JOB LOCATION INFORMATION:
TAX PARCEL NUMBER: 053 041 09
STREET ADDRESS: 11033 Mt holly rd
CITY: Charlotte
STATE: NC ZIP: 28214
TOWNSHIP: NA
○ MECKLENBURG ○ CORNELIUS ○ HUNTERSVILLE
○ DAVIDSON ○ CHARLOTTE ○ PINEVILLE
○ MATTHEWS ○ MINT HILL

4. BUILDING INFORMATION:
DESCRIBE TYPE OF BUSINESS: Auto Repair Shop
☑ COMMERCIAL ○ INDUSTRIAL
SQUARE FOOTAGE OF FACILITY: 3,000 sqf
NUMBER OF EMPLOYEES PER SHIFT: NA
NUMBER OF SHIFTS: NA NUMBER OF SEATS: NA
TYPE OF WASTEWATER GENERATED:
☑ DOMESTIC SEWAGE ○ INDUSTRIAL WASTEWATER
○ OTHER _____

5. *IF PLANNING TO EXPAND OR ALTER THE EXISTING SEPTIC SYSTEM, INFORMATION DOCUMENTING THE INCREASED WASTEWATER FLOW AND/OR A JUSTIFICATION FOR SYSTEM ALTERATION IS REQUIRED.* ☐ N/A

6. WATER SUPPLY: ☑ MUNICIPAL ○ PRIVATE WELL ○ PUBLIC WELL ○ SHARED WELL ○ OTHER _____

7. PROPOSED USE OF WELL: ☑ N/A ○ IRRIGATION ○ POTABLE (DRINKING WATER) ○ OTHER _____

8. PLEASE INDICATE AND RANK DESIRED SEPTIC SYSTEM TYPE(S) IN ORDER OF PREFERENCE *(1-MOST DESIRED 5-LEAST DESIRED)*:
☐ N/A ☑ ANY TYPE ☐ CONVENTIONAL ☐ ACCEPTED ☐ INNOVATIVE ☐ ALTERNATIVE ☐ OTHER _____

8A. RANK: ____ ____ ____ ____ ____

9. DO ANY OF THE FOLLOWING APPLY TO THE PROPERTY IN QUESTION? IF "YES" PLEASE ATTACH SUPPORTING DOCUMENTATION.

BURIED CABLES, LANDFILLS, STUMPHOLES	○ YES ☑ NO	GRADING/SOIL REMOVAL PERFORMED	○ YES ☑ NO
EXISTING WASTEWATER (SEPTIC) SYSTEMS	○ YES ☑ NO	JURISDICTIONAL WETLANDS	○ YES ☑ NO
WELLS, SPRINGS, OR WATER LINES	○ YES ☑ NO	APPROVAL REQUIRED BY ANY OTHER PUBLIC AGENCY	○ YES ☑ NO
EASEMENTS OR RIGHT-OF-WAYS	○ YES ☑ NO	WASTEWATER OTHER THAN DOMESTIC SEWAGE	○ YES ☑ NO
CHEMICAL/PETROLEUM STORAGE TANKS	○ YES ☑ NO	KNOWN UNDERGROUND CONTAMINATION	○ YES ☑ NO
WASTE STORAGE	○ YES ☑ NO	GROUNDWATER USE RESTRICTIONS/VARIANCES	○ YES ☑ NO

10. WHAT DATE WAS THE PROPERTY ORIGINALLY DEEDED AND RECORDED? _____ ☑ UNKNOWN

11. WHAT IS THE ANTICIPATED CLOSING DATE FOR THIS PROPERTY? _____ ☑ N/A

12. PROPERTY OWNER:
NAME: PAK PROPERTIES LLC
ADDRESS: 4128 downy brook Pl
CITY: Charlotte
STATE: NC ZIP: 28205
WORK PHONE: _____
MOBILE PHONE: 860-294-2507
FAX: _____
E-MAIL: value786@gmail.com

13. OWNER'S LEGAL REPRESENTATIVE, IF APPLICABLE:
NAME: Aqeel Ahmed
ADDRESS: 4128 downy brook Pl
CITY: Charlotte
STATE: NC ZIP: 28205
WORK PHONE: _____
MOBILE PHONE: 860-294-2507
FAX: _____
E-MAIL: value786@gmail.com

MECKLENBURG COUNTY – GROUNDWATER & WASTEWATER SERVICES
700 N. TRYON ST. SUITE 211 CHARLOTTE, NC 28202, OFFICE: 980-314-1680, FAX: 704-336-6894
Email: Wellreg@MecklenburgCountyNC.gov

Revised on: 4/20/17


File #: _____

PROPOSED PLOT PLAN

A drawing showing the locations of the following items is required: existing and proposed property lines with dimensions, easements or right-of-ways, proposed building pad(s) or existing building footprint(s), all appurtenances (garage, driveway, deck, pool, etc.), location of existing or proposed well(s), location of existing or proposed sewer lines and sewage disposal systems, surface water bodies, and any aboveground or underground storage tanks. Provide names for all roads that adjoin the property.

Street Address: _____ Tax Parcel #: _____

Subdivision Name: _____ Lot #: _____

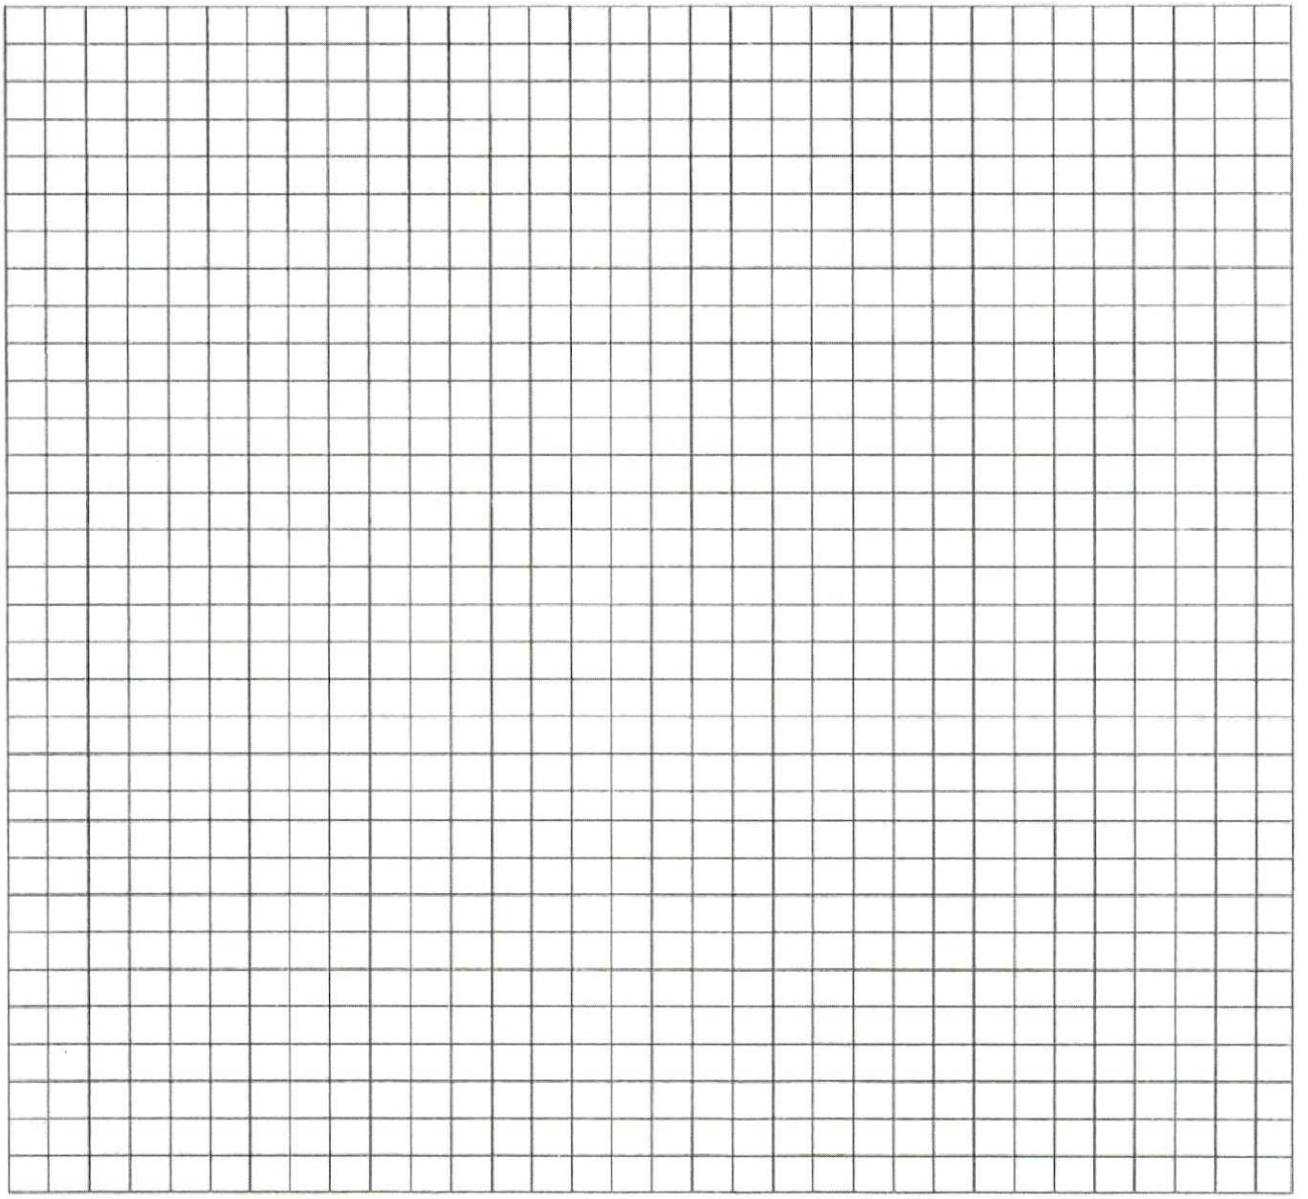

_____ _____

Property Owner's or Owner's Legal Representative Signature Date

MECKLENBURG COUNTY – GROUNDWATER & WASTEWATER SERVICES
700 N. TRYON ST. SUITE 211 CHARLOTTE, NC 28202, OFFICE: 980-314-1680, FAX: 704-336-6894
Email: Wellreg@MecklenburgCountyNC.gov

Revised on: 4/20/17

14. SEPTIC SYSTEM PERMIT APPLICATION:

If the information in this application is falsified, changed, or the site is altered, then the Improvement Permit and Authorization to Construct shall become invalid. I have read this application and certify that the information provided herein is true, complete and correct. Authorized county and state officials are granted right of entry to conduct necessary inspections to determine compliance with applicable laws and rules. I understand that I am solely responsible for the proper identification and labeling of all property lines and corners and making the site accessible so that a complete site evaluation can be performed. The permit is valid for either sixty (60) months or is non-expiring depending upon the documentation submitted: complete site plan = 60 months, complete plat = non-expiring.

X_____ (Initial here for septic system applications)

15. WELL PERMIT APPLICATION:

If the information in this application is falsified, changed, or the site is altered, then the Well Permit shall become invalid. I have read this application and certify that the information provided herein is true, complete and correct. Authorized county and state officials are granted right of entry to conduct necessary inspections to determine compliance with applicable laws and rules. I understand that I am solely responsible for the proper identification and labeling of all property lines and corners and making the site accessible so that a complete site evaluation can be performed. The permit is valid for a period of twelve (12) months from the date of issuance.

_____ (Initial here for well applications)

16. APPLICATION SIGNATURE SECTION:

ONLY COMPLETE APPLICATIONS WILL BE PROCESSED. A proper signature is required in order to process your application. Please review the application carefully and sign in the space provided below. A PROPOSED PLOT PLAN is required to be submitted with each application.

Property Owner's or Owner's Legal Representative Signature

6-18-18
Date

OFFICE USE ONLY

○ SURVEY PLAT TO SCALE SUBMITTED ○ SCALED SITE PLAN SUBMITTED ○ UN-SCALED SITE PLAN SUBMITTED

SEPTIC APPLICATION FEE RECEIVED: $ _____ DATE FEE RECEIVED: _____

WELL APPLICATION FEE RECEIVED: $ _____ DATE FEE RECEIVED: _____


APPLICATION PROCESSED BY: _____

GWS FILE NUMBER ASSIGNED: _____

APPLICATION ID NUMBER ASSIGNED: _____

COMMENTS:

MECKLENBURG COUNTY – GROUNDWATER & WASTEWATER SERVICES
700 N. TRYON ST. SUITE 211 CHARLOTTE, NC 28202, OFFICE: 980-314-1680, FAX: 704-336-6894
Email: Wellreg@MecklenburgCountyNC.gov

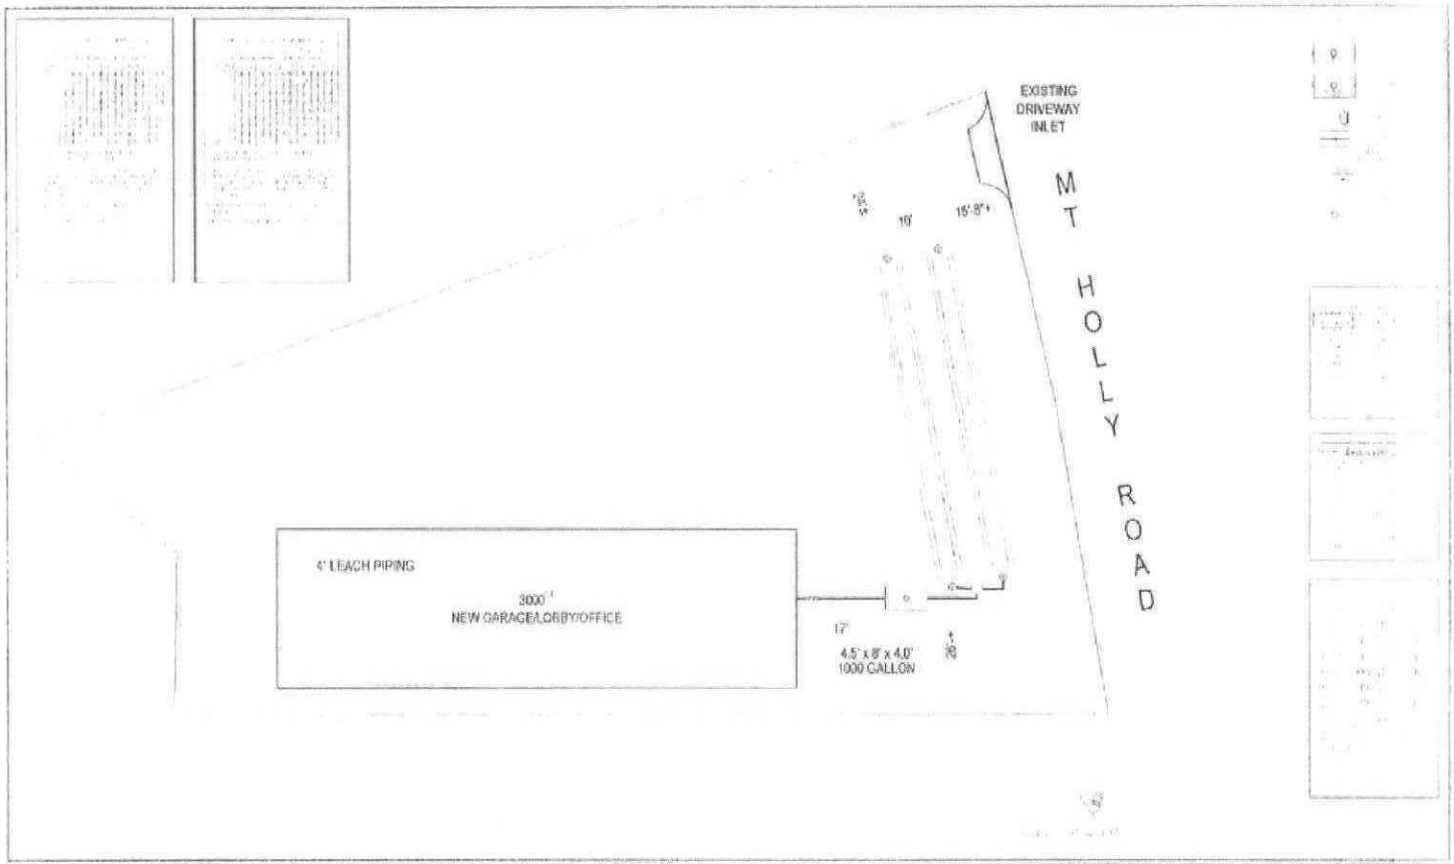

				Design Studio E.A.B. Jockey			PAK PROPERTIES ℄ KOH PARK 11035 MOUNT HOLLY ROAD CHARLOTTE, NC 28214	SEPTIC SYSTEM PLAN	4 - 25 CP-4

MECKLENBURG COUNTY
Health Department

Gibbie Harris, MSPH, BSN
Health Director

(704) 336-4700

September 16, 2020

PAK Properties, LLC
4128 Donnybrook Place
Charlotte, NC 28205

Re: Application for approval to use an existing on-site wastewater treatment & disposal system.
Property Location: 11033 Mount Holly Rod
Health Department File Number: **1635**

Dear Property Owner or Owner's Agent:

On September 27, 2018 the Mecklenburg County Health Department, Groundwater & Wastewater Services Section, evaluated the above-referenced property to determine if approval to use an existing on-site wastewater treatment & disposal system could be granted for your proposed project. This evaluation was done in accordance with the laws and rules governing wastewater systems in North Carolina General Statute 130A-333 and related statutes, Title 15A, Subchapter 18A, of the North Carolina Administrative Code, Rule .1900 and related rules, and the Mecklenburg County Groundwater Well Regulations.

Based on the information provided in the application, dated September 25, 2018, and findings from the site evaluation conducted by our office, your request for approval to use an existing on-site wastewater treatment & disposal system is **not** being granted. This decision is based on the following conditions that were identified during the site visit:

- X The existing on-site wastewater treatment & disposal system was not functioning properly at the time the site evaluation was conducted.
- X The proposed plans do not meet the required setbacks for the on-site wastewater treatment & disposal system serving the property.
- ☐ The proposed plans do not meet the required setbacks for the reserved repair area for an on-site wastewater treatment & disposal system.
- ☐ The proposed plans do not meet the required setbacks for water supply wells.
- ☐ The proposed project will exceed the permitted daily design flow for the existing on-site wastewater treatment & disposal system. System alteration will be required in order to accommodate your proposed project.

If you need any additional information or assistance please contact our office at (980)314-1680.

Sincerely,

Jeremy Michelone, REHS
Environmental Specialist

Encl: (1) Application

From: Michelone, Jeremy
Sent: Thu, 4 Feb 2021 20:13:46 +0000
To: Barr, Corey D.
Subject:FW: Denial Letter
Attachments:image5380.pdf

Jeremy Michelone, REHS
Environmental Health Supervisor
Groundwater & Wastewater Systems
Mecklenburg County Public Health
3205 Freedom Dr., Ste. 8000
Charlotte, NC 28208
C: (704) 201-7414
Jeremy.Michelone@mecknc.gov

CONFIDENTIALITY NOTICE: This message and any attachments included are from the Mecklenburg County Health Department and are for sole use by the intended recipient(s). The information contained herein may include confidential or privileged information. Unauthorized review, forwarding, printing, copying, distributing, or using such information is strictly prohibited and may be unlawful. If you received this message in error, or have reason to believe you are not authorized to receive it, please contact the sender by reply email and destroy all copies of the original message. Thank you!

From: Michelone, Jeremy
Sent: Thursday, September 17, 2020 9:54 AM
To: Ragland, Sean D. <Sean.Ragland@ERieInsurance.com>
Subject: FW: Denial Letter

Here is everything we have in the file.

Jeremy Michelone, REHS
Environmental Health Supervisor
Groundwater & Wastewater Systems
Mecklenburg County Public Health
3205 Freedom Dr., Ste. 8000
Charlotte, NC 28208
C: (704) 201-7414
Jeremy.Michelone@mecknc.gov

CONFIDENTIALITY NOTICE: This message and any attachments included are from the Mecklenburg County Health Department and are for sole use by the intended recipient(s). The information contained herein may include confidential or privileged information. Unauthorized review, forwarding, printing, copying, distributing, or using such information is strictly prohibited and may be unlawful. If you received this message in error, or have reason to believe you are not authorized to receive it, please contact the sender by reply email and destroy all copies of the original message. Thank you!

From: Placide, Lydia J <Lydia.Placide@mecklenburgcountync.gov>
Sent: Wednesday, September 16, 2020 10:41 AM

To: Michelone, Jeremy <Jeremy.Michelone@mecklenburgcountync.gov>
Subject: FW: Denial Letter

FYI...

From: Placide, Lydia J
Sent: Wednesday, September 16, 2020 10:41 AM
To: Presley, Jacob <Jacob.Presley@mecklenburgcountync.gov>
Subject: Denial Letter

Good Morning,
I just spoke with Mr. Aqeel Ahmad and he is requesting a denial letter for a soil test that failed in 2018. I have attached the file. You can reach him at 860-294-2507. His email is value786@gmail.com.
Let me know if I need to do anything.
Thanks!

Lydia Placide
Administrative Support Assistant III
Mecklenburg County Public Health
Environmental Health Division
980.314.1620 Environmental Health
980.314.1680 Groundwater
704.336.6894 Fax
Lydia.Placide@mecklenburgcountync.gov

Please update your records with our new address: Valerie C. Woodard Center (VCW), 3205 Freedom Drive Suite 8000, Charlotte, NC 28208.



CONFIDENTIALITY NOTICE: This message and any attachments included are from the Mecklenburg County Health Department and are for sole use by the intended recipient(s). The information contained herein may include confidential or privileged information. Unauthorized review, forwarding, printing, copying, distributing, or using such information is strictly prohibited and may be unlawful. If you received this message in error, or have reason to believe you are not authorized to receive it, please contact the sender by reply email and destroy all copies of the original message. Thank you!

Supervisor/Administrative Professional Checklist

New Septic ☑ **New Well** ☐ **Use Existing** ☐ **Alteration** ☐ **Modified Plot Plan** ☐

New Septic Fees Paid:

IP ($250.00) AS 6/18/18 Initials/Date

CA ($200.00) _____ Initials/Date

OP ($200.00) _____ Initials/Date

(CA and OP fees need to be paid before a building permit can be issued)

New Well Fee Paid: $550.00 _____ Initials/Date

Use Existing Fee Paid: $100.00 _____ Initials/Date

Alteration Fee Paid: $300.00 (Total) $200 (If use existing was paid)_____ Initials/Date

Modified Plot Plan Fee Paid: $100.00 _____ Initials/Date

Floor plans need to be submitted and reviewed before CA can be issued. ☐ Reviewed ☐ ____

This site is served by septic and well. Verify each is complete before final hold is released. ☐

Septic file completed. ☐ _____ Well file completed. ☐ _____

Send permit for signature. ☐ Signature received. ☐ _____

This septic system requires a certified operator contract before final hold is released. ☐

Certified operator contract is on file. ☐ _____

MECKLENBURG COUNTY
HEALTH DEPARTMENT

1653 #9922

APPLICATION FOR APPROVAL TO USE AN EXISTING ON-SITE WASTEWATER TREATMENT & DISPOSAL SYSTEM / WATER SUPPLY WELL

25 SEP '18 PM 3:22

APPLICATION TYPE: (X) SEPTIC ONLY ( ) WELL ONLY ( ) SEPTIC & WELL
( ) ADDITION OR RENOVATION WITH OCCUPANCY INCREASE
( ) ADDITION OR RENOVATION WITH NO OCCUPANCY INCREASE
( ) EXCHANGE MOBILE HOME (SAME # BEDROOMS)
(X) COMMERCIAL OR INDUSTRIAL

PERSON FILING APPLICATION:
NAME: Aqeel Ahmad
ADDRESS: 11128 Bonnybrook Pl
CITY: Charlotte
STATE: NC ZIP: 28205
PHONE: 860-294-2507
ALTERNATE PHONE:
E-MAIL:

PROPERTY OWNER: [ ] SAME AS PERSON FILING APPLICATION
NAME: Pak Properties LLC
ADDRESS: 11033 Mt Holly Rd
CITY: Charlotte
STATE: NC ZIP: 28214
PHONE: 860-294-2507
ALTERNATE PHONE:
E-MAIL: Value786@gmail.com

JOB LOCATION INFORMATION
TAX PARCEL #: 05304109
STREET ADDRESS: 11033 Mt Holly Rd
CITY: Charlotte
STATE: NC ZIP: 28214

SUBDIVISION OR
LOT #:

Mecklenburg

WATER SUPPLY:
(X) MUNICIPAL ( ) PRIVATE WELL ( ) PUBLIC WELL ( ) SHARED WELL

RESIDENTIAL PROPERTY TYPE: ( ) N/A
( ) HOUSE ( ) MODULAR HOME ( ) MULTIPLE FAMILY
( ) SINGLE MOBILE HOME ( ) DOUBLE WIDE
(X) OTHER Use to be house

OCCUPANCY (both fields are required):
NUMBER OF BEDROOMS:
NUMBER OF OCCUPANTS:

COMMERCIAL / INDUSTRIAL PROPERTY TYPE: [ ] N/A
TYPE OF BUSINESS: going to be Auto Shop
EMPLOYEES PER SHIFT: 1 or 2
OF SHIFTS: 1 Shift

INDUSTRIAL WASTES? ( ) YES (X) NO
UNDERGROUND STORAGE TANKS? ( ) YES (X) NO

ADDITION/RENOVATION TYPE ATTACHED TO EXISTING STRUCTURE:
[ ] BEDROOM [ ] BATHROOM [ ] KITCHEN [ ] DINING ROOM [ ] LIVING ROOM [ ] DEN
[ ] GARAGE [ ] SUNROOM [ ] PORCH [ ] DECK [X] OTHER

ADDITION/RENOVATION TYPE DETACHED FROM EXISTING STRUCTURE:
[ ] DETACHED GARAGE [ ] DETACHED GARAGE WITH PLUMBING [ ] POOL HOUSE [ ] SHOP [ ] BARN
[ ] STORAGE SHED [ ] DETACHED PORCH / DECK [ ] OTHER

*The undersigned, owner, or legal agent for the owner, of the property described above as the "Job Location" has read the foregoing application, acknowledges that the contents of same are true, and authorizes the Mecklenburg County Health Department to enter onto the property for the purpose of processing this request.

Owner's/Agent's Signature

9-25-18
Date

A PROPOSED PLOT PLAN (see page 2) is required to be submitted with each application.

MECKLENBURG COUNTY – GROUNDWATER & WASTEWATER SERVICES
700 N. TRYON ST. SUITE 211 CHARLOTTE, NC 28202. OFFICE: 704-336-5103, FAX: 704-336-6894

Revised on: 01/03/11

MECKLENBURG COUNTY
LAND USE AND ENVIRONMENTAL SERVICES
Payment Receipt

Receipt Information

Date:	09/25/18	**Amount:**	100.00
Receipt #:	112984	**Tendered:**	100.00
Check / Auth #:	CHECK 120	**Returned:**	0.00
Received By:	ELLISLW		

Account Information

Account #: 200000
Contractor: AHMAD, AQEEL
Attn:
Address: 4128 DONNY BROOK PL
Address:
City/State/Zip: CHARLOTTE, NC 28205

Item	Description	Permit#	Quantity	Unit Price	Total Price
0705	Use Existing System 05304109		1	100.00	100.00

----------Outstanding Balances----------

Month-To-Date	Prior Month	30 Days	60 Days	90 Days	Balance

MECKLENBURG COUNTY
HEALTH DEPARTMENT

~~00438~~ 1653
#9731

18 JUN '18 PM 4:59

APPLICATION FOR A COMMERCIAL SITE IMPROVEMENT PERMIT/ CONSTRUCTION AUTHORIZATION FOR AN ON-SITE WASTEWATER SYSTEM, NEW WELL INSTALLATION, OR REPAIR OF EXISTING WELL

1. **SEPTIC / TYPE APPLICATION:** ○ N/A ☑ NEW SYSTEM ○ ALTERATION ○ REPAIR ○ MODIFIED PLOT PLAN

2. **WELL / TYPE APPLICATION:** ☑ N/A ○ NEW WELL ○ MAJOR REPAIR ○ ABANDONMENT

3. **JOB LOCATION INFORMATION:**
TAX PARCEL NUMBER: 05304109
STREET ADDRESS: 11033 Mt holly Rd
CITY: Charlotte
STATE: NC ZIP: 28214
TOWNSHIP: NA
○ MECKLENBURG ○ CORNELIUS ○ HUNTERSVILLE
○ DAVIDSON ○ CHARLOTTE ○ PINEVILLE
○ MATTHEWS ○ MINT HILL

4. **BUILDING INFORMATION:**
DESCRIBE TYPE OF BUSINESS: Auto Repair Shop
☑ COMMERCIAL ○ INDUSTRIAL
SQUARE FOOTAGE OF FACILITY: 3,000 sqf
NUMBER OF EMPLOYEES PER SHIFT: NA
NUMBER OF SHIFTS: NA NUMBER OF SEATS: NA
TYPE OF WASTEWATER GENERATED:
☑ DOMESTIC SEWAGE ○ INDUSTRIAL WASTEWATER
○ OTHER _____

5. ***IF PLANNING TO EXPAND OR ALTER THE EXISTING SEPTIC SYSTEM, INFORMATION DOCUMENTING THE INCREASED WASTEWATER FLOW AND/OR A JUSTIFICATION FOR SYSTEM ALTERATION IS REQUIRED.*** ☐ N/A

6. **WATER SUPPLY:** ☑ MUNICIPAL ○ PRIVATE WELL ○ PUBLIC WELL ○ SHARED WELL ○ OTHER _____

7. **PROPOSED USE OF WELL:** ☑ N/A ○ IRRIGATION ○ POTABLE (DRINKING WATER) ○ OTHER _____

8. **PLEASE INDICATE AND RANK DESIRED SEPTIC SYSTEM TYPE(S) IN ORDER OF PREFERENCE** *(1-MOST DESIRED 5-LEAST DESIRED).*
☐ N/A ☑ ANY TYPE ☐ CONVENTIONAL ☐ ACCEPTED ☐ INNOVATIVE ☐ ALTERNATIVE ☐ OTHER _____

8A. **RANK:** ____ ____ ____ ____ ____

9. **DO ANY OF THE FOLLOWING APPLY TO THE PROPERTY IN QUESTION? IF "YES" PLEASE ATTACH SUPPORTING DOCUMENTATION.**

BURIED CABLES, LANDFILLS, STUMPHOLES	○ YES ☑ NO	GRADING/SOIL REMOVAL PERFORMED	○ YES ☑ NO
EXISTING WASTEWATER (SEPTIC) SYSTEMS	○ YES ☑ NO	JURISDICTIONAL WETLANDS	○ YES ☑ NO
WELLS, SPRINGS, OR WATER LINES	○ YES ☑ NO	APPROVAL REQUIRED BY ANY OTHER PUBLIC AGENCY	○ YES ☑ NO
EASEMENTS OR RIGHT-OF-WAYS	○ YES ☑ NO	WASTEWATER OTHER THAN DOMESTIC SEWAGE	○ YES ☑ NO
CHEMICAL/PETROLEUM STORAGE TANKS	○ YES ☑ NO	KNOWN UNDERGROUND CONTAMINATION	○ YES ☑ NO
WASTE STORAGE	○ YES ☑ NO	GROUNDWATER USE RESTRICTIONS/VARIANCES	○ YES ☑ NO

10. **WHAT DATE WAS THE PROPERTY ORIGINALLY DEEDED AND RECORDED?** _____ ☑ UNKNOWN

11. **WHAT IS THE ANTICIPATED CLOSING DATE FOR THIS PROPERTY?** _____ ☑ N/A

12. **PROPERTY OWNER:**
NAME: PAK PROPERTIES LLC
ADDRESS: 4128 donny brook Pl
CITY: Charlotte
STATE: NC ZIP: 28205
WORK PHONE: _____
MOBILE PHONE: 860-294-2507
FAX: _____
E-MAIL: value786@gmail.com

13. **OWNER'S LEGAL REPRESENTATIVE, IF APPLICABLE:**
NAME: Aqeel Ahmad
ADDRESS: 4128 donny brook Pl
CITY: Charlotte NC
STATE: NC ZIP: 28205
WORK PHONE: _____
MOBILE PHONE: 860-294-2507
FAX: _____
E-MAIL: value786@gmail.com

MECKLENBURG COUNTY – GROUNDWATER & WASTEWATER SERVICES
700 N. TRYON ST. SUITE 211 CHARLOTTE, NC 28202. OFFICE: 980-314-1680, FAX: 704-336-6894
Email: Wellreg@MecklenburgCountyNC.gov

Revised on: 4/20/17


File #: _____

PROPOSED PLOT PLAN

A drawing showing the locations of the following items is required: existing and proposed property lines with dimensions, easements or right-of-ways, proposed building pad(s) or existing building footprint(s), all appurtenances (garage, driveway, deck, pool, etc.), location of existing or proposed well(s), location of existing or proposed sewer lines and sewage disposal systems, surface water bodies, and any aboveground or underground storage tanks. Provide names for all roads that adjoin the property.

Street Address: _____ Tax Parcel #: _____

Subdivision Name: _____ Lot #: _____

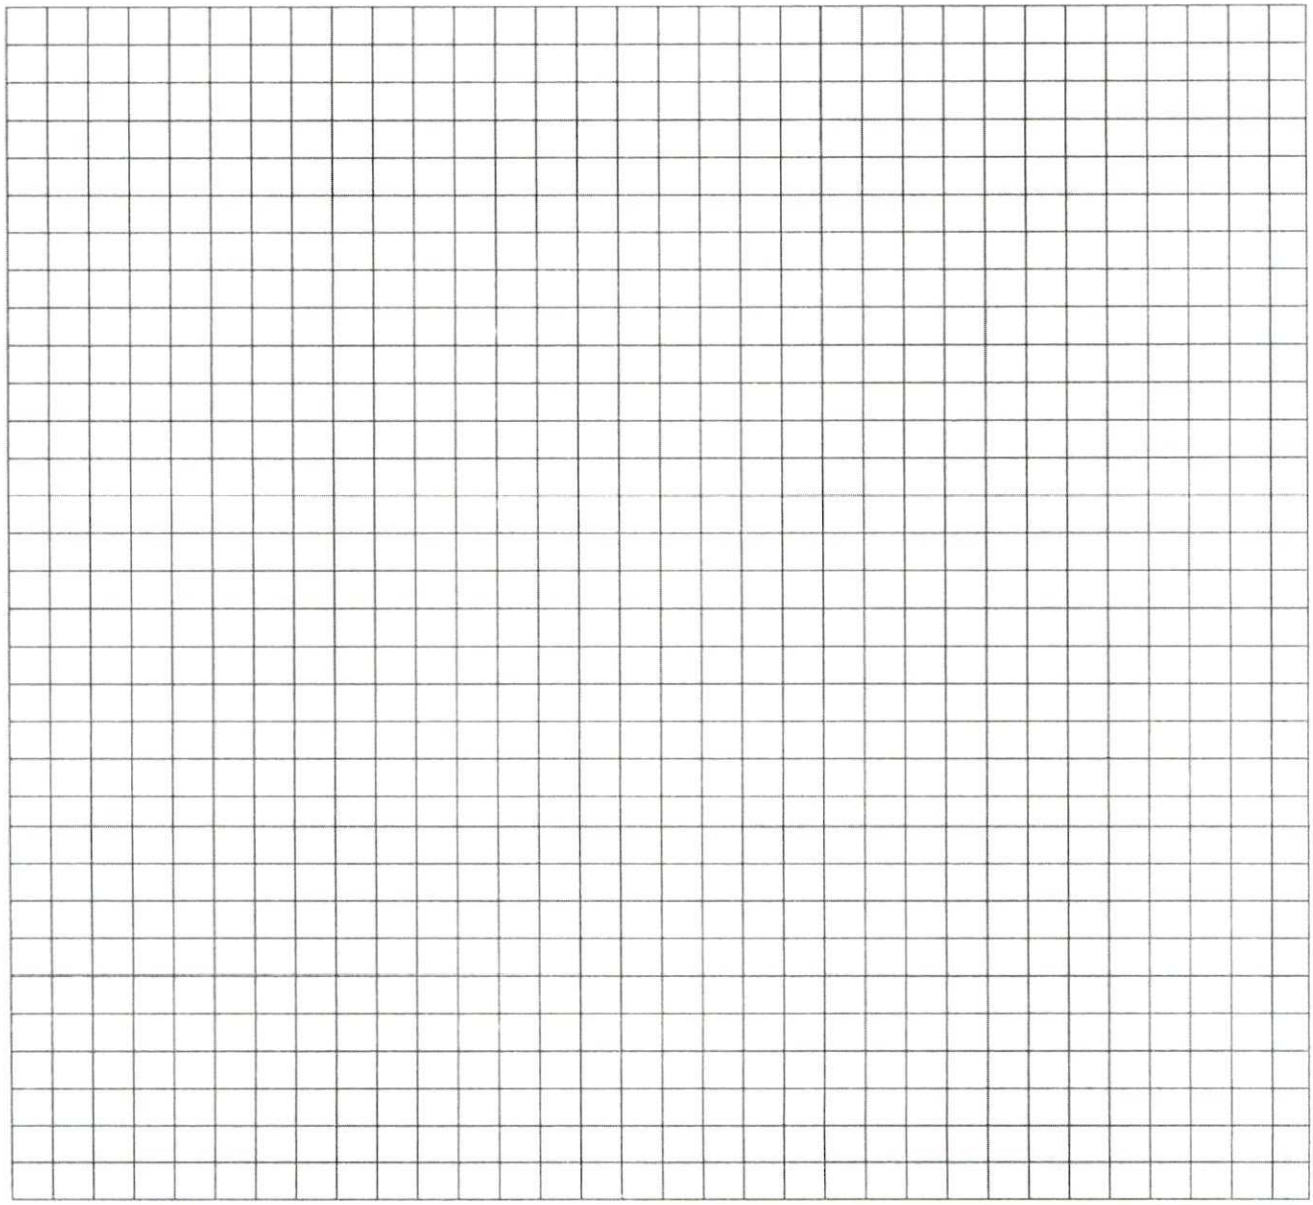

_____ _____

Property Owner's or Owner's Legal Representative Signature Date

MECKLENBURG COUNTY – GROUNDWATER & WASTEWATER SERVICES
700 N. TRYON ST. SUITE 211 CHARLOTTE, NC 28202, OFFICE: 980-314-1680, FAX: 704-336-6894
Email: Wellreg@MecklenburgCountyNC.gov

Revised on: 4/20/17

14. SEPTIC SYSTEM PERMIT APPLICATION:

If the information in this application is falsified, changed, or the site is altered, then the Improvement Permit and Authorization to Construct shall become invalid. I have read this application and certify that the information provided herein is true, complete and correct. Authorized county and state officials are granted right of entry to conduct necessary inspections to determine compliance with applicable laws and rules. I understand that I am solely responsible for the proper identification and labeling of all property lines and corners and making the site accessible so that a complete site evaluation can be performed. The permit is valid for either sixty (60) months or is non-expiring depending upon the documentation submitted: complete site plan = 60 months, complete plat = non-expiring.

X_____ (Initial here for septic system applications)

15. WELL PERMIT APPLICATION:

If the information in this application is falsified, changed, or the site is altered, then the Well Permit shall become invalid. I have read this application and certify that the information provided herein is true, complete and correct. Authorized county and state officials are granted right of entry to conduct necessary inspections to determine compliance with applicable laws and rules. I understand that I am solely responsible for the proper identification and labeling of all property lines and corners and making the site accessible so that a complete site evaluation can be performed. The permit is valid for a period of twelve (12) months from the date of issuance.

_____ (Initial here for well applications)

16. APPLICATION SIGNATURE SECTION:

ONLY COMPLETE APPLICATIONS WILL BE PROCESSED. A proper signature is required in order to process your application. Please review the application carefully and sign in the space provided below. A PROPOSED PLOT PLAN is required to be submitted with each application.

X _____ X 6-18-18

Property Owner's or Owner's Legal Representative Signature — Date

---

OFFICE USE ONLY

○ SURVEY PLAT TO SCALE SUBMITTED ○ SCALED SITE PLAN SUBMITTED ○ UN-SCALED SITE PLAN SUBMITTED

SEPTIC APPLICATION FEE RECEIVED: $ _____ DATE FEE RECEIVED: _____

WELL APPLICATION FEE RECEIVED: $ _____ DATE FEE RECEIVED: _____

APPLICATION PROCESSED BY: _____


GWS FILE NUMBER ASSIGNED: _____

APPLICATION ID NUMBER ASSIGNED: _____

COMMENTS:

MECKLENBURG COUNTY – GROUNDWATER & WASTEWATER SERVICES
700 N. TRYON ST. SUITE 211 CHARLOTTE, NC 28202, OFFICE: 980-314-1680, FAX: 704-336-6894
Email: Wellreg@MecklenburgCountyNC.gov

Revised on: 4/20/17

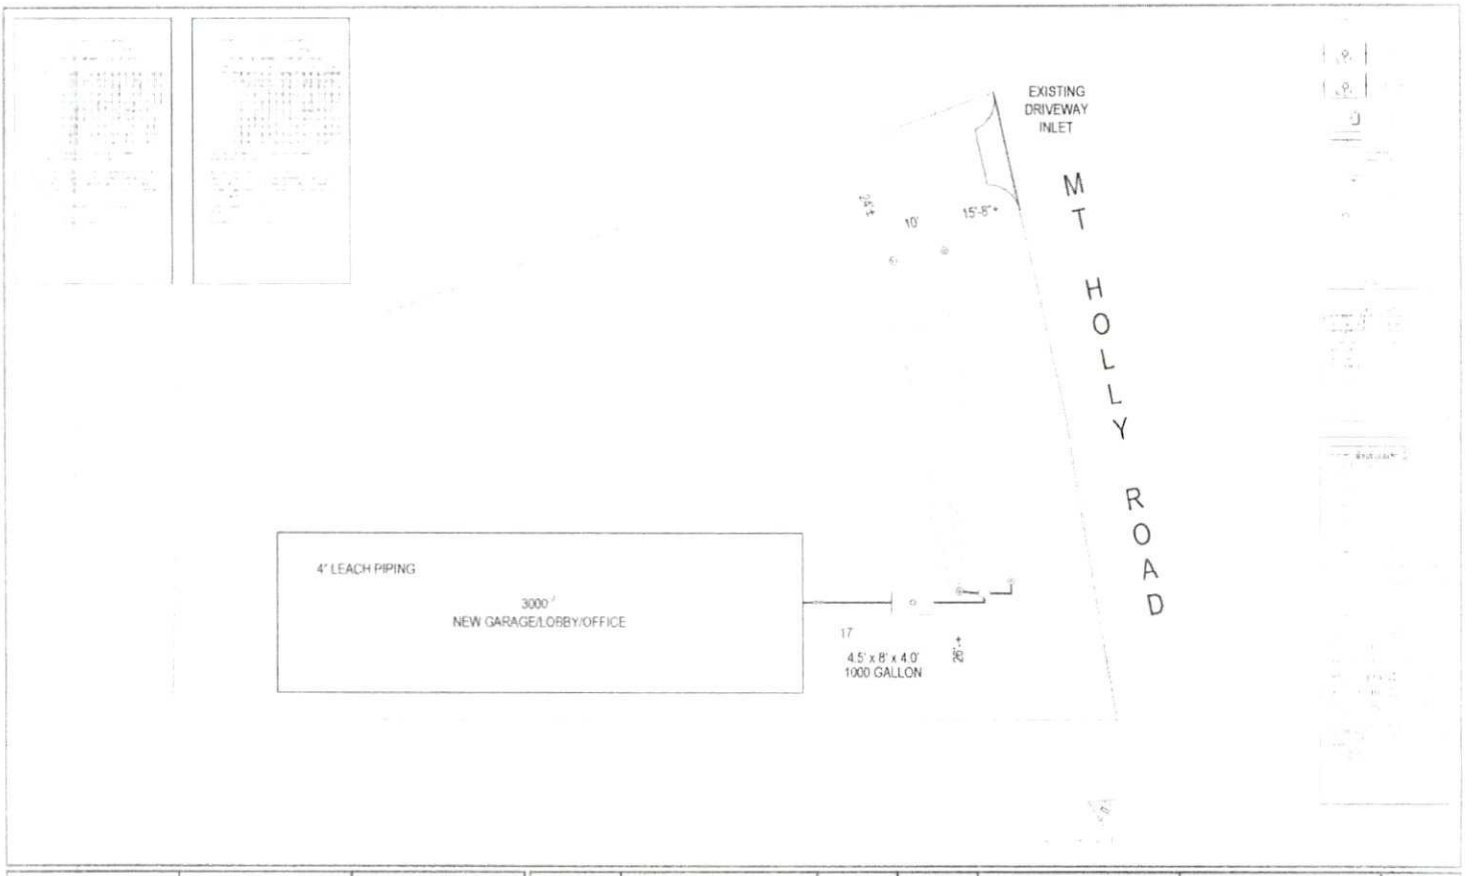

				Design Services: CAD Jockey			PAK PROPERTIES c/o RICK HAND 11055 MOUNT HOLLY ROAD CHARLOTTE, NC 28214	SEPTIC SYSTEM PLAN	4 - 95 CV-4

MECKLENBURG COUNTY
LAND USE AND ENVIRONMENTAL SERVICES
Payment Receipt

Receipt Information

Date:	06/18/18	**Amount:**	450.00
Receipt #:	111688	**Tendered:**	450.00
Check / Auth #:	CHECK 101	**Returned:**	0.00
Received By:	ABDUSAI		

Account Information


Account #: 200000
Contractor: AHMAD, AGEEL
Attn:
Address: 4128 DONNY BROOK PL.
Address:
City/State/Zip: CHARLOTTE, NC 28205

Item	Description	Permit#	Quantity	Unit Price	Total Price
0735	Improv Permit Appl-Comm 11033 MT HOLLY RD		1	450.00	450.00

----------Outstanding Balances----------

Month-To-Date	Prior Month	30 Days	60 Days	90 Days	Balance

On-site Wastewater Improvement Permit Diagram

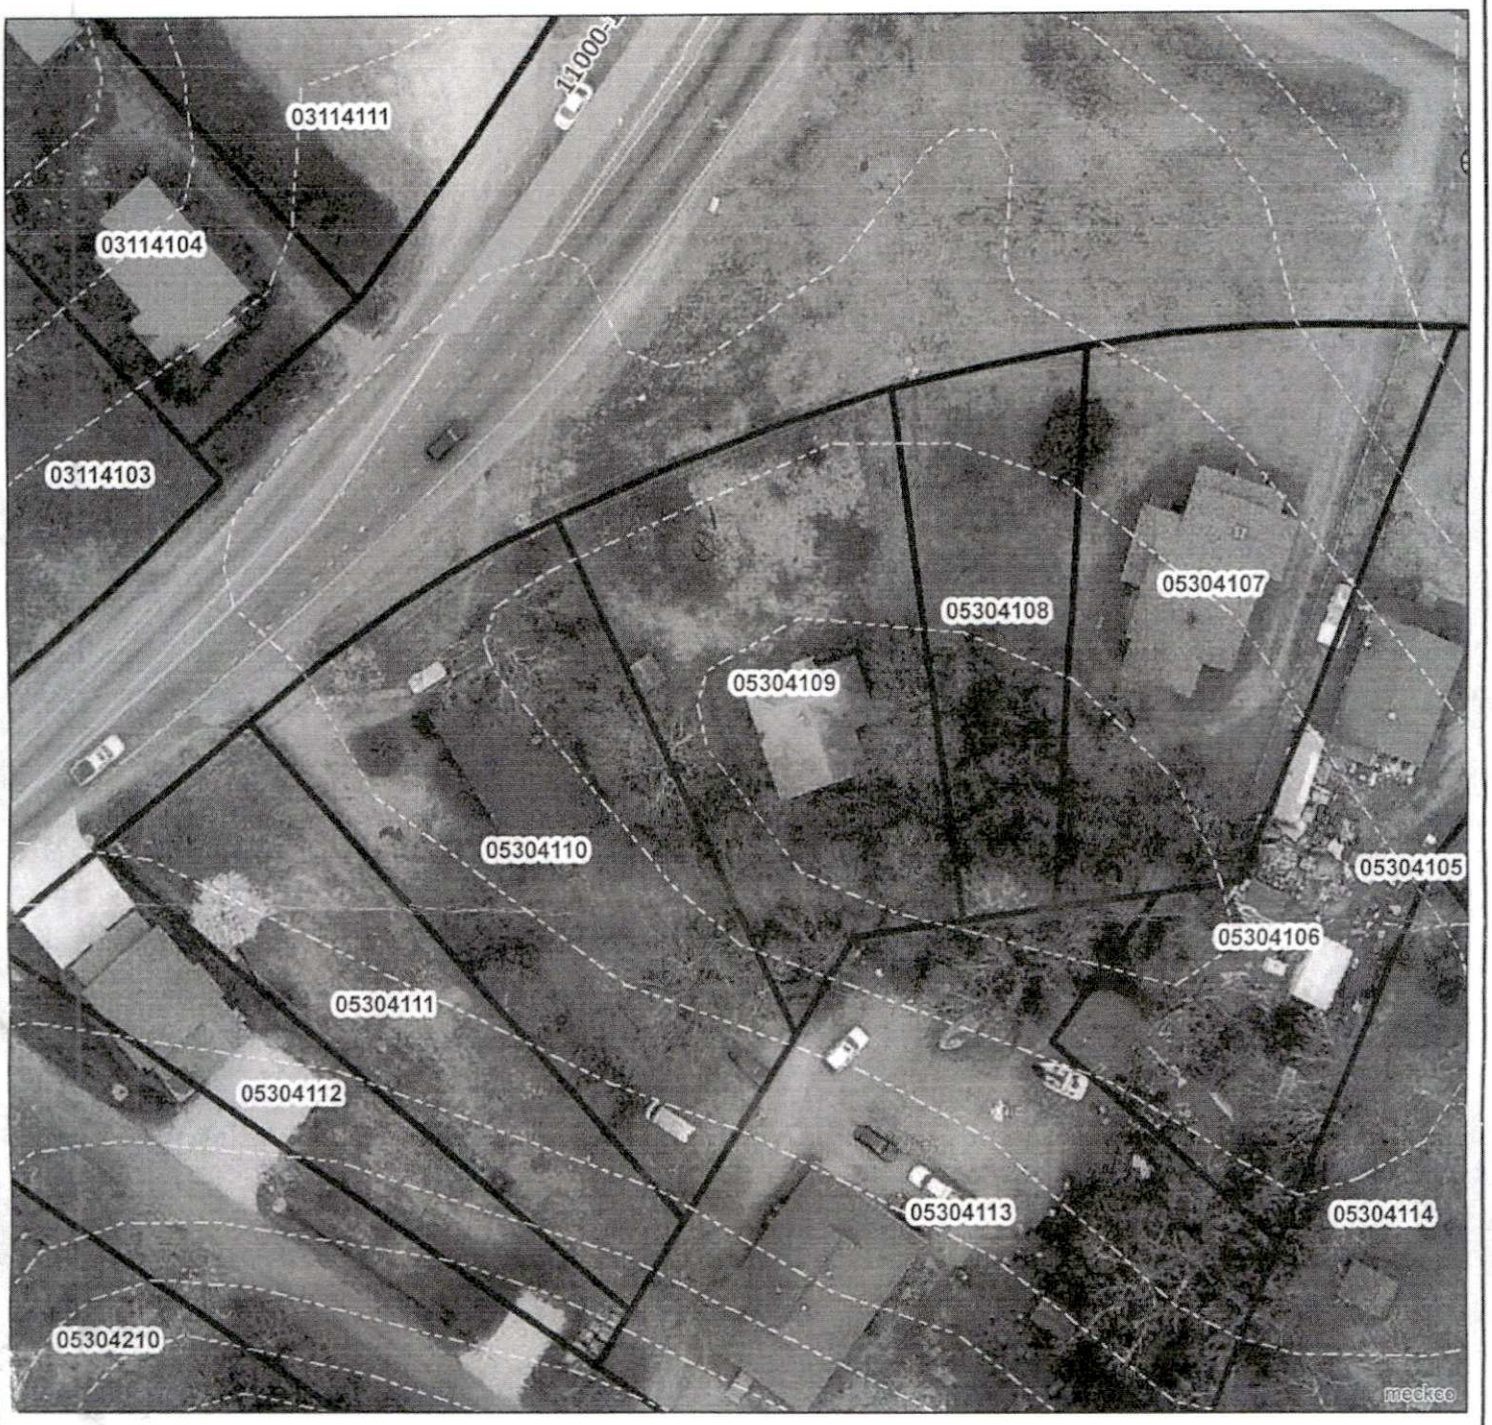

Mecklenburg County Health Department
Environmental Health - Groundwater and Wastewater Services

Permit #:
PID #:
File #:

Authorized Agent: _____ Date: _____

Agent: _____ Date: _____

1 inch = 60 feet

1) 0-19 Fill

19-32 sbk c VS VP Fi Exp

32-47 Saprolite with gravel

47 Rock

2) 0-17 Fill

17-32 Exp C

32-42 CC Sapro

3) 0-12 Fill

12" Auger Refusal

4 Attempts

From: Michelone, Jeremy
Sent: Thu, 4 Feb 2021 20:13:18 +0000
To: Barr, Corey D.
Subject:FW: Denial Letter
Attachments:image5380.pdf

FYI. This is the reason that I sent the denial letter. He wanted it.

Jeremy Michelone, REHS
Environmental Health Supervisor
Groundwater & Wastewater Systems
Mecklenburg County Public Health
3205 Freedom Dr., Ste. 8000
Charlotte, NC 28208
C: (704) 201-7414
Jeremy.Michelone@mecknc.gov

CONFIDENTIALITY NOTICE: This message and any attachments included are from the Mecklenburg County Health Department and are for sole use by the intended recipient(s). The information contained herein may include confidential or privileged information. Unauthorized review, forwarding, printing, copying, distributing, or using such information is strictly prohibited and may be unlawful. If you received this message in error, or have reason to believe you are not authorized to receive it, please contact the sender by reply email and destroy all copies of the original message. Thank you!

From: Michelone, Jeremy
Sent: Thursday, September 17, 2020 9:37 AM
To: 'Ragland, Sean D.' <Sean.Ragland@ERieInsurance.com>
Subject: FW: Denial Letter

Here is the application that was submitted back in 2018. The address was 11033 Mount Holly Road.

Jeremy Michelone, REHS
Environmental Health Supervisor
Groundwater & Wastewater Systems
Mecklenburg County Public Health
3205 Freedom Dr., Ste. 8000
Charlotte, NC 28208
C: (704) 201-7414
Jeremy.Michelone@mecknc.gov

CONFIDENTIALITY NOTICE: This message and any attachments included are from the Mecklenburg County Health Department and are for sole use by the intended recipient(s). The information contained herein may include confidential or privileged information. Unauthorized review, forwarding, printing, copying, distributing, or using such information is strictly prohibited and may be unlawful. If you received this message in error, or have reason to believe you are not authorized to receive it, please contact the sender by reply email and destroy all copies of the original message. Thank you!

From: Placide, Lydia J <Lydia.Placide@mecklenburgcountync.gov>
Sent: Wednesday, September 16, 2020 10:41 AM

To: Michelone, Jeremy <Jeremy.Michelone@mecklenburgcountync.gov>
Subject: FW: Denial Letter

FYI...

From: Placide, Lydia J
Sent: Wednesday, September 16, 2020 10:41 AM
To: Presley, Jacob <Jacob.Presley@mecklenburgcountync.gov>
Subject: Denial Letter

Good Morning,
I just spoke with Mr. Aqeel Ahmad and he is requesting a denial letter for a soil test that failed in 2018. I have attached the file. You can reach him at 860-294-2507. His email is value786@gmail.com.
Let me know if I need to do anything.
Thanks!

Lydia Placide
Administrative Support Assistant III
Mecklenburg County Public Health
Environmental Health Division
980.314.1620 Environmental Health
980.314.1680 Groundwater
704.336.6894 Fax
Lydia.Placide@mecklenburgcountync.gov

Please update your records with our new address: Valerie C. Woodard Center (VCW), 3205 Freedom Drive Suite 8000, Charlotte, NC 28208.

CONFIDENTIALITY NOTICE: This message and any attachments included are from the Mecklenburg County Health Department and are for sole use by the intended recipient(s). The information contained herein may include confidential or privileged information. Unauthorized review, forwarding, printing, copying, distributing, or using such information is strictly prohibited and may be unlawful. If you received this message in error, or have reason to believe you are not authorized to receive it, please contact the sender by reply email and destroy all copies of the original message. Thank you!