

13822 CREEKSIDE DR

21526162

8/22/08

marliwr

Groundwater and Wastewater Services File Imaging Project
May 2007
Barcode Font = IDAutomationHC39M

INDIVIDUAL WATER AND WASTEWATER SYSTEMS PROGRAM
APPLICATION FOR SERVICES

400

[ ] CRT

Mecklenburg County Health Dept.
Environmental Health Division
c/o Hal Marshall Ctr., Suite 211
700 N. Tryon St.
Charlotte, NC 28202

(704)336-5102 19338

PERSON FILING APPLICATION:
NAME: Bolton (last) Michael (first) E (mi)
ADDRESS: P.O. Box 29071 PHONE: (704) 545-6455
CITY: Charlotte STATE: NC ZIPCODE: 28229

Date: 11-12-98

PROPERTY OWNER:
NAME: Wright (last) Ron (first) (mi)
ADDRESS: 13822 Creekside Dr. PHONE: (704) 847-0641
CITY: Matthews STATE: NC ZIPCODE: 28105

PROPERTY INFORMATION (FROM ENGINEERING FORM):
TAX/PARCEL NUMBER: 215-152-52
STREET ADDRESS: 13822 Creekside Dr.
ZONING:

Township (check one):
[ ] 0 Mecklenburg County [ ] 2 Davidson [ ] 4 Pineville [ ] 6 Huntersville
[ ] 1 Charlotte [ ] 3 Cornelius [x] 5 Matthews [ ] 7 Mint Hill

SUBDIVISION OR MOBILE HOME PARK NAME:

LOT NUMBER: LOT SIZE (in acres):

TYPE APPLICATION (check one):

[ ] EXCHANGE MOBILE HOME - SAME # BEDROOMS (Y)
[x] ADDITION - INCREASE ROOMS/OCCUPANCY/MOBILE HOME SIZE (A or M)
[ ] COMMERCIAL OR INDUSTRIAL (N)
[x] ADDITION - GARAGE OR RENOVATION/NO MAJOR CHANGES (X)
Expanding master bedroom

RESIDENTIAL PROPERTY (Type Building, check one):
[ ] SINGLE MOBILE HOME (S) [x] HOUSE (H) [ ] MULTIPLE FAMILY (U)
[ ] DOUBLE WIDE (D) [ ] MODULAR HOME (M) [ ] OTHER _____ (O)

NUMBER BEDROOMS: 3 NUMBER OCCUPANTS: 3

SYSTEM CLASSIFICATION:

COMMERCIAL/INDUSTRIAL PROPERTY:
Type Business _____ # Employees ___ Per Shift ___ ___ ___
Industrial Wastes (Y/N) ___
Underground Storage Tanks On Property (Y/N) ___ Type _____

WATER SUPPLY (check one):
[ ] Community (C) [ ] Shared Well (S)
[ ] Municipal (M) [ ] Other 'spring' (O)
[x] Private Well (P)

FUTURE ADDITIONS - ALL PLANNED ADDITIONS MUST BE ENTERED (check all that apply):
[ ] Swimming Pool [ ] Jacuzzi [ ] Stable/Barn [ ] Workshop [ ] None
[ ] Garage [ ] Storage Building [ ] Deck/Patio [ ] Bedrooms [ ] Other

The undersigned, owner, or legal agent for the owner, of the property described above as the "JOB LOCATION" has read the foregoing application, acknowledges that the contents of same are true, and authorizes agents of the MECKLENBURG COUNTY HEALTH DEPARTMENT to enter onto the property for the purpose of processing this request.

Signed: Michael C Bolton Date: 11/12/98

NOTICE:

The undersigned, an authorized agent of the MECKLENBURG COUNTY HEALTH DEPARTMENT, certifies that the Department has approved the Request for the Job Location contained in this document. This approval is granted in accordance with the provisions of Laws And Rules For Sanitary Sewage Collection, Treatment And Disposal in effect at the time of issuance of the permit and is subject to the following provisions:

...No work shall be conducted on the septic tank system until an installation, Construction, Alteration and/or Repair approval is granted by this Department.

...This permit is not transferable.

[ ] IMPROVEMENT PERMIT - VALID 60 MONTHS FROM ISSUANCE
[ ] MOBILE HOME EXCHANGE APPROVAL - VALID 6 MONTHS FROM ISSUANCE
[ ] ADDITION/RENOVATION APPROVAL - VALID 1 YEAR FROM ISSUANCE

...11/7 Site Visit - Location of Bldg Addition 15' from System - Property Owner Says City sewer is available

Environmentalist Date

11/20/98 Rec'd Copy of Tap Fee For City Sewer

Told her they can connect w/o need permit approval from our Dept. : Judy Tiller

WATER : 122791

PROPOSED PLOT PLAN


COPY

HEALTH DEPARTMENT
ENVIRONMENTAL HEALTH DIVISION
700 NORTH TRYON STREET
CHARLOTTE, NC 28202
PHONE (704) 336-5102

FILE: 19338

TC: 215-152-52

Draw in and name all roads adjoining the property. Draw in and accurately dimension the lot concerned. Accurately indicate property boundaries proposed and/or existing structures and driveways, underground utilities, and wells and springs within 100 feet of the proposed building or drainfield.

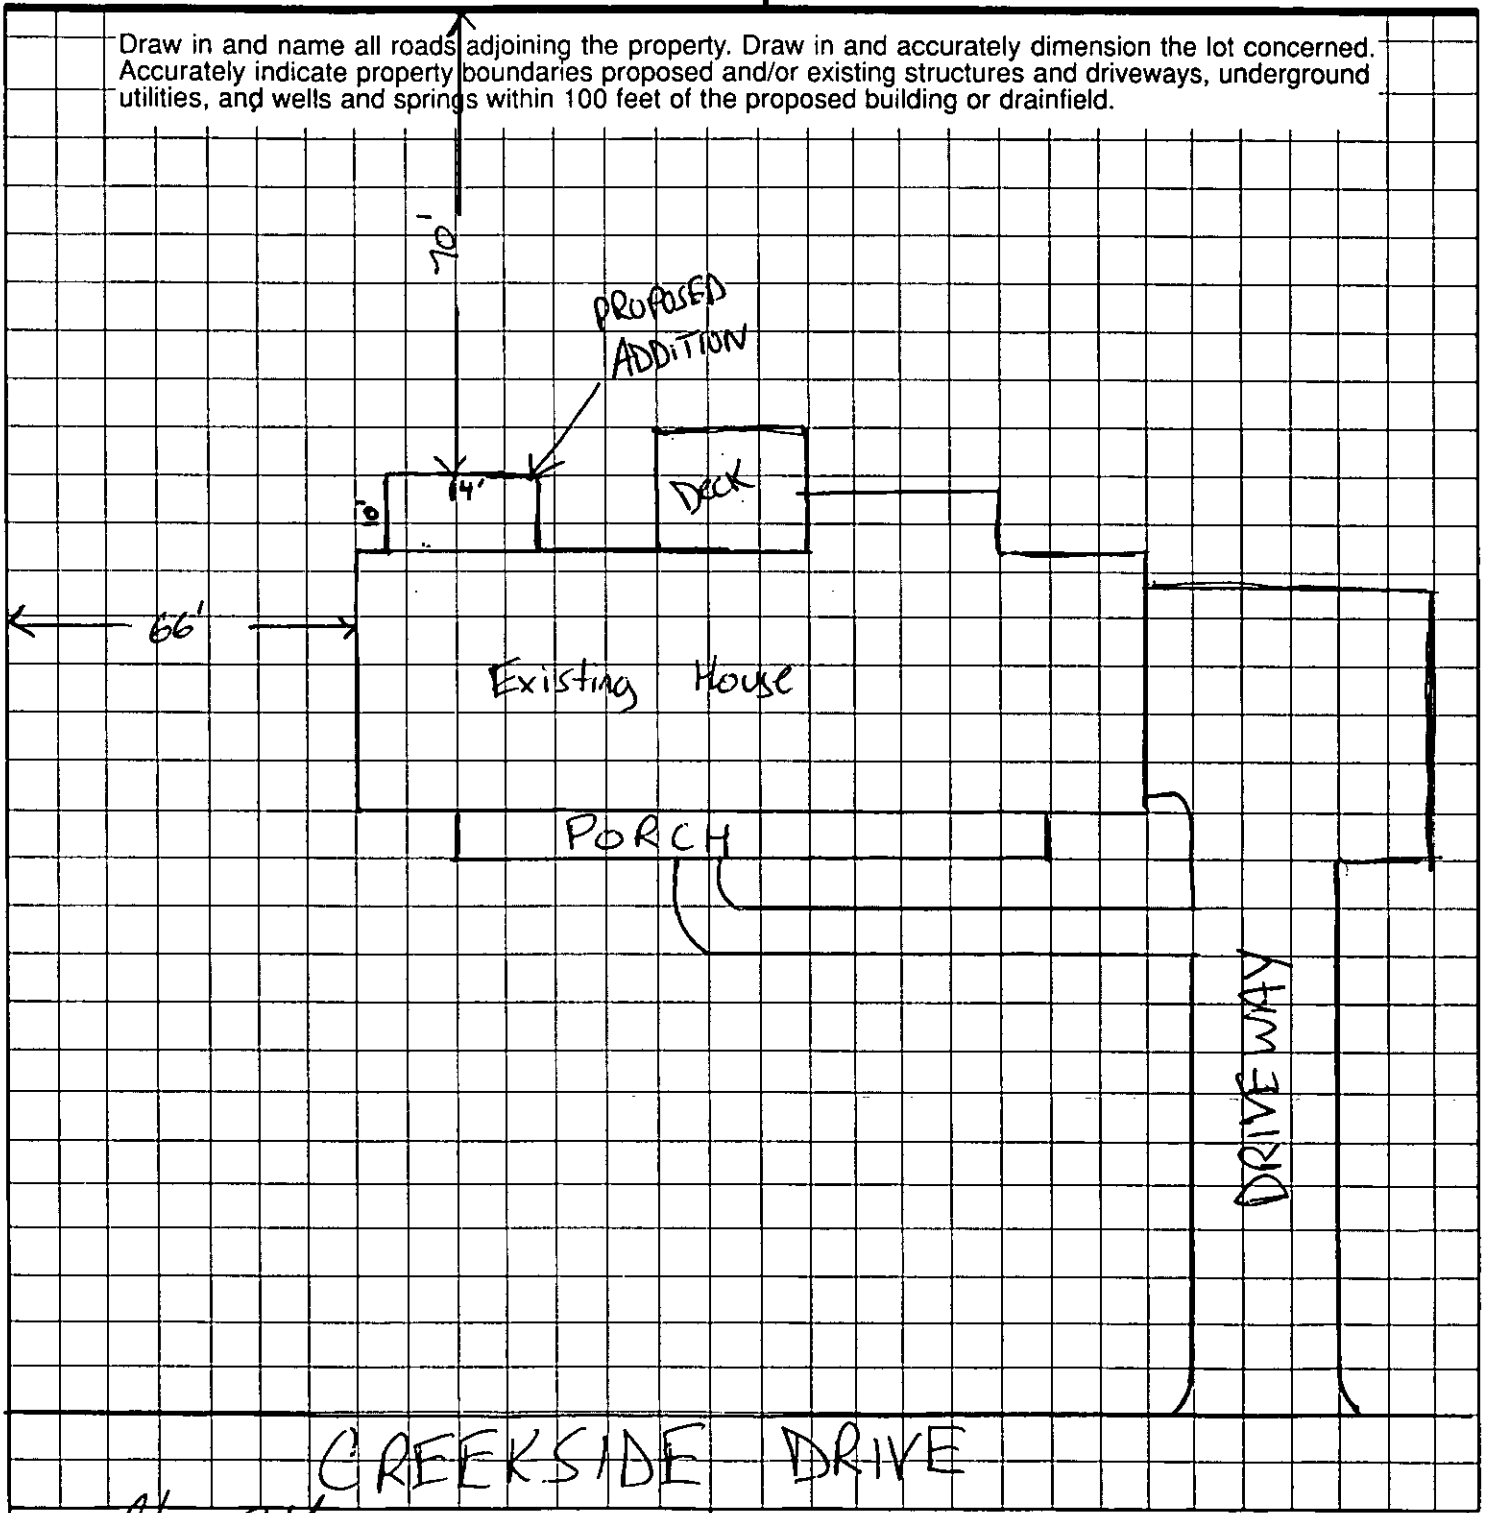

OWNER/AGENT SIGNATURE

DATE 11/12/98

APPROVAL DATE _____

White - Health Department's Copy Canary - E.H.S. Copy Pink - Owner's Copy

MECKLENBURG COUNTY
ENGINEERING & BUILDING STANDARDS DEPARTMENT

Miscellaneous Fees

Requestor (Please print): Michael Bolton	Phone #: 545-6[illegible]	Date Requested: 11-12-98	Date Filled: 11-12-98
Account Name: Bolton Homes	☐ Cash ☒ Charge		Account No.: B97412
I certify that I am authorized to charge this account for this service.			
Signature: [signature]	Printed Name: Michael F Bolton		Date: 11/12/98

Fee or Charge

T.C.	Qty.	Type	Unit Cost	Total Cost
021		Single Lot Grading Permit (Please list address below)		
112		Zoning Board of Adjustment ☐ Residential Variance Request ☐ Commercial Variance Request ☐ Residential Interpretation ☐ Commercial Interpretation		
113		Zoning Citation(s) # _____		
		☐ 117: Certificate of Compliance* ☐ 118: Certificate of Occupancy* (original is free)	$10.00 ea.	
119		Change of Contractor*	$10.00 ea.	
121		Letters of Certification/Verification	$10.00 ea.	
122		Monthly Statistical Reports	$10.00 ea.	
124		Research & Retrieval of Documents		
125		Temporary Utilities/Occupancy*	$30.00/insp.	
		Local License Card/Exam ☐ 128: Mechanical ☐ 129: Plumbing ☐ 132: Electrical		
		Development Activities Plan Review ☐ 002: Commercial Drainage ☐ 005: Erosion Control ☐ 016: Subdivision ☐ 006: Final Plat Review		
425		City of Charlotte Fire - Plan Review		
~~B&S~~		Map Sales		
0705	1	Other: MH EXC/ADD/REPL W/O System Mod		50.00
		Other:		
Payment received by:		Date: 11-12-98 By: [illegible]	Total:	50.00

* Please list all permit numbers/addresses that relate to your request. A request for temporary utilities (gas and electric) would require two permit numbers.

13822 Creekside Drive		

B-216NS 8/95

DIVISION

DATE: 11-20-98 CHARLOTTE MECKLENBURG UTILITY DEPT.

Nº 47686

RECEIVED FROM: Ronald H. Wright

Fourteen Hundred Ninety Three Dollars $ 1493.00

FOR: 4" Sewer Tap

13822 Creekside Dr

Millie Mae Lapp
RECEIVED BY:

CASH ☐

CHECK ~~#~~ 1324


PROPOSED PLOT PLAN

HEALTH DEPARTMENT
ENVIRONMENTAL HEALTH DIVISION
700 NORTH TRYON STREET
CHARLOTTE, NC 28202
PHONE (704) 336-5102

FILE: 98338

TC: 215-152-52

Draw in and name all roads adjoining the property. Draw in and accurately dimension the lot concerned. Accurately indicate property boundaries proposed and/or existing structures and driveways, underground utilities, and wells and springs within 100 feet of the proposed building or drainfield.

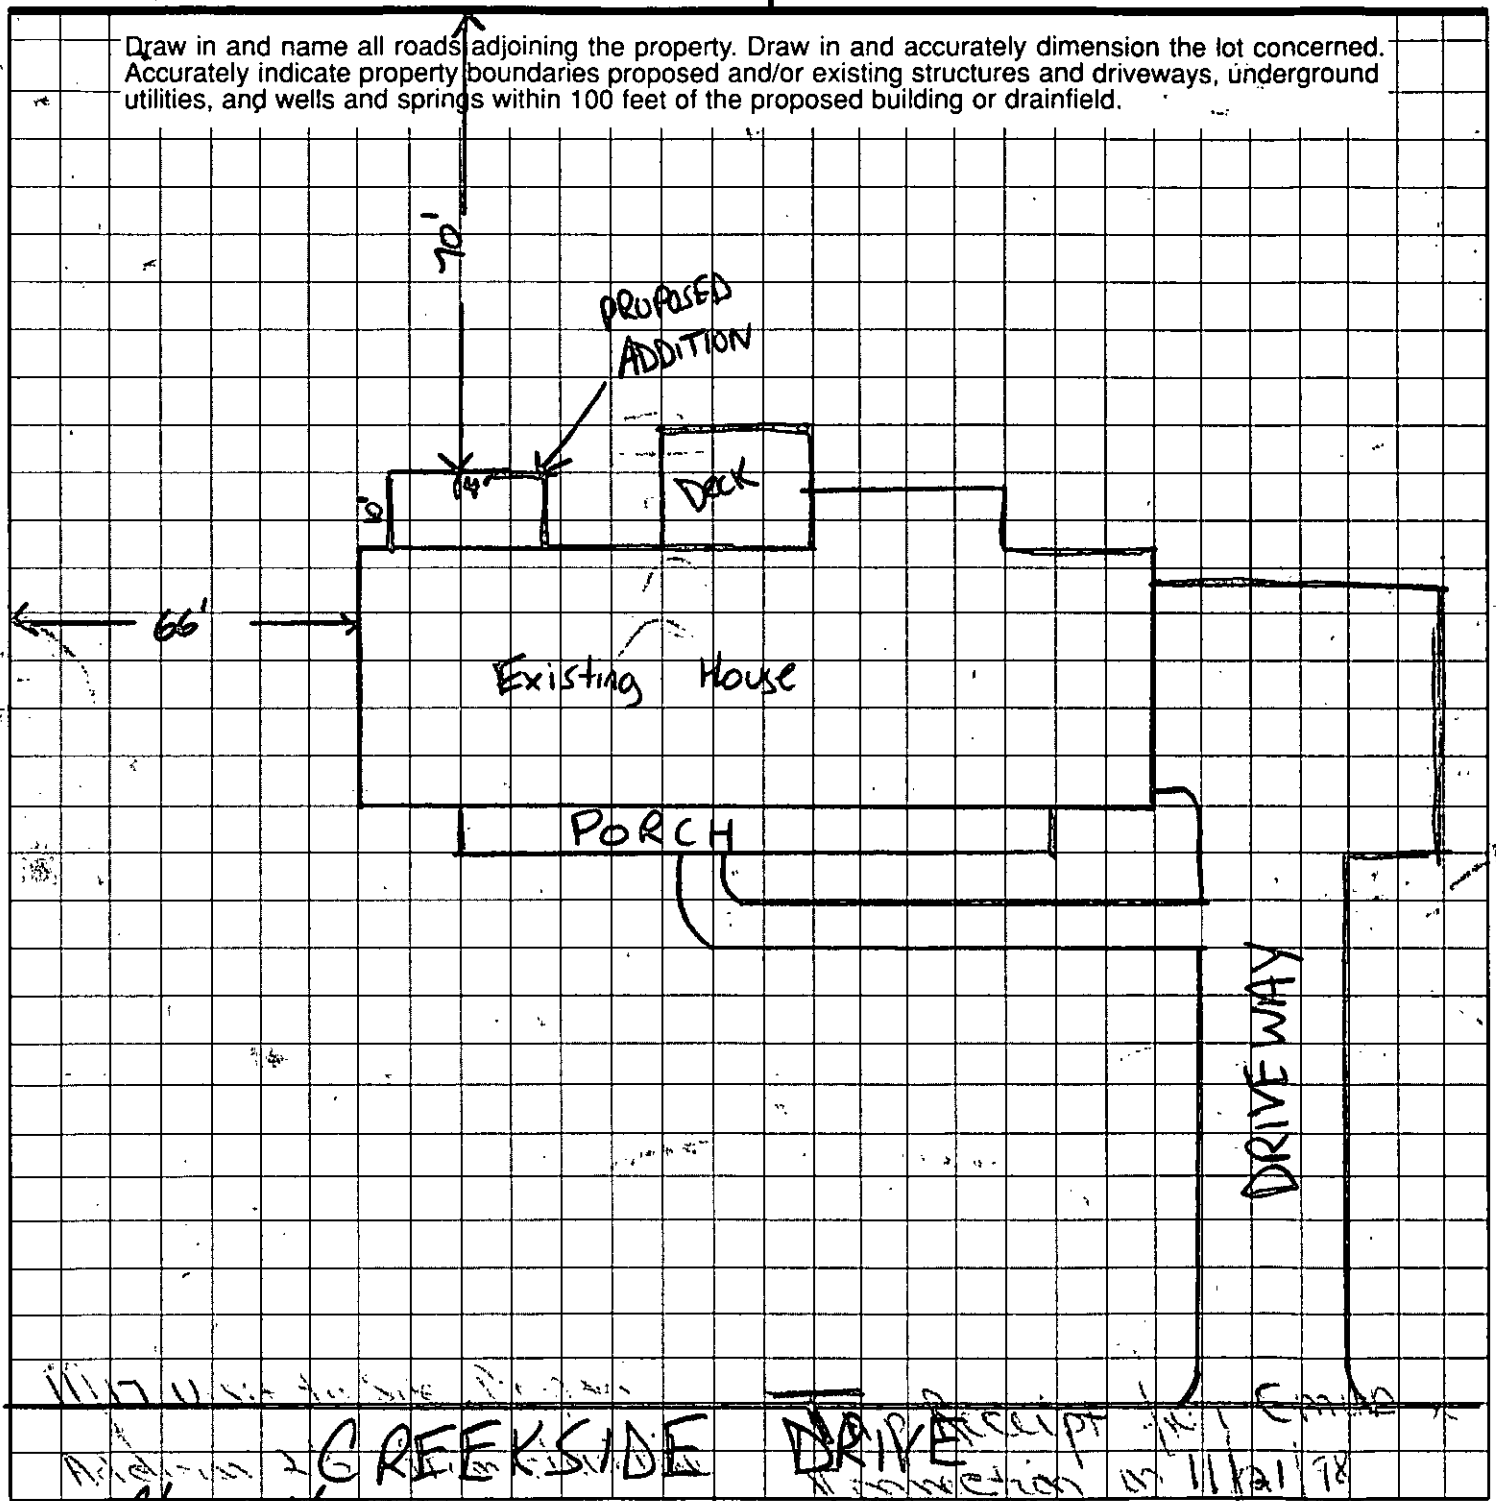

OWNER/AGENT SIGNATURE

DATE 11/12/98

APPROVAL DATE

White - Health Department's Copy Canary - E.H.S. Copy Pink - Owner's Copy


PROPOSED PLOT PLAN

HEALTH DEPARTMENT
ENVIRONMENTAL HEALTH DIVISION
700 NORTH TRYON STREET
CHARLOTTE, NC 28202
PHONE (704) 336-5102

FILE: 98458

TC: 215-152-52

Draw in and name all roads adjoining the property. Draw in and accurately dimension the lot concerned. Accurately indicate property boundaries proposed and/or existing structures and driveways, underground utilities, and wells and springs within 100 feet of the proposed building or drainfield.

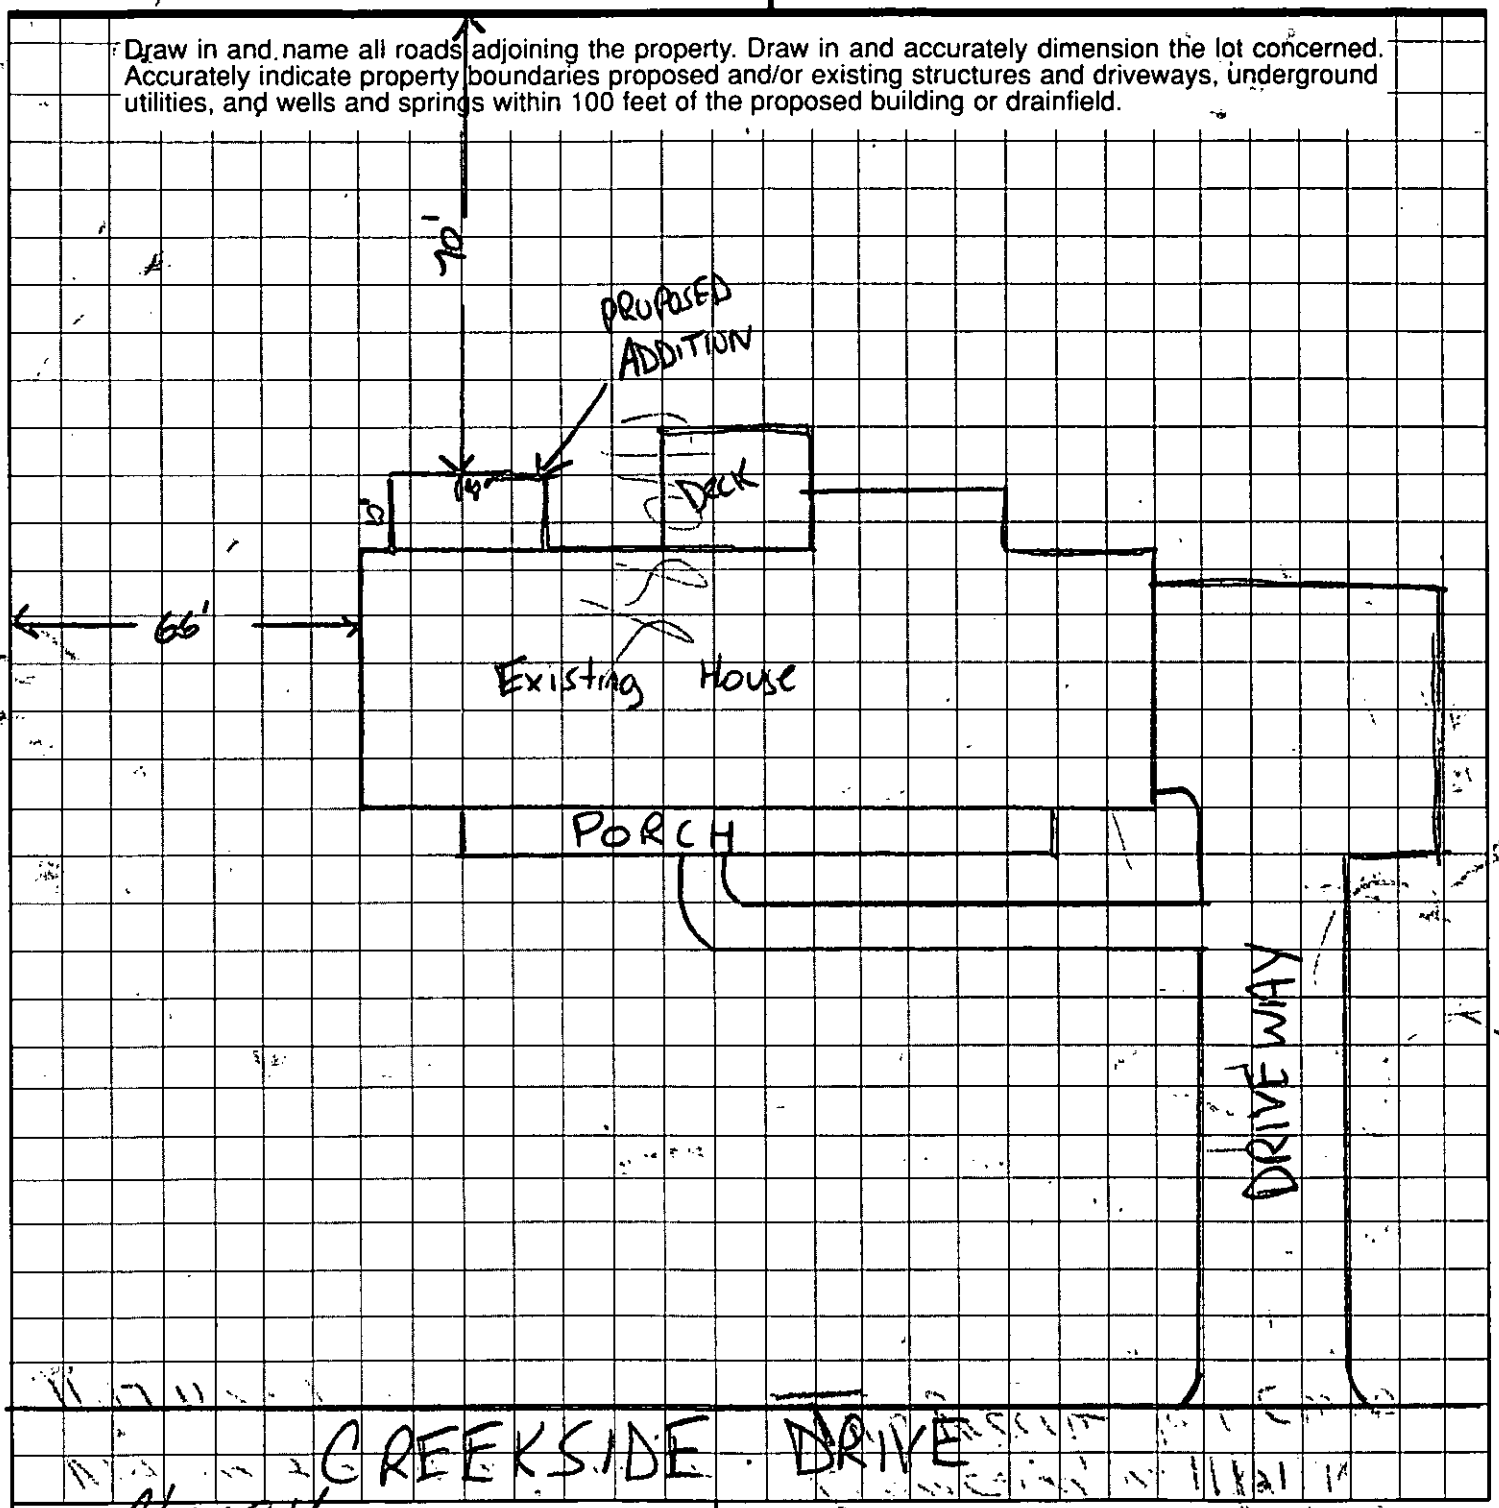

OWNER/AGENT SIGNATURE

DATE 11/12/98

APPROVAL DATE _____

White - Health Department's Copy Canary - E.H.S. Copy Pink - Owner's Copy


PROPOSED PLOT PLAN

HEALTH DEPARTMENT
ENVIRONMENTAL HEALTH DIVISION
700 NORTH TRYON STREET
CHARLOTTE, NC 28202
PHONE (704) 336-5102

FILE: 19338

TC: 215-152-52

Draw in and name all roads adjoining the property. Draw in and accurately dimension the lot concerned. Accurately indicate property boundaries proposed and/or existing structures and driveways, underground utilities, and wells and springs within 100 feet of the proposed building or drainfield.

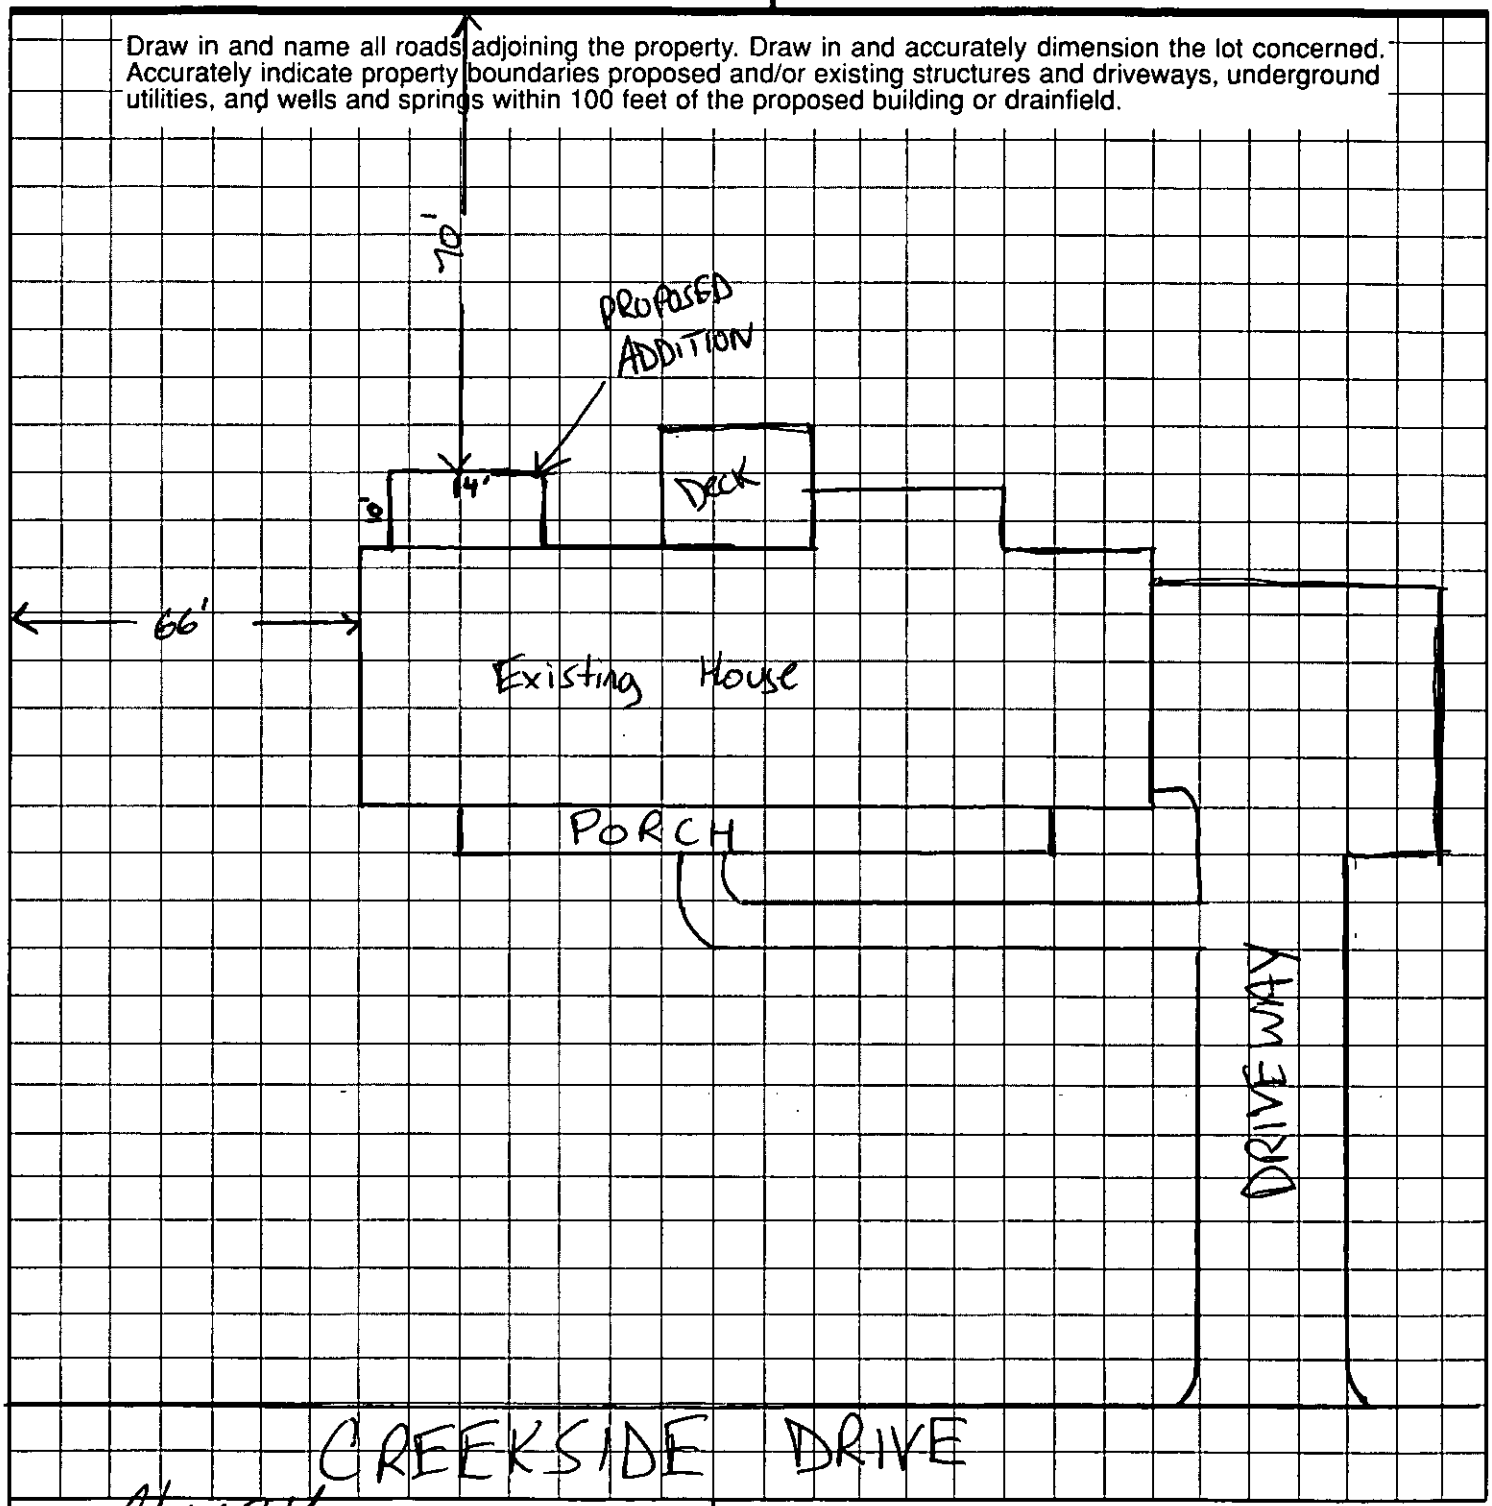

OWNER/AGENT SIGNATURE

DATE 11/12/98

APPROVAL DATE _____

White - Health Department's Copy

Canary - E.H.S. Copy

Pink - Owner's Copy