

3362 MAYHEW FORREST LN

19521139

1/4/2008

duponbj

Groundwater and Wastewater Services File Imaging Project
May 2007
Barcode Font = IDAutomationHC39M

CERTIFICATE OF COMPLETION/OPERATION PERMIT

HEALTH DEPARTMENT
ENVIRONMENTAL HEALTH DIVISION
700 NORTH TRYON ST., SUITE 211
CHARLOTTE, NC 28202
PHONE (704) 336-5102

FILE: 453813 DATE: 07-11-03

TC: 195-211-39 ☒ L ☐ ORT

SERIAL 19303

Name of Owner Audrey Mayhew Juris.:

Address of Property 3362 Mayhew Forest Lane

Inspection Data:

Tank Material PCC Existing

Total Length of Drainfield 100'

Number of Lines 1 @ 100'

Cover Depth 12"-24"

Water Supply Source P. Well.

Distance to Water Source ≥ 50'

Excavation Inspected 07-11-03

Tank(s) Inspected Existing

Wash Line Inspected N/A.

High Water Alarm Inspected N/A.

See Installation

PLOT

Design 2003 Alteration 300 SFT Con 126. P.S. CTR# RCS.

The undersigned has inspected the Septic Tank System described above, and certifies it has been

☐ installed or constructed ☑ altered or repaired

☑ in accordance with the permit issued ☐ as detailed in the plot above

and meets the provisions of 15A NCAC 18A. 1900, "Laws And Rules For Sewage Treatment and Disposal Systems" in effect on the date of issuance of the permit. This issuance of this

☐ Certificate of Completion ☑ Operation Permit

does not in any way guarantee that the system will operate properly or relieve any person now or hereafter owning, controlling, or using such system from any liability resulting from the failure of the system to operate properly. This document is issued subject to those restrictions and conditions shown on the permit(s) and the provisions of 15A NCAC 18A. 1990 in addition to those listed below under "COMMENTS." This document shall be null and void if any information contained in the application is untrue or if any additions are made to the property which would increase the requirements for said system.

Notice: Disturbance of the designated repair area may result in the suspension/revocation of this permit.

COMMENTS: 2003 Alteration to Accomodate a Storage Bldg Addition

Joshua R. Sellers R.S. IREHS
Environmental Health Specialist

Mecklenburg County services are available without regard to ethnic origin, sex, or disability.

INSTALLATION, CONSTRUCTION, ALTERATION, AND/OR REPAIR APPROVAL


HEALTH DEPARTMENT
ENVIRONMENTAL HEALTH DIVISION
700 NORTH TRYON ST., SUITE 211
CHARLOTTE, NC 28202
PHONE (704) 336-5102

FILE: 4533 B DATE: 07-11-03

TC: 195-211-39 L

SERIAL 19057

Permission is hereby given to _____ Install or Construct, _____ Alter or Repair the individual septic tank wastewater treatment system with subsurface, soil absorption, effluent discharge as specified herein at the described location. This permit is granted based upon the information supplied in the application dated _____. All work shall be completed on or before _____, after which date this permit shall be null and void. The system shall meet all of the construction requirements of 15A NCAC 18A. 1900 which are in effect on the date of the granting of this permit. A Certificate of Completion or an Operation Permit must be obtained from the Mecklenburg County Health Department before any system can be covered up or placed into service. The issuance of this permit does not in any way guarantee that the system anticipated to be constructed will operate properly, or relieve any person now or hereafter owning, controlling or using such system from any liability resulting from the failure of the system to operate properly.

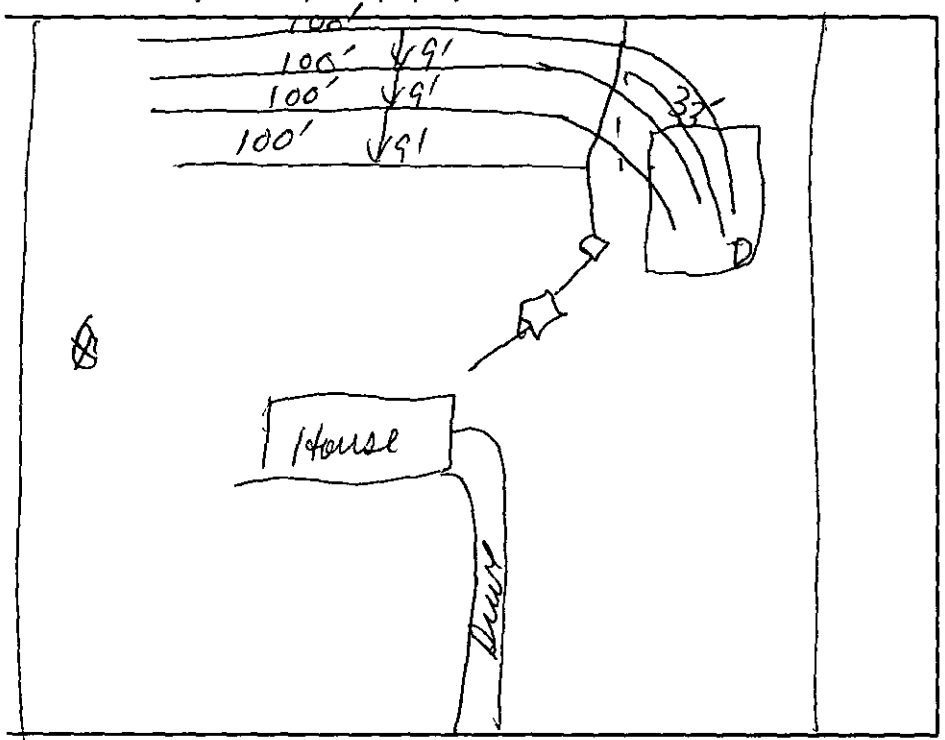

PLOT OF SYSTEM

Liquid Capacity of Septic Tank Existing gallons

Liquid Capacity of Dosing Tank N/A gallons

Tank Construction Existing

Trench Depth ≤ 36"

Absorption and/or Nitrification Lines:

Trench Width 3' feet

Trench Walls Scored and Porous yes

Total Line Length 100' feet

Number of Lines 1 @ 100'

Depth of Stone 12" inches

Distance from House ≥ 5' feet

Distance from Property Line ≥ 10' feet

Distance from Well ≥ 50' feet

NOTICE: This system shall not be installed while soils are in a wet condition.

NAME OF OWNER Audrey Mayhew.

LOCATION OF PROPERTY 3362 Mayhew Forest Lane.

Comments: Cut off 33' of three drain lines set new D-Box and install 100' of Extra Drain line.

Joshua R. Sellers RS/REHS

Environmental Health Specialist

WHITE - HEALTH DEPARTMENT's COPY • CANARY - E.H.S. COPY • PINK - OWNER OR AGENT's COPY

ACS

FEE: _____ **AUTHORIZATION FOR WASTEWATER SYSTEM CONSTRUCTION**
DATE: _____ **VOID SIXTY (60) MONTHS FROM DATE OF ISSUANCE** 23

DATE: 07-11-03 PERMIT NO: 4532B

PARCEL NO: 195-211-39

JOB LOCATION ADDRESS: 3362 Mayhew Forest Lane.
PROPERTY OWNER: Audrey Mayhew
BUILDING CONTRACTOR: N/A
SUBDIVISION NAME: Mayhew Forest
AUTHORIZATION ISSUED BY: Joshua R. Sillers RS.1814 DATE: 07-11-03
DEHNR AUTHORIZED AGENT

AUTHORIZATION CONDITIONS

1. WASTEWATER SYSTEM CONSTRUCTION AND INSTALLATION MUST MEET ALL CONDITIONS AND SPECIFICATIONS AS SET FORTH IN IMPROVEMENT PERMIT NO. 4532, AND THE ATTACHED SITE PLAN WITH SYSTEM DETAILS. CONSTRUCTION AND INSTALLATION MUST ALSO MEET ALL REQUIREMENTS SET FORTH IN THE RULES GOVERNING SANITARY SEWAGE COLLECTION, TREATMENT, AND DISPOSAL AND ANY OTHER APPLICABLE RULES AND LAWS.

2. AN INSTALLATION, CONSTRUCTION, ALTERATION AND/OR REPAIR APPROVAL MUST BE SECURED **PRIOR** TO INSTALLATION OF THE SEPTIC TANK SYSTEM. THE INSTALLER OF THE SYSTEM SHALL BE A REGISTERED SEPTIC TANK CONTRACTOR WITH MECKLENBURG COUNTY HEALTH DEPARTMENT.

3. ANY ALTERATION IN SITE OR SOIL CONDITIONS (INCLUDING LOCATION OF STRUCTURES AND APPURTENANCES) OR MODIFICATION IN USE, DESIGN WASTEWATER FLOW, OR WASTEWATER CHARACTERISTICS AS SPECIFIED IN THE ASSOCIATED IMPROVEMENT PERMIT AND APPLICATION, MAY SUBJECT THIS AUTHORIZATION AND ASSOCIATED PERMIT(S) TO REVOCATION.

4. OTHER CONDITIONS: _____

OWNER CERTIFICATION

I CERTIFY THAT THERE HAVE BEEN NO ALTERATIONS IN SITE OR SOIL CONDITIONS OR MODIFICATIONS TO FACILITY, WASTEWATER FLOW, OR WASTEWATER CHARACTERISTICS FROM THOSE SPECIFIED IN THE ORIGINAL APPLICATION OR ASSOCIATED IMPROVEMENT PERMIT UNLESS AUTHORIZED IN WRITING BY THE MECKLENBURG COUNTY HEALTH DEPARTMENT. I ALSO UNDERSTAND THAT ANY SUCH ALTERATIONS, MODIFICATIONS, OR FALSE INFORMATION ARE GROUNDS FOR REVOCATION OF PERMITS AND AUTHORIZATION TO CONSTRUCT.

SIGNATURE OF OWNER/OWNER'S REPRESENTATIVE DATE

Permit Number: 23 45328 B

CONDITIONS OF ISSUANCE

Tax Number: 195-211-39

The IMPROVEMENT PERMIT is subject to revocation if site plans or the intended use change. There is to be NO grading, filling or disturbance of the soil in the area of the septic tank system or repair area.

CONSTRUCTION AUTHORIZATION must be obtained prior to receiving a Building Permit. The Construction Authorization is NOT transferable. Do not clear, grade, fill or disturb soil prior to obtaining a Construction Authorization.

Domestic-type wastewater only. No industrial process wastewater may be discharged into the system.

Basement	___ Yes	___ No		___ Partial Basement
Type Primary Wastewater System Type (circle one): I (II) III IV V VI	___ Conventional ___ Prefabricated, permeable block panel system ___ Shallow Placed Conventional	___ Low Pressure Pipe ___ Large Diameter Pipe ___ Fill ___ Other		___ Innovative or Experimental: ___ IWWS-93-1 ___ IWWS-93-2 ___ IWWS-94-1
___ Long-term acceptance rate	___ Max gallons/day wastewater flow	___ Absorption Area (sq ft)		___ Trench spacing (min. on centers)
___ Serviced by private well	___ Gallon septic tank	___ Total trench length (ft)		___ Maximum trench depth (At least 12" of provisionally suitable soil must remain between trench bottom and unsuitable soil conditions)
___ Bedrooms in residence	___ Gallon pump tank	___ Depth of stone		
Any surface waters present:	Type:	Minimum separation distance:		
Site modifications required:				
Additional Conditions:				
Repair Area System Type Type (circle one): I (II) III IV V VI	✓ Conventional ___ Prefabricated, permeable block panel system ___ Shallow Placed Conventional	___ Low Pressure Pipe ___ Large Diameter Pipe ___ Fill ___ Other		___ Innovative or Experimental: ___ IWWS-93-1 ___ IWWS-93-2 ___ IWWS-94-1
300' Absorption Area (Sq ft) 100' Total Trench Length (Ft)	12" Depth of Stone Trench	9' Trench spacing (min. on centers)		36" Maximum Trench Depth
For existing system, enter the year originally installed:				

The undersigned, an authorized agent of the MECKLENBURG COUNTY HEALTH DEPARTMENT, certifies that the Department has approved the Request for t Job Location contained in this document. This approval is granted in accordance with the provisions of Laws and Rules For Sewage, Treatment and Disposal in effe at the time of issuance of the permit and is subject to the following provisions:

... No work shall be conducted on the septic tank system until an Installation, Construction, Alteration and/or Repair Approval is granted by this Departme

... This Improvement permit is transferable.

Joshua R. Miller RS/REHS 07-11-03

DEHNR Authorized Agent Date

Owner/Agent Signature Date

MECKLENBURG COUNTY
HEALTH DEPARTMENT
ENVIRONMENTAL HEALTH DIVISION
c/o HAL MARSHALL CTR.
SUITE 211
700 N. TRYON ST.
CHARLOTTE, N.C. 28202.
(704) 336-5102

NORTH CAROLINA DEPARTMENT OF
ENVIRONMENTAL, HEALTH,
AND NATURAL RESOURCES
DIVISION OF ENVIRONMENTAL HEALTH
ON-SITE WASTEWATER SECTION

Alteration

$200.00 6/23/03 Josh

INDIVIDUAL WATER AND WASTEWATER SYSTEMS PROGRAM
APPLICATION FOR SERVICES

LD

$100 CK# 2559 ☐ CRT

Mecklenburg County Health Dept.
Environmental Health Division
c/o Hal Marshall Ctr., Suite 211
700 N. Tryon St.
Charlotte, NC 28202

(704)336-5102 4523B

PERSON FILING APPLICATION:

NAME: Audrey Mayhew (last) (first) (mi) JC 6/4/03

ADDRESS: 3362 MAYhew PHONE: 704 545 3741
MINT HILL Forest LANE STATE: NC ZIPCODE: 28227
CITY: Mailing adr Charlotte

Date: 6-4-03

PROPERTY INFORMATION (FROM ENGINEERING FORM):

TAX/PARCEL NUMBER: 195-211-39
STREET ADDRESS: 3362 Mayhew Forest LANE
Charlotte NC 28227
ZONING: Residential

PROPERTY OWNER:

NAME: Mayhew (last) CP + Audrey W (first) (mi)

ADDRESS: 3362 Mayhew Forest LANE PHONE: (704-545-3741
MINT HILL
CITY: Charlotte STATE: NC ZIPCODE: 28227

Township (check one):
☒ 0 Mecklenburg County ☐ 2 Davidson ☐ 4 Pineville ☐ 6 Huntersville
☐ 1 Charlotte ☐ 3 Cornelius ☐ 5 Matthews ☐ 7 Mint Hill

SUBDIVISION OR MOBILE HOME PARK NAME: MAYhew Country Estates

LOT NUMBER: 31 LOT SIZE (in acres):

TYPE APPLICATION (check one):

2007

[redacted]

☐ EXCHANGE MOBILE HOME - SAME # BEDROOMS (Y)
☐ ADDITION - INCREASE ROOMS/OCCUPANCY/MOBILE HOME SIZE (A or M)
☐ COMMERCIAL OR INDUSTRIAL (N)

☒ ADDITION - GARAGE OR RENOVATION/NO MAJOR CHANGES (X)
Accessory Building

[redacted]

RESIDENTIAL PROPERTY (Type Building, check one):
☐ SINGLE MOBILE HOME (S) ☐ HOUSE (H) ☐ MULTIPLE FAMILY (U)
☐ DOUBLE WIDE (D) ☐ MODULAR HOME (M) ☐ OTHER ✓ (O)

NUMBER BEDROOMS: 4 NUMBER OCCUPANTS: 2

SYSTEM CLASSIFICATION:

COMMERCIAL/INDUSTRIAL PROPERTY:
Type Business _____ # Employees ___ Per Shift ___ ___ ___
Industrial Wastes (Y/N) ___
Underground Storage Tanks On Property (Y/N) ___ Type _____

WATER SUPPLY (check one):
☐ Community (C) ☐ Shared Well (S)
☐ Municipal (M) ☐ Other 'spring' (O)
☒ Private Well (P)

FUTURE ADDITIONS - ALL PLANNED ADDITIONS MUST BE ENTERED (check all that apply):
☐ Swimming Pool ☐ Jacuzzi ☐ Stable/Barn ☐ Workshop ☐ None
☐ Garage ☒ Storage Building ☐ Deck/Patio ☐ Bedrooms ☐ Other

The undersigned, owner, or legal agent for the owner, of the property described above as the "JOB LOCATION" has read the foregoing application, acknowledges that the contents of same are true, and authorizes agents of the MECKLENBURG COUNTY HEALTH DEPARTMENT to enter onto the property for the purpose of processing this request.

Signed: Audrey Mayhew Date: 6-4-03

NOTICE:

The undersigned, an authorized agent of the MECKLENBURG COUNTY HEALTH DEPARTMENT, certifies that the Department has approved the Request for the Job Location contained in this document. This approval is granted in accordance with the provisions of Laws And Rules For Sanitary Sewage Collection, Treatment And Disposal in effect at the time of issuance of the permit and is subject to the following provisions:

...No work shall be conducted on the septic tank system until an installation, Construction, Alteration and/or Repair approval is granted by this Department.

...This permit is not transferable.

...Use attached System As finaled 07-11-03

☐ IMPROVEMENT PERMIT - VALID 60 MONTHS FROM ISSUANCE
☐ MOBILE HOME EXCHANGE APPROVAL - VALID 6 MONTHS FROM ISSUANCE
☐ ADDITION/RENOVATION APPROVAL - VALID 1 YEAR FROM ISSUANCE

Joshua R. Miller R.S. I REHS
Environmentalist

Date 07-11-03

WATER : 122791

Pt 40515

PROPOSED PLOT PLAN


COPY

HEALTH DEPARTMENT
ENVIRONMENTAL HEALTH DIVISION
700 NORTH TRYON STREET
CHARLOTTE, NC 28202
PHONE (704) 336-5102

FILE: _____

TC: _____

Draw in and name all roads adjoining the property. Draw in and accurately dimension the lot concerned. Accurately indicate property boundaries proposed and/or existing structures and driveways, underground utilities, and wells and springs within 100 feet of the proposed building or drainfield.

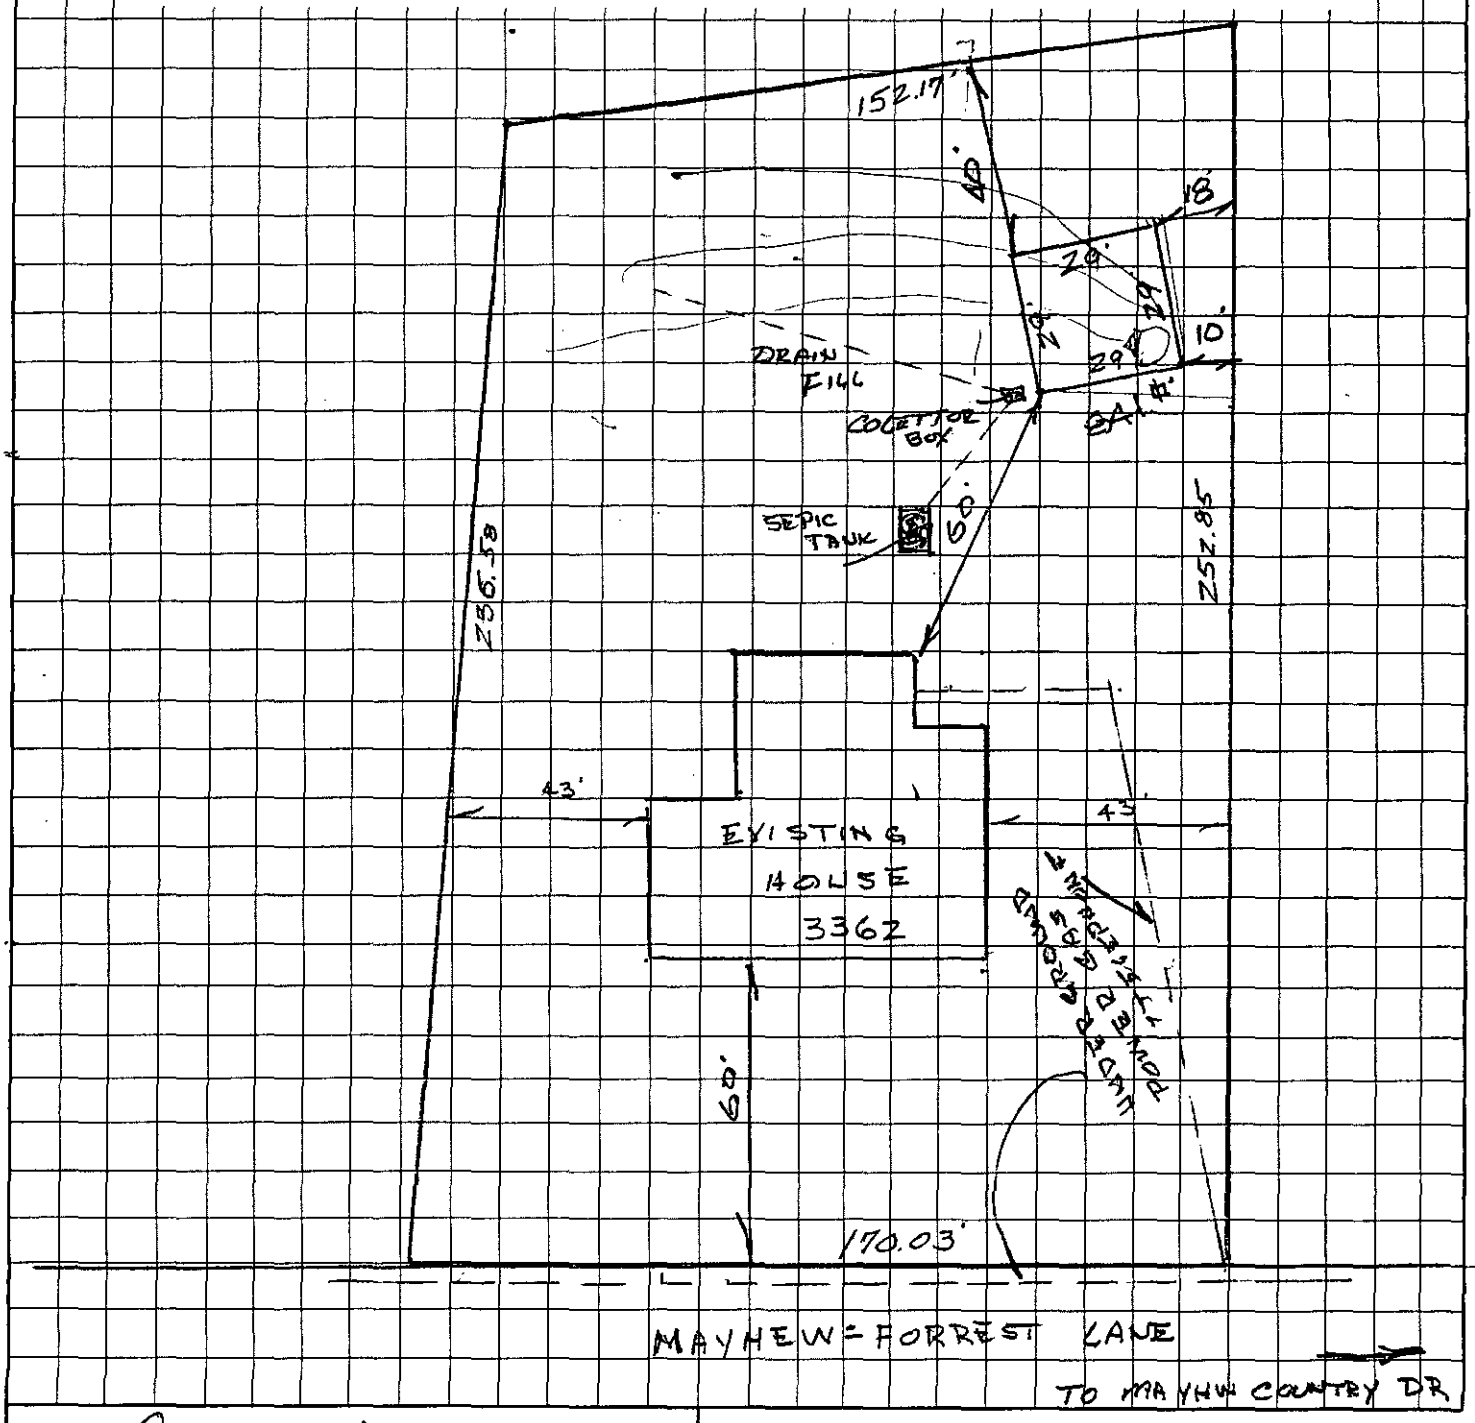

OWNER/AGENT SIGNATURE _____

DATE 6-_-03

APPROVAL DATE _____

White - Health Department's Copy

Canary - E.H.S. Copy

Pink - Owner's Copy

CERTIFICATE OF COMPLETION/OPERATION PERMIT

HEALTH DEPARTMENT
ENVIRONMENTAL HEALTH DIVISION
700 NORTH TRYON ST., SUITE 211
CHARLOTTE, NC 28202
PHONE (704) 336-5102

FILE: 745323 DATE: 11-27-01

TC: 195-211-39 ☒ L ☐ CRT

SERIAL Nº 18817

Name of Owner Audrey Mayhew Juris.: _____

Address of Property 3362 Mayhew Forest Lane.

Inspection Data:

Tank Material PCC

Total Length of Drainfield 400'

Number of Lines 3 @ 133'

Cover Depth 12-24"

Water Supply Source Pwell.

Distance to Water Source >50'

Excavation Inspected 11-27-01

Tank(s) Inspected 11-27-01

Wash Line Inspected N/A.

High Water Alarm Inspected _____

* See Installation & Approval.

PLOT

Design 2001 1500ST 1200SFT 126 P.S. CTR# RCS

The undersigned has inspected the Septic Tank System described above, and certifies it has been

☑ installed or constructed ☐ altered or repaired

☑ in accordance with the permit issued ☐ as detailed in the plot above

and meets the provisions of I5A NCAC 18A. 1900, "Laws And Rules For Sewage Treatment and Disposal Systems" in effect on the date of issuance of the permit. This issuance of this

☐ Certificate of Completion ☑ Operation Permit

does not in any way guarantee that the system will operate properly or relieve any person now or hereafter owning, controlling, or using such system from any liability resulting from the failure of the system to operate properly. This document is issued subject to those restrictions and conditions shown on the permit(s) and the provisions of I5A NCAC 18A. 1990 in addition to those listed below under "COMMENTS." This document shall be null and void if any information contained in the application is untrue or if any additions are made to the property which would increase the requirements for said system.

Notice: Disturbance of the designated repair area may result in the suspension/revocation of this permit.

COMMENTS: Type II system designed for a (3) bedroom design Unit Type II Repair Area

11-28-01 INSPECTED ~~BOTTOM~~ DRAIN LINES level

11-29-01 LEVELED D-BOX

Andrea D. Holmes

Environmental Health Specialist

Mecklenburg County services are available without regard to ethnic origin, sex, or disability.

INSTALLATION, CONSTRUCTION, ALTERATION, AND/OR REPAIR APPROVAL


HEALTH DEPARTMENT
ENVIRONMENTAL HEALTH DIVISION
700 NORTH TRYON ST., SUITE 211
CHARLOTTE, NC 28202
PHONE (704) 336-5102

FILE: 45328 DATE: 10-19-01

TC: 195-211-39

SERIAL Nº 18928

Permission is hereby given to _____ Install or Construct, _____ Alter or Repair the individual septic tank wastewater treatment system with subsurface, soil absorption, effluent discharge as specified herein at the described location. This permit is granted based upon the information supplied in the application dated 01-22-01. All work shall be completed on or before 11-19-01, after which date this permit shall be null and void. The system shall meet all of the construction requirements of 15A NCAC 18A. 1900 which are in effect on the date of the granting of this permit. A Certificate of Completion or an Operation Permit must be obtained from the Mecklenburg County Health Department before any system can be covered up or placed into service. The issuance of this permit does not in any way guarantee that the system anticipated to be constructed will operate properly, or relieve any person now or hereafter owning, controlling or using such system from any liability resulting from the failure of the system to operate properly.

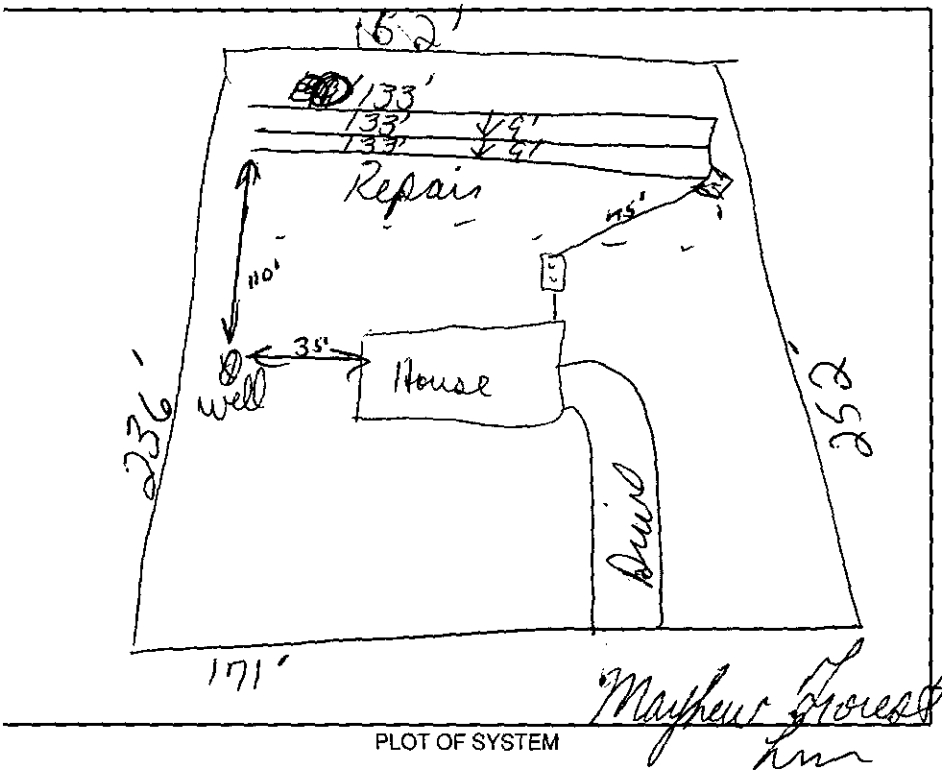

PLOT OF SYSTEM

Liquid Capacity of Septic Tank 1500 gallons

Liquid Capacity of Dosing Tank N/A gallons

Tank Construction PCC

Trench Depth 36"

Absorption and/or Nitrification Lines:

Trench Width 3' feet

Trench Walls Scored and Porous yes

Total Line Length 400' feet

Number of Lines 3@133'

Depth of Stone 12" inches

Distance from House >5' feet

Distance from Property Line >10' feet

Distance from Well >100' feet

NOTICE: This system shall not be installed while soils are in a wet condition.

NAME OF OWNER Audrey Mayhew

LOCATION OF PROPERTY 3362 Mayhew Forest Ln.

Comments: Type II system designed for a (3) bedroom design unit Type II repair area

Audrey Mayhew

Joshua R. Sellers R.S.
Environmental Health Specialist

WHITE - HEALTH DEPARTMENT's COPY • CANARY - E.H.S. COPY • PINK - OWNER OR AGENT's COPY

PD 150 7/18 ACS X

FEE: 150 7/18 **AUTHORIZATION FOR WASTEWATER SYSTEM CONSTRUCTION**
DATE: RT **VOID SIXTY (60) MONTHS FROM DATE OF ISSUANCE**

DATE: 02-28-01 PERMIT NO: 4523B
PARCEL NO: 195-211-39

JOB LOCATION ADDRESS: 3362 Mayhew Forest Lane.
PROPERTY OWNER: Audrey Mayhew
BUILDING CONTRACTOR: _____
SUBDIVISION NAME: Mayhew Forest
AUTHORIZATION ISSUED BY: Joshua R. Sellers R.S. DATE: 02-28-01
DEHNR AUTHORIZED AGENT

AUTHORIZATION CONDITIONS

1. WASTEWATER SYSTEM CONSTRUCTION AND INSTALLATION MUST MEET ALL CONDITIONS AND SPECIFICATIONS AS SET FORTH IN IMPROVEMENT PERMIT NO. 4523-B, AND THE ATTACHED SITE PLAN WITH SYSTEM DETAILS. CONSTRUCTION AND INSTALLATION MUST ALSO MEET ALL REQUIREMENTS SET FORTH IN THE RULES GOVERNING SANITARY SEWAGE COLLECTION, TREATMENT, AND DISPOSAL AND ANY OTHER APPLICABLE RULES AND LAWS.

2. AN INSTALLATION, CONSTRUCTION, ALTERATION AND/OR REPAIR APPROVAL MUST BE SECURED **PRIOR** TO INSTALLATION OF THE SEPTIC TANK SYSTEM. THE INSTALLER OF THE SYSTEM SHALL BE A REGISTERED SEPTIC TANK CONTRACTOR WITH MECKLENBURG COUNTY HEALTH DEPARTMENT.

3. ANY ALTERATION IN SITE OR SOIL CONDITIONS (INCLUDING LOCATION OF STRUCTURES AND APPURTENANCES) OR MODIFICATION IN USE, DESIGN WASTEWATER FLOW, OR WASTEWATER CHARACTERISTICS AS SPECIFIED IN THE ASSOCIATED IMPROVEMENT PERMIT AND APPLICATION, MAY SUBJECT THIS AUTHORIZATION AND ASSOCIATED PERMIT(S) TO REVOCATION.

4. OTHER CONDITIONS: _____

OWNER CERTIFICATION

I CERTIFY THAT THERE HAVE BEEN NO ALTERATIONS IN SITE OR SOIL CONDITIONS OR MODIFICATIONS TO FACILITY, WASTEWATER FLOW, OR WASTEWATER CHARACTERISTICS FROM THOSE SPECIFIED IN THE ORIGINAL APPLICATION OR ASSOCIATED IMPROVEMENT PERMIT UNLESS AUTHORIZED IN WRITING BY THE MECKLENBURG COUNTY HEALTH DEPARTMENT. I ALSO UNDERSTAND THAT ANY SUCH ALTERATIONS, MODIFICATIONS, OR FALSE INFORMATION ARE GROUNDS FOR REVOCATION OF PERMITS AND AUTHORIZATION TO CONSTRUCT.

Audrey Mayhew 2-28-01

SIGNATURE OF OWNER/OWNER'S REPRESENTATIVE DATE

CONDITIONS OF IMPROVEMENT PERMIT

Permit Number: 4523B

Tax Number: 195-211-39

- The IMPROVEMENT PERMIT is subject to revocation if site plans or the intended use change. There is to be NO grading, filling or disturbance of the soil in the area of the septic tank system or repair area.
- CONSTRUCTION AUTHORIZATION must be obtained prior to receiving a Building Permit. The Construction Authorization is NOT transferable. Do not clear, grade, fill or disturb soil prior to obtaining a Construction Authorization.
- Domestic-type wastewater only. No industrial process wastewater may be discharged into the system.

Basement	___ Yes	___ No	___ Partial Basement
Type Primary Wastewater System Type (circle one): I (II) III IV V VI	✓ Conventional ___ Prefabricated, permeable block panel system ___ Shallow Placed Conventional	___ Low Pressure Pipe ___ Large Diameter Pipe ___ Fill ___ Other	___ Innovative or Experimental: ___ IWWS-93-1 ___ IWWS-93-2 ___ IWWS-94-1

.3 Long-term acceptance rate	360 Max gallons/day wastewater flow	~~900~~ 1200' Absorption Area (sq ft)	9' Trench spacing (min. on centers)
✓ Serviced by private well	1500 Gallon septic tank	400 Total trench length (ft)	24" Maximum trench depth (At least 12" of provisionally suitable soil must remain between trench bottom and unsuitable soil conditions)
3 Bedrooms in residence	N/A Gallon pump tank	12" Depth of stone	

Any surface waters present: NO . Type: Minimum separation distance:

Site modifications required:

Additional Conditions:

Repair Area System Type Type (circle one): I (II) III IV V VI	✓ Conventional ___ Prefabricated, permeable block panel system ___ Shallow Placed Conventional	___ Low Pressure Pipe ___ Large Diameter Pipe ___ Fill ___ Other	___ Innovative or Experimental: ___ IWWS-93-1 ___ IWWS-93-2 ___ IWWS-94-1

1200' Absorption Area (Sq ft) 400' Total Trench Length (Ft)	12" Depth of Stone Trench	9' Trench spacing (min. on centers)	24" Maximum Trench Depth

For existing system, enter the year originally installed:

The undersigned, an authorized agent of the MECKLENBURG COUNTY HEALTH DEPARTMENT, certifies that the Department has approved the Request for the Job Location contained in this document. This approval is granted in accordance with the provisions of Laws and Rules For Sewage, Treatment and Disposal in effect at the time of issuance of the permit and is subject to the following provisions:

- No work shall be conducted on the septic tank system until an Installation, Construction, Alteration and/or Repair Approval is granted by this Department
- This Improvement permit is transferable.

Joshua R. Gillespie R.S. 12-28-01 — Owner/Agent Signature — Date

DEHNR Authorized Agent — Date

MECKLENBURG COUNTY
HEALTH DEPARTMENT
ENVIRONMENTAL HEALTH DIVISION
c/o HAL MARSHALL CTR.
SUITE 211
700 N. TRYON ST.
CHARLOTTE, N.C. 28202.
(704) 336-5102

NORTH CAROLINA DEPARTMENT OF
ENVIRONMENTAL, HEALTH,
AND NATURAL RESOURCES
DIVISION OF ENVIRONMENTAL HEALTH
ON-SITE WASTEWATER SECTION

IWWS-100195


PROPOSED PLOT PLAN

HEALTH DEPARTMENT
ENVIRONMENTAL HEALTH DIVISION
700 NORTH TRYON STREET
CHARLOTTE, NC 28202
PHONE (704) 336-5102

FILE: 4523B

TC: 195-211-39

Draw in and name all roads adjoining the property. Draw in and accurately dimension the lot concerned. Accurately indicate property boundaries proposed and/or existing structures and driveways, underground utilities, and wells and springs within 100 feet of the proposed building or drainfield.

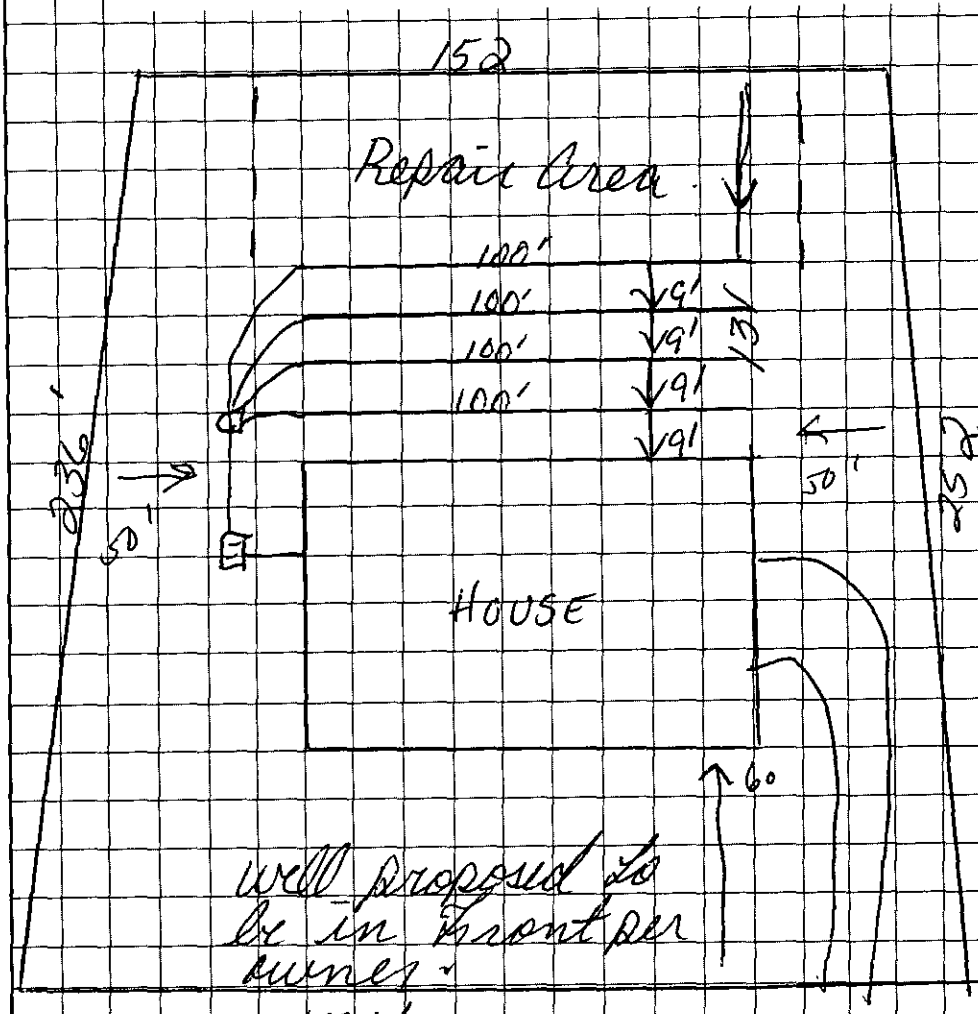

① Not to Scale
② 1500 ST 1200 SF
400 LFT 12" stone
③ Stay 5' off House > 10' off all property lines.
④ Stay 100' from well location.
⑤ Effluent filter Rule applies.

APPROVAL DATE Audrey Mayhew

OWNER/AGENT SIGNATURE

DATE 2-28-01

White - Health Department's Copy Canary - E.H.S. Copy Pink - Owner's Copy

DEPARTMENT OF ENVIRONMENT, HEALTH, AND NATURAL RESOURCES
DIVISION OF ENVIRONMENTAL HEALTH
ON-SITE WASTEWATER SECTION

ACS #1

Sheet: _____
Property ID: 195-21-39
Lot #: 31
File #: 45233

SOIL/SITE EVALUATION
for ON-SITE WASTEWATER SYSTEM

OWNER: J. P. + Audrey Mayhew APPLICANT: _____
ADDRESS: 3329 Rusty Court, Charlotte, NC 7 DATE EVALUATED: 1-25-01
PROPOSED FACILITY: residence PROPOSED DESIGN FLOW (.1949) 360gpd PROPERTY SIZE: .92
LOCATION OF SITE: 3362 Mayhew Forest Lane PROPERTY RECORDED: _____
WATER SUPPLY: ☒Private ☐Public ☐Well ☐Spring ☐Other _____
EVALUATION METHOD: ☒Augur Boring ☐Pit ☐Cut
TYPE OF WASTEWATER: ☐Sewage ☐Industrial Process ☐Mixed

PROFILE #	2-02 slopes .1940 Landscape Position/ Slope %	Horizon Depth (IN.)	SOIL MORPHOLOGY (.1941) .1941 STRUCTURE/ TEXTURE	SOIL MORPHOLOGY (.1941) .1941 CONSISTENCE MINERALOGY	OTHER PROFILE FACTORS .1942 SOIL WETNESS/ COLOR	OTHER PROFILE FACTORS .1943 SOIL DEPTH	OTHER PROFILE FACTORS .1956 SAPRO CLASS	OTHER PROFILE FACTORS .1944 RESTR HORIZ	PROFILE CLASS &LTAR
1	LS	0-5"	gr/sl	Fr/SE/SP/SS/SP	7.5YR 48" TO soil wetness	48"+	N/A	None	PS .39/F2 IV
		5-48"	SBM/C	Fi/SE/SP/SP					
2	LS	0-3"	gr/sl	Fr/SE/SP/SS/SP	7.5YR 48" TO soil wetness	48"+	N/A	None	PS .39/F2 IV
		3-7"	gr/cl	Fr/SE/SP/SS/SP					
		7-48"	SBM/C	Fi/SE/SP/SP					
3	LS	0-7"	gr/sl	Fr/SE/SP/SS/SP	7.5YR 48" TO soil wetness	48"+	N/A	None	PS .39/F2 IV
		7-49"	SBM/C	Fi/SE/SP/SP					
4	LS	0-3"	gr/sl	Fr/SE/SP/SS/SP	7.5YR 48" TO soil wetness	48"+	N/A	None	PS .39/F2 IV
		3-25"	SBM/C	Fi/SE/SP/SP					
		25-46"	SBM/C	Fr/SE/SP/SS/SP					
5	LS	0-2"	gr/sl	Fr/SE/SP/SS/SP	7.5YR 48" TO soil wetness	48"+	N/A	None	PS .39/F2 IV
		2-45"	SBM/C	Fi/SE/SP/SP					
		45-48"	SBM/cl	Fr/SE/SP/SS/SP					

DESCRIPTION	INITIAL SYSTEM	REPAIR SYSTEM
Available Space (.1945)	PS	PS
System Type(s)		
Site LTAR	.39/F2	.39/F2


OTHER FACTORS (.1946): _____
SITE CLASSIFICATION (.1948): Provisionally Suitable
EVALUATED BY: M. A. Medlin LSS 1-25-01
OTHER(S) PRESENT: _____

FILE # 45238

COMMENTS 1970 Repair

LANDSCAPE POSITION	GROUP	TEXTURE	.1955 LTAR	CONSISTENCE MOIST	CONSISTENCE WET
R-RIDGE	I	S-SAND	1.2-0.8		
S-SHOULDER SLOPE		LS-LOAMY SAND		VFR-VERY FRIABLE	NS-NON-STICKY
L-LINEAR SLOPE				FR-FRIABLE	SS-SLIGHTLYSTICKY
FS-FOOT SLOPE	II	SL-SANDY LOAM	0.8-0.6	FI-FIRM	S-STICKY
N-NOSE SLOPE		L-LOAM		VFI-VERY FIRM	VS-VERY STICKY
H-HEAD SLOPE				EFI-EXTREMELY FIRM	NP-NON-PLASTIC
CC-CONCLAVE SLOPE	III	SI-SILT	0.6-0.3		SP-SLIGHTLYSTICKY
CV-CONVEX SLOPE		SICL-SILTY CLAY LOAM			P-PLASTIC
T-TERRACE		CL-CLAY LOAM			VP-VERY PLASTIC
FP-FLOOD PLAIN		SCL-SANDY CLAY LOAM			
	IV	SC-SANDY CLAY	0.4-0.1		
		SIC-SILTY CLAY			
		O-ORGANIC			

STRUCTURE	MINERALOGY
SG-SINGLE GRAIN	SLIGHTLY EXPANSIVE
M-MASSIVE	
CR-CRUMB	EXPANSIVE
GR-GRANULAR	
SBK-SUBANGULAR BLOCKY	
ABK-ANGULAR BLOCKY	
PL-PLATY	
PR-PRISMATIC	

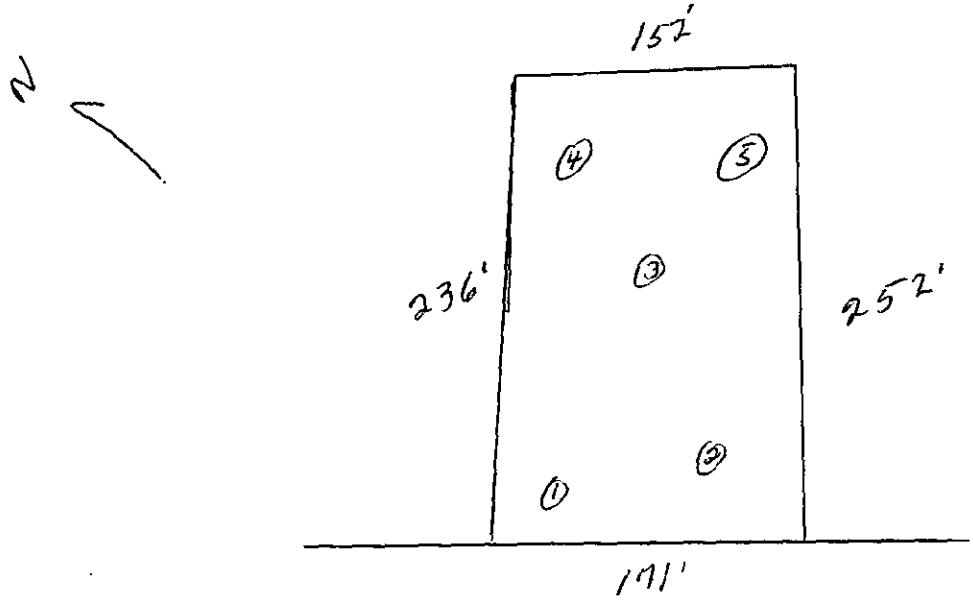

Mayhew – Forrest Lane

FEE: $ 12.00 — Ck#5188

DATE: 1-22-01

APPLICATION FOR IMPROVEMENT PERMIT FOR RESIDENTIAL SITE INDIVIDUAL WATER AND WASTEWATER SYSTEMS PROGRAM

1 1 CRT

TYPE APPLICATION: ✓ NEW SYSTEM __ EXPANSION/ ALTERATION OF EXISTING SYSTEM __ REPAIR OF EXISTING SYSTEM

NORTH CAROLINA
DEPARTMENT OF ENVIRONMENT,
HEALTH, AND NATURAL RESOURCES
DIVISION OF ENVIRONMENTAL HEALTH
ON-SITE WASTEWATER SECTION

FILE #: 45236

PROPERTY INFORMATION (FROM ENGINEERING FORM) FOR JOB LOCATION:

TAX/PARCEL NUMBER: 195-211-39

STREET ADDRESS: 3362 MAYhew FORREST LN

SUBDIVISION OR MOBILE HOME PARK NAME: MAYhew Country Estates

LOT NUMBER: 31

TYPE OF BUILDING (CHECK ONE):

__ SINGLE MOBILE HOME(S)
__ DOUBLE WIDE (D)
__ HOUSE (H)
__ MODULAR HOME (M)
__ MULTIPLE FAMILY (U)
✓ OTHER (O)

TOWNSHIP (CHECK ONE):

✓ 0 MECKLENBURG
__ 1 CHARLOTTE
__ 2 DAVIDSON
__ 3 CORNELIUS
__ 4 PINEVILLE
__ 5 MATTHEWS
__ 6 HUNTERSVILLE
✓ 7 MINT HILL

HEATED SQUARE FOOTAGE: 33.00

NUMBER OF BEDROOMS: 3 NUMBER OF OCCUPANTS: 2

CLOSING DATE Already Own

FOUNDATION FOR RESIDENCE:

✓ WITHOUT BASEMENT
__ ON SLAB
✓ CRAWL SPACE
__ WITH BASEMENT /PLUMBING
__ WITH BASEMENT /NO PLUMBING

IF EXPANSION/ALTERATION OF EXISTING SYSTEM, DESCRIBE THE PROPOSED BUILDING ADDITION:

WILL THERE BE A HOME BUSINESS IN THE RESIDENCE: __ YES ✓ NO TYPE: _____

WATER SUPPLY (CHECK ONE):

__ COMMUNITY (C)
__ MUNICIPAL (M)
✓ PRIVATE WELL (P)
__ SHARED WELL (S)
__ OTHER 'SPRINGS' (O)

IF ANY OF THE FOLLOWING ARE LOCATED ON THE PROPERTY, PLEASE SHOW LOCATION ON PLAT:

BURIED CABLES, LANDFILLS, STUMPHOLES ✓ YES __ NO
EXISTING WASTEWATER SYSTEMS __ YES __ NO
EASTMENTS OR RIGHT-OF-WAYS __ ✓ YES __ NO
WELL, SPRINGS OR WATERLINES __ YES __ NO
DESIGNATED WETLANDS __ YES __ NO

PROPERTY OWNER: LP + Audrey MAYhew

NAME: MAYhew LP + Audrey
(LAST) (FIRST) (MI)

ADDRESS: 3329 Rusty Court

CITY: Charlotte STATE: NC ZIP: 28227

DAYTIME PHONE: 704 -545-3741

LEGAL AGENT FOR PROPERTY OWNER, IF APPLICABLE:

NAME:
(LAST) (FIRST) (MI)

DAYTIME PHONE: ( ) -

WHAT DATE WAS THE PROPERTY ORIGINALLY DEEDED AND RECORDED? 9-23-99

An Improvement Permit is subject to suspension or revocation if site plans or the intended use change or if information submitted in this application is falsified or changed. The undersigned, owner, or legal agent for the owner, of the property described above as the "Job Location" has read the foregoing application, acknowledges that the contents of same are true, and authorizes agents of the Mecklenburg County Health Department to enter onto the property for the purpose of processing this request.

SIGNED: Audrey Mayhew DATE: 1-22-01

MECKLENBURG COUNTY HEALTH DEPARTMENT
ENVIRONMENTAL HEALTH DIVISION
c/o HAL MARSHALL CTR., SUITE 211, 700 N. TRYON ST., CHARLOTTE, N.C. 28202., (704) 336-5102


PROPOSED PLOT PLAN

HEALTH DEPARTMENT
ENVIRONMENTAL HEALTH DIVISION
700 NORTH TRYON STREET
CHARLOTTE, NC 28202
PHONE (704) 336-5102

FILE: 4523B.

TC: 195-211-39.

Draw in and name all roads adjoining the property. Draw in and accurately dimension the lot concerned. Accurately indicate property boundaries proposed and/or existing structures and driveways, underground utilities, and wells and springs within 100 feet of the proposed building or drainfield.

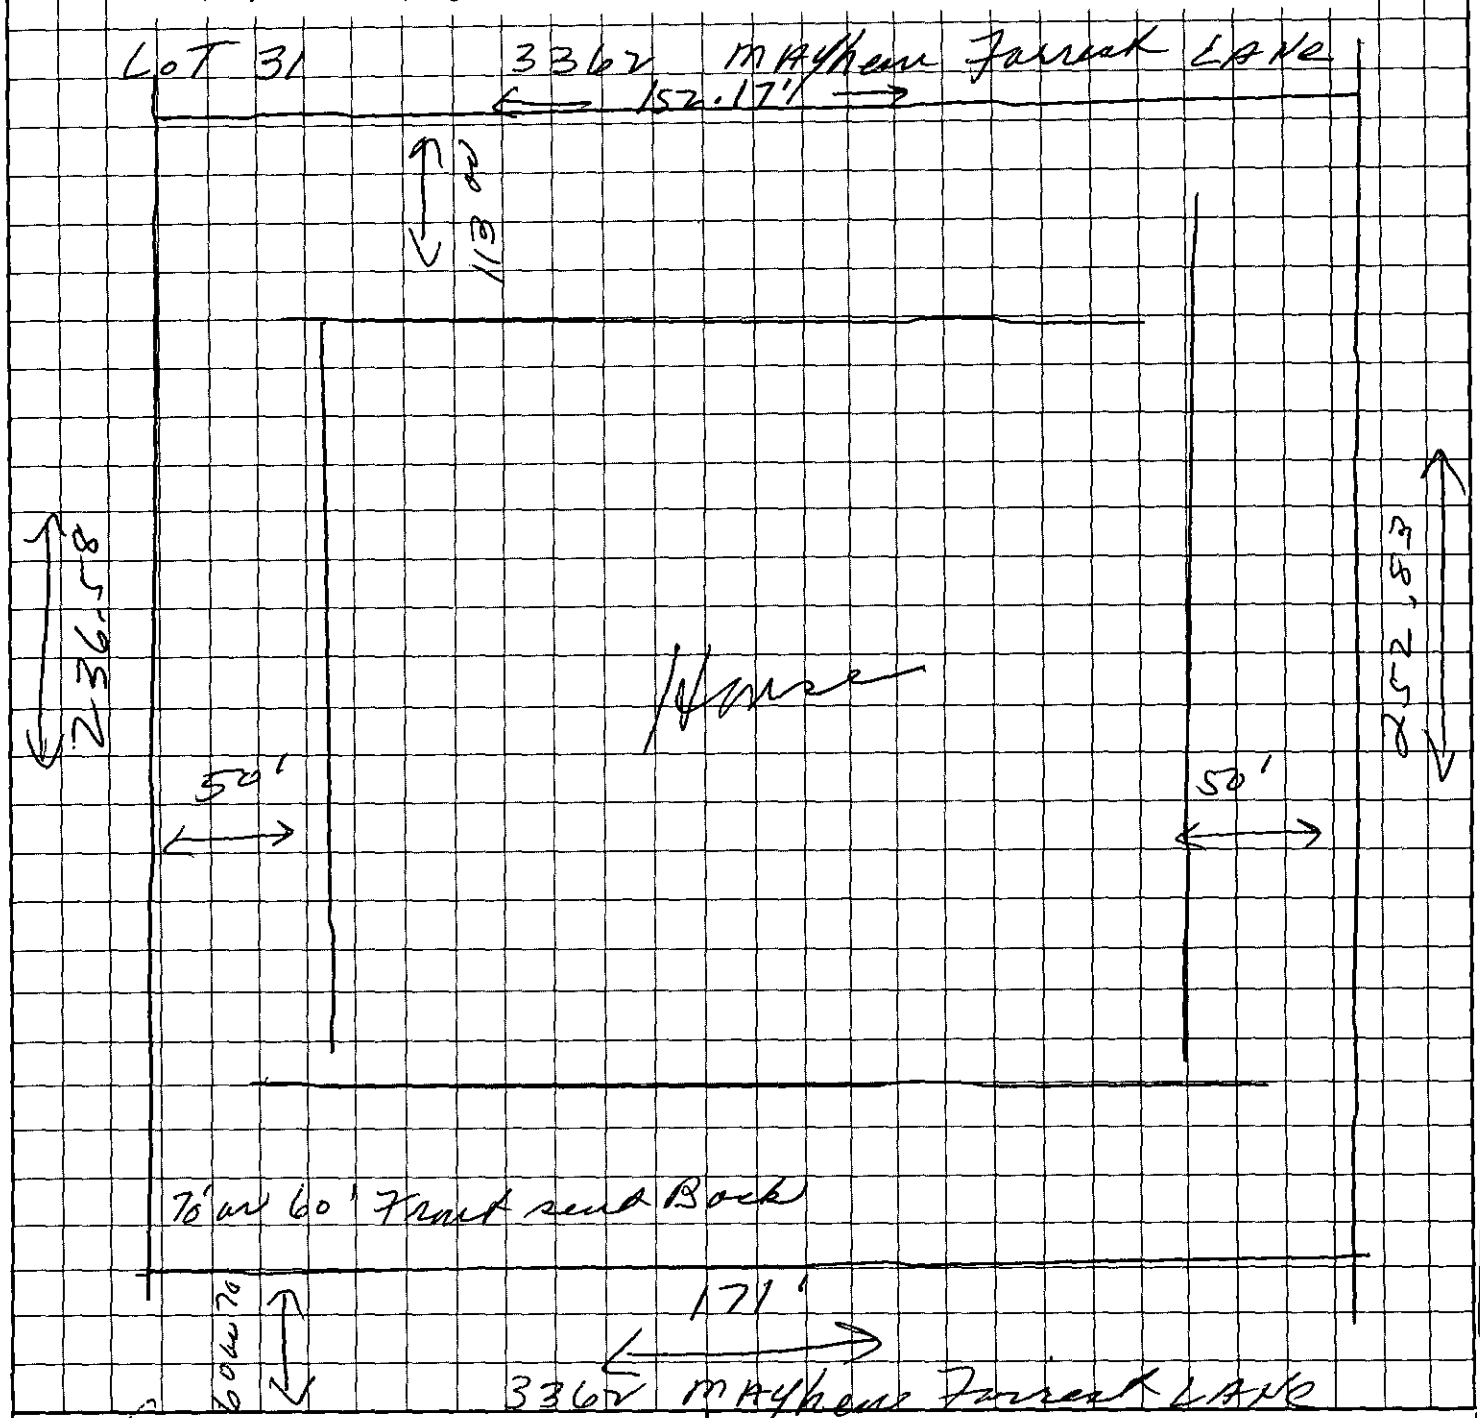

Audrey Mayhew
OWNER/AGENT SIGNATURE

DATE 1-22-01

APPROVAL DATE _____

White - Health Department's Copy Canary - E.H.S. Copy Pink - Owner's Copy

MECKLENBURG COUNTY HEALTH DEPARTMENT
Environmental Health Fees

Requestor (please print): AUDREY MAYHEW	Phone #:	Date Requested: 1/22/00	Date Filled:	
Account Name:	Cash	Charge	Account No.:	
I certify that I am authorized to charge this account for this service:				
Signature:	Printed Name:		Date:	

T.C.	Qty	Description	Unit Cost	Total Cost
0701	1	Improvement Permit Application - Residential	$ 200.00	200 -
0735		Improvement Permit Application - Commercial	$ 400.00	
0702		Optional Site Evaluations	$ 100.00	
0703		Installation and Final Approval	$ 150.00	
0704		Change in Plot Plan	$ 100.00	
0705		MH Exc/Add/Repl without System Modification	$ 100.00	
0706		MH Exc/Add/Repl with System Modification	$ 300.00	
0707		Site Consultation Visit	$ 100.00	
0734		Authorization for Wastewater System Construction	$ 150.00	
0708		Realty Closing - Conventional	$ 85.00	
0709		Realty Closing - FHA with water	$ 135.00	
0710		Additional Trips	$ 65.00	
0711		Well Water Analysis-Bacteriological with regular parameters	$ 50.00	
0712		Well Water Analysis -Nitrates and Nitrites	$ 15.00	
0714		Well Water Analysis - Organic Analysis	$ 200.00	
0715		Admin. Fee - Field Activity Letter	$ 25.00	
0718		Residential Pool Permit	$ 50.00	
0719		Public Pool Permit - operating	$ 240.00	
0720		Seasonal Pool Permit - operating	$ 120.00	
0736		Pool Late Fee	$ 120.00	
0733		Permit to Construct a Public Pool	$ 200.00	
0721		Home Day Care Evaluation and Permit	$ 70.00	
0722		Home Day Care Evaluation and Annual Fee	$ 40.00	
0723		Eval and Report Non-Permit Facility	$ 50.00	
0724		Private Pool Testing	$ 15.00	
0731		Garbage Hauler Permit - (1-9 vehicles)	$ 30.00	
0736		Garbage Hauler Permit - (each over 9)	$ 20.00	
0725		Document Copies	$ 0.05	
Payment received by: [signature]		Date: 1/22/00	Total:	200 -

2262 MAYHEW FOREST LN.

4/2000

White-AUDIT Canary-CUSTOMER Pink-DIVISION