

8608 TREXLER AV

11310405

6/28/2007

duponbj

Groundwater and Wastewater Services File Imaging Project

May 2007

Barcode Font = IDAutomationHC39M

APPLICATION FOR AN IMPROVEMENT PERMIT

V

HEALTH DEPARTMENT
ENVIRONMENTAL HEALTH DIVISION
1200 BLYTHE BOULEVARD
CHARLOTTE, NC 28203
PHONE (704) 376-4603

Mecklenburg County services are available without regard to ethnic origin, sex, or disability.

(OFFICE USE ONLY)
FILE: 7349A
TC: 113-104-05
SERIAL: № 21516
☐ L ☑ CRT

JOB LOCATION

① ADDRESS: 8608 Trexler Ave. (STREET NO. / STREET) ② FILE:
③ JURISDICTION: Mecklenburg ④ TAX PARCEL NO.: 113-104-05
⑤ SUBDIVISION: Berryhill Acres ⑥ LOT: 23-28 ⑦ BLOCK: B

OWNER

⑧ NAME: Tammy (FIRST) Cox (MIDDLE) Flowe (LAST)
⑨ MAILING ADDRESS: 8608 Trexler Ave.
⑩ CITY: Charlotte ⑪ STATE: N.C. ⑫ ZIP: 28214
⑬ PHONE: (WORK) 377-3685 ⑭ (HOME) same

REQUEST

This request is for a(n):

⑮ ☐ New permit
⑯ ☐ Repair or alteration permit
⑰ ☐ Authorization for mobile home exchange
⑱ ☑ Other (specify) Replacing Storage Bldg. for a new storage Bldg.

DESIGN CRITERIA

System will serve:

⑲ ☑ Residence ⑳ ☐ Mobile home
㉑ ☐ Business or place of public assembly
㉒ Number of bedrooms? 3
㉕ Type?
㉓ Maximum occupancy?
㉖ Maximum number of employees?
㉔ Basement? ☑ yes ☐ no
㉗ Maximum number of seats?

WATER SUPPLY

㉘ Water supply from (present or proposed):

A ☑ Individual well
B ☐ Municipal system
C ☐ Community well
D ☐ Community system

㉙ The undersigned, owner of the property described above as the "JOB LOCATION" has read the foregoing application, acknowledges that the contents of same are true, and authorizes agents of the MECKLENBURG COUNTY HEALTH DEPARTMENT to enter onto the property for the purpose of processing this request.

Signed: Tammy C. Flowe
Date: 3-27-91

IMPROVEMENT PERMIT

The undersigned, an authorized agent of the MECKLENBURG COUNTY HEALTH DEPARTMENT, certifies that the Department has approved the Request for the Job Location contained in this document. This approval is granted in accordance with the provisions of Laws And Rules For Sanitary Sewage Collection, Treatment And Disposal in effect at the time of issuance of the permit and is subject to the following provisions:

... No work shall be conducted on the septic tank system until an Installation, Construction, Alteration and/or Repair permit is issued by this Department.

... This permit is not transferable, and shall become null and void ~~60~~ 60 months from the date of issuance.

use existing system - no plumbing

Environmentalist — Date 4/2/91

Director or Authorized Section Head — Date 4-2-91

*This permit must be signed by the Director of Mecklenburg County Health Department or an authorized section head in order to be valid.

MECKLENBURG COUNTY HEALTH DEPARTMENT
ENVIRONMENTAL HEALTH DIVISION

CHARGE SLIP

Date: 03/27/91

Name/Company: Tommy Cook

Sanitation _____

Vector Control _____

O.P.W.D. ✓

Service: Tommy Cook
Rhonda Jennings
Rhonda
8608 Tryon Ave

MECKLENBURG COUNTY
HEALTH DEPARTMENT
ENVIRONMENTAL HEALTH DIVISION
PAID
MAR 27 1991

Fee: $25.00 check 7977 = $25.00

NOTICE:

A processing fee of $15.00 will be charged for all returned checks in accordance with N.C. General Statute 25-3-512.

Completed by

Collected by


PROPOSED PLOT PLAN

HEALTH DEPARTMENT
ENVIRONMENTAL HEALTH DIVISION
1200 BLYTHE BOULEVARD
CHARLOTTE, NC 28203
PHONE (704) 376-4603

FILE: 13491A

TC: 113-104-05


Draw in and name all roads adjoining the property. Draw in and accurately dimension the lot concerned. Accurately indicate property boundaries, proposed and/or existing structures and driveways, underground utilities, and wells and springs within 100 feet of the proposed building or drainfield.

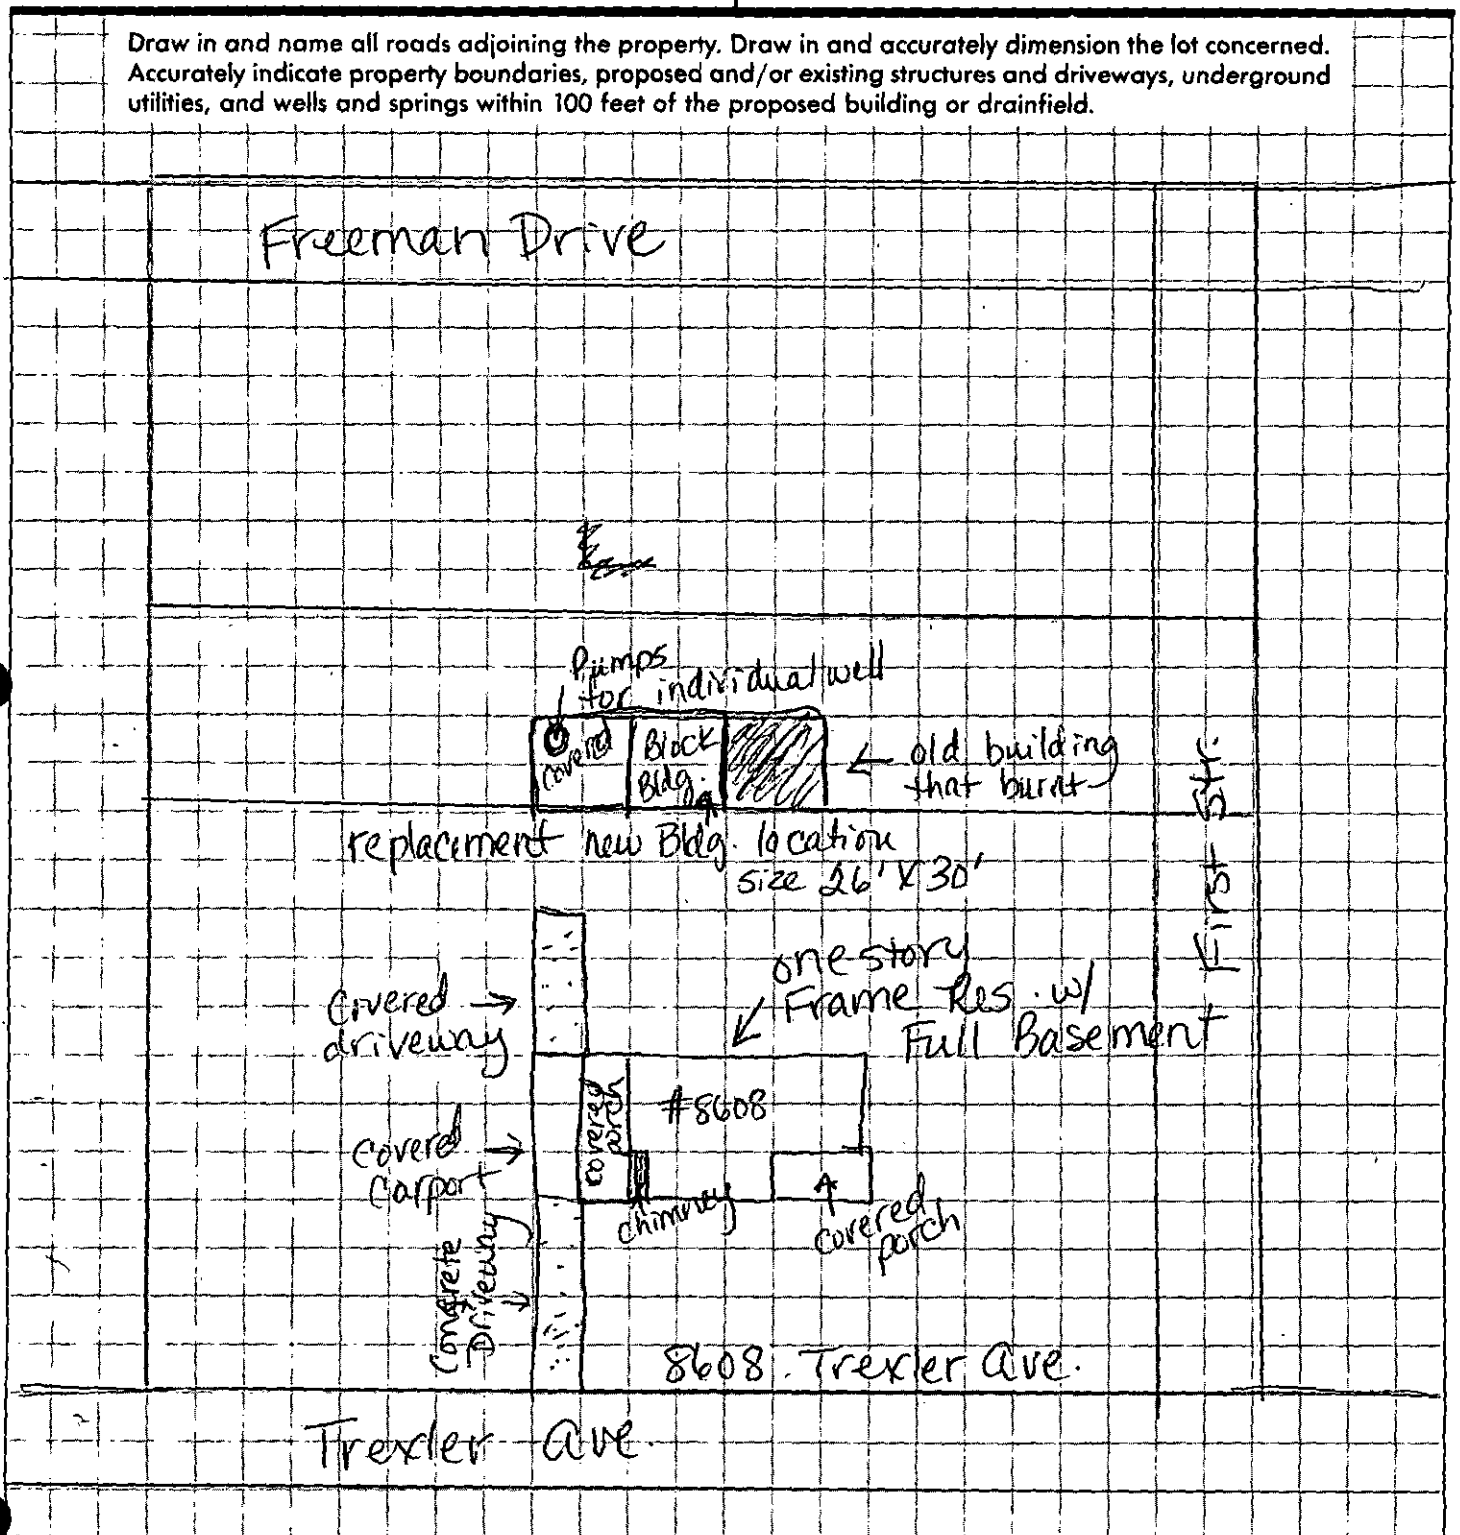

APPROVAL DATE T.W. 4/2/91

use existing system, no plumb.

White - Health Department's Copy Canary - Environmentalist's Copy Pink - Owner's Copy

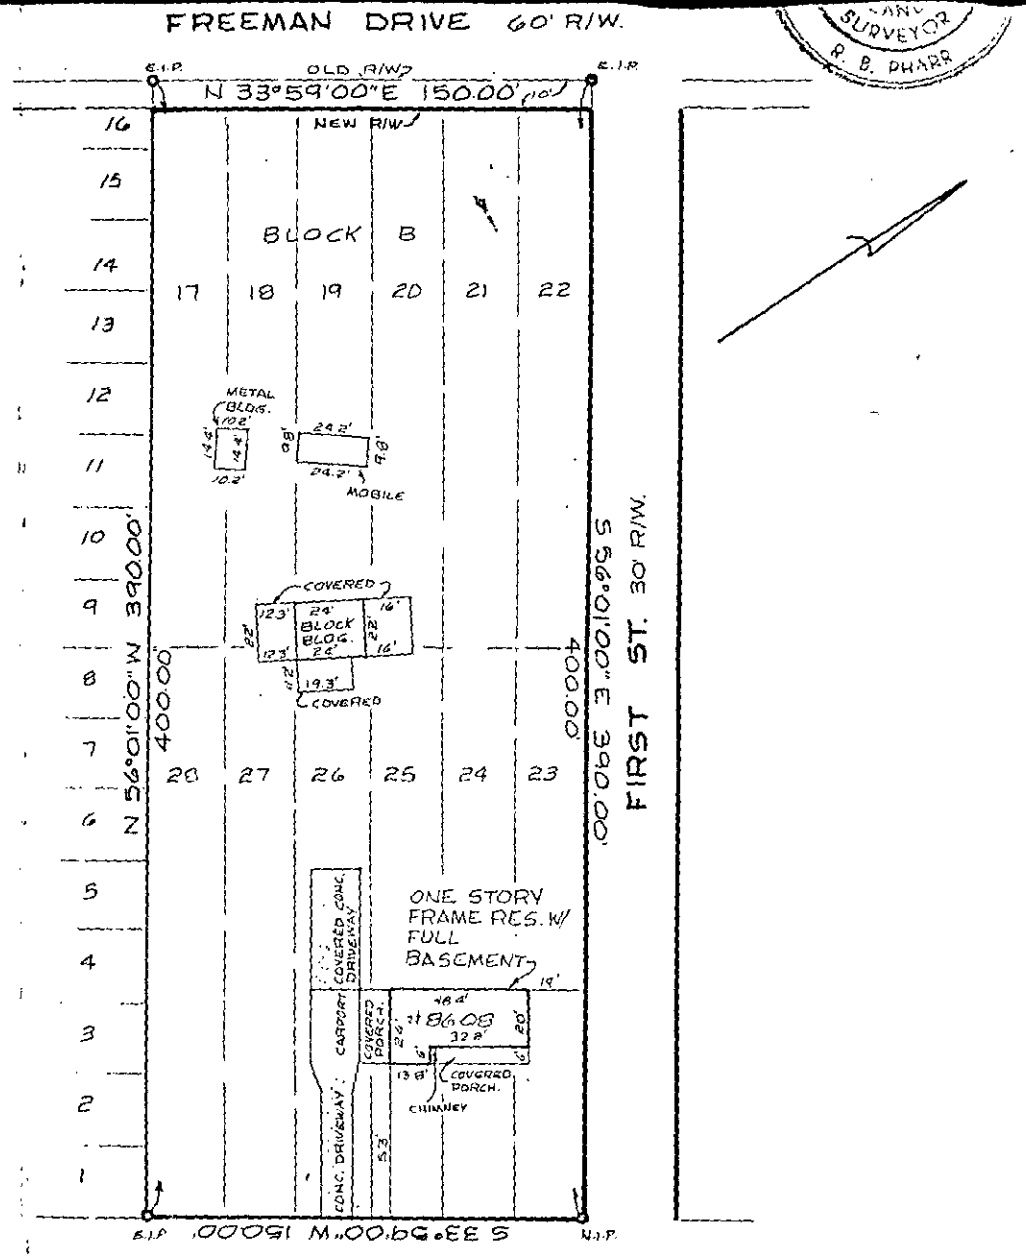

PHYSICAL SURVEY

OF

LOTS 17-28, BLOCK B, BERRYHILL ACRES

SCALE 1" = 50' CHARLOTTE, N.C.

THE PROPERTY OF WILLIAM MARK FLOWE AND TAMMY KAY COX.

MAP RECORDED IN BOOK 6 AT PAGE 561 DEED RECORDED IN BOOK _____ PAGE _____

TORRENCE BLLEFRNT 308149