FEE: 100.00 CASH
DATE: 11/5/10
CRT [ ]

APPLICATION FOR APPROVAL TO USE AN EXISTING ON-SITE WASTEWATER TREATMENT & DISPOSAL SYSTEM / WATER SUPPLY WELL
MECKLENBURG COUNTY - GROUNDWATER & WASTEWATER SERVICES
700 N. Tryon St., Suite 211 Charlotte, NC 28202
Phone: (704) 336-5103 Fax: (704) 336-6894

GWS – UES.APP 04/10

FILE #: 82560

JAM
4904

TYPE APPLCATION: ☐ SEPTIC ONLY ☐ WELL ONLY ☑ SEPTIC & WELL

☐ ADDITION - INCREASE ROOMS/OCCUPANCY/MOBILE HOME SIZE (A / M)
☑ ADDITION - RENOVATION OR GARAGE WITH NO MAJOR CHANGES (X)
☐ EXCHANGE MOBILE HOME - SAME # BEDROOMS (Y)
☐ COMMERCIAL OR INDUSTRIAL (N)

PERSON FILING APPLICATION:
NAME: Patricia Bottoms
ADDRESS: 6230 Dale Ave
CITY: Charlotte
STATE: NC ZIP: 28214
PHONE: 704-537-7035
ALTERNATE PHONE:

PROPERTY OWNER:
NAME: Patricia Bottoms
ADDRESS: 6230 Dale Ave.
CITY: Charlotte
STATE: NC ZIP: 28214
PHONE: 704-537-7035
ALTERNATE PHONE:

JOB LOCATION INFORMATION
TAX/PARCEL #: 103-133-08
STREET ADDRESS: 6230 Dale Ave
CITY: Charlotte
STATE: NC **ZIP:** 28214

SUBDIVISION OR MOBILE HOME PARK NAME:
LOT #: 6+7BC
1955

WATER SUPPLY:
☐ MUNICIPAL (M) ☐ COMMUNITY (C) ☑ PRIVATE WELL (P) ☐ SHARED WELL (S) ☐ OTHER 'SPRINGS' (O)

RESIDENTIAL PROPERTY TYPE:
☑ HOUSE (H) ☐ MODULAR HOME (M) ☐ MULTIPLE FAMILY (U)
☐ SINGLE MOBILE HOME (S) ☐ DOUBLE WIDE (D)
☐ OTHER (O)

OCCUPANCY (both fields are required):
NUMBER OF BEDROOMS: 4
NUMBER OF OCCUPANTS: 3

COMMERCIAL / INDUSTRIAL PROPERTY TYPE:
TYPE OF BUSINESS:
EMPLOYEES PER SHIFT:
OF SHIFTS:
INDUSTRIAL WASTES? ☐ YES ☐ NO
UNDERGROUND STORAGE TANKS? ☐ YES ☐ NO

ADDITION TYPE ATTACHED TO EXISTING STRUCTURE:
☐ BEDROOM ☐ BATHROOM ☐ KITCHEN ☐ DINING ROOM ☐ LIVING ROOM ☐ DEN
☐ GARAGE ☐ SUNROOM ☐ PORCH ☐ DECK ☐ OTHER

ADDITION TYPE DETACHED FROM EXISTING STRUCTURE:
☐ DETACHED GARAGE ☐ DETACHED GARAGE WITH PLUMBING ☐ POOL HOUSE ☐ SHOP ☐ BARN
☑ STORAGE SHED ☐ DETACHED PORCH / DECK ☐ OTHER

*The undersigned, owner, or legal agent for the owner, of the property described above as the "Job Location" has read the foregoing application, acknowledges that the contents of same are true, and authorizes the Mecklenburg County Health Department to enter onto the property for the purpose of processingithis request.

Patricia Bottoms — Owner's/Agent's Signature
11/5/11 — Date

*The undersigned, an authorized agent of the Mecklenburg County Health Department, certifies that the Department has approved the Request for the Job Location contained in this document. This approval is granted in accordance with the provisions of Laws and Rules for Sanitary Sewage Collection, Treatment and Disposal and Water Supply Wells in effect at the time of issuance of the permit and is subject to the following provisions:

- No work shall be conducted on the septic tank system until an installation, construction, alteration and/or repair approval is granted y this Department.
- This permit is not transferable.

☐ ADDITION / RENOVATION APPROVAL - VALID 1 YEAR FROM ISSUANCE
☐ MOBILE HOME EXCHANGE APPROVAL - VALID 6 MONTHS FROM ISSUANCE

Detached Garage Meets Required setback off well & Septic
Jeremy Michael — ES Signature
11/06/2011 — Date

PLOT PLAN FOR PERMIT APPLICATION
ONE/TWO FAMILY, MODULAR, MOBILE HOME OR ZONING USE

File #8256B

LOCATION

STREET # (N,S,E,W) 6230 — STREET NAME Dale — (AV,RD,ST, etc) AVE


SUITE/UNIT(S):

TAX JURISDICTION: (Check One)
☐ 0-Mecklenburg ☐ 1-Charlotte ☐ 2-Davidson ☐ 3-Cornelius
☐ 4-Pineville ☐ 5-Matthews ☐ 6-Huntersville ☐ 7-Mint Hill

PERMIT # B315688

TAX PARCEL # 103-133-08 JOB #

EXAMPLES/PLOT PLAN

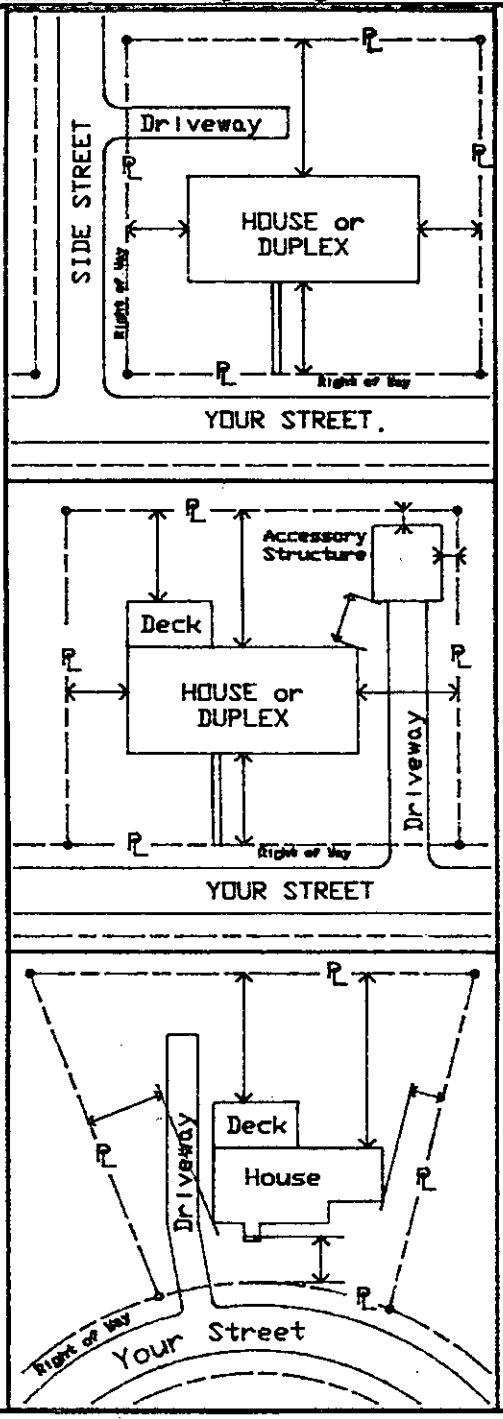


- INSTRUCTIONS -

In the space provided below, draw plot plan as neatly and accurately as possible, from survey if available.

1. Draw street(s) and right-of-way(s).
2. Draw property lines with dimensions.
3. Draw proposed and existing buildings showing any attached porch(es), deck(s), chimney(s), carport(s), or garage(s), etc...
4. Show distances of buildings from property lines or other structures.
5. Separate application and plot plan required for each building.

- PLOT PLAN -

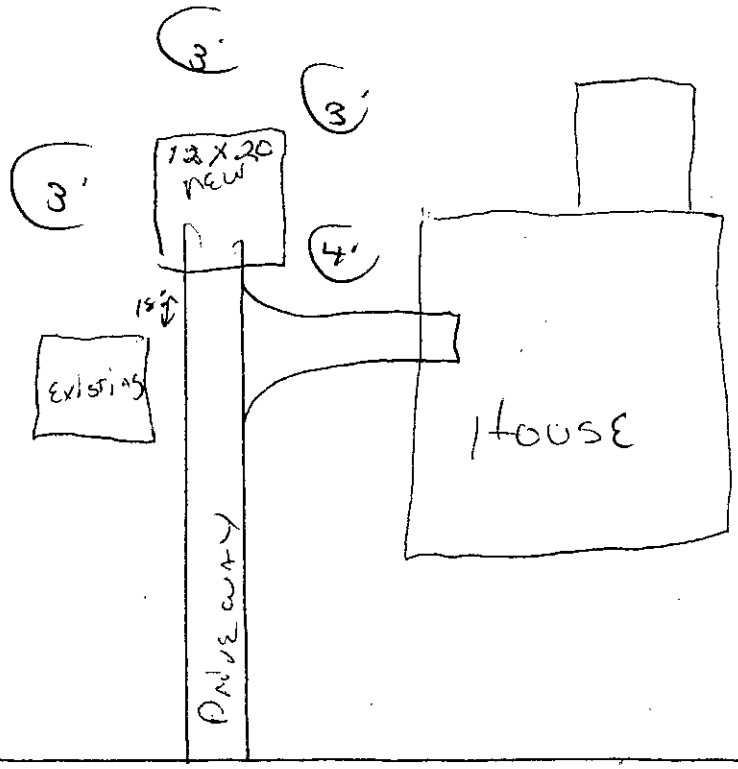

ALL EXISTING AND PROPOSED BUILDING(S) ON LOT ARE SHOWN WITH MEASUREMENTS INDICATED

Patricia Bottoms — 1/5/11 — Patricia Bottoms

APPLICANT'S SIGNATURE — DATE — PRINT APPLICANT'S NAME

APPROVED BY: CT 1/7

CHARLOTTE-MECKLENBURG BUILDING STANDARDS DEPARTMENT
P.O. BOX 31097 • CHARLOTTE, NC 28231-1097 • 704/336-2831

B-83

ORIGINAL