

16201 TWIN COVE DR

00101306

1/8/2008

duponbj

Groundwater and Wastewater Services File Imaging Project
May 2007
Barcode Font = IDAutomationHC39M

MECKLENBURG COUNTY
LAND USE AND ENVIRONMENTAL SERVICES
Payment Receipt

Receipt Information

Date:	11/13/06	**Amount:**	150.00
Receipt #:	46848	**Tendered:**	150.00
Check / Auth #:	CHECK 1270	**Returned:**	150.00
Received By:	MULLIVR		

Account Information

Account #: X37601
Contractor: HERRING MICHAEL
Attn:
Address: P O BOX 1385
Address:
City/State/Zip: DAVIDSON, NC 28036

Item	Description	Permit#	Quantity	Unit Price	Total Price
0703	Installation/Final Approval 16201 TWIN COVE DR		1	150.00	150.00

MICHAEL V. HERRING
P.O. BOX 1385
DAVIDSON, NC 28036

SE-7704/2531
CB5313522211

1270

DATE 11/13/06

PAY TO THE ORDER OF MECKLENBURG COUNTY $ 203.00

TWO HUNDRED THREE DOLLARS

State Employees' Credit Union
Cornelius, North Carolina
161

MEMO SEPTIC & SUPPLEMENT

⑆253177049⑆0863139221⑈ 1270

Outstanding Balances

Month-To-Date	Prior Month	30 Days	60 Days	90 Days	Balance
	53.00				

Mecklenburg County Groundwater & Wastewater Services
700 N. Tryon St., Suite 211 Charlotte, NC 28202
Phone: (704) 336-5103 Fax: (704) 336-6894

NC DENR
Division of Environmental Health
On-Site Wastewater Section

OPERATION PERMIT for an
ON-SITE WASTEWATER TREATMENT & DISPOSAL SYSTEM

File #: 56978 Permit #: _____ Tax Parcel #: 001-013-06

Property Owner: Michael Herring

Job Location Address: 16301 Twin Cove Dr

City: Huntersville State: NC Zip Code: 28078

Operation Permit Issuance Date: _____ Contractor Name: Curt Dunning

Permitted Design Flow: 360 GPD

Liquid Capacity of Septic Tank: 1500 gallons

Liquid Capacity of Dosing Tank: n/a gallons

Effluent Pump Model: n/a

Drainfield Installation ☐ N/A

Trench Depth: 30 inches

Trench Width: 3 feet

Line Spacing: 9 *feet* (O.C.)

Total line length: 300 feet

# of Lines: 4 @ 75 feet

Depth of Media: _____ inches (Type) _____

Depth of Cover: _____ inches

Distribution Device: D Box

Inspection Dates

Tank(s) Inspected: 9/18/06

Excavation Inspected: 9/19/06

Pump & Controls Inspected: n/a

Bed Installation *(For Repair Installations ONLY.)* ☒ N/A

Bed Depth: _____ inches

Bed Width: _____ feet

Total line length: _____ feet

# of Lines: _____ @ _____ feet

Depth of Media: _____ inches (Type) _____

Depth of Cover: _____ *inches*

Distribution Device: _____

SKETCH OF SYSTEM INSTALLATION
(As-Built Drawing)

Installed according to installation approval.

Water Supply Source

☒ Municipal ☐ Private Well ☐ Community Well

☐ Other _____

System Installation Setbacks

Distance from Building Foundation 25+ feet

Distance from Property Line: 5+ feet

Distance from Water Supply Source: N/A feet

The undersigned has inspected the Septic Tank System described above, and certifies it has been ☐ *installed* ☐ *altered* ☐ *repaired* ☐ *as detailed in the plot above* ☐ in accordance with the permit issued and meets the provisions of 15A NCAC 18A. 1900, "Laws and Rules for Sewage Treatment and Disposal Systems" in effect on the date of issuance of the permit. The issuance of this *Operation Permit does not in any way guarantee* that the system will operate properly or relieve any person now or hereafter owning, controlling, or using such system from any liability resulting from the failure of the system to operate properly. This document is issued subject to those restrictions and *conditions shown on the permit(s)* and the provisions of 15A NCAC 18A. 1900 in addition to those listed below under "Comments." This document shall be null and void if any information contained in the application is untrue or if any additions are made to the property which would increase the *requirements* for said system.

Notice: Disturbance of the designated repair area may result in the Suspension or Revocation of this permit.

Comments: System Classification & Type: III-g INNOVATIVE SYSTEM

DENR Authorized Agent: Tommy Martone, L.S. Signature: Tommy Martone, L.S.

Mecklenburg County Groundwater & Wastewater Services
700 N. Tryon St., Suite 211 Charlotte, NC 28202
Phone: (704) 336-5103 Fax: (704) 336-6894

NC DENR
Division of Environmental Health
On-Site Wastewater Section

INSTALLATION APPROVAL for an
ON-SITE WASTEWATER TREATMENT & DISPOSAL SYSTEM

File #: 5697 B Permit #: _____ Tax Parcel #: 001 013 06

Property Owner: Michael Herring

Job Location Address: 16201 Twin Cove Dr

City: Hunt State: NC Zip Code: _____

Installation Approval Issuance Date: 9-17-06

Permission is hereby given to ☑ install ☐ alter ☐ repair an on-site wastewater treatment & and disposal system, with subsurface soil absorption and effluent discharge, as specified herein at the described location. This approval is granted based upon the application information submitted to our office. All work shall be completed on or before 10-17-06, after which date this approval shall be null and void. The system shall meet all of the construction requirements of 15A NCAC 18A. 1900 which are in effect on the date of granting this approval. An **Operation Permit** must be obtained from the Mecklenburg County Health Department before any system can be covered up or placed into service. The issuance of this permit does not in any way guarantee that the system anticipated to be constructed will operate properly, or relieve any person now of hereafter owning, controlling or using such system from any liability resulting from the failure of the system to operate properly.

***NOTICE: This system shall not be installed while soils are in a wet condition.**

Permitted Design Flow: 360 GPD

Site LTAR: .3 GPD/ft² (For new installations only.)

Liquid Capacity of Septic Tank: 1500 gallons

Liquid Capacity of Dosing Tank: — gallons

Drainfield Design ☐ N/A

Trench Depth: 30 inches

Trench Width: 3 feet

Line Spacing: 9 feet (O.C.)

Total line length: 400 feet

# of Lines: 4 @ 75 feet

Depth of Media: — inches (Type) _____

Distribution Device: D Box

Bed Design *(For Repair Installations ONLY.)* ☐ N/A

Bed Depth: _____ inches

Bed Width: _____ feet

Total line length: _____ feet

# of Lines: _____ @ _____ feet

Depth of Media: _____ inches (Type) _____

Distribution Device: _____

Water Supply Source

☑ Municipal ☐ Private Well ☐ Community Well

☐ Other _____

Minimum System Setbacks


Distance from Building Foundation: 25 feet

Distance from Property Line: 5+ feet

Distance from Water Supply Source: N/A feet

SKETCH OF SYSTEM LAYOUT
(Proposed Layout)

Hunter Ferry

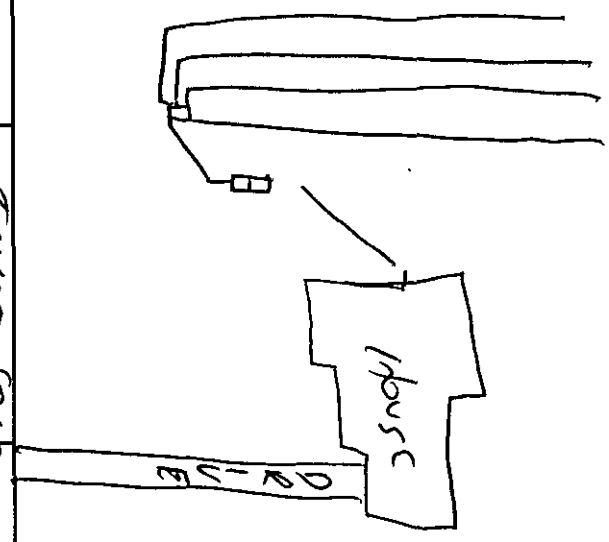

Comments: System Classification & Type: - Innovative

DENR Authorized Agent: Kelly Rusty Signature: _____

FEE: 150.00
DATE: 8/25/04
Check 1077 JKA

AUTHORIZATION FOR WASTEWATER SYSTEM CONSTRUCTION

LD 100475 ACO

PERMIT NUMBER: 5697B
PARCEL NUMBER: 00101306

JOB LOCATION ADDRESS: 16201 Twin Coves Drive
PROPERTY OWNER: Michael V. Herring
BUILDING CONTRACTOR: Michael V. Herring
SUBDIVISION NAME: Twin Coves
AUTHORIZATION ISSUED BY: Jeremy Michelone, R.S. DATE: 08/24/04

Jeremy Michelone R.S.
DENR/DEH AUTHORIZED AGENT

AUTHORIZATION CONDITIONS

1. WASTEWATER SYSTEM CONSTRUCTION AND INSTALLATION MUST MEET ALL CONDITIONS AND SPECIFICATIONS AS SET FORTH IN IMPROVEMENT PERMIT NUMBER 5697B, AND THE ATTACHED SITE PLAN WITH SYSTEM DETAILS. CONSTRUCTION AND INSTALLATION MUST ALSO MEET ALL REQUIREMENTS SET FORTH IN THE RULES GOVERNING SANITARY SEWAGE COLLECTION, TREATMENT, AND DISPOSAL AND ANY OTHER APPLICABLE RULES AND LAWS.

2. AN *INSTALLATION, CONSTRUCTION, ALTERATION AND/OR REPAIR APPROVAL* MUST BE SECURED PRIOR TO INSTALLATION OF THE SEPTIC TANK SYSTEM. THE INSTALLER OF THE SYSTEM SHALL BE A REGISTERED SEPTIC TANK CONTRACTOR WITH THE MECKLENBURG COUNTY HEALTH DEPARTMENT.

3. ANY ALTERATION IN SITE OR SOIL CONDITIONS (INCLUDING LOCATION OF STRUCTURES AND APPURTENANCES) OR MODIFICATION IN USE, DESIGN WASTEWATER FLOW, OR WASTEWATER CHARACTERISTICS AS SPECIFIED IN THE ASSOCIATED IMPROVEMENT PERMIT AND APPLICATION, MAY SUBJECT THIS CONSTRUCTION AUTHORIZATION AND ASSOCIATED PERMIT(S) TO REVOCATION.

4. THIS CONSTRUCTION AUTHORIZATION AS PROVIDED IN G.S. 130A-335(f) AND G.S. 130A-336(b) SHALL BE VALID FOR A PERIOD EQUAL TO THE VALIDITY OF THE IMPROVEMENT PERMIT, NOT TO EXCEED 60 MONTHS.

5. OTHER CONDITIONS:
   Agreement forms on file before CA release.

CONDITIONS OF IMPROVEMENT PERMIT / CONSTRUCTION AUTHORIZATON

Permit Number: 5697B

Tax Number: 00101306

- The IMPROVEMENT PERMIT is subject to revocation if site plans or the intended use change. There is to be NO grading, filling, or disturbance of the soil in the area of the septic tank system or repair area.
- CONSTRUCTION AUTHORIZATION must be obtained prior to receiving a Building Permit. The Construction Authorization is NOT transferable. Do not clear, grade, fill or disturb soil prior to obtaining a Construction Authorization.
- Domestic-type wastewater only. No industrial process wastewater may be discharged into the system.

Basement: ☒ Yes ☐ No ☐ Partial Basement

Primary Wastewater System

Type: ☐ I ☐ II ☒ III ☐ IV ☐ V ☐ VI

☐ Conventional
☐ Prefabricated, permeable block panel system
☐ Shallow Placed Conventional
☐ Low Pressure Pipe
☐ Large Diameter Pipe
☐ Fill
☐ Other
☒ Innovative or Experimental:

0.3 Long-term acceptance rate (GPD/ft^2)	360 Max gallons/day wastewater flow	900 Absorption Area (ft^2)	9 Trench spacing (min. on centers) (ft)
Serviced by private well: ☐ Yes ☒ No	1500 Gallon septic tank	300 Total trench length (ft)	30 Maximum trench depth (in) (At least 12" of provisionally suitable soil must remain between trench bottom and unsuitable soil conditions.)
3 Bedrooms in residence	____ Gallon pump tank	__ Depth of stone (in)	

Any surface water present: NO Type: Minimum separation distance (ft):

Additional conditions: **Agreement forms on file before CA release.**

Repair Area System

Type: ☐ I ☐ II ☒ III ☐ IV ☐ V ☐ VI

☐ Conventional
☐ Prefabricated, permeable block panel system
☐ Shallow Placed Conventional
☐ Low Pressure Pipe
☐ Large Diameter Pipe
☐ Fill
☐ Other
☒ Innovative or Experimental:

900 Absorption Area (ft^2) 300 Total trench length (ft)	__ Depth of stone (in)	9 Trench spacing (min. on centers) (ft)	30 Maximum trench depth (in)

The undersigned, an authorized agent of the MECKLENBURG COUNTY HEALTH DEPARTMENT, certifies that the Department has approved the Request for the Job Location contained in this document. The approval is granted in accordance with the provisions of Laws and Rules For Sewage Treatment, and Disposal Systems in effect at the time of issuance of the permit and is subject to the following provisions:

*** No work shall be conducted on the septic tank system until an Installation, Construction, Alteration and/or Repair Approval is granted by this Department.

*** This Improvement permit is transferable.

Jimmy Medlock 8/24/04
DENR Authorized Agent Date

MECKLENBURG COUNTY HEALTH DEPARTMENT
ENVIRONMENTAL HEALTH DIVISION
700 N. TRYON ST., SUITE 211
CHARLOTTE, NC 28202
PHONE: (704) 336-5103
FAX: (704) 336-6894

8/25/04
Owner/Agent Signature Date

NC DENR
DIVISION OF ENVIRONMENTAL HEALTH
ON-SITE WASTEWATER SECTION

IWWS-100195


PROPOSED PLOT PLAN

HEALTH DEPARTMENT
ENVIRONMENTAL HEALTH DIVISION
700 NORTH TRYON STREET
CHARLOTTE, NC 28202
PHONE (704) 336-5102

FILE: 56978

TC: 001-013-06

Draw in and name all roads adjoining the property. Draw in and accurately dimension the lot concerned. Accurately indicate property boundaries proposed and/or existing structures and driveways, underground utilities, and wells and springs within 100 feet of the proposed building or drainfield.

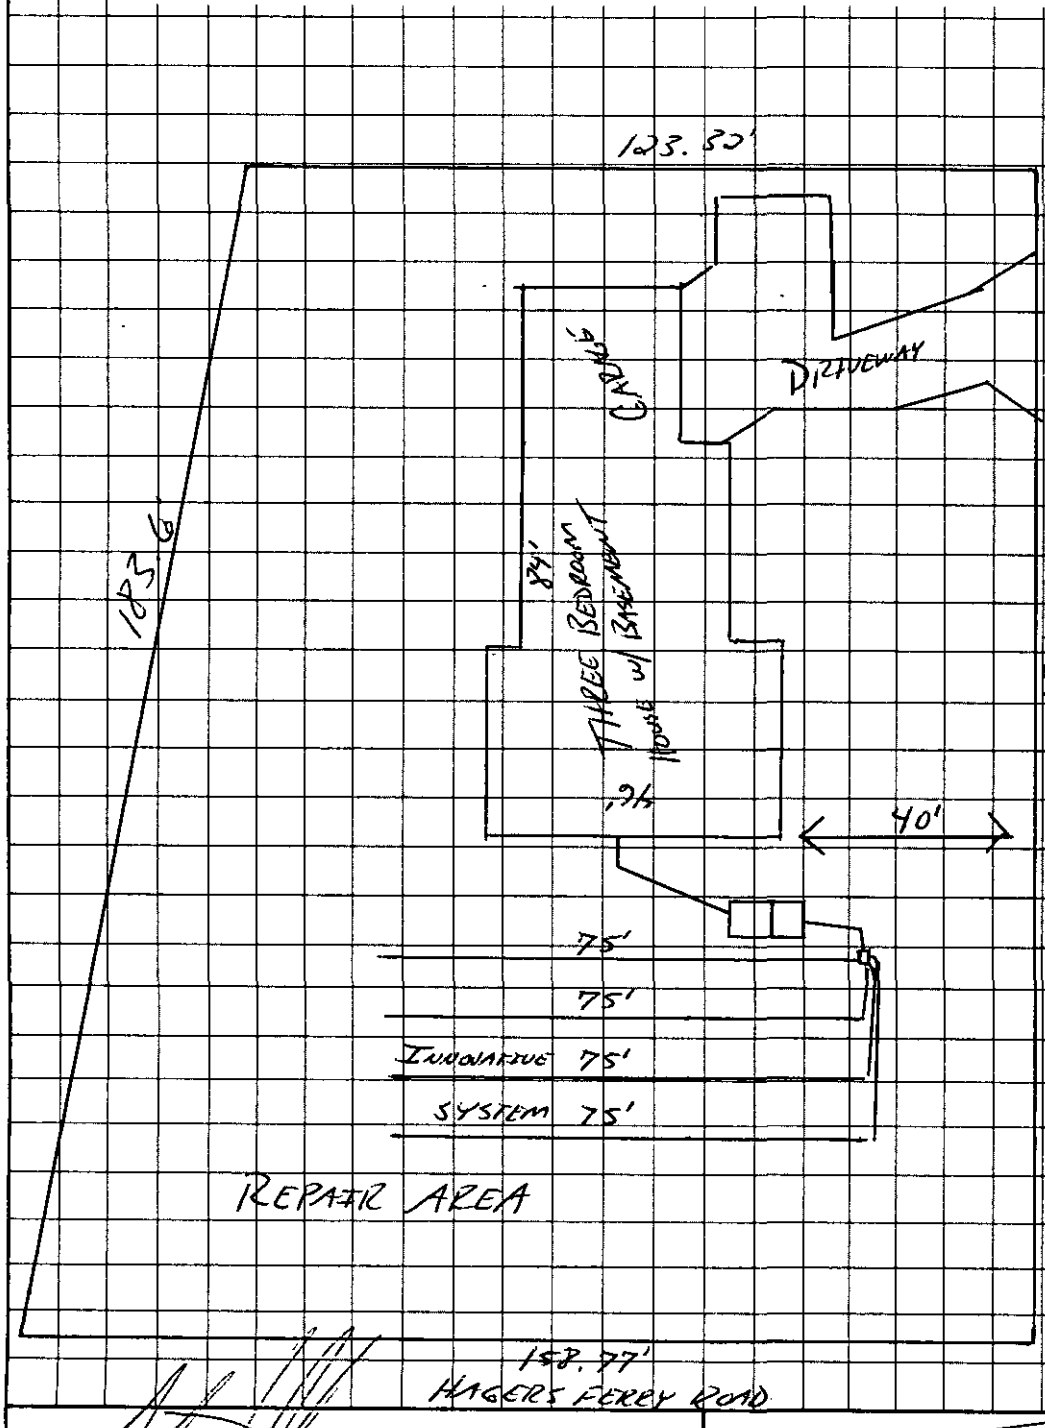

COMMENTS

→ SCALE = 1" = 30'
→ 3 Bedroom House
→ 1500 gallon Tank
→ 4 Lines x 75' x 3
→ 300 TCF
→ Type IIIg Innovative System & Repair
→ Keep plumbing as high as possible

OWNER/AGENT SIGNATURE

DATE 8/25/04

APPROVAL DATE Tammy Mabe R.S. 8/24/04

White - Health Department's Copy Canary - E.H.S. Copy Pink - Owner's Copy

FOR REGISTRATION JUDITH A. GIBSON
REGISTER OF DEEDS
MECKLENBURG COUNTY, NC
2004 AUG 25 12:49 PM
BK:17662 PG:70-73 FEE:$20.00

INSTRUMENT # 2004185080

2004185080

STATE OF NORTH CAROLINA

COUNTY OF MECKLENBURG

WASTEWATER TREATMENT AND DISPOSAL SYSTEM DESIGN AGREEMENT: 15A NCAC 18A .1948 AND ANY OF THE FOLLOWING RULES: .1956; .1957(a); .1957(b); or .1957(c); OR .1969

FILE # 5697B
PARCEL # 001-013-06

The undersigned, MICHAEL V. HERRING, owner of property located at 16201 TWIN COVES DR HUNTERSVILLE, NC, (the "site") and described in an instrument recorded in Book _____ at Page _____, Mecklenburg Public Registry, hereby acknowledges that the undersigned applied to the Mecklenburg County Health Department (the "Department") for a permit to install a septic tank sewage disposal system on the site; that the Department evaluated the site for suitability for such a system in accordance with the regulations promulgated by the North Carolina Commission for Health Services as 15A NCAC 18A .1900 *et seq.*; that the Department originally classified the site as "unsuitable" pursuant to the standards set forth in the regulations; that the undersigned requested that the Department reclassify the site as "provisionally suitable" in light of the particular septic tank system proposed by the undersigned; that the Department considered various studies, data, and other information which indicate to the Department that the septic tank system proposed by the undersigned is allowed by the rules; and that the Department therefore reclassified the site as "provisionally suitable" and issued an appropriate permit for such proposed septic tank system.

The undersigned further acknowledges that the proper design, construction, operation and maintenance of such septic tank system is the responsibility of the designer, owner, developer, installer, or user of the system, as applicable, and that neither the Department nor its officials, employees, or agents warrant or guarantee that the said system installed pursuant to the permit issued by the Department will function in a satisfactory manner for any given period of time or that the Department, its officials, employees or agents assume any liability for any damages of any kind which are caused, or which may be caused, by a malfunction of such system.

The undersigned further acknowledges that the following conditions will apply to the site:

This instrument was prepared by: MICHAEL HERRING PO BOX 1385 DAVIDSON NC 28036
Mail after recording to: PO BOX 1385
DAVIDSON, NC 28036

-- Any changes on the property may make the Improvement Permit null and void and may make the Improvement Permit subject to revocation.

-- Do not grade, cut, fill, pave, construct a building or deck, dig a well, install a swimming pool or otherwise cover or disturb the soil (except for planting and maintaining grass or other ground covers) in a manner which will adversely affect the repair area or area where the septic tank system is located.

-- When a private certified operator is required, no improvement permit for the designated repair shall be issued unless there is a private certified operator to carry out this management program in the service area where the proposed system is to be located. (Refer to Rule .1961, "Maintenance of Sewage Systems," for further information.)

-- Additional fees will be required according to the Mecklenburg County user fee schedule applicable at the time for the issuance of a repair permit for any subsequent repairs to the sewage treatment and disposal system or for installation of a replacement system.

-- At the time repairs to the sewage treatment and disposal system are to be made or a replacement system installed, the regulations in effect at that time will govern the repairs or installation of a replacement system.

The undersigned further agrees for himself, his heirs and assigns that he shall indemnify and hold harmless theDepartment, its employees, and officials, as well as Mecklenburg County and its employees and officials, for any damages or other claims of any person or persons whatsoever arising out of the installation, operation, or failure of said septic tank system.

Use of the singular masculine pronoun forms herein shall be deemed to also include the plural and feminine forms as the context may require.

This document shall be placed on the public records of the Register of Deeds of Mecklenburg County and indexed therein under the Grantor Index in the name or names of the undersigned, and the foregoing acknowledgements shall henceforth be binding on all persons claiming any right, title, or interest in the site.

IN WITNESS WHEREOF, the undersigned has hereunto set his hand and seal, or if corporate, has caused this instrument to be signed in its corporate name by its duly authorized officers and its seal to be hereunto affixed by authority of its Board of Directors, this _____ day of _____, 20___.

_____ _____(SEAL)

~~(Corporate Name)~~ Individual

Michael V. Herring

_____(SEAL)

By: _____ _____(SEAL)

_____ President _____(SEAL)

ATTEST:

_____

_____ Secretary

(Corporate Seal)

STATE OF NORTH CAROLINA
COUNTY OF Mecklenburg

I, Michael R. Grubbs, a Notary Public for said County and State, do hereby certify that Michael V. Herring personally appeared before me this date and acknowledged the due execution of the foregoing instrument.

WITNESS my hand and notarial seal, this 25 day of 8, 2004.

_____
Notary Public

My Commission Expires:

6-8-08

MICHAEL R. GRUBBS NOTARY PUBLIC MECKLENBURG COUNTY, N.C.

STATE OF NORTH CAROLINA
COUNTY OF _____

I, _____, a Notary Public for said County and State, do hereby certify that _____ personally came before me this day and acknowledged that he is _____ Secretary of _____, a North Carolina corporation, and that by authority duly given and as the act and deed of said corporation, the foregoing instrument was signed in its name by its _____ President, sealed with its corporate seal, and attested by _____ as its _____ Secretary.

WITNESS my hand and notarial seal, this _____ day of _____, 20____.

_____
Notary Public

My Commission Expires:

_____

REVISED 8-13-02

JUDITH A. GIBSON
REGISTER OF DEEDS, MECKLENBURG
COUNTY & COURTS OFFICE BUILDING
720 EAST FOURTH STREET
CHARLOTTE, NC 28202

PLEASE RETAIN YELLOW TRAILER PAGE

It is part of the recorded document, and must be submitted with original for re-recording and/or cancellation.

****

Filed For Registration:	**08/25/2004 12:49 PM**
Book:	**RE 17662 Page: 70-73**
Document No.:	**2004185080**
	PRMIT 4 PGS $20.00
Recorder:	**GRACE TUCKER**

****

State of North Carolina, County of Mecklenburg

The foregoing certificate of MICHAEL R GRUBBS Notary is certified to be correct. This 25TH of August 2004

JUDITH A. GIBSON, REGISTER OF DEEDS By: Grace W Tucker
Deputy/Assistant Register of Deeds

****

2004185080

Department of Environment, Health, and Natural Resources
Division of Environmental Health
On-site Wastewater Section

Sheet: 1 of 2
Property ID: 001-013-06
Lot #: 32
File #: 5697B
Code: 1

ACS

SOIL/SITE EVALUATION
for ON-SITE WASTEWATER SYSTEM

Owner: Michael V. Herring
Applicant:
Address: PO Box 1385, Davidson, N. C. 28036
Date Evaluated: 8/19/2004
Proposed Facility: Residence
Design Flow (.1949): 360gpd
Property Size: .59a
Location of Site: 16201 Twin Coves Drive
Property Recorded:
Water Supply: [x] Public [ ] Individual [ ] Well [ ] Spring [ ] Other
Evaluation Method: [x] Auger Boring [ ] Pit [ ] Cut
Type of Wastewater: [x] Sewage [ ] Industrial Process [ ] Mixed

PROFILE #	.1940 Landscape Position/ Slope%	Horizon Depth (IN.)	SOIL MORPHOLOGY .1941 .1941 Structure/ Texture	.1941 Consistence Mineralogy	OTHER PROFILE FACTORS .1942 Soil Wetness/ Color	.1943 Soil Depth (IN.)	.1956 Sapro Class	.1944 Restr Horiz	Profile Class & LTAR
1	LS, 8	0-5	GR/CL	FR/SEXP/SS/SP	>50" TO SOIL WETNESS	50	N/A	NONE	PS, IV
		5-40	SBK/C	FI/SEXP/S/P					.3GPD/FT^2
2	LS, 6	0-6	GR/CL	FR/SEXP/SS/SP	>49" TO SOIL WETNESS	49	"	"	"
		6-49	SBK/C	FI/SEXP/S/P					
3	"	0-7	GR/CL	FR/SEXP/SS/SP	>48" TO SOIL WETNESS	48	"	"	"
		7-48	SBK/C	FI/SEXP/S/P					
4	"	0-8	GR/CL	FR/SEXP/SS/SP	"	"	"	"	"
		8-48	SBK/C	FI/SEXP/S/P					
5	"	0-7	GR/SCL	FR/SEXP/SS/SP	"	"	"	"	"
		7-48	SBK/C	FI/SEXP/S/P					

Description	Initial System	Repair System
Available Space (.1945)	PS	
System Type(s)		
Site LTAR	.3GPD/FT2	


Other Factors (.1946):
Site Classification (.1948): PROVISIONALLY SUITABLE
Evaluated By: W. R. Marlin, LSS, 8/20/2004, W. R. Marlin
Others Present:

COMMENTS:
Does not appear to be 100% repair

Landscape Position	Group	Texture	.1955 LTAF	Structure
R-Ridge	I	S-Sand	1.2 - 0.8	SG-Single Grain
SS-Shoulder Slope		LS-Loamy Sand		M-Massive
LS-Linear Slope				CR-Crumb
FS-Food Slope	II	SL-Sandy Loam	0.8 - 0.6	GR-Granular
NS-Nose Slope		L-Loam		SBK-Subangular Blocky
HS-Head Slope				ABK-Angular Blocky
CC-Concave Slope	III	SI-Silt	0.6 - 0.3	PL-Platy
CV-Convex Slope		SICL-Silty Clay Loam		PR-Prismatic
T-Terrace		CL-Clay Loam		
FP-Flood Plain		SCL-Sandy Clay Loam		
	IV	SC-Sandy Clay	0.4 - 0.1	
		SIC-Silty Clay		
		C-Clay		

Consistence Moist	Consistence Wet	Mineralogy
VFR-Very Friable	NS-Non-Sticky	SEXP-Slightly Expansive
FR-Friable	SS-Slightly Sticky	EXP-Expansive
FI-Firm	S-Sticky	
VFI-Very Firm	VS-Very Sticky	
EFI-Extremely Firm	NP-Non-Plastic	
	SP-Slightly Plastic	
	P-Plastic	
	VP-Very Plastic	

Sketch of Soil Evaluation Locations

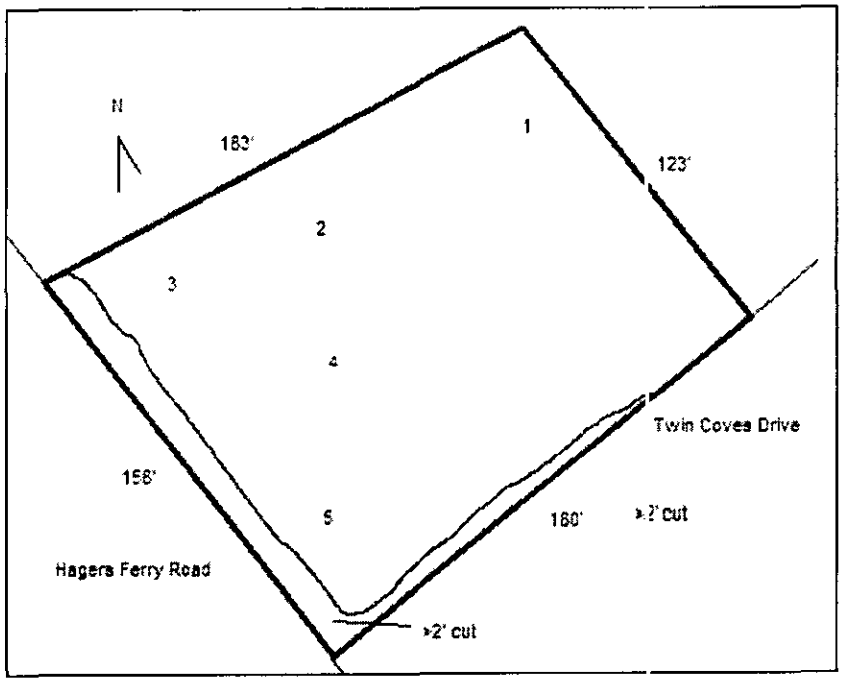

FEE: $200.00
DATE: 8/16/04
CHECK #074

APPLICATION FOR IMPROVEMENT PERMIT
FOR RESIDENTIAL SITE
INDIVIDUAL WATER AND WASTEWATER
SYSTEMS PROGRAM

#1485

[ ] CRT

TYPE APPLICATION: [X] NEW SYSTEM [ ] EXPANSION/ ALTERATION OF EXISTING SYSTEM [ ] REPAIR OF EXISTING SYSTEM

NORTH CAROLINA
DEPARTMENT OF ENVIRONMENT,
HEALTH, AND NATURAL RESOURCES
DIVISION OF ENVIRONMENTAL HEALTH
ON-SITE WASTEWATER SECTION

FILE #: 5697B

PROPERTY INFORMATION (FROM ENGINEERING FORM) FOR JOB LOCATION:

TAX/PARCEL NUMBER: 00101306

STREET ADDRESS: 16201 TWIN COVES DR. HUNTERSVILLE

SUBDIVISION OR MOBILE HOME PARK NAME: TWIN COVES

LOT NUMBER: 32

TYPE OF BUILDING (CHECK ONE):

[ ] SINGLE MOBILE HOME(S) [ ] MODULAR HOME (M)
[ ] DOUBLE WIDE (D) [ ] MULTIPLE FAMILY (U)
[X] HOUSE (H) [ ] OTHER (O)

TOWNSHIP (CHECK ONE):

[ ] 0 MECKLENBURG [ ] 4 PINEVILLE
[ ] 1 CHARLOTTE [ ] 5 MATTHEWS
[ ] 2 DAVIDSON [X] 6 HUNTERSVILLE
[ ] 3 CORNELIUS [ ] 7 MINT HILL

HEATED SQUARE FOOTAGE: ~2012

NUMBER OF BEDROOMS: 3 NUMBER OF OCCUPANTS: 3

CLOSING DATE 10/15/04

FOUNDATION FOR RESIDENCE:

[ ] WITHOUT BASEMENT
[ ] ON SLAB
[ ] CRAWL SPACE
[X] WITH BASEMENT /PLUMBING
[ ] WITH BASEMENT /NO PLUMBING

IF EXPANSION/ALTERATION OF EXISTING SYSTEM, DESCRIBE THE PROPOSED BUILDING ADDITION: N/A

WILL THERE BE A HOME BUSINESS IN THE RESIDENCE: [ ] YES [X] NO TYPE: _____

WATER SUPPLY (CHECK ONE):

[ ] COMMUNITY (C) [X] MUNICIPAL (M) [ ] PRIVATE WELL (P)
[ ] SHARED WELL (S) [ ] OTHER 'SPRINGS' (O)

IF ANY OF THE FOLLOWING ARE LOCATED ON THE PROPERTY, PLEASE SHOW LOCATION ON PLAT:

BURIED CABLES, LANDFILLS, STUMPHOLES [ ] YES [X] NO
EXISTING WASTEWATER SYSTEMS [ ] YES [X] NO
EASTMENTS OR RIGHT-OF-WAYS [X] YES [ ] NO
WELL, SPRINGS OR WATERLINES [ ] YES [X] NO
DESIGNATED WETLANDS [ ] YES [X] NO

PROPERTY OWNER:

NAME: HERRING MICHAEL ✓
(LAST) (FIRST) (MI)

ADDRESS: PO BOX 1385

CITY: DAVIDSON STATE: NC ZIP: 28036

DAYTIME PHONE: (704) 953 - 8407

LEGAL AGENT FOR PROPERTY OWNER, IF APPLICABLE:

NAME:
(LAST) (FIRST) (MI)

DAYTIME PHONE: ( ) -

WHAT DATE WAS THE PROPERTY ORIGINALLY DEEDED AND RECORDED? _____

An Improvement Permit is subject to suspension or revocation if site plans or the intended use change or if information submitted in this application is falsified or changed. The undersigned, owner, or legal agent for the owner, of the property described above as the "Job Location" has read the foregoing application, acknowledges that the contents of same are true, and authorizes agents of the Mecklenburg County Health Department to enter onto the property for the purpose of processing this request.

SIGNED: _____ DATE: 8/16/04

MECKLENBURG COUNTY HEALTH DEPARTMENT
ENVIRONMENTAL HEALTH DIVISION
c/o HAL MARSHALL CTR., SUITE 211, 700 N. TRYON ST., CHARLOTTE, N.C. 28202., (704) 336-5102

PROPOSED PLOT PLAN

HEALTH DEPARTMENT
ENVIRONMENTAL HEALTH DIVISION
700 NORTH TRYON STREET
CHARLOTTE, NC 28202
PHONE (704) 336-5102

FILE: 5697B

TC: 001-013-06

Draw in and name all roads adjoining the property. Draw in and accurately dimension the lot concerned. Accurately indicate property boundaries proposed and/or existing structures and driveways, underground utilities, and wells and springs within 100 feet of the proposed building or drainfield.


SEE ATTACHED DRAWING

OWNER/AGENT SIGNATURE

DATE 8/16/04

APPROVAL DATE _____

HAGERS FERRY RD.

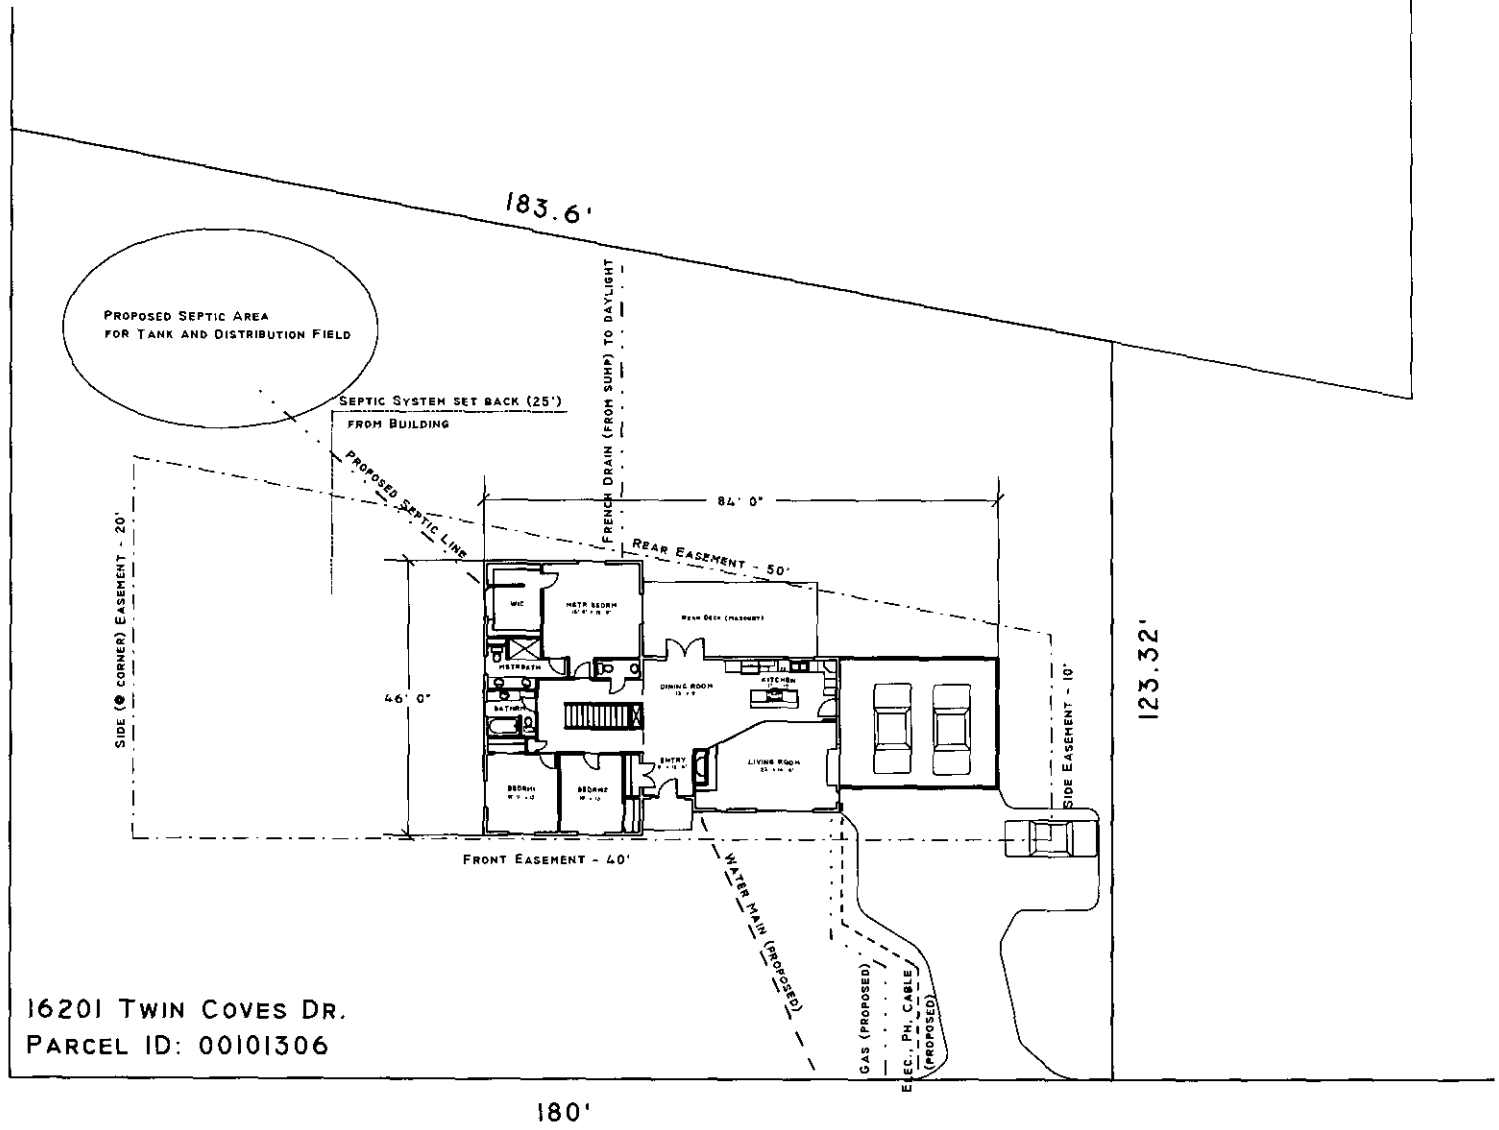

TWIN COVES DR.

TITLE: SITE PLAN - IMPROVEMENT PERMIT		
LOCATION: 16201 TWIN COVES DR., HUNTERSVILLE, NC		
DRAWN BY: M. HERRING	SCALE: 1/8" = 1'	DATE: 8/10/04
OWNER: M. HERRING	APPROVED	REVISION
PHONE: 704-953-8407		

MECKLENBURG COUNTY
LAND USE AND ENVIRONMENTAL SERVICES
Payment Receipt

Receipt Information

Date:	08/16/04	**Amount:**	200.00
Receipt #:	27412	**Tendered:**	200.00
Check / Auth #:	CHECK 1074	**Returned:**	0.00
Received By:	JOHNSK		

Account Information

Account #:	200000
Contractor:	HERRING, MICHAEL V
Attn:	
Address:	PO BOX 1385
Address:	
City/State/Zip:	DAVIDSON, NC 28026

Item	Description	Permit#	Quantity	Unit Price	Total Price
0701	Improvment Permit App-Residen 16201/TWIN COVES DR		1	200.00	200.00

----------Outstanding Balances----------

Month-To-Date	Prior Month	30 Days	60 Days	90 Days	Balance