

7202 SAMPLE RD

02321116

1/11/2008

duponbj

Groundwater and Wastewater Services File Imaging Project
May 2007
Barcode Font = IDAutomationHC39M

1732

023-052-30

GWS – RES. APP 07/05

SEPTIC FEE: 200.00
DATE: 12/13/06
CRT [ ] VISA JKA

PERMIT APPLICATION FOR A RESIDENTIAL SITE IMPROVEMENT PERMIT / CONSTRUCTION AUTHORIZATION FOR ON-SITE WASTEWATER SYSTEM NEW WELL INSTALLATION OR REPAIR OF EXISTING WELL MECKLENBURG COUNTY GROUNDWATER & WASTEWATER SERVICES

FILE # 6885B

WELL FEE: _____
DATE: _____
CRT [ ]

SEPTIC / TYPE APPLICATION: ☐ NONE ☒ NEW SYSTEM ☐ ALTERATION ☐ REPAIR ☐ MODIFY PLOT PLAN

WELL / TYPE APPLICATION: ☐ NONE ☒ NEW WELL ☐ MAJOR REPAIR ☐ ABANDONMENT

JOB LOCATION INFORMATION:

TAX/PARCEL #: 02321116
STREET ADDRESS: 7202 Sample Rd
CITY: Huntersville
STATE: NC ZIP: 28078
SUBDIVISION OR MOBILE HOME PARK NAME:
LOT #:
TOWNSHIP:

☒ 0-MECKLENBURG ☐ 4-PINEVILLE
☐ 1-CHARLOTTE ☐ 5-MATTHEWS
☐ 2-DAVIDSON ☐ 6-HUNTERSVILLE
☐ 3-CORNELIUS ☐ 7-MINT HILL

BUILDING INFORMATION:

TYPE OF BUILDING:

☐ SINGLE MOBILE HOME (S) ☐ MODULAR HOME (M)
☐ DOUBLE WIDE (D) ☐ MULTIPLE FAMILY (U)
☒ HOUSE (H) ☐ OTHER

HEATED SQUARE FOOTAGE: 2603
NUMBER OF BEDROOMS: 4
NUMBER OF OCCUPANTS: 4

FOUNDATION FOR RESIDENCE:

☐ CONCRETE SLAB ☐ BASEMENT WITH PLUMBING
☒ CRAWLSPACE ☐ BASEMENT WITH NO PLUMBING

IF PLANNING TO EXPAND/ALTER THE EXISTING SYSTEM INDICATE THE FOLLOWING CHANGES:
NUMBER OF BEDROOMS TO BE ADDED: NUMBER OF ADDITIONAL OCCUPANTS IN THE RESIDENCE:
WILL THERE BE A HOME BUSINESS IN THE RESIDENCE? ☐ YES ☒ NO TYPE:

WATER SUPPLY:

☐ MUNICIPAL (M) ☐ PUBLIC (C) ☒ PRIVATE WELL (P) ☐ SHARED WELL (S) ☐ OTHER 'SPRINGS' (O)

PROPOSED USE OF WELL: ☐ N/A ☐ IRRIGATION ☐ POTABLE ☐ GEOTHERMAL ☐ OTHER

ARE ANY OF THE FOLLOWING LOCATED ON THE PROPERTY? IF SO, PLEASE SHOW LOCATION ON SITE PLAN/PLAT.

BURIED CABLES, LANDFILLS, STUMPHOLES	☐ YES	☒ NO	WELLS, SPRINGS, OR WATER LINES	☐ YES	☒ NO
EXISTING WASTEWATER SYSTEMS	☐ YES	☒ NO	DESIGNATED WETLANDS	☒ YES	☐ NO
EASEMENTS OR RIGHT-OF-WAYS	☐ YES	☒ NO	GRADING/SOIL REMOVAL PERFORMED	☐ YES	☒ NO

PROPERTY OWNER:

NAME: James D Puckett
ADDRESS: 3704 Knollwood Dr
CITY: Durham
STATE: NC ZIP: 27705
HOME PHONE: 383 2390 WORK PHONE:
MOBILE PHONE: 919-604-2103 FAX:

LEGAL AGENT FOR PROPERTY OWNER, IF APPLICABLE:

NAME: James H Puckett
ADDRESS: 216 Greenway Dr
CITY: Huntersville
STATE: NC ZIP: 28078
HOME PHONE: 704.948.6168 WORK PHONE: 704 588 7080
MOBILE PHONE: 704 363 1379 FAX: 704 588 3188

WHAT DATE WAS THE PROPERTY ORIGINALLY DEEDED AND RECORDED? 10/20/1982
WHAT IS THE ANTICIPATED CLOSING DATE FOR THIS PROPERTY?

*An Improvement Permit is subject to suspension or revocation if site plans or the intended use change or if information submitted in this application is falsified or changed. The undersigned, owner, or legal agent for the owner, of the property described above as the "Job Location" has read the foregoing application, acknowledges that the contents of same are true, and authorizes the Mecklenburg County Health Department to enter onto the property for the purpose of processing this request.

Owner's/Agent's Signature 12/9/06 Date

NORTH CAROLINA DEPARTMENT OF
ENVIRONMENT & NATURAL RESOURCES DIVISION
OF ENVIRONMENTAL HEALTH ON-SITE
WASTEWATER SECTION

*A Well Permit is subject to suspension or revocation if site plans or the intended use change or if information submitted in this application is falsified or changed. The undersigned, owner, or legal agent for the owner, of the property described above as the "Job Location" has read the foregoing application, acknowledges that the contents of same are true, and authorizes the Mecklenburg County Health Department to enter onto the property for the purpose of processing this request.

Owner's/Agent's Signature 12/09/06 Date

MECKLENBURG COUNTY HEALTH DEPARTMENT
GROUNDWATER & WASTEWATER SERVICES
700 N. TRYON ST., SUITE 211
CHARLOTTE, NC 28202 704-336-5103 / FAX: 704-336-6894

PLOT PLAN FOR PERMIT APPLICATION
ONE/TWO FAMILY, MODULAR, MOBILE HOME OR ZONING USE

LOCATION

STREET # (N,S,E,W): 7202 | STREET NAME: SAMPLE Road | (AV,RD,ST,etc.): RD

SUITE/UNIT(S):


TAX JURISDICTION (Check One): [X] 0 - Mecklenburg [ ] 1 - Charlotte [ ] 2 - Davidson [ ] 3 - Cornelius [ ] 4 - Pineville [ ] 5 - Matthews [ ] 6 - Huntersville [ ] 7 - Mint Hill

PERMIT #

TAX PARCEL #

JOB #

EXAMPLES / PLOT PLAN

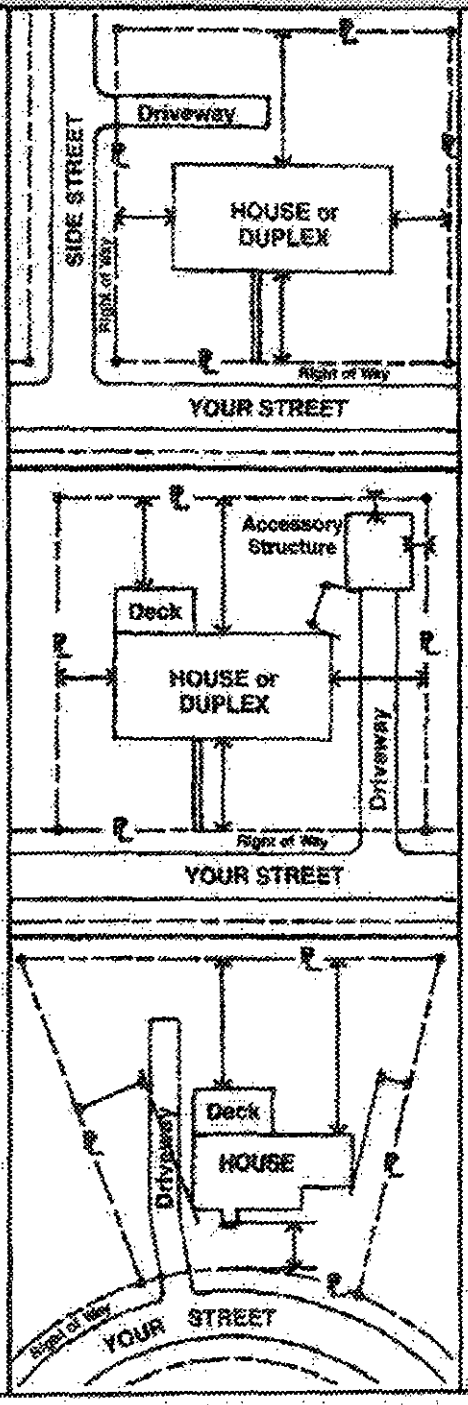


- INSTRUCTIONS -

In the space provided below, draw plot plan as neatly and accurately as possible, from survey if available.

1. Draw street(s) and right-of-way(s).
2. Draw property lines with dimensions.
3. Draw proposed and existing buildings showing any attached porch(es), deck(s), chimney(s), carport(s), or garage(s), etc.
4. Show distances of buildings from property lines or other structures.
5. Separate application and plot plan required for each building.

- PLOT PLAN -

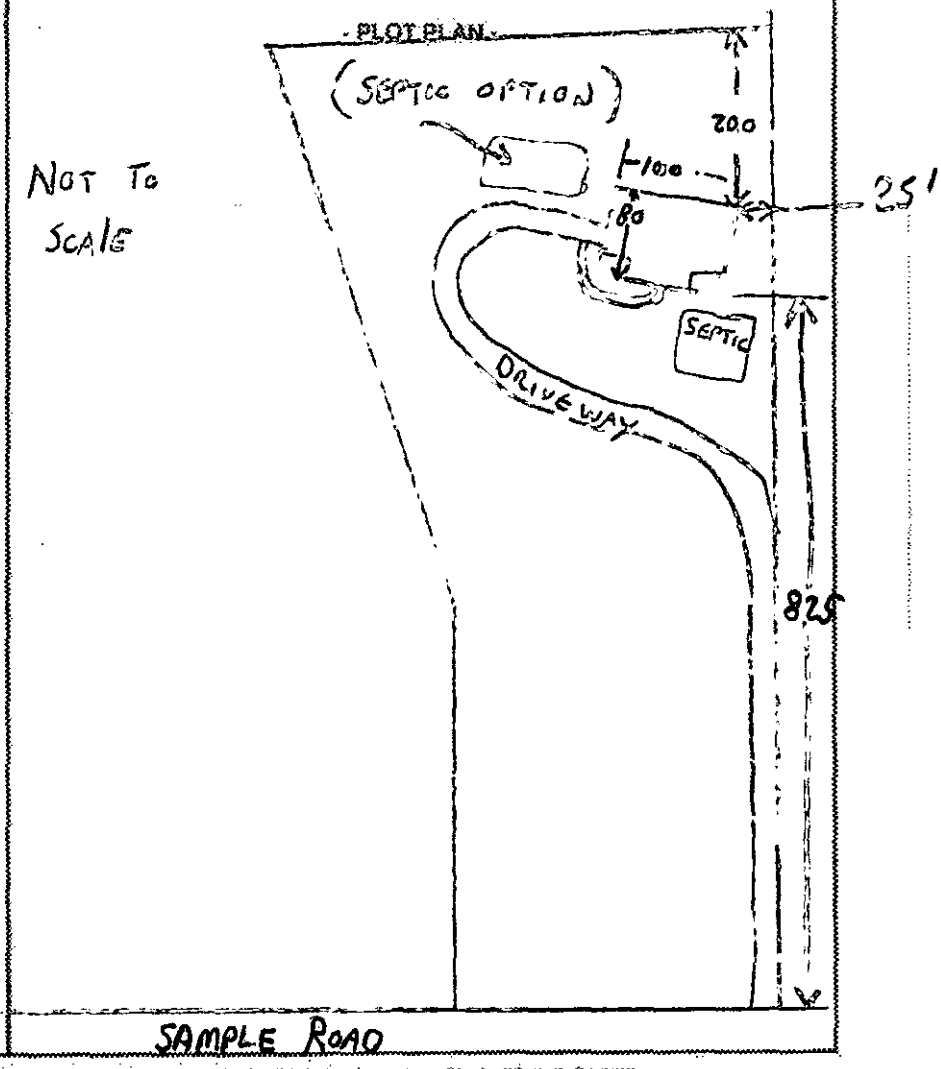

ALL EXISTING AND PROPOSED BUILDING(S) ON LOT ARE SHOWN WITH MEASUREMENTS INDICATED.


APPLICANT'S SIGNATURE | DATE: 12/06/06 | PRINT APPLICANT'S NAME: JAMES H. PUCKETT

APPROVED BY

CHARLOTTE-MECKLENBURG BUILDING STANDARDS DEPARTMENT
P.O. BOX 31397 - CHARLOTTE, NC 28231-1397 - 704/336-2663

8/98

ORIGINAL

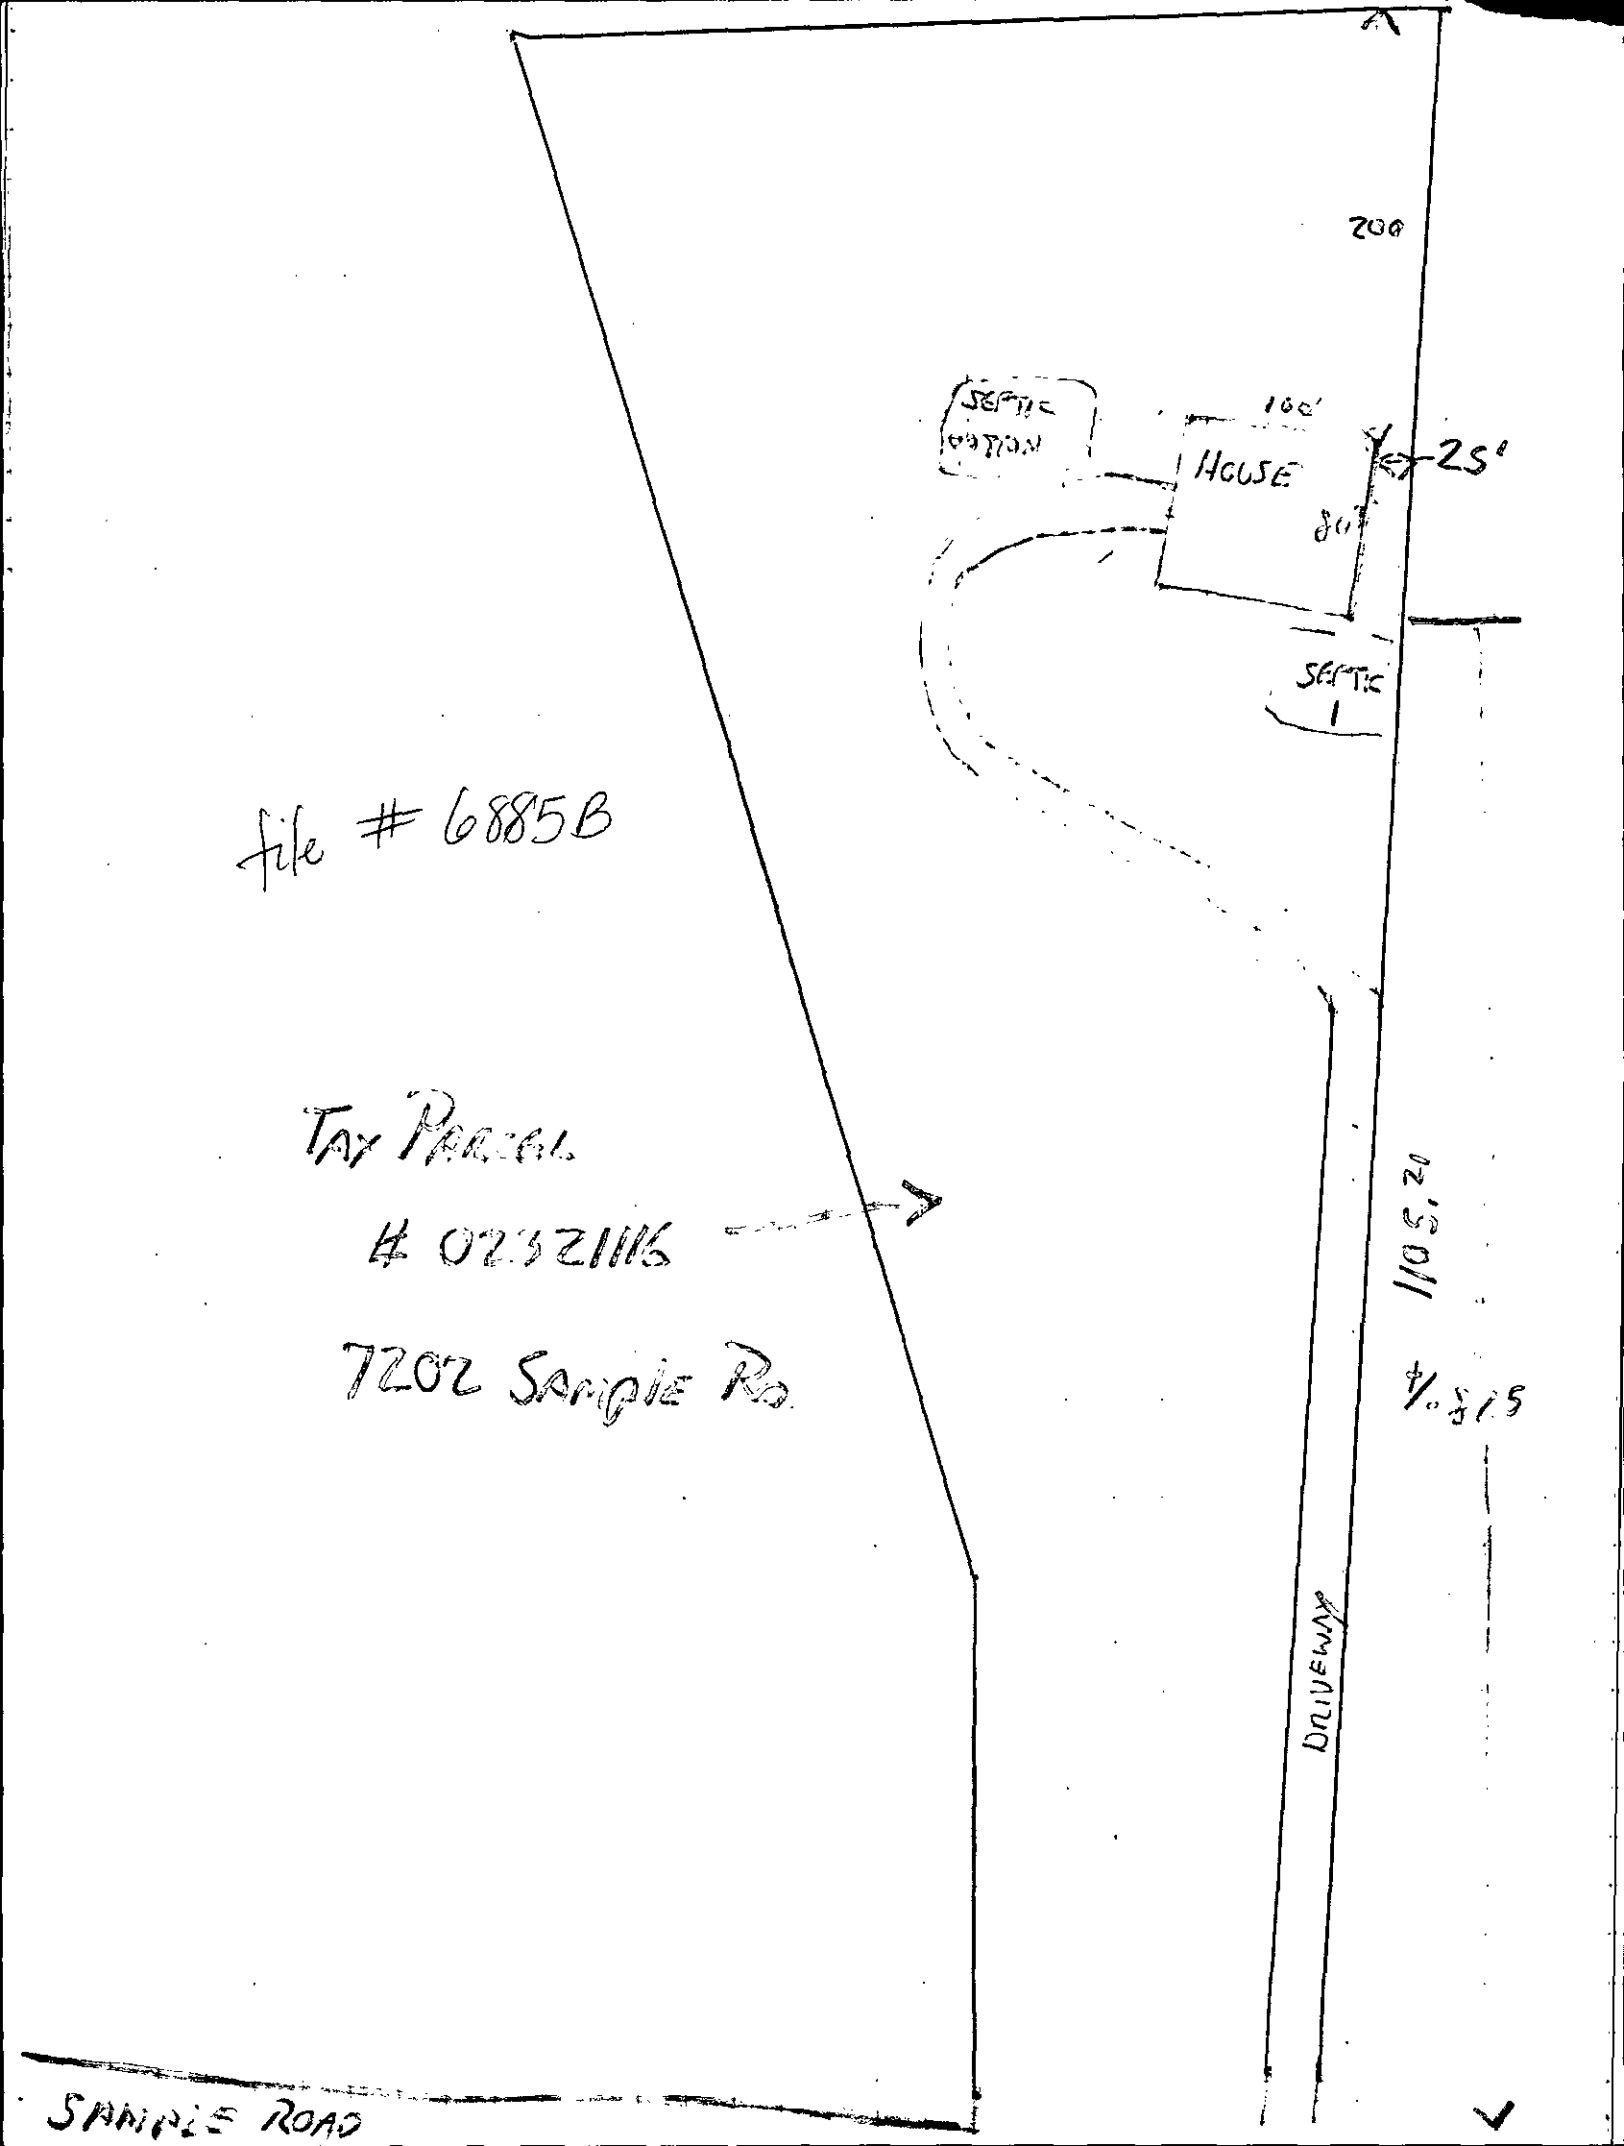
200
SEPTIC
100'
HOUSE
25'
80'
SEPTIC
1
file # 6885B
TAX PARCEL
0232116
7202 Sample Rd.
110.21
+/- 315
DRIVEWAY
SAMPLE ROAD