

15001 E ROCKY RIVER RD

00309222

5/8/07

duponbj

Groundwater and Wastewater Services File Imaging Project
May 2007
Barcode Font = IDAutomationHC39M


PROPOSED PLOT PLAN

HEALTH DEPARTMENT
ENVIRONMENTAL HEALTH DIVISION
1200 BLYTHE BOULEVARD
CHARLOTTE, NC 28203
PHONE (704) 376-4603

FILE: 36074

TC: 003-092-22

Draw in and name all roads adjoining the property. Draw in and accurately dimension the lot concerned. Accurately indicate property boundaries, proposed and/or existing structures and driveways, underground utilities, and wells and springs within 100 feet of the proposed building or drainfield.

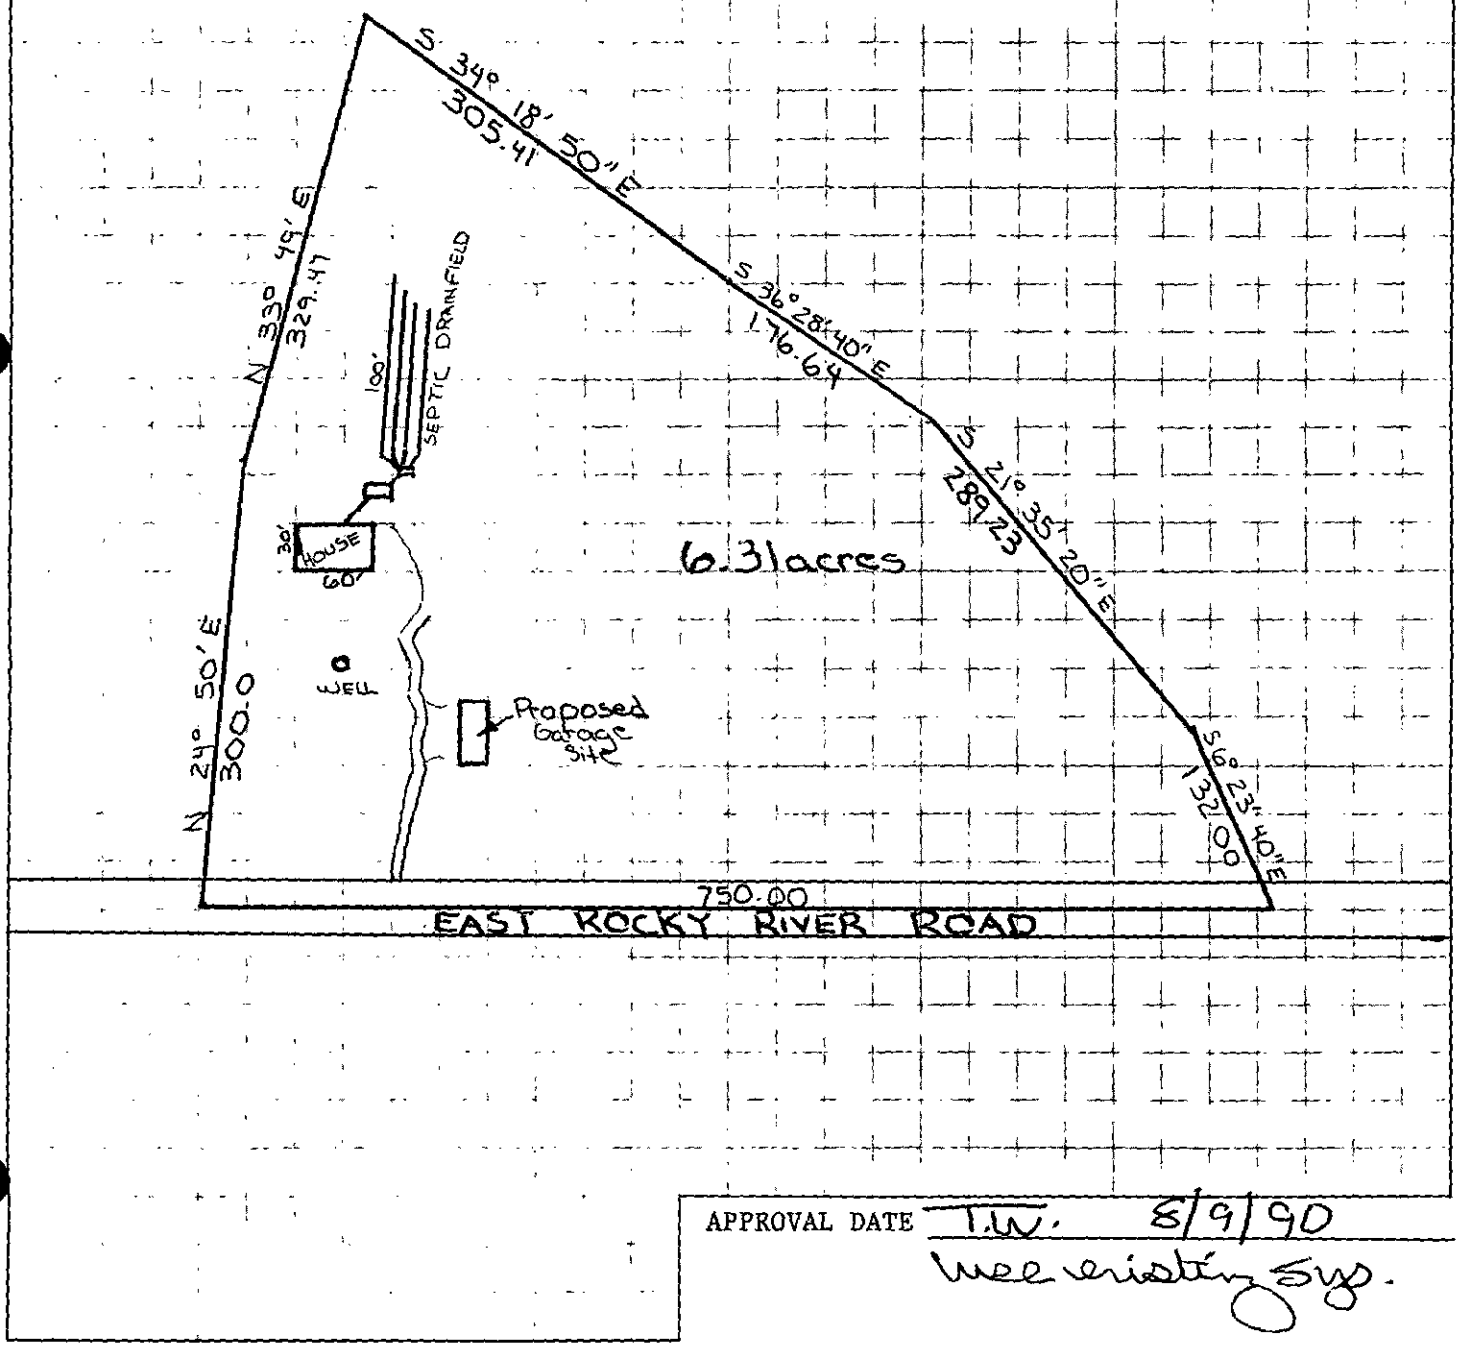

APPROVAL DATE T.W. 8/9/90
see existing sys.

White - Health Department's Copy Canary - Environmentalist's Copy Pink - Owner's Copy

MECKLENBURG COUNTY HEALTH DEPARTMENT
ENVIRONMENTAL HEALTH DIVISION

CHARGE SLIP

Date: 8-7-90

Name/Company: Richard A. Thompson

Sanitation _____

Vector Control _____

O.P.W.D. ✓

Service: App. for Imp. Addition

MECKLENBURG COUNTY
HEALTH DEPARTMENT 360A
ENVIRONMENTAL HEALTH DIVISION
PAID
AUG 7 1990

Ck# 444

Fee: $ 25.00 $25.00

NOTICE:

A processing fee of $15.00 will be charged for all returned checks in accordance with N.C. General Statute 25-3-512.

Completed by

Collected by

APPLICATION FOR AN IMPROVEMENT PERMIT

HEALTH DEPARTMENT
ENVIRONMENTAL HEALTH DIVISION
1200 BLYTHE BOULEVARD
CHARLOTTE, NC 28203
PHONE (704) 376-4603

Mecklenburg County services are available without regard to ethnic origin, sex, or disability.

(OFFICE USE ONLY)
FILE: 3607A
TC: _____
SERIAL: № 19902 ☑ L ☐ CRT

JOB LOCATION

① ADDRESS: 15001 (STREET NO.) East Rocky River Road (STREET) ② FILE: 3607A
③ JURISDICTION: _____ ④ TAX PARCEL NO.: 003 - 092 - 22
⑤ SUBDIVISION: _____ ⑥ LOT: _____ ⑦ BLOCK: _____

OWNER

⑧ NAME: Richard (FIRST) Alan (MIDDLE) Thompson (LAST)
⑨ MAILING ADDRESS: 15001 East Rocky River Rd.
⑩ CITY: Davidson ⑪ STATE: N.C. ⑫ ZIP: 28036
⑬ PHONE: (WORK) (704) 595-4685 ⑭ (HOME) (704) 892-5952

REQUEST

This request is for a(n):

⑮ ☐ New permit
⑯ ☐ Repair or alteration permit
⑰ ☐ Authorization for mobile home exchange
⑱ ☑ Other (specify) Authorization Garage

DESIGN CRITERIA

System will serve:

⑲ ☑ Residence ⑳ ☐ Mobile home ㉑ ☐ Business or place of public assembly
㉒ Number of bedrooms? Three ㉕ Type? _____
㉓ Maximum occupancy? Two ㉖ Maximum number of employees? _____
㉔ Basement? ☑ yes ☐ no ㉗ Maximum number of seats? _____

WATER SUPPLY

㉘ Water supply from (present or proposed):

A ☑ Individual well
B ☐ Municipal system
C ☐ Community well
D ☐ Community system

㉙ The undersigned, owner of the property described above as the "JOB LOCATION" has read the foregoing application, acknowledges that the contents of same are true, and authorizes agents of the MECKLENBURG COUNTY HEALTH DEPARTMENT to enter onto the property for the purpose of processing this request.

Signed: Richard Alan Thompson

Date: 8-6-90

IMPROVEMENT PERMIT

The undersigned, an authorized agent of the MECKLENBURG COUNTY HEALTH DEPARTMENT, certifies that the Department has approved the Request for the Job Location contained in this document. This approval is granted in accordance with the provisions of Laws And Rules For Sanitary Sewage Collection, Treatment And Disposal in effect at the time of issuance of the permit and is subject to the following provisions:

... No work shall be conducted on the septic tank system until an Installation, Construction, Alteration and/or Repair permit is issued by this Department.

... This permit is not transferable, and shall become null and void 36 months from the date of issuance. use existing system

Tim W Kitchen, 8/9/90
Environmentalist Date

_____, 8-10-90
Director or Authorized Section Head Date

*This permit must be signed by the Director of Mecklenburg County Health Department or an authorized section head in order to be valid.

DEED BOOK PAGE

4936 0430

The property hereinabove described was acquired by Grantor by instrument recorded in .....

Deed Book 4614 page 354 Mecklenburg County Public Registry.....

A map showing the above described property is recorded in Plat Book ..... page .....

TO HAVE AND TO HOLD the aforesaid lot or parcel of land and all privileges and appurtenances thereto belonging to the Grantee in fee simple.

And the Grantor ~~covenants with the Grantee,~~ that Grantor is seized of the premises in fee simple, has the right to convey the same in fee simple, that title is marketable and free and clear of all encumbrances, and that Grantor will warrant and defend the title against the lawful claims of all persons whomsoever except for the exceptions hereinafter stated. Title to the property hereinabove described is subject to the following exceptions:

That lien created by unpaid 1984 taxes which are currently due and owing.
Easements and restrictions of record.

IN WITNESS WHEREOF, the Grantor has hereunto set his hand and seal, or if corporate, has caused this instrument to be signed in its corporate name by its duly authorized officers and its seal to be hereunto affixed by authority of its Board of Directors, the day and year first above written.

(Corporate Name)

By: .....

.....President

ATTEST:

.....

.....Secretary (Corporate Seal)

USE BLACK INK ONLY

Robert E Strawn (SEAL)
ROBERT E. STRAWN

.....(SEAL)

.....(SEAL)

.....(SEAL)

SEAL-STAMP

GLENDA L. THOMAS NOTARY PUBLIC MECKLENBURG CTY., N.C.

Use Black Ink

NORTH CAROLINA, Mecklenburg County.

I, a Notary Public of the County and State aforesaid, certify that .....

Robert E. Strawn Grantor,

personally appeared before me this day and acknowledged the execution of the foregoing instrument. Witness my hand and official stamp or seal, this 27th day of November, 1984

My commission expires: 5-18-85 Glenda L. Thomas (Watts) Notary Public

SEAL-STAMP

Use Black Ink

NORTH CAROLINA, ...County.

I, a Notary Public of the County and State aforesaid, certify that .....

personally came before me this day and acknowledged that ____ he is ..... Secretary of

..... a North Carolina corporation, and that by authority duly given and as the act of the corporation, the foregoing instrument was signed in its name by its ..... President, sealed with its corporate seal and attested by ..... as its ..... Secretary.

Witness my hand and official stamp or seal, this .....day of ....., 19.....

My commission expires: ..... Notary Public

The foregoing Certificate(s) of Glenda L. Thomas (Watts), a Notary Public for said County and State

.....

.....

is/~~are~~ certified to be correct. This instrument and this certificate are duly registered at the date and time and in the Book and Page shown on the first page hereof.

Charles E. Crowder
.....REGISTER OF DEEDS FOR Mecklenburg COUNTY


By Mary A. Posey .....Deputy/~~Assistant~~ Register of Deeds

This 29th day of November, 1984

DEED BOOK PAGE

4936 0429

196

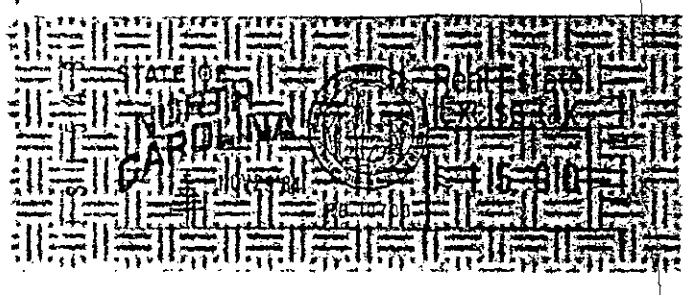

PRESENTED FOR REGISTRATION

Nov 29 3 05 PM '84

CHARLES E. CROWDER
REGISTER OF DEEDS
MECKLENBURG CO. N.C.

Excise Tax

Recording Time, Book and Page

Tax Lot No. 003-092-22 Parcel Identifier No. .....

Verified by ..... County on the ..... day of ....., 19.....

by .....

Mail after recording to Wishart, Norris, Henninger & Pittman, P.A.

.....

This instrument was prepared by Steven N. Alper

Brief description for the Index 6.31 acres East Rocky River Road

NORTH CAROLINA GENERAL WARRANTY DEED

THIS DEED made this 27th day of November, 1984, by and between

GRANTOR	GRANTEE
ROBERT E. STRAWN	RICHARD ALAN THOMPSON
	Route 2, Davidson, North Carolina 28036

Enter in appropriate block for each party: name, address, and, if appropriate, character of entity, e.g. corporation or partnership.

The designation Grantor and Grantee as used herein shall include said parties, their heirs, successors, and assigns, and shall include singular, plural, masculine, feminine or neuter as required by context.

WITNESSETH, that the Grantor, for a valuable consideration paid by the Grantee, the receipt of which is hereby acknowledged, has and by these presents does grant, bargain, sell and convey unto the Grantee in fee simple, all that certain lot or parcel of land situated in the City of ....., Deweese Township, Mecklenburg County, North Carolina and more particularly described as follows:

BEGINNING at a point which is S. 24 degrees-32'-30" W. 613 feet from the common corner of Hal P. Garmon, III (Deed Book 3560, page 253) and Anne N. Blount (Deed Book 2286, Page 314) and running thence along West Fork Rocky River S. 34 degrees-18'-50" E. 305.41 feet to an iron; thence S.36 degrees-28'-40" E. 176.64 feet to an iron; thence S. 21 degrees-35'-20" E. 289.23 feet to an iron; thence S. 06 degrees-23'40" E. 132 feet to an old nail in the center of East Rocky River Road; thence South on East Rocky River Road 750 feet to a nail and cap in the center line of said road; thence N. 24 degrees-50' E. 300 feet to an iron; thence N. 33 degrees-49' E. 329.47 feet to the point and place of beginning, containing 6.31 acres as shown on survey of J.G. Spratt, Registered Surveyor dated October, 1976.

STAMPS	15.00
FEE	6.50
<>	21.50
CASH	21.50

8:25 #2167 000
11/29/84

N. C. Bar Assoc. Form No. 3 © 1976, Revised © 1977 — James Williams & Co., Inc., Box 127, Yadkinville, N. C. 27055
Printed by Agreement with the N. C. Bar Assoc. – 1981

CERTIFICATE OF COMPLETION/OPERATION PERMIT

1200 BLYTHE BOULEVARD
CHARLOTTE, NC 28203
PHONE (704) 376-4603

FILE: 3607A DATE: 4/28/88

TC: 003-092-22 ☐ L ☐ CRT

SERIAL № 11061

Name of Owner Thompson, Richard A. Juris.:

Address of Property 15001 Rocky River Rd.

Inspection Data:

Tank Material Pre cast

Total Length of Drainfield 400'

Number of Lines 4 @ 100'

Cover Depth 24"

Water Supply Source Well


Distance to Water Source 100'

Excavation Inspected 4/28/88

Tank(s) Inspected 4/28/88

Wash Line Inspected

High Water Alarm Inspected

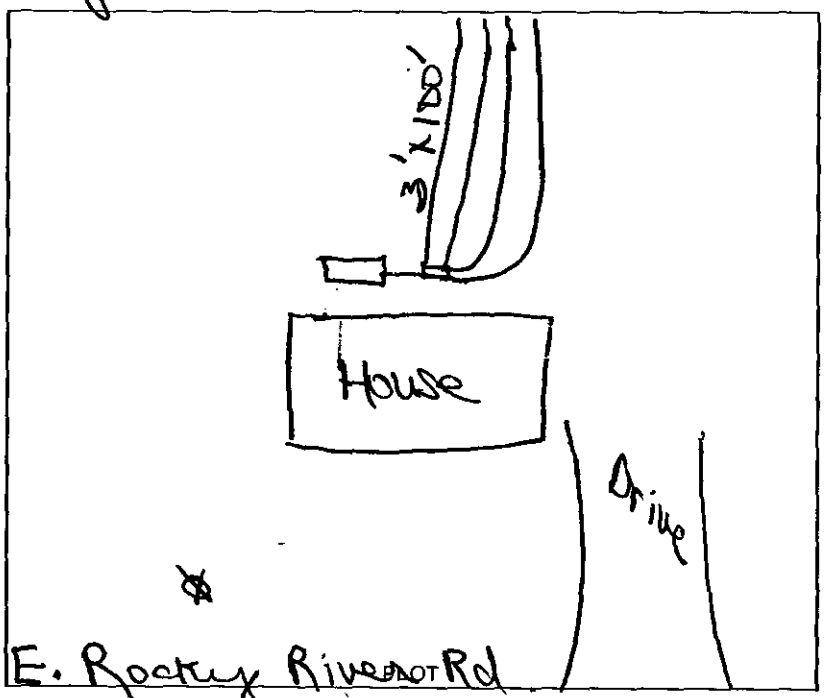

Design: 1988 1500 St Cm. 1200 SF 12.6 Packet CTR# 1

The undersigned has inspected the Septic Tank System described above, and certifies it has been

☐ installed or constructed ☐ altered or repaired

☐ in accordance with the permit issued ☐ as detailed in the plot above

and meets the provisions of 10 NCAC 10A .1900, "Laws And Rules For Sanitary Sewage Collection, Treatment, And Disposal" in effect on the date of issuance of the permit. The issuance of this

☐ Certificate of Completion ☐ Operation Permit

does not in any way guarantee that the system will operate properly or relieve any person now or hereafter owning, controlling, or using such system from any liability resulting from the failure of the system to operate properly. This document is issued subject to those restrictions and conditions shown on the permit(s) and the provisions of 10 NCAC 10A .1900 in addition to those listed below under "COMMENTS." This document shall be null and void if any information contained in the application is untrue or if any additions are made to the property which would increase the requirements for said system.

COMMENTS: System Installed Without Permit

Judy J. Kuser R.S.
Environmentalist

Mecklenburg County services are available without regard to ethnic origin, sex, or disability.

APPLICATION FOR AN IMPROVEMENT PERMIT

1200 BLYTHE BOULEVARD
CHARLOTTE, NC 28203
PHONE (704) 376-4603

Mecklenburg County services are available without regard to ethnic origin, sex, or disability.

(OFFICE USE ONLY)
FILE: 3607A
TC:
SERIAL: Nº 14086

MECK COUNTY DEPARTMENT OF ENVIRONMENTAL HEALTH
RECEIVED
AUG 20 1987
ENVIRONMENTAL HEALTH

☐ L ☐ CRT

JOB LOCATION

① ADDRESS: 15001 (STREET NO.) Rocky River Road (STREET) ② FILE:
③ JURISDICTION: Mecklenburg ④ TAX PARCEL NO.: 003-092-22
⑤ SUBDIVISION: ⑥ LOT: ⑦ BLOCK:

OWNER

⑧ NAME: Richard (FIRST) Alan (MIDDLE) Thompson (LAST)
⑨ MAILING ADDRESS: Rt. 2 Box 195
⑩ CITY: Davidson ⑪ STATE: N.C. ⑫ ZIP: 28036
⑬ PHONE: (WORK) 595-4236 ⑭ (HOME) 892-1029

REQUEST

This request is for a(n):

⑮ ☑ New permit
⑯ ☐ Repair or alteration permit
⑰ ☐ Authorization for mobile home exchange
⑱ ☐ Other (specify)

DESIGN CRITERIA

System will serve:

⑲ ☑ Residence ⑳ ☐ Mobile home
㉑ ☐ Business or place of public assembly
㉒ Number of bedrooms? Three
㉕ Type?
㉓ Maximum occupancy? 6
㉖ Maximum number of employees?
㉔ Basement? ☑ yes ☐ no
㉗ Maximum number of seats?

WATER SUPPLY

㉘ Water supply from (present or proposed):

A ☑ Individual well
B ☐ Municipal system
C ☐ Community well
D ☐ Community system

㉙ The undersigned, owner of the property described above as the "JOB LOCATION" has read the foregoing application, acknowledges that the contents of same are true, and authorizes agents of the MECKLENBURG COUNTY DEPARTMENT OF ENVIRONMENTAL HEALTH to enter onto the property for the purpose of processing this request.

Signed: Richard A. Thompson

Date: 8-20-87

IMPROVEMENT PERMIT

The undersigned, an authorized agent of the MECKLENBURG COUNTY DEPARTMENT OF ENVIRONMENTAL HEALTH, certifies that the Department has approved the Request for the Job Location contained in this document. This approval is granted in accordance with the provisions of Laws And Rules For Sanitary Sewage Collection, Treatment And Disposal in effect at the time of issuance of the permit and is subject to the following provisions:

. . . No work shall be conducted on the septic tank system until an Installation, Construction, Alteration and/or Repair permit is issued by this Department.

. . . This permit is not transferable, and shall become null and void 36 months from the date of issuance.

Environmentalist / Date

Director or Authorized Section Head / Date

*This permit must be signed by the Director of Environmental Health or an authorized section head in order to be valid.

APPLICATION FOR AN IMPROVEMENT PERMI

MECK COUNTY DEPARTMENT OF
RECEIVED
JUL 30 1987
ENVIRONMENTAL HEALTH

MECKLENBURG COUNTY · ENVIRONMENTAL HEALTH ·

1200 BLYTHE BOULEVARD
CHARLOTTE, NC 28203
PHONE (704) 376-4603

Mecklenburg County services are available without regard to ethnic origin, sex, or disability.

(OFFICE USE ONLY)
FILE: 3607A
TC: _____
SERIAL: Nº 13754
☐ L ☑ CRT

JOB LOCATION

① ADDRESS: 15001 (STREET NO.) ROCKY RIVER RD. (STREET) ② FILE: _____
③ JURISDICTION: _____ ④ TAX PARCEL NO.: 003-092-22
⑤ SUBDIVISION: _____ ⑥ LOT: _____ ⑦ BLOCK: _____

OWNER

⑧ NAME: RICHARD (FIRST) A. (MIDDLE) THOMPSON (LAST)
⑨ MAILING ADDRESS: RT. 2, BOX 195
⑩ CITY: DAVIDSON ⑪ STATE: NC ⑫ ZIP: 28036
FATHER - PAUL THOMPSON
⑬ PHONE: (WORK) 595-2070 ⑭ (HOME) 892-1029

REQUEST

This request is for a(n):

⑮ ☑ New permit
⑯ ☐ Repair or alteration permit
⑰ ☐ Authorization for mobile home exchange
⑱ ☐ Other (specify) _____

DESIGN CRITERIA

System will serve:

⑲ ☑ Residence ⑳ ☐ Mobile home
㉑ ☐ Business or place of public assembly
㉒ Number of bedrooms? 3
㉕ Type? _____
㉓ Maximum occupancy? 4
㉖ Maximum number of employees? _____
㉔ Basement? ☑ yes ☐ no
㉗ Maximum number of seats? _____

WATER SUPPLY

㉘ Water supply from (present or proposed):

A ☑ Individual well
B ☐ Municipal system
C ☐ Community well
D ☐ Community system

㉙ The undersigned, owner of the property described above as the "JOB LOCATION" has read the foregoing application, acknowledges that the contents of same are true, and authorizes agents of the MECKLENBURG COUNTY DEPARTMENT OF ENVIRONMENTAL HEALTH to enter onto the property for the purpose of processing this request.

Signed: Richard Thompson (est)
Date: July 28, 1987

IMPROVEMENT PERMIT

The undersigned, an authorized agent of the MECKLENBURG COUNTY DEPARTMENT OF ENVIRONMENTAL HEALTH, certifies that the Department has approved the Request for the Job Location contained in this document. This approval is granted in accordance with the provisions of Laws And Rules For Sanitary Sewage Collection, Treatment And Disposal in effect at the time of issuance of the permit and is subject to the following provisions:

. . . No work shall be conducted on the septic tank system until an Installation, Construction, Alteration and/or Repair permit is issued by this Department.

. . . This permit is not transferable, and shall become null and void 36 months from the date of issuance.

Kelly Randall, 8-24-87
Environmentalist — Date

Director or Authorized Section Head — Date

*This permit must be signed by the Director of Environmental Health or an authorized section head in order to be valid.

PROPOSED PLOT PLAN

MECKLENBURG COUNTY ENVIRONMENTAL HEALTH


1200 BLYTHE BOULEVARD
CHARLOTTE, NC 28203
PHONE (704) 376-4603

MECK COUNTY DEPARTMENT OF
AUG 20 1987

FILE: 3607A

TC: _____

Draw in and name all roads adjoining the property. Draw in and accurately dimension the lot concerned. Accurately indicate property boundaries, proposed and/or existing structures and driveways, underground utilities, and wells and springs within 100 feet of the proposed building or drainfield.

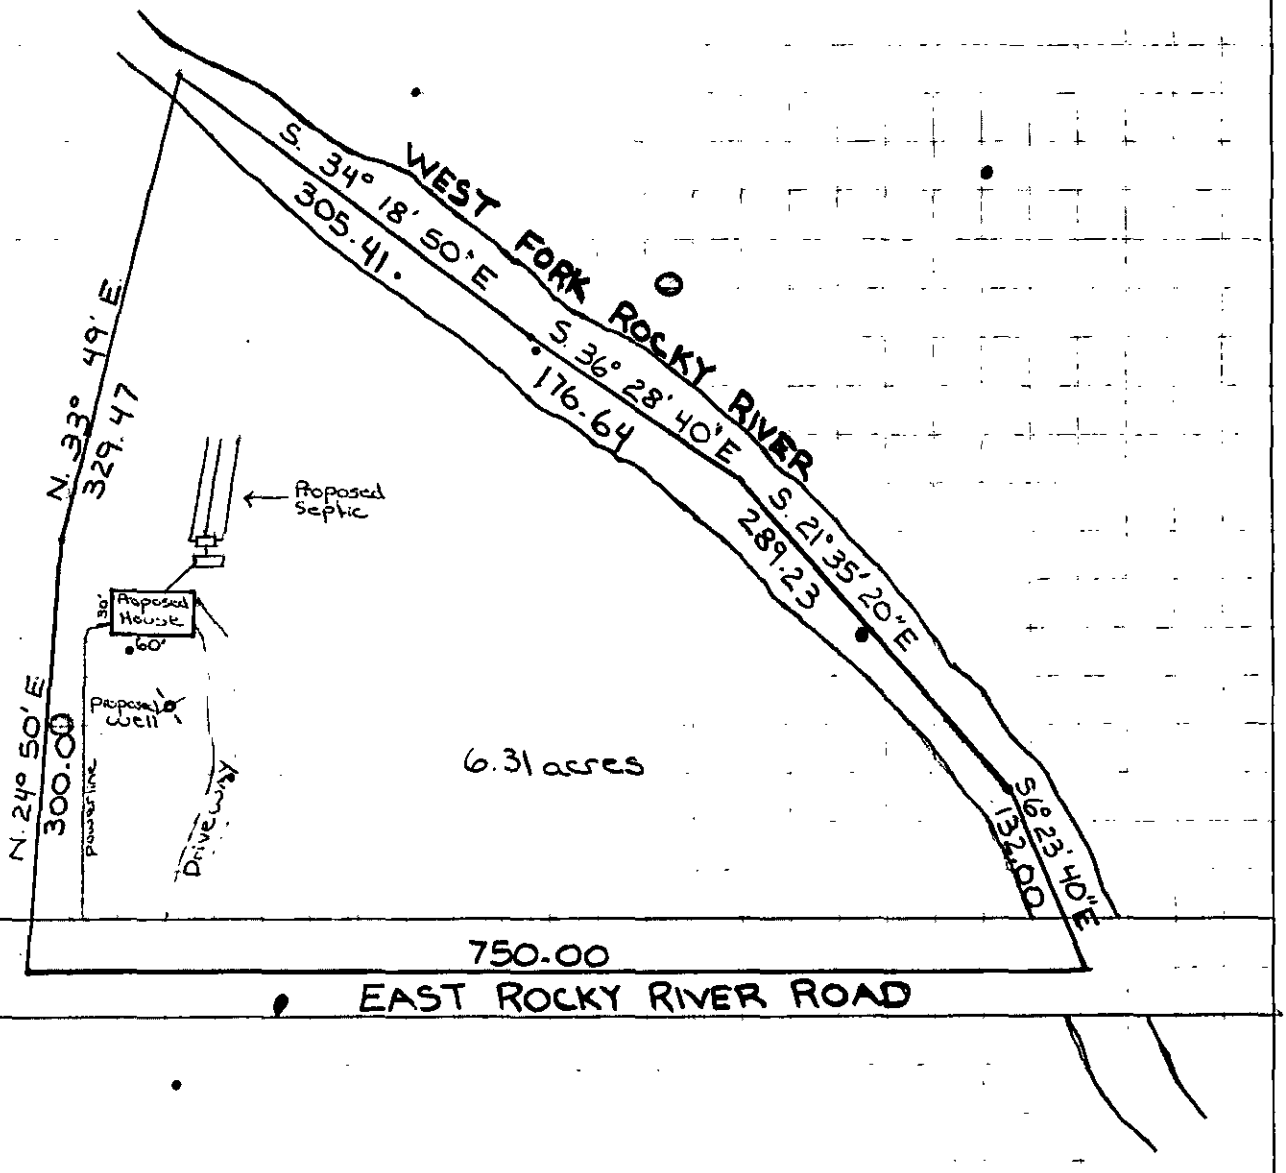


Signed: Richard Thompson

Date: 8-20-87

THIS IS TO CERTIFY THAT ON THE 20TH DAY OF AUG. 19 87 I SURVEYED THE PROPERTY SHOWN ON THIS PLAT, AND THAT THE TITLE LINES AND THE WALLS OF THE BUILDINGS IF ANY ARE SHOWN HEREON.

SIGNED Henry L. Parnell
REGISTERED SURVEYOR

NORTH CAROLINA
L-681
LAND SURVEYOR
HENRY L. PARNELL

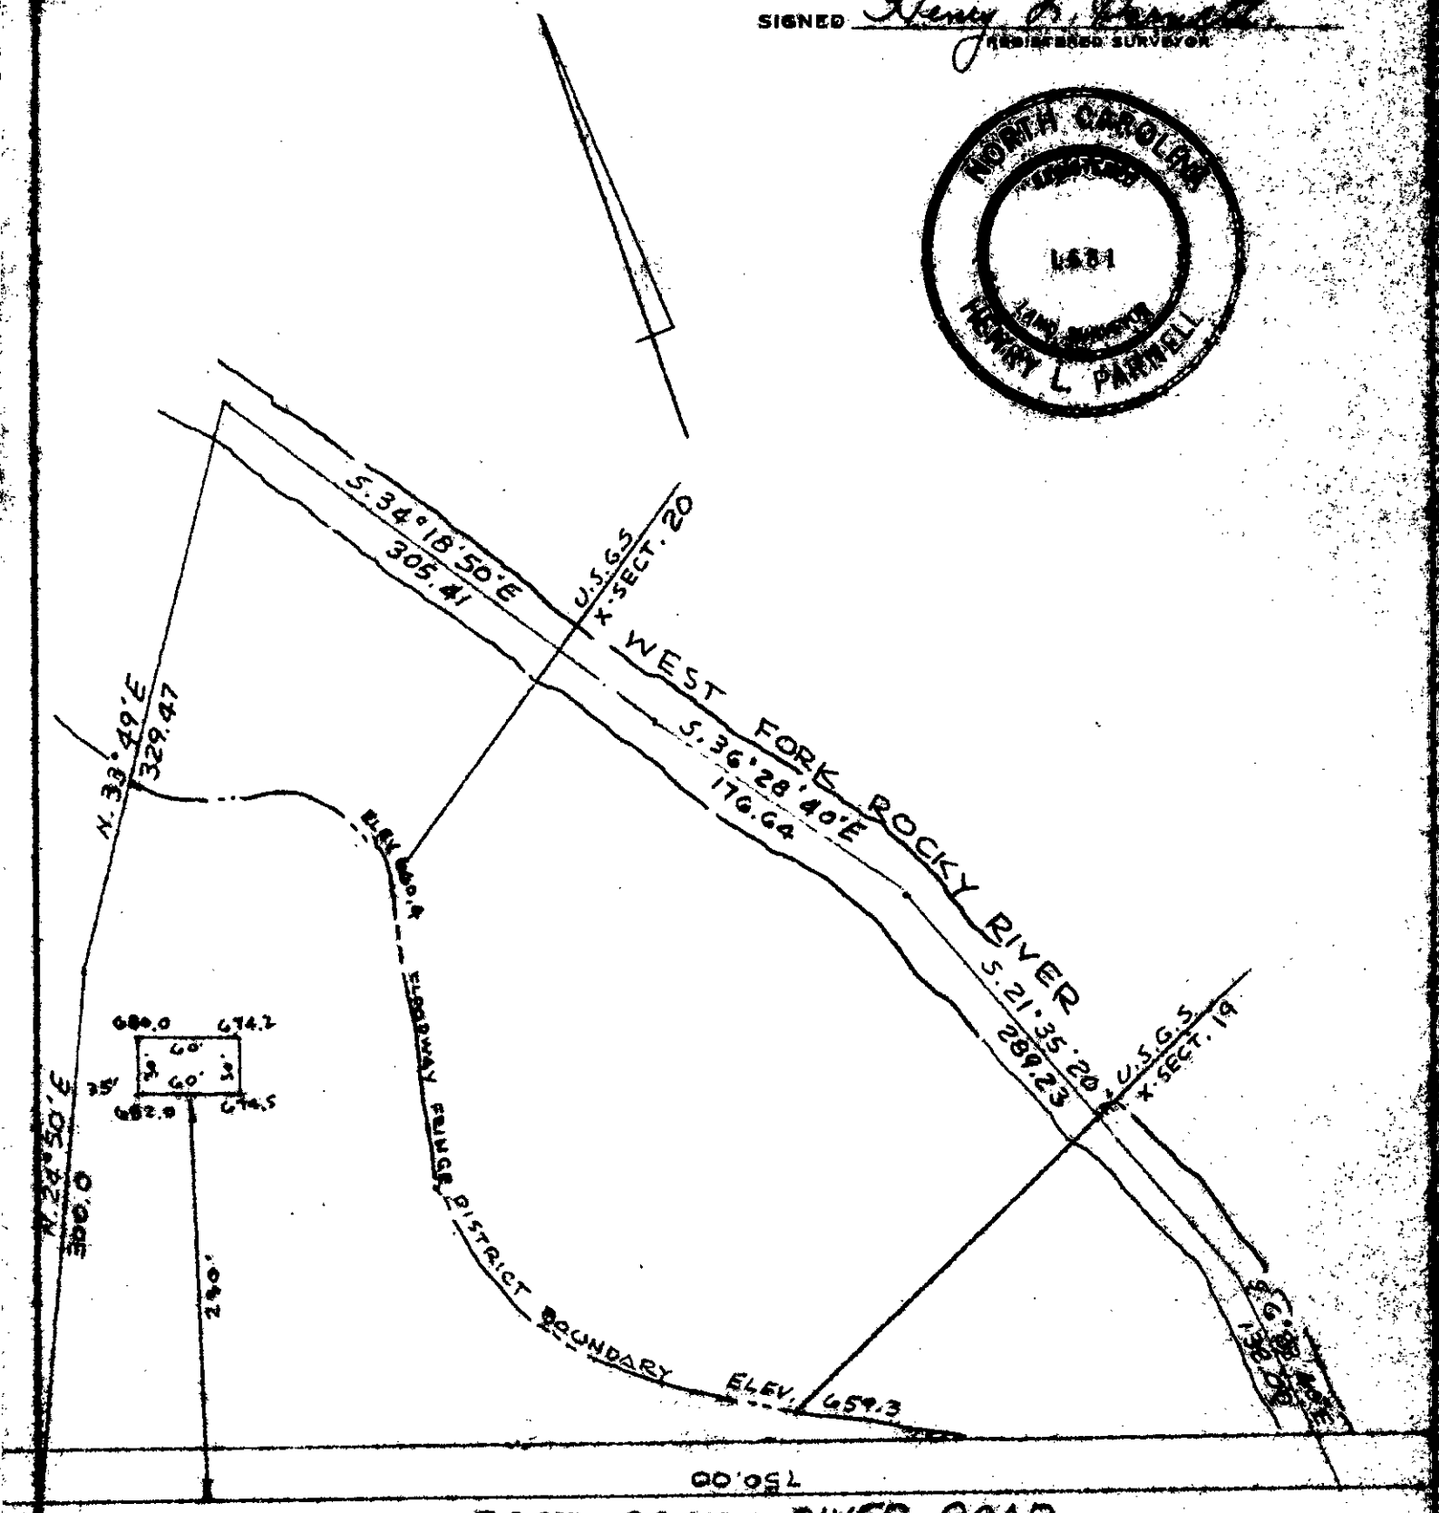

PLOT PLAN OF SURVEY

PROPERTY AS SHOWN ABOVE

SCALE 1" = 100' DEWEESE TWSP, MECKLENBURG COUNTY, N.C.

THE PROPERTY OF RICHARD ALAN THOMPSON

MAP RECORDED IN BOOK AT PAGE DEED RECORDED IN BOOK PAGE

MECK. COUNTY DEPARTMENT
RECEIVED
AUG 20 1987

DATE: 7/23/87

TO: ENVIRONMENTAL HEALTH

FROM: COUNTY ENGINEERING

EHD FILE _____ JURISDICTION CODE Meck

PARCEL NUMBER 003-092-22

ASSIGNED ADDRESS 15001 Rocky River Rd

EXISTING ADDRESS _____

PROJECT NAME N/A

THE ABOVE DESCRIBED LOCATION HAS BEEN CHECKED CONCERNING:

	APPROVED	NOT APPROVED
1. SUBDIVISION REGULATIONS	☑	☐ *
2. FLOODWAY REGULATIONS	☐	☑ *
3. EROSION CONTROL REGULATIONS	☑	☐ *
4. COMMERCIAL DRAINAGE PLAN	☑	☐ *
	PRESENT	**NOT PRESENT**
5. PUBLIC UTILITY EASEMENT	☐ *	☑
	YES	**NO**
6. PROPERTY FRONTS ON THOROUGHFARE	☐ *	☑
	YES	**NO**
7. DRIVEWAY PERMIT REQUIRED	☐ *	☑

*** If checked, further investigation will be required to determine whether a building permit may be issued by Building Standards for the site.**

REMARKS: New system

NOTE: THIS FORM MUST BE TURNED IN AT THE CASHIERS OFFICE AT BUILDING STANDARDS WHEN PAYING PERMIT FEES.
A CERTIFICATE OF OCCUPANCY WILL NOT BE GRANTED UNTIL THE TRANSPORTATION DIVISION GRANTS FINAL APPROVAL ON DRIVEWAY(S).

SIGNED: _____

OPWEAR 02/86

MECKLENBURG COUNTY
Department of Environmental Health

July 17th, 1987

Richard Alan Thompson
Rt. 2, Box 195
Davidson, NC 28036

RE: Property located at E. Rocky River Road
FILE: 3607A
PARCEL: 00309222

Dear Sir:

At your request, a field investigation was conducted on the property designated above for the purpose of determining site suitability for the installation of a ground absorption sewage disposal system. The results of this investigation showed the property to be classified UNSUITABLE for the installation of such a system. A copy of the Site Evaluation Report (Serial Number 14317) is enclosed.

State regulations provide that sites originally classified unsuitable may be utilized for the installation of alternate or modified sewage disposal systems provided the requirements of 10 NCAC 10A .1948 (c) are met. A reprint of this section is enclosed for your information.

Should you desire to file for permission to install an alternate or modified sewage treatment system on the property, please submit an Application For An Improvement Permit with an ACCURATELY dimensioned plot plan detailing the location of current and/or proposed buildings, wells and sewage disposal systems to this office. They will be reviewed, and if it is determined that the proposed system may reasonably be expected to function satisfactorily, an Improvement Permit will be issued by the Department upon completion by you, of a formal request for lot reclassification.

If I may be of any assistance, please feel free to call.

Sincerely,

Sylvia D. Daniel, R.S.
Environmental Health Supervisor
Environmental Resources Division

Enclosure (2)

MECKLENBURG COUNTY ENVIRONMENTAL HEALTH
SITE EVALUATION REPORT
SERIAL NUMBER 14317

File: 3607A Action 2

Parcel: 00309222 ☐ PC

Location: E. Rocky River Road

Subdivision:


Lot: Block: Acres: Approx .64 ac

Owner: Richard Alan Thompson
Address: Rt. 2, Box 195
Davidson, NC 28036

Comments: _____

Described by: William B. Marlin

Date: 7-15-97

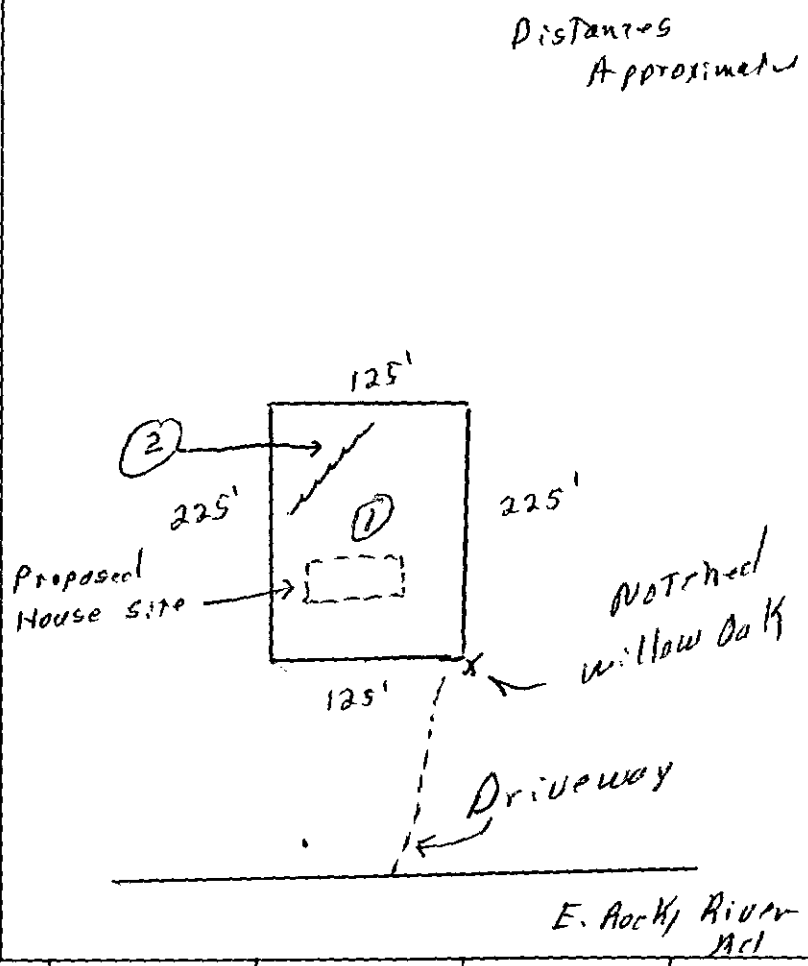

*** EVALUATION KEY ***

S = Suitable U = Unsuitable
PS = Provisionally Suitable
The "Area Classification" below indicates the suitability of areas in the diagram.

FACTORS	AREA 1	AREA 2	AREA 3	AREA 4	AREA 5	AREA 6
Topography	(S) PS U 6-15%	S PS (U) complex slope	S PS U	S PS U	S PS U	S PS U
Texture	S (PS) U	S PS U	S PS U	S PS U	S PS U	S PS U
Structure	S (PS) U Blocky	S PS U	S PS U	S PS U	S PS U	S PS U
Drainage	S (PS) U 7.36" to water	S PS U	S PS U	S PS U	S PS U	S PS U
Depth	S PS (U) 32-36"	S PS U	S PS U	S PS U	S PS U	S PS U
Restrictive Horizons	S (PS) U 7.36"	S PS U	S PS U	S PS U	S PS U	S PS U
Available Space	S (PS) U	S PS U	S PS U	S PS U	S PS U	S PS U
Other (specify)	S PS U	S PS U	S PS U	S PS U	S PS U	S PS U
Soil Group/Series	IvA Pacolet-Lilo	complex Slope				
Area Classification	S PS (U)	S PS (U)	S PS U	S PS U	S PS U	S PS U

APPLICATION FOR SOIL INVESTIGATION

MECKLENBURG COUNTY ENVIRONMENTAL HEALTH

1200 BLYTHE BOULEVARD
CHARLOTTE, NC 28203
PHONE (704) 376-4603

MECK COUNTY DEPARTMENT OF
RECEIVED
JUN 22 1987
ENVIRONMENTAL HEALTH

(OFFICE USE ONLY)

FILE: 3607A

TC: _____

☐ PC ☐ REPT

JOB LOCATION

① ADDRESS: East Rocky River Road

② SUBDIVISION: _____ ③ LOT: _____ ④ BLOCK: _____

⑤ PARCEL REFERENCE: BOOK NO.: 003 PAGE NO.: 092 PARCEL NO.: 22

⑥ DEED REFERENCE: BOOK NO.: ~~4614~~ 4936 PAGE NO.: ~~364~~ 0429

OWNER

⑦ NAME: Richard (FIRST) Alan (MIDDLE) Thompson (LAST)


⑧ MAILING ADDRESS: Rt. 2 Box 195

⑨ CITY: Davidson ⑩ STATE: N.C. ⑪ ZIP: 28036

⑫ PHONE: (WORK) (704) 595-4236 (HOME) (704) 892-1029

⑬ Accurately diagram and dimension lot.

Home site Marked

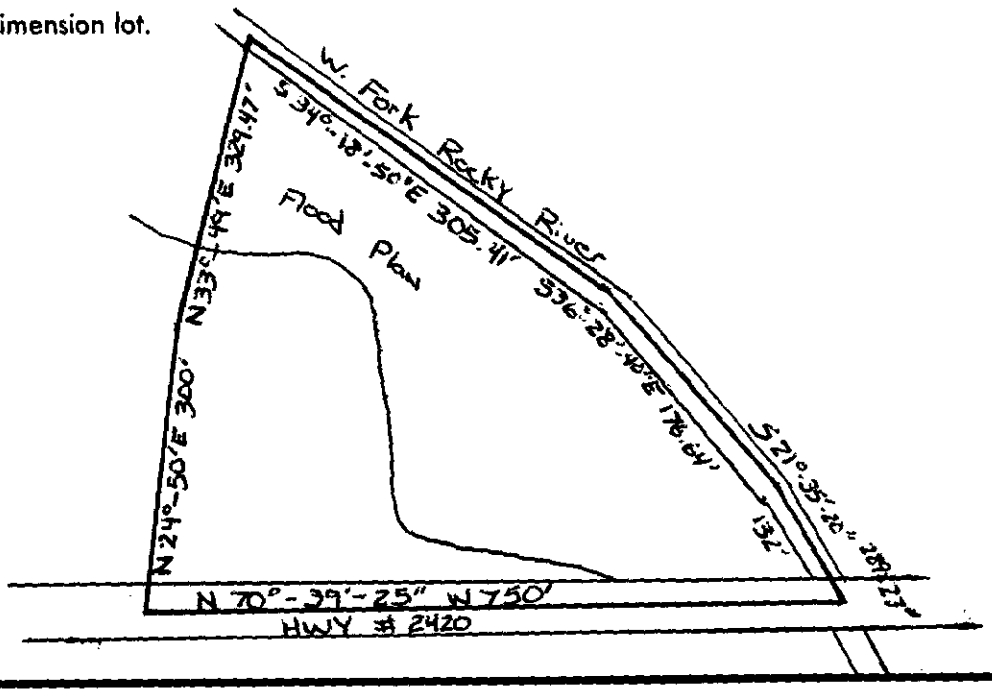

⑭ The undersigned, owner of the property described above as the "JOB LOCATION" has read the foregoing application, acknowledges that the contents of same are true, and authorizes agents of the MECKLENBURG COUNTY DEPARTMENT OF ENVIRONMENTAL HEALTH to enter onto the property for the purpose of processing this request.

Signed: Richard Thompson

Mecklenburg County services are available without regard to ethnic origin, sex, or disability.

Date: 6-18-1987

WHITE - ENVIRONMENTAL HEALTH DEPARTMENT'S COPY ● CANARY - ENVIRONMENTALIST'S COPY ● PINK - OWNER'S COPY