

9552 BRIEF RD

19713116

1/7/2008

duponbj

Groundwater and Wastewater Services File Imaging Project
May 2007
Barcode Font = IDAutomationHC39M

Mecklenburg County services are available without regard to ethnic origin, sex, or disability.

FEE: 300.00 AUTHORIZATION FOR WASTEWATER SYSTEM CONSTRUCTION
DATE: 3/14/02 VOID SIXTY (60) MONTHS FROM DATE OF ISSUANCE AC X

DATE: 3-14-02 PERMIT NO: 4675B
PARCEL NO: 192-131-16
JOB LOCATION ADDRESS: 9552 BRIEF ROAD, LOT #1
PROPERTY OWNER:
BUILDING CONTRACTOR: PAUL THOMAS
SUBDIVISION NAME:
AUTHORIZATION ISSUED BY: [signature] DATE: 3-14-02
DEHNR AUTHORIZED AGENT

AUTHORIZATION CONDITIONS

1. WASTEWATER SYSTEM CONSTRUCTION AND INSTALLATION MUST MEET ALL CONDITIONS AND SPECIFICATIONS AS SET FORTH IN IMPROVEMENT PERMIT NO. 4675, AND THE ATTACHED SITE PLAN WITH SYSTEM DETAILS. CONSTRUCTION AND INSTALLATION MUST ALSO MEET ALL REQUIREMENTS SET FORTH IN THE RULES GOVERNING SANITARY SEWAGE COLLECTION, TREATMENT, AND DISPOSAL AND ANY OTHER APPLICABLE RULES AND LAWS.

2. AN INSTALLATION, CONSTRUCTION, ALTERATION AND/OR REPAIR APPROVAL MUST BE SECURED **PRIOR** TO INSTALLATION OF THE SEPTIC TANK SYSTEM. THE INSTALLER OF THE SYSTEM SHALL BE A REGISTERED SEPTIC TANK CONTRACTOR WITH MECKLENBURG COUNTY HEALTH DEPARTMENT.

3. ANY ALTERATION IN SITE OR SOIL CONDITIONS (INCLUDING LOCATION OF STRUCTURES AND APPURTENANCES) OR MODIFICATION IN USE, DESIGN WASTEWATER FLOW, OR WASTEWATER CHARACTERISTICS AS SPECIFIED IN THE ASSOCIATED IMPROVEMENT PERMIT AND APPLICATION, MAY SUBJECT THIS AUTHORIZATION AND ASSOCIATED PERMIT(S) TO REVOCATION.

4. OTHER CONDITIONS: HAVE OWNER ACKNOWLEDGE CHANGE TO 3 BEDROOM RESIDENCE

OWNER CERTIFICATION

I CERTIFY THAT THERE HAVE BEEN NO ALTERATIONS IN SITE OR SOIL CONDITIONS OR MODIFICATIONS TO FACILITY, WASTEWATER FLOW, OR WASTEWATER CHARACTERISTICS FROM THOSE SPECIFIED IN THE ORIGINAL APPLICATION OR ASSOCIATED IMPROVEMENT PERMIT UNLESS AUTHORIZED IN WRITING BY THE MECKLENBURG COUNTY HEALTH DEPARTMENT. I ALSO UNDERSTAND THAT ANY SUCH ALTERATIONS, MODIFICATIONS, OR FALSE INFORMATION ARE GROUNDS FOR REVOCATION OF PERMITS AND AUTHORIZATION TO CONSTRUCT.

P C Thomas for Tara Properties Inc 3/14/02
SIGNATURE OF OWNER/OWNER'S REPRESENTATIVE DATE

CONDITIONS OF IMPROVEMENT PERMIT

Permit Number 4675B

Tax Number: 197-13116

The IMPROVEMENT PERMIT is subject to revocation if site plans or the intended use change. There is to be NO grading, filling or disturbance of the soil in the area of the septic tank system or repair area.

CONSTRUCTION AUTHORIZATION must be obtained prior to receiving a Building Permit. The Construction Authorization is NOT transferable. Do not clear, grade, fill or disturb soil prior to obtaining a Construction Authorization.

Domestic-type wastewater only. No industrial process wastewater may be discharged into the system.

Basement	___ Yes	X No	___ Partial Basement	
Type Primary Wastewater System Type (circle one): I (II) III IV V VI	X Conventional ___ Prefabricated, permeable block panel system ___ Shallow Placed Conventional	___ Low Pressure Pipe ___ Large Diameter Pipe ___ Fill ___ Other	___ Innovative or Experimental: ___ IWWS-93-1 ___ IWWS-93-2 ___ IWWS-94-1	
225 Long-term acceptance rate	360 Max gallons/day wastewater flow	1600 Absorption Area (sq ft)	9 Trench spacing (min. on centers)	
yes Serviced by private well	1500 Gallon septic tank	533 Total trench length (ft)	24 Maximum trench depth (At least 12" of provisionally suitable soil must remain between trench bottom and unsuitable soil conditions)	
3 Bedrooms in residence	___ Gallon pump tank	12" Depth of stone		
Any surface waters present:	Type:	Minimum separation distance:		
Site modifications required:				
Additional Conditions: (1) DESIGN IS FOR A 3 BEDROOM RESIDENCE				
Repair Area/System Type: Type (circle one): I (II) III IV V VI	X Conventional ___ Prefabricated, permeable block panel system ___ Shallow Placed Conventional	___ Low Pressure Pipe ___ Large Diameter Pipe ___ Fill ___ Other	___ Innovative or Experimental: ___ IWWS-93-1 ___ IWWS-93-2 ___ IWWS-94-1	
600 Absorption Area (Sq ft) 533 Total Trench Length (Ft)	12" Depth of Stone Trench	9 Trench spacing (min. on centers)	24" Maximum Trench Depth	
For existing system, enter the year originally installed:				

The undersigned, an authorized agent of the MECKLENBURG COUNTY HEALTH DEPARTMENT, certifies that the Department has approved the Request for the Job Location contained in this document. This approval is granted in accordance with the provisions of Laws and Rules For Sewage, Treatment and Disposal in effect at the time of issuance of the permit and is subject to the following provisions:

- No work shall be conducted on the septic tank system until an Installation, Construction, Alteration and/or Repair Approval is granted by this Department
- This Improvement permit is transferable.

DEHNR Authorized Agent — Date 3/14/02

Owner/Agent Signature — Date 3/14/02

P C Thomas for Tom Property Inc

MECKLENBURG COUNTY
HEALTH DEPARTMENT
ENVIRONMENTAL HEALTH DIVISION
c/o HAL MARSHALL CTR.
SUITE 211
700 N. TRYON ST.
CHARLOTTE, N.C. 28202.
(704) 336-5102

NORTH CAROLINA DEPARTMENT OF
ENVIRONMENTAL, HEALTH,
AND NATURAL RESOURCES
DIVISION OF ENVIRONMENTAL HEALTH
ON-SITE WASTEWATER SECTION

Roger 704-201-9441

FEE: _____ DATE: _____

APPLICATION FOR IMPROVEMENT PERMIT FOR RESIDENTIAL SITE INDIVIDUAL WATER AND WASTEWATER SYSTEMS PROGRAM

Paid 6/15 Ck # 1122 20.00 6.00 RF

[ ] CRT

TYPE APPLICATION: ✓ NEW SYSTEM __ EXPANSION/ ALTERATION OF EXISTING SYSTEM __ REPAIR OF EXISTING SYSTEM

NORTH CAROLINA
DEPARTMENT OF ENVIRONMENT,
HEALTH, AND NATURAL RESOURCES
DIVISION OF ENVIRONMENTAL HEALTH
ON-SITE WASTEWATER SECTION

FILE #: 46755

PROPERTY INFORMATION (FROM ENGINEERING FORM) FOR JOB LOCATION:

TAX/PARCEL NUMBER: 197-131-16

STREET ADDRESS: Brief Rd Charlotte NC 28227

SUBDIVISION OR MOBILE HOME PARK NAME:

LOT NUMBER: 1

TYPE OF BUILDING (CHECK ONE):

__ SINGLE MOBILE HOME(S)
__ DOUBLE WIDE (D)
✓ HOUSE (H)
__ MODULAR HOME (M)
__ MULTIPLE FAMILY (U)
__ OTHER (O)

TOWNSHIP (CHECK ONE):

__ 0 MECKLENBURG
__ 1 CHARLOTTE
__ 2 DAVIDSON
__ 3 CORNELIUS
__ 4 PINEVILLE
__ 5 MATTHEWS
__ 6 HUNTERSVILLE
✓ 7 MINT HILL

HEATED SQUARE FOOTAGE: 2150

NUMBER OF BEDROOMS: 4 NUMBER OF OCCUPANTS:

CLOSING DATE 6-28-01

FOUNDATION FOR RESIDENCE:

__ WITHOUT BASEMENT
✓ ON SLAB
__ CRAWL SPACE
__ WITH BASEMENT /PLUMBING
__ WITH BASEMENT /NO PLUMBING

IF EXPANSION/ALTERATION OF EXISTING SYSTEM, DESCRIBE THE PROPOSED BUILDING ADDITION:

WILL THERE BE A HOME BUSINESS IN THE RESIDENCE: __ YES ✓ NO TYPE: _____

WATER SUPPLY (CHECK ONE):

__ COMMUNITY (C)
__ MUNICIPAL (M)
✓ PRIVATE WELL (P)
__ SHARED WELL (S)
__ OTHER 'SPRINGS' (O)

IF ANY OF THE FOLLOWING ARE LOCATED ON THE PROPERTY, PLEASE SHOW LOCATION ON PLAT:

BURIED CABLES, LANDFILLS, STUMPHOLES __ YES ✓ NO
EXISTING WASTEWATER SYSTEMS __ YES ✓ NO
EASTMENTS OR RIGHT-OF-WAYS ✓ YES __ NO
WELL, SPRINGS OR WATERLINES __ YES ✓ NO
DESIGNATED WETLANDS __ YES ✓ NO

PROPERTY OWNER:	LEGAL AGENT FOR PROPERTY OWNER, IF APPLICABLE:
NAME: TATA Properties Inc (LAST) (FIRST) (MI)	NAME: (LAST) (FIRST) (MI)
ADDRESS: 6736 Concord Hwy	DAYTIME PHONE: ( ) —
CITY: Monroe STATE: N.C ZIP: 28110	
DAYTIME PHONE: (704) 753 - 9247 cell 704-201-9441	

WHAT DATE WAS THE PROPERTY ORIGINALLY DEEDED AND RECORDED? _____

An Improvement Permit is subject to suspension or revocation if site plans or the intended use change or if information submitted in this application is falsified or changed. The undersigned, owner, or legal agent for the owner, of the property described above as the "Job Location" has read the foregoing application, acknowledges that the contents of same are true, and authorizes agents of the Mecklenburg County Health Department to enter onto the property for the purpose of processing this request.

SIGNED: Roger McLaughlin DATE: 6-15-01

MECKLENBURG COUNTY HEALTH DEPARTMENT
ENVIRONMENTAL HEALTH DIVISION
c/o HAL MARSHALL CTR., SUITE 211, 700 N. TRYON ST., CHARLOTTE, N.C. 28202., (704) 336-5102

PROPOSED PLOT PLAN


HEALTH DEPARTMENT
ENVIRONMENTAL HEALTH DIVISION
700 NORTH TRYON STREET
CHARLOTTE, NC 28202
PHONE (704) 336-5102

FILE: _____

TC: _____


Draw in and name all roads adjoining the property. Draw in and accurately dimension the lot concerned. Accurately indicate property boundaries, proposed and/or existing structures and driveways, underground utilities, and wells and springs within 100 feet of the proposed building or drainfield.

Lot 1
MARGARET'S CORNER

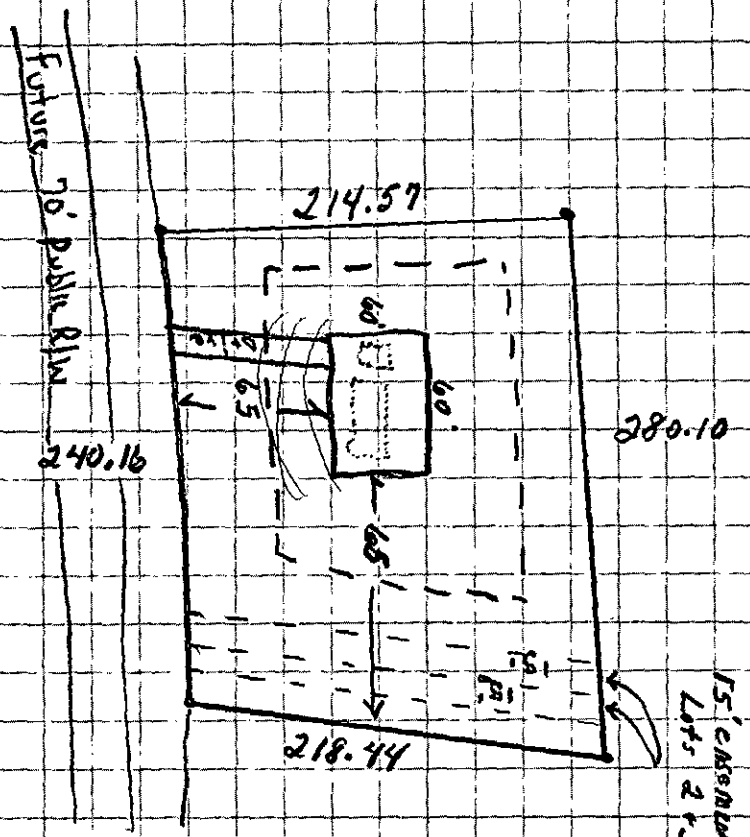

APPROVAL DATE Roger McClintock 6-15-01

White - Health Department's Copy Canary - Environmentalist's Copy Pink - Owner's Copy

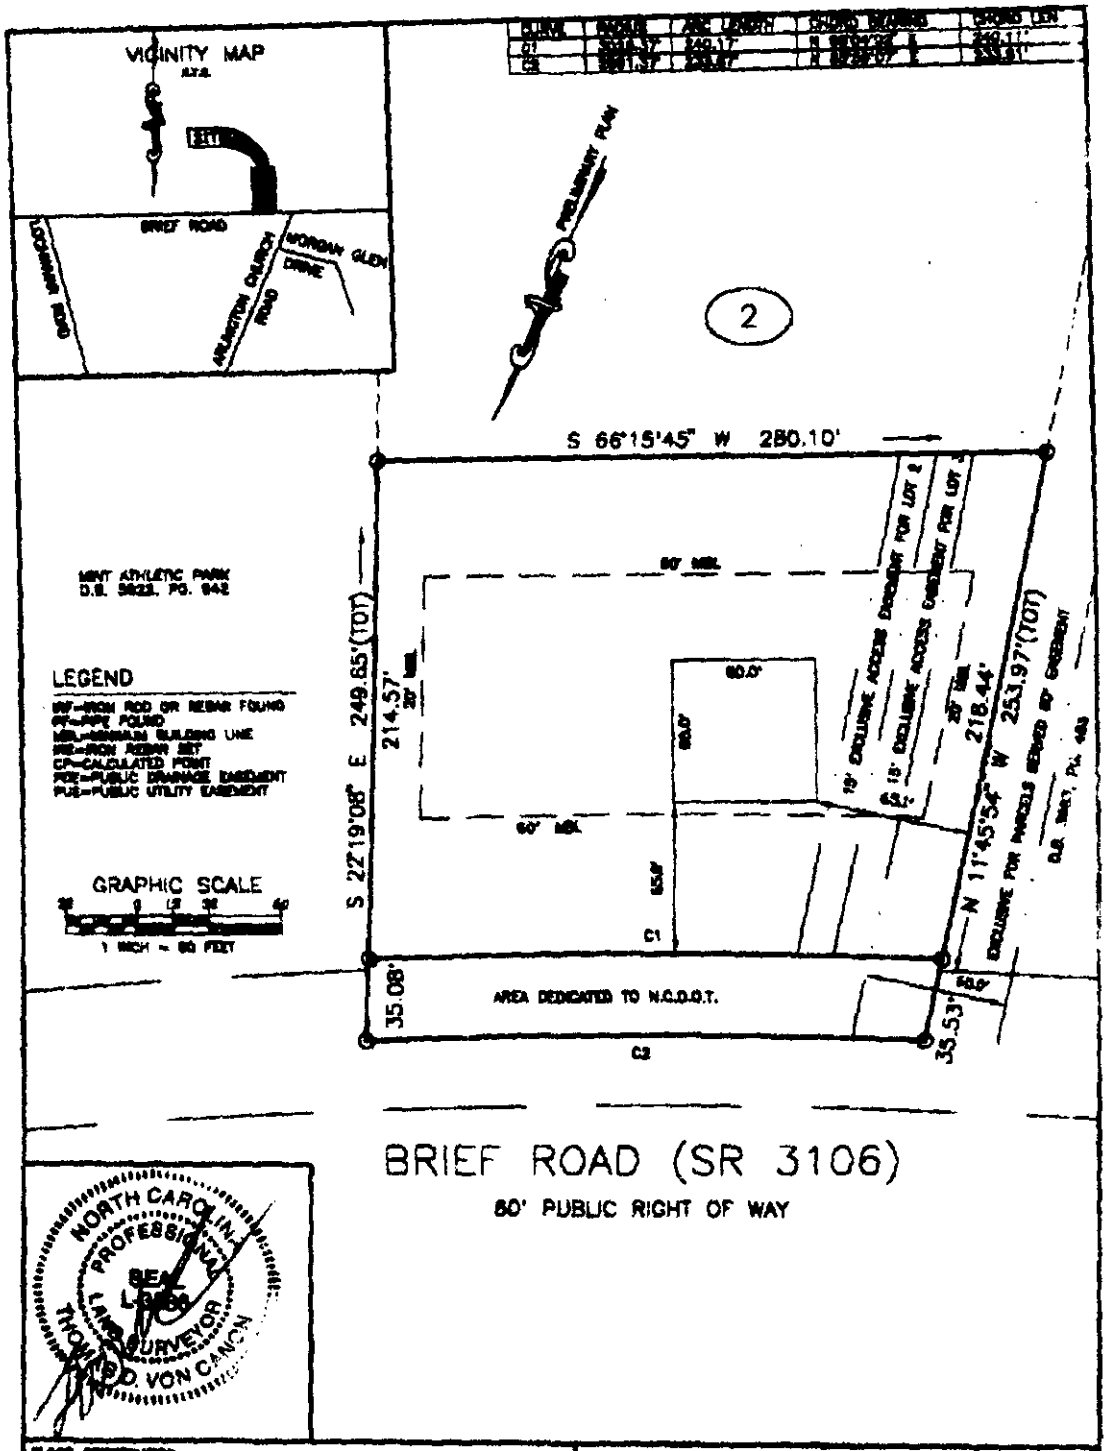

FLOOD CERTIFICATION:
1. THIS PROPERTY DOES NOT LIE WITHIN A F.E.M.A. SPECIAL FLOOD HAZARD AREA.

GENERAL NOTES:
1. MEASUREMENTS ON THIS MAP ARE IN FEET AND DECIMALS THEREOF.
2. ALL SET CORNERS ARE 1/2" IRON REBAR UNLESS OTHERWISE NOTED.
3. THIS PROPERTY MAY BE SUBJECT TO ADDITIONAL EASEMENTS, RIGHTS OF WAYS AND RESTRICTIONS NOT DISCERNIBLE BY OBSERVATION AT THE TIME OF SURVEY OR THAT MAY BE OF RECORD. NO TITLE SEARCH BY THOMAS D. VON CANON.

REFERENCES:
1. PRELIMINARY PLAT OF MARGARET'S CORNER, DATED JUNE 11, 2001, RECORDED IN MAP BOOK ??, PAGE ??, MECKLENBURG CO., N.C. REGISTER OF DEEDS.

PLOT PLAN

FOR: TARA PROPERTIES

LOT 1
MARGARET'S CORNER
MINT HILL
MECKLENBURG COUNTY, NORTH CAROLINA

V.C.S.
8238 MOORES CHAPEL ROAD
CHARLOTTE, N.C. 28214
TELE. (704) 393-8040
FAX. (704) 391-0450

e:\cad\PP\TP\001MC-BR : JUN 18 2001

PROPOSED PLOT PLAN

HEALTH DEPARTMENT
ENVIRONMENTAL HEALTH DIVISION
700 NORTH TRYON STREET
CHARLOTTE, NC 28202
PHONE (704) 336-5102

FILE: 4675 B

TC: 192-131-16

Draw in and name all roads adjoining the property. Draw in and accurately dimension the lot concerned. Accurately indicate property boundaries proposed and/or existing structures and driveways, underground utilities, and wells and springs within 100 feet of the proposed building or drainfield.


SCALE 1" = 50'

PERMIT FOR
BRIEF ROAD, LOT #1

(1) INSTALL DRAINLINES SHALLOW (24") AND ON CONTOUR.

(2) LOCATE ALL WELLS AT LEAST 50' FROM ALL SEPTIC TANK SYSTEMS AND AT ALL TIMES, MAXIMUM FEASIBLE DISTANCE ≥ 50'

(3) DESIGN IS FOR A 3BEDROOM RESIDENCE - AS REQUESTED BY NEW OWNER. -

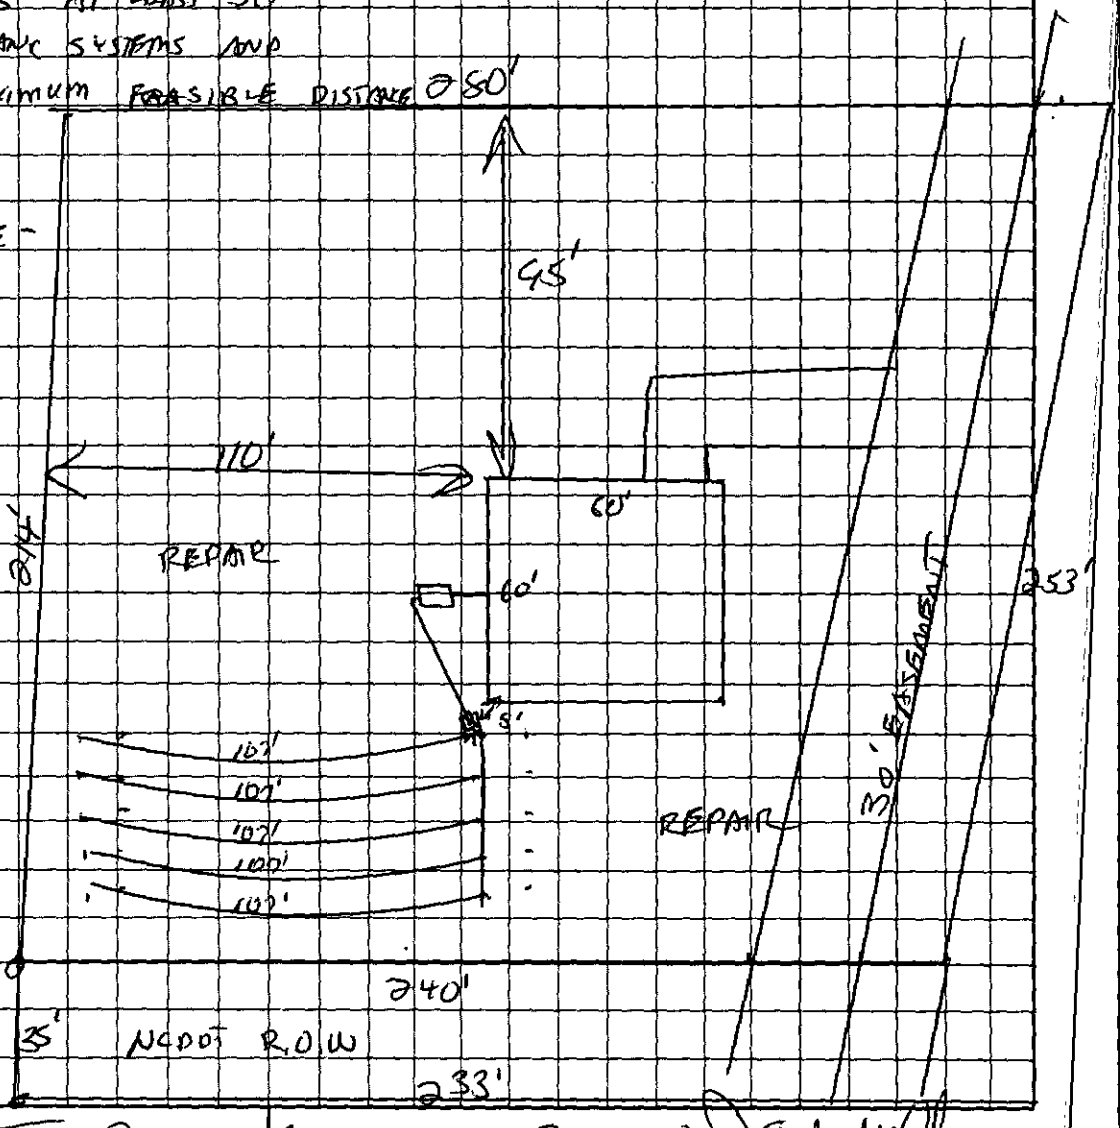

P C Thomas for Tara Properties Inc
OWNER/AGENT SIGNATURE

DATE 3/14/02

APPROVAL DATE 3-14-02

White - Health Department's Copy Canary - E.H.S. Copy Pink - Owner's Copy

PROPOSED PLOT PLAN

HEALTH DEPARTMENT
ENVIRONMENTAL HEALTH DIVISION
700 NORTH TRYON STREET
CHARLOTTE, NC 28202
PHONE (704) 336-5102

FILE: 4675 B

TC: 192-131-16

Draw in and name all roads adjoining the property. Draw in and accurately dimension the lot concerned. Accurately indicate property boundaries proposed and/or existing structures and driveways, underground utilities, and wells and springs within 100 feet of the proposed building or drainfield.


SCALE 1" = 50'

PERMIT FOR
BRIEF ROAD, LOT #1

① INSTALL DRAINAGES SWALE (24") AND ON CONTOUR

② LOCATE ALL WELLS AT LEAST 50' FROM ALL SEPTIC TANK SYSTEMS AND AT ALL TIMES, MAXIMUM FEASIBLE DISTANCE 50'

③ DESIGN IS FOR A 3 BEDROOM RESIDENCE - AS REQUESTED BY NEW OWNER -

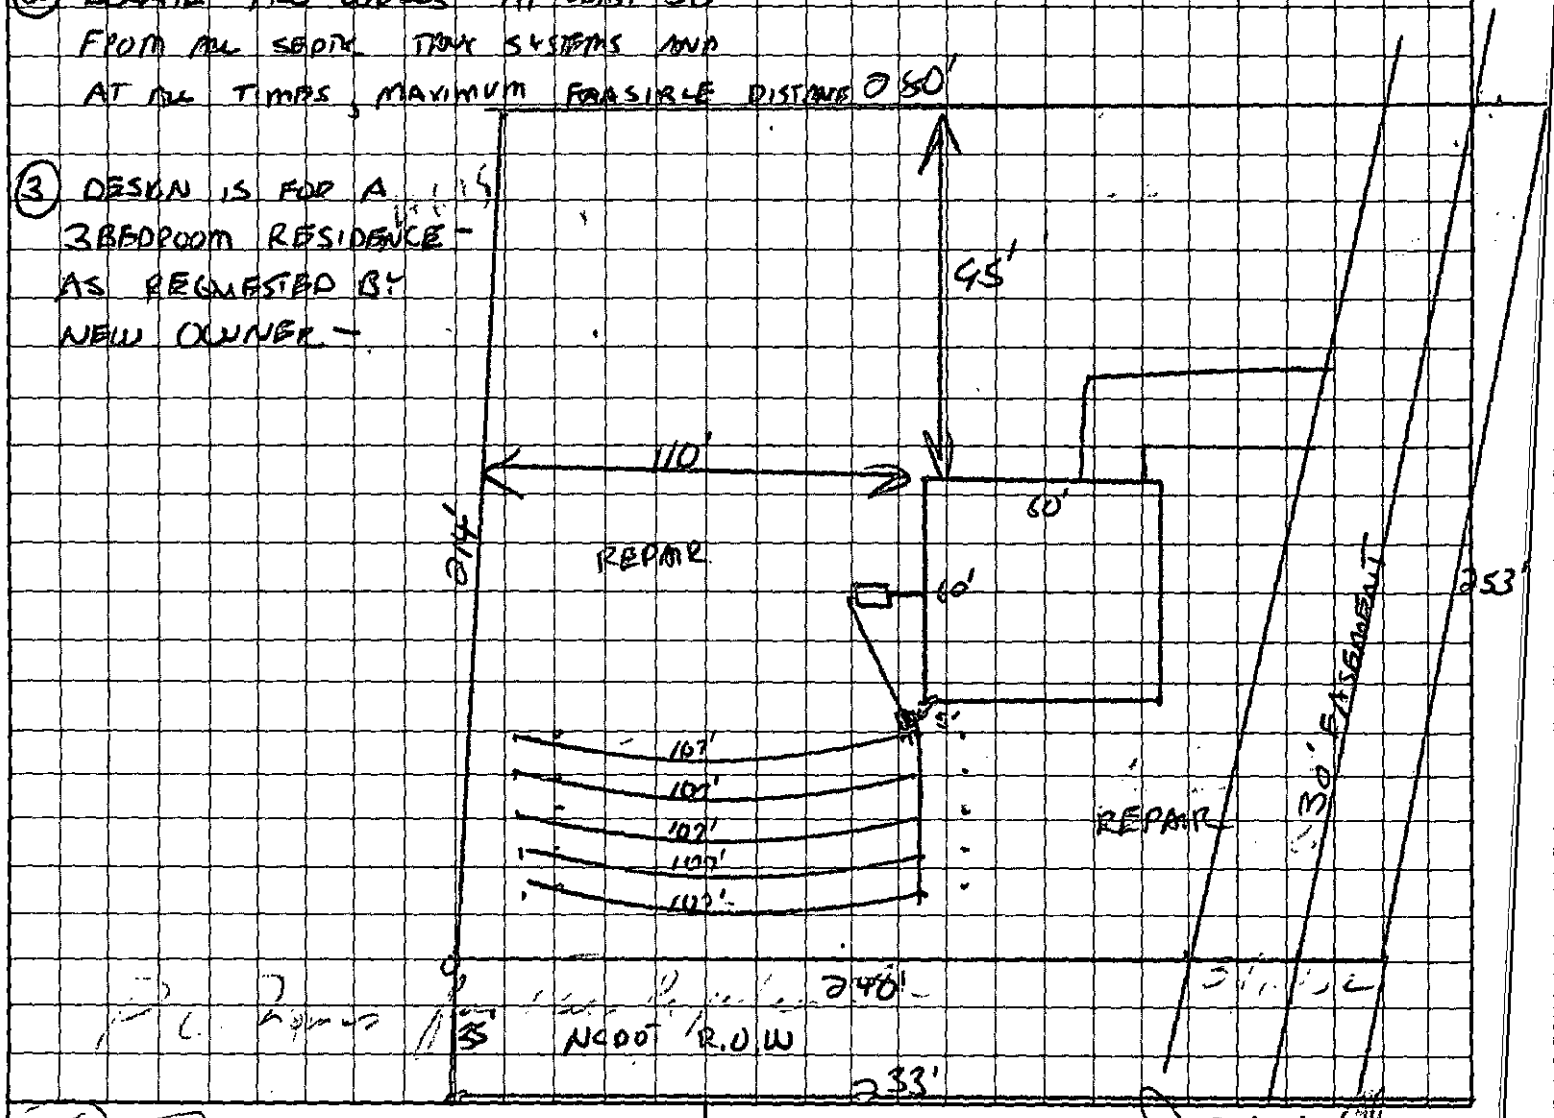

P.C. Rowan for Tim Parker
OWNER/AGENT SIGNATURE

DATE 3/14/02

APPROVAL DATE 3-14-02

White - Health Department's Copy Canary - E.H.S. Copy Pink - Owner's Copy

DATE: 3/14/2002

TO: CHARLOTTE-MECKLENBURG BUILDING STANDARDS
PERMIT ISSUING SECTION

FROM: MECKLENBURG COUNTY ENGINEERING

JURISDICTION: MINT

197-131-16

PARCEL NUMBER

9552 Brief Rd

ASSIGNED STREET ADDRESS (ADDRESS OF RECORD)

N/A Lot 1

EXISTING STREET ADDRESS (IF DIFFERENT FROM ASSIGNED)

N/A

PROJECT NAME (IF APPLICABLE)

THE ABOVE DESCRIBED LOCATION HAS BEEN CHECKED CONCERNING:

1. SUBDIVISION REGULATIONS	____ APPROVED	____NOT APPROVED
2. FLOODWAY REGULATIONS	____ APPROVED	____NOT APPROVED
3. WATERSHED PROTECTION	____ APPROVED	____NOT APPROVED
4. COMERCIAL DRAINAGE PLAN	____ APPROVED	____NOT APPROVED
5. PUBLIC UTILITY EASEMENT	____ PRESENT	____NOT PRESENT
6. PROPERTY FRONTS ON THOROUGHFARE	____ YES	____NO
7. DRIVEWAY PERMIT REQUIRED	____ YES	____NO
8. DOES PROJECT CONFLICT WITH ROAD PROJECT?	____ YES	____NO

Remarks:

new single family

NOTE: THIS FORM MUST BE TURNED IN AT THE CASHIERS OFFICE WHEN PAYING PERMIT FEE. CERTIFICATE OF OCCUPANCY WILL NOT BE GRANTED UNTIL TRANSPORTATION DIVISION GRANTS FINAL APPROVAL ON DRIVEWAY(S).

ALL OTHER FORMAS OBSOLETE
— NEW ADDRESS
REVISED 1/91

SIGNED: [signature]

DEPARTMENT OF ENVIRONMENT, HEALTH, AND NATURAL RESOURCES
DIVISION OF ENVIRONMENTAL HEALTH
ON-SITE WASTEWATER SECTION

#2 AS

Sheet: _____
Property ID: PO 197-131-16
Lot #: 1
File #: 4675B

SOIL/SITE EVALUATION
for ON-SITE WASTEWATER SYSTEM

OWNER: Tara Properties, Inc. APPLICANT: _____
ADDRESS: 6736 Concord Highway, Monroe, NC DATE EVALUATED: 6-28-01
PROPOSED FACILITY: residence PROPOSED DESIGN FLOW (.1949) 440gpd PROPERTY SIZE: 1.2
LOCATION OF SITE: Brief Road PROPERTY RECORDED: _____
WATER SUPPLY: ☐Private ☐Public ☑Well ☐Spring ☐Other _____
EVALUATION METHOD: ☑Augur Boring ☐Pit ☐Cut
TYPE OF WASTEWATER: ☑Sewage ☐Industrial Process ☐Mixed

PROFILE #	Slopes 2-6% .1940 Landscape Position/ Slope %	Horizon Depth (IN.)	SOIL MORPHOLOGY (.1941) .1941 STRUCTURE/ TEXTURE	SOIL MORPHOLOGY (.1941) .1941 CONSISTENCE MINERALOGY	OTHER PROFILE FACTORS .1942 SOIL WETNESS/ COLOR	OTHER PROFILE FACTORS .1943 SOIL DEPTH	OTHER PROFILE FACTORS .1956 SAPRO CLASS	OTHER PROFILE FACTORS .1944 RESTR HORIZ	PROFILE CLASS &LTAR
1	LS	0-4"	gr l cl	Fr/SEXP/SS/SP	729" TO soil wetness	29"	N/A	None	US .125 gpd/ft² IV
		4-28"	SB K lc	Fi/SEXP/ SS/P					
2	LS	0-2"	gr l cl	Fr/SEXP/SS/SP	737" TO soil wetness	37"	N/A	None	PS .25 gpd/ft² IV
		2-22"	SB Kl scl	Fr/SEXP/SS/SP					
		22-37"	SB K/c	Fi/SEXP/S/P					
3	LS	0-3"	gr/cl	Fr/SEXP/SS/SP	720" TO soil wetness	29"	N/A	None	US .125 gpd/ft² IV
		3-29"	SB K/c	Fi/SEXP/ S/P					
4	LS	0-3"	gr l cl	Fr/SEXP/SS/SP	743" TO soil wetness	43"	N/A	None	PS .35 gpd/ft² IV
		3-14"	SB K/cl	Fr/SEXP/SS/SP					
		14-43"	SB Kl c	Fi/SEXP/ S/P					
5	LS	0-3"	gr/cl	Fr/SEXP/SS/SP	733" TO soil wetness	33"	N/A	None	US .225 gpd/ft² IV
		3-18"	SB K/scl	Fr/SEXP/ SS/SP					
		18-33"	SB K/c	Fi/SEXP/S/P					
6	LS	0-4"	gr l cl	Fr/SEXP/SS/SP	739" TO soil wetness	39"	N/A	None	PS .25 gpd/ft² IV
		4-39"	SB K/c	Fi/SEXP/S/P					

DESCRIPTION	INITIAL SYSTEM	REPAIR SYSTEM
Available Space (.1945)	PS	US
System Type(s)		
Site LTAR	.25	.25

OTHER FACTORS (.1946): _____
SITE CLASSIFICATION (.1948): unsuitable
EVALUATED BY: W. B. Mullis LSS 7-2-01
OTHER(S) PRESENT: _____


FILE # 4675B

COMMENTS 1002 Repair

LANDSCAPE POSITION	GROUP	TEXTURE	.1955 LTAR
R-RIDGE	I	S-SAND	1.2-0.8
S-SHOULDER SLOPE		LS-LOAMY SAND	
L-LINEAR SLOPE			
FS-FOOT SLOPE	II	SL-SANDY LOAM	0.8-0.6
N-NOSE SLOPE		L-LOAM	
H-HEAD SLOPE			
CC-CONCLAVE SLOPE	III	SI-SILT	0.6-0.3
CV-CONVEX SLOPE		SICL-SILTY CLAY LOAM	
T-TERRACE		CL-CLAY LOAM	
FP-FLOOD PLAIN		SCL-SANDY CLAY LOAM	
	IV	SC-SANDY CLAY	0.4-0.1
		SIC-SILTY CLAY	
		O-ORGANIC	

CONSISTENCE MOIST	WET
VFR-VERY FRIABLE	NS-NON-STICKY
FR-FRIABLE	SS-SLIGHTLYSTICKY
FI-FIRM	S-STICKY
VFI-VERY FIRM	VS-VERY STICKY
EFI-EXTREMELY FIRM	NP-NON-PLASTIC
	SP-SLIGHTLYSTICKY
	P-PLASTIC
	VP-VERY PLASTIC

STRUCTURE	MINERALOGY
SG-SINGLE GRAIN	SLIGHTLY EXPANSIVE
M-MASSIVE	
CR-CRUMB	EXPANSIVE
GR-GRANULAR	
SBK-SUBANGULAR BLOCKY	
ABK-ANGULAR BLOCKY	
PL-PLATY	
PR-PRISMATIC	

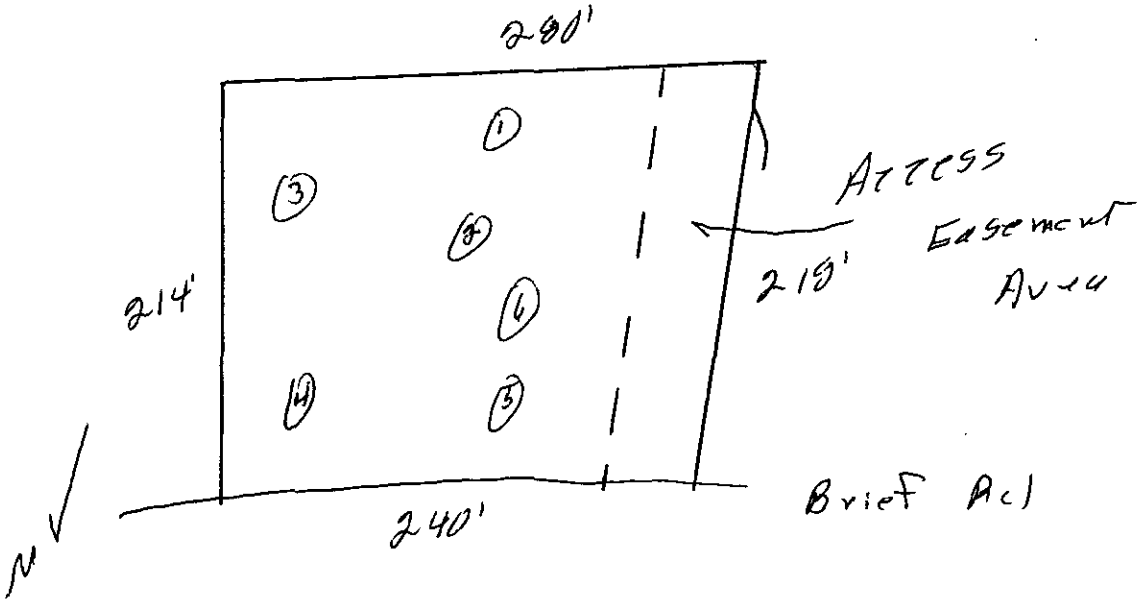

CERTIFICATE OF COMPLETION/OPERATION PERMIT

HEALTH DEPARTMENT
ENVIRONMENTAL HEALTH DIVISION
700 NORTH TRYON ST., SUITE 211
CHARLOTTE, NC 28202
PHONE (704) 336-5102

FILE: 4625B DATE: 6-6-02

TC: 197-131-16 ☒ L ☒ CRT

SERIAL Nº 18927

Name of Owner TARA PROPERTIES Juris.: _____

Address of Property 9552 BRIEF ROAD

Inspection Data:

Tank Material 1500

Total Length of Drainfield 400

Number of Lines 5 @ 80'

Cover Depth 12"

Water Supply Source WELL

Distance to Water Source 110'

Excavation Inspected 6-6-02

Tank(s) Inspected 6-6-02

Wash Line Inspected —

High Water Alarm Inspected —

SEE INSTALLATION.

PLOT

Design 1500SJ 1200 SFT CONV 12G CTR# BOB McCARVER

The undersigned has inspected the Septic Tank System described above, and certifies it has been

☐ installed or constructed ☐ altered or repaired

☑ in accordance with the permit issued ☐ as detailed in the plot above

and meets the provisions of I5A NCAC 18A. 1900, "Laws And Rules For Sewage Treatment and Disposal Systems" in effect on the date of issuance of the permit. This issuance of this

☐ Certificate of Completion ☑ Operation Permit

does not in any way guarantee that the system will operate properly or relieve any person now or hereafter owning, controlling, or using such system from any liability resulting from the failure of the system to operate properly. This document is issued subject to those restrictions and conditions shown on the permit(s) and the provisions of I5A NCAC 18A. 1990 in addition to those listed below under "COMMENTS." This document shall be null and void if any information contained in the application is untrue or if any additions are made to the property which would increase the requirements for said system.

Notice: Disturbance of the designated repair area may result in the suspension/revocation of this permit.

COMMENTS: TYPE II

Environmental Health Specialist

Mecklenburg County services are available without regard to ethnic origin, sex, or disability

INSTALLATION, CONSTRUCTION, ALTERATION, AND/OR REPAIR APPROVAL


HEALTH DEPARTMENT
ENVIRONMENTAL HEALTH DIVISION
700 NORTH TRYON ST., SUITE 211
CHARLOTTE, NC 28202
PHONE (704) 336-5102

FILE: 4075B DATE: 6402

TC: 197-131-16 ☒ L

SERIAL 19066

Permission is hereby given to _____ Install or Construct, _____ Alter or Repair the individual septic tank wastewater treatment system with subsurface, ~~soil absorption~~, effluent discharge as specified herein at the described location. This permit is granted based upon the information supplied in the application dated _____. All work shall be completed on or before _____, after which date this permit shall be null and void. The system shall meet all of the construction requirements of 15A NCAC 18A. 1900 which are in effect on the date of the granting of this permit. A Certificate of Completion or an Operation Permit must be obtained from the Mecklenburg County Health Department before any system can be covered up or placed into service. The issuance of this permit does not in any way guarantee that the system anticipated to be constructed will operate properly, or relieve any person now or hereafter owning, controlling or using such system from any liability resulting from the failure of the system to operate properly.

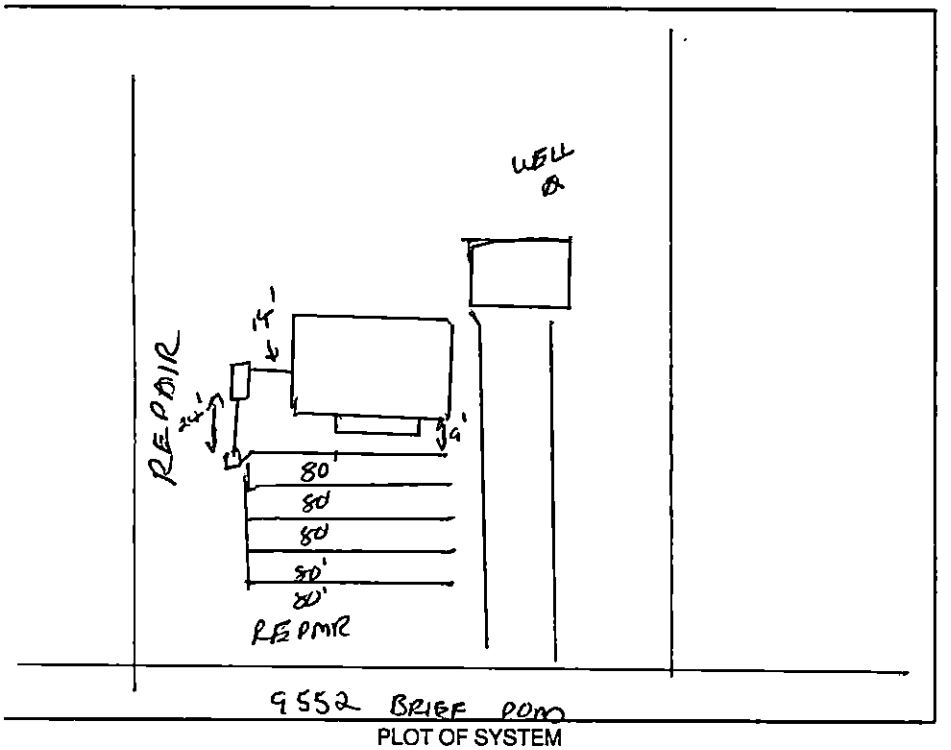

PLOT OF SYSTEM

Liquid Capacity of Septic Tank 1500 gallons

Liquid Capacity of Dosing Tank — gallons

Tank Construction PCC

Trench Depth 30"

Absorption and/or Nitrification Lines:

Trench Width 3 feet

Trench Walls Scored and Porous YES

Total Line Length 400 feet

Number of Lines 5

Depth of Stone 12" inches

Distance from House 9' feet

Distance from Property Line 10' feet

Distance from Well >100' feet

NOTICE: This system shall not be installed while soils are in a wet condition.

NAME OF OWNER TARA PROPERTIES

LOCATION OF PROPERTY 9552 BRIEF ROAD

Comments: (1) HOUSE SIZE CHANGED TO 3 BRM - SEE CONSTRUCTION AUTHORIZATION.

Andrea Adkins
Environmental Health Specialist

WHITE - HEALTH DEPARTMENT's COPY • CANARY - E.H.S. COPY • PINK - OWNER OR AGENT's COPY