Scanned

6903A
#10771

MECKLENBURG COUNTY
HEALTH DEPARTMENT

APPLICATION FOR APPROVAL TO USE AN EXISTING ON-SITE WASTEWATER TREATMENT & DISPOSAL SYSTEM / WATER SUPPLY WELL

APPLICATION TYPE: ○ SEPTIC ONLY ○ WELL ONLY ⊗ SEPTIC & WELL
○ ADDITION OR RENOVATION WITH OCCUPANCY INCREASE
⊗ ADDITION OR RENOVATION WITH NO OCCUPANCY INCREASE
○ EXCHANGE MOBILE HOME (SAME # BEDROOMS)
○ COMMERCIAL OR INDUSTRIAL

PERSON FILING APPLICATION:
NAME: BRUCE HENDRICKS
ADDRESS 18203 ROYAL OAK ROAD
CITY: CHARLOTTE
STATE: NC ZIP: 28278
PHONE 704-574-1331
ALTERNATE PHONE:
E-MAIL: BRUCE.HENDRICKS@FORESTHILL.ORG

PROPERTY OWNER: ☑ SAME AS PERSON FILING APPLICATION
NAME:
ADDRESS:
CITY:
STATE: ZIP:
PHONE:
ALTERNATE PHONE:
E-MAIL:

JOB LOCATION INFORMATION
TAX PARCEL #: 21720164
STREET ADDRESS: 18203 ROYAL OAK ROAD
CITY: CHARLOTTE
STATE: NC ZIP: 28278

SUBDIVISION OR MOBILE HOME PARK NAME:
LOT #:

WATER SUPPLY:
○ MUNICIPAL ⊗ PRIVATE WELL ○ PUBLIC WELL ○ SHARED WELL ○ OTHER

RESIDENTIAL PROPERTY TYPE: ○ N/A
⊗ HOUSE ○ MODULAR HOME ○ MULTIPLE FAMILY
○ SINGLE MOBILE HOME ○ DOUBLE WIDE
○ OTHER

OCCUPANCY (both fields are required):
NUMBER OF BEDROOMS: 4
NUMBER OF OCCUPANTS: TWO

COMMERCIAL / INDUSTRIAL PROPERTY TYPE: ☑ N/A
TYPE OF BUSINESS:
EMPLOYEES PER SHIFT:
OF SHIFTS:
INDUSTRIAL WASTES? ○ YES ○ NO
UNDERGROUND STORAGE TANKS? ○ YES ○ NO

ADDITION/RENOVATION TYPE ATTACHED TO EXISTING STRUCTURE:
☐ BEDROOM ☐ BATHROOM ☐ KITCHEN ☐ DINING ROOM ☐ LIVING ROOM ☐ DEN
☐ GARAGE ☐ SUNROOM ☐ PORCH ☐ DECK ☐ OTHER

ADDITION/RENOVATION TYPE DETACHED FROM EXISTING STRUCTURE:
☐ DETACHED GARAGE ☐ DETACHED GARAGE WITH PLUMBING ☐ POOL HOUSE ☐ SHOP ☐ BARN
☐ STORAGE SHED ☐ DETACHED PORCH / DECK ☒ OTHER DETACHED CARPORT

*The undersigned, owner, or legal agent for the owner, of the property described above as the "Job Location" has read the foregoing application, acknowledges that the contents of same are true, and authorizes the Mecklenburg County Health Department to enter onto the property for the purpose of processing this request.

Bruce Hendricks — Owner's/Agent's Signature
1 OCT 2019 — Date

A PROPOSED PLOT PLAN (see page 2) is required to be submitted with each application.

MECKLENBURG COUNTY – GROUNDWATER & WASTEWATER SERVICES
700 N. TRYON ST. SUITE 211 CHARLOTTE, NC 28202, OFFICE: 704-336-5103, FAX: 704-336-6894


Revised on 01/03/11

File #: _____

PROPOSED PLOT PLAN

A drawing showing the locations of the following items is required: existing and proposed property lines with dimensions, easements or right-of-ways, proposed building pad(s) or existing building footprint(s), all appurtenances (garage, driveway, deck, pool, etc.), location of existing or proposed well(s), location of existing or proposed sewer lines and sewage disposal systems, surface water bodies, and any aboveground or underground storage tanks. Provide names for all roads that adjoin the property.

Street Address: 18203 ROYAL OAK RD Tax Parcel #: 21720164

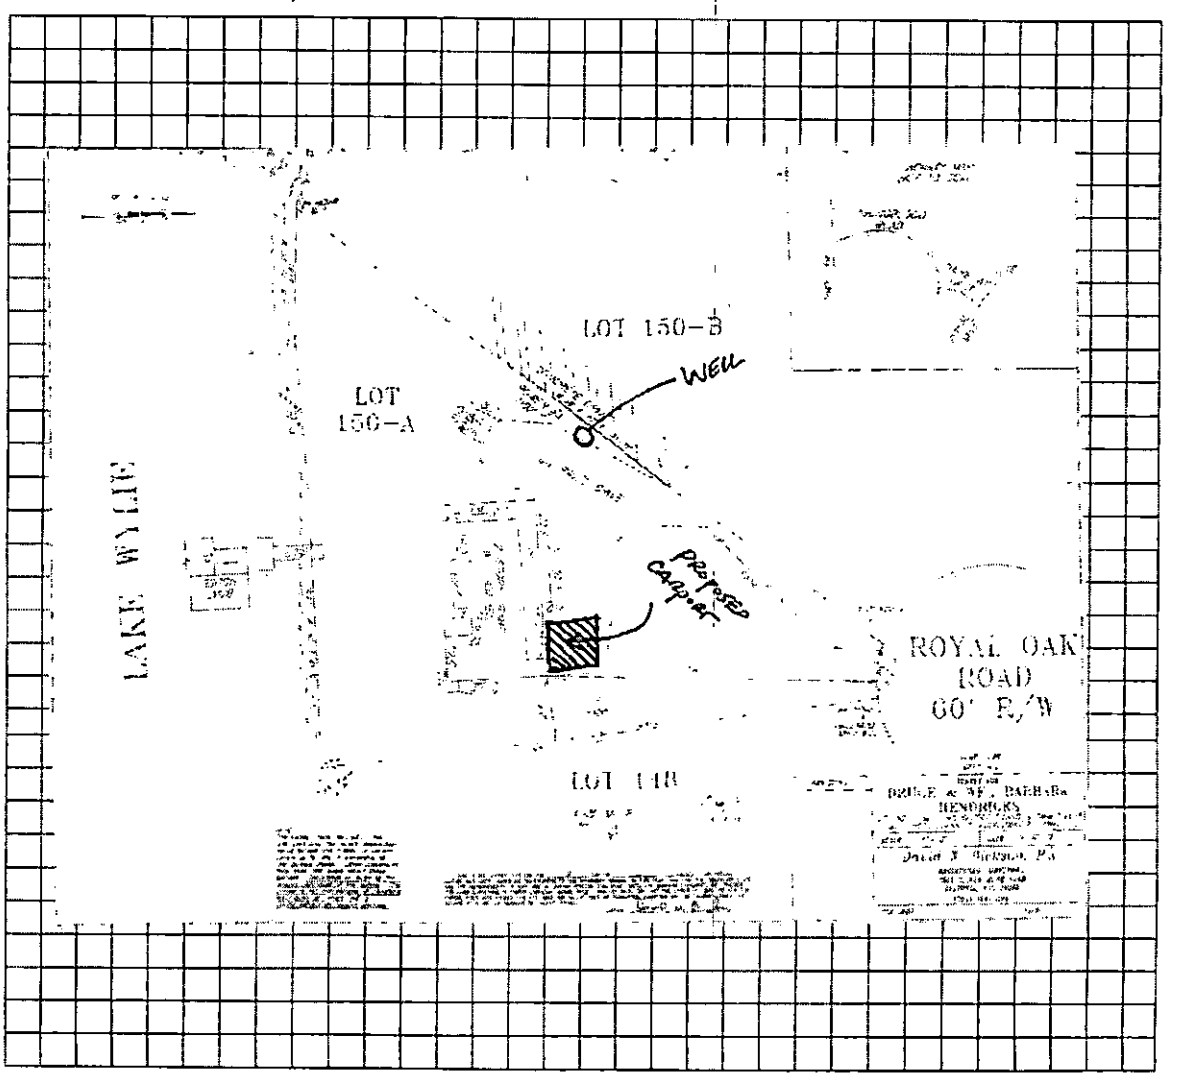

"The undersigned, an authorized agent of the Mecklenburg County Health Department, certifies that the Department has approved the Request for the "Job Location" contained in this document. This approval is granted in accordance with the provisions of Laws and Rules for Sanitary Sewage Collection, Treatment, and Disposal and Water Supply Wells in effect at the time of issuance of the permit and is subject to the following provisions:

- No work shall be conducted on the septic tank system until an installation, construction, alteration and/or repair approval is granted by this Department.
- This permit is not transferable.
- Addition/Renovation approval valid 1 year from issuance date
- Mobile home exchange approval valid 6 months from issuance date

Permit approved. New const meets required setbacks

Bradley M. Hollman 10/11/19

REHS Signature Date

MECKLENBURG COUNTY – GROUNDWATER & WASTEWATER SERVICES
700 N. TRYON ST. SUITE 211 CHARLOTTE, NC 28202. OFFICE: 704-336-5103. FAX. 704-336-6894

Revised on: 01/03/11

MECKLENBURG COUNTY
LAND USE AND ENVIRONMENTAL SERVICES
Payment Receipt

Receipt Information

Date:	10/02/19	**Amount:**	100.00
Receipt #:	118852	**Tendered:**	100.00
Check / Auth #:	VISA 03561D	**Returned:**	0.00
Received By:	GOULDOE		


Account Information

Account #: 200000
Contractor: BRUCE HENDRICKS
Attn:
Address:
Address:
City/State/Zip: CHARLOTTE, NC 28278

Item	Description	Permit#	Quantity	Unit Price	Total Price
0705	Use Existing System 18203 ROYAL OAKS RD		1	100.00	100.00

Outstanding Balances

Month-To-Date	Prior Month	30 Days	60 Days	90 Days	Balance

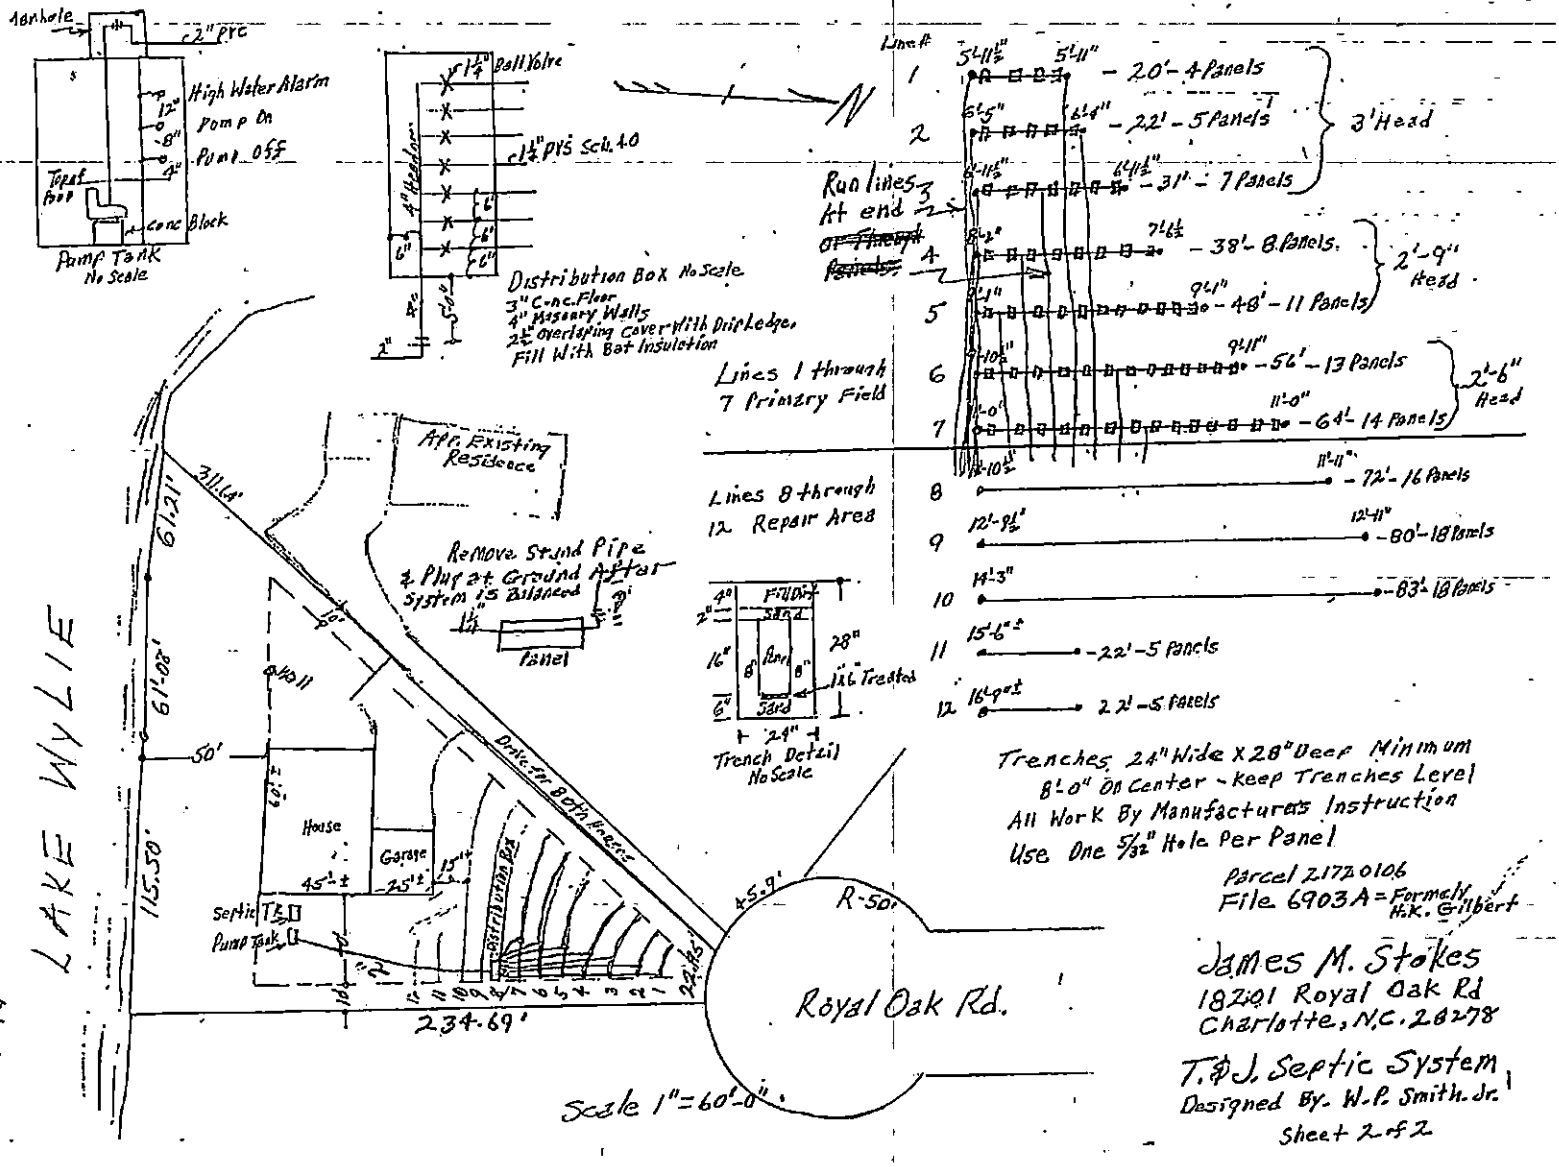
Manhole
2" PVC
High Water Alarm
Pump On
Pump Off
Toped Roof
Conc Block
Pump Tank
No Scale
1¼" Ball Valve
4" Header
1½" PVS Sch. 40
6"
Distribution Box No Scale
3" Conc. Floor
4" Masonry Walls
2" Overlaping Cover With Drip Ledge
Fill With Bat Insulation
Line #
Run lines at end of Trench
Lines 1 through 7 Primary Field
Lines 8 through 12 Repair Area
1 5'-11½" 5'-11" - 20'- 4 Panels
2 6'-5" 6'-4" - 22'- 5 Panels
3 6'-11½" 6'-11½" - 31' - 7 Panels
3' Head
4 7'-2" 7'-1½" - 38'- 8 Panels
5 9'-1" - 48'- 11 Panels
2'-9" Head
6 9'-11" - 56'- 13 Panels
7 11'-0" - 64'- 14 Panels
2'-6" Head
8 11'-11" - 72'- 16 Panels
9 12'-9½" 12'-11" - 80'- 18 Panels
10 14'-3" - 83'- 18 Panels
11 15'-6"± - 22'- 5 Panels
12 16'-9"± 22'- 5 Panels
Fill Dirt
Sand
Pipe
Sand
4"
2"
16"
8"
8"
28"
6"
#16 Treated
24"
Trench Detail No Scale
Trenches 24" Wide X 28" Deep Minimum
8'-0" On Center - Keep Trenches Level
All Work By Manufactures Instruction
Use One 5/32" Hole Per Panel
Parcel 21720106
File 6903A = Formerly H.K. Gilbert
James M. Stokes
18201 Royal Oak Rd
Charlotte, N.C. 28278
T & J. Septic System
Designed By. W.P. Smith. Jr.
Sheet 2 of 2
Approx. Existing Residence
Remove Stand Pipe & Plug at Ground After System is Balanced
Panel
LAKE WYLIE
311.44'
61.21'
61'-08'
115.50'
50'
House
Garage
45'-1"±
25'-1"±
15'
Septic T&J Pump Tank
Drive for Both Houses
Distribution Box
45.9'
R-50
Royal Oak Rd.
234.69'
Scale 1"=60'-0"