MECKLENBURG COUNTY
HEALTH DEPARTMENT

2916B #12516

24 SEP '21 AM 9:09

APPLICATION FOR APPROVAL TO USE AN EXISTING ON-SITE WASTEWATER TREATMENT & DISPOSAL SYSTEM / WATER SUPPLY WELL

APPLICATION TYPE: ☒ SEPTIC ONLY ○ WELL ONLY ○ SEPTIC & WELL
☒ ADDITION OR RENOVATION WITH OCCUPANCY INCREASE
○ ADDITION OR RENOVATION WITH NO OCCUPANCY INCREASE
○ EXCHANGE MOBILE HOME (SAME # BEDROOMS)
○ COMMERCIAL OR INDUSTRIAL

PERSON FILING APPLICATION:
NAME: LOU WEBER
ADDRESS: 4242 CHEVINGTON RD
CITY: CLT
STATE: NC ZIP: 28226
PHONE: 704 891 2591
ALTERNATE PHONE:
E-MAIL: LOUWEBERJR@AOL.CO

PROPERTY OWNER: ☐ SAME AS PERSON FILING APPLICATION
NAME: JASON JUSTICE
ADDRESS: 14518 BARNEY DR.
CITY: MINT HILL
STATE: NC ZIP: ~~28105~~ 28227
PHONE: 843.450.0429
ALTERNATE PHONE:
E-MAIL: DJUSTICE07@GMAIL.COM

JOB LOCATION INFORMATION
TAX PARCEL #: 19510170
STREET ADDRESS: 14518 BARNEY DR
CITY: MINT HILL
STATE: NC ZIP: 28105

SUBDIVISION OR MOBILE HOME PARK NAME:
LOT #:

WATER SUPPLY:
☒ MUNICIPAL ○ PRIVATE WELL ○ PUBLIC WELL ○ SHARED WELL ○ OTHER

RESIDENTIAL PROPERTY TYPE: ○ N/A
☒ HOUSE ○ MODULAR HOME ○ MULTIPLE FAMILY
○ SINGLE MOBILE HOME ○ DOUBLE WIDE
○ OTHER

OCCUPANCY (both fields are required):
NUMBER OF BEDROOMS: 3 EXISTING
NUMBER OF OCCUPANTS: 5

COMMERCIAL / INDUSTRIAL PROPERTY TYPE: ☐ N/A
TYPE OF BUSINESS:
EMPLOYEES PER SHIFT:
OF SHIFTS:
INDUSTRIAL WASTES? ○ YES ○ NO
UNDERGROUND STORAGE TANKS? ○ YES ○ NO

ADDITION/RENOVATION TYPE ATTACHED TO EXISTING STRUCTURE:
☒ BEDROOM ☐ BATHROOM ☐ KITCHEN ☐ DINING ROOM ☐ LIVING ROOM ☐ DEN
☐ GARAGE ☐ SUNROOM ☐ PORCH ☐ DECK ☒ OTHER PLAY ROOM

ADDITION/RENOVATION TYPE DETACHED FROM EXISTING STRUCTURE:
☐ DETACHED GARAGE ☐ DETACHED GARAGE WITH PLUMBING ☐ POOL HOUSE ☐ SHOP ☐ BARN
☐ STORAGE SHED ☐ DETACHED PORCH / DECK ☐ OTHER

*The undersigned, owner, or legal agent for the owner, of the property described above as the "Job Location" has read the foregoing application, acknowledges that the contents of same are true, and authorizes the Mecklenburg County Health Department to enter onto th property for the purpose of processing this request.

Owner's Agent's Signature

9.23.21
Date

A PROPOSED PLOT PLAN (see page 2) is required to be submitted with each application.

MECKLENBURG COUNTY – GROUNDWATER & WASTEWATER SERVICES
700 N. TRYON ST. SUITE 211 CHARLOTTE, NC 28202, OFFICE: 704-336-5103, FAX: 704-336-6894

Revised on: 01/03

MECKLENBURG COUNTY
Health Department

Gibbie Harris, MSPH, BSN
Director

(980) 314-9020

Addendum to Application for
New Well or Septic System Installation
Abandonment or Repair of Existing Well or Septic System

Your signature below confirms the following:

1. The information on the application is true, complete and accurate.
2. Authorized county and state officials are granted right of entry to conduct necessary inspections to determine compliances with applicable laws and rules.
3. I acknowledge that LOU WEBER is acting as my legal representative (agent) in the submittal of the application for a water supply well or septic permit located at

14518 Barney Dr. Mint Hill
Number Street Town
(Or Parcel Number)

Jason Justice
Property Owner (print name)

Property Owner (signature)

September 24, 202
Date


PROPOSED PLOT PLAN

HEALTH DEPARTMENT
ENVIRONMENTAL HEALTH DIVISION
700 NORTH TRYON STREET
CHARLOTTE, NC 28202
PHONE (704) 336-5102

FILE: 2916 B

TC: 195-101-70

Draw in and name all roads adjoining the property. Draw in and accurately dimension the lot concerned. Accurately indicate property boundaries proposed and/or existing structures and driveways, underground utilities, and wells and springs within 100 feet of the proposed building or drainfield.

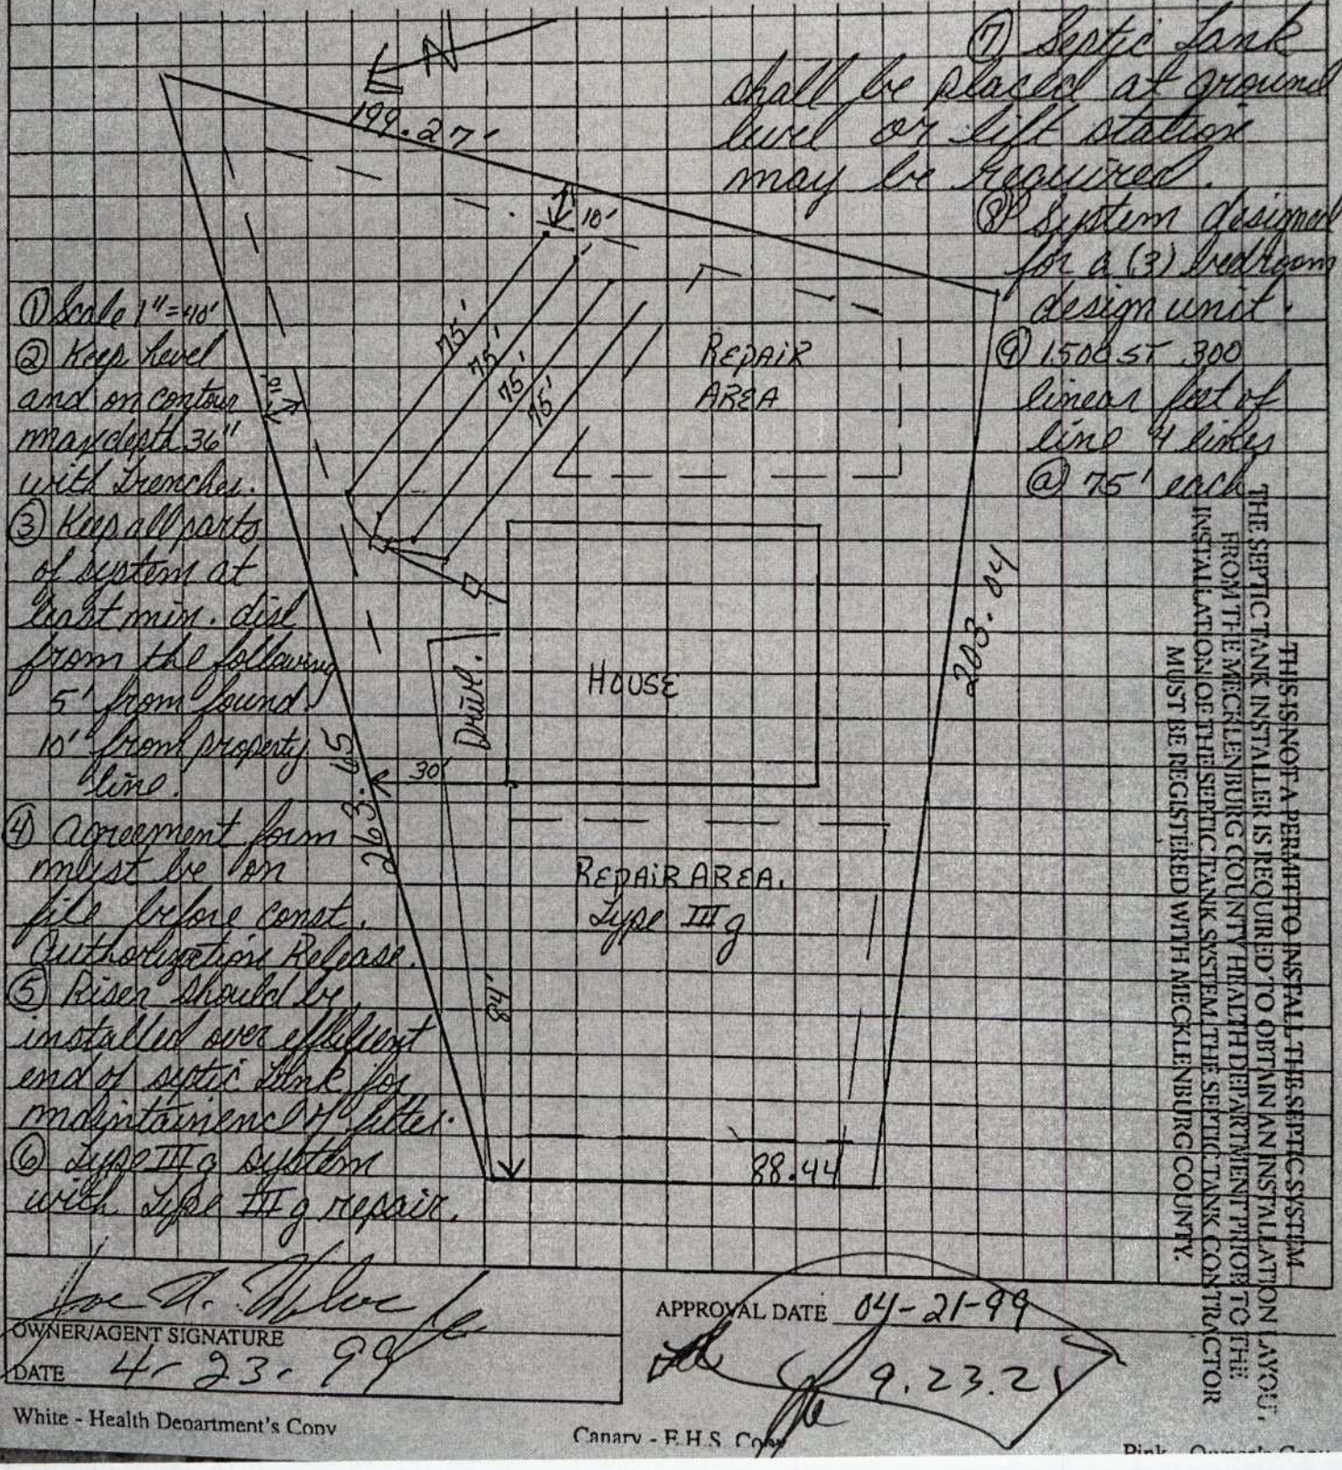

① Scale 1" = 40'
② Keep level and on contour max depth 36" with trenches.
③ Keep all parts of system at least min. dist from the following: 5' from found; 10' from property line.
④ Agreement form must be on file before const. Authorization Release.
⑤ Riser should be installed over effluent end of septic tank for maintenance of filter.
⑥ Type III g system with Type III g repair.
⑦ Septic tank shall be placed at ground level or lift station may be required.
⑧ System designed for a (3) bedroom design unit.
⑨ 1500 sf. 300 linear feet of line 4 lines @ 75' each

THIS IS NOT A PERMIT TO INSTALL THE SEPTIC SYSTEM. THE SEPTIC TANK INSTALLER IS REQUIRED TO OBTAIN AN INSTALLATION LAYOUT FROM THE MECKLENBURG COUNTY HEALTH DEPARTMENT PRIOR TO THE INSTALLATION OF THE SEPTIC TANK SYSTEM. THE SEPTIC TANK CONTRACTOR MUST BE REGISTERED WITH MECKLENBURG COUNTY.

Joe A. Wilson
OWNER/AGENT SIGNATURE

DATE 4-23-99

APPROVAL DATE 04-21-99

9.23.21

White - Health Department's Copy

Canary - E.H.S. Copy

Pink - Contractor Copy

INSTALLATION, CONSTRUCTION, ALTERATION, AND/OR REPAIR APPROVAL


HEALTH DEPARTMENT
ENVIRONMENTAL HEALTH DIVISION
700 NORTH TRYON ST., SUITE 211
CHARLOTTE, NC 28202
PHONE (704) 336-5102

FILE: 2916 B DATE: 08-23-99

TC: 195-101-70 DL

SERIAL Nº 18188

Permission is hereby given to ✓ Install or Construct, _____ Alter or Repair the individual septic tank wastewater treatment system with subsurface, soil absorption, effluent discharge as specified herein at the described location. This permit is granted based upon the information supplied in the application dated 04-04-99. All work shall be completed on or before _____, after which date this permit shall be null and void. The system shall meet all of the construction requirements of 15A NCAC 18A. 1900 which are in effect on the date of the granting of this permit. A Certificate of Completion or an Operation Permit must be obtained from the Mecklenburg County Health Department before any system can be covered up or placed into service. The issuance of this permit does not in any way guarantee that the system anticipated to be constructed will operate properly, or relieve any person now or hereafter owning, controlling or using such system from any liability resulting from the failure of the system to operate properly.

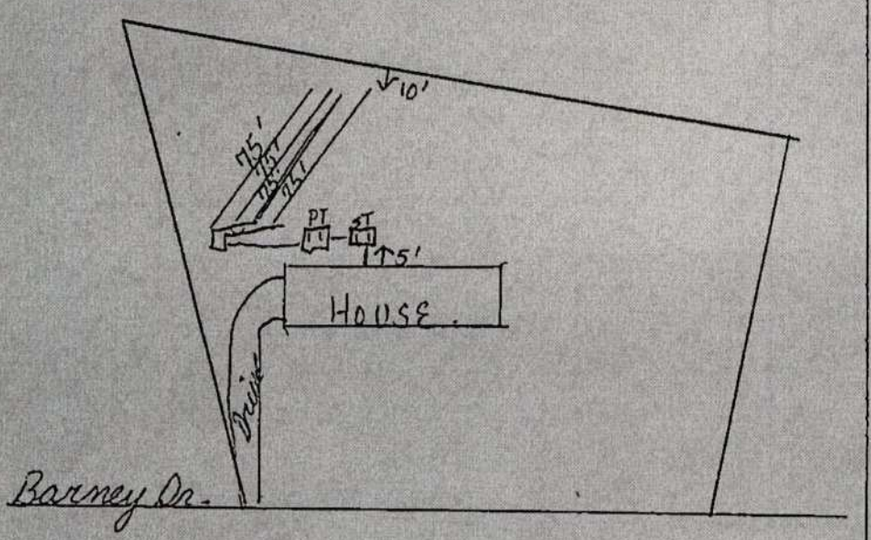

PLOT OF SYSTEM

Liquid Capacity of Septic Tank 1500 gallons

Liquid Capacity of Dosing Tank 1000 gallons

Tank Construction PCC

Trench Depth 36"

Absorption and/or Nitrification Lines:

Trench Width 3' feet

Trench Walls Scored and Porous yes

Total Line Length 300' feet

Number of Lines 4@75'

Depth of Stone N/A inches

Distance from House >5' feet

Distance from Property Line >10' feet

Distance from Well Community >50' feet

NOTICE: This system shall not be installed while soils are in a wet condition.

NAME OF OWNER Spurlock Homes.

LOCATION OF PROPERTY 14518 Barney Drive

Comments: Type III B System designed for (3) bedroom design unit Type III B repair area. Agreement Forms to be on file before Final Release.

Joshua R. Sellers R.S.
Environmental Health Specialist

CERTIFICATE OF COMPLETION/OPERATION PERMIT

HEALTH DEPARTMENT
ENVIRONMENTAL HEALTH DIVISION
700 NORTH TRYON ST., SUITE 211
CHARLOTTE, NC 28202
PHONE (704) 336-5102

FILE: 2916 B DATE: 08-24-99

TC: 195-101-70 ☐ L ☒ CRT

SERIAL

Name of Owner Spurlock Homes Juris.: _____

Address of Property 14518 Barney Dr.

Inspection Data:

Tank Material PCC

Total Length of Drainfield 300'

Number of Lines 4 @ 75'

Cover Depth 12"

Water Supply Source Comm. Well

Distance to Water Source 750'

Excavation Inspected 08-24-99

Tank(s) Inspected 08-24-99

Wash Line Inspected N/A

High Water Alarm Inspected 08-24-99

All Installation permit

PLOT

Design 1500 ST 1000 DT PI Mod 300 SFT 5BF P.S. CTR# RCS

The undersigned has inspected the Septic Tank System described above, and certifies it has been

☑ Installed or constructed ☐ altered or repaired

☑ In accordance with the permit issued ☐ as detailed in the plot above

and meets the provisions of 15A NCAC 18A. 1900, "Laws And Rules For Sewage Treatment and Disposal Systems" in effect on the date of issuance of the permit. This issuance of this

☑ Certificate of Completion ☑ Operation Permit

does not in any way guarantee that the system will operate properly or relieve any person now or hereafter owning, controlling, or using such system from any liability resulting from the failure of the system to operate properly. This document is issued subject to those restrictions and conditions shown on the permit(s) and the provisions of 15A NCAC 18A. 1990 in addition to those listed below under "COMMENTS." This document shall be null and void if any information contained in the application is untrue or if any additions are made to the property which would increase the requirements for said system.

Notice: Disturbance of the designated repair area may result in the suspension/revocation of this permit.

COMMENTS: System designed for (3) Bedroom design unit Type IIIB system w/ IIIB repair

Joshua R. Sellers R.S.
Environmental Health Specialist

MECKLENBURG COUNTY
LAND USE AND ENVIRONMENTAL SERVICES
Payment Receipt

Receipt Information

Date: 09/24/21
Receipt #: 130782
Check / Auth #: VISA 01295D
Received By: PLACILJ

Amount: 100.00
Tendered: 100.00
Returned: 0.00

Account Information

Account #: 200000
Contractor: LOU WEBER
Attn: JASON JUSTICE
Address:
Address:
City/State/Zip: ,

Item	Description	Permit#	Quantity	Unit Price	Total Price
0705	Use Existing System 14518 BARNEY DR		1	100.00	100.00

Customer meets required set backs. Not adding a ~~colest~~. closet

----------Outstanding Balances----------

Month-To-Date	Prior Month	30 Days	60 Days	90 Days	Balance

SUPERVISOR/ADMINISTRATIVE PROFESSIONAL CHECKLIST

NEW SEPTIC ☐ NEW WELL ☐ USE EXISTING ☑ MODIFIED PLOT PLAN ☐

New Septic Fees Paid

IP ($250.00) _____ Initial/Date

CA ($200.00) _____Initial/Date

OP ($200.00) _____Initial/Date

(CA and OP fees need to be paid before a building permit can be issued)

New Well Fees Paid: $550.00 _____ Initial/Date

Use Existing Fees Paid: $100.00 SP 9/24/21 Initial/Date

Alteration Fees Paid: $300 Total $200 _____Initial/Date (If use existing was part of payment)

Modified Plot Plan Fees Paid: $100.00 _____Initial/Date

Floor plans need to be submitted and reviewed before CA can be issued ☐ Review ☐

This site is served by septic and well. Verify each is complete before final hold is released ☐

Septic file complete ☐_____ Well complete ☐ _____

Send permit for signature ☐ Signature received ☐ _____

This septic system requires a certified operation contract before final hold is released ☐

Certified operator contract is on file ☐ _____