
1192-A

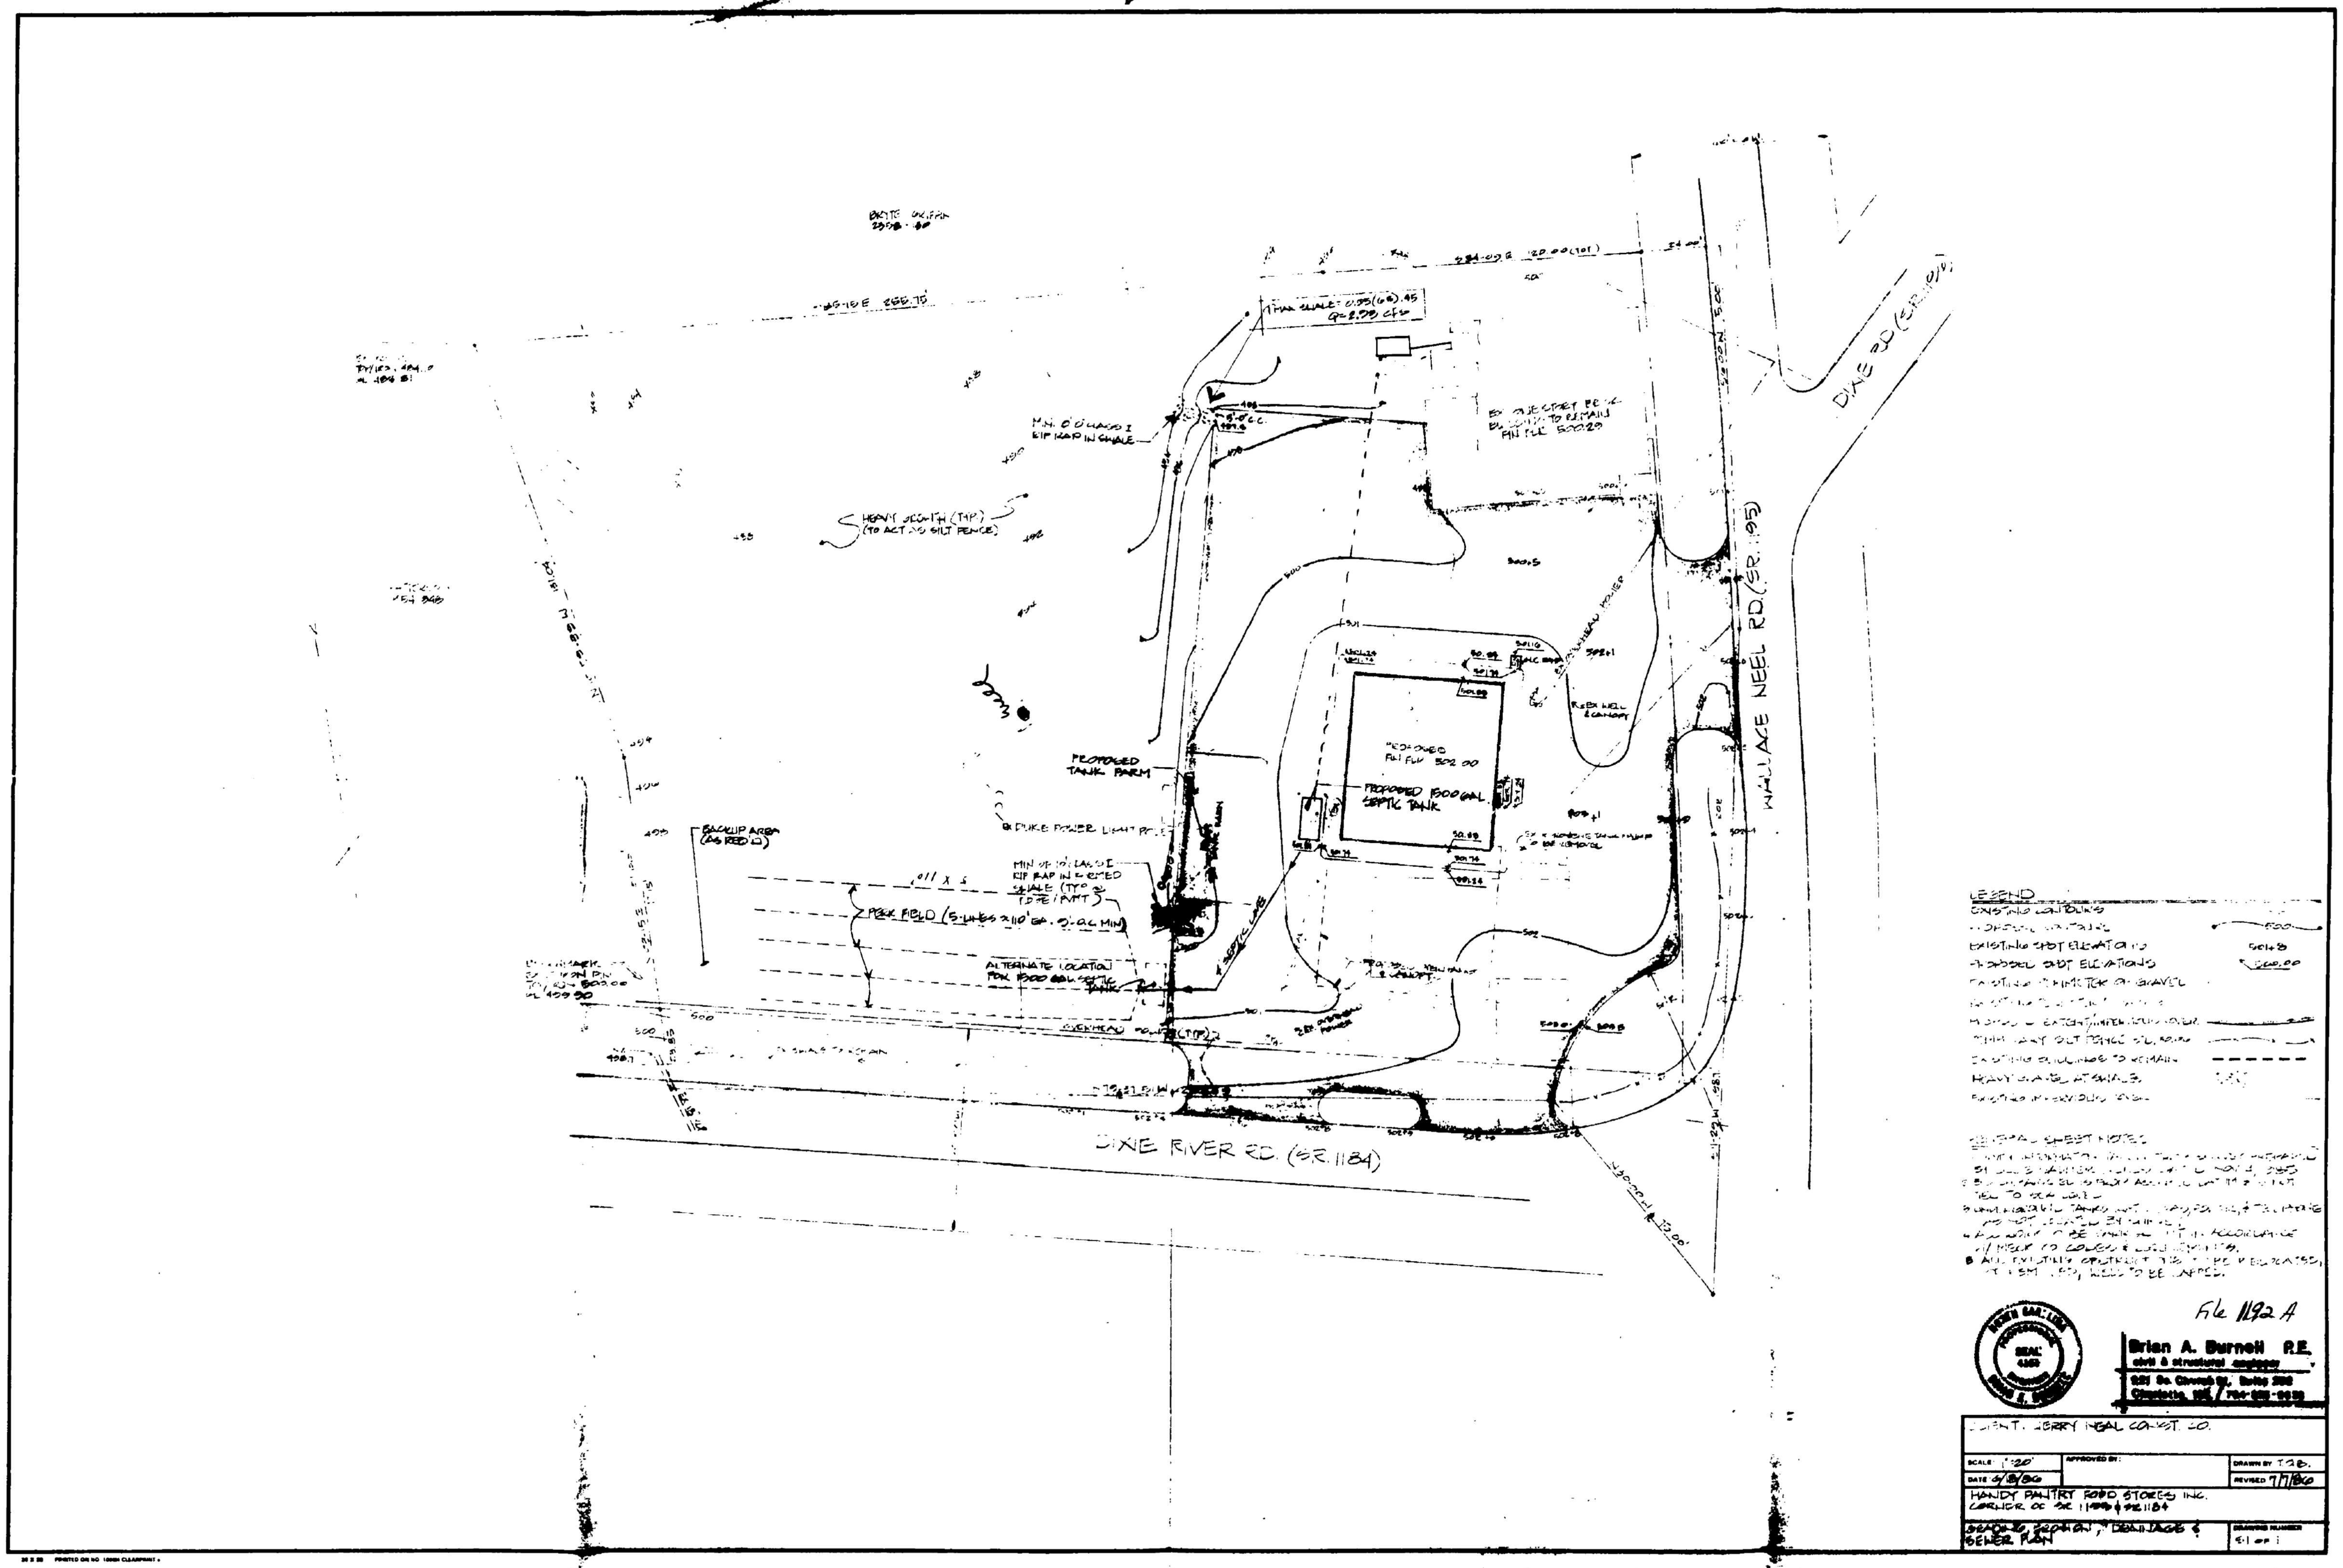

WALLACE NEEL RD. (SR. 1195)
DIXIE RIVER RD. (SR. 1184)
PROPOSED TANK FARM
PROPOSED FIN FLR 502.00
PROPOSED 1500 GAL SEPTIC TANK
ALTERNATE LOCATION FOR 1500 GAL SEPTIC TANK
BACKUP AREA (AS REQ'D)
HEAVY GROWTH (TYP.) (TO ACT AS SILT FENCE)
EX DUKE POWER LIGHT POLE
OVERHEAD POWER (TYP.)
SEPTIC LINE
EX WELL & CANOPY
LEGEND
EXISTING CONTOURS
PROPOSED CONTOURS
EXISTING SPOT ELEVATIONS
PROPOSED SPOT ELEVATIONS
EXISTING BUILDINGS TO REMAIN
HEAVY GRAVEL AT SWALES
GENERAL SHEET NOTES
File 1192 A
Brian A. Burnell P.E.
civil & structural engineer
CLIENT: JERRY NEAL CONST. CO.
SCALE: 1"=20'
DATE 6/18/86
DRAWN BY T.D.B.
REVISED 7/7/86
HANDY PANTRY FOOD STORES INC.
GRADING, EROSION, DRAINAGE & SEWER PLAN