

15128 PAVILION LOOP DR

01924308

1/11/2008

duponbj

Groundwater and Wastewater Services File Imaging Project

May 2007

Barcode Font = IDAutomationHC39M

Groundwater & Wastewater Services
Septic Project File & Data Review Worksheet

GWS File #: 7002 B WASPS App #: 2135

Primary ES assigned to project: DJ

Secondary ES assigned to project:

Project Type: New System ☑ Alteration ☐ Repair ☐ Modified Plot Plan ☐

I. File Review:

Rule or Law	Permit Application				
.1937(d)	Is the Application complete	Yes ☑	No ☐	N/A ☐	
.1937(d)	Is there a Site plan/Plat with application	Yes ☑	No ☐	N/A ☑	OFFSITE EASEMENT
.1937(d)	Is the Facility shown?	Yes ☑	No ☐	N/A ☐	
.1937(d)	Are appurtenances shown	Yes ☑	No ☐	N/A ☐	
	Site Evaluation Information				
.1939 (a)(1)	Topography and Landscape Position Recorded?	Yes ☑	No ☐	N/A ☐	
.1940 (a-g)	Slope % Recorded?	Yes ☑	No ☐	N/A ☐	
.1939 (a)(2)	Texture Class Recorded?	Yes ☑	No ☐	N/A ☐	
.1939 (a)(2)	Structure type Recorded?	Yes ☑	No ☐	N/A ☐	
.1939 (a)(2)	Consistence Recorded?	Yes ☑	No ☐	N/A ☐	
.1939 (a)(2)	Mineralogy Recorded?	Yes ☑	No ☐	N/A ☐	
.1939 (a)(3)	Soil Wetness Condition Recorded?	Yes ☑	No ☐	N/A ☐	
.1939 (a)(4)	Soil Depth to Rock or Parent Material Recorded When Encountered	Yes ☑	No ☐	N/A ☐	
.1939 (a)(5)	Depth to Restrictive Horizons Recorded When Encountered?	Yes ☑	No ☐	N/A ☐	
.1939 (a)(6)	Sufficient Available Space Recorded?	Yes ☑	No ☐	N/A ☐	
.1937(m)	Are the Profile Locations Shown?				
.1939(a)	Are the S/PS Profiles in system & in repair area?	Yes ☑	No ☐	N/A ☐	
& .1945(b)	Number of auger borings made: 3 2S				
	Were sufficient auger borings made?	Yes ☑	No ☐	N/A ☐	
.1939(d), .1955, .1956, .1957	LTAR 3	Yes ☑	No ☐	N/A ☐	
	Improvement Permit/Construction Authorization				
.1937(g) 130A-336(a)	Proposed System Type stated-Initial	Yes ☑	No ☐	N/A ☐	
.1945(b)	Proposed System Type stated-Repair	Yes ☑	No ☐	N/A ☐	
130A-336 (a)(3)	System location identifiable by setbacks - Initial	Yes ☑	No ☐	N/A ☐	
.1937(g) .1945(b)	System components shown – Initial	Yes ☑	No ☐	N/A ☐	
.1945(b)	Repair area shown	Yes ☑	No ☐	N/A ☐	
.1937 (f)(g)	Does System design match facility, flow & WWcharacteristics?	Yes ☑	No ☐	N/A ☐	
.1937 (f)(g)	Is System design consistent with soil/site conditions?	Yes ☑	No ☐	N/A ☐	
.1937 (f)(g)	Is the System located in the approved area?	Yes ☑	No ☐	N/A ☐	
130A-336(a)	Is the Design flow (gpd) indicated?	Yes ☑	No ☐	N/A ☐	

130A-336(a)	Number of Bedrooms, employees, seats, etc. indicated?	Yes ☑	No ☐	N/A ☐
.1937(g)	Trench depth indicated?	Yes ☑	No ☐	N/A ☐
.1937(g)	Trench width indicated?	Yes ☑	No ☐	N/A ☐
.1937(g)	Trench length indicated?	Yes ☑	No ☐	N/A ☐
130A-336(a)(1)	Proposed/existing well shown?	Yes ☑	No ☐	N/A ☐
130A-336(a)(1)	Property line lengths shown?	Yes ☑	No ☐	N/A ☐
130A-336(a)	Facility/appurtenance setbacks shown from fixed points?	Yes ☑	No ☐	N/A ☐

Operation Permit

.1937(i)	System type as described in table V(a) of rule .1961	Yes ☐	No ☐	N/A ☐
.1937(i)	Conditions for system performance, operation, maintenance, monitoring and reporting.	Yes ☐	No ☐	N/A ☐

II. WASPS Review:

Construction authorization issued	Yes ☐	No ☐	N/A ☐
Installation approval issued	Yes ☐	No ☐	N/A ☐
Operation permit issued	Yes ☐	No ☐	N/A ☐
Other related documentation	Yes ☐	No ☐	N/A ☐

Items requiring correction/modification: _____

Comments:

_____

_____

_____

_____

_____

IA issued date: _____

OP issued date: _____

Review performed by: _____ Date performed: _____

JM

S&ME

GWS Septic System Design Review

GWS File #: 70028 Approved Disapproved

Design Review: TCT 4-9-07 ☒ ☐

Field Review: 4/5/07 ☒ ☐

*Projects are not considered "APPROVED" until both sections above are completed and indicate an APPROVED status.

March 28, 2007

Mr. Rick Jasinski
Simonini Builders
1910 South Boulevard, Suite 200
Charlotte, North Carolina 28203

Reference: **Request for a Septic Improvement Permit for Lot 17 at The Pavilion**
Mecklenburg County Health Department (MCHD) File # 70028

Dear Mr. Jasinski,

15128 PAVILION LOOP DR.
~~019-248-03~~ 019-243-08

Attached is the request for the Improvement Permit for the above referenced lot. We are requesting an Improvement Permit for a 5 bedroom house. We are proposing a pressure manifold 25% Reduction system and a LPPPBPS repair. Mr. Bill Marlin, LSS with the MCHD has evaluated the soils (see attached MCHD soil sheets) and approved the proposed septic area at a 0.325 gpd/sqft LTAR. S&ME, Inc. has flagged the primary system and repair on the proposed septic area. The end of each septic line has been located by the surveyor and was sketched on the attached maps by S&ME. The attached sketch and specifications are not an Improvement Permit and are intended only to assist the MCHD in permitting the referenced lot at The Pavilion.

This lot will utilize an off-site septic area for the septic system drainfield. Simonini will install the pipe from the lot to the septic area easement in the recorded septic supply line easement. The pipe will be 2 ½ inch SCH 40 PVC unless otherwise specified by both the MCHD and the Town of Huntersville in writing. Both the MCHD and Huntersville should sign off on the proposed pipe specifications and routing prior to installation. Both should also be advised of the installation schedule so they can inspect the installation as necessary.

A building permit cannot be issued until the MCHD issues an Authorization to Construct (ATC). The buyer will apply for the ATC. **No grading shall take place on the septic area prior to obtaining the ATC from the MCHD.**

The proposed system is a TYPE III and will not require a contract with a Certified Operator to supply maintenance services for the septic system. Please review the attached system sketch and design specifications for the Improvement Permit. If necessary, the MCHD may add comments to the site plan or specifications. Please call in you have and questions or comments.

Sincerely,

S&ME, Inc.



Paul G. Penninger, LSS
Licensed Soil Scientist

Rob Willcox, LSS
Natural Resources Department Manager


Attachments:
1. System Specifications
2. Site Plan
3. MCHD Soil Evaluation
4. Supply Line Easement

Copy: Mr. Jeremy Michelone, R.S.
MCHD

Design Specifications for Lot 17 at The Pavilion ✓ TCT
MCHD File # 7002B

Daily Design Flow:	600 gpd
Number Bedrooms:	5 bedroom
Basement or Crawl Space:	Basement
Septic Tank Size:	1500 gal
Pump Tank Size:	1500 gal
Primary System Loading Rate:	**0.325 gpd/ft^2**
Primary System:	**25% reduction**
Number and length of laterals:	3 @ 100 ft., 1 @ 93 ft., and 1 @ 75 ft.
Total ft. of primary system:	468 ft.
Flow Rate through system:	* 33.9 gpm – use ½ in. SCH 80 tap for 75 ft. line and ½ in SCH 40 taps for 93 ft. and 100 ft. lines with 2 ft. head pressure on pressure manifold (5.5 gpm per tap for SCH 80 Tap and 7.1 gpm per tap for SCH 40 Taps) VARYING TAP SIZES.
Pump Requirements:	to be calculated by installer when specific house and pump tank locations are available
Dosing Volume:	approx. 270 gal. – 2.2 doses/day at design flow
Depth of effluent pumped per dose:	calculated to specific tank by measure or dealer engineering specifications (1 cubic ft. of water equals 7.48 gal.)
Check Valve:	yes
Siphon break hole:	no
Repair System Loading Rate:	**0.325 gpd/ft^2**
Repair System:	**LP PPBPS**
Total ft. of repair	310 ft. (308 required)

Notes: This lot utilizes an off-site septic area for the drainfield.

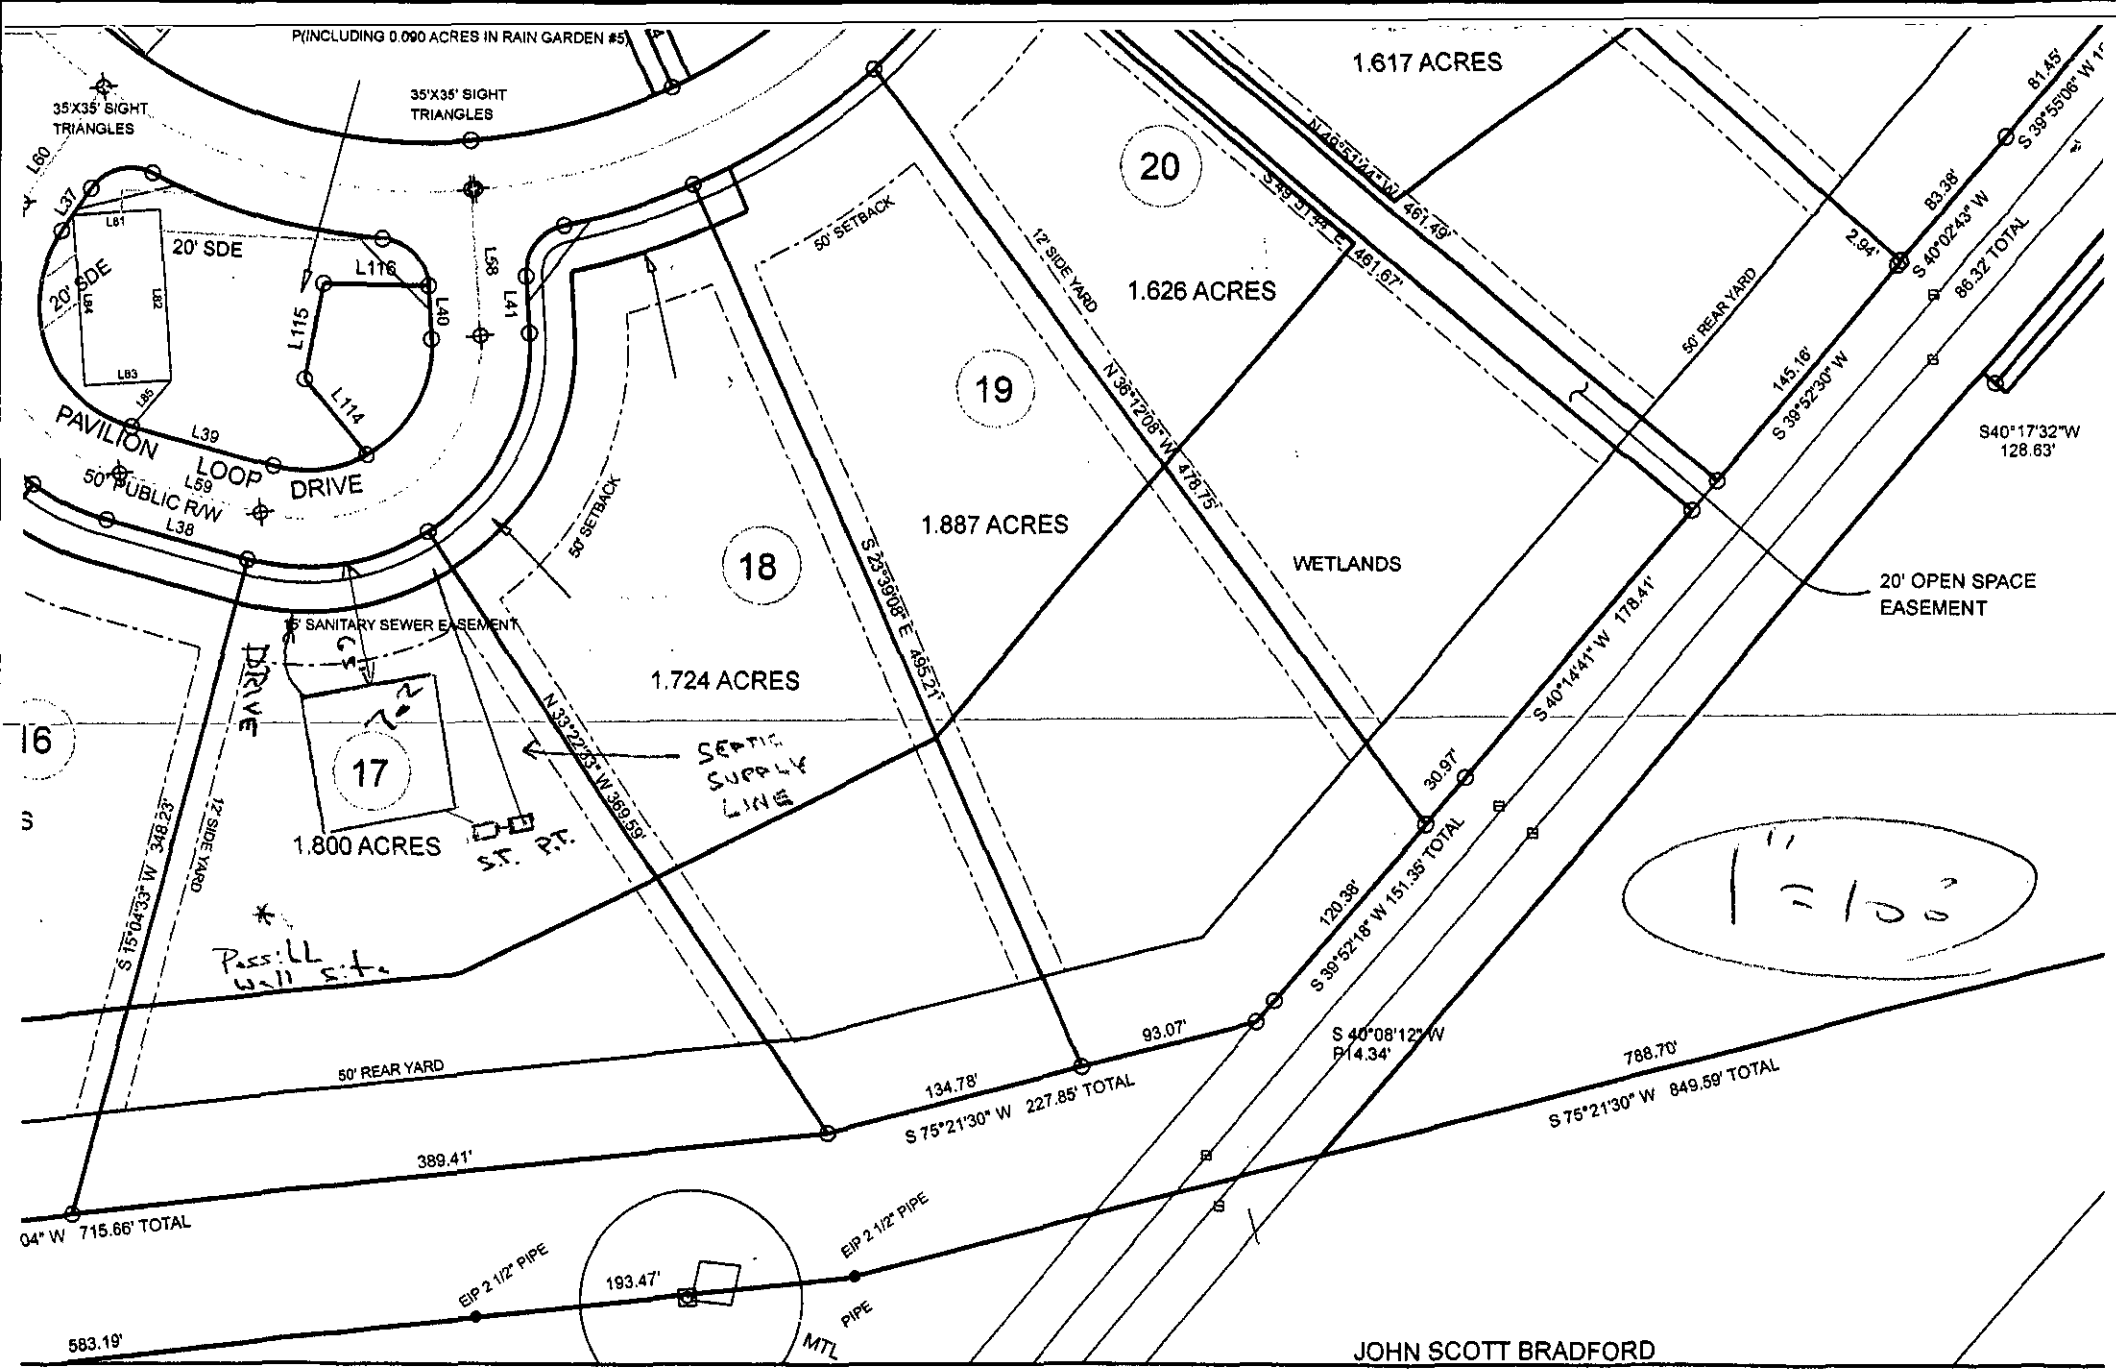
P(INCLUDING 0.090 ACRES IN RAIN GARDEN #5)
35'X35' SIGHT TRIANGLES
35'X35' SIGHT TRIANGLES
1.617 ACRES
20
1.626 ACRES
19
1.887 ACRES
18
1.724 ACRES
17
1.800 ACRES
16
20' SDE
20' SDE
50' SETBACK
50' SETBACK
12' SIDE YARD
50' REAR YARD
50' REAR YARD
PAVILION LOOP DRIVE
50' PUBLIC R/W
15' SANITARY SEWER EASEMENT
DRIVE
12' SIDE YARD
WETLANDS
20' OPEN SPACE EASEMENT
SEPTIC SUPPLY LINE
S.T.
P.T.
N 36°12'08" W 478.75'
S 23°39'08" E 495.21'
N 33°22'33" W 369.59'
S 15°04'33" W 348.23'
S 40°14'41" W 178.41'
S 39°52'16" W 151.35' TOTAL
S 40°08'12" W 914.34'
S 75°21'30" W 849.59' TOTAL
S 75°21'30" W 227.85' TOTAL
S 39°55'06" W 81.45'
S 40°02'43" W 83.38'
S 39°52'30" W 145.16'
S40°17'32"W 128.63'
86.32' TOTAL
2.94'
30.97'
120.38'
93.07'
134.78'
788.70'
389.41'
583.19'
193.47'
EIP 2 1/2" PIPE
EIP 2 1/2" PIPE
MTL PIPE
JOHN SCOTT BRADFORD
1" = 100'

9.012 ACRES
COMMON OPEN SPACE
(INCLUDING RAIN GARDEN AREAS)

RAIN GARDEN #2
0.027 ACRES

0.061 ACRES
(RAIN GARDEN #4)

50' SETBACK

13408

13332

167'

194'

1.512 ACRES

12' SIDE YARD

50' PUBLIC R/W

PAVILION ESTATES DRIVE

35'X35' SIGHT TRIANGLES

CONCRETE CONTROL MONUMENT

20' SDE

SDE

OWBORROW

SCRAPE LINE

Recessed Planter

L10 A= 216.08' R= 525.00' CB= N 79°23'46" E C= 214.56'

L47 N 67°36'18" E 88.78'

C20 S 67°36'18" W 88.78'

C18 A= 381.16' R= 525.00' CB= S 88°24'13" W C= 372.84'

N 03°36'27" E 46.06' TIE

S 81°22'10" E 77.50'

N 47°15'59" E 140.91' TOTAL

N 15°29'48" E 193.26' TOTAL

N 37°38'48" W 61.60'

S 42°47'42" E 167.04'

S 55°42'01" W 311.73' TOTAL

143.80'

89.41'

78.52'

S 32°16'15" W 96.20'

S 02°56'53" W 78.55'

N 82°07'01" E 119.92'

A= 296.75' R= 725.00' CB= S 52°18'18" W C= 294.69'

130.31' S 40°34'44" W

N 40°34'44" E 130.31' TOTAL

101.37' S 64°01'51" W


113.50' S 24°15'12" W

112.30' N 24°15'12" E

101.37' N 64°01'51" E

L86 L87 L88 L69 L68 L67 L66 L49 L50 L51

C57 C58 C59 C60 C61 C62 C63 C64 C65 C66 C67 C68 C69 C70 C71 C72 C73 C74 C75 C76 C16 C17 C18 C19 C20 C21 C22 C23

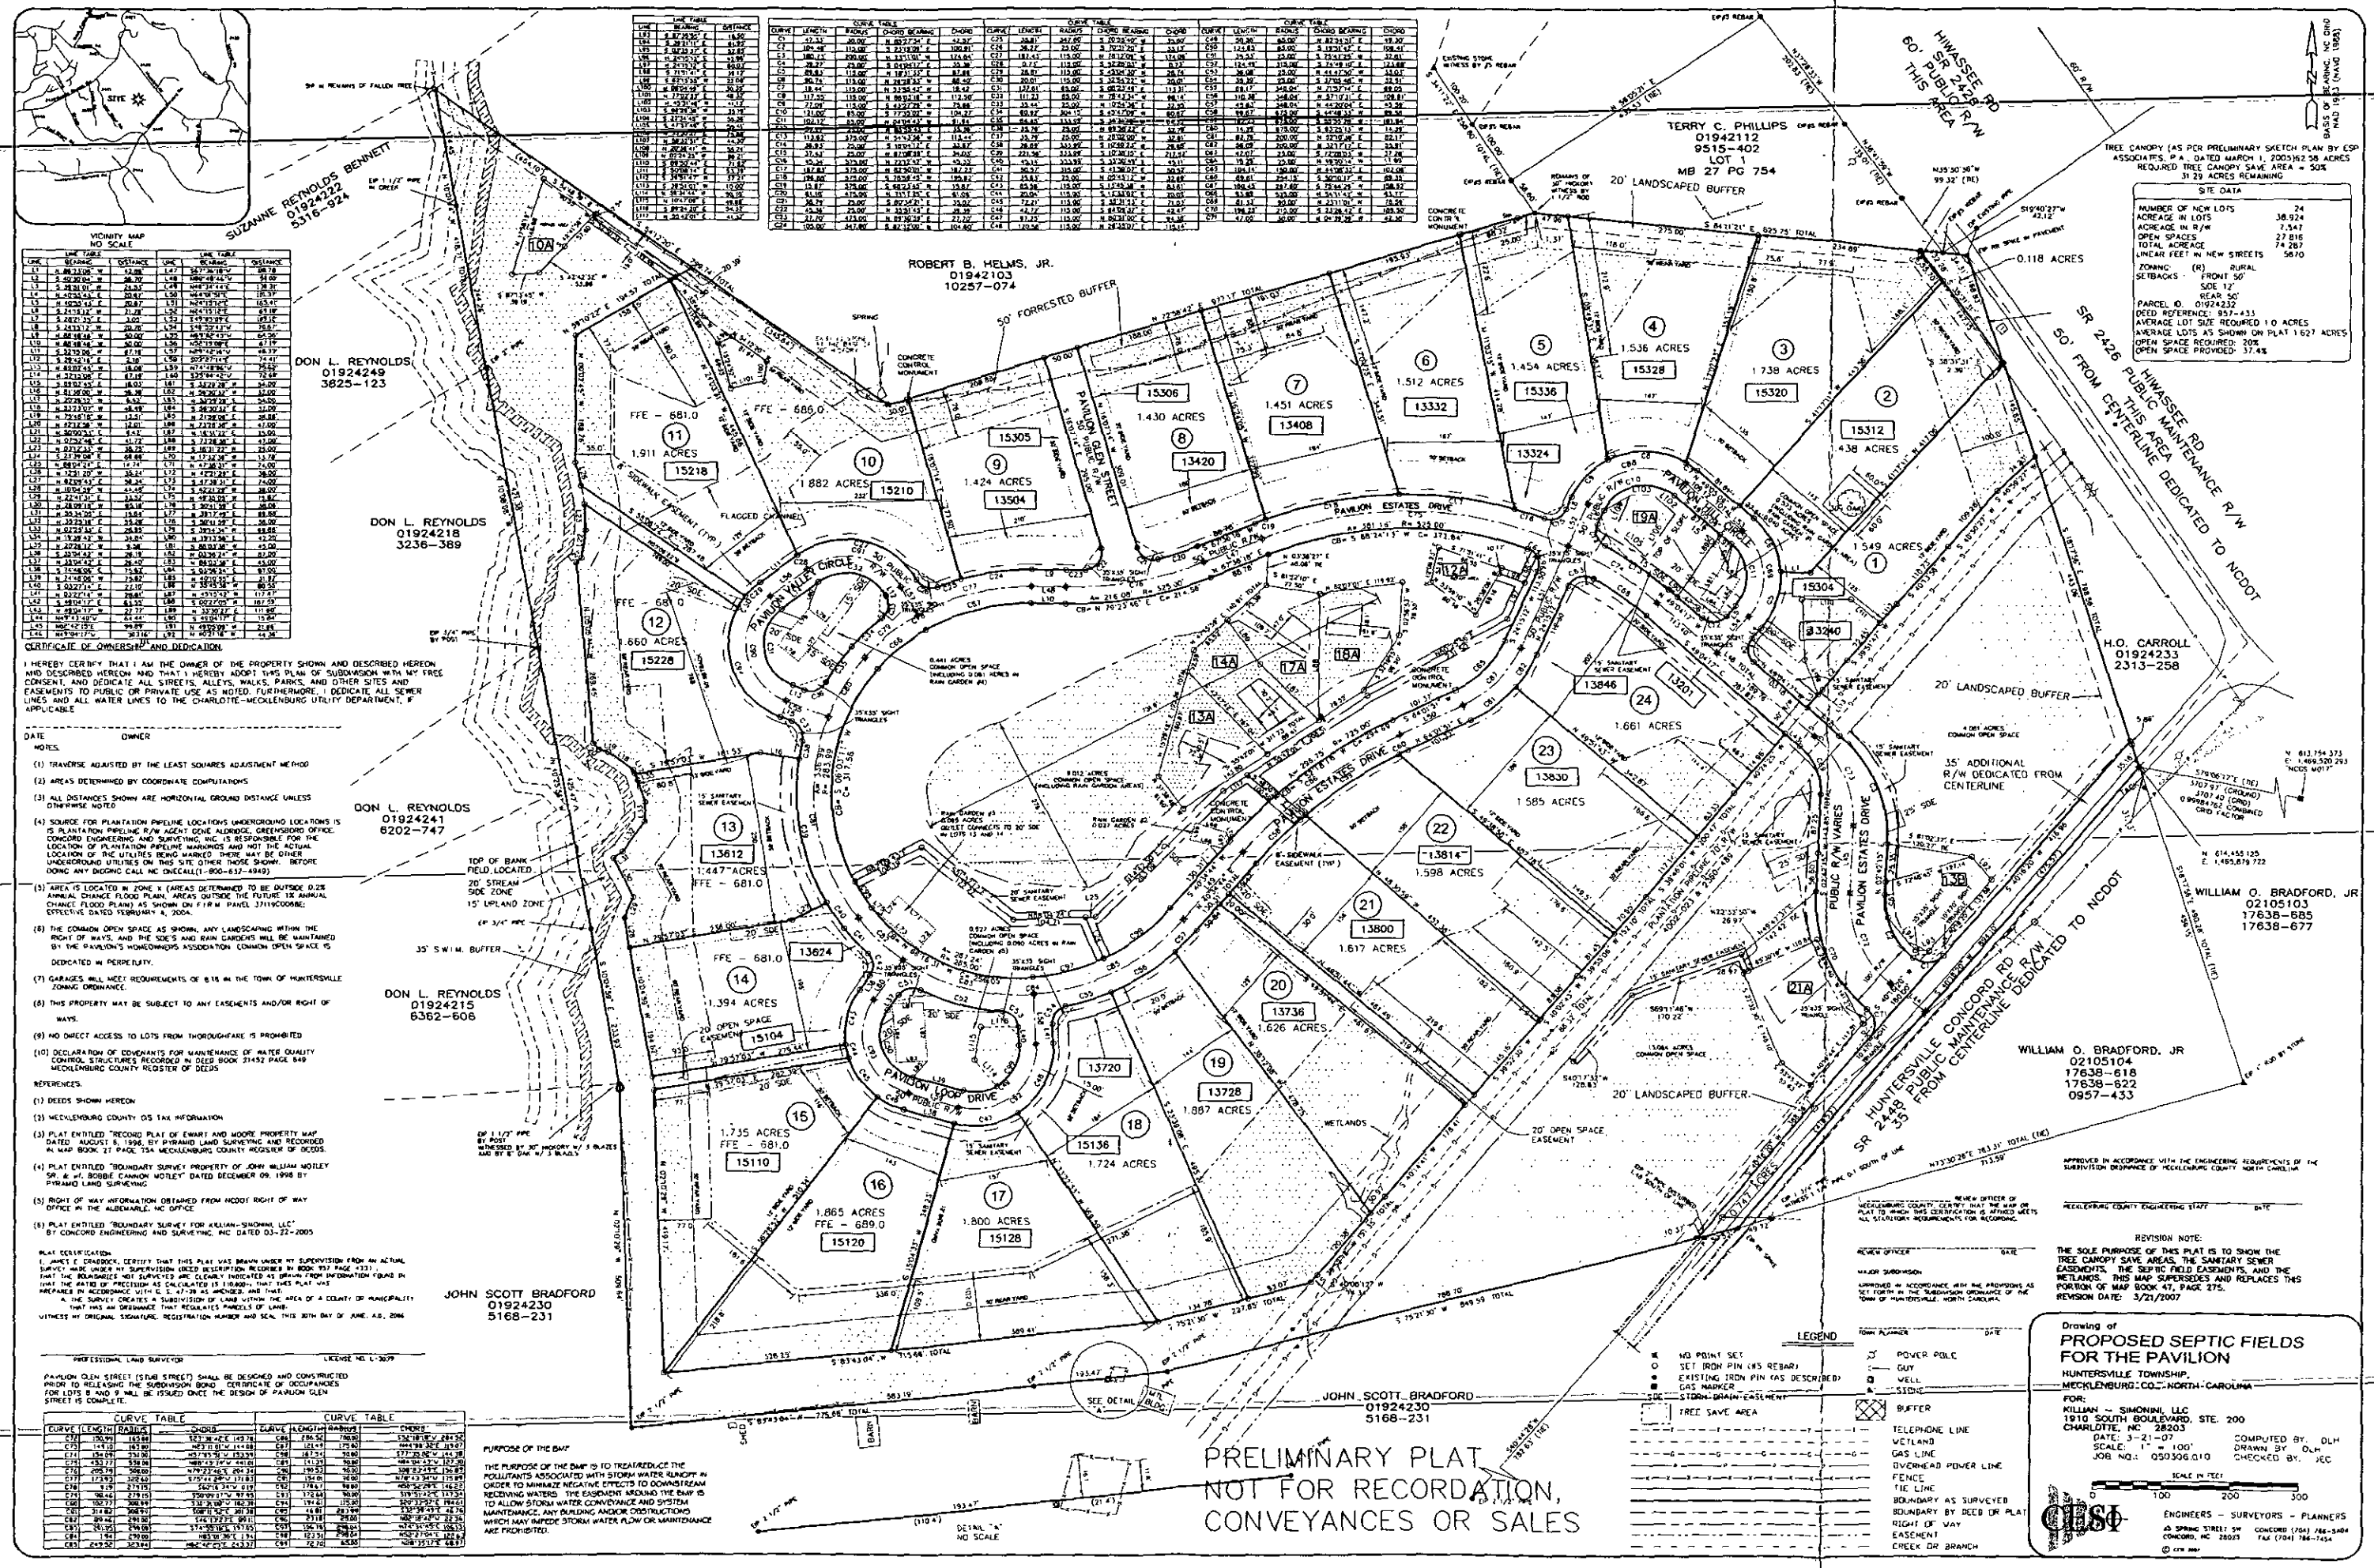

LINE TABLE		
LINE	BEARING	DISTANCE
L1	S 89°39'50" E	19.91'
L2	S 29°31'11" E	81.93'
L3	S 58°28'37" E	83.83'
L4	S 26°31'01" E	23.96'
L5	N 63°53'35" E	60.02'
L6	S 71°51'41" E	39.12'
L7	S 85°13'38" E	30.00'
L8	S 88°06'49" E	30.00'

CURVE TABLE					
CURVE	LENGTH	RADIUS	CHORD BEARING	CHORD
C1	47.33'	30.00'	N 83°23'51" E	42.56'
C2	104.48'	115.00'	S 23°19'29" W	100.81'
C3	180.15'	200.00'	N 23°51'58" W	174.64'
C4	39.77'	25.00'	S 63°59'17" E	35.78'
C5	89.83'	115.00'	N 18°31'55" E	87.48'
C6	90.15'	115.00'	S 18°28'34" W	87.80'
C7	18.44'	115.00'	N 31°35'54" W	18.42'
C8	111.32'	115.00'	N 77°39'27" W	107.12'
C9	77.09'	115.00'	S 49°27'19" W	75.66'
C10	121.00'	85.00'	S 7°30'02" W	109.23'
C11	39.27'	25.00'	S 45°26'45" E	35.36'
C12	39.27'	25.00'	N 44°33'15" E	35.36'
C13	39.27'	25.00'	N 45°26'45" W	35.36'
C14	39.27'	25.00'	S 44°33'15" W	35.36'

Mecklenburg County Groundwater & Wastewater Services
700 N. Tryon St, Suite 211 Charlotte, NC 28202
Phone: (704) 336-5103 Fax: (704) 336-6894

NC DENR
Division of Environmental Health
On-Site Wastewater Section

IMPROVEMENT PERMIT for a RESIDENTIAL ON-SITE WASTEWATER TREATMENT & DISPOSAL SYSTEM

Permit #: **30002135** GWS File #: **7002B** Tax Parcel #: **019-243-08**

- This IMPROVEMENT PERMIT is subject to revocation if site plans or the intended use change. There is to be **NO** grading, filling, or disturbance of the soil in the area of the septic tank system or repair area.
- CONSTRUCTION AUTHORIZATION must be obtained prior to receiving a Building Permit. The Construction Authorization is **NOT** transferable. Do not clear, grade, fill or disturb soil prior to obtaining a Construction Authorization.
- Domestic-type wastewater only. No industrial process wastewater may be discharged into the system.

I. This Improvement Permit Shall: Expire in Five (5) Years **Expiration Date (If Applicable):** 4/10/2012

Type of Installation: Residential - New System Lot Number: 17

Structure Type: HOUSE Size (ft^2): 5000 # Bedrooms: 5 # Occupants: 10

Building Foundation: Basement With Plumbing Water Supply: Private Well

II. Initial System Type: Pump to Approved Accepted **System Classification:** IIIb

Initial System Specifications:

Design Flow (gpd):	600	LTAR (gpd/ft^2):	0.325	Septic Tank Size (gal):	1500	Pump Tank Size (gal):	1500
Trench Width (ft):	3	Trench Spacing (ft):	9	Absorption Area (ft^2):	1385	Total Trench Length (ft):	462
Maximum Trench Depth (in):	30	Depth of Media (in):	12	Distribution Device:	Pressure Manifold		

III. Repair System Type: PPBPS (pressurized) **System Classification:** IVa

Repair System Specifications:

Design Flow (gpd):	600	LTAR (gpd/ft^2):	0.325	Septic Tank Size (gal):	1500	Pump Tank Size (gal):	1500
Trench Width (ft):	3	Trench Spacing (ft):	9	Absorption Area (ft^2):	924	Total Trench Length (ft):	308
Maximum Trench Depth (in):	30	Depth of Media (in):	12	Distribution Device:	Manifold (LPP Distri		

IV. Permit Conditions/Comments:

(Please See the Following Page for Permit Conditions.)

The undersigned, an authorized agent of the MECKLENBURG COUNTY HEALTH DEPARTMENT, certifies that the Department is issuing an IMPROVEMENT PERMIT for the above referenced property. This permit is being issued in accordance with the *Laws and Rules For Sewage Treatment, and Disposal Systems* and is subject to the following provisions:

- No work shall be conducted on the septic system until an INSTALLATION APPROVAL is granted by the Department.
- The septic system installer shall be a registered septic contractor with Mecklenburg County Health Department.
- The permitted system shall be installed in accordance with the included PLOT PLAN.
- This IMPROVEMENT PERMIT is transferable.

DENR Authorized Agent: Jeremy Michelone

Signature: Jeremy Michelone

Date Issued: 4/10/2007

Owner/Legal Agent: Rick Jasinski

Print Name

Signature: Rick Jasinski

Mecklenburg County Groundwater & Wastewater Services
700 N. Tryon St, Suite 211 Charlotte, NC 28202
Phone: (704) 336-5103 Fax: (704) 336-6894

NC DENR
Division of Environmental Health
On-Site Wastewater Section

IMPROVEMENT PERMIT for a RESIDENTIAL ON-SITE WASTEWATER TREATMENT & DISPOSAL SYSTEM

Permit #: **30002135** GWS File #: **7002B**

IV. Permit Conditions/Comments:

- Easement agreement forms shall be on file and the property shall be deeded and recorded prior to issuance of Construction Authorization.
- This type of septic system requires an inspection once every 5 years by our office. The system owner is responsible for any fees, as determined by the Mecklenburg County Board of Commissioners, associated with this inspection.
- This type of repair system requires the property owner to obtain a contract with a Certified Operator to perform routine inspections and maintenance on the system.
- All components of the septic system must be installed in accordance with the required setbacks listed on the corresponding plot plan.

The undersigned, an authorized agent of the MECKLENBURG COUNTY HEALTH DEPARTMENT, certifies that the Department is issuing an IMPROVEMENT PERMIT for the above referenced property. This permit is being issued in accordance with the *Laws and Rules For Sewage Treatment and Disposal Systems* and is subject to the following provisions:

- No work shall be conducted on the septic system until an INSTALLATION APPROVAL is granted by the Department.
- The septic system installer shall be a registered septic contractor with Mecklenburg County Health Department.
- The permitted system shall be installed in accordance with the included PLOT PLAN.
- This IMPROVEMENT PERMIT is transferable.

DENR Authorized Agent: Jeremy Michelone

Signature: Jeremy Michelone, R.S.

Date Issued: 4/10/2007

Owner/Legal Agent: Rick Sasinski
Print Name

Signature: Rick Sasinski

Department of Environment, Health, and Natural Resources
Division of Environmental Health
On-site Wastewater Section

Sheet: 1 of 2
Property ID: PO 019-242-32
Lot #: 17
File #: 7002B
AppID: 2135

SOIL/SITE EVALUATION for ON-SITE WASTEWATER SYSTEM

Owner: *Simoni Builders*
Applicant: S & ME, Paul Penninger
Address: 1910 S. Blvd., Ste 200, Charlotte, N. C. 28203
Date Evaluated: 4/2/07
Proposed Facility: Residence
Design Flow (.1949): 600gpd
Property Size: Approx. .3a inv., off-site area
Location of Site: Pavilion Loop Drive
Property Recorded:
Water Supply: [ ] Public [x] Individual [x] Well [ ] Spring [ ] Other
Evaluation Method: [x] Auger Boring [ ] Pit [ ] Cut
Type of Wastewater: [x] Sewage [ ] Industrial Process [ ] Mixed

PROFILE #	.1940 Landscape Position/ Slope%	Horizon Depth (IN.)	SOIL MORPHOLOGY .1941 .1941 Structure/ Texture	.1941 Consistence Mineralogy	b PROFILE FACTORS .1942 Soil Wetness/ Color	.1943 Soil Depth (IN.)	.1956 Sapro Class	.1944 Restr Horiz	Profile Class & LTAR
1	LS, 6	0-4	GR/SCL	FR/SEXP/SS/SP	>48" TO SOIL WETNESS	48+	N/A	NONE	PS, IV
		4-23	SBK/C	FI/SEXP/S/P					.325GPD/FT^2
		23-48	SBK/CL	FR/SEXP/SS/SP					
2	"	0-3	GR/SCL	"	"	"	"	"	"
		3-24	SBK/C	FI/SEXP/S/P					
		24-48	SBK/CL	FR/SEXP/SS/SP					
3	"	0-4	GR/SCL	"	"	"	"	"	"
		4-30	SBK/C	FI/SEXP/S/P					
		30-48	SBK/CL	FR/SEXP/SS/SP					
					SITE LTAR .325GPD/FT^2				

Description	Initial System	Repair System
Available Space (.1945)	PS	PS
System Type(s)	IIIb	Iva
Site LTAR	.325GPD/FT2	.325GPD/FT2


Other Factors (.1946):
Soil Evaluation By: W. R. Marlin, LSS, 4/2/07
Others Present:
Site Classification (.1948): PS
Site Evaluation By:
Others Present:


COMMENTS:
100% repair, drainfields to be off-site

Landscape Position	Group	Texture	.1955 LTAR	Structure
R-Ridge	I	S-Sand	1.2 - 0.8	SG-Single Grain
SS-Shoulder Slope		LS-Loamy Sand		M-Massive
LS-Linear Slope				CR-Crumb
FS-Foot Slope	II	SL-Sandy Loam	0.8 - 0.6	GR-Granular
NS-Nose Slope		L-Loam		SBK-Subangular Blocky
HS-Head Slope				ABK-Angular Blocky
CC-Concave Slope	III	SI-Silt	0.6 - 0.3	PL-Platy
CV-Convex Slope		SICL-Silty Clay Loam		PR-Prismatic
T-Terrace				
FP-Flood Plain		CL-Clay Loam		
		SCL-Sandy Clay Loam		
	IV	SC-Sandy Clay	0.4 - 0.1	
		SIC-Silty Clay		
		C-Clay		

Consistence Moist	Consistence Wet	Mineralogy
VFR-Very Friable	NS-Non-Sticky	SEXP-Slightly Expansive
FR-Friable	SS-Slightly Sticky	EXP-Expansive
FI-Firm	S-Sticky	
VFI-Very Firm	VS-Very Sticky	
EFI-Extremely Firm	NP-Non-Plastic	
	SP-Slightly Plastic	
	P-Plastic	
	VP-Very Plastic	

Sketch of Soil Evaluation Locations

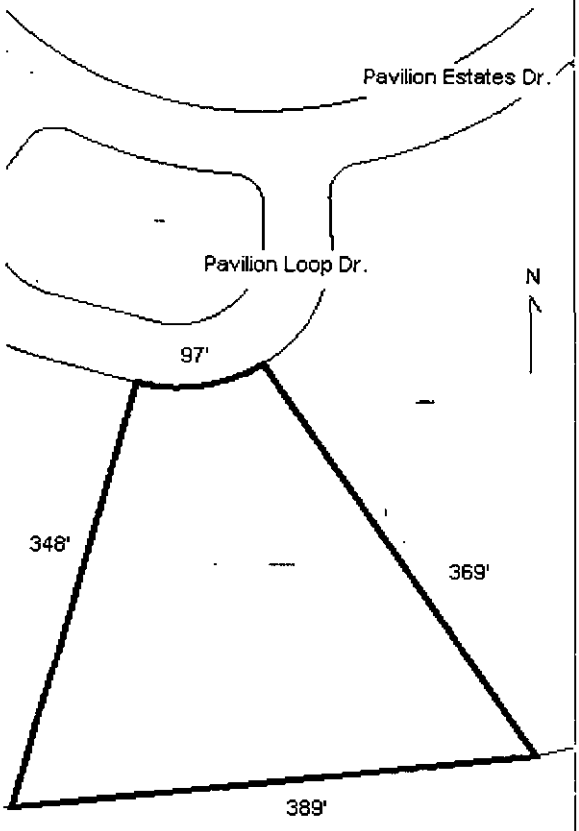

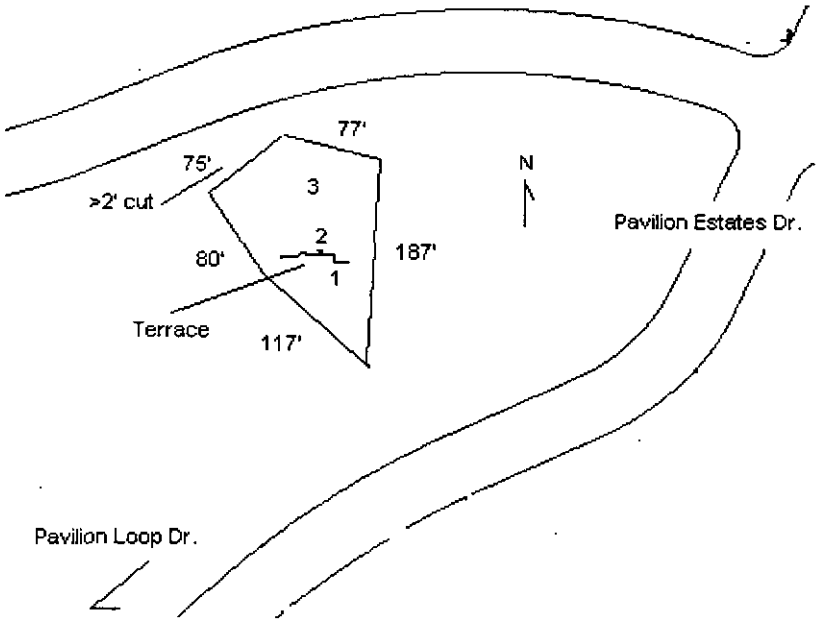

~~2135~~ #2135

FILE NUMBER: 7002B

Revised On: January 3, 2007

APPLICATION NUMBER: 2135

SEPTIC FEE: ~~200~~ 00
DATE: 3/5/07
CK# 0100242 JKA

MECKLENBURG COUNTY GROUNDWATER & WASTEWATER SERVICES
APPLICATION FOR A RESIDENTIAL SITE IMPROVEMENT PERMIT/ CONSTRUCTION AUTHORIZATION FOR AN ON-SITE WASTEWATER SYSTEM, NEW WELL INSTALLATION, OR REPAIR OF EXISTING WELL

WELL FEE: _____
DATE: _____

1. **SEPTIC / TYPE APPLICATION:** ☐ NONE ☒ NEW SYSTEM ☐ ALTERATION ☐ REPAIR ☐ MODIFIED PLOT PLAN

2. **WELL / TYPE APPLICATION:** ☐ NONE ☐ NEW WELL ☐ MAJOR REPAIR ☐ ABANDONMENT

3. **JOB LOCATION INFORMATION:** 243-08
TAX PARCEL NUMBER: P.O. 01924732
STREET ADDRESS: Pavilion Lane Dr.
CITY: Huntersville
STATE: NC ZIP: 28078
SUBDIVISION NAME:
LOT #: 17 LOT SIZE (acres): 1.8 Ac
TOWNSHIP:
☐ 0-MECKLENBURG ☐ 3-CORNELIUS ☐ 6-HUNTERSVILLE
☐ 1-CHARLOTTE ☐ 4-PINEVILLE ☐ 7-MINT HILL
☐ 2-DAVIDSON ☐ 5-MATTHEWS

4. **BUILDING INFORMATION:**
BUILDING TYPE:
☐ SINGLE MOBILE HOME ☐ MODULAR HOME
☐ DOUBLE WIDE ☐ MULTIPLE FAMILY
☒ HOUSE ☐ OTHER _____
HEATED SQUARE FOOTAGE: 5000
NUMBER OF BEDROOMS: 5
NUMBER OF OCCUPANTS: 10
FOUNDATION TYPE:
☐ CONCRETE SLAB ☒ BASEMENT WITH PLUMBING
☐ CRAWL SPACE ☐ BASMENT WITH NO PLUMBING

5. **IF PLANNING TO EXPAND OR ALTER THE EXISTING SYSTEM PLEASE COMPLETE THE FOLLOWING SECTION:** ☐ N/A
NUMBER OF BEDROOMS TO BE ADDED: _____ NUMBER OF ADDITIONAL OCCUPANTS IN THE RESIDENCE: _____

6. **WATER SUPPLY:** ☐ MUNICIPAL ☐ PUBLIC WELL ☒ PRIVATE WELL ☐ SHARED WELL ☐ SPRING

7. **PROPOSED USE OF WELL:** ☐ N/A ☐ IRRIGATION ☐ POTABLE ☐ GEOTHERMAL ☐ OTHER

8. **PLEASE INDICATE AND RANK DESIRED SEPTIC SYSTEM TYPE(S) IN ORDER OF PREFERENCE** *(1-MOST DESIRED 5-LEAST DESIRED)*:

8A. **RANK:** ☐ ANY TYPE ☐ CONVENTIONAL ☐ ACCEPTED ☐ INNOVATIVE ☐ ALTERNATIVE ☐ OTHER PPRPS ?

9. **DO ANY OF THE FOLLOWING APPLY TO THE PROPERTY IN QUESTION? IF "YES" PLEASE ATTACH SUPPORTING DOCUMENTATION.**

BURIED CABLES, LANDFILLS, STUMPHOLES	☐ YES ☒ NO	GRADING/SOIL REMOVAL PERFORMED	☐ YES ☒ NO
EXISTING WASTEWATER SYSTEMS	☐ YES ☒ NO	JURISDICTIONAL WETLANDS	☐ YES ☒ NO
WELLS, SPRINGS, OR WATER LINES	☐ YES ☒ NO	APPROVAL REQUIRED BY ANY OTHER PUBLIC AGENCY	☐ YES ☒ NO
EASEMENTS OR RIGHT-OF-WAYS	☒ YES ☐ NO	WASTEWATER OTHER THAN DOMESTIC SEWAGE	☐ YES ☒ NO

10. **PROPERTY OWNER:** [redacted]
NAME: Simonini Realrs
ADDRESS: 1910 S. Blvd, Suite 200
CITY: Charlotte
STATE: NC ZIP: 28203
HOME PHONE: WORK PHONE: 358-9940
MOBILE PHONE: FAX:

11. **OWNER'S LEGAL REPRESENTATIVE, IF APPLICABLE:**
NAME: Paul Penny SEMG
ADDRESS: 385 Trinity Road
CITY: Mooresville
STATE: NC ZIP: 28115
HOME PHONE: WORK PHONE: 704-662-6823
MOBILE PHONE: FAX:

12. **WHAT DATE WAS THE PROPERTY ORIGINALLY DEEDED AND RECORDED?** 2006
13. **WHAT IS THE ANTICIPATED CLOSING DATE FOR THIS PROPERTY?** ?

14. **SEPTIC SYSTEM PERMIT APPLICATION SIGNATURE SECTION:**
If the information in this application is falsified, changed, or the site is altered, then the Improvement Permit and Authorization to Construct shall become invalid. I have read this application and certify that the information provided herein is true, complete and correct. Authorized county and state officials are granted right of entry to conduct necessary inspections to determine compliance with applicable laws and rules. I understand that I am solely responsible for the proper identification and labeling of all property lines and corners and making the site accessible so that a complete site evaluation can be performed. The permit is valid for either 60 months or is non-expiring depending upon the documentation submitted: complete site plan = 60 months, complete plat = non-expiring.

[signature] 3-9-07
Property Owner's or Owner's Legal Representative Signature Date

15. **WELL PERMIT APPLICATION SIGNATURE SECTION:**
If the information in this application is falsified, changed, or the site is altered, then the Well Permit shall become invalid. I have read this application and certify that the information provided herein is true, complete and correct. Authorized county and state officials are granted right of entry to conduct necessary inspections to determine compliance with applicable laws and rules. I understand that I am solely responsible for the proper identification and labeling of all property lines and corners and making the site accessible so that a complete site evaluation can be performed. The permit is valid for a period of 12 months from the date of issuance.

Property Owner's or Owner's Legal Representative Signature Date

B: (1) Hae

☐ SURVEY PLAT TO SCALE SUBMITTED ☒ SCALED SITE PLAN SUBMITTED ☐ UN-SCALED SITE PLAN SUBMITTED

SEPTIC SYSTEM DESIGN REVIEW WORKSHEET

File: 7002B

Address: 15128 Pavilion Loop Dr.

PID #: 019-243-08

Subdivision: The Pavilion

Lot #: 17

Comments:

1. Will require easement forms for off-site primary & repair systems.

Reviewed By: Trevor Thomason TCT

Date: April 9, 2007

Status: **X Approved** **Disapproved** **Pending**