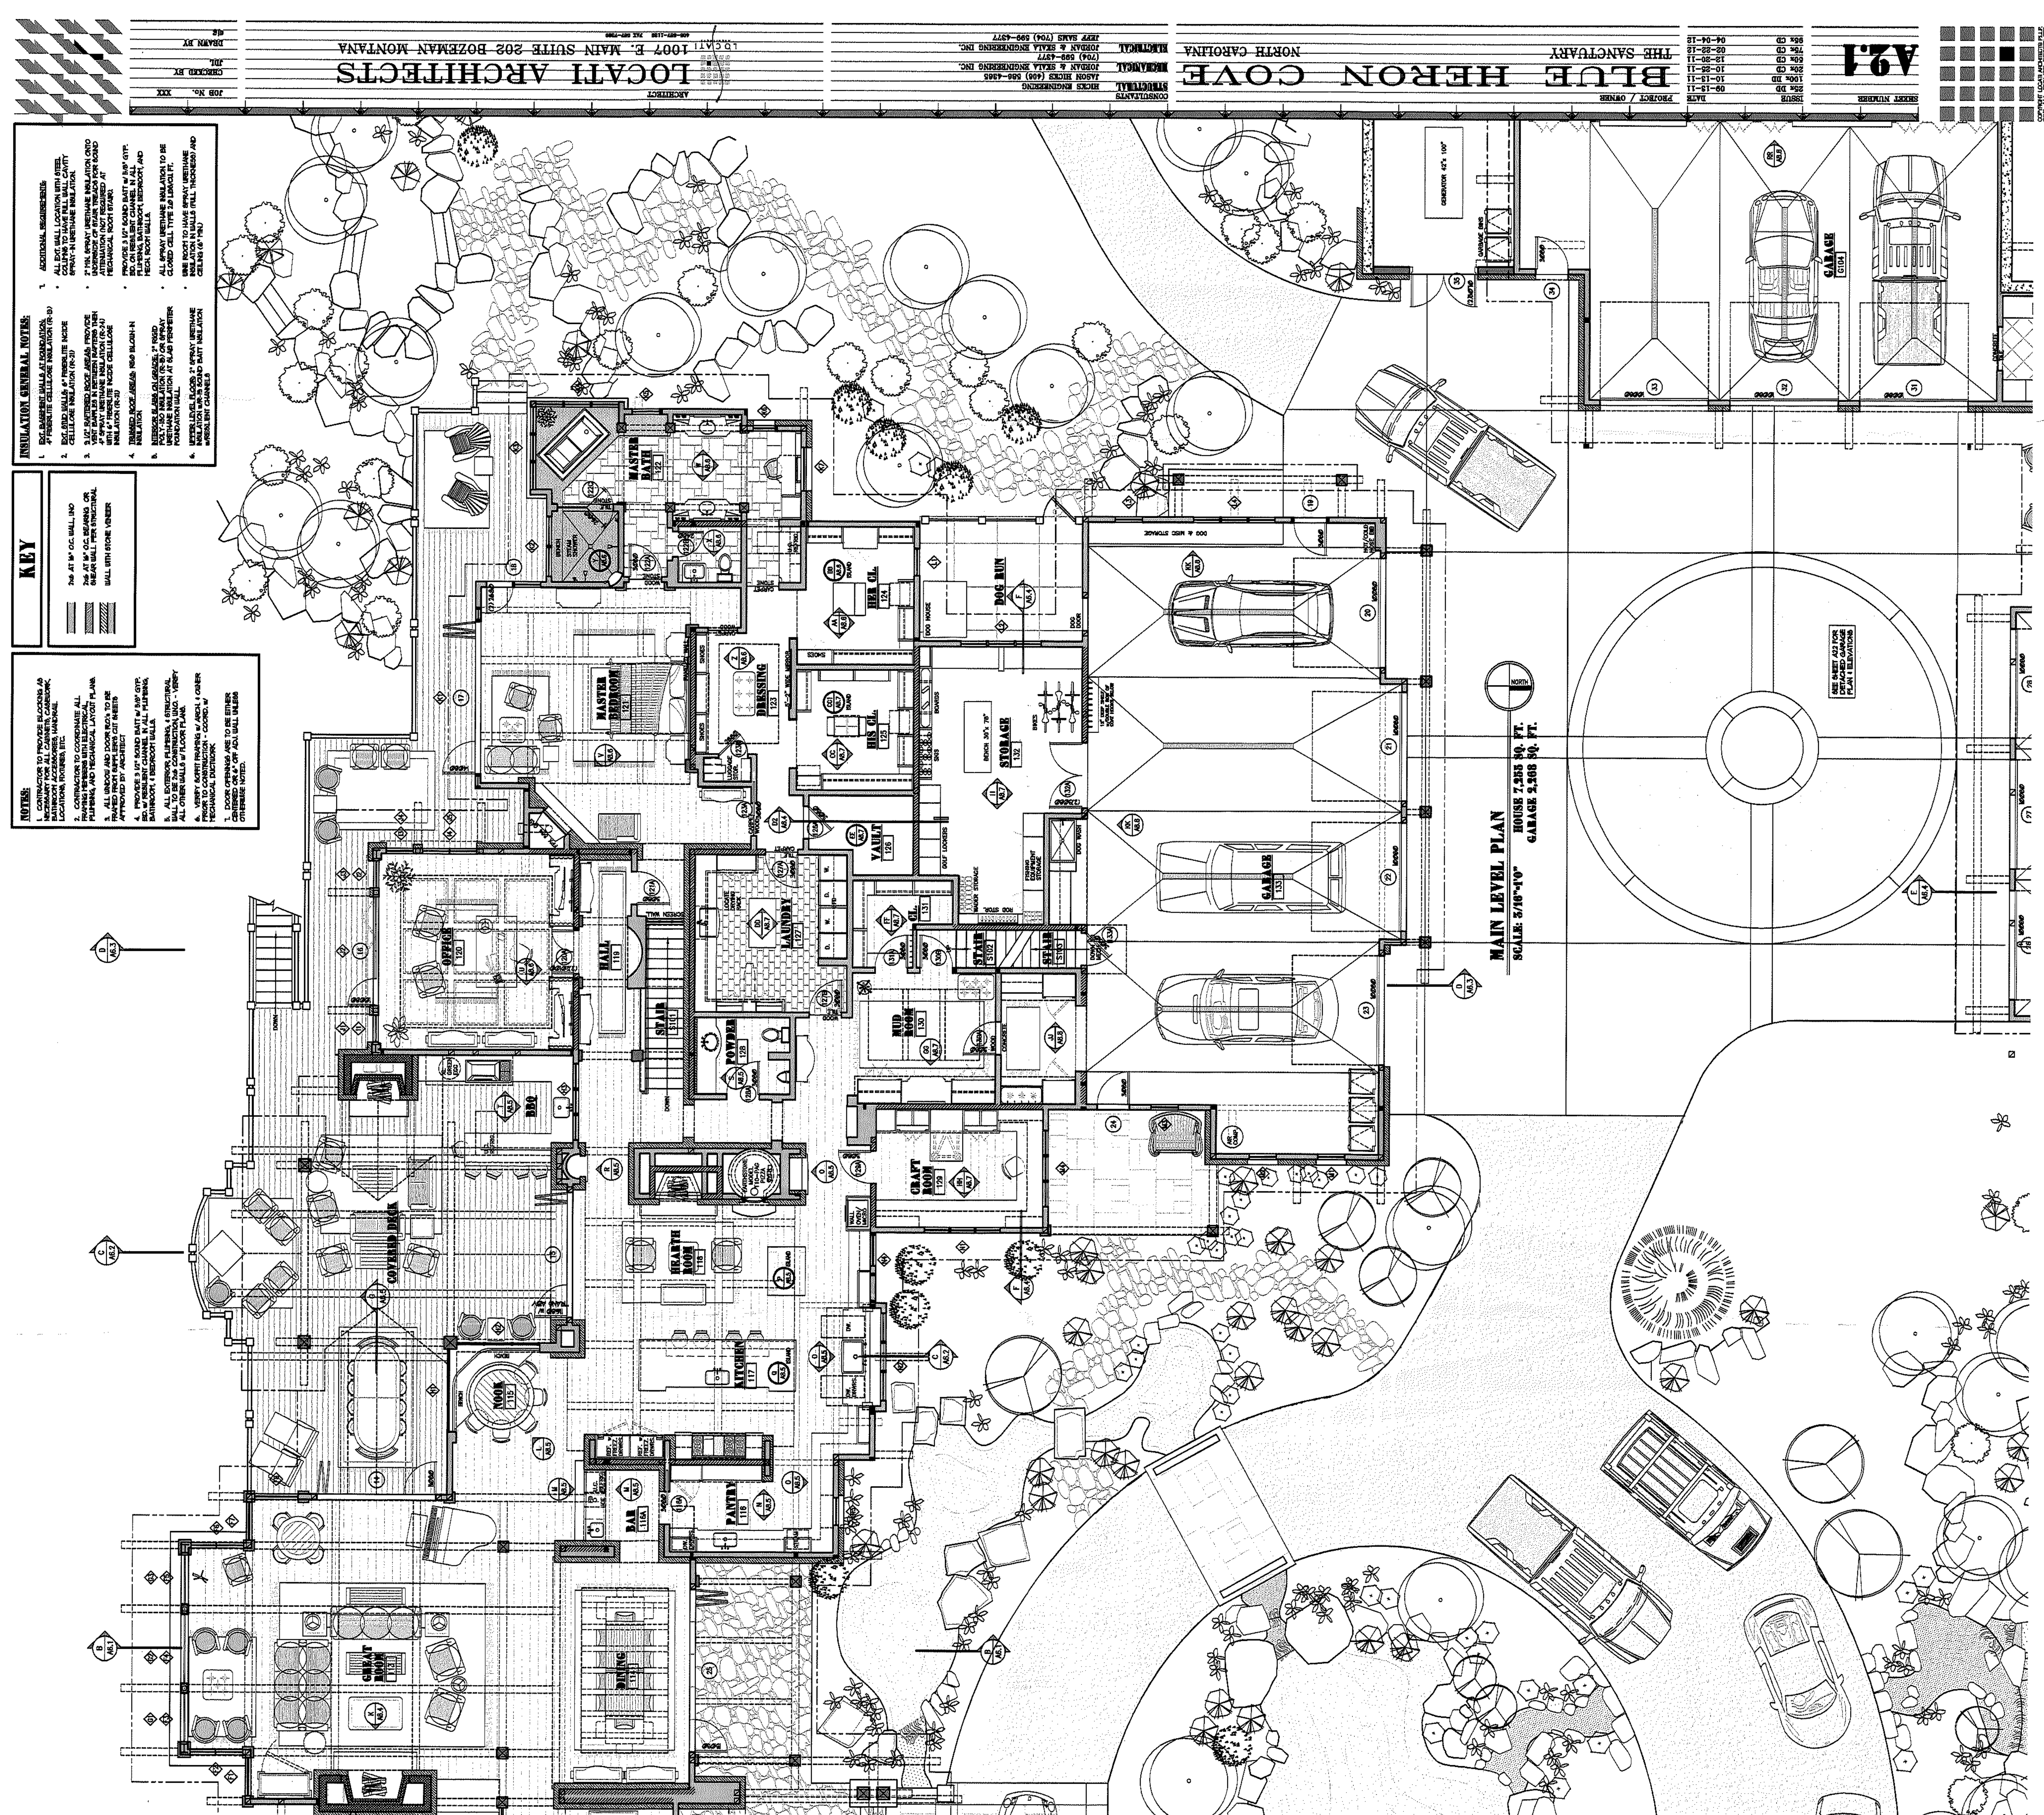

LOCATI ARCHITECTS
1007 E. MAIN SUITE 202 BOZEMAN MONTANA
BLUE HERON COVE
THE SANCTUARY
NORTH CAROLINA
A2.1
MAIN LEVEL PLAN
SCALE: 3/16"=1'-0"
HOUSE 7,255 SQ. FT.
GARAGE 2,268 SQ. FT.
KEY
NOTES:
INSULATION GENERAL NOTES:
MASTER BATH
MASTER BEDROOM
DRESSING
HER CL.
HIS CL.
DOG RUN
STORAGE
VAULT
GARAGE
OFFICE
HALL
STAIR
LAUNDRY
POWDER
MUD ROOM
CRAFT ROOM
BBQ
COVERED DECK
HEARTH ROOM
KITCHEN
NOOK
BAR
PANTRY
GREAT ROOM
DINING
ENTRY
GIRLS SUITE III
GIRLS SUITE II
GIRLS SUITE I
BATH
W.I.C.
ELEV
NORTH