

3451-A

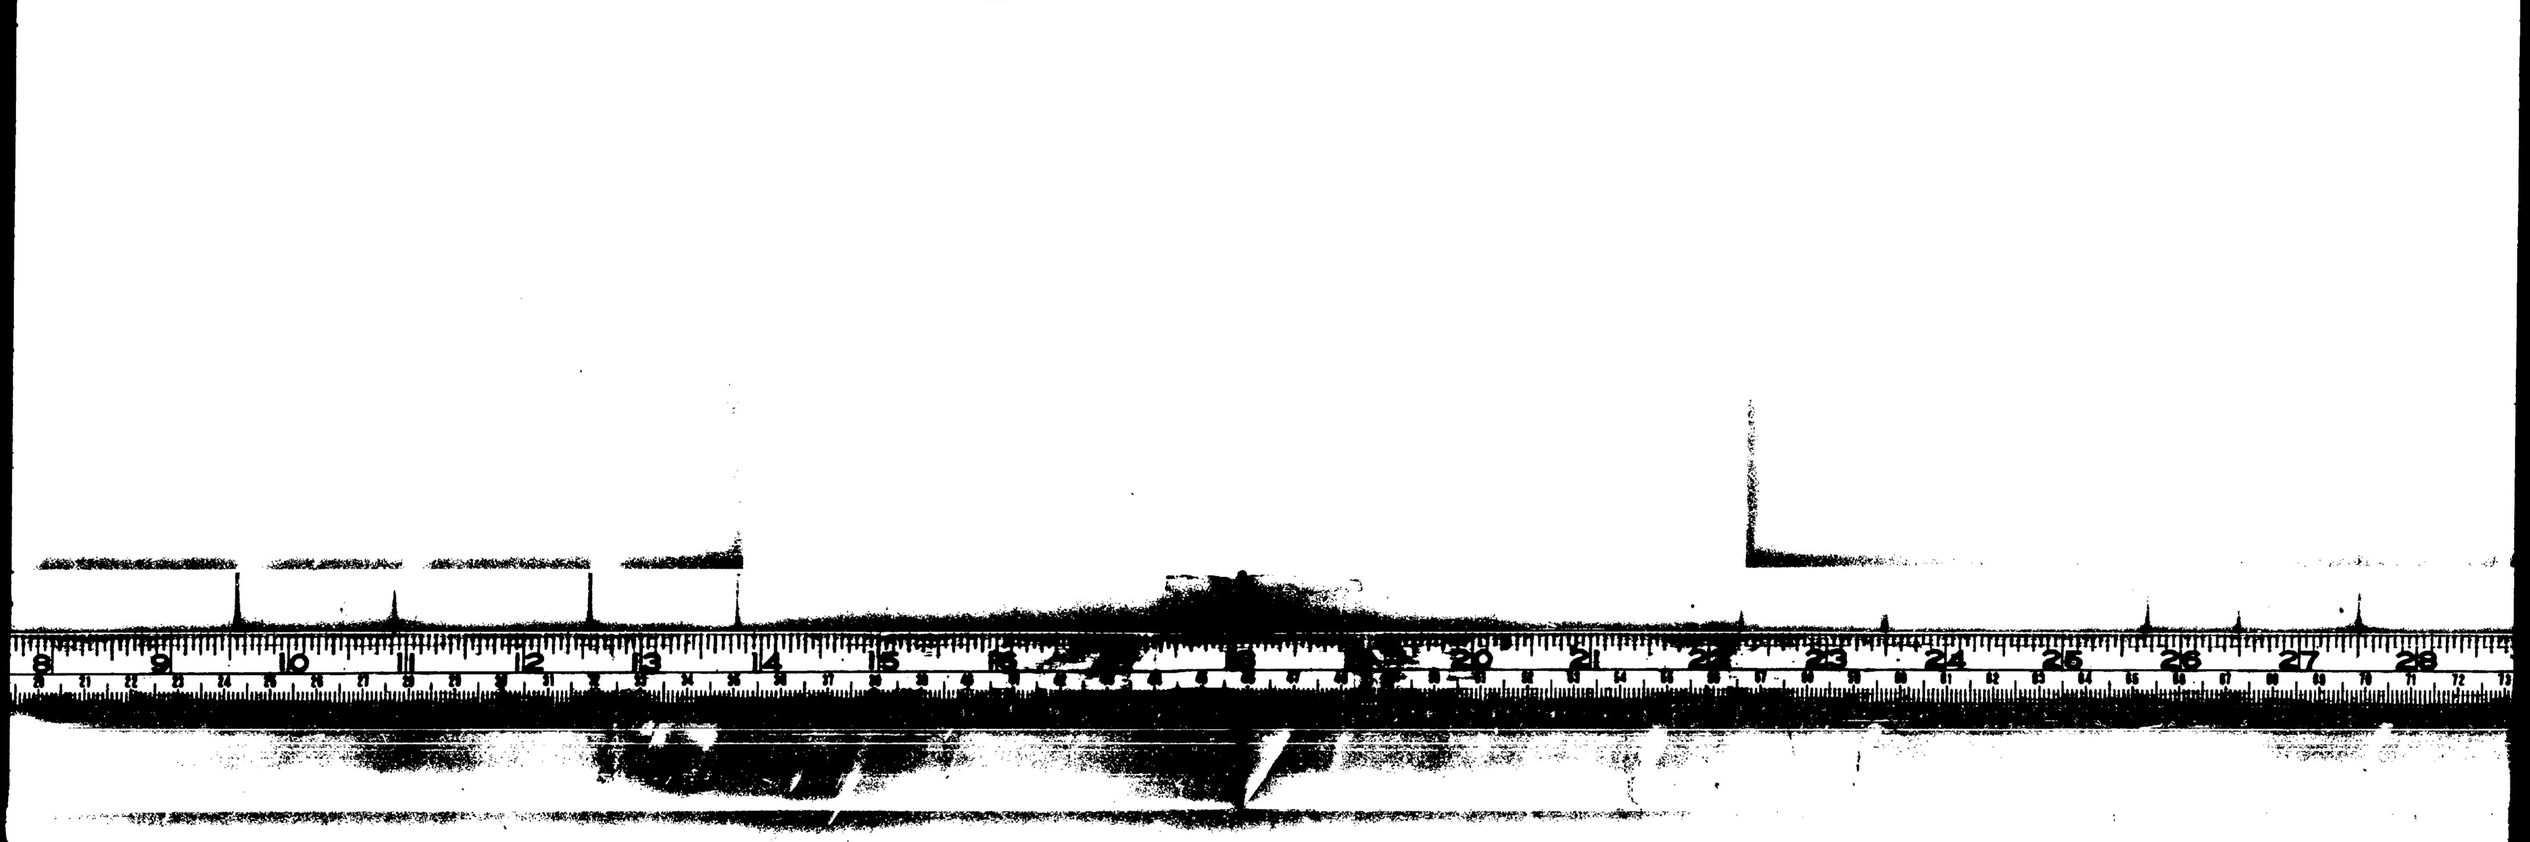

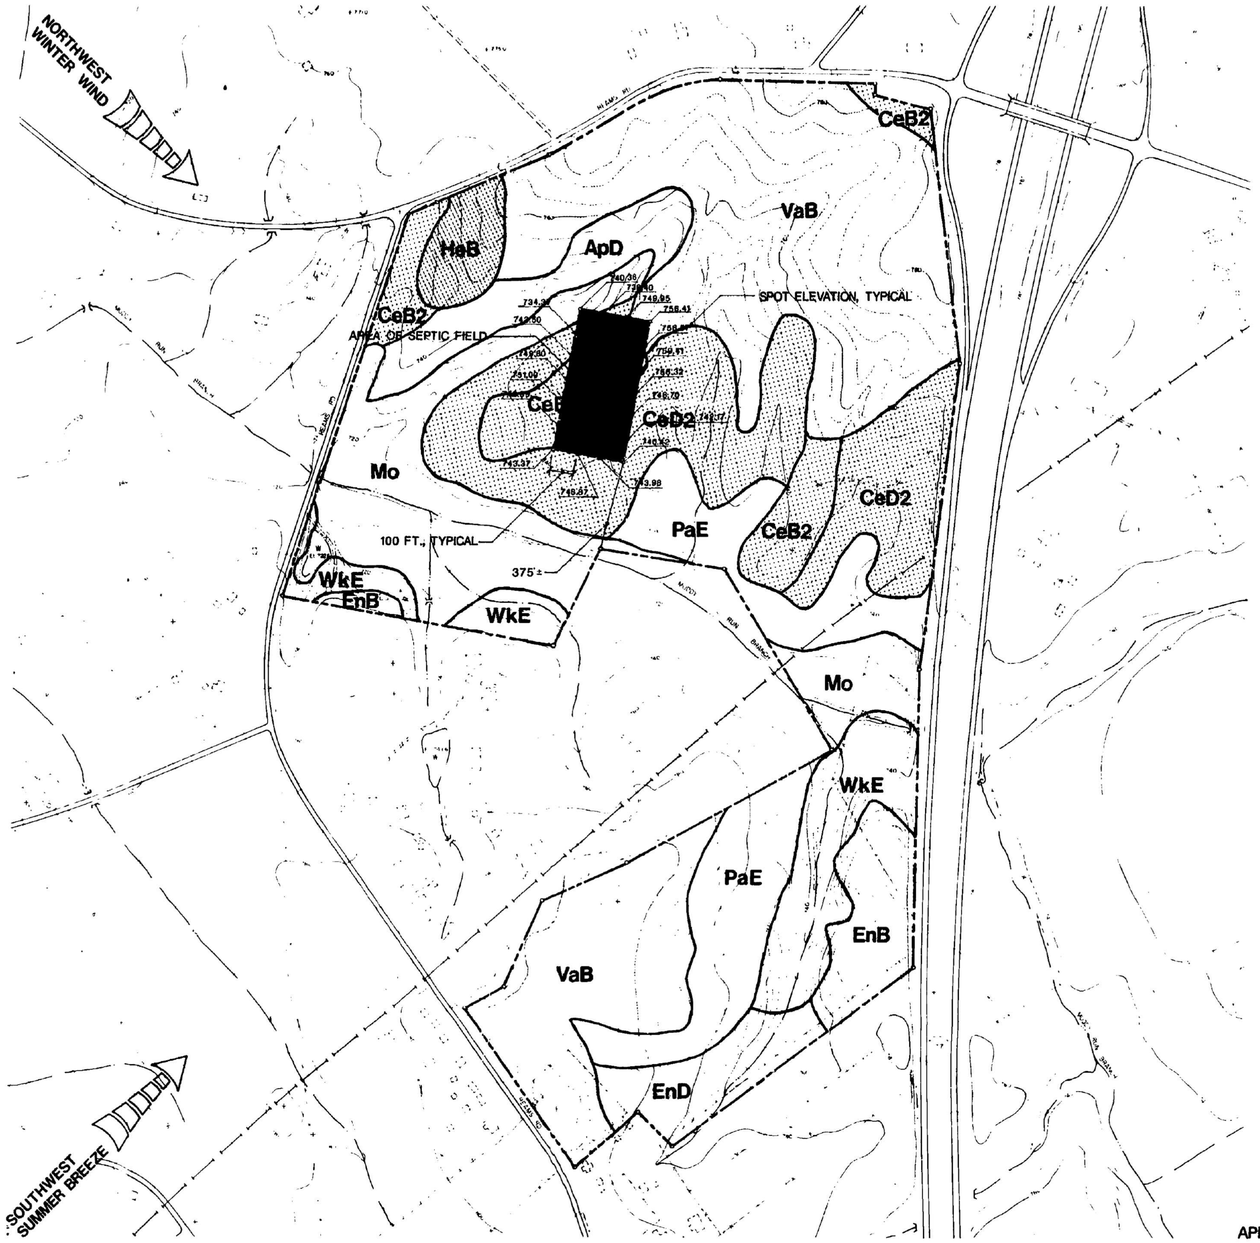

APPROXIMATE LOCATION OF SEPTIC TANK FIELD

8/15/87

SOILS/CLIMATE

SHANNON PROPERTIES INC.

Interstate 77 and Harris Boulevard

ODELL

Planning
Architecture
Engineering

SCALE: 0' 100' 200' 400' (1"=200')