

110 GLENDALE DR

01928110

4/16/08

marliwr

Groundwater and Wastewater Services File Imaging Project
May 2007
Barcode Font = IDAutomationHC39M

MECKLENBURG COUNTY
Health Department

February 13, 2002

Troy Silvea
110 Glendale Dr.
Huntersville, NC 28078

Dear Mr. Silvea:

The State required inspection of the Type IIIb septic system, which serves as the wastewater treatment and disposal system for the residence located at 110 Glendale Dr., Huntersville, North Carolina, was completed on 2/12/03. The results of this inspection are enclosed.

Thank you for your time and cooperation. If you have any further questions you can contact me at (704) 336-5571.

Sincerely,

David Cornelius, R.S.I, Coordinator
Managed Systems Program
Individual Water and Wastewater Systems

Enclosure: Inspection Report
Septic System Owner's Guide

019-281-10

N. C. Department of Environment and Natural Resources
Division of Environmental Health

INSPECTION OF ENGINEERED SUBSURFACE WASTEWATER SYSTEM

MECKLENBURG COUNTY		1917A
Health Department	Name of Establishment	Permit/Project No.
110 GLENDALE DR.	RESIDENCE	360 GPD
Location	Type of Establishment	Design Flow
TROY SILVEA	110 GLENDALE DR., HUNTERSVILLE, NC	
Owner/Agent	Address	Phone
N/A		
Operator	Address	Phone

Remarks TYPE IIIb

	Yes	No	REMARKS
1. ESTABLISHMENT:			
Type, size, and sewage flow in accordance with permit?	☑	☐	
2. COLLECTION SYSTEM:			
No evidence of leaks into or out from sewer lines/manholes?	☐	☐	N/A
Free of blockages/solids buildup in lines or manholes?	☐	☐	
3. TANKAGE (Grease Traps/Lift Stations/Septic/Dosing Tanks):			
Tank risers accessible and surface water diverted?	☑	☐	
Tanks and access manholes structurally sound, watertight?	☑	☐	
Sanitary tee(s) in good working condition?	☑	☐	
Tanks pumped, cleaned out as needed?	☑	☐	
4. RAW SEWAGE LIFT STATION (if present):			
Required pumps present, operating, and cycling properly?	☐	☐	
High-water alarm present and operating properly?	☐	☐	N/A
Floats/pipe/valves/disconnects in good working condition?	☐	☐	
Control panel enclosure/components in good condition?	☐	☐	
5. EFFLUENT DOSING SYSTEM:			
Effluent appears clear, free of excess solids?	☑	☐	
PUMP SYSTEMS:			
Required pumps present, operating, and cycling properly?	☑	☐	
High-water alarm present and operating properly?	☑	☐	
Floats/pipe/valves/disconnects in good working condition?	☑	☐	
Control panel enclosure/components in good condition?	☑	☐	
Elapsed time readings: _____ _____ _____			
SIPHON SYSTEMS:			
No evidence of overflow or siphon leakage?	☐	☐	N/A
Siphon(s) appear to be working/alternating properly?	☐	☐	
Bells and vents free of debris and in good condition?	☐	☐	
6. GROUND ABSORPTION FIELDS:			
No evidence of effluent surfacing/reaching surface waters?	☑	☐	EVERYTHING LOOKS GOOD!
Minimal ponding in subsurface trenches?	☑	☐	
Surface water being effectively diverted away?	☑	☐	
Diversions/ditches/swales/tile drains properly maintained?	☑	☐	
Line cover/vegetation adequate/maintained as needed?	☑	☐	
Protected from traffic, destructive uses?	☑	☐	
Distribution devices in good condition, working properly?	☑	☐	
Repair area properly reserved, maintained?	☑	☐	
LOW-PRESSURE PIPE DRAIN FIELDS:			
Turnups/cleanouts/valves intact and accessible?	☐	☐	
No effluent standing in lower laterals?	☐	☐	N/A
Laterals free of excess solids, cleaned out as needed?	☐	☐	
Pressure head is properly adjusted?	☐	☐	

OVERALL CONDITION AND OPERATION OF SYSTEM: NO EFFLUENT SURFACING

SUMMARY OF IMPROVEMENTS NEEDED:

Improvement	Repair Within (Days)

DATE: 2/13/03 SIGNED: _____ AGENT

Division of Environmental Health

DENR 3702 (Revised 3/98)
On-Site Wastewater Section (Review 12/98)

– over –

SUMMARY OF IMPROVEMENTS NEEDED (cont.)

Improvement	Repair Within (Days)

INTENT TO SUSPEND OR REVOKE PERMIT

This is to notify you of intent to suspend/revoke your operation permit/certificate of completion 60 days from this date for the following
(circle one) *(circle one)*

violations: _____
[Law or Rule(s)]

If suspended, the operation permit or certificate of completion remains suspended until violations are corrected. A hearing will be held prior to suspension or revocation if you file a petition for a hearing with the Office of Administrative Hearings, P. O. Drawer 27447, Raleigh, NC 27611-7447, in writing within the number of days specified above of your intent to attend the hearing. If you do not petition the Office of Administrative Hearings, the operation permit or certificate of completion will be suspended or revoked.

IMMEDIATE SUSPENSION OR REVOCATION OF PERMIT

This is to notify you of immediate suspension/revocation of your operation permit/certificate of completion for the following violations:
(circle one) *(circle one)*

_____
[Law or Rule(s)]

If suspended, the permit or certificate remains suspended until the violations are corrected. You will be notified of the day and location of a hearing on this suspension or revocation by a hearing officer from the Office of Administrative Hearings.

This the _____ day of _____, 19 _____.

_____ Agent
DIVISION OF ENVIRONMENTAL HEALTH

INSTRUCTIONS

Purpose: Article 11 of Chapter 130A requires the Commission for Health Services to adopt rules governing the design, construction, and operation of on-site wastewater systems. 15A NCAC 18A .1937 specifies that the local health department shall determine whether systems with an Operation Permit are operating properly at a frequency specified in Rule .1961, Table V(a), and that systems which exceed 3,000 gallons per day and other systems which are required to be designed by a professional engineer shall be reinspected annually. This form is developed to be used in making inspections of engineered subsurface wastewater systems.

Preparation: Local environmental health specialists shall complete the form every time they conduct an inspection. Prepare an original and two copies for:

1. Original to be left with the responsible person.
2. Copy for the local health department.
3. Copy for the On-Site Wastewater Section, Division of Environmental Health.


In the event the permit is suspended or revoked, complete the portion above.

Disposition: This form may be destroyed in accordance with Standard 7, Inspection Records, of the *Records Disposition Schedule* published by the N.C. Division of Archives and History.

Additional forms may be ordered from: On-Site Wastewater Section
Division of Environmental Health
P. O. Box 29594
Raleigh, NC 27626-0594
(Courier 52-01-00)

8/13/03

Parcel-Id#: 01928110 GIS Map#: 01928110	Legal Desc.: L19 M22-481
Account Type: INDIVIDUAL	Deed Book/Page: 11879/743 GET DEED! Date: 1/24/2001
Owner: SILVEA TROY ODELL	Sales Price: $120000
Add. Owner:	Sales Date: 1/24/2001 Qualified Sale: Y
Mailing: 110 GLENDALE DR	Neighborhood Code: 01901
Address:	Historic Desig.: Farm Desig.:
City: HUNTERSVILLE	Deed Acreage: 0 Assessed Acreage: 0.339
State: NC ZIP: 280785277	Assessed Land Value: $22000
Location: 110 GLENDALE DR Get Directions	Total Assessed Value: $117490
Municipality: HUNTERSVILLE	Tax Bill Information: Click Here!

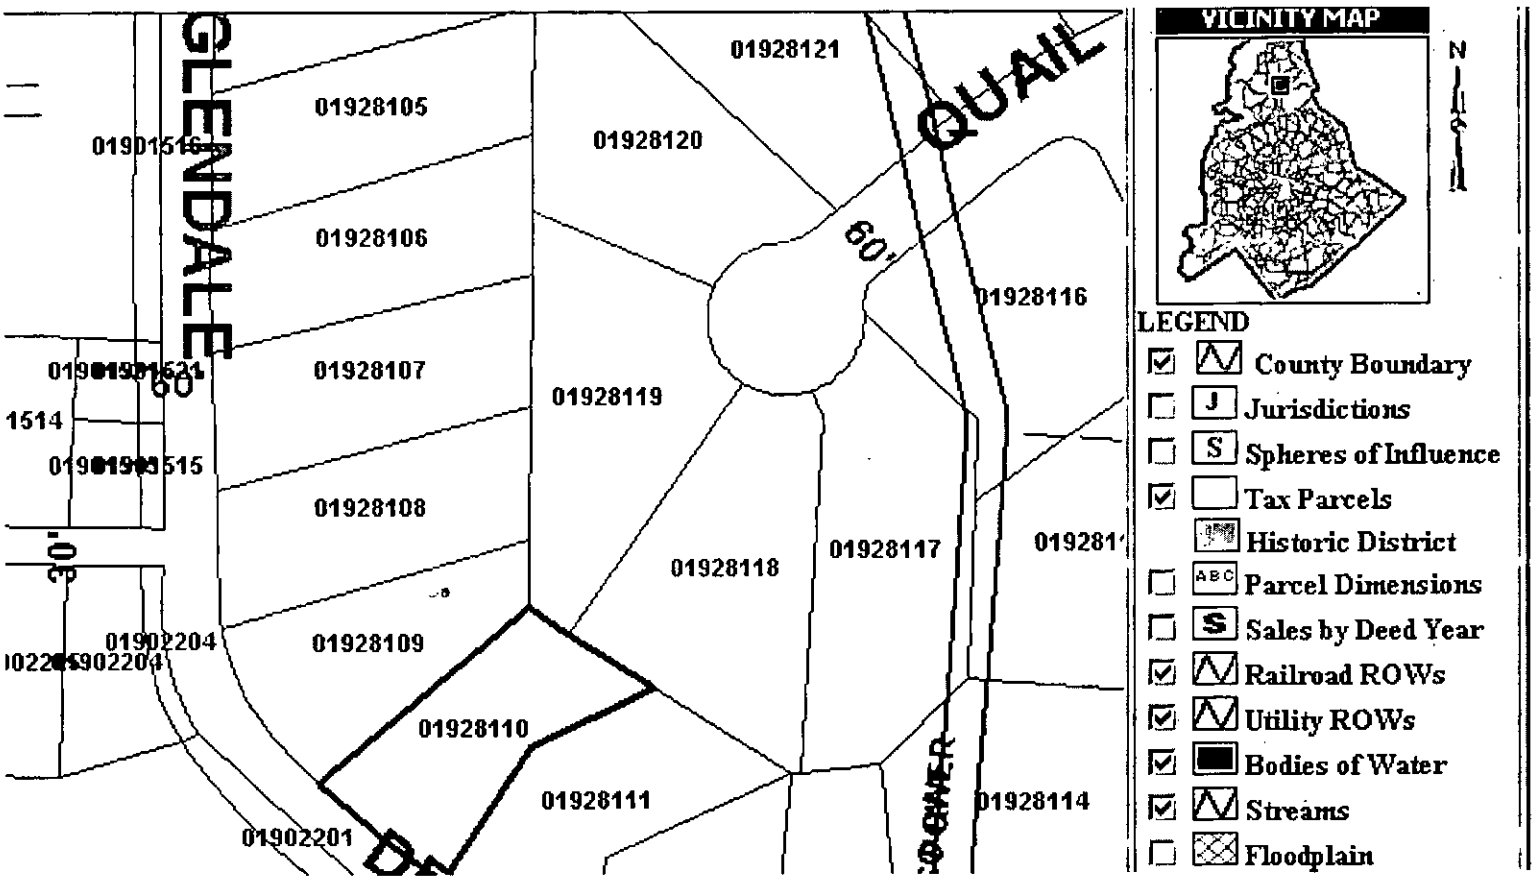

PROPOSED PLOT PLAN

HEALTH DEPARTMENT
ENVIRONMENTAL HEALTH DIVISION
700 NORTH TRYON STREET
CHARLOTTE, NC 28202
PHONE (704) 336-5102


FILE: 1917A

TC: 019-281-10

Draw in and name all roads adjoining the property. Draw in and accurately dimension the lot concerned. Accurately indicate property boundaries proposed and/or existing structures and driveways, underground utilities, and wells and springs within 100 feet of the proposed building or drainfield.

COMMENTS

- 1500 gal septic tank
- 1000 gal pump tank
- (4) 3' wx (20)' x 12" stone
- Keep trenches level and on contour
- Keep trenches shallow 24" max.
- Alarm set up must meet current NC. reg.

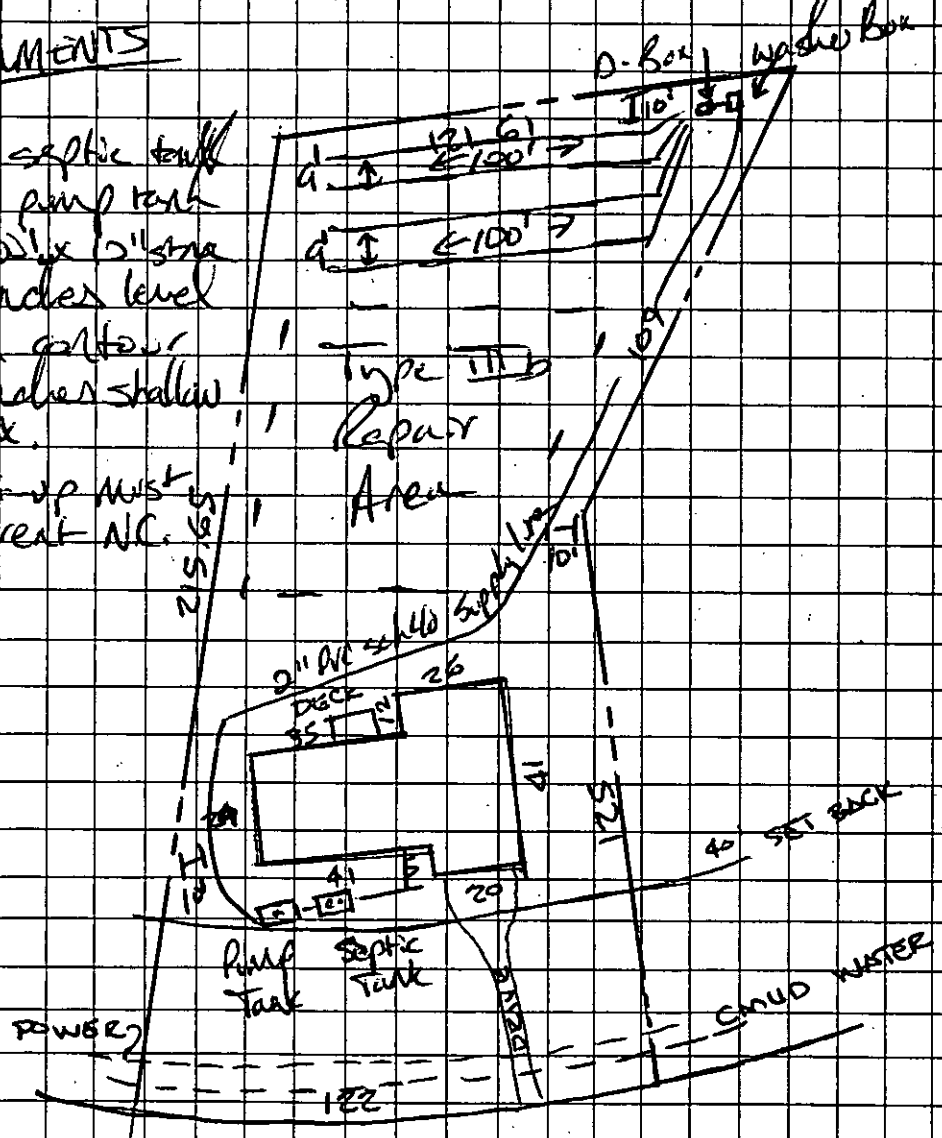

LOT 19

GLENDALE DR.

SCALE 1"=30'

OWNER/AGENT SIGNATURE James L. Gallo

DATE 1-3-97

APPROVAL DATE 1-21-97

White - Health Department's Copy

Canary - E.H.S. Copy

Pink - Owner's Copy

PROPOSED PLOT PLAN

HEALTH DEPARTMENT
ENVIRONMENTAL HEALTH DIVISION
700 NORTH TRYON STREET
CHARLOTTE, NC 28202
PHONE (704) 336-5102


FILE: 1917A

TC: 019-281-10

Draw in and name all roads adjoining the property. Draw in and accurately dimension the lot concerned. Accurately indicate property boundaries proposed and/or existing structures and driveways, underground utilities, and wells and springs within 100 feet of the proposed building or drainfield.

COMMENTS

- 1500 gal septic tank
- 1000 gal pump tank
- (4) 3' x 10' x 21" stone
- Keep trenches level and on contour
- Keep trenches shallow 24" max.
- Alarm set-up must meet current NC. Reg.

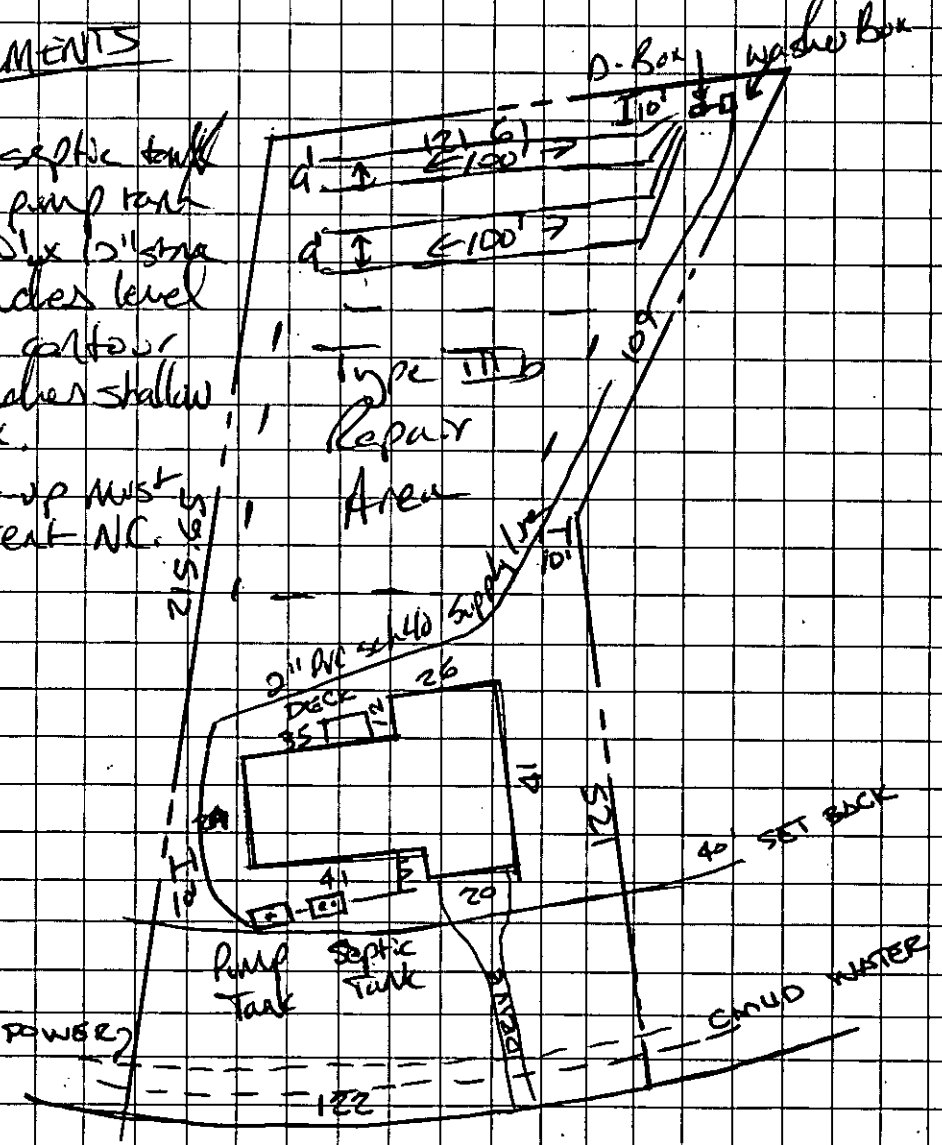

LOT: 19

GLENDALE DR.

SCALE 1" = 30'

OWNER/AGENT SIGNATURE James L. Smith

DATE 1-3-97

APPROVAL DATE 1-21-97 J. Thompson

White - Health Department's Copy

Canary - E.H.S. Copy

Pink - Owner's Copy

January 2, 2003

MECKLENBURG COUNTY
Health Department

Troy Odell Silvea
110 Glendale Drive
Huntersville, NC 28078

Dear Mr. Silvea:

The North Carolina Administrative Code requires routine maintenance and inspections of certain septic tank systems that utilize pumps. Our records indicate that the required inspection of the Type IIIb septic system, which serves as the wastewater treatment and disposal system for the residence located at 110 Glendale Drive, Huntersville, NC is due.

> In accordance with Section .1900 of the North Carolina Administrative Code, North Carolina Department of Environment and Natural Resources, Division of Environmental Health, On-Site Wastewater Section, Subchapter 10A, Sanitation, states in part: " System management in accordance with Tables V(a) and V(b) of this Rule shall be required for all systems installed or repaired after July 1, 1992."

This department will be making inspections on all systems that fall under this requirement. The fee for this service is $85.00. In addition, if you have a well, a bacterial sample will be collected to help assess the quality of your water supply source. The water analysis will be performed at no additional cost.

The inspection program and the water analysis are very important initiatives intended to protect the public's health while improving and preserving our groundwater resources. We highly recommend and prefer that you contact our office to make an appointment for the inspection of your system. If we have not heard from you by January 20, 2003 we will proceed with our inspection activities on your property. You will be apprised of our assessments and recommendations for the continued efficient operation of your septic tank system.

To set up an appointment for an inspection, or if you should have any questions regarding this matter, please feel free to contact me at (704) 336-5571.

Sincerely,

David Cornelius, R.S.I., Coordinator
Managed Systems Program
Individual Water and Wastewater Systems

Enclosure: Inspection Statement

INSPECTION STATEMENT
MECKLENBURG COUNTY HEALTH DEPARTMENT

Troy Odell Silvea
110 Glendale Drive
Huntersville, NC 28078

Please Make Check Payable To:

Mecklenburg County Health Department
700 N. Tryon Street Suite 211
Charlotte, NC 28202

Note: THIS COMPLETED FORM MUST ACCOMPANY PAYMENT!

DESCRIPTION OF PROPERTY

Name	Site Address	Tax Parcel	File Number	System Type
Troy Odell Silvea	110 Glendale Drive	019-281-10	1017A	IIIb
				Total Amount Due: $85.00

Please use the following space below, to make any corrections to property information.

Name _____

Site Address _____

_____

# of Bedrooms _____

BILL INFORMATION

Billing Date: 1/2/03

Payment Due Date: 2/2/03

Direct Questions Concerning This Bill to .....(704) 336-5571

☐ *Please check if you have a well.*

Make Check Payable To Mecklenburg County Health Department
Your Cancelled Check Is Your Receipt

DO NOT SEND CASH

CERTIFICATE OF COMPLETION/OPERATION PERMIT

HEALTH DEPARTMENT
ENVIRONMENTAL HEALTH DIVISION
700 NORTH TRYON ST., SUITE 211
CHARLOTTE, NC 28202
PHONE (704) 336-5102

FILE: 1917 A DATE: 4-6-97

TC: 019-281-10 ☐ L ☐ CRT

SERIAL Nº 16940

Name of Owner Jim Lotito Juris.:

Address of Property 110 Glendale Drive

Inspection Data:

Tank Material PCC

Total Length of Drainfield 400'

Number of Lines 5 @ 80'

Cover Depth 12 - 20"

Water Supply Source Municipal

Distance to Water Source > 10'

Excavation Inspected 4-22

Tank(s) Inspected 4-22

Wash Line Inspected N/A

High Water Alarm Inspected 6-6

PLOT

Design 1997, 1500ST, 1000 DT, PI, CON, 1200SF, T, 12G Cecil-Like Morrison CTR# 80

The undersigned has inspected the Septic Tank System described above, and certifies it has been

☐ installed or constructed ☐ altered or repaired

☐ in accordance with the permit issued ☐ as detailed in the plot above

and meets the provisions of 15A NCAC 18A. 1900, "Laws And Rules For Sewage Treatment and Disposal Systems" in effect on the date of issuance of the permit. This issuance of this

☐ Certificate of Completion ☐ Operation Permit

does not in any way guarantee that the system will operate properly or relieve any person now or hereafter owning, controlling, or using such system from any liability resulting from the failure of the system to operate properly. This document is issued subject to those restrictions and conditions shown on the permit(s) and the provisions of 15A NCAC 18A. 1990 in addition to those listed below under "COMMENTS." This document shall be null and void if any information contained in the application is untrue or if any additions are made to the property which would increase the requirements for said system.

Notice: Disturbance of the designated repair area may result in the suspension/revocation of this permit.

COMMENTS: Type III b 3bedrooms

(5) 3'W x 80'L x 12" stone

* 5 drainlines installed as apposed to the 4 - 100' drainlines drawn on installation permit. LT

Larry D. Thompson Jr., L.S.
Environmental Health Specialist

Mecklenburg County services are available without regard to ethnic origin, sex, or disability.

INSTALLATION, CONSTRUCTION, ALTERATION, AND/OR REPAIR APPROVAL


HEALTH DEPARTMENT
ENVIRONMENTAL HEALTH DIVISION
700 NORTH TRYON ST., SUITE 211
CHARLOTTE, NC 28202
PHONE (704) 336-5102

FILE: 1917A DATE: 4-15-97

TC: 019-281-10 ~~C~~ L

SERIAL Nº 17190

Permission is hereby given to ✓ Install or Construct, _____ Alter or Repair the individual septic tank wastewater treatment system with subsurface, soil absorption, effluent discharge as specified herein at the described location. This permit is granted based upon the information supplied in the application dated 1-3-97. All work shall be completed on or before 5-15-97, after which date this permit shall be null and void. The system shall meet all of the construction requirements of 15A NCAC 18A. 1900 which are in effect on the date of the granting of this permit. A Certificate of Completion or an Operation Permit must be obtained from the Mecklenburg County Health Department before any system can be covered up or placed into service. The issuance of this permit does not in any way guarantee that the system anticipated to be constructed will operate properly, or relieve any person now or hereafter owning, controlling or using such system from any liability resulting from the failure of the system to operate properly.

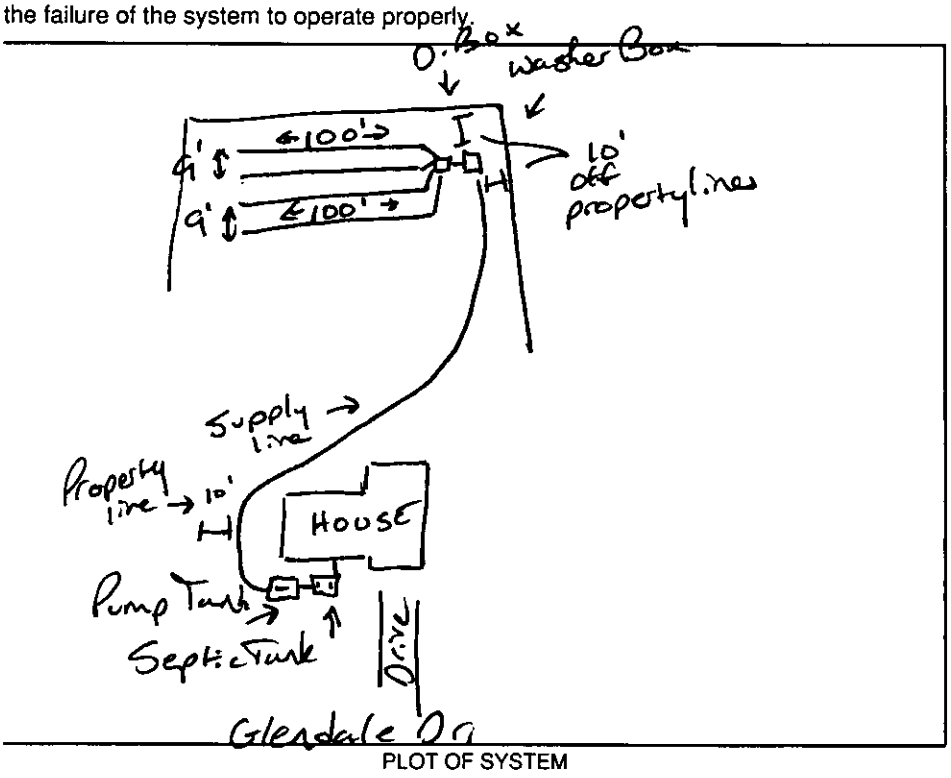

PLOT OF SYSTEM

Liquid Capacity of Septic Tank 1500 gallons

Liquid Capacity of Dosing Tank 1000 gallons

Tank Construction PCC

Trench Depth ≤ 36"

Absorption and/or Nitrification Lines:

Trench Width 3 feet

Trench Walls Scored and Porous Yes

Total Line Length 400 feet

Number of Lines 4

Depth of Stone 12 inches

Distance from House 5 feet

Distance from Property Line 10 feet

Distance from Well N/A feet
Municipal > 10'

NOTICE: This system shall not be installed while soils are in a wet condition.

NAME OF OWNER Jim Lotito

LOCATION OF PROPERTY 110 Glendale Drive

Comments: Type III b 3 bedroom house
(4) 3'W x 100'L x 12" stone
* Alarm must have a separate circuit if using indoor type.
* Pump connections must be made in a Nema 4x rated box at the pump tank 12" above grade

Larry B. Thompson Jr. R.S.
Environmental Health Specialist

WHITE - HEALTH DEPARTMENT's COPY • CANARY - E.H.S. COPY • PINK - OWNER OR AGENT's COPY

chk # 3387 100

FEE: $200 **AUTHORIZATION FOR WASTEWATER SYSTEM CONSTRUCTION**
DATE: 6/10/97 **VOID SIXTY (60) MONTHS FROM DATE OF ISSUANCE**

DATE: 1-21-97 PERMIT NO: 19174

PARCEL NO: 019-281-10

JOB LOCATION ADDRESS: 110 Glendale Dr
PROPERTY OWNER: JM Lotiro Enviro Design
BUILDING CONTRACTOR: Same
SUBDIVISION NAME:
AUTHORIZATION ISSUED BY: Randy B. Thompson R.S. DATE: 1-21-97
DEHNR AUTHORIZED AGENT

AUTHORIZATION CONDITIONS

1. WASTEWATER SYSTEM CONSTRUCTION AND INSTALLATION MUST MEET ALL CONDITIONS AND SPECIFICATIONS AS SET FORTH IN IMPROVEMENT PERMIT NO. 19174, AND THE ATTACHED SITE PLAN WITH SYSTEM DETAILS. CONSTRUCTION AND INSTALLATION MUST ALSO MEET ALL REQUIREMENTS SET FORTH IN THE RULES GOVERNING SANITARY SEWAGE COLLECTION, TREATMENT, AND DISPOSAL AND ANY OTHER APPLICABLE RULES AND LAWS.

2. AN INSTALLATION, CONSTRUCTION, ALTERATION AND/OR REPAIR APPROVAL MUST BE SECURED PRIOR TO INSTALLATION OF THE SEPTIC TANK SYSTEM. THE INSTALLER OF THE SYSTEM SHALL BE A REGISTERED SEPTIC TANK CONTRACTOR WITH MECKLENBURG COUNTY HEALTH DEPARTMENT.

3. ANY ALTERATION IN SITE OR SOIL CONDITIONS (INCLUDING LOCATION OF STRUCTURES AND APPURTENANCES) OR MODIFICATION IN USE, DESIGN WASTEWATER FLOW, OR WASTEWATER CHARACTERISTICS AS SPECIFIED IN THE ASSOCIATED IMPROVEMENT PERMIT AND APPLICATION, MAY SUBJECT THIS AUTHORIZATION AND ASSOCIATED PERMIT(S) TO REVOCATION.

4. OTHER CONDITIONS: _____

OWNER CERTIFICATION

I CERTIFY THAT THERE HAVE BEEN NO ALTERATIONS IN SITE OR SOIL CONDITIONS OR MODIFICATIONS TO FACILITY, WASTEWATER FLOW, OR WASTEWATER CHARACTERISTICS FROM THOSE SPECIFIED IN THE ORIGINAL APPLICATION OR ASSOCIATED IMPROVEMENT PERMIT UNLESS AUTHORIZED IN WRITING BY THE MECKLENBURG COUNTY HEALTH DEPARTMENT. I ALSO UNDERSTAND THAT ANY SUCH ALTERATIONS, MODIFICATIONS, OR FALSE INFORMATION ARE GROUNDS FOR REVOCATION OF PERMITS AND AUTHORIZATION TO CONSTRUCT.

Walter D. Wilson 1/21/97

SIGNATURE OF OWNER/OWNER'S REPRESENTATIVE DATE

Permit Number: 1917-A

Tax Number: 019-28-1-10

The IMPROVEMENT PERMIT is subject to revocation if site plans or the intended use change. There is to be NO grading, filling or disturbance of the soil in the area of the septic tank system or repair area

CONSTRUCTION AUTHORIZATION must be obtained prior to receiving a Building Permit. The Construction Authorization is NOT transferable. Do not clear, grade, fill or disturb soil prior to obtaining a Construction Authorization.

Domestic-type wastewater only. No industrial process wastewater may be discharged into the system.

Basement	___ Yes	✓ No	___ Partial Basement
Type Primary Wastewater System Type (circle one): I II (III) IV V VI	✓ Conventional ___ Prefabricated, permeable block panel system ___ Shallow Placed Conventional	___ Low Pressure Pipe ___ Large Diameter Pipe ___ Fill ___ Other	___ Innovative or Experimental: ___ IWWS-93-1 ___ IWWS-93-2 ___ IWWS-94-1

.3 Long-term acceptance rate	360 Max gallons/day wastewater flow	1200 Absorption Area (sq ft)	9' Trench spacing (min. on centers)
N/A Serviced by private well	1500 Gallon septic tank	400 Total trench length (ft)	24" Maximum trench depth (At least 12" of provisionally suitable soil must remain between trench bottom and unsuitable soil conditions)
3 Bedrooms in residence	1000 Gallon pump tank	12" Depth of stone	

Any surface waters present: Type: Minimum separation distance:

Site modifications required:

Additional Conditions:

Repair Area System Type Type (circle one): I II (III) IV V VI	✓ Conventional ___ Prefabricated, permeable block panel system ___ Shallow Placed Conventional	___ Low Pressure Pipe ___ Large Diameter Pipe ___ Fill ___ Other	___ Innovative or Experimental: ___ IWWS-93-1 ___ IWWS-93-2 ___ IWWS-94-1

1200 Absorption Area (Sq ft) 400 Total Trench Length (Ft)	12" Depth of Stone Trench	9' Trench spacing (min. on centers)	24" Maximum Trench Depth

For existing system, enter the year originally installed:

The undersigned, an authorized agent of the MECKLENBURG COUNTY HEALTH DEPARTMENT, certifies that the Department has approved the Request for the Job Location contained in this document. This approval is granted in accordance with the provisions of Laws and Rules For Sewage, Treatment and Disposal in effect at the time of issuance of the permit and is subject to the following provisions:

- No work shall be conducted on the septic tank system until an Installation, Construction, Alteration and/or Repair Approval is granted by this Department
- This Improvement permit is transferable.

Larry B. Thompson, L.S. 1-21-97

DEHNR Authorized Agent Date

Owner/Agent Signature Date 1/21/97

MECKLENBURG COUNTY
HEALTH DEPARTMENT
ENVIRONMENTAL HEALTH DIVISION
c/o HAL MARSHALL CTR.
SUITE 211
700 N. TRYON ST.
CHARLOTTE, N.C. 28202.
(704) 336-5102

NORTH CAROLINA DEPARTMENT OF
ENVIRONMENTAL, HEALTH,
AND NATURAL RESOURCES
DIVISION OF ENVIRONMENTAL HEALTH
ON-SITE WASTEWATER SECTION

Mecklenburg County
Health Department

April 23, 1997

Mr. Jim Lotito
20621 N. Main Street
Cornelius, NC 28031

Re: 110 Glendale Drive
File: 1917A
Parcel: 019-281-10

Dear Mr. Lotito:

At your request an inspection was made at the above referenced property to facilitate the issuance of an Operation Permit for the Sewage Treatment and Disposal system. During the inspection it was found that the following items did not meet the regulations set forth in the "Laws and Rules for Sewage Treatment and Disposal Systems, 15A NCAC 18A .1900;.1952 Septic Tank, Dosing, Dosing Tank and Lift Station Design." Our comments follow:

1) (6) Pump and control circuits shall be provided with manual circuit disconnects within a watertight, corrosion-resistant, outside enclosure (NEMA 4X or equivalent) adjacent to the pump tank, securely mounted at least 12 inches above the finished grade. The pump(s) shall be manually operable without requiring the use of special tools or entrance into the tank for testing purposes. Conductors shall be conveyed to the disconnect enclosure through water proof, gasproof, and corrosion-resistant conduits, with no splices or junction boxes provided inside the tank. Wire grips, duct seal, or other suitable material shall be used to seal around wire and wire conduit openings inside the pump tank and disconnect enclosure.

2) (9) The pump tank shall have a properly functioning high-water alarm. The alarm circuit shall be supplied ahead of any pump overload and short circuit protective devices. The alarm shall be audible and visible by system users and weatherproof if installed outdoors in an enclosure (NEMA 4X or equivalent).

Separate circuit

The above mentioned items must be installed and inspected prior to the Operation Permit being issued. The Operation Permit is required for the Certificate of Occupancy and the permanent electric hook-ups. Please schedule the inspections at least five (5) working days in advance to ensure no delays in the Operation Permit issuance.

Please call me at 336-5568 to discuss any question you may have concerning this matter.

Sincerely,

Larry B. Thompson, Jr., R.S.
Individual Water and Wastewater Systems

DEPARTMENT OF ENVIRONMENT, HEALTH, AND NATURAL RESOURCES
DIVISION OF ENVIRONMENTAL HEALTH
ON-SITE WASTEWATER SECTION

Sheet ___ of ___
PROPERTY ID #: ___
COUNTY: ___

SOIL/SITE EVALUATION for ON-SITE WASTEWATER SYSTEM

#1 1917A
019-261-10

OWNER: Jim Tolito, Enviro Design APPLICANT: ___
ADDRESS: 20221 N. Main St. Cornelius APPLICATION DATE: ___ DATE EVALUATED: ___
PROPOSED FACILITY: residence PROPOSED DESIGN FLOW (.1949): 360gpd PROPERTY SIZE: ~~acre~~ us
LOCATION OF SITE: 110 Glendale Dr. PROPERTY RECORDED: ___
WATER SUPPLY: ☐ Private ☑ Public ☐ Well ☐ Spring ☐ Other ___
EVALUATION METHOD: ☑ Auger Boring ☐ Pit ☐ Cut
TYPE OF WASTEWATER: ☑ Sewage ☐ Industrial Process ☐ Mixed

PROFILE #	3-6 5/10-15 1940 LANDSCAPE POSITION/ SLOPE %	HORIZON DEPTH (IN.)	SOIL MORPHOLOGY (.1941) .1941 STRUCTURE/ TEXTURE	.1941 CONSISTENCE/ MINERALOGY	OTHER PROFILE FACTORS 1942 SOIL WETNESS/ COLOR	1943 SOIL DEPTH	1956 SAPRO CLASS	1944 RESTR HORIZ	PROFILE CLASS & LTAR
1	LS	0-2"	gr/c/	Fr/SEXP/SS/SP	>48" TO Chroma 2 color	48"	N/A	None	PS .39/F2 LL
		2-39"	SBK/C	Fr-Fi/SEXP/S/P					
		39-48"	SBK/C/	Fr/SEXP/SS/SP					
2	LS	0-2"	gr/c/	Fr/SEXP/SS/SP	>46" TO Chroma 2 color	46"	N/A	None	PS .39/F2 LL
		2-40"	SBK/C	Fr-Fi/SEXP/S/P					
		40-46	SBK/C/	Fr/SEXP/SS/SP					
3	LS	0-6"	gr/c/	Fr/SEXP/SS/SP	>36" TO Chroma 2 Color	36"	N/A	None	PS .39/F2 LL
		6-30"	SBK/C	Fi/SEXP/S/P					
		30-36"	SBK/C/	Fr-Fi/SEXP/SS/SP					
4	LS	0-4"	gr/c/	Fr/SEXP/SS/SP	>46" TO Chroma 2 color	46"	N/A	None	PS .39/F2 LL
		4-40"	SBK/C	Fi-/SEXP/S/P					
		40-46"	SBK/C/	Fr-Fi/SEXP					

DESCRIPTION	INITIAL SYSTEM	REPAIR SYSTEM
Available Space (.1945)	PS	US
System Type(s)		
Site LTAR		

OTHER FACTORS (.1946): ___
SITE CLASSIFICATION (.1948): Unsuitable
EVALUATED BY: W.R. Merlin 1-14-97
OTHER(S) PRESENT: LSS

OMMENTS: Lot appears to need little repair, would probably need percs

LEGEND

use the following standard abbreviations

ANDSCAPE POSITION	GROUP	SOIL TEXTURE	CONVENTIONAL .1955 LTAR	LPP .1957 LTAR	MINERALOGY/ CONSISTENCE	STRUCTURE
C (Concave Slope)	I	S (Sand)	1.2 - 0.8	0.6 - 0.4	NEXP (Non-expansive)	G (Single Grain)
V (Convex Slope)		LS (Loamy Sand)			SEXP (Slightly Expansive)	M (Massive)
(Drainage Way)					EXP (Expansive)	CR (Crumb)
S (Debris Slump)	II	SL (Sandy Loam)	0.8 - 0.6	0.4 - 0.3		GR (Granular)
P (Flood Plain)		L (Loam)				SBK (Subangular Blocky)
S (Foot Slope)						ABK (Angular Blocky)
(Head Slope)	III	SI (Silt)	0.6 - 0.3	0.3 - 0.15		PL (Platy)
(Linear Slope)		SICL (Silty Clay Loam)				PR (Prismatic)
(Nose Slope)		CL (Clay Loam)				
(Ridge)		SCL (Sandy Clay Loam)			MOIST	WET
(Shoulder Slope)		SLC (Silt Loam Clay)				
(Terrace)					VFR (Very Friable)	NS (Non-sticky)
	IV	SC (Sandy Clay)	0.4 - 0.1	0.2 - 0.05	FR (Friable)	SS (Slightly Sticky)
		SIC (Silty Clay)			FI (Firm)	S (Sticky)
					VFI (Very Firm v. Very Sticky)	VS (Very Sticky)
		O (Organic)	None		EFI (Extremely Firm)	NP (Non-plastic)
						SP (Slightly Plastic)
						P (Plastic)
						VP (Very Plastic)

OTES


ORIZON DEPTH	In inches below natural soil surface
EPTH OF FILL	In inches from land surface
ESTRICTIVE HORIZON	Thickness and depth from land surface
IPROLITE	S(suitable) or U(unsuitable)
OIL WETNESS	Inches from land surface to free water or inches from land surface to soil colors with chroma 2 or less - record Munsell color chip designation
LASSIFICATION	S (Suitable), PS (Provisionally Suitable), or U (Unsuitable)

valuation of saprolite shall be by pits.

ong-term Acceptance Rate (LTAR): gal/day/ft²

Show profile locations and other site features (dimensions, reference or benchmark, and North).

1917B

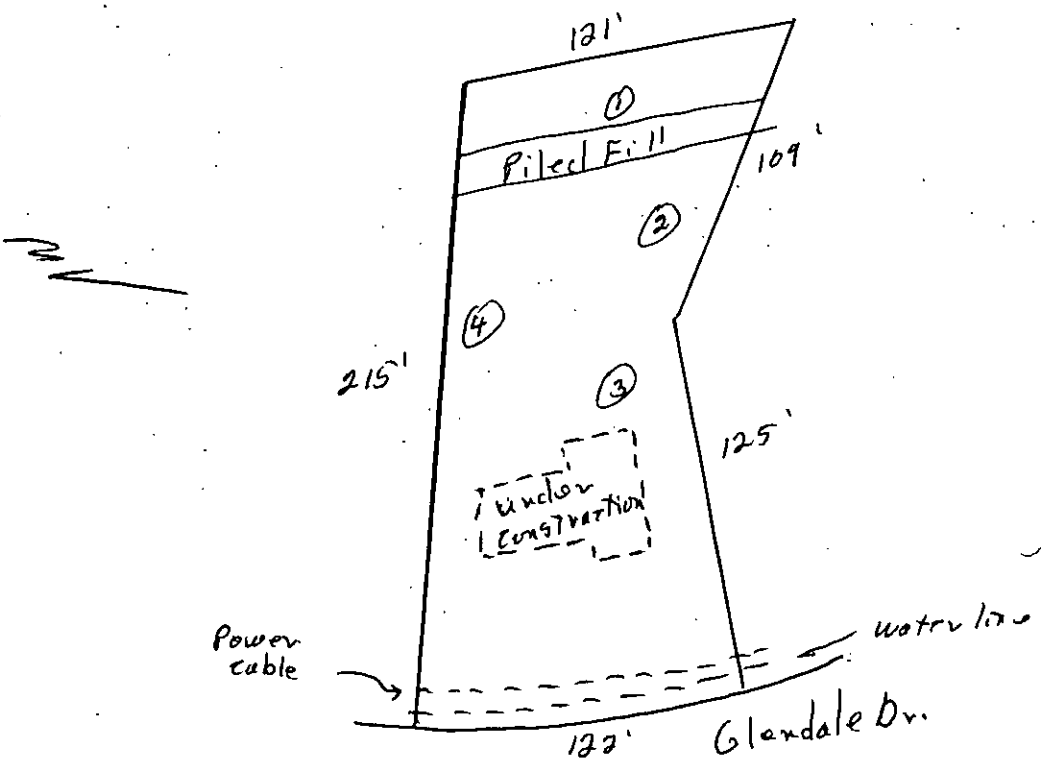

FEE: 100.00
DATE: 1/6/97
CK # 2940

APPLICATION FOR IMPROVEMENT PERMIT FOR RESIDENTIAL SITE INDIVIDUAL WATER AND WASTEWATER SYSTEMS PROGRAM

[ ] CRT

TYPE APPLICATION: ___ NEW SYSTEM ___ EXPANSION/ ALTERATION OF EXISTING SYSTEM ___ REPAIR OF EXISTING SYSTEM

NORTH CAROLINA
DEPARTMENT OF ENVIRONMENT,
HEALTH, AND NATURAL RESOURCES
DIVISION OF ENVIRONMENTAL HEALTH
ON-SITE WASTEWATER SECTION

FILE #: 1917A

PROPERTY INFORMATION (FROM ENGINEERING FORM) FOR JOB LOCATION:

TAX/PARCEL NUMBER: 019-281-10

STREET ADDRESS: 110 GLENDALE DR

SUBDIVISION OR MOBILE HOME PARK NAME: HUNTERS RIDGE

LOT NUMBER: 19

TYPE OF BUILDING (CHECK ONE):

___ SINGLE MOBILE HOME(S)
___ DOUBLE WIDE (D)
X HOUSE (H)
___ MODULAR HOME (M)
___ MULTIPLE FAMILY (U)
___ OTHER (O)

TOWNSHIP (CHECK ONE):

___ 0 MECKLENBURG
___ 1 CHARLOTTE
___ 2 DAVIDSON
___ 3 CORNELIUS
___ 4 PINEVILLE
___ 5 MATTHEWS
X 6 HUNTERSVILLE
___ 7 MINT HILL

HEATED SQUARE FOOTAGE: 1504

NUMBER OF BEDROOMS: 3

NUMBER OF OCCUPANTS: 4

CLOSING DATE _____

FOUNDATION FOR RESIDENCE:

___ WITHOUT BASEMENT
X ON SLAB
___ CRAWL SPACE
___ WITH BASEMENT /PLUMBING
___ WITH BASEMENT /NO PLUMBING

IF EXPANSION/ALTERATION OF EXISTING SYSTEM, DESCRIBE THE PROPOSED BUILDING ADDITION:

WILL THERE BE A HOME BUSINESS IN THE RESIDENCE: ___ YES X NO TYPE: _____

WATER SUPPLY (CHECK ONE):

___ COMMUNITY (C)
___ SHARED WELL (S)
X MUNICIPAL (M)
___ OTHER 'SPRINGS' (O)
___ PRIVATE WELL (P)

IF ANY OF THE FOLLOWING ARE LOCATED ON THE PROPERTY, PLEASE SHOW LOCATION ON PLAT:

BURIED CABLES, LANDFILLS, STUMPHOLES X YES ___ NO
EXISTING WASTEWATER SYSTEMS ___ YES X NO
EASTMENTS OR RIGHT-OF-WAYS ___ YES X NO
WELL, SPRINGS OR WATERLINES X YES ___ NO
DESIGNATED WETLANDS ___ YES X NO

PROPERTY OWNER:

NAME: LOTITO (LAST) JIM (FIRST) DBA ENVIRO DESIGN (MI)

ADDRESS: 20621 N MAIN ST

CITY: CORNELIUS STATE: NC 28031 ZIP:

DAYTIME PHONE: 704 892-9220

LEGAL AGENT FOR PROPERTY OWNER, IF APPLICABLE:

NAME: (LAST) (FIRST) (MI)

DAYTIME PHONE: ( ) --

WHAT DATE WAS THE PROPERTY ORIGINALLY DEEDED AND RECORDED? _____

An Improvement Permit is subject to suspension or revocation if site plans or the intended use change or if information submitted in this application is falsified or changed. The undersigned, owner, or legal agent for the owner, of the property described above as the "Job Location" has read the foregoing application, acknowledges that the contents of same are true, and authorizes agents of the Mecklenburg County Health Department to enter onto the property for the purpose of processing this request.

SIGNED: James L. Lotito DATE: 1-3-97

MECKLENBURG COUNTY HEALTH DEPARTMENT
ENVIRONMENTAL HEALTH DIVISION
c/o HAL MARSHALL CTR., SUITE 211, 700 N. TRYON ST., CHARLOTTE, N.C. 28202., (704) 336-5102

Mecklenburg County
Health Department

400 ✓

MEMORANDUM

TO: Susan Uzzell
Accountant II

FROM: Sylvia D. Daniel, R.S.
Program Chief

Date: September 18, 1995

Ref: Files 1917A, 1918A, 1955A/110, 108, 112 Glendale Drive

SUBJECT: Refund

(Mr./Mrs./Co.) Mac-Dutch, Inc. originally paid $450.00

for 3 Improvement Permit applications on August 21, 1995

.

A refund should be issued for $450.00 because

The application requests were cancelled before the services were

performed by this department.

Please make check payable to: Mac-Dutch, Inc.

106 Harborgate Court

Davidson, NC 28036

#9178

INDIVIDUAL WATER AND WASTEWATER SYSTEMS PROGRAM
APPLICATION FOR SERVICES

fd #15 8/2/95 Lot #089 [] CRT

Mecklenburg County Health Dept.
Environmental Health Division
c/o Hal Marshall Ctr., Suite 211
700 N. Tryon St.
Charlotte, NC 28202

(704)336-5102

Date: 8/21/95

PERSON FILING APPLICATION:
NAME: LOTITO (last) · VAMES DBA ENVIRO-DESIGN (first) (mi)
ADDRESS: 20624 N. MAIN PO 1163 PHONE: 704 8929220
CITY: CORNELIUS STATE: NC ZIPCODE: 28031

PROPERTY INFORMATION (FROM ENGINEERING FORM):
TAX/PARCEL NUMBER: 014-281-10
STREET ADDRESS: 110 GLENDALE DR HUNTERSVILLE NC 28078
ZONING: R3

PROPERTY OWNER:
NAME: HUNTERSRIDGE PARTNERS (LUCY DAVIS) (last) (first) (mi)
ADDRESS: 976 AIRPORT RD SUITE 200 PHONE: (919) 933-7775
CITY: CHAPEL HILL STATE: NC ZIPCODE: 27514

SUBDIVISION OR MOBILE HOME PARK NAME: HUNTERSRIDGE

Township (check one):
[] 0 Mecklenburg County [] 2 Davidson [] 4 Pineville [X] 6 Huntersville
[] 1 Charlotte [] 3 Cornelius [] 5 Matthews [] 7 Mint Hill

LOT NUMBER: 19 LOT SIZE (in acres): .620

TYPE APPLICATION (check one):
[] SOIL TEST - INDIVIDUAL LOT (D)
[X] NEW CONSTRUCTION ON VACANT LOT - 4 BEDROOMS OR LESS (N)
[] EXCHANGE MOBILE HOME - SAME # BEDROOMS (Y)
[] ADDITION - INCREASE ROOMS/OCCUPANCY/MOBILE HOME SIZE (A or M)
[] COMMERCIAL OR INDUSTRIAL (N)
[] SOIL TEST DEVELOPMENT (P)
[] ADDITION - GARAGE OR RENOVATION/NO MAJOR CHANGES (X)
[] MODIFIED /ALTERNATIVE/ OR RESIDENCE > 4 BEDROOMS (Z)
[] REPAIR TO SYSTEM (R)

RESIDENTIAL PROPERTY (Type Building, check one):
[] SINGLE MOBILE HOME (S) [] HOUSE (H) [] MULTIPLE FAMILY (U)
[] DOUBLE WIDE (D) [X] MODULAR HOME (M) [] OTHER _____ (O)

NUMBER BEDROOMS: 3 NUMBER OCCUPANTS:
SYSTEM CLASSIFICATION:

COMMERCIAL/INDUSTRIAL PROPERTY:
Type Business _____ # Employees ___ Per Shift ___ ___ ___
Industrial Wastes (Y/N) ___
Underground Storage Tanks On Property (Y/N) ___ Type _____

WATER SUPPLY (check one):
[] Community (C) [] Shared Well (S)
[X] Municipal (M) [] Other 'spring' (O)
[] Private Well (P)

FUTURE ADDITIONS - ALL PLANNED ADDITIONS MUST BE ENTERED (check all that apply):
[] Swimming Pool [] Jacuzzi [] Stable/Barn [] Workshop [X] None
[] Garage [] Storage Building [] Deck/Patio [] Bedrooms [] Other

The undersigned, owner, or legal agent for the owner, of the property described above as the "JOB LOCATION" has read the foregoing application, acknowledges that the contents of same are true, and authorizes agents of the MECKLENBURG COUNTY HEALTH DEPARTMENT to enter onto the property for the purpose of processing this request. CENTURY 21 HECHT DUTOH 892 6556

Signed: [signature] Date: 8/2/1995

NOTICE:

The undersigned, an authorized agent of the MECKLENBURG COUNTY HEALTH DEPARTMENT, certifies that the Department has approved the the Request for the Job Location contained in this document. This approval is granted in accordance with the provisions of Laws And Rules For Sanitary Sewage Collection, Treatment And Disposal in effect at the time of issuance of the permit and is subject to the following provisions:

...No work shall be conducted on the septic tank system until an installation, Construction, Alteration and/or Repair approval is granted by this Department.

...This permit is not transferable.

...

[X] IMPROVEMENT PERMIT - VALID 60 MONTHS FROM ISSUANCE
[] MOBILE HOME EXCHANGE APPROVAL - VALID 6 MONTHS FROM ISSUANCE
[] ADDITION/RENOVATION APPROVAL - VALID 1 YEAR FROM ISSUANCE

_____ Environmentalist Date

_____ Director or Authorized Section Head Date

WATER : 122791


PROPOSED PLOT PLAN

HEALTH DEPARTMENT
ENVIRONMENTAL HEALTH DIVISION
700 NORTH TRYON STREET
CHARLOTTE, NC 28202
PHONE (704) 336-5102

FILE: 1917 A LOT 19

TC: _____

Draw in and name all roads adjoining the property. Draw in and accurately dimension the lot concerned. Accurately indicate property boundaries proposed and/or existing structures and driveways, underground utilities, and wells and springs within 100 feet of the proposed building or drainfield.

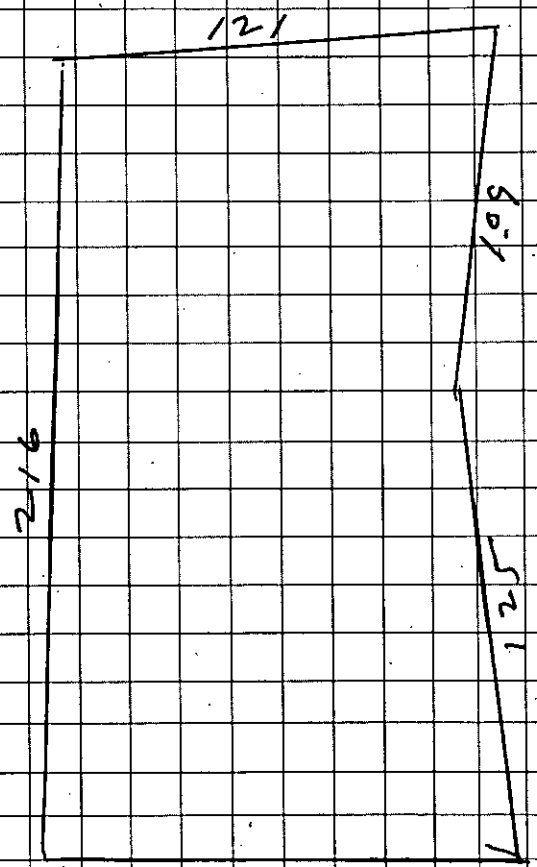

OWNER/AGENT SIGNATURE

DATE 8/21/95

APPROVAL DATE _____

White - Health Department's Copy Canary - E.H.S. Copy Pink - Owner's Copy

MECKLENBURG COUNTY ENVIRONMENTAL HEALTH
SITE EVALUATION REPORT
SERIAL NUMBER 11573

File: 19174 Action 4

Parcel: 019-262-10 PO ☐ PC

Location: Glendale Road

Subdivision:

Lot: 10 Block: Acres: .47


Owner: Norman A. Davis
Address: Box 247
Huntersville, N. C. 28078

Comments: Lot Size Reduced

City Water System

Described by: W. B. Ramsey

Date: 5-11-87

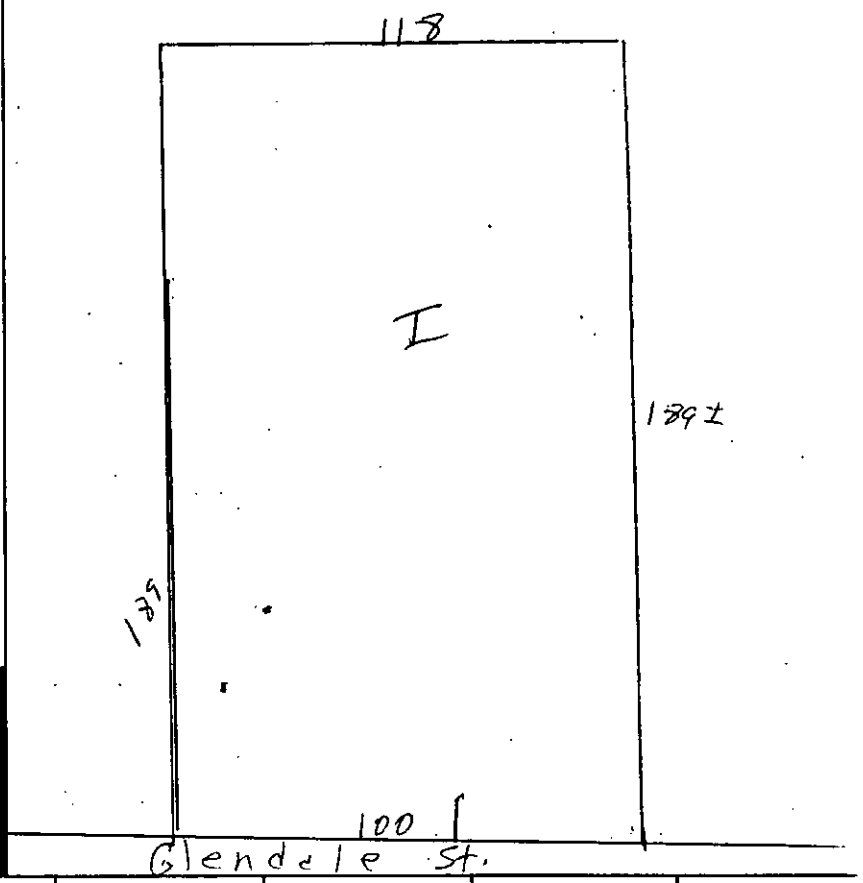

***** EVALUATION KEY *****

S = Suitable U = Unsuitable
PS = Provisionally Suitable
The "Area Classification" below indicates the suitability of areas in the diagram.

FACTORS	AREA 1	AREA 2	AREA 3	AREA 4	AREA 5	AREA 6
Topography	S (PS) U 2-6	S PS U	S PS U	S PS U	S PS U	S PS U
Texture	S (PS) U	S PS U	S PS U	S PS U	S PS U	S PS U
Structure	S (PS) U	S PS U	S PS U	S PS U	S PS U	S PS U
Drainage	S (PS) U	S PS U	S PS U	S PS U	S PS U	S PS U
Depth	S (PS) U 40-45	S PS U	S PS U	S PS U	S PS U	S PS U
Restrictive Horizons	S (PS) U	S PS U	S PS U	S PS U	S PS U	S PS U
Available Space	S (PS) U	S PS U	S PS U	S PS U	S PS U	S PS U
Other (specify)	S PS U	S PS U	S PS U	S PS U	S PS U	S PS U
Soil Group/Series	IIa Cecil					
Area Classification	S (PS) U	S PS U	S PS U	S PS U	S PS U	S PS U

MECKLENBURG COUNTY ENVIRONMENTAL HEALTH
SITE EVALUATION REPORT
SERIAL NUMBER 11573

File: 19174 Action 4

Parcel: 019-262-10 P0 ☐ PC

Location: Glendale Road

Subdivision:

Lot: 10 Block: Acres: .47


Owner: Norman A. Davis
Address: Box 247
Huntersville, N. C. 28078

Comments: Lot Size Reduced

City Water System

Described by: Wm B. Ramsey

Date: 5 — 11 — 87

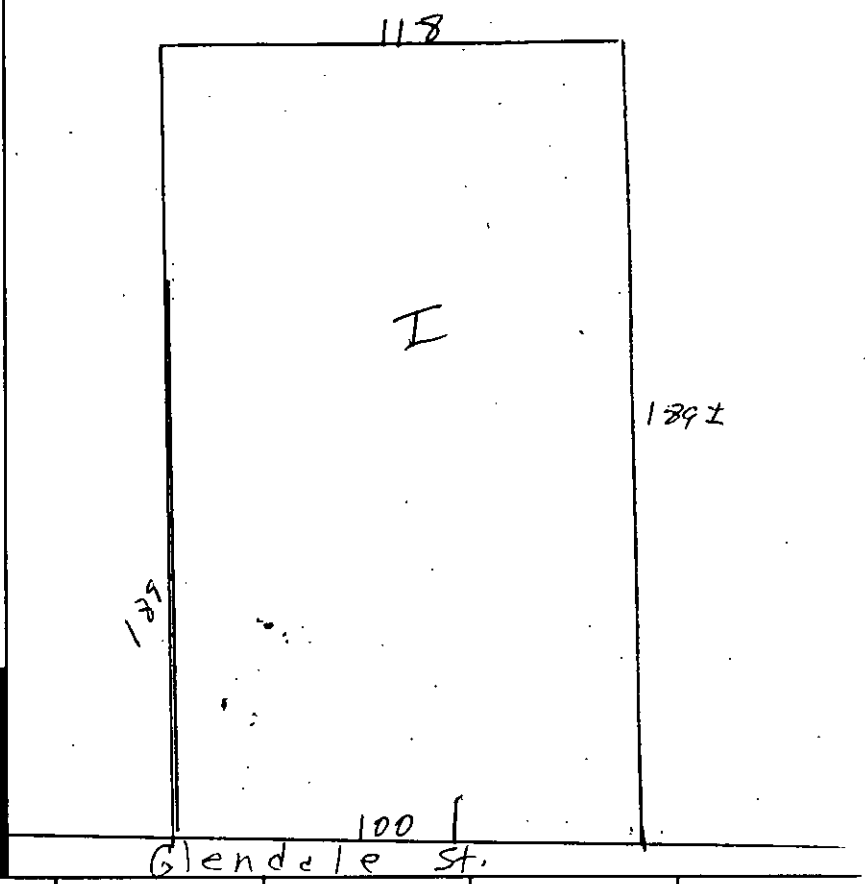

***** EVALUATION KEY *****

S = Suitable U = Unsuitable
PS = Provisionally Suitable
The "Area Classification" below indicates the suitability of areas in the diagram.

FACTORS	AREA 1	AREA 2	AREA 3	AREA 4	AREA 5	AREA 6
Topography	S (PS) U 2-6	S PS U	S PS U	S PS U	S PS U	S PS U
Texture	S (PS) U	S PS U	S PS U	S PS U	S PS U	S PS U
Structure	S (PS) U	S PS U	S PS U	S PS U	S PS U	S PS U
Drainage	S (PS) U	S PS U	S PS U	S PS U	S PS U	S PS U
Depth	S (PS) U 40-45	S PS U	S PS U	S PS U	S PS U	S PS U
Restrictive Horizons	S (PS) U	S PS U	S PS U	S PS U	S PS U	S PS U
Available Space	S (PS) U	S PS U	S PS U	S PS U	S PS U	S PS U
Other (specify)	S PS U	S PS U	S PS U	S PS U	S PS U	S PS U
Soil Group/Series	IIa Cecil					
Area Classification	S (PS) U	S PS U	S PS U	S PS U	S PS U	S PS U

1917A

INDIVIDUAL WATER AND WASTEWATER SYSTEMS PROGRAM
APPLICATION FOR SERVICES

[] CRT

Mecklenburg County Health Dept.
Environmental Health Division
c/o Hal Marshall Ctr., Suite 211
700 N. Tryon St.
Charlotte, NC 28202

(704)336-5102

PERSON FILING APPLICATION:

NAME: LOTITO (last) · VAMES (first) DBA ENVIRO-DESIGN (mi)

ADDRESS: 2062 N. MAIN PO 1163 PHONE: 704 892 9220

CITY: CORNELIUS STATE: NC ZIPCODE: 28031

Date: 8/21/95

PROPERTY OWNER:

NAME: HUNTERSRIDGE PARTNERS (CLUCY DAVIS) (last) (first) (mi)

ADDRESS: 976 AIRPORT RD SUITE 200 PHONE: (919) 933-7725

CITY: CHAPEL HILL STATE: NC ZIPCODE: 27514

PROPERTY INFORMATION (FROM ENGINEERING FORM):

TAX/PARCEL NUMBER: 014-281-10

STREET ADDRESS: 110 GLENDALE DR HUNTERSVILLE NC 28078

ZONING: R3

Township (check one):
[] 0 Mecklenburg County [] 2 Davidson [] 4 Pineville [X] 6 Huntersville
[] 1 Charlotte [] 3 Cornelius [] 5 Matthews [] 7 Mint Hill

SUBDIVISION OR MOBILE HOME PARK NAME: HUNTERSRIDGE

LOT NUMBER: 19 LOT SIZE (in acres): .620

TYPE APPLICATION (check one):

[] SOIL TEST - INDIVIDUAL LOT (D)
[X] NEW CONSTRUCTION ON VACANT LOT - 6 BEDROOMS OR LESS (N)
[] EXCHANGE MOBILE HOME - SAME # BEDROOMS (Y)
[] ADDITION - INCREASE ROOMS/OCCUPANCY/MOBILE HOME SIZE (A or M)
[] COMMERCIAL OR INDUSTRIAL (M)
[] SOIL TEST DEVELOPMENT (P)
[] ADDITION - GARAGE OR RENOVATION/NO MAJOR CHANGES (X)
[] MODIFIED /ALTERNATIVE/ OR RESIDENCE > 4 BEDROOMS (Z)
[] REPAIR TO SYSTEM (R)

RESIDENTIAL PROPERTY (Type Building, check one):
[] SINGLE MOBILE HOME (S) [] HOUSE (H) [] MULTIPLE FAMILY (U)
[] DOUBLE WIDE (D) [X] MODULAR HOME (M) [] OTHER _____ (O)

NUMBER BEDROOMS: 3 NUMBER OCCUPANTS:

SYSTEM CLASSIFICATION:

COMMERCIAL/INDUSTRIAL PROPERTY:
Type Business _____ # Employees ___ Per Shift ___ ___ ___
Industrial Wastes (Y/N) ___
Underground Storage Tanks On Property (Y/N) ___ Type _____

WATER SUPPLY (check one):
[] Community (C) [] Shared Well (S)
[X] Municipal (M) [] Other 'spring' (O)
[] Private Well (P)

FUTURE ADDITIONS - ALL PLANNED ADDITIONS MUST BE ENTERED (check all that apply):
[] Swimming Pool [] Jacuzzi [] Stable/Barn [] Workshop [X] None
[] Garage [] Storage Building [] Deck/Patio [] Bedrooms [] Other

The undersigned, owner, or legal agent for the owner, of the property described above as the "JOB LOCATION" has read the foregoing application, acknowledges that the contents of same are true, and authorizes agents of the MECKLENBURG COUNTY HEALTH DEPARTMENT to enter onto the property for the purpose of processing this request. CENTURY 21 HECHT DUTCH 892 6556

Signed: _____ Date: 8/21/95

NOTICE:

The undersigned, an authorized agent of the MECKLENBURG COUNTY HEALTH DEPARTMENT, certifies that the Department has approved the the Request for the Job Location contained in this document. This approval is granted in accordance with the provisions of Laws And Rules For Sanitary Sewage Collection, Treatment And Disposal in effect at the time of issuance of the permit and is subject to the following provisions:

...No work shall be conducted on the septic tank system until an installation, Construction, Alteration and/or Repair approval is granted by this Department.

...This permit is not transferable.

...

[X] IMPROVEMENT PERMIT - VALID 60 MONTHS FROM ISSUANCE
[] MOBILE HOME EXCHANGE APPROVAL - VALID 6 MONTHS FROM ISSUANCE
[] ADDITION/RENOVATION APPROVAL - VALID 1 YEAR FROM ISSUANCE

_____ Environmentalist Date

_____ Director or Authorized Section Head Date

WATER : 122791


PROPOSED PLOT PLAN

HEALTH DEPARTMENT
ENVIRONMENTAL HEALTH DIVISION
700 NORTH TRYON STREET
CHARLOTTE, NC 28202
PHONE (704) 336-5102

FILE: 1917 A LOT 19

TC: _____

Draw in and name all roads adjoining the property. Draw in and accurately dimension the lot concerned. Accurately indicate property boundaries proposed and/or existing structures and driveways, underground utilities, and wells and springs within 100 feet of the proposed building or drainfield.

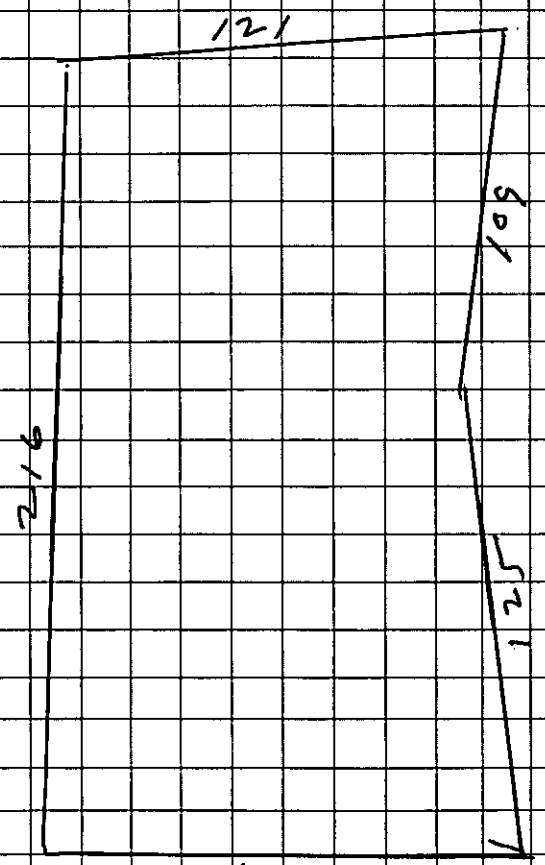

OWNER/AGENT SIGNATURE _____

DATE 8/21/95

APPROVAL DATE _____

White - Health Department's Copy Canary - E.H.S. Copy Pink - Owner's Copy


PROPOSED PLOT PLAN

HEALTH DEPARTMENT
ENVIRONMENTAL HEALTH DIVISION
700 NORTH TRYON STREET
CHARLOTTE, NC 28202
PHONE (704) 336-5102

FILE: 1917 A LOT 19

TC: _____

Draw in and name all roads adjoining the property. Draw in and accurately dimension the lot concerned. Accurately indicate property boundaries proposed and/or existing structures and driveways, underground utilities, and wells and springs within 100 feet of the proposed building or drainfield.

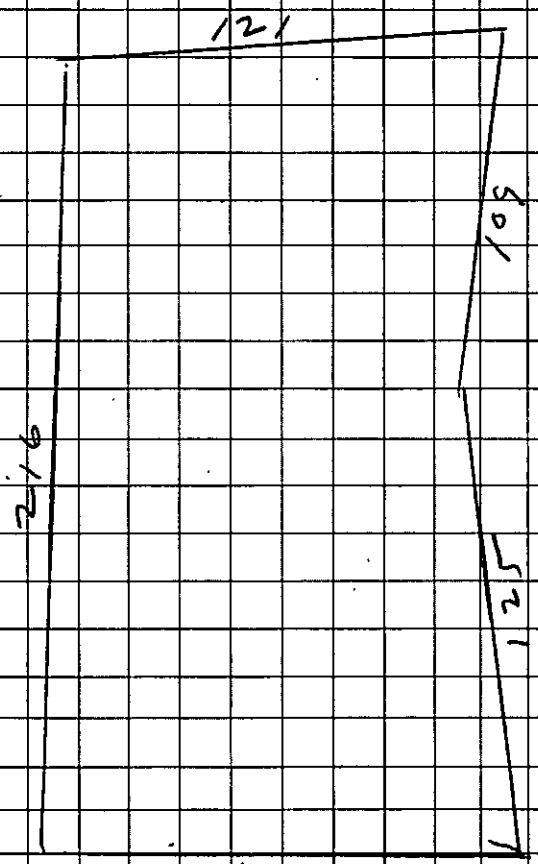

GLENDALE DR

OWNER/AGENT SIGNATURE

DATE 8/21/97

APPROVAL DATE _____

White - Health Department's Copy Canary - E.H.S. Copy Pink - Owner's Copy


PROPOSED PLOT PLAN

HEALTH DEPARTMENT
ENVIRONMENTAL HEALTH DIVISION
700 NORTH TRYON STREET
CHARLOTTE, NC 28202
PHONE (704) 336-5102

FILE: 1917 A LOT 19

TC: _____

Draw in and name all roads adjoining the property. Draw in and accurately dimension the lot concerned. Accurately indicate property boundaries proposed and/or existing structures and driveways, underground utilities, and wells and springs within 100 feet of the proposed building or drainfield.

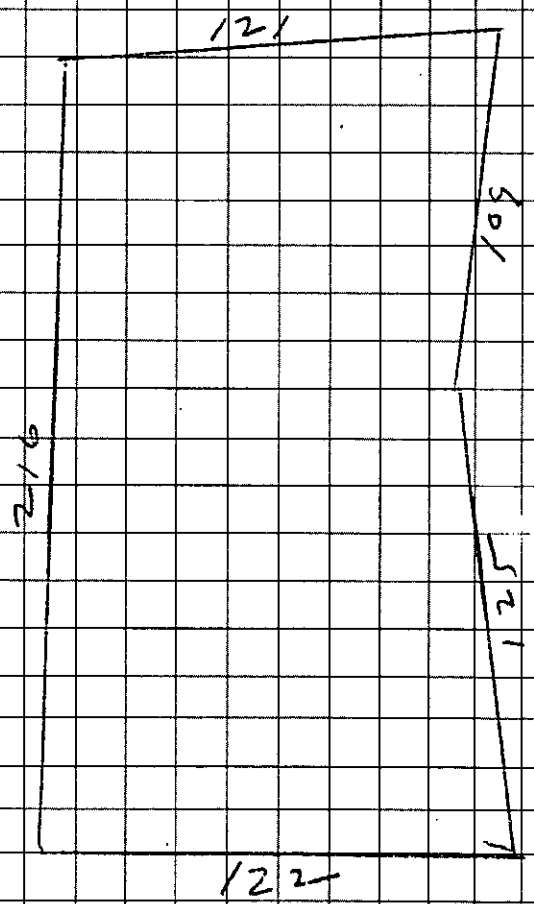

OWNER/AGENT SIGNATURE

DATE 8/21/97

APPROVAL DATE _____

White - Health Department's Copy Canary - E.H.S. Copy Pink - Owner's Copy