DEPARTMENT OF ENVIRONMENTAL HEALTH
MECKLENBURG COUNTY, NORTH CAROLINA

SITE EVALUATION

S.I.R. NO. 21829

T.C. NO. 049-102-22

(Ground Absorption Sewage Disposal)

OWNER: WILLIE McGEE
ADDRESS: 421 OWEN Blvd 28210
LOCATION OF SITE: Corner of OWEN & Neal Pl.

PLAT NO:
LOT SIZE: 21600 I .50

FACTORS	AREA 1	AREA 2	AREA 3	AREA 4
1. SLOPE (%)	S (PS) U 2-6	S (PS) U 2-6	S PS U	S PS U
2. SOIL TEXTURE (12-36 inches) Sandy, Loamy, Clayey (Note 2-1 Clay)	S PS (U) 2-1	S PS (U) 2-1 Clay	S PS U	S PS U
3. SOIL STRUCTURE (12-36 inches)	S PS (U) Weak Blocky	S PS (U) Weak Blocky	S PS U	S PS U
4. SOIL DEPTH (inches)	S PS (U) 36	S PS (U) 30-36	S PS U	S PS U
5. RESTRICTIVE HORIZONS (Inches) (Impervious strata, Rock)	S (PS) U None	S (PS) U None	S PS U	S PS U
6. SOIL DRAINAGE/GROUNDWATER (external and internal)	S PS (U) Slow	S PS (U) Slow	S PS U	S PS U
7. OTHER (Specify)	S PS U	S PS U	S PS U	S PS U
8. SOIL GROUP	IIe	IVe		
9. SITE CLASSIFICATION	Unsuitable	Unsuitable		
10. SOIL SERIES	Iredell	Enon-Wilkes		

S - Suitable PS - Provisionally Suitable U - Unsuitable

**See Diagram on Back (includes: soil areas, property lines, roads, streams, gullies, wet areas, fill areas, wells, water bodies, slopes)


Recommendations/Comments:


Described by: W.B. Ramsey
Title: Soil Scientist

Date: 2-15-85

34

DEPARTMENT OF
ENVIRONMENTAL

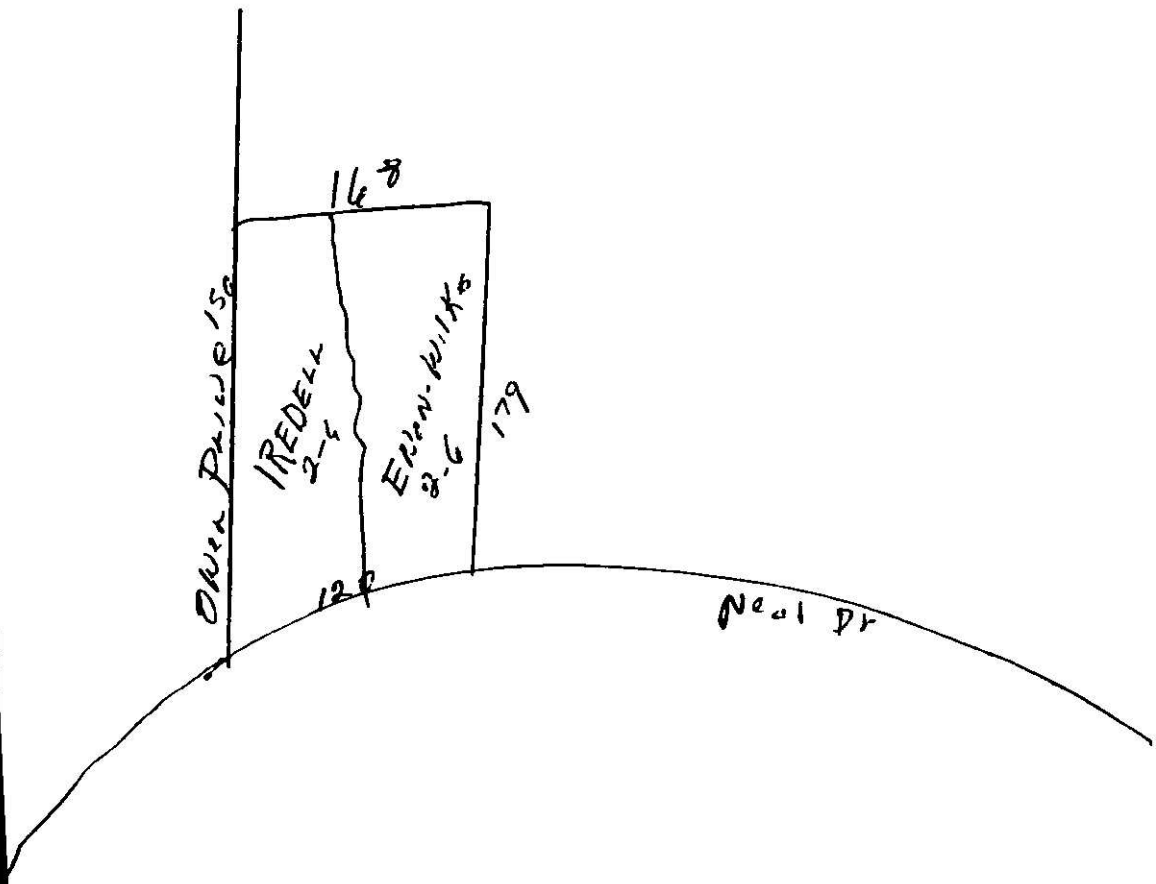

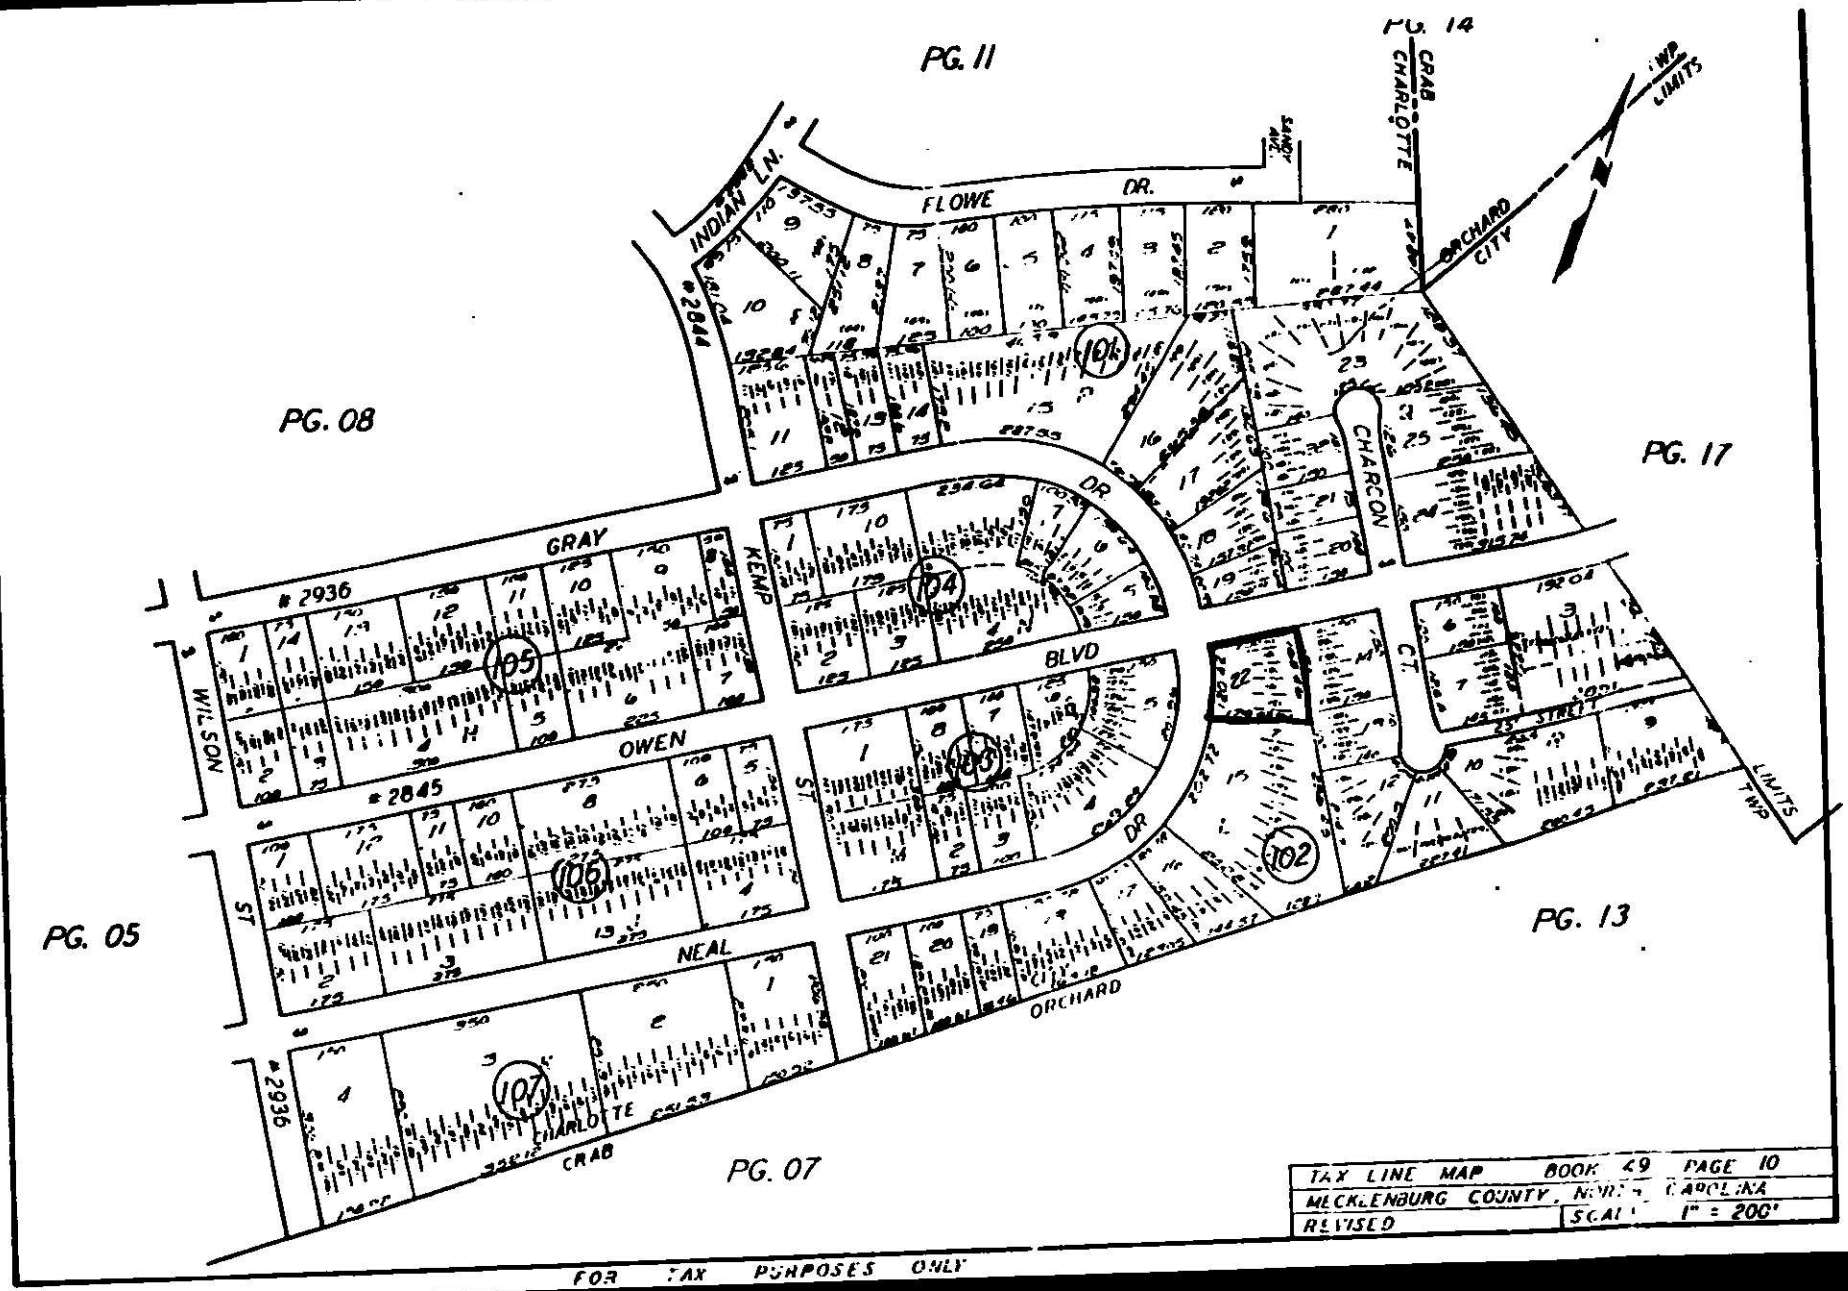
PG. 11
PG. 14
PG. 08
PG. 17
PG. 05
PG. 13
PG. 07
CRAB
CHARLOTTE
TWP LIMITS
ORCHARD CITY
INDIAN LN.
FLOWE DR.
#2844
GRAY
#2936
KEMP
DR
CHARCON
WILSON
OWEN
#2845
BLVD
ST
CT.
STREET
LIMITS TWP
NEAL
ORCHARD
#2936
CHARLOTTE
CRAB
105
104
103
102
101
106
10k
TAX LINE MAP BOOK 49 PAGE 10
MECKLENBURG COUNTY, NORTH CAROLINA
REVISED
SCALE 1" = 200'
FOR TAX PURPOSES ONLY

Date Received 1-15-85

RECEIVED
JAN 15 1985
ENVIRONMENTAL HEALTH

SIR No. 21829

T. C. No. 049-102-22

Map Date L

MECKLENBURG COUNTY
DEPARTMENT OF ENVIRONMENTAL HEALTH

APPLICATION FOR SOIL INVESTIGATION

1) NAME OF OWNER McGee (LAST) Willie (FIRST) Eldridge (MIDDLE)

2) ADDRESS OF OWNER c/o 421 Owen Blvd Charlotte NC ZIP 28213

3) PHONE NO. Home 596 4783 Office 374-6767


4) LOCATION OF PROPERTY corner of Owen Blvd and Neal Drive (STREET OR COUNTY ROAD)

5) SUBDIVISION Chamlea Heights LOT NO. 22 BLOCK NO. 102

MAP BOOK NO 49 PAGE NO 10

6) DEED REFERENCE DEED BOOK _____ PAGE NO. _____

Application is hereby made to the Mecklenburg County Department of Environmental Health for the conduct of a soil investigation and on on site inspection of the lot hereinabove described for the purpose of determining if the lot is suitable for the installation of an individual septic tank wastewater treatment system with subsurface, soil absorption, effluent discharge.

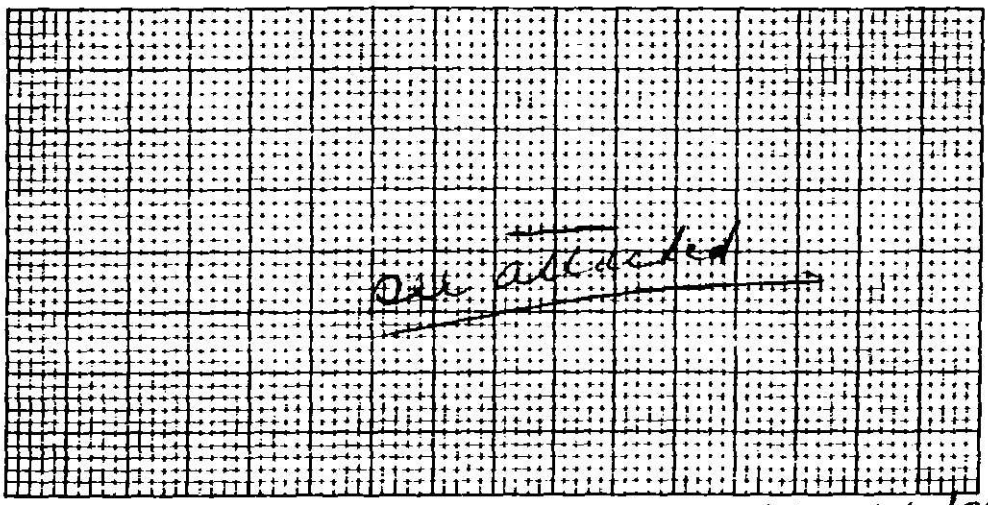

7) ACCURATELY DIAGRAM & DIMENSION LOT JEE Attached

Willie McGee
OWNER

EHD-S-76

Environmental Health Department's Copy

MECKLENBURG COUNTY
Department of Environmental Health

February 6, 1985

Carolina Financial Service Corporation
P. O. Box 33069
Charlotte, NC 28233

Re: Property located at 5312 Rea Road, SIR 21830, TC# 211-231-27

Dear Sir:

At your request a soils investigation was conducted on the property designated above. Results of this investigation showed the site to be classified as unsuitable under criteria as set forth in Section .1900 of the North Carolina Administrative Code, Title 10, Department of Human Resources, Chapter 10, Division of Health Services; Sanitary Engineering Section, Subchapter 10A, Sanitation.

The soil on this property is not suitable for use with any conventional system, modified or alternative, with which I am aware.

If I can be of assistance, please feel free to call.

Sincerely,

Bill D. Hardister, Jr.

Bill D. Hardister, Jr.
Environmental Health Supervisor

Enclosure