

21001

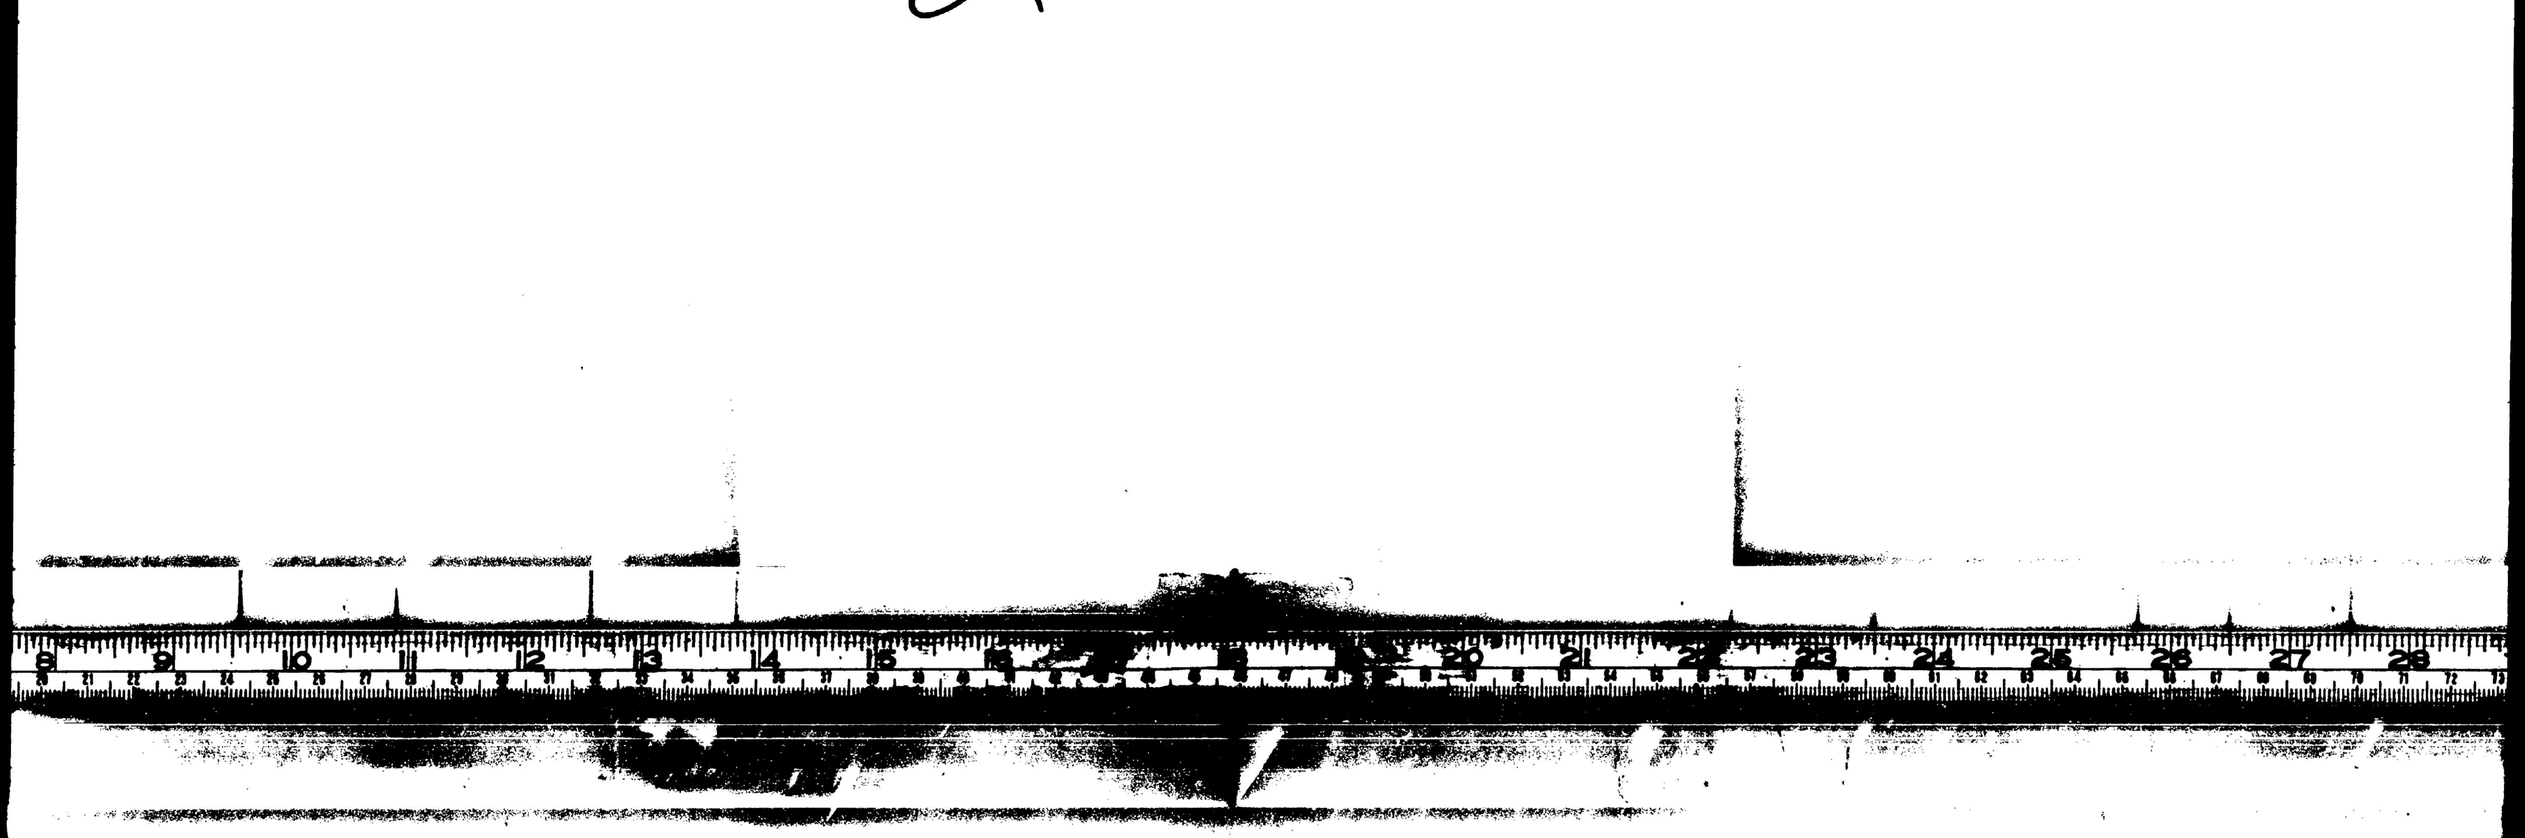

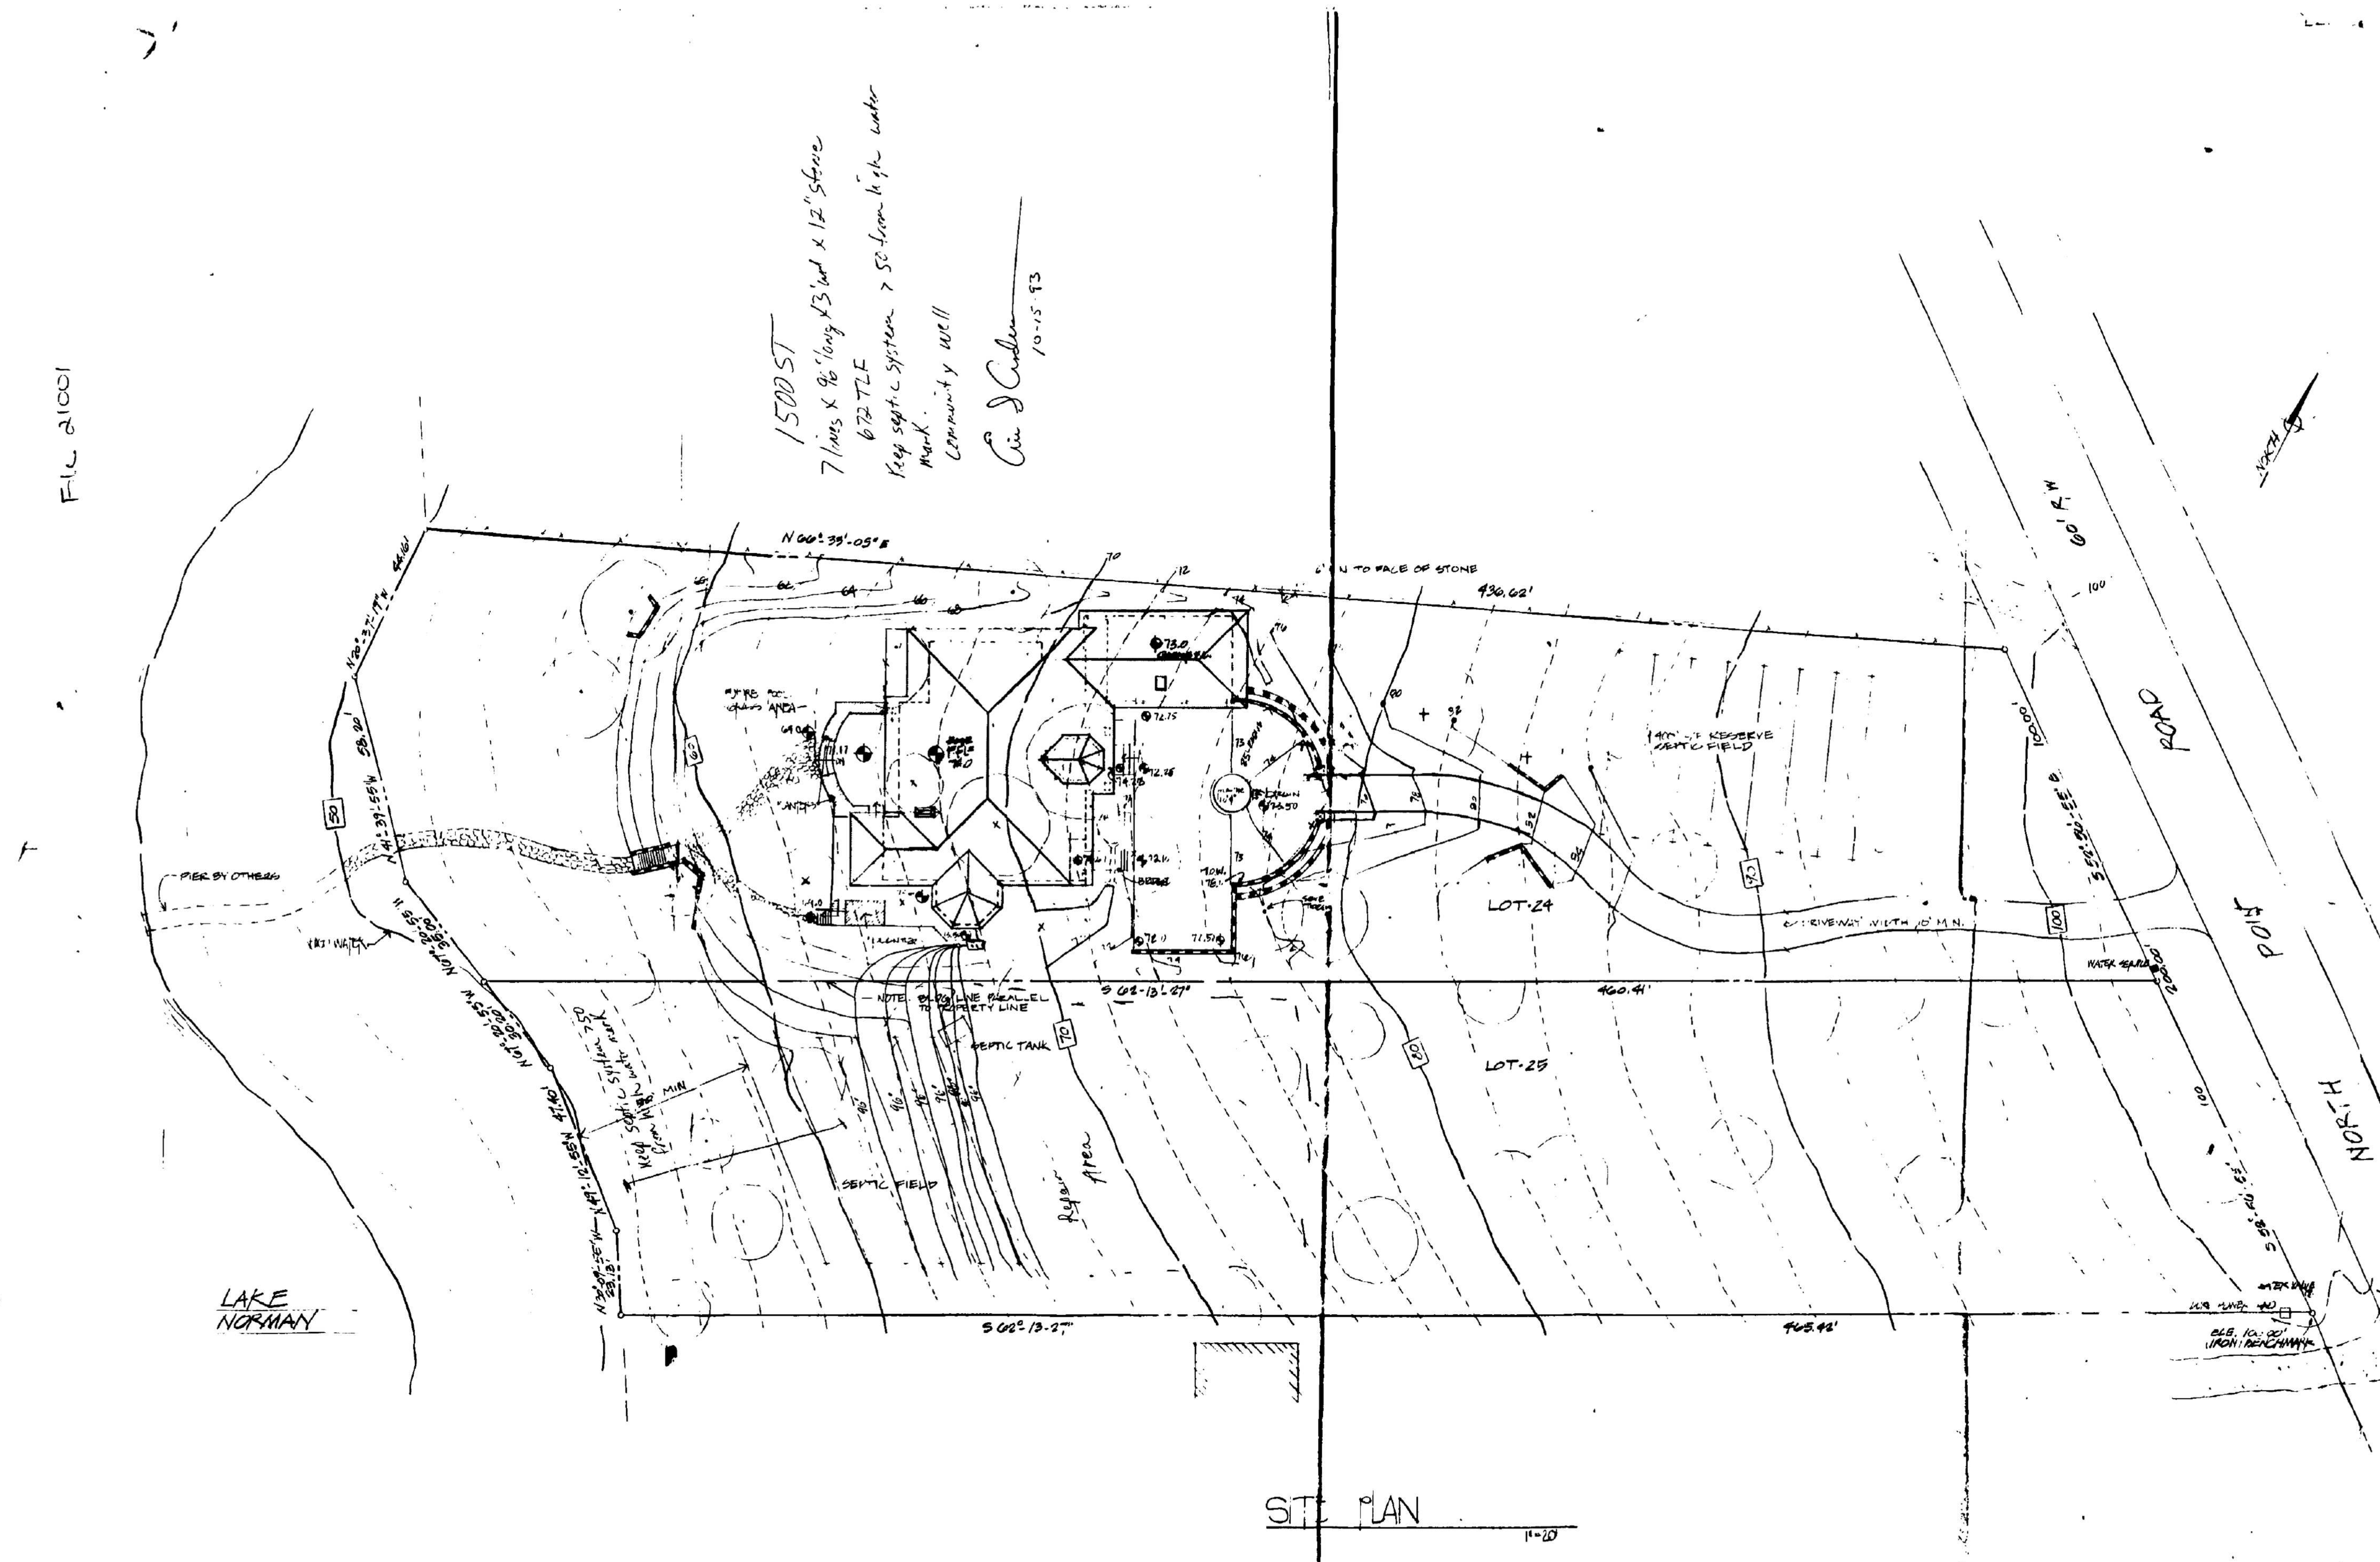

SITE PLAN

1"=20'

WOOD ARCHITECTURE

FILE # 21001

BETZ RESIDENCE

LOOKOUT POINT
LAKE NORMAN
NORTH CAROLINA

119 East 8th Street
Charlotte, N.C.
28202
(704) 342-4434

copyright '92

SITE PLAN
APRIL 3 1992
JUNE 21, 93

1

MARGINAL FOR MICROFILMING