

12/26/2007

duponbj

Groundwater and Wastewater Services File Imaging Project
May 2007
Barcode Font = IDAutomationHC39M

Kelly Randall, R.S., Soil Scientist
Individual Water and Wastewater Systems

Environmental Health Division
700 North Tryon Street • Suite 211 • Charlotte, North Carolina 28202-2236

.1941 SOIL CHARACTERISTICS (MORPHOLOGY) .1943 SOIL DEPTH and .1945 AVAILABLE SPACE

FEE: 100.00 Rec'd
DATE: 2-10-97
Closer

APPLICATION FOR IMPROVEMENT PERMIT FOR RESIDENTIAL SITE INDIVIDUAL WATER AND WASTEWATER SYSTEMS PROGRAM

BM PW

[ ] CRT

TYPE APPLICATION: ___ NEW SYSTEM ___ EXPANSION/ ALTERATION OF EXISTING SYSTEM ___ REPAIR OF EXISTING SYSTEM

NORTH CAROLINA
DEPARTMENT OF ENVIRONMENT,
HEALTH, AND NATURAL RESOURCES
DIVISION OF ENVIRONMENTAL HEALTH
ON-SITE WASTEWATER SECTION

X

FILE #: 17533

PROPERTY INFORMATION (FROM ENGINEERING FORM) FOR JOB LOCATION:

TAX/PARCEL NUMBER: 051-083-56-051-083-44

STREET ADDRESS: Circle Drive.

SUBDIVISION OR MOBILE HOME PARK NAME: Highland Terrace

LOT NUMBER: 9 & 10

TOWNSHIP (CHECK ONE):

- ✓ 0 MECKLENBURG
- ___ 1 CHARLOTTE
- ___ 2 DAVIDSON
- ___ 3 CORNELIUS
- ___ 4 PINEVILLE
- ___ 5 MATTHEWS
- ___ 6 HUNTERSVILLE
- ___ 7 MINT HILL

CLOSING DATE _____

Anthony Elliott
342-3597

TYPE OF BUILDING (CHECK ONE):

- ___ SINGLE MOBILE HOME(S)
- ___ DOUBLE WIDE (D)
- ___ HOUSE (H)
- ✓ MODULAR HOME (M)
- ___ MULTIPLE FAMILY (U)
- ___ OTHER (O)

HEATED SQUARE FOOTAGE: 3122

NUMBER OF BEDROOMS: 3 NUMBER OF OCCUPANTS: 3

FOUNDATION FOR RESIDENCE:

- ___ WITHOUT BASEMENT
  - ___ ON SLAB
  - ✓ CRAWL SPACE
- ___ WITH BASEMENT /PLUMBING
- ___ WITH BASEMENT /NO PLUMBING

IF EXPANSION/ALTERATION OF EXISTING SYSTEM, DESCRIBE THE PROPOSED BUILDING ADDITION:

WILL THERE BE A HOME BUSINESS IN THE RESIDENCE: ___ YES ✓ NO TYPE: _____

WATER SUPPLY (CHECK ONE):

___ COMMUNITY (C) ___ MUNICIPAL (M) ✓ PRIVATE WELL (P)
___ SHARED WELL (S) ___ OTHER 'SPRINGS' (O)

IF ANY OF THE FOLLOWING ARE LOCATED ON THE PROPERTY, PLEASE SHOW LOCATION ON PLAT:

BURIED CABLES, LANDFILLS, STUMPHOLES	___ YES ✓ NO	WELL, SPRINGS OR WATERLINES	___ YES ✓ NO
EXISTING WASTEWATER SYSTEMS	___ YES ✓ NO	DESIGNATED WETLANDS	___ YES ✓ NO
EASTMENTS OR RIGHT-OF-WAYS	___ YES ___ NO		

X

PROPERTY OWNER:

NAME: I C M F Inc
(LAST) (FIRST) (MI)

ADDRESS: INDEPENDANT CHURCH AND MINISTERS FELLOWSHIP, INC. P.O. BOX 1714

CITY: WEAVERVILLE, NC 28787 ZIP:

DAYTIME PHONE: 704-645-6241

LEGAL AGENT FOR PROPERTY OWNER, IF APPLICABLE:

NAME: BURDISS JAMES P. REV.
(LAST) (FIRST) (MI)

DAYTIME PHONE: 704-645-6241

WHAT DATE WAS THE PROPERTY ORIGINALLY DEEDED AND RECORDED? 4-8-58

An Improvement Permit is subject to suspension or revocation if site plans or the intended use change or if information submitted in this application is falsified or changed. The undersigned, owner, or legal agent for the owner, of the property described above as the "Job Location" has read the foregoing application, acknowledges that the contents of same are true, and authorizes agents of the Mecklenburg County Health Department to enter onto the property for the purpose of processing this request.

X SIGNED: Rev. James P. Burdiss Pastor DATE: Feb. 5-1997

MECKLENBURG COUNTY HEALTH DEPARTMENT
ENVIRONMENTAL HEALTH DIVISION
c/o HAL MARSHALL CTR., SUITE 211, 700 N. TRYON ST., CHARLOTTE, N.C. 28202., (704) 336-5102


PROPOSED PLOT PLAN

HEALTH DEPARTMENT
ENVIRONMENTAL HEALTH DIVISION
700 NORTH TRYON STREET
CHARLOTTE, NC 28202
PHONE (704) 336-5102

FILE: 1153B

TC: 051-083, 49, 56

Draw in and name all roads adjoining the property. Draw in and accurately dimension the lot concerned. Accurately indicate property boundaries proposed and/or existing structures and driveways, underground utilities, and wells and springs within 100 feet of the proposed building or drainfield.

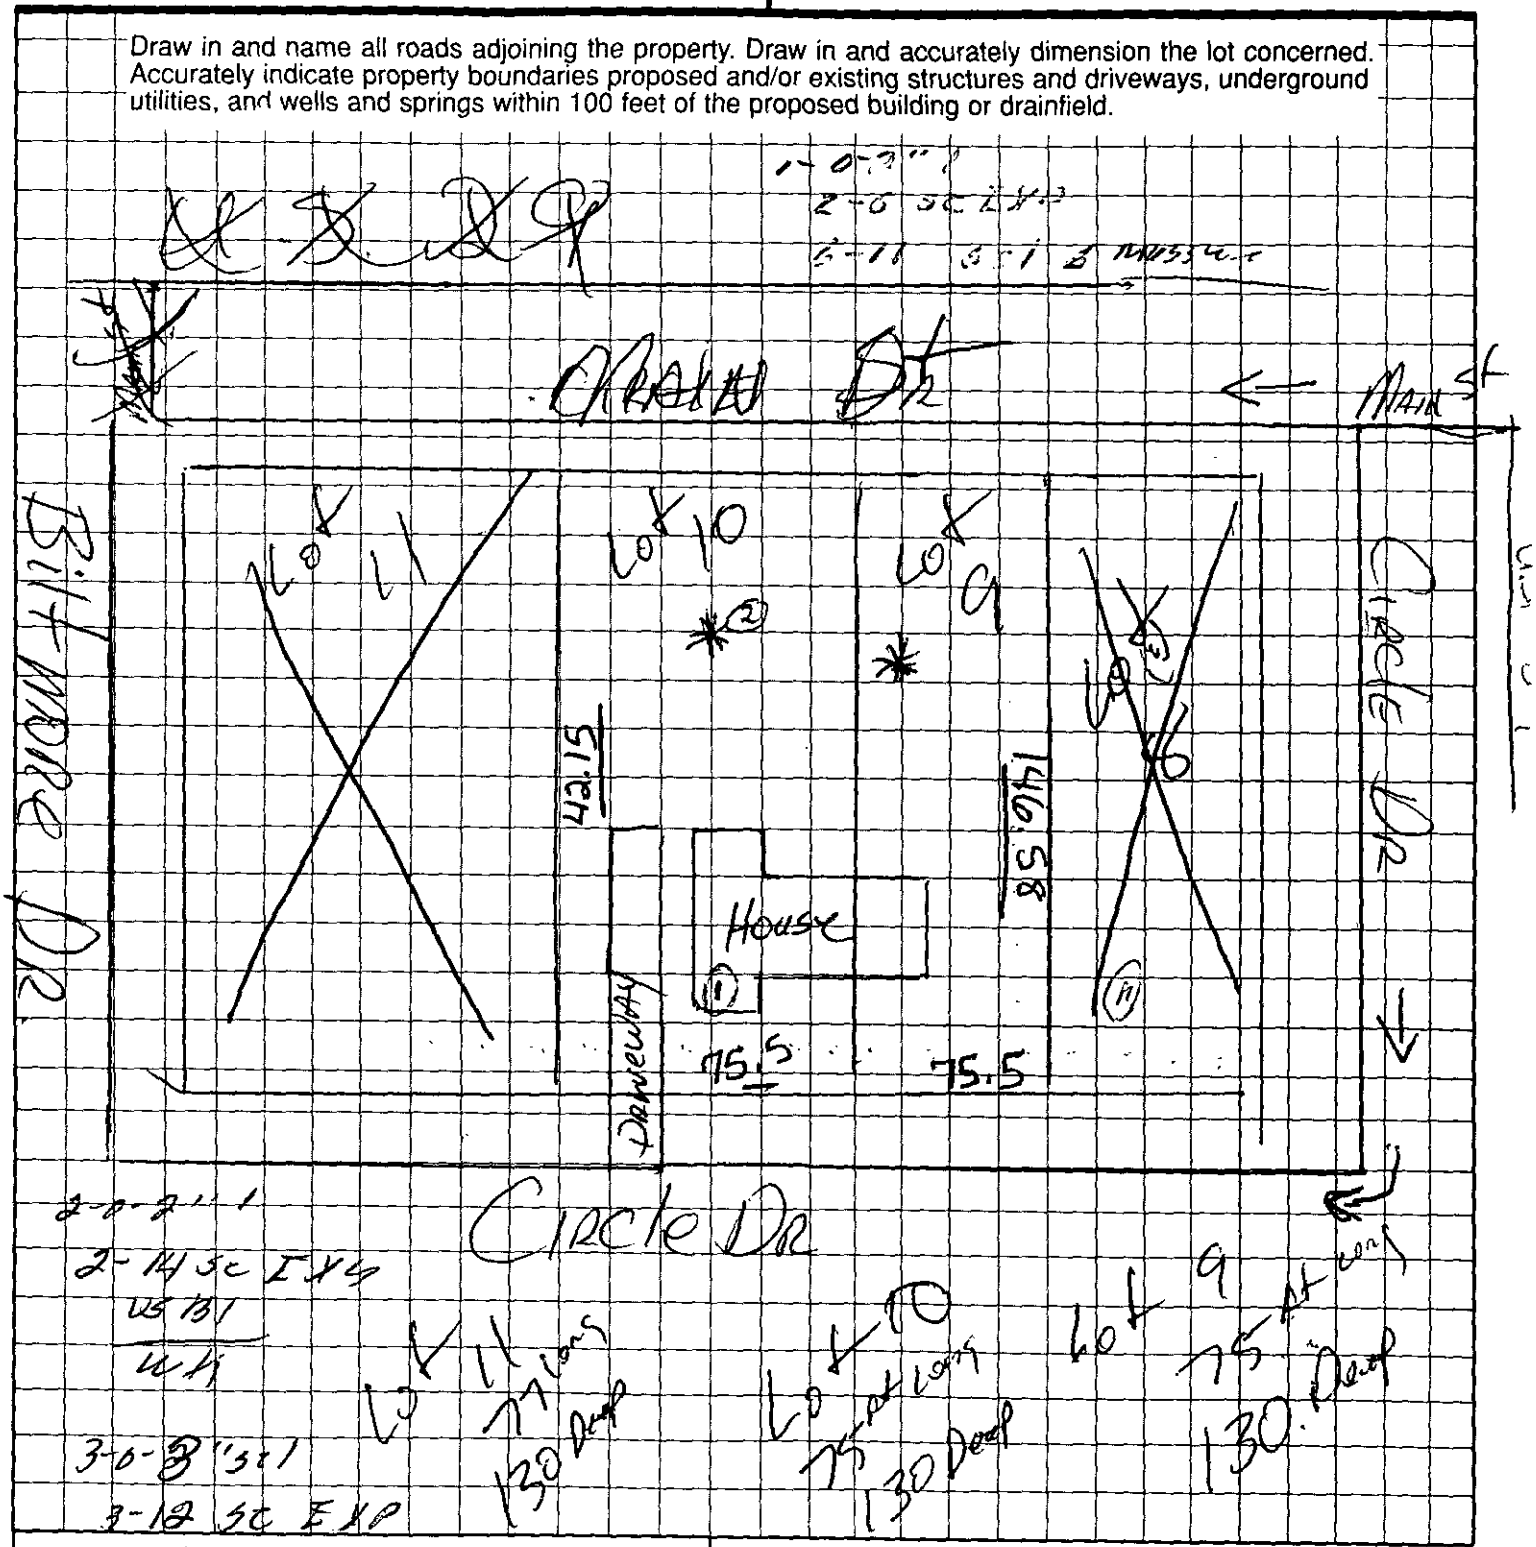

OWNER/AGENT SIGNATURE Kimberly Elliott


DATE 2/10/97


APPROVAL DATE _____

White - Health Department's Copy

Canary - E.H.S. Copy

Pink - Owner's Copy

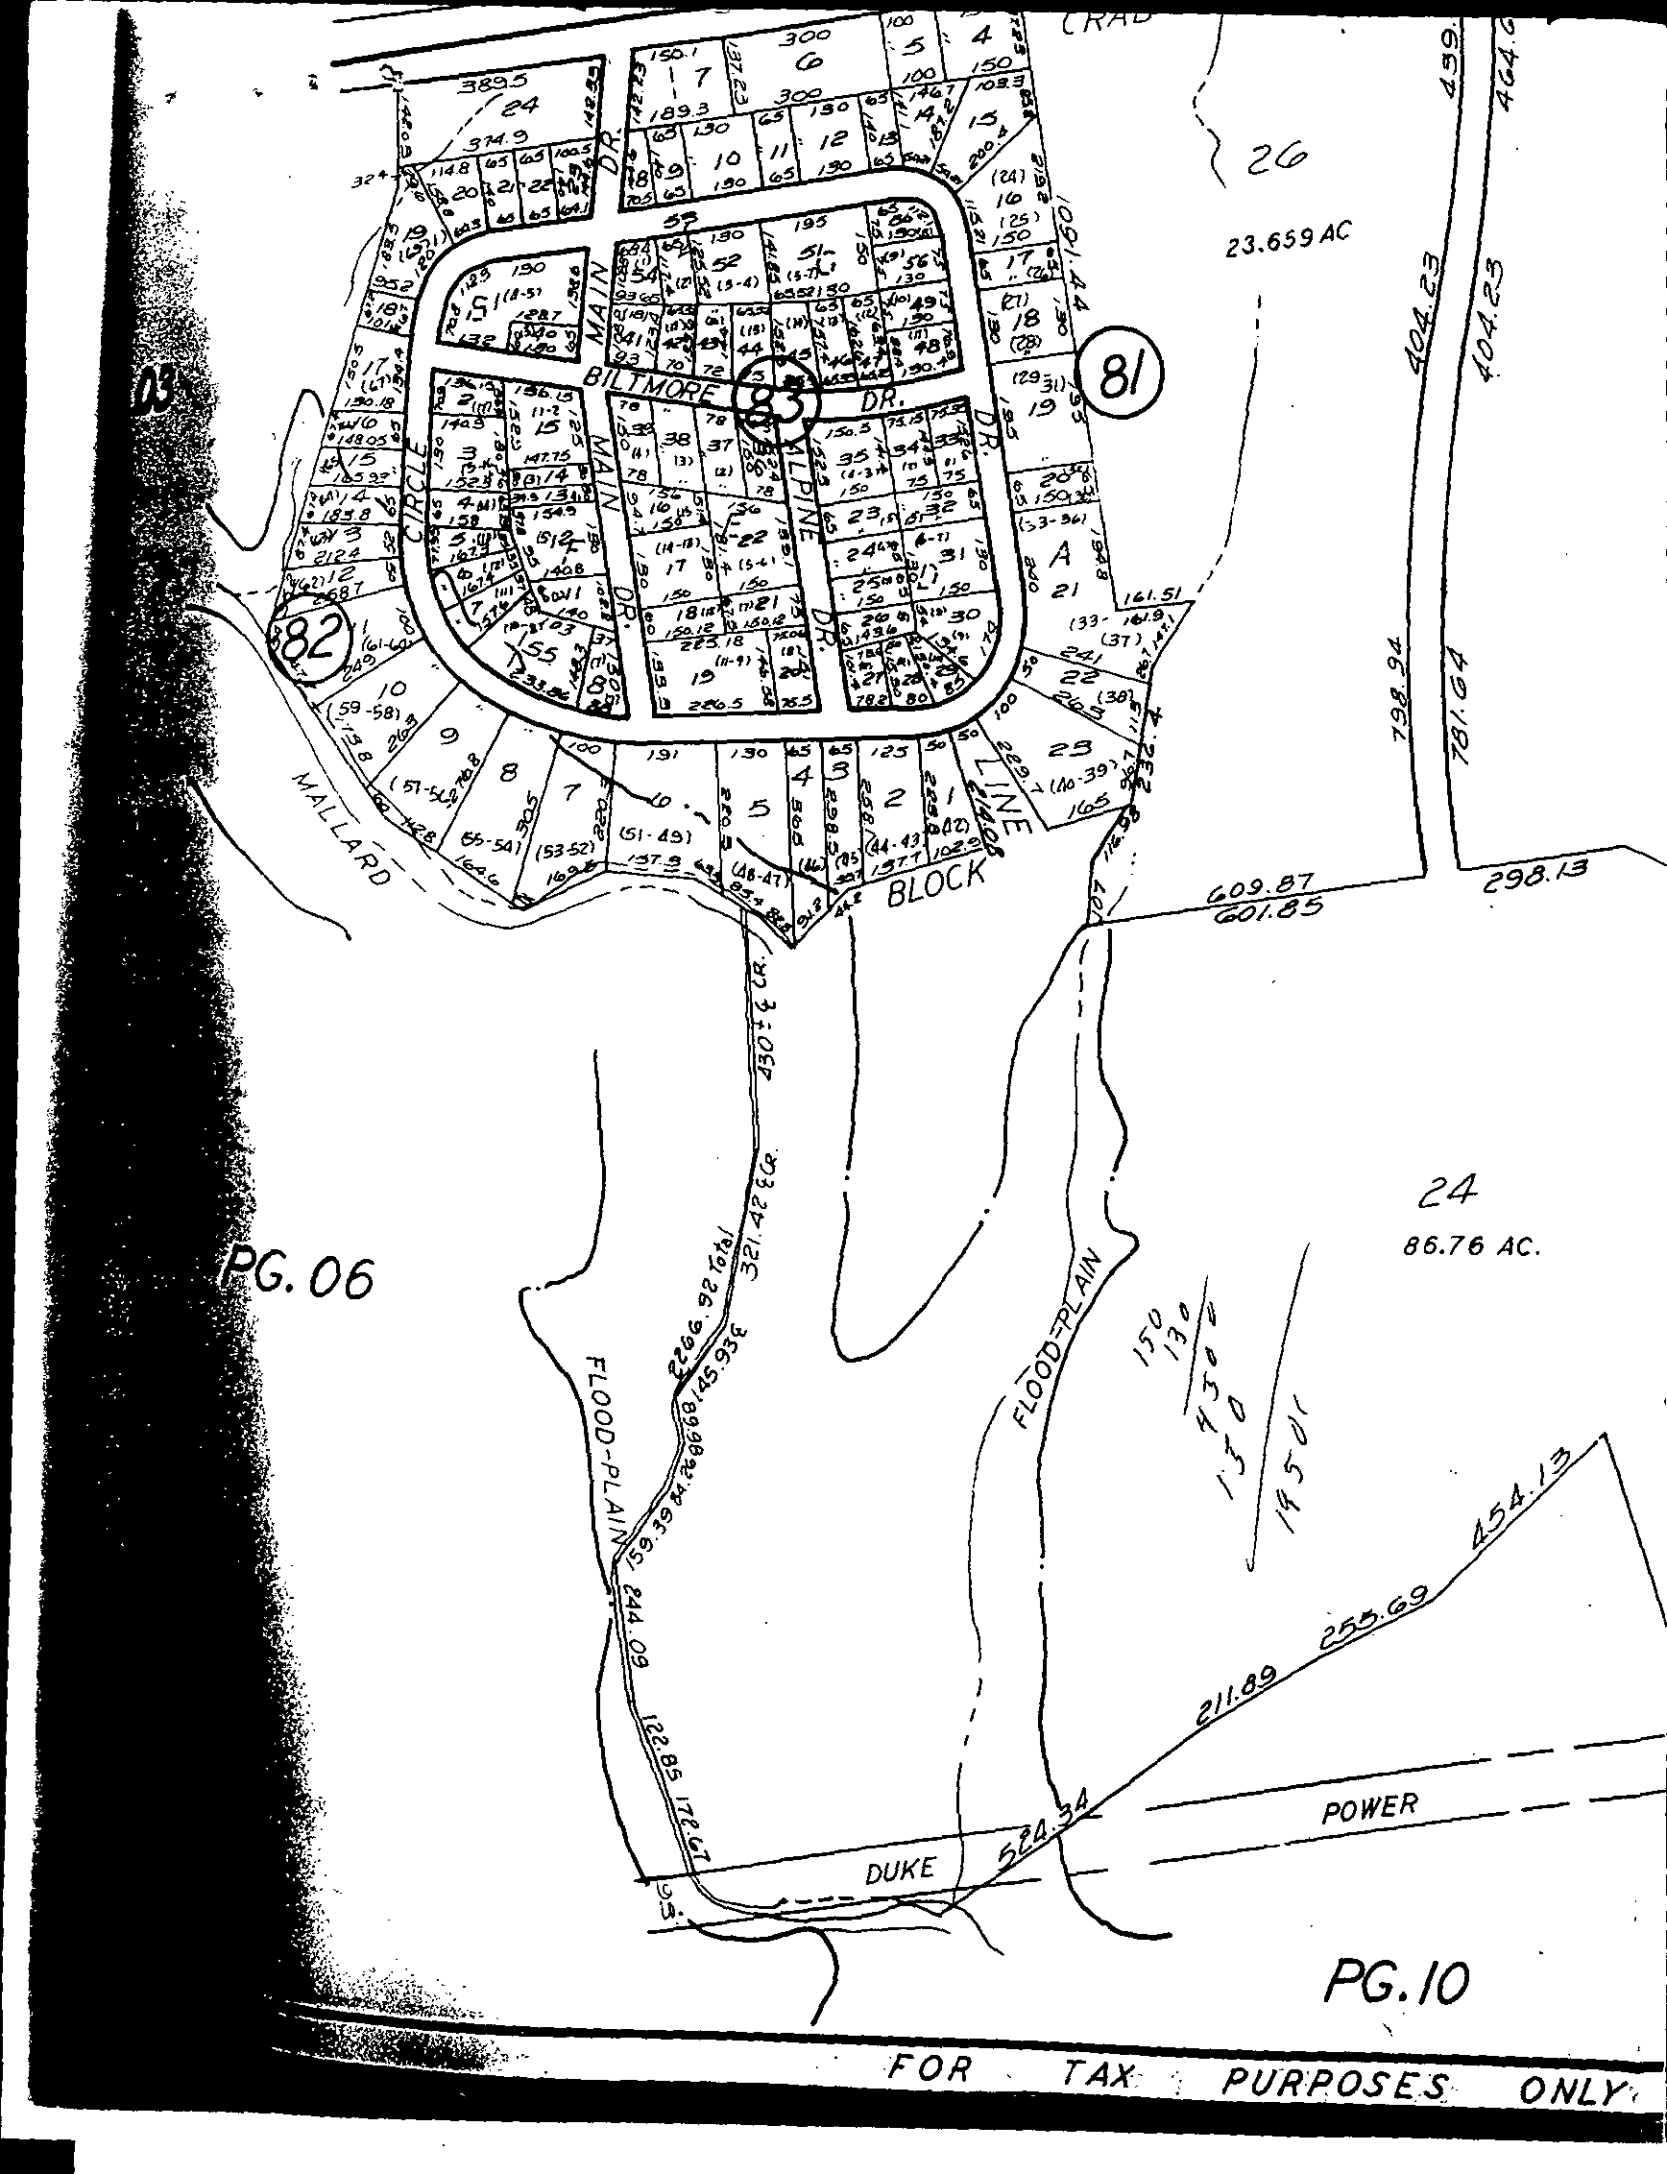
BILTMORE DR.
MAIN
CIRCLE
ALPINE DR.
MALLARD
BLOCK
LINE
FLOOD-PLAIN
DUKE
POWER
PG. 06
PG. 10
FOR TAX PURPOSES ONLY
23.659 AC
86.76 AC.
81
82
83
26
24
A
321.42 EQ.
430± CR.
404.23
798.94
781.64
609.87
601.85
298.13
454.13
255.69
211.89
524.34
122.85
172.67
244.09
59.39
89.98
226.92 TOT.
81.45 93E

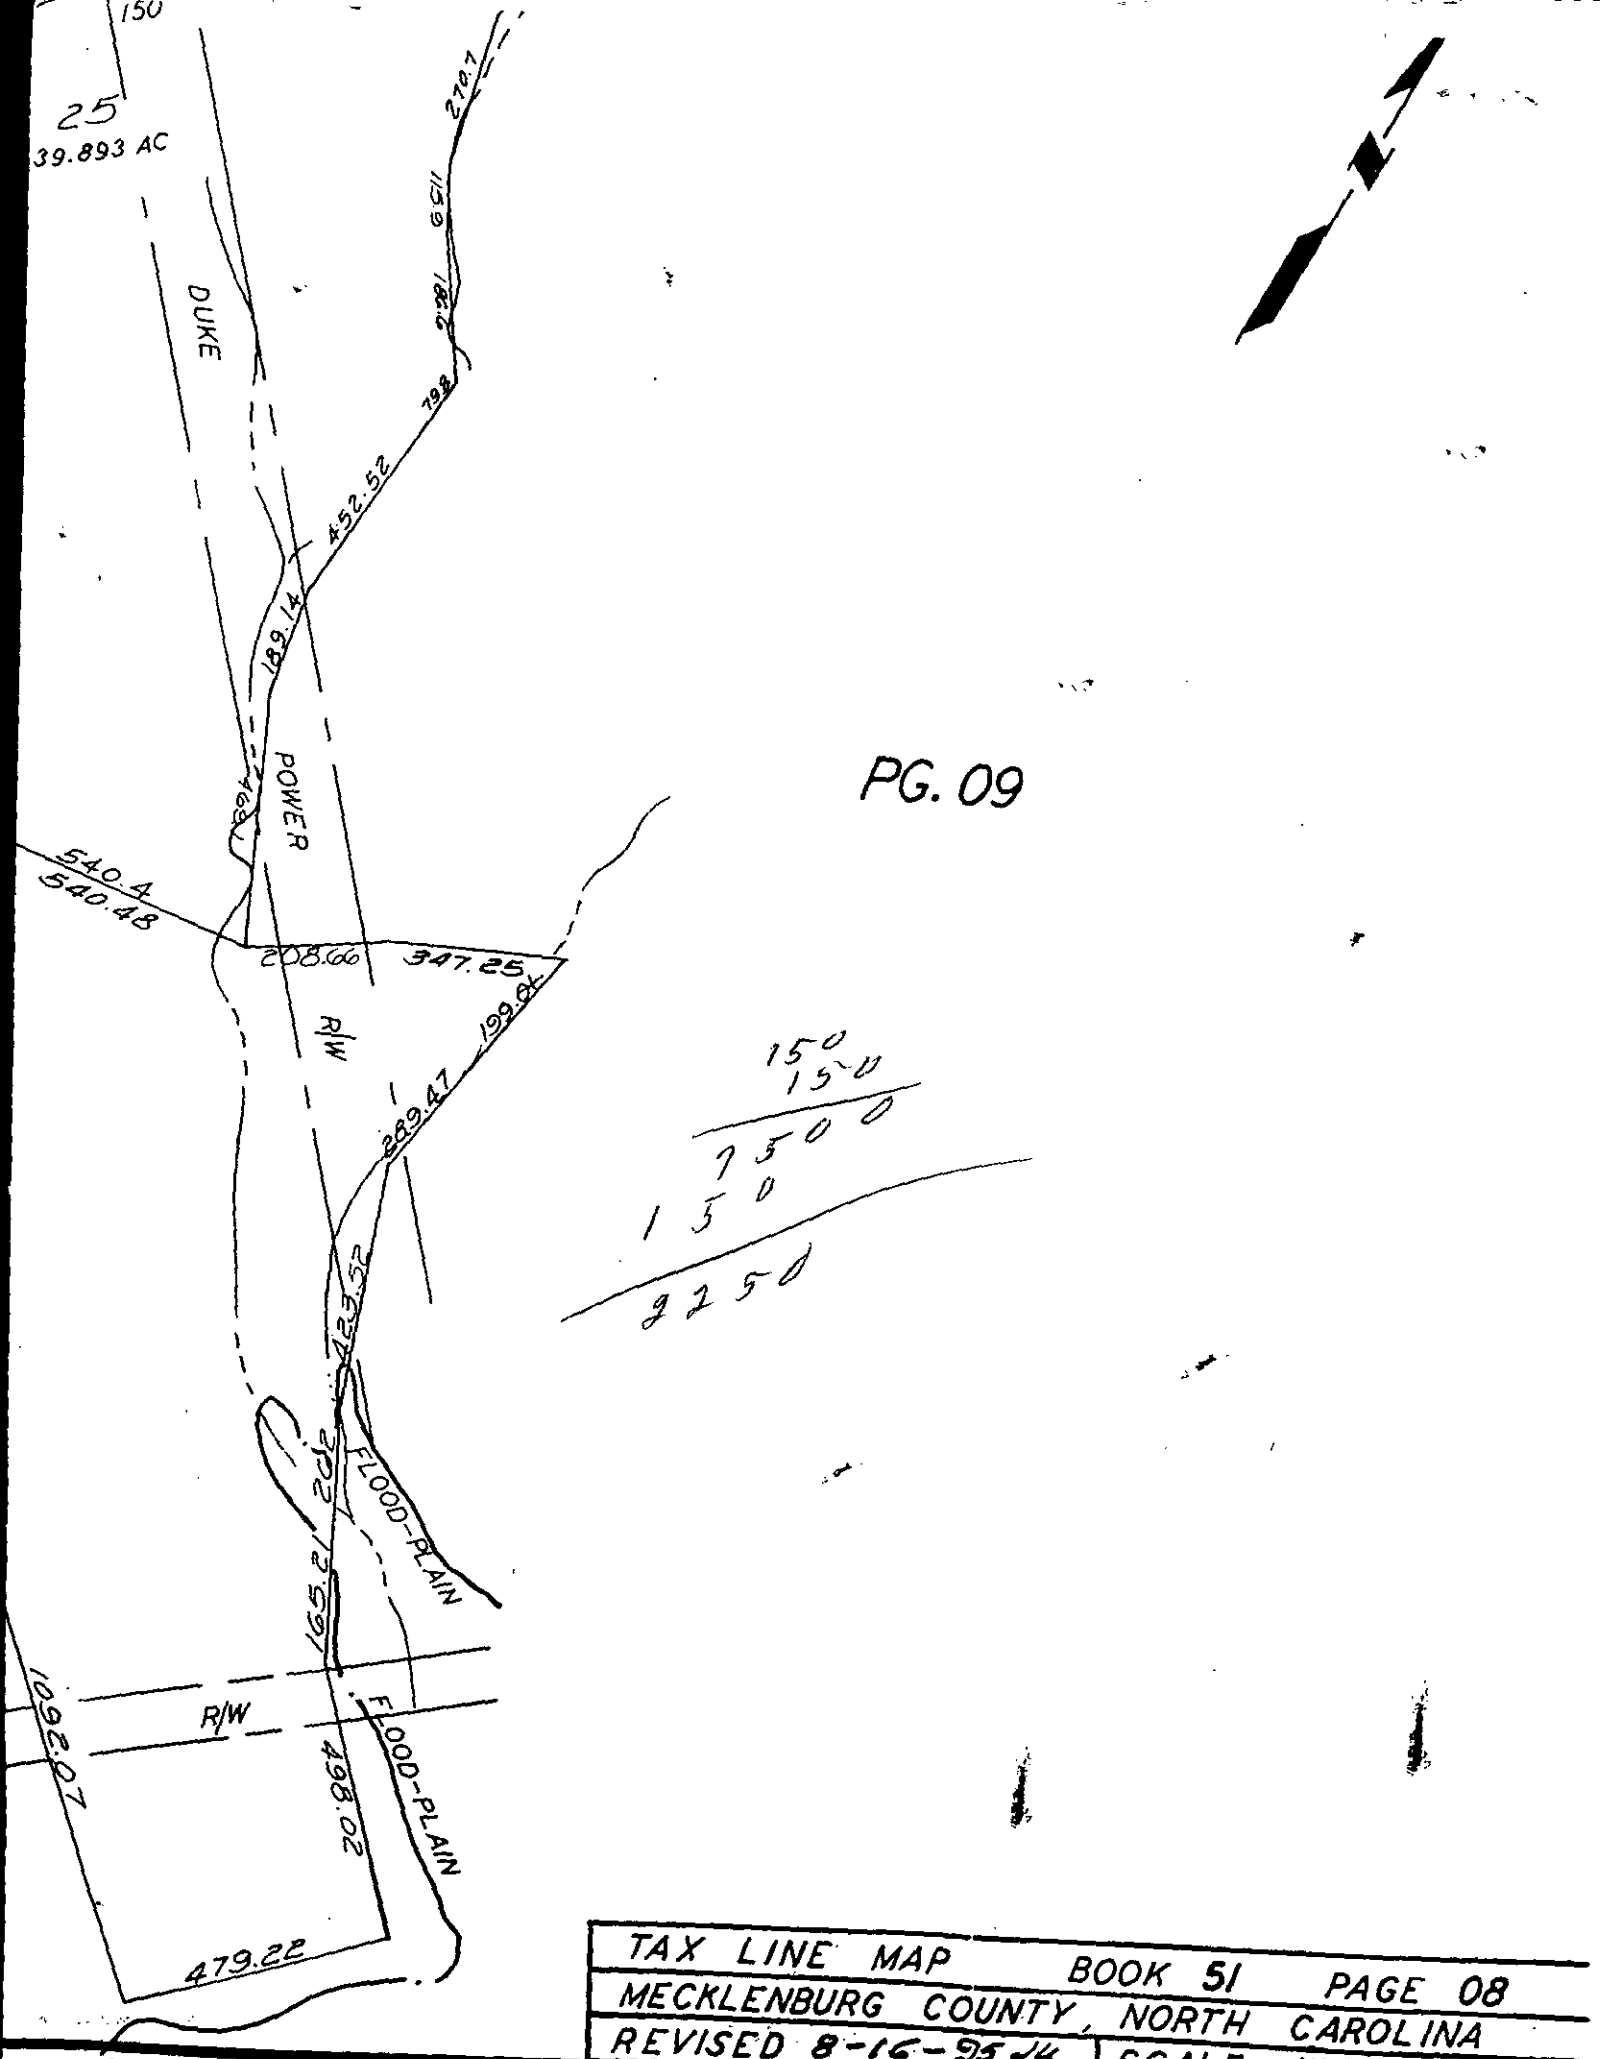

TAX LINE MAP BOOK 51 PAGE 08	
MECKLENBURG COUNTY, NORTH CAROLINA	
REVISED 8-16-95 JH	SCALE 1" = 400'

DEPARTMENT OF ENVIRONMENT, HEALTH, AND NATURAL RESOURCES
DIVISION OF ENVIRONMENTAL HEALTH
ON-SITE WASTEWATER SECTION

PROPERTY ID #: 4
COUNTY: #3

SOIL/SITE EVALUATION for ON-SITE WASTEWATER SYSTEM

17538
051-053-56 49

Independent Church Ministers Fellowship

OWNER: _____ APPLICANT: _____
ADDRESS: PO Box 1714 Mooresville N. C. APPLICATION DATE: _____ DATE EVALUATED: _____
PROPOSED FACILITY: residence PROPOSED DESIGN FLOW (.1949): 360 gpd PROPERTY SIZE: .5
LOCATION OF SITE: Circle Drive PROPERTY RECORDED: _____
WATER SUPPLY: ☑ Private ☐ Public ☐ Well ☐ Spring ☐ Other _____
EVALUATION METHOD: ☑ Auger Boring ☐ Pit ☐ Cut
TYPE OF WASTEWATER: ☑ Sewage ☐ Industrial Process ☐ Mixed

PROFILE #	Slopes 2-8% .1940 LANDSCAPE POSITION/ SLOPE %	HORIZON DEPTH (IN.)	SOIL MORPHOLOGY (.1941) STRUCTURE/ TEXTURE	.1941 CONSISTENCE/ MINERALOGY	OTHER PROFILE FACTORS .1942 SOIL WETNESS/ COLOR	.1943 SOIL DEPTH	.1956 SAPRO CLASS	.1944 RESTR HORIZ	PROD CLA & LI
1	LS	0-2"	gr/l	Fr/SEXP/NS/NP	>11" TO soil wetness	11"	N/A	None	us
		2-6"	SBK/sc	FI-VFI/EXP/US/UP					
		6-11"	M/scl	FI/EXP/SP					
2	LS	0-2"	gr/l	Fr/SEXP/NS/NP	>14" TO soil wetness	14"	N/A	None	us
		2-14"	SBK/sc	VFI/EXP/US/UP					
3	LS	0-3"	gr/scl	Fr/SEXP/SS/SP	>12" TO soil wetness	12"	N/A	None	u
		3-12"	SBK/sc	VFI/EXP/USUP					
4	LS	0-2"	gr/scl	Fr/SEXP/SS/SP	>8" TO soil wetness	8"	N/A	None	u
		2-8"	SBK/sc	VFI/SEXP/USUP					

DESCRIPTION	INITIAL SYSTEM	REPAIR SYSTEM
Available Space (.1945)	us	us
System Type(s)		

OTHER FACTORS (.1946): _____
SITE CLASSIFICATION (.1948): Unsuitable
EVALUATED BY: W. A. Mallin 3-4-97
OTHER(S) PRESENT: LSS

OMMENTS:

100 percent Repair

LEGEND

use the following standard abbreviations

LANDSCAPE POSITION	GROUP	SOIL TEXTURE	CONVENTIONAL 1955 LTAR	LPP 1957 LTAR	MINERALOGY/ CONSISTENCE	STRUCTURE
C (Concave Slope) V (Convex Slope) (Drainage Way) S (Debris Slump) P (Flood Plain) S (Foot Slope) (Head Slope) (Linear Slope) (Nose Slope) (Ridge) (Shoulder Slope) (Terrace)	I	S (Sand) LS (Loamy Sand)	1.2 - 0.8	0.6 - 0.4	NEXP (Non-expansive) SEXP (Slightly Expansive) EXP (Expansive)	G (Single Grain) M (Massive) CR (Crumb) GR (Granular) SBK (Subangular Block ABK (Angular Blocky) PL (Platy) PR (Prismatic)
	II	SL (Sandy Loam) L (Loam)	0.8 - 0.6	0.4 - 0.3		
	III	SI (Silt) SICL (Silty Clay Loam) CL (Clay Loam) SCL (Sandy Clay Loam) SLC (Silt Loam Clay)	0.6 - 0.3	0.3 - 0.15		
					MOIST	WET
	IV	SC (Sandy Clay) SIC (Silty Clay)	0.4 - 0.1	0.2 - 0.05	VFR (Very Friable) FR (Friable) FI (Firm) VFI (Very Firm v. Very Sticky) EFI (Extremely Firm)	NS (Non-sticky) SS (Slightly Sticky) S (Sticky) VS (Very Sticky) NP (Non-plastic) SP (Slightly Plastic) P (Plastic) VP (Very Plastic)
		O (Organic)	None			

OTES:


ORIZON DEPTH	In inches below natural soil surface
EPTH OF FILL	In inches from land surface
ESTRICTIVE HORIZON	Thickness and depth from land surface
IPROLITE	S(suitable) or U(unsuitable)
OIL WETNESS	Inches from land surface to free water or inches from land surface to soil colors with chroma 2 or less - record Munsell color chip designati
LASSIFICATION	S (Suitable), PS (Provisionally Suitable), or U (Unsuitable)

valuation of saprolite shall be by pits.

ong-term Acceptance Rate (LTAR): gal/day/ft²

Show profile locations and other site features (dimensions, reference or benchmark, and North).

1753B

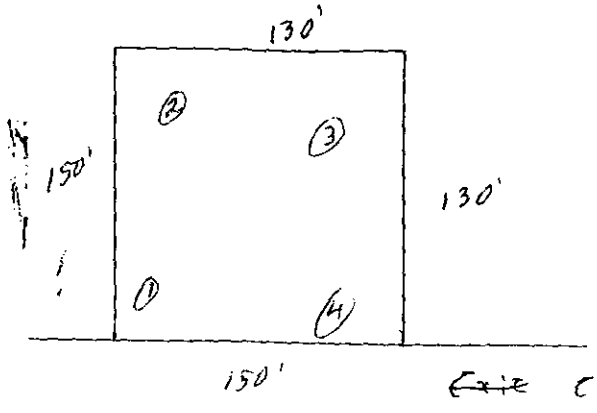

DEPARTMENT OF ENVIRONMENT, HEALTH, AND NATURAL RESOURCES
DIVISION OF ENVIRONMENTAL HEALTH
ON-SITE WASTEWATER SECTION

PROPERTY ID #: 17538
COUNTY: 051-053-56 49

SOIL/SITE EVALUATION for ON-SITE WASTEWATER SYSTEM

#3

Independent Church Ministers Fellowship

OWNER: _____ APPLICANT: _____

ADDRESS: PO Box 1719 Kenansville N.C. APPLICATION DATE: _____ DATE EVALUATED: _____

PROPOSED FACILITY: residence PROPOSED DESIGN FLOW (.1949): 360 gpd PROPERTY SIZE: 5

LOCATION OF SITE: Circle Drive PROPERTY RECORDED: _____

WATER SUPPLY: ☑ Private ☐ Public ☐ Well ☐ Spring ☐ Other _____

EVALUATION METHOD: ☑ Auger Boring ☐ Pit ☐ Cut

TYPE OF WASTEWATER: ☑ Sewage ☐ Industrial Process ☐ Mixed

PROFILE #	Slope 2-9% .1940 LANDSCAPE POSITION/ SLOPE %	HORIZON DEPTH (IN.)	SOIL MORPHOLOGY (.1941) STRUCTURE/ TEXTURE	SOIL MORPHOLOGY (.1941) CONSISTENCE/ MINERALOGY	OTHER PROFILE FACTORS .1942 SOIL WETNESS/ COLOR	.1943 SOIL DEPTH	.1956 SAPRO CLASS	.1944 RESTR HORIZ	PROFILE CLASS & LT
1	LS	0-2"	gr/l	Fr/SExPl NS/NP	>11" TO soil wetness	11"	N/A	None	US
		2-6"	SBK/sc	Fi-VFi/ExPl US/UP					
		6-11"	M/scl	Fi/ExP/SlP					
2	LS	0-2"	gr/l	Fr/SExPl NS/NP	7/14" TO soil wetness	14"	N/A	None	US
		2-14"	SBK/sc	VFi/ExPl US/UP					
3	LS	0-3"	gr/scl	Fr/SExPl SS/SP	>12" TO soil wetness	12"	N/A	None	US
		3-12"	SBK/sc	VFi/ExP/USUP					
4	LS	0-2"	gr/scl	Fr/SExPl SS/SP	>8" TO soil wetness	8"	N/A	None	US
		2-8"	SBK/sc	VFi/SExPl USUP					

DESCRIPTION	INITIAL SYSTEM	REPAIR SYSTEM
Available Space (.1945)	US	US
System Type(s)		

OTHER FACTORS (.1946): _____

SITE CLASSIFICATION (.1948): Unsuitable

EVALUATED BY: W.A. Mallin 3-4-97

OTHER(S) PRESENT: LSS

COMMENTS: 100 percent Repair

LEGEND

use the following standard abbreviations

LANDSCAPE POSITION	GROUP	SOIL TEXTURE	CONVENTIONAL 1955 LTAR	LPP 1957 LTAR	MINERALOGY/ CONSISTENCE	STRUCTURE
C (Concave Slope)	I	S (Sand)	1.2 - 0.8	0.6 - 0.4	NEXP (Non-expansive)	G (Single Grain)
V (Convex Slope)		LS (Loamy Sand)			SEXP (Slightly Expansive)	M (Massive)
(Drainage Way)					EXP (Expansive)	CR (Crumb)
S (Debris Slump)	II	SL (Sandy Loam)	0.8 - 0.6	0.4 - 0.3		GR (Granular)
P (Flood Plain)		L (Loam)				SBK (Subangular Blocky)
S (Foot Slope)						ABK (Angular Blocky)
H (Head Slope)	III	SI (Silt)	0.6 - 0.3	0.3 - 0.15		PL (Platy)
(Linear Slope)		SICL (Silty Clay Loam)				PR (Prismatic)
(Nose Slope)		CL (Clay Loam)				
(Ridge)		SCL (Sandy Clay Loam)			MOIST	WET
(Shoulder Slope)		SUC (Silt Loam Clay)				
(Terrace)					VFR (Very Friable)	NS (Non-sticky)
	IV	SC (Sandy Clay)	0.4 - 0.1	0.2 - 0.05	FR (Friable)	SS (Slightly Sticky)
		SIC (Silty Clay)			FI (Firm)	S (Sticky)
					VFI (Very Firm v. Very Sticky)	VS (Very Sticky)
		O (Organic)	None		EFI (Extremely Firm)	NP (Non-plastic)
						SP (Slightly Plastic)
						P (Plastic)
						VP (Very Plastic)

NOTES


HORIZON DEPTH	In inches below natural soil surface
DEPTH OF FILL	In inches from land surface
RESTRICTIVE HORIZON	Thickness and depth from land surface
SAPROLITE	S(suitable) or U(unsuitable)
SOIL WETNESS	Inches from land surface to free water or inches from land surface to soil colors with chroma 2 or less - record Munsell color chip designation
CLASSIFICATION	S (Suitable), PS (Provisionally Suitable), or U (Unsuitable)

Evaluation of saprolite shall be by pits.

Long-term Acceptance Rate (LTAR): gal/day/ft²

Show profile locations and other site features (dimensions, reference or benchmark, and North).

1753B

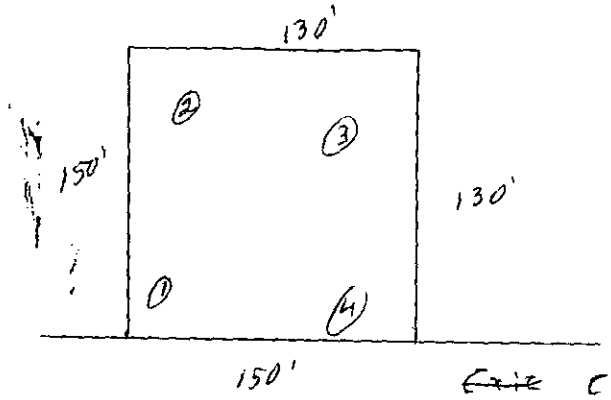

FEE: 100.00 Rec'd
DATE: 2-10-97
Cash

APPLICATION FOR IMPROVEMENT PERMIT FOR RESIDENTIAL SITE INDIVIDUAL WATER AND WASTEWATER SYSTEMS PROGRAM

[ ] CRT

TYPE APPLICATION: ✓ NEW SYSTEM __ EXPANSION/ ALTERATION OF EXISTING SYSTEM __ REPAIR OF EXISTING SYSTEM

NORTH CAROLINA
DEPARTMENT OF ENVIRONMENT,
HEALTH, AND NATURAL RESOURCES
DIVISION OF ENVIRONMENTAL HEALTH
ON-SITE WASTEWATER SECTION

X

FILE #: 17533

PROPERTY INFORMATION (FROM ENGINEERING FORM) FOR JOB LOCATION:

TAX/PARCEL NUMBER: 051-083-56-051-083-44

STREET ADDRESS: Circle Drive.

SUBDIVISION OR MOBILE HOME PARK NAME: Highland Terrace

LOT NUMBER: 9 + 10

TYPE OF BUILDING (CHECK ONE):

__ SINGLE MOBILE HOME(S)
__ DOUBLE WIDE (D)
__ HOUSE (H)
✓ MODULAR HOME (M)
__ MULTIPLE FAMILY (U)
__ OTHER (O)

HEATED SQUARE FOOTAGE: 2122

NUMBER OF BEDROOMS: 3 NUMBER OF OCCUPANTS: 3

FOUNDATION FOR RESIDENCE:

__ WITHOUT BASEMENT
__ ON SLAB
✓ CRAWL SPACE
__ WITH BASEMENT /PLUMBING
__ WITH BASEMENT /NO PLUMBING

TOWNSHIP (CHECK ONE):

✓ 0 MECKLENBURG
__ 1 CHARLOTTE
__ 2 DAVIDSON
__ 3 CORNELIUS
__ 4 PINEVILLE
__ 5 MATTHEWS
__ 6 HUNTERSVILLE
__ 7 MINT HILL

CLOSING DATE _____

IF EXPANSION/ALTERATION OF EXISTING SYSTEM, DESCRIBE THE PROPOSED BUILDING ADDITION:

WILL THERE BE A HOME BUSINESS IN THE RESIDENCE: __ YES ✓ NO TYPE: _____

WATER SUPPLY (CHECK ONE):
__ COMMUNITY (C)
__ MUNICIPAL (M)
✓ PRIVATE WELL (P)
__ SHARED WELL (S)
__ OTHER 'SPRINGS' (O)

IF ANY OF THE FOLLOWING ARE LOCATED ON THE PROPERTY, PLEASE SHOW LOCATION ON PLAT:

BURIED CABLES, LANDFILLS, STUMPHOLES __ YES ✓ NO
EXISTING WASTEWATER SYSTEMS __ YES ✓ NO
EASTMENTS OR RIGHT-OF-WAYS __ YES __ NO
WELL, SPRINGS OR WATERLINES __ YES ✓ NO
DESIGNATED WETLANDS __ YES ✓ NO

X PROPERTY OWNER:

NAME: I. C. M. F. Inc
(LAST) (FIRST) (MI)

ADDRESS: INDEPENDANT CHURCH AND MINISTERS FELLOWSHIP, INC.

CITY: P.O. BOX 1714 ZIP:

DAYTIME PHONE: WEAVERVILLE, NC 28787
704-645-6241

LEGAL AGENT FOR PROPERTY OWNER, IF APPLICABLE:

NAME: BURDISS JAMES P. REV.
(LAST) (FIRST) (MI)

DAYTIME PHONE: 704 - 645 - 6241

WHAT DATE WAS THE PROPERTY ORIGINALLY DEEDED AND RECORDED? 10-8-58

An Improvement Permit is subject to suspension or revocation if site plans or the intended use change or if information submitted in this application is falsified or changed. The undersigned, owner, or legal agent for the owner, of the property described above as the "Job Location" has read the foregoing application, acknowledges that the contents of same are true, and authorizes agents of the Mecklenburg County Health Department to enter onto the property for the purpose of processing this request.

X SIGNED: Rev. James P. Burdiss Pastor DATE: Feb. 5-1997

MECKLENBURG COUNTY HEALTH DEPARTMENT
ENVIRONMENTAL HEALTH DIVISION
c/o HAL MARSHALL CTR., SUITE 211, 700 N. TRYON ST., CHARLOTTE, N.C. 28202., (704) 336-5102


PROPOSED PLOT PLAN

HEALTH DEPARTMENT
ENVIRONMENTAL HEALTH DIVISION
700 NORTH TRYON STREET
CHARLOTTE, NC 28202
PHONE (704) 336-5102

FILE: 1153B

TC: 051-083, 49, 56

Draw in and name all roads adjoining the property. Draw in and accurately dimension the lot concerned. Accurately indicate property boundaries proposed and/or existing structures and driveways, underground utilities, and wells and springs within 100 feet of the proposed building or drainfield.

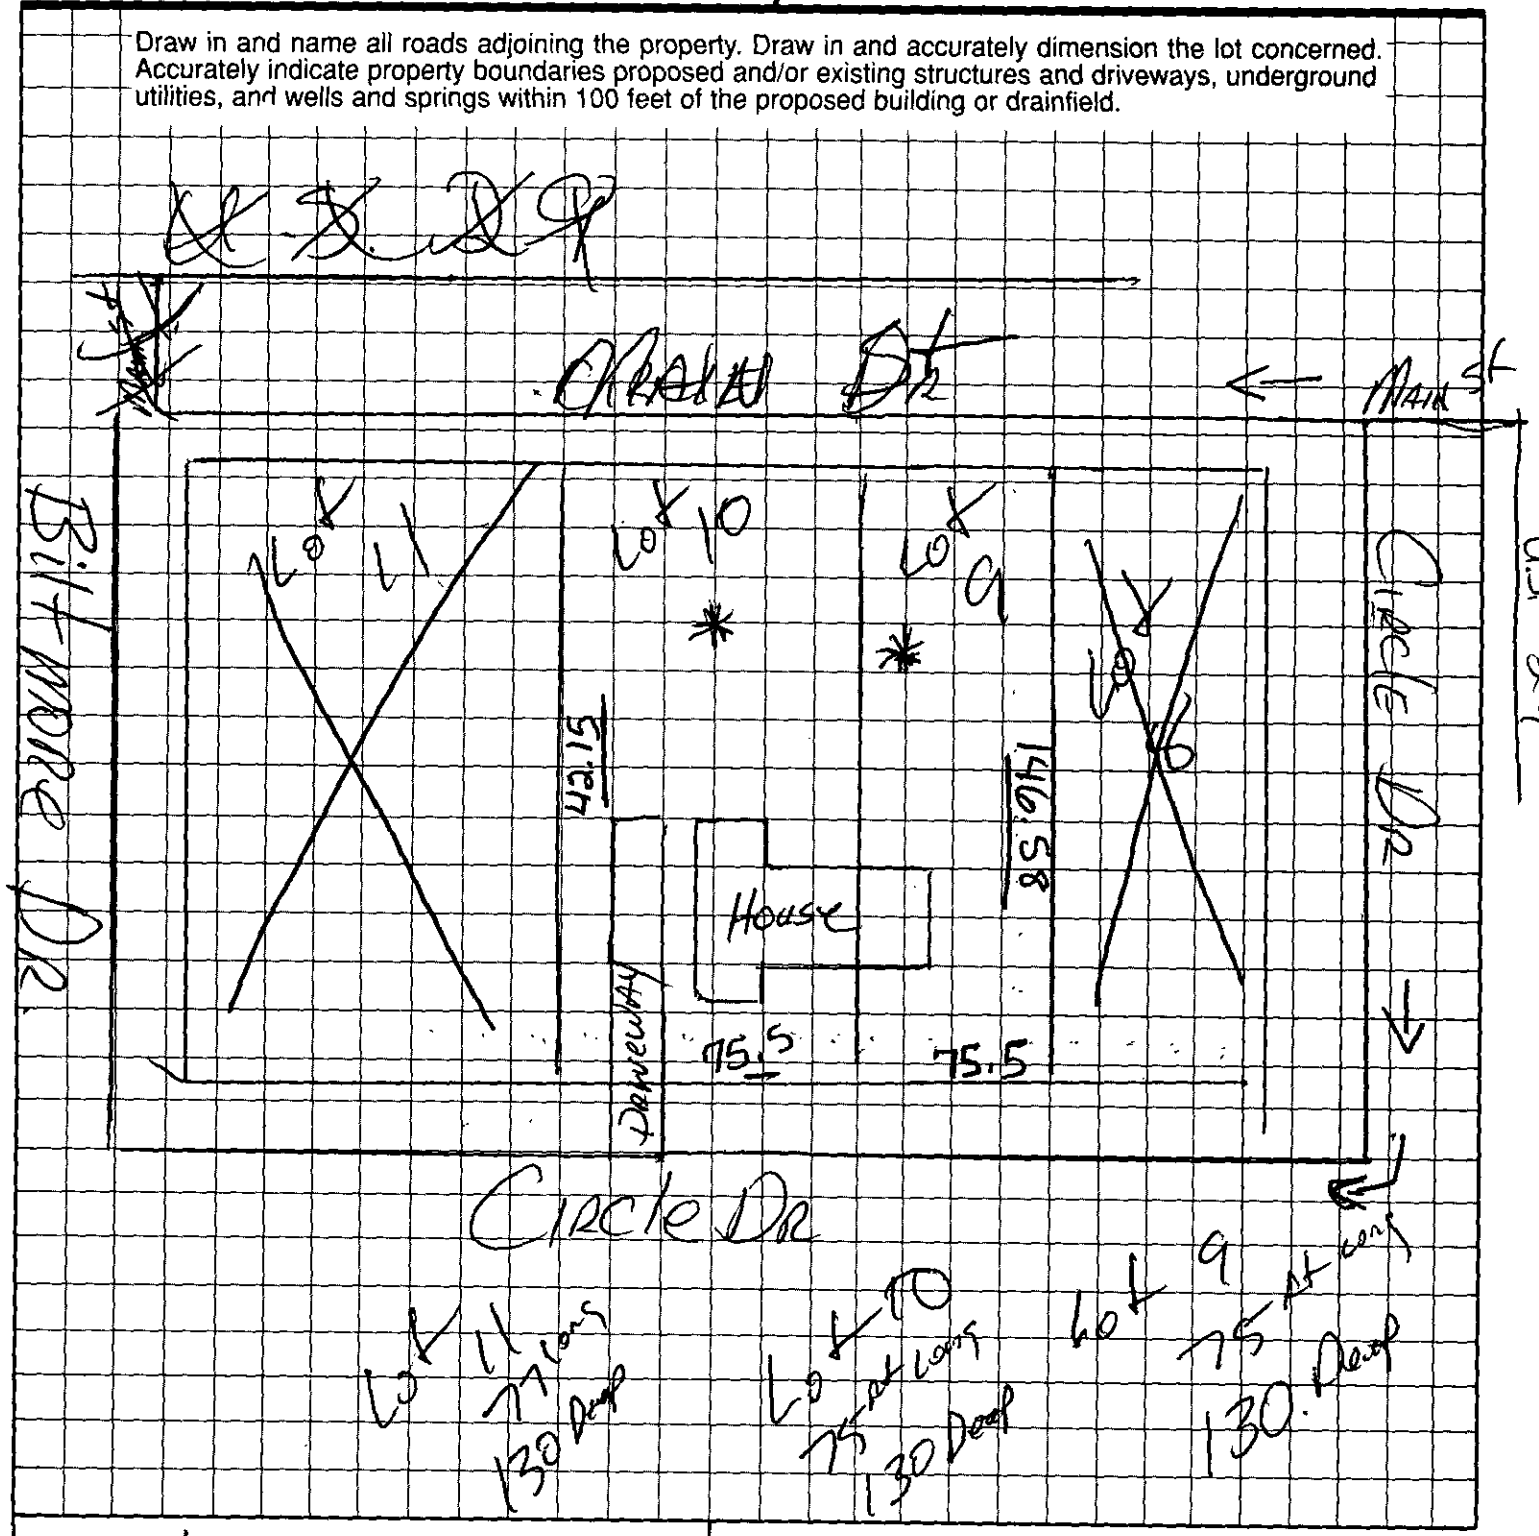

Kimberly Elliott
OWNER/AGENT SIGNATURE


DATE 2/10/97


APPROVAL DATE _____

White - Health Department's Copy

Canary - E.H.S. Copy

Pink - Owner's Copy

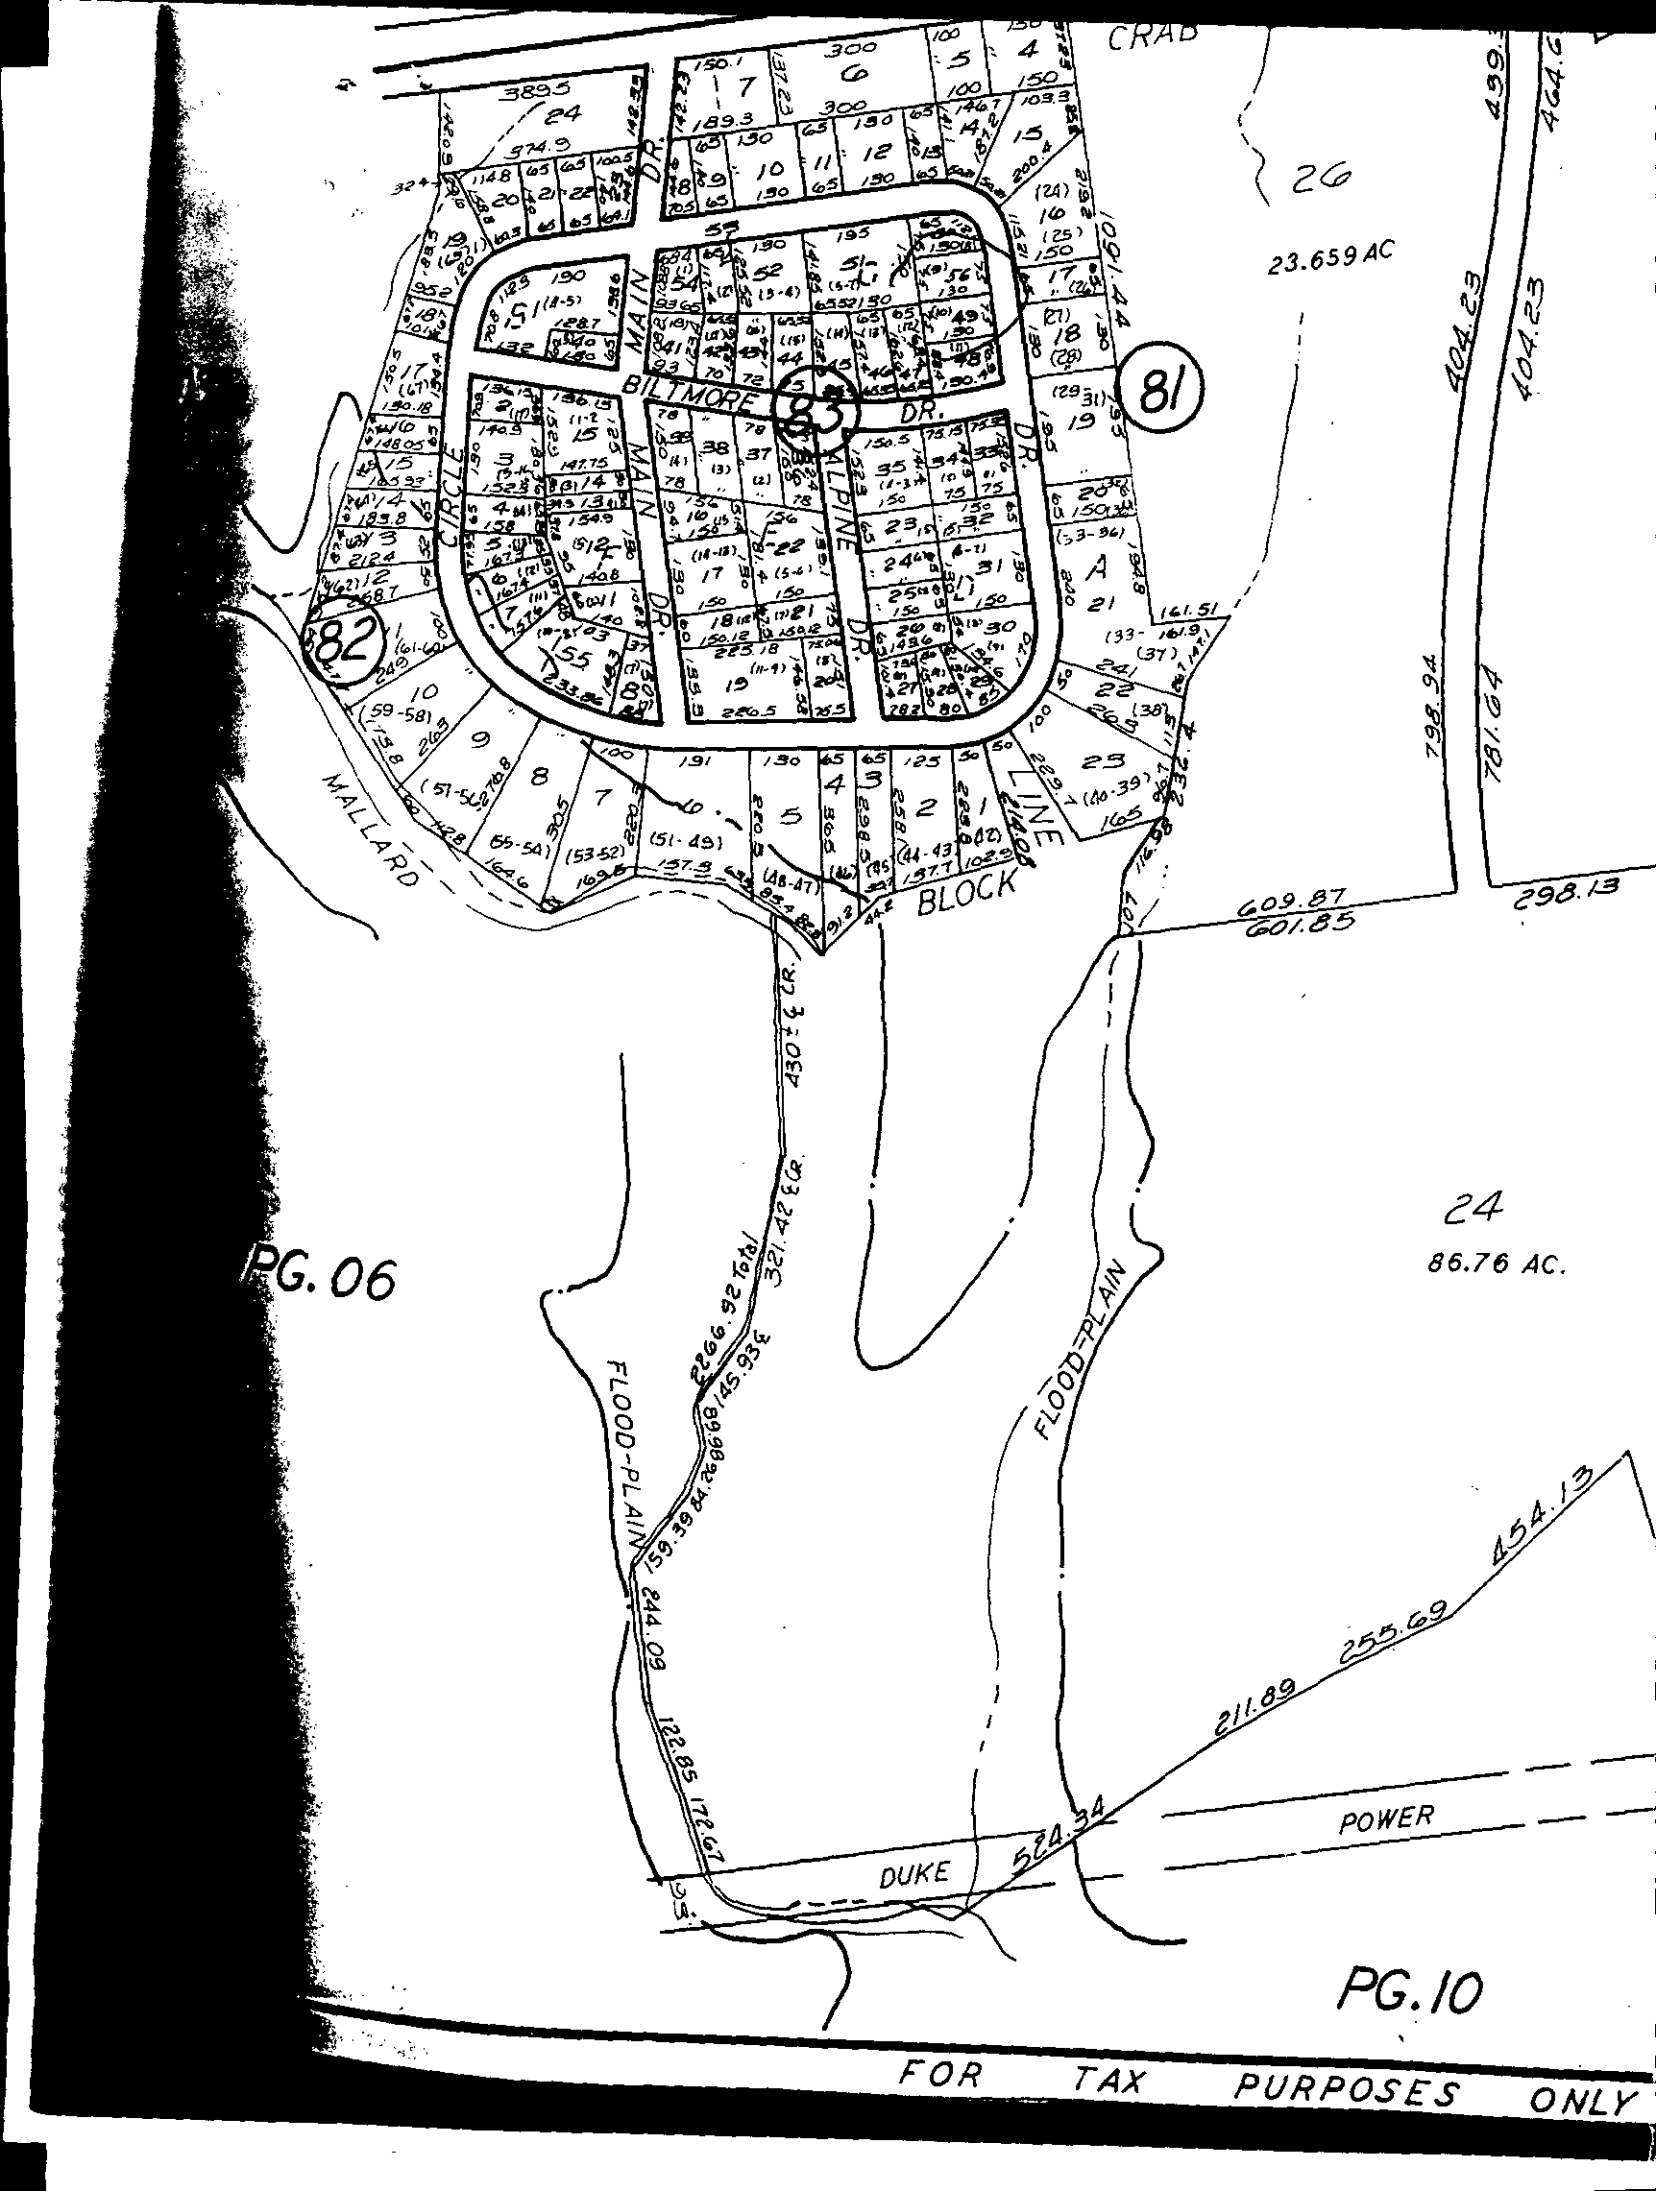
CRAB
26
23.659 AC
MAIN
BILTMORE
DR.
ALPINE
81
82
83
MALLARD
LINE
BLOCK
609.87
601.85
298.13
404.23
798.94
781.64
430± ℄ CR.
321.42 ℄
FLOOD-PLAIN
FLOOD-PLAIN
24
86.76 AC.
454.13
255.69
211.89
POWER
DUKE
524.34
PG. 06
PG. 10
FOR TAX PURPOSES ONLY

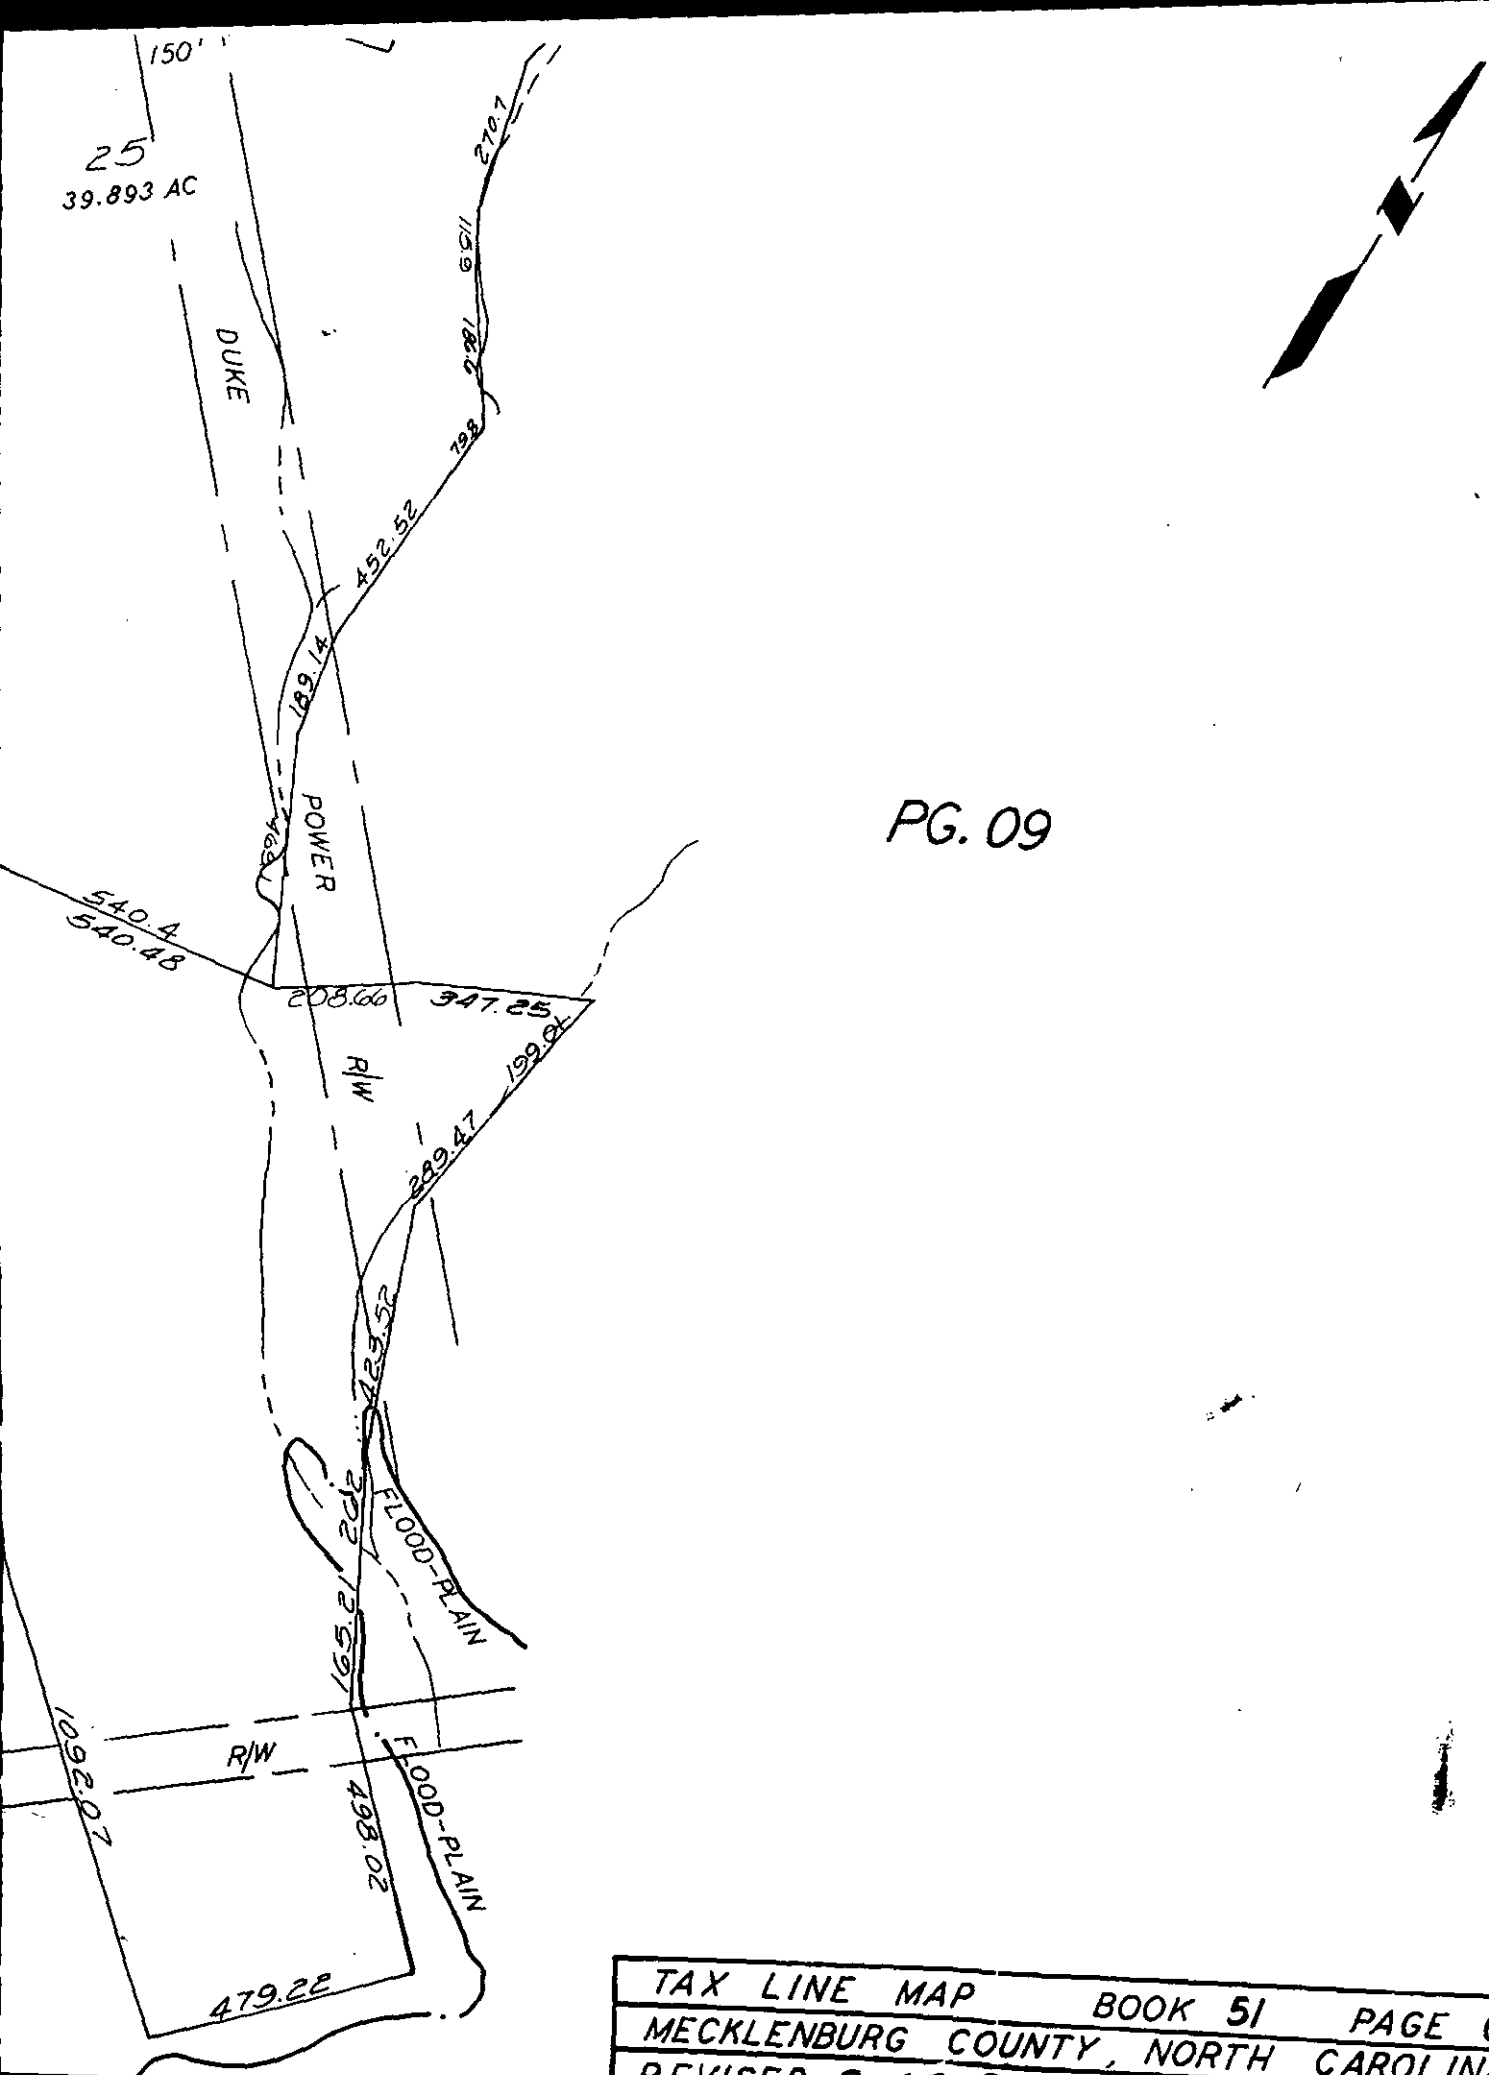

PG. 09

TAX LINE MAP BOOK 51 PAGE 08	
MECKLENBURG COUNTY, NORTH CAROLINA	
REVISED 8-16-95 JH	SCALE 1" = 400'