

6128 ROZZELLES FERRY RD

03505406

1/10/2008

duponbj

Groundwater and Wastewater Services File Imaging Project
May 2007
Barcode Font = IDAutomationHC39M

EHS OJ

Reviewer ICR

6'5758 County Permit Review Worksheet

Rule or Law		1	2	3	4	5	6	7	8	9	10
	Permit Application										
.1937(d)	Is the Application complete	✓									
.1937(d)	Is there a Site plan/Plat with application	✓									
.1937(d)	Is the Facilityshown?	✓									
.1937(d)	Are appurtenances shown	✓									
	Site Evaluation Information										
.1939 (a)(1)	Topography and Landscape Position Recorded?	✓									
.1940 (a-q)	Slope % Recorded?	✓									
.1939 (a)(2)	Texture Class Recorded?	✓									
.1939 (a)(2)	Structure type Recorded?	✓									
.1939 (a)(2)	Consistence Recorded?	✓									
.1939 (a)(3)	Mineralogy Recorded?	✓									
.1939 (a)(4)	Soil Wetness Condition Recorded?	✓									
.1939 (a)(5)	Soil Depth to Rock or Parent Material Recorded When Encountered?	✓									
.1939 (a)(6)	Depth to Restrictive Horizons Recorded When Encountered?	✓									
.1937(m)	Sufficient Available Space Recorded?	✓									
.1939(a) & .1945(b)	Are the Profile Locations Shown?	✓									
	Are the S/PS Profiles in system & in repair area?	✓									
	Number of auger borings made:	4									
.1939(d), .1955, .1956, .1957	Were sufficient auger borings made?	✓									
	LTAR	.312									
	IP/CA										
G.S. 130A-336(a) & .1937(g)	Proposed System Type stated-Initial	✓									
.1945(b)	Proposed System Type stated-Repair	✓									
G.S. 130A-336(a)(3)	System location identifiable by setbacks - Initial	✓									
.1937(g) & .1945(b)	System components shown - Initial	✓									
.1945(b)	Repair area shown	✓									
.1937 (f)(g)	Does System design match facility, flow & WW characteristics?	✓									
.1937 (f)(g)	Is System design consistent with soil/site conditions?	✓									
.1937 (f)(g)	Is the System located in the approved area?	✓									
G.S. 130A-336(a)	Is the Design flow (gpd) indicated?	✓									
G.S. 130A-336(a)	Number of Bedrooms, employees, seats, etc. indicated?	✓									
.1937(g)	Trench depth indicated?	✓									
.1937(g)	Trench width indicated?	✓									
.1937(g)	Trench length indicated?	✓									
G.S. 130A-336(a)(1)	Proposed/existing well shown?	✓									
G.S. 130A-336(a)(1)	Property line lengths shown?	✓									
G.S. 130A-336(a)	Facility/appurtenance setbacks shown from fixed points?	✓									
	OP										
.1937(i)	System type as described in table V(a) of rule .1961	✓									
.1937(i)	Conditions for system performance, operation, maintenance, monitoring and reporting.	✓									

If system design is incorrect or inconsistent with site conditions, indicate why for each below

Mecklenburg County Groundwater & Wastewater Services
700 N. Tryon St., Suite 211 Charlotte, NC 28202
Phone: (704) 336-5103 Fax: (704) 336-6894

NC DENR
Division of Environmental Health
On-Site Wastewater Section

OPERATION PERMIT for an
ON-SITE WASTEWATER TREATMENT & DISPOSAL SYSTEM

File #: 6575B Permit #: 939 Tax Parcel #: 035-054 ~~07~~ 06

Property Owner: BRADHAM BROTHERS

Job Location Address: 6128 ROZELLES FERRY ROAD

City: CHARLOTTE State: NC Zip Code: 28214

Operation Permit Issuance Date: 6/4/07 Contractor Name: W. CHRISTENBURY

Permitted Design Flow: 375 GPD
Liquid Capacity of Septic Tank: 1500 gallons
Liquid Capacity of Dosing Tank: — gallons
Effluent Pump Model: —

Drainfield Installation ☐ N/A
Trench Depth: 36 inches
Trench Width: 3 feet
Line Spacing: 9 feet (O.C.)
Total line length: 300 feet
# of Lines: 3 @ 100 feet
Depth of Media: 12 inches (Type) E-Z Flow
Depth of Cover: 24 inches
Distribution Device: D-BOX


Bed Installation *(For Repair Installations ONLY.)* ☒ N/A
Bed Depth: _____ inches
Bed Width: _____ feet
Total line length: _____ feet
# of Lines: _____ @ _____ feet
Depth of Media: _____ inches (Type) _____
Depth of Cover: _____ inches
Distribution Device: _____

Water Supply Source
☒ Municipal ☐ Private Well ☐ Community Well
☐ Other _____

System Installation Setbacks
Distance from Building Foundation: >5' feet
Distance from Property Line: >10' feet
Distance from Water Supply Source: >100 feet

Inspection Dates
Tank(s) Inspected: 6/4/07
Excavation Inspected: 6/4/07
Pump & Controls Inspected: —

SKETCH OF SYSTEM INSTALLATION
(As-Built Drawing)

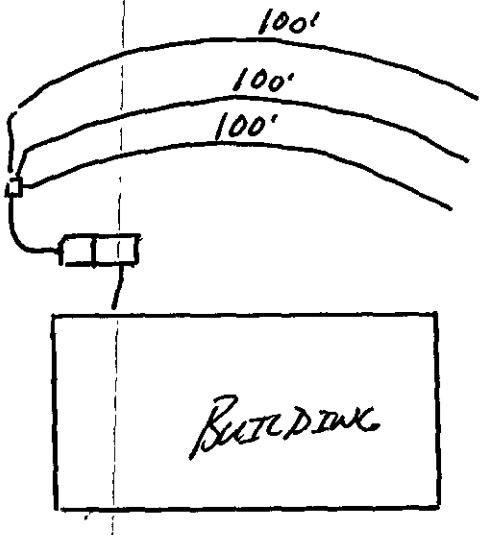

The undersigned has inspected the Septic Tank System described above, and certifies it has been ☒ installed ☐ altered ☐ repaired ☒ as detailed in the plot above ☐ in accordance with the permit issued and meets the provisions of 15A NCAC 18A. 1900, "Laws and Rules for Sewage Treatment and Disposal Systems" in effect on the date of issuance of the permit. The issuance of this Operation Permit does not in any way guarantee that the system will operate properly or relieve any person now or hereafter owning, controlling, or using such system from any liability resulting from the failure of the system to operate properly. This document is issued subject to those restrictions and conditions shown on the permit(s) and the provisions of 15A NCAC 18A. 1900 in addition to those listed below under "Comments." This document shall be null and void if any information contained in the application is untrue or if any additions are made to the property which would increase the requirements for said system.

Notice: Disturbance of the designated repair area may result in the Suspension or Revocation of this permit.

Comments: System Classification & Type: III g 25% REDUCTION SYSTEM
DIVERT DOWN SPOUTS AWAY FROM SEPTIC SYSTEM

DENR Authorized Agent: Jeremy Micheloe R.S. Signature: Jeremy Micheloe, R.S.
OPERATE WITHIN PCE 1930'

Mecklenburg County Groundwater & Wastewater Services
700 N. Tryon St., Suite 211 Charlotte, NC 28202
Phone: (704) 336-5103 Fax: (704) 336-6894

NC DENR
Division of Environmental Health
On-Site Wastewater Section

INSTALLATION APPROVAL for an ON-SITE WASTEWATER TREATMENT & DISPOSAL SYSTEM

File #: 65758 Permit #: 959 Tax Parcel #: 055-054-06

Property Owner: BRADHAM BROS.

Job Location Address: 6128 ROZELLE'S FERRY ROAD

City: CHARLOTTE State: NC Zip Code: 28214

Installation Approval Issuance Date: 4/19/07

Permission is hereby given to ☒ install ☐ alter ☐ repair an on-site wastewater treatment & and disposal system, with subsurface soil absorption and effluent discharge, as specified herein at the described location. This approval is granted based upon the application information submitted to our office. All work shall be completed on or before 5/19/07, after which date this approval shall be null and void. The system shall meet all of the construction requirements of 15A NCAC 18A. 1900 which are in effect on the date of granting this approval. An **Operation Permit** must be obtained from the Mecklenburg County Health Department before any system can be covered up or placed into service. The issuance of this permit does not in any way guarantee that the system anticipated to be constructed will operate properly, or relieve any person now of hereafter owning, controlling or using such system from any liability resulting from the failure of the system to operate properly.

***NOTICE: This system shall not be installed while soils are in a wet condition.**

Permitted Design Flow: 375 GPD

Site LTAR: 0.32 GPD/ft² (For new installations only.)

Liquid Capacity of Septic Tank: 1500 gallons

Liquid Capacity of Dosing Tank: — gallons

Drainfield Design ☐ N/A

Trench Depth: 30 inches

Trench Width: 3 feet

Line Spacing: 9 feet (O.C.)

Total line length: 293 feet

# of Lines: 3 @ 98 feet

Depth of Media: 12 inches (Type) 25% RED.

Distribution Device: D-BOX

Bed Design (For Repair Installations ONLY.) ☒ N/A

Bed Depth: _____ inches

Bed Width: _____ feet

Total line length: _____ feet

# of Lines: _____ @ _____ feet

Depth of Media: _____ inches (Type) _____

Distribution Device: _____

Water Supply Source

☒ Municipal ☐ Private Well ☐ Community Well

☐ Other _____


Minimum System Setbacks

Distance from Building Foundation: >5' feet

Distance from Property Line: >10' feet

Distance from Water Supply Source: >100' feet

SKETCH OF SYSTEM LAYOUT
(Proposed Layout)

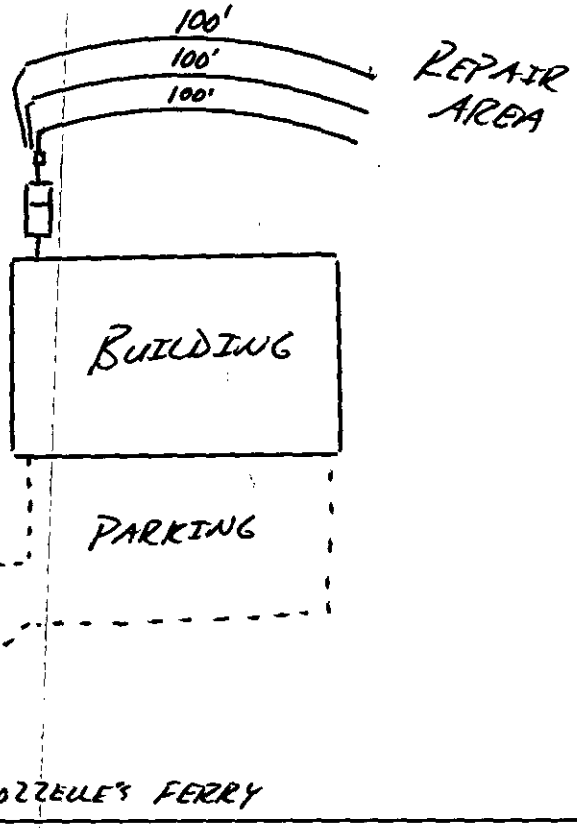

Comments: System Classification & Type: IIIg 25% RED. SYSTEM

DENR Authorized Agent: Jeremy Micholove, R.S. Signature: Jeremy Micholove, R.S.

FEE: 0.00
DATE:6/7/2007

CONSTRUCTION AUTHORIZATION FOR AN ON-SITE WASTEWATER TREATMENT & DISPOSAL SYSTEM

MECKLENBURG COUNTY
GROUNDWATER & WASTEWATER SERVICES

FILE NUMBER: 6575B

PERMIT NUMBER: 30000939

PARCEL NUMBER: 03505406

JOB LOCATION INFORMATION

ADDRESS: 6128 ROZZELLES FERRY RD

CITY: CHARLOTTE **STATE: NC** **ZIP:** 28214

ISSUED TO: LARRY & RODNEY BRADHAM

CONSTRUCTION AUTHORIZATION ISSUANCE DATE: 4/20/2007

CONSTRUCTION AUTHORIZATION CONDITIONS

1. WASTEWATER SYSTEM CONSTRUCTION AND INSTALLATION MUST MEET ALL CONDITIONS AND SPECIFICATIONS AS SET FORTH IN IMPROVEMENT PERMIT NUMBER 30000939, AND THE ATTACHED SITE PLAN WITH SYSTEM DETAILS. CONSTRUCTION AND INSTALLATION MUST ALSO MEET ALL REQUIREMENTS SET FORTH IN THE RULES GOVERNING SANITARY SEWAGE COLLECTION, TREATMENT, AND DISPOSAL AND ANY OTHER APPLICABLE RULES AND LAWS.

2. AN INSTALLATION APPROVAL MUST BE SECURED PRIOR TO INSTALLATION OF THE SEPTIC TANK SYSTEM. THE INSTALLER OF THE SYSTEM SHALL BE A REGISTERED SEPTIC TANK CONTRACTOR WITH THE MECKLENBURG COUNTY HEALTH DEPARTMENT.

3. ANY ALTERATION IN SITE OR SOIL CONDITIONS (INCLUDING LOCATION OF STRUCTURES AND APPURTENANCES) OR MODIFICATION IN USE, DESIGN WASTEWATER FLOW, OR WASTEWATER CHARACTERISTICS AS SPECIFIED IN THE ASSOCIATED IMPROVEMENT PERMIT AND APPLICATION, MAY SUBJECT THIS CONSTRUCTION AUTHORIZATION AND ASSOCIATED PERMIT(S) TO REVOCATION.

4. THIS CONSTRUCTION AUTHORIZATION AS PROVIDED IN G.S. 130A-335(f) AND G.S. 130A-336(b) SHALL BE VALID FOR A PERIOD EQUAL TO THE VALIDITY OF THE IMPROVEMENT PERMIT, NOT TO EXCEED 60 MONTHS.
   *CONSTRUCTION AUTHORIZATION EXPIRATION DATE: 1/18/2012

MECKLENBURG COUNTY
LAND USE AND ENVIRONMENTAL SERVICES
Payment Receipt

Receipt Information

Date:	02/12/07	**Amount:**	150.00
Receipt #:	48446	**Tendered:**	150.00
Check / Auth #:	CHECK 2904	**Returned:**	0.00
Received By:	CRAIGGY		

Account Information

Account #: 200000
Contractor: CRESCENT METAL STRUCTURES, IN
Attn:
Address: P O BOX 847
Address:
City/State/Zip: LOWELL, NC 28098

Item	Description	Permit#	Quantity	Unit Price	Total Price
0734	Auth for Waste Wtr Sys Constr 6128 ROZELLES FERRY RD/FILE 6575B		1	150.00	150.00

Outstanding Balances

Month-To-Date	Prior Month	30 Days	60 Days	90 Days	Balance

MECKLENBURG COUNTY
LAND USE AND ENVIRONMENTAL SERVICES
Payment Receipt

Receipt Information

Date:	02/12/07	**Amount:**	150.00
Receipt #:	48447	**Tendered:**	150.00
Check / Auth #:	CHECK 2904	**Returned:**	0.00
Received By:	CRAIGGY		

Account Information

Account #: 200000
Contractor: CRESCENT METAL STRUCTURES, IN
Attn:
Address: P O BOX 847
Address:
City/State/Zip: LOWELL, NC 28098

Item	Description	Permit#	Quantity	Unit Price	Total Price
0703	Installation/Final Approval 6128 ROZELLES' FERRY/ FILE 6575B		1	150.00	150.00

Outstanding Balances

Month-To-Date	Prior Month	30 Days	60 Days	90 Days	Balance

Mecklenburg County Groundwater & Wastewater Services
700 N. Tryon St, Suite 211 Charlotte, NC 28202
Phone: (704) 336-5103 Fax: (704) 336-6894

NC DENR
Division of Environmental Health
On-Site Wastewater Section

IMPROVEMENT PERMIT for a COMMERCIAL ON-SITE WASTEWATER TREATMENT & DISPOSAL SYSTEM

Permit #: **30000939** GWS File #: **6575B** Tax Parcel #: **035-054-06**

- This IMPROVEMENT PERMIT is subject to revocation if site plans or the intended use change. There is to be **NO** grading, filling, or disturbance of the soil in the area of the septic tank system or repair area.
- CONSTRUCTION AUTHORIZATION must be obtained prior to receiving a Building Permit. The Construction Authorization is **NOT** transferable. Do not clear, grade, fill or disturb soil prior to obtaining a Construction Authorization.
- Domestic-type wastewater only. No industrial process wastewater may be discharged into the system.

I. This Improvement Permit Shall: Expire in Five (5) Years **Expiration Date (If Applicable):** 1/18/2012

Intallation Type: Commercail/Industrial - New System Business Type: Commercial

Facility Size (ft^2): 8500 # Employees/Shift: 15 # Shifts: 1

Wastewater Type: Sewage Water Supply: Municipal

II. Initial System Type: Approved Accepted **System Classification:** IIIg

Initial System Specifications:

Design Flow (gpd):	375	LTAR (gpd/ft^2):	0.32	Septic Tank Size (gal):	1500	Pump Tank Size (gal):	N/A
Trench Width (ft):	3	Trench Spacing (ft):	9	*Absorption Area (ft^2):*	879	*Total Trench Length (ft):*	293
Maximum Trench Depth (in):	30	Depth of Media (in):	12	Distribution Device:	Distribution Box		

III. Repair System Type: Approved Accepted **System Classification:** IIIg

Repair System Specifications:

Design Flow (gpd):	375	LTAR (gpd/ft^2):	0.32	Septic Tank Size (gal):	1500	Pump Tank Size (gal):	N/A
Trench Width (ft):	3	Trench Spacing (ft):	9	Absorption Area (ft^2):	879	Total Trench Length (ft):	293
Maximum Trench Depth (in):	30	Depth of Media (in):	12	Distribution Device:	Distribution Box		

IV. Permit Conditions/Comments:

(Please See the Following Page for Permit Conditions.)

The undersigned, an authorized agent of the MECKLENBURG COUNTY HEALTH DEPARTMENT, certifies that the Department is issuing an IMPROVEMENT PERMIT for the above referenced property. This permit is being issued in accordance with the *Laws and Rules For Sewage Treatment, and Disposal Systems* and is subject to the following provisions:

- No work shall be conducted on the septic system until an INSTALLATION APPROVAL is granted by the Department.
- The septic system installer shall be a registered septic contractor with Mecklenburg County Health Department.
- The permitted system shall be installed in accordance with the included PLOT PLAN.
- This IMPROVEMENT PERMIT is transferable.

DENR Authorized Agent: Jeremy Michelone Owner/Legal Agent: Eric L. Riley

Signature: Jeremy Michelone, R.S. Signature: Eric L. Riley

Print Name

Date Issued: 1/18/2007

Mecklenburg County Groundwater & Wastewater Services
700 N. Tryon St, Suite 211 Charlotte, NC 28202
Phone: (704) 336-5103 Fax: (704) 336-6894

NC DENR
Division of Environmental Health
On-Site Wastewater Section

IMPROVEMENT PERMIT for a COMMERCIAL ON-SITE WASTEWATER TREATMENT & DISPOSAL SYSTEM

Permit #: **30000939** GWS File #: **6575B**

IV. Permit Conditions/Comments:

- All components of the septic system must be installed in accordance with the required setbacks listed on the corresponding plot plan.

The undersigned, an authorized agent of the MECKLENBURG COUNTY HEALTH DEPARTMENT, certifies that the Department is issuing an IMPROVEMENT PERMIT for the above referenced property. This permit is being issued in accordance with the *Laws and Rules For Sewage Treatment and Disposal Systems* and is subject to the following provisions:

- No work shall be conducted on the septic system until an INSTALLATION APPROVAL is granted by the Department.
- The septic system installer shall be a registered septic contractor with Mecklenburg County Health Department.
- The permitted system shall be installed in accordance with the included PLOT PLAN.
- This IMPROVEMENT PERMIT is transferable.


DENR Authorized Agent: Jeremy Michelone

Signature: Jeremy Michelone R.S.

Date Issued: 1/18/2007

Owner/Legal Agent: Eric L. Riley
Print Name

Signature: Eric L. Riley

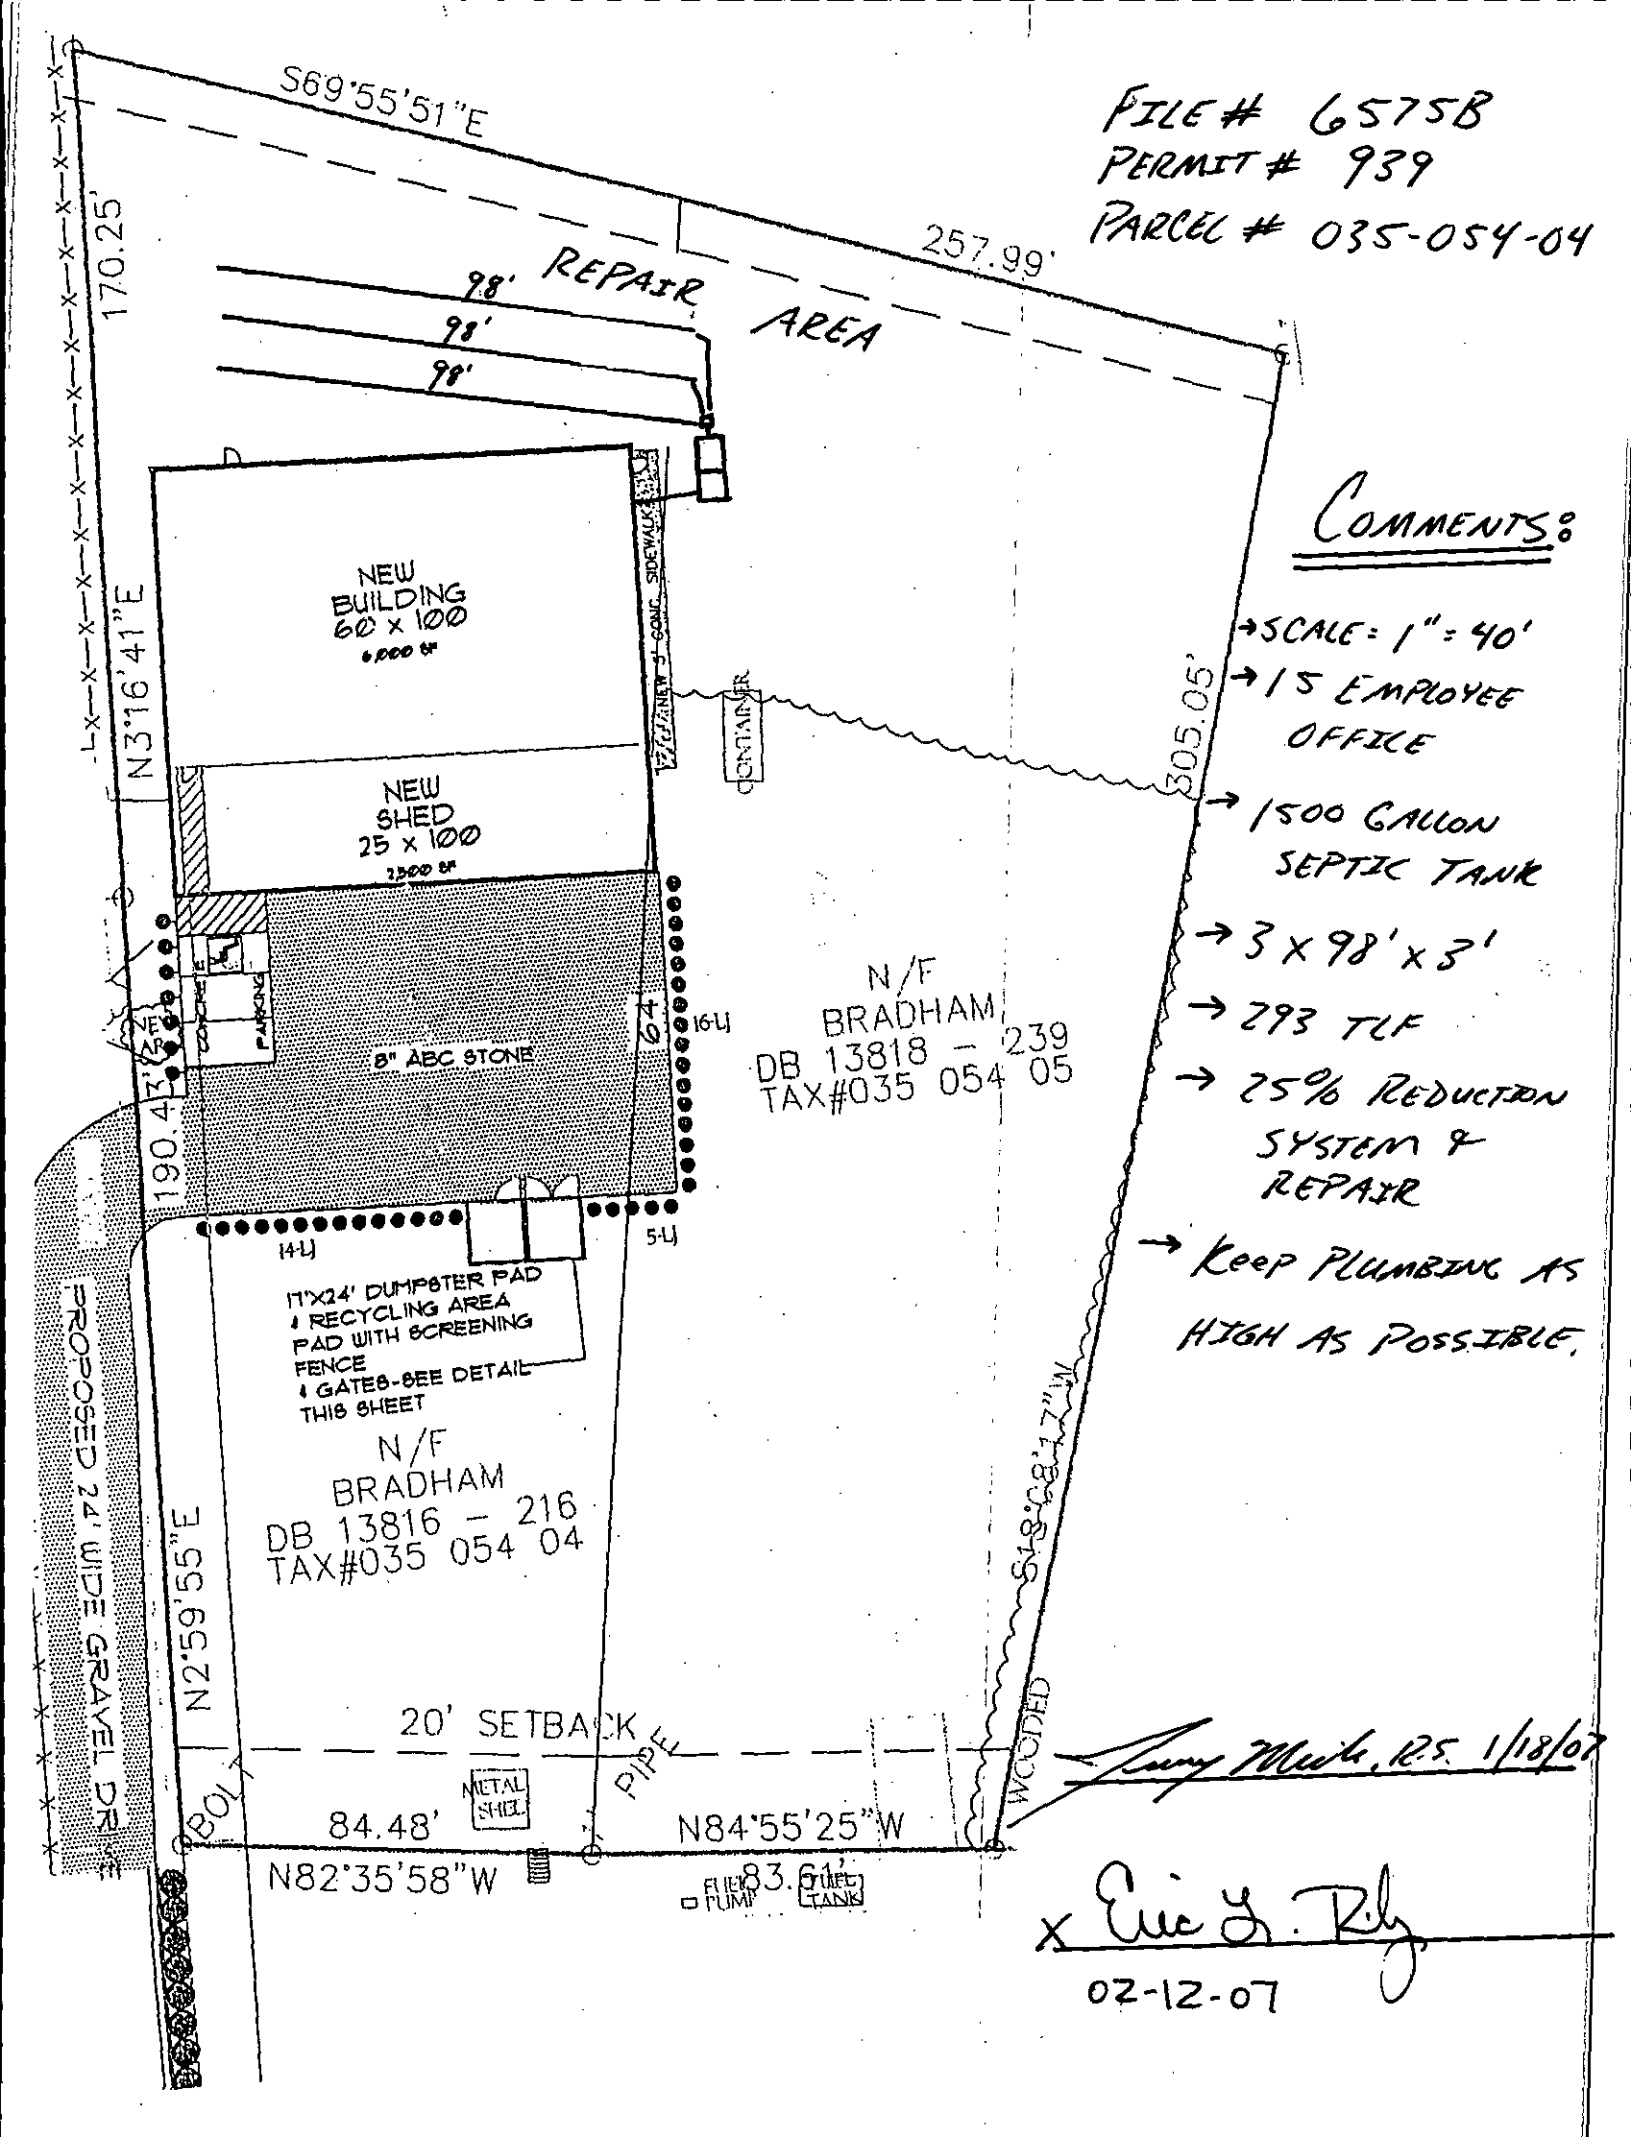
FILE # 6575B
PERMIT # 939
PARCEL # 035-054-04
S69°55'51"E
257.99'
170.25'
98'
98'
98'
REPAIR AREA
NEW BUILDING 60 x 100
6000 SF
NEW SHED 25 x 100
2500 SF
CONCRETE SIDEWALK
CONTAINER
N3°16'41"E
305.05'
COMMENTS:
→ SCALE: 1" = 40'
→ 15 EMPLOYEE OFFICE
→ 1500 GALLON SEPTIC TANK
→ 3 x 98' x 3'
→ 293 TLF
→ 25% REDUCTION SYSTEM & REPAIR
→ KEEP PLUMBING AS HIGH AS POSSIBLE.
CONCRETE
PARKING
8" ABC STONE
190.43'
94'
16-U
5-U
14-U
17'X24' DUMPSTER PAD & RECYCLING AREA PAD WITH SCREENING FENCE & GATES-SEE DETAIL THIS SHEET
N/F BRADHAM DB 13816 – 216 TAX#035 054 04
N/F BRADHAM DB 13818 – 239 TAX#035 054 05
PROPOSED 24' WIDE GRAVEL DR.
N2°59'55"E
20' SETBACK
POLE
METAL SHED
PIPE
84.48'
N82°35'58"W
N84°55'25"W
83.61'
FUEL PUMP
FUEL TANK
WOODED
S18°28'27"W
Terry Meeks, R.S. 1/18/07
x Eric Y. Riley
02-12-07

Department of Environment, Health, and Natural Resources
Division of Environmental Health
On-site Wastewater Section

Sheet: 1 of 2
Property ID: 035-054-04, 05
Lot #:
File #: 6575B
Code: 1

SOIL/SITE EVALUATION for ON-SITE WASTEWATER SYSTEM

Owner: Larry & Rodney Bradham
Address: 6128 Rozzelles Ferry Road, Charlotte, N. C. 28214
Proposed Facility: Business Design Flow (.1949): 375gpd
Location of Site: 6128 Rozzelles Ferry Road, Charlotte, N. C. 28214
Water Supply: [x] Public [ ] Individual [ ] Well [ ] Spring [ ] Other
Evaluation Method: [x] Auger Boring [ ] Pit [ ] Cut
Type of Wastewater: [x] Sewage [ ] Industrial Process [ ] Mixed

Applicant:
Date Evaluated: 6/16/06
Property Size: Approx. .2a inv.
Property Recorded:

PROFILE #	.1940 Landscape Position/ Slope%	Horizon Depth (IN.)	SOIL MORPHOLOGY .1941 .1941 Structure/ Texture	.1941 Consistence Mineralogy	OTHER PROFILE FACTORS .1942 Soil Wetness/ Color	.1943 Soil Depth (IN.)	.1956 Sapro Class	.1944 Restr Horiz	Profile Class & LTAR
1	LS, 6	0-8	GR/SL	FR/SEXP/NS/NP	>48" TO SOIL WETNESS	48+	N/A	NONE	PS, IV .32GPD/FT^2
		8-34	SBK/C	FI/SEXP/S/P					
		34-48	SBK/CL	FR/SEXP/NS/NP					
2	"	0-6	GR/SL	FR/SEXP/NS/NP	>30" TO SOIL WETNESS	30	"	"	US, IV .3GPD/FT^2
		6-30	SBK/C	FI/SEXP/S/P					
3	"	0-9	GR/SL	FR/SEXP/NS/NP	>48" TO SOIL WETNESS	48+	"	"	PS, IV .32GPD/FT^2
		9-39	SBK/C	FI/SEXP/S/P					
		39-48	SBK/CL	FR/SEXP/NS/NP					
4	"	0-8	GR/SCL	FR/SEXP/SS/SP	"	"	"	"	"
		8-34	SBK/C	FI/SEXP/S/P					
		34-48	SBK/CL	FR/SEXP/SS/SP					

Description	Initial System	Repair System
Available Space (.1945)	PS	PS
System Type(s)	III 9	III 9
Site LTAR	.32GPD/FT	.32GPD/FT^2


Other Factors (.1946):
Site Classification (.1948): PROVISIONALLY SUITABLE
Evaluated By: W. R. Marlin, LSS, 6/19/2006, W. R. Marlin
Others Present:

COMMENTS:
Probably 100% repair

Landscape Position	Group	Texture	.1955 LTAR	Structure
R-Ridge	I	S-Sand	1.2 - 0.8	SG-Single Grain
SS-Shoulder Slope		LS-Loamy Sand		M-Massive
LS-Linear Slope				CR-Crumb
FS-Food Slope	II	SL-Sandy Loam	0.8 - 0.6	GR-Granular
NS-Nose Slope		L-Loam		SBK-Subangular Blocky
HS-Head Slope				ABK-Angular Blocky
CC-Concave Slope	III	SI-Silt	0.6 - 0.3	PL-Platy
CV-Convex Slope		SICL-Silty Clay Loam		PR-Prismatic
T-Terrace				
FP-Flood Plain		CL-Clay Loam		
		SCL-Sandy Clay Loam		
	IV	SC-Sandy Clay	0.4 - 0.1	
		SIC-Silty Clay		
		C-Clay		

Consistence Moist	Consistence Wet	Mineralogy
VFR-Very Friable	NS-Non-Sticky	SEXP-Slightly Expansive
FR-Friable	SS-Slightly Sticky	EXP-Expansive
FI-Firm	S-Sticky	
VFI-Very Firm	VS-Very Sticky	
EFI-Extremely Firm	NP-Non-Plastic	
	SP-Slightly Plastic	
	P-Plastic	
	VP-Very Plastic	

Sketch of Soil Evaluation Locations

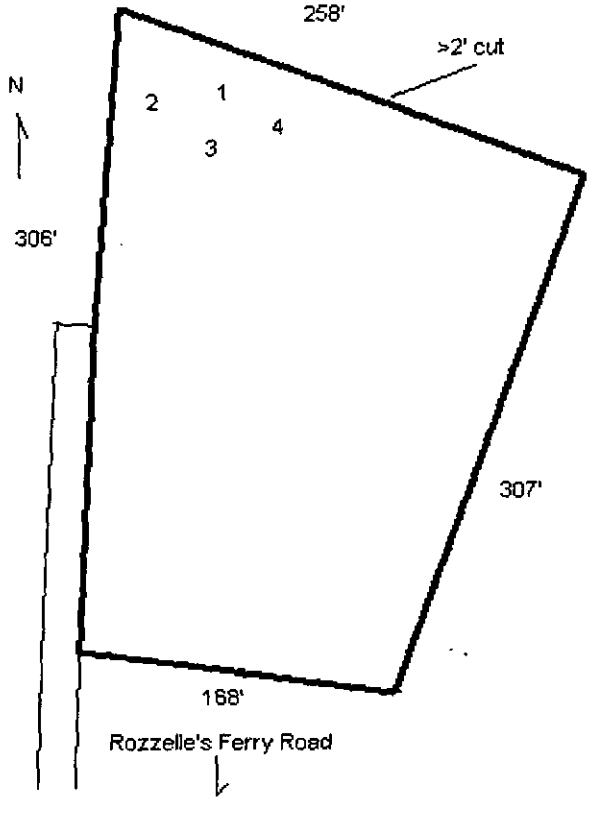

#939 GWS- COM. APP 07/05

SEPTIC FEE: 400.00
DATE: 6/6/06
CRT [ ] Check 28105 JKA

PERMIT APPLICATION FOR A COMMERCIAL SITE IMPROVEMENT PERMIT / CONSTRUCTION AUTHORIZATION FOR ON-SITE WASTEWATER SYSTEM NEW WELL INSTALLATION OR REPAIR OF EXISTING WELL
MECKLENBURG COUNTY GROUNDWATER & WASTEWATER SERVICES

FILE # 6575B

WELL FEE: _____
DATE: _____
CRT [ ]

SEPTIC / TYPE APPLICATION: ☐ NONE ☑ NEW SYSTEM ☐ ALTERATION ☐ REPAIR ☐ MODIFY PLOT PLAN

WELL / TYPE APPLICATION: ☑ NONE ☐ NEW WELL ☐ MAJOR REPAIR ☐ ABANDONMENT

JOB LOCATION INFORMATION
PROJECT TRACKING #: 035-054-04 and 035-054-05
TAX/PARCEL #:
STREET ADDRESS: 6128 Rozelle's Ferry Road
CITY: Charlotte
STATE: NC ZIP: 28214
LOT #:
TOWNSHIP:
☑ 0-MECKLENBURG ☐ 4-PINEVILLE
☐ 1-CHARLOTTE ☐ 5-MATTHEWS
☐ 2-DAVIDSON ☐ 6-HUNTERSVILLE
☐ 3-CORNELIUS ☐ 7-MINT HILL

BUILDING INFORMATION:
DESCRIBE TYPE OF BUSINESS:
☑ COMMERCIAL ☐ INDUSTRIAL
SQUARE FOOTAGE OF FACILITY: 8500
NUMBER OF EMPLOYEES PER SHIFT: 15
NUMBER OF SHIFTS: 1
TYPE OF WASTEWATER:
☑ SEWAGE ☐ INDUSTRIAL PROCESS WASTEWATER
HOW WILL WATER BE USED IN THE FACILITY?:
☑ TOILETS/URINALS ☑ HANDSINKS ☐ SHOWERS
☐ FLOOR DRAINS ☐ OTHER

IF PLANNING TO EXPAND/ALTER THE EXISTING SYSTEM, INFORMATION DOCUMENTING THE INCREASED WASTEWATER FLOW AND/OR A JUSTIFICATION FOR SYSTEM ALTERATION WILL BE REQUIRED.

WATER SUPPLY:
☐ MUNICIPAL (M) ☑ PUBLIC (C) ☐ PRIVATE WELL (P) ☐ SHARED WELL (S) ☐ OTHER 'SPRINGS' (O)

PROPOSED USE OF WELL: ☐ N/A ☐ IRRIGATION ☐ POTABLE ☐ GEOTHERMAL ☐ OTHER

ARE ANY OF THE FOLLOWING LOCATED ON THE PROPERTY? IF SO, PLEASE SHOW LOCATION ON SITE PLAN/PLAT.

BURIED CABLES, LANDFILLS, STUMPHOLES	☐ YES	☑ NO	WELLS, SPRINGS, OR WATER LINES	☐ YES	☑ NO
EXISTING WASTEWATER SYSTEMS	☐ YES	☑ NO	DESIGNATED WETLANDS	☐ YES	☑ NO
EASEMENTS OR RIGHT-OF-WAYS	☐ YES	☑ NO	GRADING/SOIL REMOVAL PERFORMED	☐ YES	☑ NO

PROPERTY OWNER:
NAME: Larry Bradham and Rodney Bradham
ADDRESS: 6128 Rozelle's Ferry Rd.
CITY: Charlotte
STATE: NC ZIP: 28214
HOME PHONE: WORK PHONE: 704-392-8098
MOBILE PHONE: FAX: 704-393-2220

LEGAL AGENT FOR PROPERTY OWNER, IF APPLICABLE:
NAME: SAME AS PROPERTY OWNER
ADDRESS:
CITY:
STATE: ZIP:
HOME PHONE: WORK PHONE:
MOBILE PHONE: FAX :

WHAT DATE WAS THE PROPERTY ORIGINALLY DEEDED AND RECORDED? Earlier than Year 2000.
WHAT IS THE ANTICIPATED CLOSING DATE FOR THIS PROPERTY?

*An Improvement Permit is subject to suspension or revocation if site plans or the intended use change or if information submitted in this application is falsified or changed. The undersigned, owner, or legal agent for the owner, of the property described above as the "Job Location" has read the foregoing application, acknowledges that the contents of same are true, and authorizes the Mecklenburg County Health Department to enter onto the property for the purpose of processing this request.

Eric L. Riley (Eric L. Riley) 06-06-06
Owner's/Agent's Signature Date

NORTH CAROLINA DEPARTMENT OF
ENVIRONMENT & NATURAL RESOURCES DIVISION
OF ENVIRONMENTAL HEALTH ON-SITE
WASTEWATER SECTION

*A Well Permit is subject to suspension or revocation if site plans or the intended use change or if information submitted in this application is falsified or changed. The undersigned, owner, or legal agent for the owner, of the property described above as the "Job Location" has read the foregoing application, acknowledges that the contents of same are true, and authorizes the Mecklenburg County Health Department to enter onto the property for the purpose of processing this request.

Owner's/Agent's Signature Date


MECKLENBURG COUNTY HEALTH DEPARTMENT
GROUNDWATER & WASTEWATER SERVICES
700 N. TRYON ST., SUITE 211
CHARLOTTE, NC 28202
704-336-5103 / FAX:704-336-6894

Mecklenburg County
Land Use & Environmental Service Agency
Groundwater & Wastewater Services
700 N. Tryon St., Suite 211
Charlotte, NC 28202
Phone: (704) 336-5103
Fax: (704) 336-6894

File # 65756
Date _____

PROPOSED PLOT PLAN

A map showing existing and proposed property lines and easements with dimensions, the location of the single family residence, non-single family residence, or other facility, and appurtenances, the site for the proposed well, and the location of existing or proposed sewer lines and/or sewage disposal systems, surface water bodies, aboveground or underground storage tanks. Name all roads adjoining the property. If this a repair indicate the type of repair.

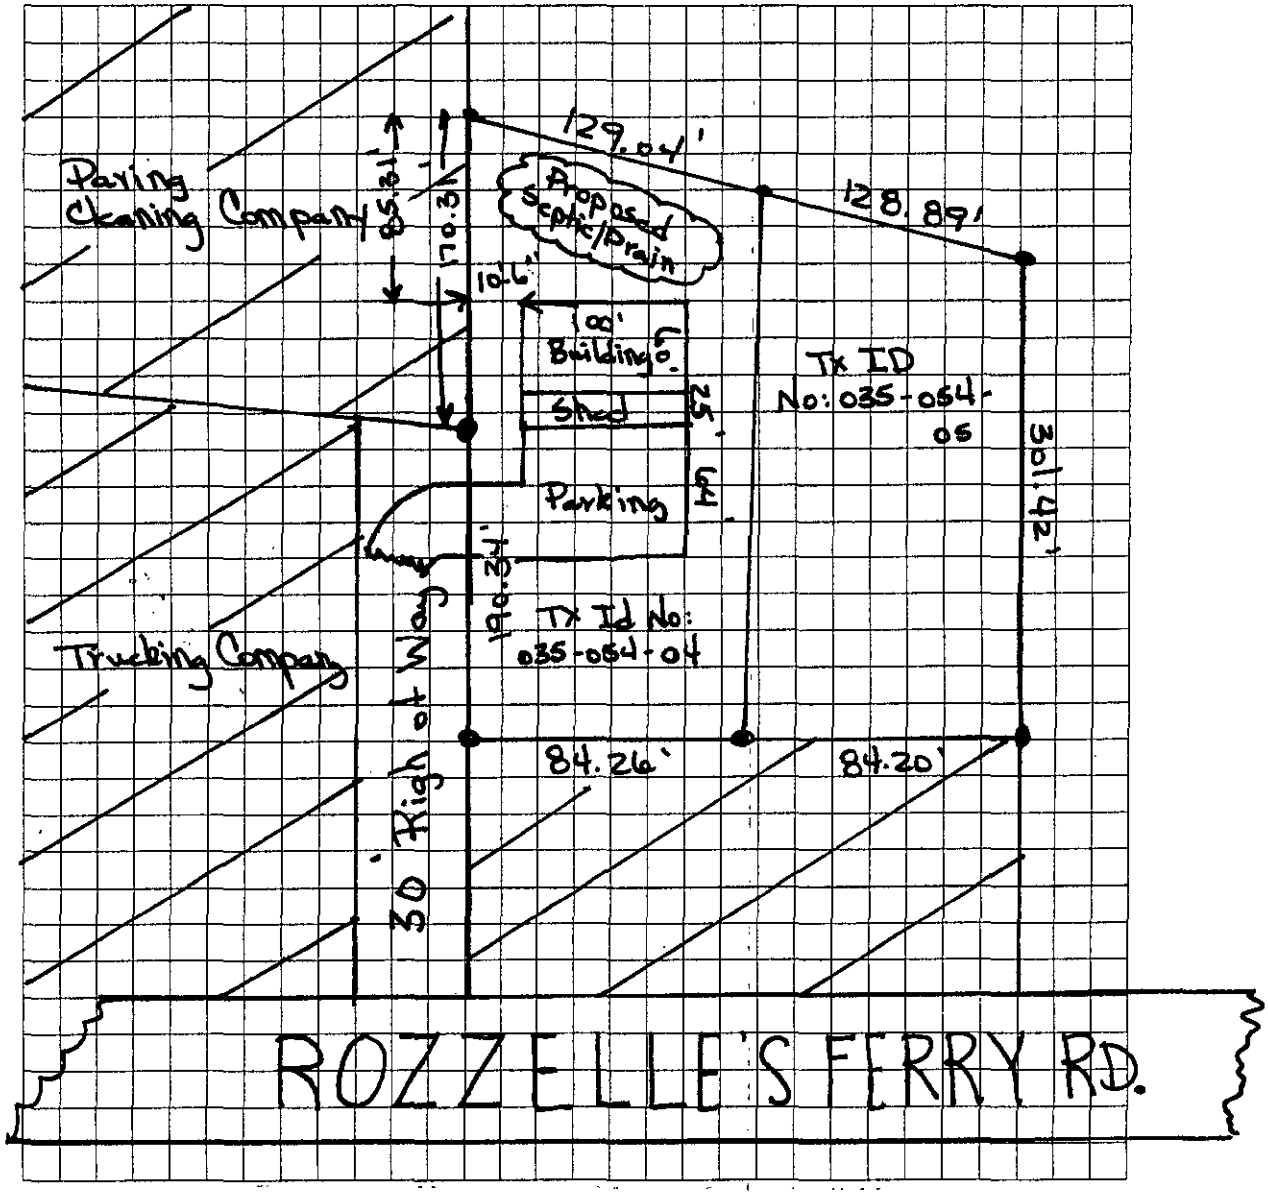

Owner/Agent Signature Eric L. Riley (Eric L. Riley)

Date 06-06-06

LBC 12/15/04

CRESCENT
METAL STRUCTURES, INC.
P.O. BOX 847 * LOWELL, NORTH CAROLINA 28098 * PHONE: 704-824-2009 * FAX: 704-824-2049

LETTER OF TRANSMITTAL

TO: Mecklenburg County Health Department

DATE: 01-11-07

JOB NO.: Bradham Bros., Inc.

ATTN: Jeremy Michelone

RE: Approved Site Plans for Septic Tank Permit

WE ARE SENDING YOU: ✓ Attached ____ Under separate cover via ____ the following items:

✓ Blue prints ____ Invoice ____ Copy of Letter ____ Specifications
____ Mylar ____ Change Order ____ Plans ____ Bid Documents
____ Sepia ____ Computer Disk ____ Other ____

Quantity	Original Date	Latest Revision Date	File/DWG No.	Description
1	05-06			Sheet C-02, C-03, C-04 of Cathey & Assoc. approved site plans

THESE ARE TRANSMITTED as checked below:

✓ As Requested ____ For Review and Comment ____ Return ____ corrected prints
✓ For your use ____ Returned for Corrections ____ Resubmit ____ copies for approval
____ For Approval ____ Approved as Submitted ____ Other:
____ Submit ____ copies for distribution ____ Approved as noted

REMARKS: Let me know if you need any additional information.
Thanks!

Copy to: William Marlin Prints Only ____ Signed: Eric L. Riley
Jeremy Michelone

Eric Riley
PROJECT MANAGER

NEXTEL# 21*28922
Email: eric@crescentstructures.com

CRESCENT **Metal Structures, Inc.**

260-A OAKLAND DR.
P.O. BOX 847
LOWELL, NC 28098
OFFICE (704) 824-2009
FAX (704) 824-2049
www.crescentstructures.com