



12/27/2007

duponbj

Groundwater and Wastewater Services File Imaging Project
May 2007
Barcode Font = IDAutomationHC39M

2306B

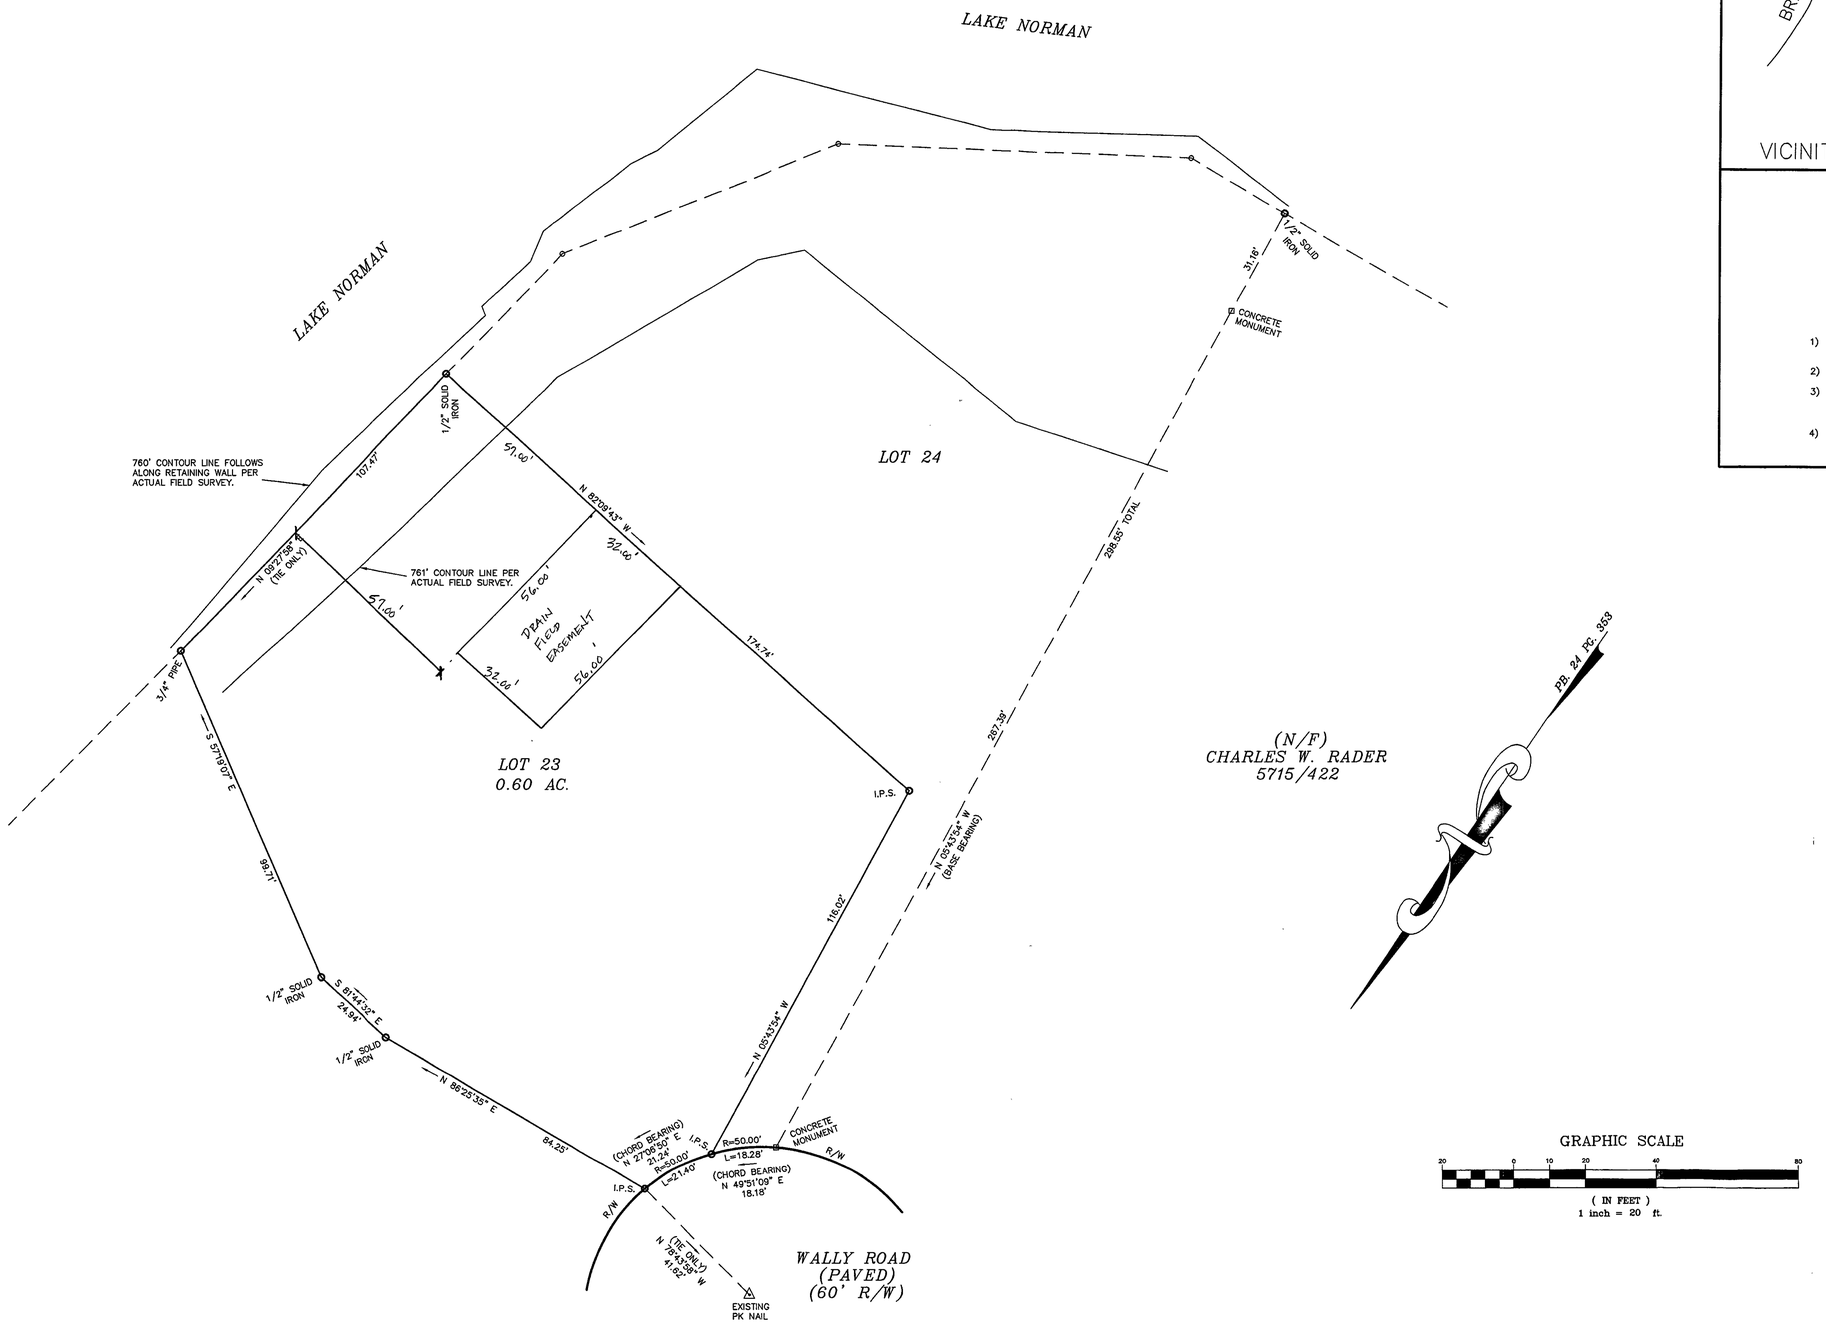

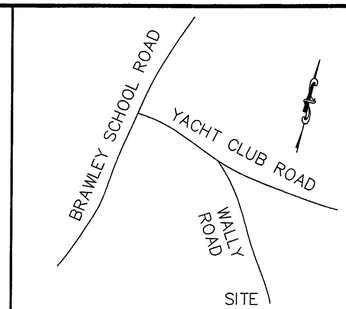

VICINITY MAP NO SCALE

LEGEND

- P.P. = POWER POLE
- □ = DUKE POWER TRANS.
- E.I.P. = EXISTING IRON FOUND
- I.P.S. = #4 REBAR SET
- R/W = RIGHT-OF-WAY
- Ⓦ = WELL

NOTES

1) THIS PROPERTY MAY BE SUBJECT TO ANY EASEMENT AND/OR RIGHTS-OF-WAY OF RECORD.
2) AREA COMPUTED BY THE COORDINATE METHOD.
3) EXISTING 760' & 761' CONTOUR ELEVATION BASED ON LAKE NORMAN LAKE LEVEL AT COWAN'S FORD DAM (READING ON OCT. 30, 1997) ELEVATION: 757.2'
4) UNDERGROUND POWER

GRAPHIC SCALE

20 0 10 20 40 80

(IN FEET)
1 inch = 20 ft.

ENGINEER

SEAL

SM
DRAWN BY:

NOVEMBER 4, 1997
DATE PREPARED

REVISIONS
NO: 1
NO: 2
NO: 3
NO: 4

SHEET 1 OF 1

JOB NUMBER 4338710

SCALE Horz: 1" = 20' Vert:

BOUNDARY SURVEY OF LOT 23 WILLIAMS SUBDIVISION

LEMLEY TWSP., MECKLENBURG CO., N.C.

OWNER:
ELAK & BETH WILLIAMS
MOORESVILLE, N.C. 28115
(704) 664-1653

DAS
DON ALLEN & ASSOCIATES P. A.
Engineering • Surveying • Planning
111-B Rosemay Drive • Mooresville, N.C. 28115
(704) 664-7029 (704) 664-8041 Fax

Computer File: 4338710